



Progressive Rehabilitation and Closure Plan

Rocklands Copper Mine

19 June 2026

Table of Contents

1.	Introduction	6
2.	Scope and Objective	6
3.	Rehabilitation Planning Part.....	7
3.1.	Project Description.....	7
3.1.1.	Mining tenements, site layout and life-of-mine.....	7
3.1.2.	Mining Operations	11
3.1.3.	Climate	11
3.1.4.	Geological Setting.....	11
3.1.5.	Topography and Surface Hydrology	12
3.1.6.	Groundwater	14
3.1.7.	Soils.....	16
3.1.8.	Land Use and Land Suitability	16
3.1.9.	Flora and Fauna	17
3.2.	Existing Rehabilitation.....	20
3.3.	Community Consultation.....	20
3.3.1.	Previous Stakeholder and Community Engagement Activities.....	20
3.3.2.	Stakeholder Engagement Plan.....	21
3.3.3.	Engagement Record Keeping	22
3.4.	Post-Mining Land Use	22
3.4.1.	Land Outcome Documents	22
3.4.2.	Proposed PMLUs.....	23
3.4.3.	Consistency with Outcomes of Community Consultation	25
3.4.4.	Planning Scheme Conformance	26
3.5.	Non-Use Management Areas.....	26
3.5.1.	Land Outcome Documents	26
3.5.2.	Proposed NUMAs	27
3.5.3.	Consistency with Outcomes of Community Consultation	27
3.6.	Rehabilitation Management Methodology.....	28
3.6.1.	Rehabilitation Objectives.....	28
3.6.2.	Rehabilitation Areas and Improvement Areas	28
3.6.3.	Rehabilitation Milestones, Indicators, and Milestone Criteria.....	31
3.6.4.	Rehabilitation Timeframes.....	41
3.6.5.	Achievement of PMLU	51
3.6.6.	General Rehabilitation Practices.....	52
3.6.7.	Soil and Capping Material Assessment	54

3.6.8.	Surface Preparation	56
3.6.9.	Water Management	57
3.6.10.	Hydrogeology	60
3.6.11.	Surface Water Flooding and Infrastructure Management	61
3.6.12.	Waste Rock Dumps	63
3.6.13.	Tailings Storage Facility	66
3.6.14.	Final Voids	67
3.6.15.	Mine Infrastructure Area	72
3.6.16.	Revegetation	73
3.6.17.	PNRW Foraging Area	77
3.6.18.	Quality Assurance / Quality Control	78
3.7.	Risk Assessment	78
3.7.1.	Risk Assessment Requirements	78
3.7.2.	Risk Assessment Process	78
3.7.3.	Risk Assessment Schema	79
3.7.4.	Risk Assessment Outcomes and Management	83
3.8.	Monitoring and Maintenance	85
3.8.1.	Rehabilitation Monitoring	85
3.8.2.	Maintenance	91
4.	References	96

List of Figures

Figure 1.	Project Location	9
Figure 2.	RCM Mining Leases and Existing Infrastructure	10
Figure 3.	Average Monthly Climate Data for RCM (BoM Station 029008)	11
Figure 4.	RCM Hydrology	13
Figure 5.	Potential Groundwater Dependent Ecosystems	15
Figure 6.	RCM Pre-Mining Regional Ecosystems	19
Figure 7.	RCM Rehabilitation and Improvement Areas	30
Figure 8.	Flooding Assessment Peak Flood Depth and Water Level during PMF event.	62
Figure 9.	Waste Rock Dump Final Landforms (Engeny 2023e)	64
Figure 10.	West, South, East, and North Waste Rock Dump Final Landform Profiles (Engeny 2023e)	65
Figure 11.	Predicted Final Void Water Levels, Las Minerale Void (Engeny 2023a)	69
Figure 12.	Predicted Final Void Water Levels, Rocklands South Void (Engeny 2023a)	69
Figure 13.	Predicted Final Void Water Levels, Southern Rocklands Extended Void (Engeny 2023a)	69
Figure 14.	Peak Flow Velocity for PMF event (Engeny 2023c)	71

List of Tables

Table 1. RCM Mining Tenements	8
Table 2. Vegetation Communities within the Project Mining Leases.....	17
Table 3. Trial Rehabilitation Sites (AARC, 2018).....	20
Table 4. Post-Mining Land Description (From EPML00887913 Table A1 and the PMLUP).....	24
Table 5. Non-use Management Areas.....	27
Table 6. Nominated Rehabilitation and Improvement Areas.....	28
Table 7. Rehabilitation Milestones and their Applicability to Rehabilitation Areas.....	32
Table 8. Management Milestones.....	38
Table 9. Land Availability for Rehabilitation.....	42
Table 10. Rehabilitation Milestone Timeframes Justification.....	44
Table 11. Management Milestone Timeframes Justification.....	49
Table 12. Rehabilitation Schedule to Achieve PMLU Stable Condition from Surface Preparation (RM6 – RM9).....	51
Table 13. Average Erosion Rates and Vegetation Cover Landform Type 1.....	53
Table 14. Average Erosion Rates and Vegetation Cover Landform Type 2.....	54
Table 15. Topsoil Availability.....	54
Table 16. Predicted Topsoil Requirements for Rehabilitation.....	55
Table 17. Topsoil Suitability.....	56
Table 18. Electrical Conductivity Effect on Spoil Suitability.....	56
Table 19. Sodidity Effect on Spoil Suitability.....	57
Table 20. Site Potential Contaminant Sources (ATCW 2020).....	58
Table 21. Project Water Storages.....	58
Table 22. Typical Final Landform Profile Information for the Project Waste Rock Dumps (Engeny 2023).....	63
Table 23. Final Pit Slope Parameters.....	67
Table 24. Site Representative Regional Ecosystems.....	74
Table 25. Target Rehabilitation RE by Rehabilitation Area.....	76
Table 26. Likelihood of Exposure to Hazard.....	79
Table 27. Consequence Classification Descriptors.....	80
Table 28. Risk Level Classification Matrix.....	83
Table 29. Risk Assessment Outcomes by Rehabilitation Area.....	83
Table 30. Receiving Surface Water Monitoring Locations.....	87
Table 31. Receiving Surface Waters Assessment Criteria.....	88
Table 32. Groundwater Monitoring Locations.....	89
Table 33. Groundwater Quality Limits.....	89
Table 34. Rehabilitation Milestone and Monitoring Measures.....	92
Table 35. Management Milestone Management and Monitoring Measures.....	95

List of Appendices

Appendix A. PRCP Schedule	98
Appendix B. PRCP Reference Map and Final Site Design.....	107
Appendix C. Community and Stakeholder Engagement Plan.	111
Appendix D. Monitoring program.	112
Appendix E. Provided Technical Studies.....	113
Appendix F. Rehabilitation Risk Assessment.	114
Appendix G. EIS Community Consultation Report.....	128
Appendix H. Landholder Agreement.	129
Appendix I. WSF Water Quality.	130
Appendix J. Topsoil Testing Results.	131
Appendix K. Geotechnical Report KP 2009.	132

Table of Abbreviations

CRA EA	Copper Resources Australia Environmental Authority
EP Act	Environmental Protection Act 1994
ERA	Environmentally relevant activity
FOS	Factor of safety
LOD	Land outcome document
ML / MLs	Mining Lease / Mining Leases
NUMA	Non-use management area
PMLU	Post-mining land use
PoO	Plan of Operations
PRCP	Progressive Rehabilitation and Closure Plan
PRCP Guideline	Progressive Rehabilitation and Closure Plan Guideline
RCM / the Project	Rocklands Copper Mine
RUSLE	Revised Universal Soil Loss Equation
SEP	Stakeholder Engagement Plan

Document Control

VERSION	DATE	DESCRIPTION	PREPARED BY	REVIEWED BY
0.1	8 August 2023	AARC draft issued for review	DG	TS
1.0	15 August 2023	AARC final issued	DG	TS
2.0	13 September 2023	AARC final issued	DG	TS
3.0	18 October 2024	AARC final issued for RFI response	DG	DG
4.0	19 June 2026	Document transferred to Austral template and updated to align with PRCP Schedule P-PRCP-100786122_V1.	CL	DE

1. INTRODUCTION

Rocklands Copper Mine (RCM or the Project) is owned and operated by Copper Resources Australia Pty Ltd (CRA), a subsidiary of Austral Resources Australia Limited. The Project operates under Environmental Authority EPML00887913 (EA) and approved Progressive Rehabilitation and Closure Plan (PRCP) Schedule P-PRCP-100786122_V1.

This document comprises the rehabilitation planning part of the Progressive Rehabilitation and Closure Plan (PRC Plan) for the Project and applies to Mining Leases ML90177, ML90188 and ML90219. It has been prepared in accordance with the Environmental Protection Act 1994 (EP Act) and has been amended to align with the approved PRCP Schedule, including amendments made to the PRCP Schedule during the decision period.

The current version of EA EPML00887913 was issued to CRA on 18 December 2025 and authorises mining of copper ore and associated ancillary activities under Schedule 3 of the Environmental Protection Regulation 2019. The approved PRCP Schedule, together with this rehabilitation planning part, supports the progressive rehabilitation and closure of land disturbed by authorised mining activities across the Project tenure.

2. SCOPE AND OBJECTIVE

The purpose of this PRCP is to describe how progressive rehabilitation will be implemented at the Project. The PRCP has been developed in accordance with the requirements of the Progressive Rehabilitation and Closure Plan Guideline (DES 2021) (PRCP Guideline), which states that the PRCP must include the following parts:

Rehabilitation Planning part:

The purpose of the rehabilitation planning part of the PRCP is to support and justify the development of the proposed PRCP schedule. This part must detail how progressive rehabilitation and closure will be carried out over the entire Project disturbance area. The key components of the rehabilitation planning part for the Project are:

- community consultation information (refer section 3.3);
- post-mining land use (PMLU) and/or non-use management area (NUMA) determination (refer section 3.5);
- rehabilitation and management methodology (refer section 3.6);
- risk assessment (refer section 3.7); and
- a monitoring and maintenance program (refer section 3.8).

Rehabilitation Schedule part:

The rehabilitation schedule is a required element of a PRCP. Once approved, the schedule becomes a legally binding and enforceable instrument with which the Project must comply. The schedule must include:

- nomination of either a PMLU or NUMA for all land within the relevant resource tenures, including land uses for undisturbed land;
 - allocation of –
 - rehabilitation areas (RAs), defined as an area of land in a PMLU to which a rehabilitation milestone for the post-mining-use relates; and
 - improvement areas (IAs), defined as an area of land in a NUMA to which a management milestone for the NUMA relates.
 - identification of when land becomes available for rehabilitation or improvement;
 - development of rehabilitation or management milestones (RMs/MMs) to achieve a stable condition or sufficient improvement;
 - development of site-specific milestone criteria that demonstrate when each RM/MM has been completed through SMART principles (specific, measurable, achievable, reasonable/relevant and time bound);
 - determination of completion dates for each RM/MM to be achieved; and
 - any conditions considered necessary or desirable.
-

Once approved, the rehabilitation schedule becomes a legally binding and enforceable instrument with which RCM must comply.

The administering authority may impose a condition on a draft PRCP schedule or a PRCP schedule if it considers the condition is necessary or desirable (section 4.2 of the PRCP Guideline). In accordance with section 206A of the EP Act there are two conditions deemed to be necessary in all PRCP:

1. When carrying out a relevant activity under the PRCP schedule, the holder must comply with a requirement stated in the EA relevant to carrying out the activity.
2. The EA holder must comply with the following matters stated in the schedule:
 - (a) Each rehabilitation milestone and management milestone, and
 - (b) When each rehabilitation milestone and management milestone is to be achieved.

3. REHABILITATION PLANNING PART

3.1. Project Description

RCM is located approximately 15 km west-northwest of Cloncurry Queensland (Figure 1), within the Cloncurry Shire Regional Council on the traditional land of the Mitakoodi and Mayi People and the Kalkadoon People. The project is an open cut mine producing poly-metallic ore, magnetite and native copper that is processed onsite and transported off site as concentrate.

RCM was originally developed and operated by CuDeco Limited. Pre-strip mining activities commenced in November 2012, and commercial open pit mining was undertaken from June 2013 until August 2018, at which time the site was placed into care and maintenance. Following cessation of operations, CuDeco Limited entered receivership, and the Rocklands assets came under the control of FTI Consulting on behalf of Cor Cordis as Receivers and Managers, and Liquidators, of CuDeco Limited.

In September 2020, CRA, then a subsidiary of Mt Cuthbert Resources Pty Ltd (MCR), was appointed as the preferred operator of the site. Settlement of the acquisition of the RCM assets was completed in December 2020. Following acquisition, CRA undertook site clean-up, water management and plant refurbishment works to facilitate recommencement of operations. Mining recommenced in mid-2021, and the first concentrate under CRA ownership was produced in November 2021.

Mining operations ceased again on 24 October 2024, after which the site returned to care and maintenance. On 21 November 2024, CRA entered voluntary administration, with Cor Cordis appointed as administrators. CRA subsequently exited voluntary administration following completion of a Deed of Company Arrangement (DOCA), pursuant to which the Rocklands operation was acquired by Austral Resources Australia Ltd on 24 October 2025. CRA is now owned by Austral Resources Australia Ltd. The site remains in care and maintenance, with processing activities proposed to recommence in mid-2027 following recommissioning and optimisation activities.

3.1.1. Mining tenements, site layout and life-of-mine

Environmental Authority EPML00887913 (EA) relates to the mining leases (ML) ML90177, ML90188 and ML90219 operated by Copper Resources Australia Pty Ltd. The details of relevant mining tenements associated with the Project are provided in Table 1 and presented in Figure 2.

The MLs encompass approximately 1,956 hectares (Ha) of land. There are three mine voids onsite: Las Minerale, Rocklands South and Southern Rocklands Extended, which are all located on ML90177. The processing plant is also located on ML90177. Process tailings are deposited in the Tailings Storage Facility (TSF), which is situated within ML90188, approximately 3 km to the east of ML90177. The Morris Creek Diversion (MCD) system is located on ML90177 and has been designed as permanent water diversion system to divert water around the open pits and to maintain water flows in the natural creek system downstream of the mine.

The location of the TSF is located along the southern boundary of ML90188 comprising a western and an eastern cell. The eastern cell is currently under construction but not yet containing tailings. Construction of the TSF necessitated construction of diversion drainage to ensure impacts to the receiving waters of Marathon Creek are minimised. A site layout of the Project area and existing infrastructure is shown in (Figure 2).

Table 1. RCM Mining Tenements

LEASE NUMBER	LEASE AREA (HA)	LEASE NAME	ACTIVITY / INFRASTRUCTURE
ML 90177	1601	Las Minerale	Mining & processing operations: Las Mineral pit, Rocklands South pit and Southern Rocklands Extended pit, Processing Plant, ROM Pad and Waste Rock Dumps, Infrastructure, Workshops and Offices.
ML 90188	320.5	Las Minerale 2	Tailings disposal & rehabilitation: Tailings Storage Facility and Decant Pond.
ML 90219	35	Transport Corridor	Roads and Infrastructure. Tailings Pipeline and Haul Roads and Tracks.

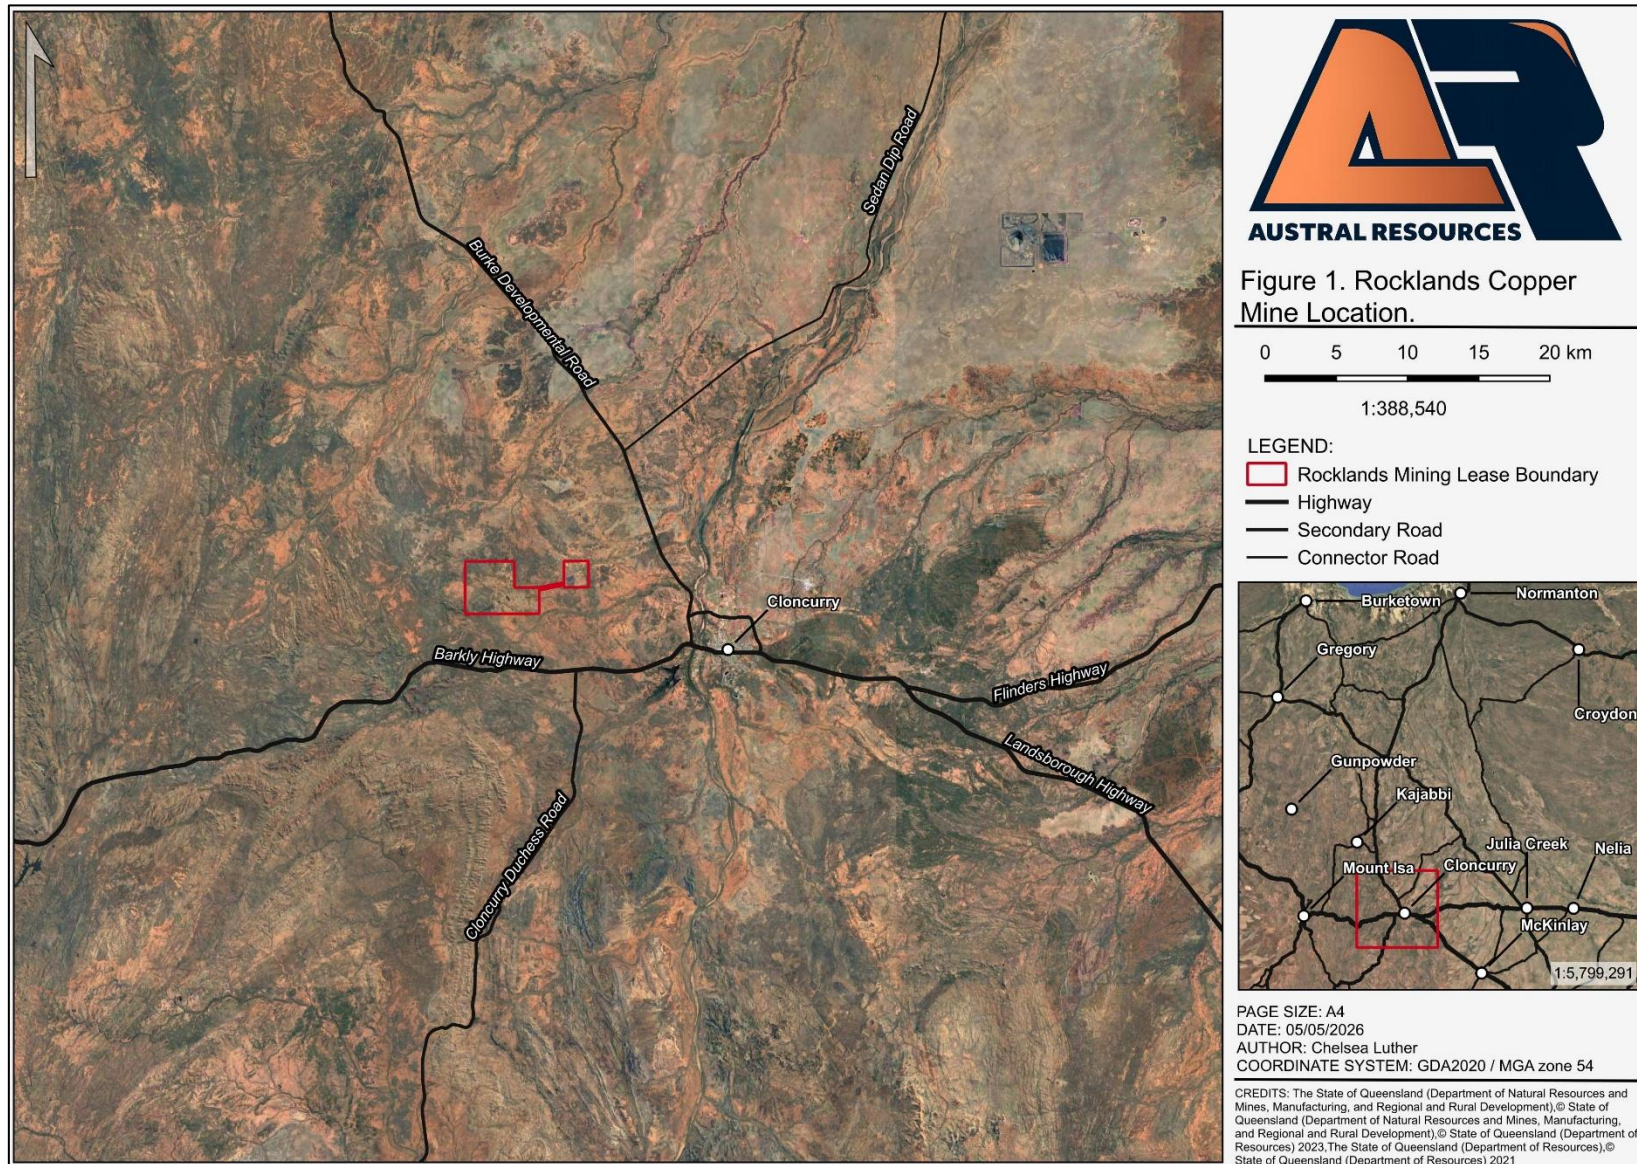


Figure 1. Project Location.

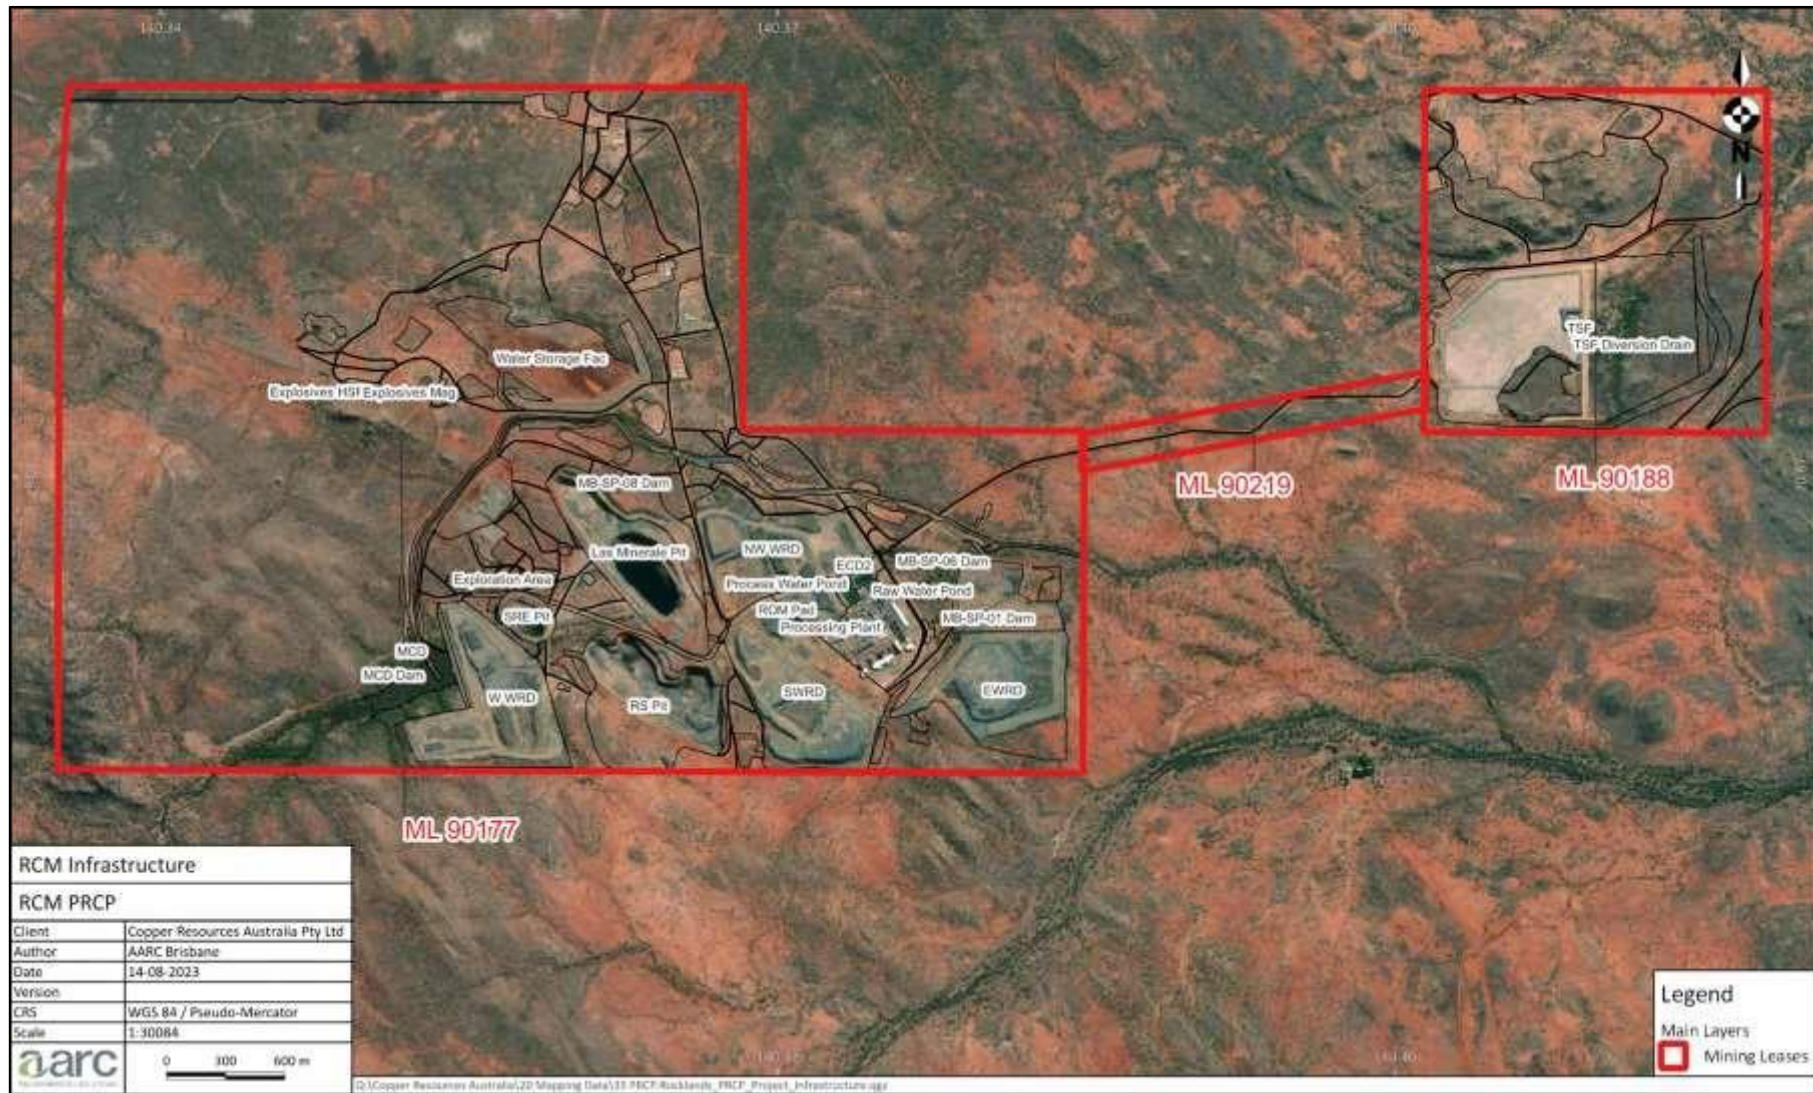


Figure 2. RCM Mining Leases and Existing Infrastructure.

3.1.2. Mining Operations

Exploration of the project area resulted in the discovery and characterisation of two major ore bodies, Las Minerales and Southern Rocklands, and a smaller ore body referred to as Southern Rocklands Extended. The resource is a copper, gold and cobalt deposit that is hosted within the metamorphosed Proterozoic rocks of the Mt Isa Inlier.

The main project infrastructure includes a processing plant, Tailings Storage Facility (TSF), open cut pit, Waste Rock Dumps (WRDs), Water Storage Facility (WSF), and clean water diversions, including Morris Creek Diversion (MCD). The mining process involves traditional drilling and blasting, followed by load and haul using rigid dump trucks and hydraulic excavators. Extracted ore will be transported to the Run of Mine (ROM) for processing, while waste material will be taken to one of four on-site waste rock dumps. Mining will progress in a sequential manner.

3.1.3. Climate

The region's climate is characterized as semi-arid with monsoonal influence. It experiences highly seasonal rainfall, primarily originating from the north. Long-term climate data was retrieved from the nearest Bureau of Meteorology (BoM) weather station located at Cloncurry McIlwraith St (station 029008) and is presented in Figure 3.

The mean annual precipitation (MAP) since 1884 at Station 029008 is 481.6 mm. The monthly rainfall between April and October averages <17.7mm with the majority occurring between December and March, totalling 404.4mm.

The mean monthly maximum temperature is highest in December (38.0°C), dropping to 24.7°C in July. The mean monthly minimum temperature ranges between 10.3°C to 24.5°C throughout the year, with an annual mean minimum temperature of 18.5°C. Only the summer maximum temperatures are potentially detrimental to crop growth.

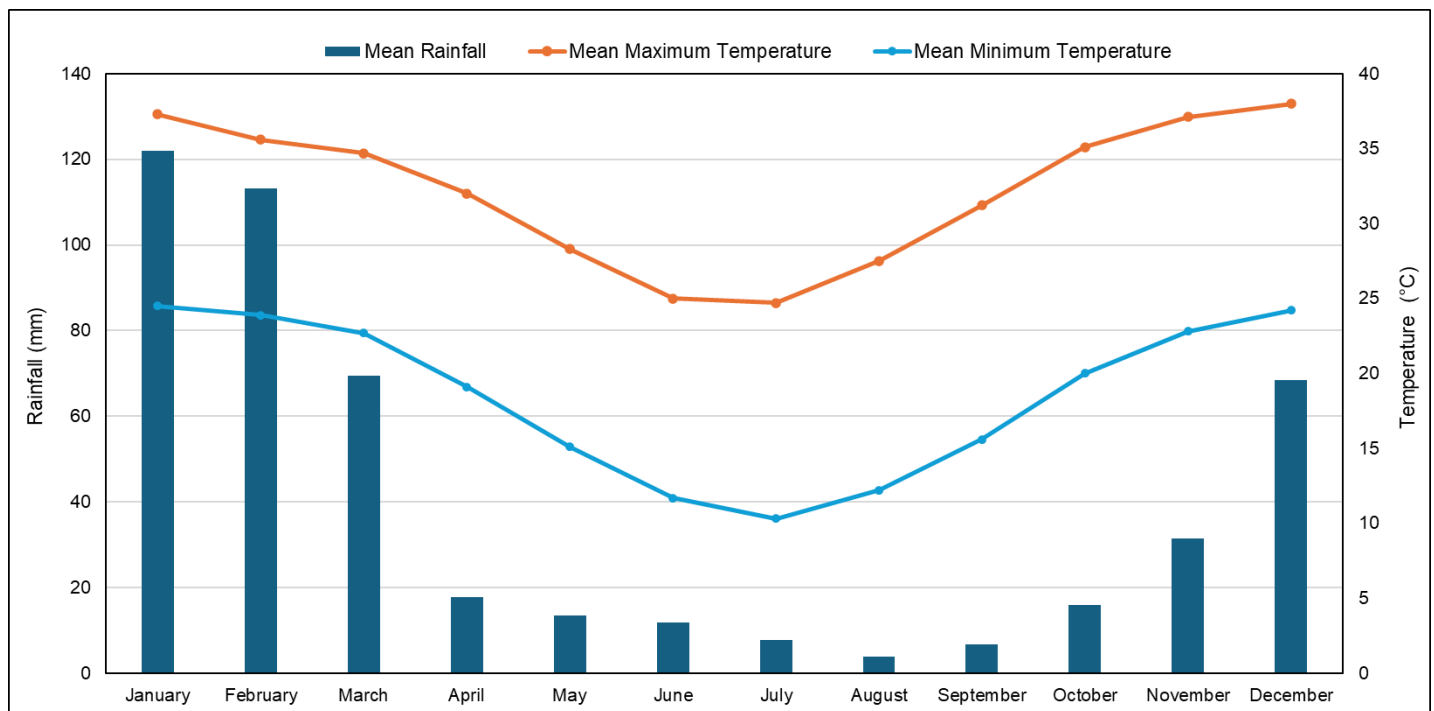


Figure 3. Average Monthly Climate Data for RCM (BoM Station 029008).

3.1.4. Geological Setting

The project is situated in the Quamby-Malbon Zone of the Eastern Succession of the highly mineralized Proterozoic Mt Isa Inlier. Specifically, the RCM occupies the nose area of the significant north plunging Duck Creek Anticline. The most recent geological information available for the area is shown on the Geoscience Australia 1:100,000 geological sheet of Marraba No. 6956, (Knight Piésold 2009). According to the Marraba sheet, the Project area is underlain by Middle Proterozoic units, namely the Overhang Jaspilite and Mitakoodi Quartzite, with some patches

of Proterozoic dolerite intrusion. The Overhang Jaspilite, which strikes broadly to the east-southeast, consists of jaspilite, calc-silicate, limestone, sandstone, and quartzite. Superficial deposits of Tertiary to recent alluvium and colluvium, ranging from 1 metre to 10 metres in thickness, cover parts of the Proterozoic geology.

The Cloncurry district holds notable historical importance as a copper field, particularly during the early 20th century. Throughout the district there are numerous old copper showings and workings. The RCM area is no exception with historical open pit and underground mining activities conducted from a gossanous lode containing secondary copper minerals, native copper and some primary and supergene copper sulphides. Additionally, there are isolated occurrences of copper-stained siliceous outcrops.

The mineralized lodes are found within a metamorphosed sedimentary sequence consisting of fine quartz and quartz magnetite sandstone, siltstone, quartzite, limestone, and calcareous units including scapolitic siltstone. Intrusive dolerite of medium grain size is prevalent in the area and generally conforms to the sedimentary layers. Copper mineralization in the Project area is hosted within a series of sub-parallel, west northwest trending linear zones. The geophysical characteristics of the mineralization and lodes, such as magnetic and conductivity features, align with the overall trends observed in the mapped geology. The sedimentary sequence has a general east-southeast strike with a sheet dip to the north. Structural information has been obtained from surface outcrops and oriented drill core. Dips in the southern part of the prospect area range from 10° to 40°, dipping to the northeast, while steeper dips of 40° to 80° are present north of the Las Minerale structure.

3.1.5. Topography and Surface Hydrology

The Project is located within the Cloncurry River sub-catchment of the Flinders Drainage Basin, which encompasses an area of 109,298.1 km² and contains the Cloncurry River, Flinders River and Saxby River sub catchment areas. The Cloncurry River sub-catchment covers a total area of 47,333 km² and, of relevance to the Project, comprises the Cloncurry River, Morris Creek, Butcher Creek, Marathon Creek and Tommy Creek.

The RCM is situated between Tommy Creek to the northwest and the Cloncurry River to the east. The landscape exhibits relatively flat terrain around the southern and eastern extents of the lease, encompassing areas adjacent to the Morris Creek and a major unnamed tributary of Morris Creek at an approximate elevation of 200 m AHD. Steep ridges and rocky formations emerge towards the southwest and northeast, forming a rugged terrain characteristic of the Cloncurry/Mt Isa region, ranging in elevation from 230 m AHD to 320 m AHD. Several unnamed ephemeral creek and drainage lines drain through the main lease area. Hydrology for the site is shown in Figure 4.

A sinuous ridge line, curving from southwest to southeast, separates two drainage basins within the main mining leases. The larger catchment area directs its flow towards the southern basin, while the remainder drains northward. The northern catchment drains into an unnamed major tributary of Tommy Creek, ultimately contributing to the Corella River. The southern drainage basin feeds into Morris Creek, which follows a south-easterly direction, converging with Butcher's Creek before eventually emptying into the Cloncurry River to the north-western side of the town of Cloncurry.

All rivers and creeks in the region are classified as losing streams, meaning that any water flowing in the streams is lost through infiltration, as the groundwater level is below the bottom of the stream channel. As a result, the streams are typically dry for most of the year, and water will only flow or accumulate in the stream bed following intense rainfall events where precipitation exceeds the rate of infiltration. The only sources of semi-permanent surface water are associated with mining infrastructure such as the Morris Creek Diversion dam.

The tailings storage facility is situated on ML90188, approximately 3 km east-northeast of ML90177. The terrain in the north-eastern section of ML90188 is more rugged than ML90177, featuring a large granite outcrop, while the southern section of the ML is characterised by the presence of small granite outcrops.

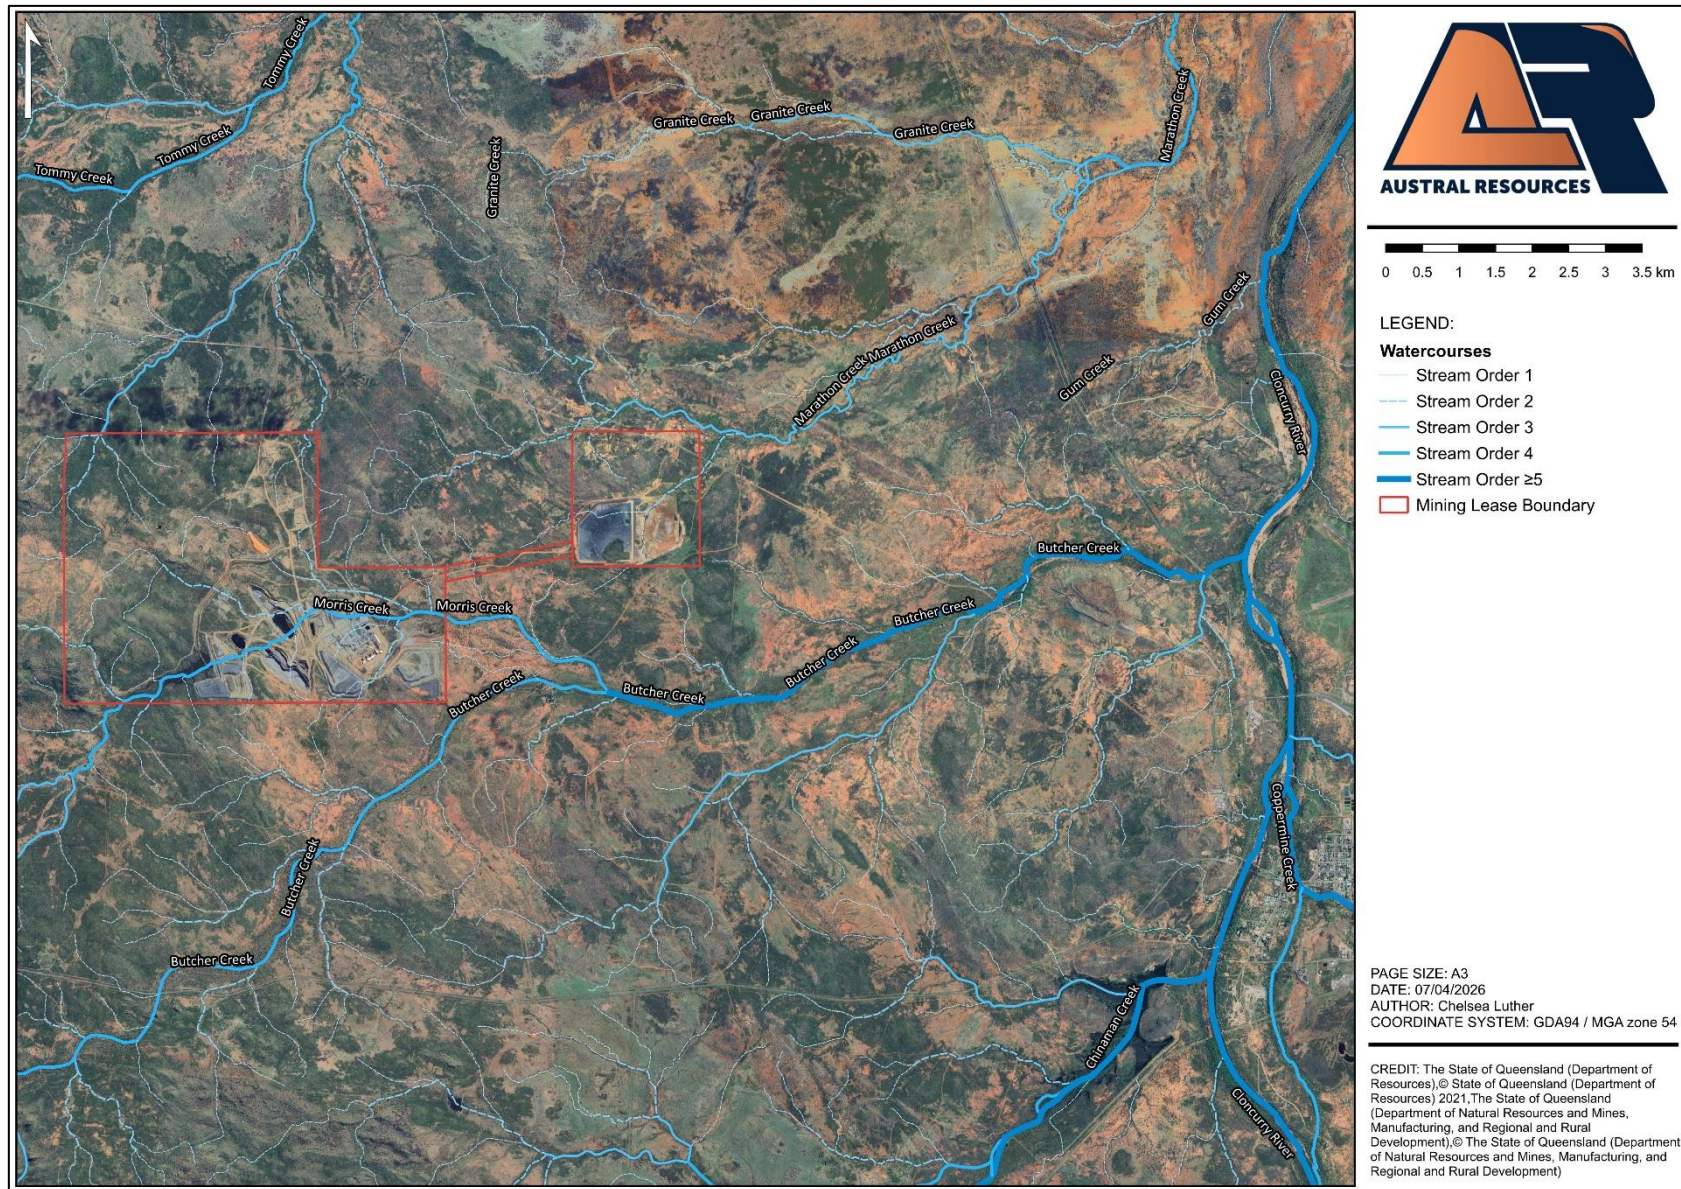


Figure 4. RCM Hydrology.

3.1.6. Groundwater

The natural groundwater flow direction at RCM prior to development was north-eastward in ML90177 area and then eastward in ML90188 area (Knight Piesold 2008), approximately aligning with the surface water drainage. Regional groundwater levels indicate movement from the west (Morris Creek catchment) to the east (Marathon Creek catchment).

Baseline groundwater investigations indicate that the unsaturated zone was relatively shallow in some areas, with the water table only 7 metres below the ground surface in certain boreholes. Groundwater levels near creeks in the mining area were lower than the creek bed elevation, indicating that the creeks are considered losing streams and although they contribute to groundwater recharge, they do not receive groundwater baseflow. Recharge primarily occurs through the infiltration during rainfall events, estimated to be around 4% of the annual incident rainfall. However, during extreme events like cyclones, recharge estimates can reach up to 17%.

Several geological structures in the project area influence groundwater flow (Knight Piesold 2008). Since the predominant rocks in the region are crystalline, the available porosity for groundwater flow is primarily through secondary features such as fractures, faults and joints. Fault mapping reveals structures associated with the west-northwest mineralization trend dipping either to the northeast or southwest. These faults have resulted in displacement of rock layers and are characterized by oxidized breccia. Additional faults that trend north or northeast are identified as normal faults, while shears strike northwest. The extensive oxidation within these structures indicates their potential as viable pathways for groundwater flow. The weathered zones of fractured rocks (regolith) and discrete areas of alluvium are also important for transmitting groundwater flow.

Based on observations from baseline pumping tests and recovery analyses, the conceptual interpretation of the Project's hydrogeology is that the weathered zone, spanning across all rock areas and displaying viable porosity, acts as a single hydro stratigraphic unit. Groundwater occurs between a minimum depth of 6.9 m below ground level (mbgl) and a maximum depth of 25.32 mbgl. The average groundwater level is 12.1 mbgl, with a median of 10.7 mbgl. Around 60% of readings fall between 8 and 12 mbgl. Generally, groundwater levels are shallower in creek valleys and deeper on hill slopes. The weathered zone, particularly close to the interface with the underlying fresh rock, plays a crucial role in groundwater flow. The second hydro stratigraphic unit at RCM is the fractured fresh rock beneath the weathered zone, as identified by Knight Piesold (2008). The extent and depth of viable flow and connectivity within the fractured rock area are limited and individual pathways have yet to be mapped. However, it is acknowledged that interaction between these two hydro stratigraphic units is possible in areas where deep fractures intersect the surface, which has been documented at the Project.

According to the Groundwater Dependent Ecosystems (GDE) Atlas, the region surrounding the project area includes ecological areas that may have some degree of dependence on groundwater for ecological function (refer to Figure 5). The GDE Atlas provides an estimate of the potential groundwater dependence of ecosystems across the state, using a standardized methodology. The atlas was created through catchment scale mapping, incorporating local expert knowledge and the best available spatial data. However, it's important to note that discrepancies may exist between mapped areas and the actual ecological characteristics on-site, particularly in remote areas.

Based on the potential GDE distribution in Figure 5, it is likely that deep-rooted vegetation adjacent to ML90188 relies on groundwater, particularly during the dry season when soil moisture levels are depleted. These plant communities have likely adapted to the variable groundwater quality, which naturally contains elevated solute concentrations due to the mineralized hydro stratigraphic setting. Some mapped areas from the GDE Atlas can no longer be considered potential GDEs due to approved disturbances within the operational areas of the mine (e.g., the diversion of Morris Creek away from SRE Pit and LM Pit).

In assessing the interaction between groundwater and surface water, it's important to note that surface water environmental values would be taken into consideration if groundwater discharge were to impact a watercourse. However, the Environmental Impact Statement, the REMP-specific investigations and the Queensland Wetland

Database did not identify any springs or groundwater discharge to watercourses. Additionally, the environmental value related to the biological integrity of ecosystems with respect to groundwater were not identified in the design of the REMP (Rehabilitation and Environmental Monitoring Plan). Furthermore, no GDE vegetation was identified in the ecological surveys conducted for the site during the Environmental Impact Statement (EIS).

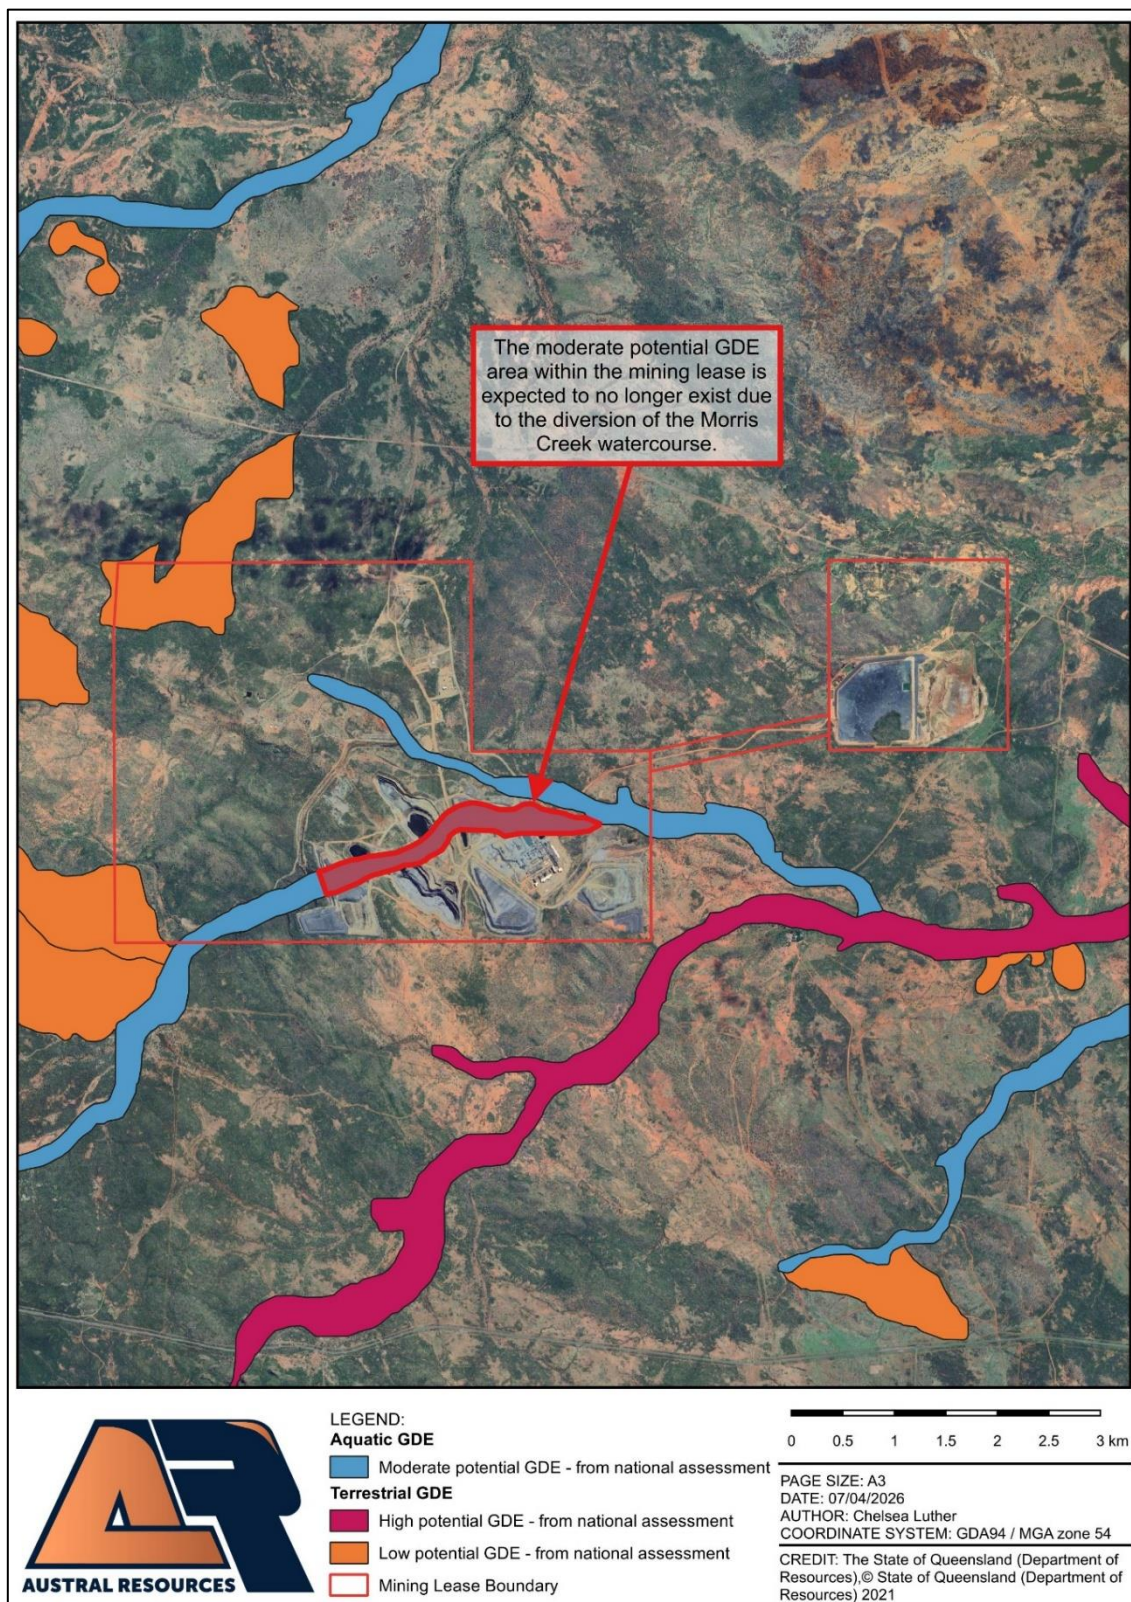


Figure 5. Potential Groundwater Dependent Ecosystems.

3.1.7. Soils

A soil and land capability survey was undertaken as part of the supporting studies for the EIS, four distinct mapping units were mapped on RCM.

- Soil Type 1 – Burke: Grey brown to brown self-mulching clays with a moderate to strong pedal structure and increasing alkalinity with depth.
- Soil Type 2 – Barkly: Light clay to loam texture throughout the profile (reddish-brown to brown in the A horizon with a light reddish brown B horizon) with weak pedal structure and moderately alkaline pH throughout the profile.
- Soil Type 3 – Julius: A-horizon of pale red to dark red, slightly acidic loam grading into a red to dark red B horizon. The soil becomes slightly more alkaline with depth and grades to clay loam in texture. The soil is weak to moderately pedal throughout the profile.
- Soil Type 4 – Malako: Loamy sand to clay loam A horizon (weak red to red) with neutral to slightly acid pH underlain by loam to clay loam horizons which are slightly alkaline. Structure is typically of weak to moderate pedality.

Laboratory analysis indicates the surface soils at RCM are generally of low to moderate fertility, except for Soil Type 1 (Burke). Soils are typically slightly acid to moderately alkaline with pH increasing slightly with depth. Calcium consistently dominates magnesium on the exchange complex of these topsoils and the calcium to magnesium ratio tends to increase with depth. The exchangeable sodium percentage (ESP) of the soils is generally low meaning the soils have a low dispersivity and therefore resist erosion.

3.1.8. Land Use and Land Suitability

3.1.8.1. Pre-Mining Land Use and Underlying Landholders

Prior to European settlement in 1861, the area was home to the Mitakoodi and Mayi People and Kalkadoon people. In 1867, Ernest Henry ventured into the region in search of grazing land and found copper. Subsequently the Cloncurry district became a famous copper field, and in the early 20th century it was the premier copper field in the British Empire. Numerous old copper showings and workings can still be found throughout the district.

The RCM is situated within Chumvale Station, a pastoral lease locally operated by the Jersey Plains Pastoral Company primarily focussed on low intensity cattle grazing. Jersey Plains Pastoral Company will take on the role of land manager upon relinquishing of the mining leases and surrender of the EA.

3.1.8.2. Land Suitability Classification

Land suitability was assessed for the three possible pre-mining land uses, being:

- Beef cattle grazing;
- Rainfed broadacre cropping; and
- Conservation.

The assessment was based upon the Technical Guidelines for the Environmental Management of Exploration and Mining in Queensland (DME, 1995) which assigns land suitability based upon the following classifications:

- Class 1 – Suitable land with negligible limitations which is highly productive requiring only simple management practises to maintain economic production.
- Class 2 – Suitable land with minor limitations which either reduce production or require more than the simple management practices of Class 1 land to maintain economic production.
- Class 3 – Suitable land with moderate limitations which either further lower production or require more than those management practices of Class 2 land to maintain economic production.
- Class 4 – Marginal land with severe limitations which make it doubtful whether the inputs required to achieve and maintain production outweigh the benefits in the long term (presently considered unsuitable due to the uncertainty of the land to achieve sustained economic production).

- Class 5 – Unsuitable land with extreme limitations that preclude its use for the proposed purpose. Low intensity cattle grazing has been undertaken in the area in previous decades and there are no significant signs that this practice is unsustainable.

Beef cattle grazing was found to be moderately suitable (Class 3) for the Project site based on the physical properties of the soil management units. However, for this land use to be moderately suitable it was predicted that a significant level of inputs would be required to maintain sustainability. Grazing would be dependent on appropriate stocking rates and favourable climatic conditions. Comparatively, low intensity cattle grazing has been undertaken in the area in previous decades and there are no significant signs that this practice is unsustainable. Rainfed broadacre cropping was found to be marginally suitable with severe limitations (Class 4) in the Barkly, Burke and Malako soil management units and unsuitable with extreme limitation (Class 5) in the Julius soil management unit.

Conservation was found to be marginally suitable with severe limitations as a possible land use for the Project area. This is due to the unpredictability of each wet season throughout the region. The presence of Purple Necked Rock Wallaby (*Petrogale purpureicollis*) would add value for a conservation initiative, although the suitable habitat for the Purple Necked Rock Wallaby accounts for only a very small over percentage of RCM.

In summary, low intensity beef cattle grazing and native ecosystem is considered to offer the most suitable land uses.

3.1.9. Flora and Fauna

The Project is located in the stony hills and ranges between the alluvial Gulf Plains Bioregion to the north and east, and the undulating plains of the Mitchell Grass Downs Bioregion to the south and south-west. The Project landscape features a light wooded area consisting of various species, including Snappy Gum (*Eucalyptus leucophloia*), Bloodwood (*Corymbia* sp), Ghost Gum, Turpentine (*Acacia chisholmii*), Buffel Grass (*Cenchrus ciliaris*), and Spinifex (*Triodia pungens*). Along the creek lines, there are narrow fringes of River Redgum (*Eucalyptus camaldulensis*) riparian woodland. The creek lines are dominated by heavier timber, while the more rugged terrain is characterized by Turpentine bushes (Knight Piésold 2009).

Various ecological studies (AARC 2007, Biodiversity Assessment and Management 2010) have been undertaken to assess nature conservation values around the Project.

3.1.9.1. Vegetation Survey

Four major vegetation communities have been identified on the RCM. All of these communities were classified as remnant vegetation as defined in the VM Act. Vegetative associations within the communities reflect different vegetation structures and compositions, which occur at different geophysical locations. The corresponding Queensland Herbarium Regional Ecosystem classifications are noted for each of the remnant vegetation communities listed below.

The four vegetation communities are summarised in Table 2.

Table 2. Vegetation Communities within the Project Mining Leases.

VEGETATION COMMUNITY	RE EQUIVALENT	VMA (1999) STATUS	EP ACT (1994)
River Red Gum Riparian Woodland	1.3.7a	Least Concern	Endangered
Gidgee Open Woodland	1.3.4	Least Concern	No Concern at present
Snappy Gum Woodland	1.11.2d	Least Concern	No Concern at present
Cloncurry Box/Western Bloodwood Woodland	1.11.3a 1.11.3b	Least Concern	No Concern at present

3.1.9.2. Fauna Observations

AARC conducted an ecology survey at RCM during both wet and dry seasons in 2007 (AARC 2007). During the surveys a combined total of 97 vertebrate fauna species were identified, comprising four amphibians, 16 reptiles, 21 mammals, and 56 birds. Three introduced species were identified namely the Cane Toad (*Bufo marinus*), Feral Cat (*Felis catus*) and Feral Pig (*Sus scrofa*).

Two bird species, the Fork-tailed Swift (*Apus pacificus*) and Rainbow Bee-eater (*Merops ornatus*) listed as Other Matters Protected (*Marine Overfly*) under the *Environment Protection and Biodiversity Conservation Act 1999*, were identified on the Project. Both species are commonly found throughout all of Queensland and as such are listed as Least Concern under Queensland's *Nature Conservation Act (1992)*.

One mammal of conservation significance was identified on the Project site, being the Purple-necked Rock-wallaby (*Petrogale purpureicollis*). The Purple-necked Rock-wallaby is listed as Vulnerable under Queensland's *Nature Conservation Act 1992* and the *Nature Conservation (Animals) Regulation 2020*.

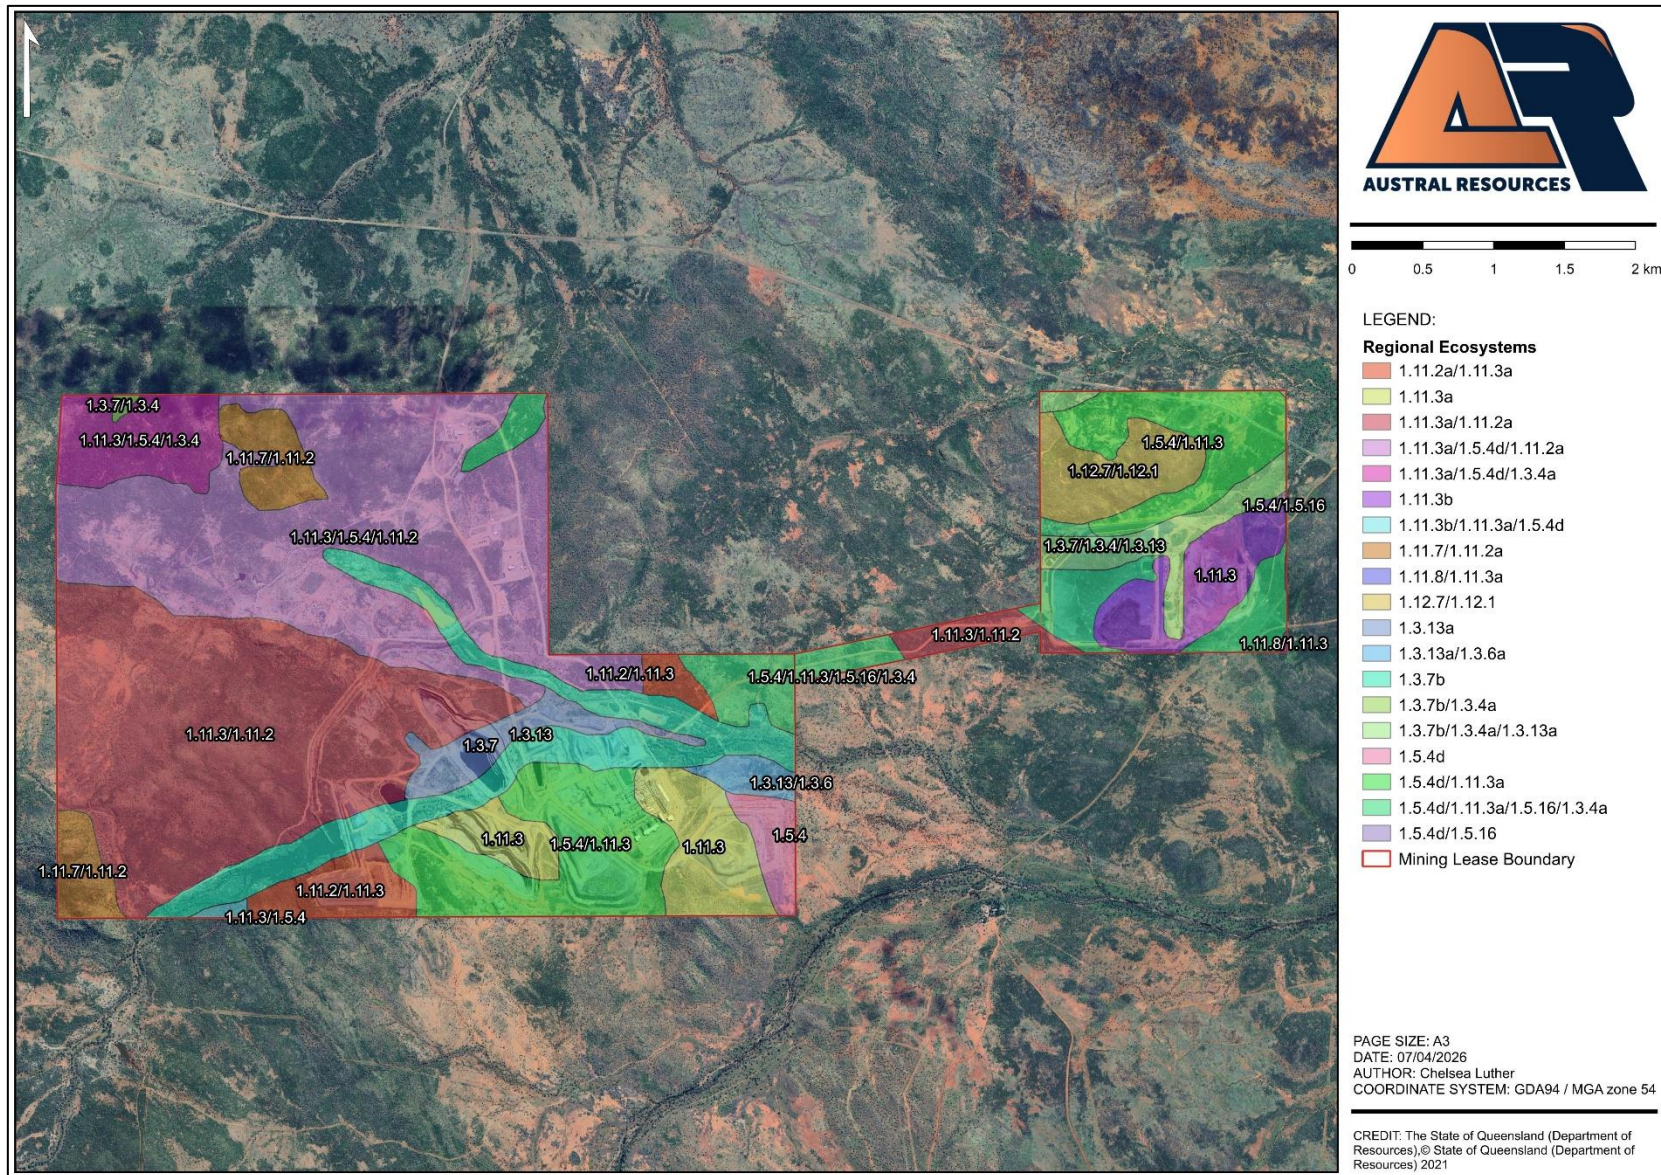


Figure 6. RCM Pre-Mining Regional Ecosystems.

3.2.Existing Rehabilitation

The rehabilitation monitoring program (AARC 2024; Appendix D) indicates two areas that have undergone progressive rehabilitation and monitoring as part of the rehabilitation trial monitoring program. These areas include a section adjacent to the Morris Creek Diversion (MCD) on ML 90177 that was disturbed for the construction of the MCD, and an area that was initially cleared for the construction of the Tailings Storage Facility (TSF) on ML 90188 (see Table 3). However, no detailed information for the referenced sites have been found, regarding progress of the rehabilitation trials.

Table 3. Trial Rehabilitation Sites (AARC, 2018).

EXISTING SITE NAME	NORTHING (GDA94 ZN 54)	EASTING (GDA94 ZN 54)	DESCRIPTION	APPROX. AREA (HA)
TSF 1	7716613	437890	TSF assisted rehabilitation near Corella Park Road, original TSF designed cleared area.	8.52
TSF 2	7716224	438003	TSF unassisted rehabilitation near granite outcrop and PNRW habitat, original TSF design cleared area.	5.56
MCD 1	7714618	434221	MCD unassisted rehabilitation in a historically disturbed area (windmill site) and an area disturbed during construction activities.	6.76
MCD 2	7714882	433908	MCD associated rehabilitation of area disturbed during site construction.	3.46

Although the sites referenced in Table 3 above were designated as rehabilitation trials sites, there has not been consistent monitoring in the past. Additionally, there is no certification that the referenced sites have achieved meaningful rehabilitation criteria. Therefore, it is proposed that for the purposes of this PRCP the sites are not considered as rehabilitated and be included as part of the proposed rehabilitation areas. The sites have been included as part of the rehabilitation areas as indicated in section 3.6.2 and Figure 7. Sites TSF 1, TSF 2, MCD 1 and MCD 2 are considered as part of RA6, being minor disturbance areas.

The above sites have not been included in the provided spatial information or discussed further in this document. As described in section 3.8, and in the updated rehabilitation monitoring program (AARC 2024; Appendix D) permanent monitoring locations will be located within each proposed RA, adjacent to the existing mining operations or within the MLs but located in an area that will not be impacted by future mining activities. Further details on the proposed monitoring and maintenance program can be found in section 3.8.

3.3.Community Consultation

The local community and stakeholders for RCM are recognised as being important and integral partners in achieving successful mine closure. A community consultation process has been implemented to inform stakeholders of RCM's plans for closure and to collate and respond to concerns and ideas stakeholders may have regarding closure.

3.3.1. Previous Stakeholder and Community Engagement Activities

The surrounding community and relevant stakeholders were engaged by CuDeco Ltd during the early RCM approvals process through a variety of activities. Noteworthy efforts include the completion of Cultural Heritage Management Plans in collaboration with the Mitakoodi and Mayi People and Kalkadoon People.

RCM is located on land that holds great cultural significance to the Mitakoodi and Mayi People (referred to as Mitakoodi) and the Kalkadoon People. CuDeco Ltd conducted both internal and external cultural heritage reviews. The reports that discuss indigenous cultural heritage include:

- Historic Cultural Heritage Assessment of the Rocklands Group Copper Project Cloncurry, Qld, 2006 by Heritage Consultants Pty Ltd.
- Cultural Heritage and Native Title at Rocklands, 2016 by CuDeco Ltd (internal summary).

Cultural heritage surveys began in July 2007 and were carried out with the assistance of archaeologist Dave Johnston from Aboriginal Archaeologists Australia Pty Ltd. As a result, an ancillary agreement was established between CuDeco, Pearl Joyce Connelly (representing the Mitakoodi and Mayi People), and Noelene Dempsey (representing the Kalkadoon people).

As part of the EIS process, CuDeco Ltd organized public information sessions in the town of Cloncurry. They also conducted formal and informal meetings with the Cloncurry Shire Council Mayor and his officers, government representatives, and other business groups (Appendix G). However, PMLU and NUMA land outcomes were not discussed as part of the EIS community consultation.

Community consultation regarding mine rehabilitation and closure has not been recorded and is unknown. However, the proposed PMLUs and NUMAs are consistent with the LODs (see section 3.4.1 and section 3.5.1). Furthermore, CRA has prepared a Community and Stakeholder Engagement Plan (CSEP), to ensure that all stakeholders are provided with opportunity to engage on rehabilitation and closure matters relating to RCM, as part of the CSEP a register will be established to record all feedback and follow-up actions. The CSEP is discussed in detail in the following section.

As previously stated, Jersey Plains Pastoral Company will take on the role of land manager upon relinquishing of the mining leases and surrender of the EA. Jersey Plains Pastoral Company and Copper Resources Australia have agreed that water storages in the site will be retained as indicated in section 3.6.2. This agreement letter is provided in Appendix H.

3.3.2. Stakeholder Engagement Plan

CRA has an ongoing commitment to engage with the community and recognises that effective and transparent consultation is essential in building and maintaining the community's trust and in developing a positive ongoing relationship for the life of the project.

To meet the requirements of section 126C(1)(c)(iv) of the EP Acts, and the PRCP Guideline, CRA has prepared a Community and Stakeholder Engagement Plan to ensure that all stakeholders are provided with opportunity to engage, among other things, on rehabilitation and closure matters relating to RCM. The CSEP is provided in Appendix C.

The CSEP is intended to be a practical tool for effective stakeholder engagement on rehabilitation and closure matters and addresses the following aspects of stakeholder engagement:

- engagement objectives;
- identification and analysis of stakeholders;
- stakeholder engagement planning including engagement principles, opportunities and activities; and
- management of stakeholder engagement including record keeping, management evaluation and review.

Stakeholder engagement and consultation with the local community of Cloncurry will continue throughout the decommissioning phase of the RCM. The local community and landholders will be consulted so that potential negative social impacts arising from the closure of the mine are addressed and appropriately mitigated via the CSEP.

3.3.3. Engagement Record Keeping

Stakeholders are encouraged to provide feedback to CRA through a number of channels. In instances where action is required the complainant will be contacted and the outcome of the complaint communicated.

All feedback and follow-up actions will be recorded in an established register. In cases of negative feedback, RCM will provide a response within 48 hours. Stakeholder feedback will be provided, where appropriate, via a direct response through email, letter or telephone in accordance with the CSEP. This system will be used to monitor future consultation activities relating to the implementation of this PRCP.

3.4. Post-Mining Land Use

This section of the PRCP describes and discusses the PMLUs proposed for RCM in accordance with section 126C(1)(d) of the EP Act.

3.4.1. Land Outcome Documents

Condition C18 of the EA states that the project holder is obligated to develop and submit a Post Mine Land Use Plan (PMLUP) to the administering authority before October 31, 2015, and the plan must be updated and resubmitted along with each subsequent Plan of Operations.

The latest PMLUP prepared in accordance with Condition C18 by CuDeco in 2017 provides detailed descriptions of the relevant post mining land descriptions and rehabilitation goals and refers to Mine Domains and Features consistent with those outlined in Schedule A – Table A1 of the Project EA. Given the PMLUP is a requirement of the EA, and it addresses rehabilitated land outcomes, the PMLUP is deemed to adequately fulfill the requirements of a land outcome document (LOD) under section 750 of the EP Act.

In accordance with Schedule C of the resource activity EA:

“All land subject to mining activities must be rehabilitated to meet the requirements of the administering authorities Guideline – Rehabilitation requirements for Mining Projects and will be defined in the Post Mining Land Use Plan”.

Additionally, the following objectives have been identified as specified in Schedule C – Table C1 of the project EA.

1. To create a rehabilitation profile which will be safe to humans and wildlife;
2. To encourage foraging in the rehabilitated area by Purple-Necked Rock Wallaby;
3. To minimise the risk of pollution through well designed rehabilitation profiles that will reduce the risk of mobilisation of pollutants whether to aqueous systems or to the atmosphere in the form of dust;
4. To produce rehabilitated landforms which are geotechnically stable and reduce the likelihood of erosion and mobilisation of sediment;
5. To produce a rehabilitated landform which will be able to sustain a post- mining land use similar to that pre- mining, which in the case of the Rocklands project is low intensity grazing land and native animal habitat; and
6. To leave on closure any infrastructure that will be of benefit to stakeholders.

The PRCP provides an opportunity to better define the intention of the post-mining land description, the following section clarifies and refines the intention as PMLUs.

The dominant historical land use in the region has predominantly involved low intensity cattle grazing, while also witnessing exploration and mining activities dating back to the late 1800s (CuDeco 2017).

The project area is classified as ‘grazing native vegetation’ land use by the Australian Land Use and Management (ALUM) Classification system, defined as land uses based on grazing domestic stock on native vegetation where there has been limited or no deliberate attempt at pasture modification (ABARE 2016). However, where there has been extensive clearing and vegetation regrowth supporting a pre-mining grazing land use, the land use is more accurately classified as ‘grazing modified pasture’. The ALUM Classification system defines ‘grazing modified

pasture' as pasture and forage production, both annual and perennial, based on significant active modification of the initial vegetation (ABARE 2016). In any case, the PMLU of Low Intensity Grazing is consistent with its current productive use of grazing.

Low-Intensity Cattle Grazing is therefore an appropriate PMLU for rehabilitated landforms that are physically suitable for grazing and capable of sustaining that land use without unacceptable safety, erosion, stability or land management risks. However, Low-Intensity Cattle Grazing is not suitable for all final landforms at the Project. The suitability of each PMLU has therefore been assessed having regard to landform slope, erosion susceptibility, geotechnical stability, surface water management function, revegetation objectives, safety considerations and the capacity of the land to achieve a stable condition.

Native Ecosystem has been adopted for rehabilitation areas where the final landform characteristics and rehabilitation objectives are more appropriately aligned with the establishment of a stable, self-sustaining native vegetation community. This outcome is consistent with the broader intent of the PMLUP and EA, as the pre-mining and surrounding land use comprises low-intensity grazing within a native vegetation landscape, and the EA expressly recognises native animal habitat as part of the intended post-mining land outcome.

Drainage Features/Watercourse has been adopted for retained diversion and drainage infrastructure that is required to maintain a functional role in the final landform. These features are required to safely convey surface water through or around rehabilitated landforms and higher-risk structures, while maintaining downstream flow paths. Given their hydraulic function, landform geometry and erosion sensitivity, these areas are not suitable for Low-Intensity Cattle Grazing as the primary PMLU.

Water Storage has been adopted for retained water management infrastructure where the relevant storages are proposed to remain post-closure and provide a beneficial post-mining use. This outcome is consistent with the EA objective of retaining infrastructure on closure where it is of benefit to stakeholders.

Additionally, the PRCP Guideline specifies the requirement for a PMLU to be proposed for all land within the resource tenure, including land undisturbed by mining activities. Land undisturbed by mining activities will retain its existing land use.

3.4.2. Proposed PMLUs

The EA and the PMLUP provide post mining land use descriptions for each mine disturbance type and are taken to be the expected land uses.

PMLUs must satisfy certain types of uses as outlined in the EP Regulation including being consistent with how the land was used before a mining activity was carried out on the land. Additionally, Table C1 – rehabilitation requirements of the current EA outlines as a goal of rehabilitation, to ensure that all land is rehabilitated to meet the requirements of the administering authority.

The predominant historical land use in the region has been low intensity grazing of cattle and native ecosystem, as is supported in the EA and LOD. More recently, this has been accompanied by mining and exploration activities. These activities have resulted in localised land disturbance associated with the construction of road access, drill pads, mine infrastructure and mining activities.

The land suitability assessment (refer Section 3.1.8) classifies the pre-mining land as low intensity cattle grazing. Low Intensity cattle grazing was the previous land use at the site and has occurred in the area on the existing native vegetation without a significant input to maintain sustainability. Rehabilitation of disturbed areas will aim to reinstate land to a condition as similar as possible to the pre mining landscape of low intensity cattle grazing, where practical.

Where the topography inhibits cattle grazing, native ecosystem has been identified as a suitable PMLU.

The proposed PMLUs for the mine site are presented Table 4 and illustrated in Figure 7.

Table 4. Post-Mining Land Description (From EPML00887913 Table A1 and the PMLUP).

MINE DOMAIN	MINE FEATURE	TENURE	MAXIMUM DISTURBANCE AREA (HA)	POST-MINE LAND USE DESCRIPTION
Residual Voids	Las Minerale	ML90177	45	NUMA
	Southern Rocklands	ML90177	40	NUMA
	Southern Rocklands Extended	ML90177	6	NUMA
Run of Mine (ROM)	ROM Pad	ML90177	6.5	Low Intensity Cattle Grazing
Processing Area	Processing Plant	ML90177	17	Low Intensity Cattle Grazing
Regulated Dams and Diversion	Tailings Storage Facility	ML90188	153	Native Ecosystem
	Tailings Storage Facility Decant Pond	ML90188	0.511	Native Ecosystem
	Process Water Pond	ML90177	1.28	Water Storage
	Raw Water Pond	ML90177	0.4	Water Storage
	Plant Site Catch Dam (ECD2)	ML90177	0.83	Water Storage
	ROM Pad Drainage Pond	ML90177	0.16	Low Intensity Cattle Grazing
	Water Storage Facility	ML90177	37	Water Storage
	Morris Creek Diversion Dam/Embankment	ML90219/ML90177	46 (Includes area of inundation)	Drainage Features
	Backflow Prevention Dam	ML90219/ML90177	N/A	Drainage Features
	Morris Creek Diversion Channel Levee	ML90219/ML90177	N/A	Drainage Features
	East Dump Catch Dam (MB-SP-01)	ML90219/ML90177	0.5	Low Intensity Cattle Grazing
	East Dump Catch Dam (MB-SP-02)	ML90219/ML90177	0.58	Low Intensity Cattle Grazing
	North Dump catch Dam 1 (MB-SP-06)	ML90219/ML90177	1.52	Low Intensity Cattle Grazing
	West Dump catch Dam (MB-SP-07)	ML90219/ML90177	2.4	Low Intensity Cattle Grazing
	North Dump catch Dam 3 (MB-SP-08)	ML90219/ML90177	0.66	Low Intensity Cattle Grazing
	Chalcopyrite Sump	ML90219/ML90177	0.12	Low Intensity Cattle Grazing
	Pipeline Sump 1	ML90219/ML90177	0.2	Low Intensity Cattle Grazing

MINE DOMAIN	MINE FEATURE	TENURE	MAXIMUM DISTURBANCE AREA (HA)	POST-MINE LAND USE DESCRIPTION
Water Storages	Pipeline Sump 2	ML90219/ML90177	0.2	Low Intensity Cattle Grazing
Waste Disposal	North Waste Rock Dump	ML90219/ML90177	38	Native Ecosystem
	South Waste Rock Dump	ML90219/ML90177	46.5	Native Ecosystem
	East Waste Rock Dump	ML90219/ML90177	56.66	Native Ecosystem
	West Waste Rock Dump	ML90219/ML90177	45	Native Ecosystem
Ancillary Infrastructure	Workshop and Offices	ML90177	2	Low Intensity Cattle Grazing
	Sewage Treatment Plant	ML90177	1	Low Intensity Cattle Grazing
	General/Regulated Waste Storage	ML90177	1	Low Intensity Cattle Grazing
	Power Station	ML90177	2	Low Intensity Cattle Grazing
	Fuel & Chemical Storage	ML90177	2	Low Intensity Cattle Grazing
	Explosives Handling and Storage Facility	ML90177	1.4	Low Intensity Cattle Grazing
	High Explosives Magazine	ML90177		Low Intensity Cattle Grazing
	Tailings Pipeline	ML90177/ML90219/ML90188	5	Low Intensity Cattle Grazing
	Laydown/borrow pits	ML90177/ML90219/ML90188	28	Low Intensity Cattle Grazing
Stockpiles	Clay & Topsoil Stockpiles	ML90177/ML90188	43.8	Low Intensity Cattle Grazing
Transport Corridors	Haul Roads & Tracks	ML90177/ML90219/ML90188	40	Low Intensity Cattle Grazing
Exploration	Pads/tracks	ML90177	5	Low Intensity Cattle Grazing
Total Maximum Surface Area of Disturbance (ha)			677.221	-

3.4.3. Consistency with Outcomes of Community Consultation

A consultation register relating to the approvals stage of the Project, which occurred prior to the acquisition of the MLs by the Proponent, is not available; however, the granting of approval for the Project indicates that both the proposed PMLUs and the level of community consultation undertaken at the time were deemed to be sufficient by the administering authority.

The proposed PMLUs and NUMAs are consistent with the LODs (see section 3.4.1 and section 3.5.1). The PMLUP was developed as per Schedule F condition F9 of the EA and submitted to the administering authority in 2015.

Based on the above, it is considered that the proposed PMLUs and NUMAs (Sections 3.4.2 and 3.5.2) are consistent with the outcomes of community consultation conducted, in that they are:

- consistent with the LODs;
- consistent with the land use prior to the commencement of mining activities (See section 3.1.8);
- consistent with the surrounding land use; and
- compatible with, and advantageous for, the ongoing landholder activities.

3.4.4. Planning Scheme Conformance

RCM operations are predominately located in the rural zone of the Cloncurry Regional Planning Scheme.

Rural zone

The Planning Scheme provides the purpose of the rural zone is to:

- a) provide for rural uses and activities; and
- b) provide for other uses and activities that are compatible with:
 - i) existing and future rural uses and activities; and
 - ii) the character and environmental features of the zone; and
- c) maintain the capacity of land for rural uses and activities by protecting and managing significant natural resources and processes. (CRPS 2016)

The purpose of the rural zone is to achieve specific outcomes: conserving primary production areas, minimising land-use conflicts, allowing limited non-rural development associated with primary use, locating recreation and tourism facilities appropriately, avoiding further subdivision, maintaining low-rise built form, incorporating sustainability measures, protecting rural activities, retaining natural features, and ensuring efficient infrastructure and service networks. No conflict has been identified regarding the compatibility of the proposed PMLUs with the Planning Scheme.

3.5. Non-Use Management Areas

A NUMA is an area of land that cannot be rehabilitated to a stable condition after all rehabilitation activities have been carried out (DES 2021). This section of the PRCP relates solely to the disturbance types that will remain as NUMAs after closure, in accordance with Section 126C(1)(d) and Section 754(3) of the EP Act and the EP Regulation.

3.5.1. Land Outcome Documents

The relevant land outcome documents applicable to this PRCP are:

- The Project EA;
- The PMLUP Document (CuDeco 2017).

Table A1 – Authorised Activities and Table C1 – Rehabilitation Requirements of the EA identify the Las Minerale, Southern Rocklands and the Southern Rocklands Extended mine domains as residual voids. This outcome is further supported by Condition C20 of the EA where an outcome for residual voids is stipulated and also within the PMLUP (CuDeco 2017).

As per Section 754(3) of the EP Act, an open void (taken to be a residual void) prescribed under an LOD may constitute the outcome for the land on which the pit is located, the outcome for the land is the same as if it were a NUMA. As such, the residual voids authorised to remain at mine closure will be rehabilitated to NUMAs. This transitional PRCP is therefore not required to comply with Section 126C(1)(g) and (h), and Section 126D (2) and (3). No further justification of NUMA is provided.

Similarly stated in the Section 213 of the EP Regulation, the following components of a PRCP objective and performance assessment in Schedule 8A, Part 3 do not apply:

- Table 1 – Final site design assessment;
- Table 2 – Post-mining land use assessment, entry for Rehabilitation milestones; and
- Table 3 – Non-use management area assessment, entry for Management milestones.

With respect to the requirements of section 126C(1)(d) of the EP Act, Section 3.3 describes the previous and proposed engagement activities relevant to the Project. Past approvals processes have been the primary vehicles for consultation associated with the current land use expectations for the Project.

As the approved residual voids in the LOD are consistent with the outcome of the proposed NUMAs in this PRCP, it can be inferred that the NUMAs remain consistent with the outcomes of past consultation processes (undertaken as part of the EA and ML approvals).

The NUMAs have therefore been included within this PRCP as improvement areas that are subject to various management milestones as detailed in this PRCP. As such, the following requirements in relation to the Progressive Improvement of NUMAs are outlined in Schedule 8A, Part 3 of the EP Regulation. This PRCP will:

- describe how non-use areas will undergo improvement to a safe and stable condition post-closure;
- illustrate when and how improvement will commence at the Project;
- identify risk and discuss their incorporation within the improvement schedule; and
- detail the timeframe for improvement areas to progress through management milestones.

3.5.2. Proposed NUMAs

The location and size of the NUMAs are outlined in Schedule A – Table A1 and Schedule C – Table C1 of the EA, and relevant components have been reproduced in Table 5 and illustrated in Figure 7.

The rehabilitation objectives of the residual voids are to ensure:

- the open void will not release contaminants that result in adverse effects to the environment; and
- the open void is physically safe to minimise public and wildlife safety risk.

Various technical studies have been undertaken as part of the PRCP development process to support safe condition at surrender. Outcomes of the various assessments and relevant safety features for the residual voids are described in Section 3.6.6.

Table 5. Non-use Management Areas.

MINE DOMAIN	MINE FEATURE	TENURE	MAXIMUM DISTURBANCE AREA (HA)	POST-MINE LAND USE DESCRIPTION
Residual Voids	Las Minerale	ML90177	45	Residual Void
	Southern Rocklands	ML90177	40	Residual Void
	Southern Rocklands Extended	ML90177	6	Residual Void

While the NUMAs will not specifically contribute to the objectives of the rural zone, their size and scale in the landscape are such that they are not considered to detrimentally impact the objectives of the Planning Scheme. However, the NUMAs do preserve the local historical character of the Cloncurry region.

In summary, the proposed NUMAs defined in Table 5 conform with the requirements under relevant legislation (EP Act and EP Regulation), where it:

- complies with the LOD;
- demonstrates a confined risk of environmental harm within the area of the mining tenure;
- considers public interest for the land not to be rehabilitated to a PMLU; and
- is generally compatible with the objectives of local planning schemes.

3.5.3. Consistency with Outcomes of Community Consultation

A Consultation register relating to the approvals stage of the Project, which occurred prior to the acquisition of the MLs by the Proponent, is not available; however, the granting of approval for the Project indicates that the level of community consultation undertaken at the time was deemed to be sufficient by the administering authority and the NUMAs are pre-approved.

The proposed PMLUs and NUMAs are consistent with the LODs (see section 3.4.1 and section 3.5.1). The PMLUP was developed as per Schedule C condition C18 of the EA and submitted to the administering authority in 2017.

Based on the above, it is considered that the proposed PMLUs and NUMAs (Sections 3.4.2 and 3.5.2) are consistent with the outcomes of community consultation conducted, in that they are:

- consistent with the LODs;
- consistent with the land use prior to the commencement of mining activities (See section 3.1.8);
- consistent with the surrounding land use; and
- compatible with, and advantageous for, the ongoing landholder activities.

3.6. Rehabilitation Management Methodology

3.6.1. Rehabilitation Objectives

In Queensland, mine rehabilitation is required under the EP Act. Amendments to the EP Act in late 2018 implemented key elements of the State Government's Mined Land Rehabilitation Policy (Queensland Government 2018) which intends to ensure that, for land disturbed by mining activities:

- the land is safe and structurally stable;
- there is no environmental harm being caused by anything on or in the land; and
- the land can sustain a post-mining land use (section 111A of the EP Act).

These three objectives are the general rehabilitation goals for all areas disturbed by mining in Queensland, which aligns with the rehabilitation goals and objectives specified in the LOD and applied in the PRCP schedule.

3.6.2. Rehabilitation Areas and Improvement Areas

To allow the development of a PRCP schedule that satisfies the requirements of the PRCP Guideline, discrete rehabilitation areas (RAs) have been defined for the Project. An RA is defined by the EP Regulation as an area of land in the PMLU to which a rehabilitation milestone for the post-mining use relates. RAs are nominated for areas of disturbance within the Project with consideration for the disturbance type and the proposed PMLU. An Improvement Area (IA) is defined in the EP Regulation as, for a NUMA, an area of land in the NUMA to which a management milestone for the NUMA relates.

The PRCP schedule also includes the year when RAs/IAs are available for the commencement of progressive rehabilitation/improvement. Disturbed land is considered available for rehabilitation/improvement if the land is not being mined and will be required to be rehabilitated/managed.

Both RAs and IAs have been nominated for areas of disturbance within the Project and are listed in Table 6 and presented in Figure 7.

Table 6. Nominated Rehabilitation and Improvement Areas.

REHABILITATION AREA REFERENCE	MINE DOMAIN	DESCRIPTION	PMLU
RA1	Mine Infrastructure	• Power Station • Fuel & Chemical Storage • Sewage Treatment Plant • Explosives Handling and Storage Facility • High Explosives Magazine • General / Regulated Waste Storage • Workshops and Offices • Haul Roads and Tracks • Processing Plant	Low Intensity Cattle Grazing

REHABILITATION AREA REFERENCE	MINE DOMAIN	DESCRIPTION	PMLU
		ROM Pad	
RA2	Waste Rock Dumps	- North WRD - East WRD - South WRD - West WRD	Native Ecosystem
RA3	Permanent Diversion Channels	- Morris Creek Diversion Dam/ Embankment - Morris Creek Diversion Channel Levee - Backflow Prevention Dam - TSF Diversion Drains	Drainage Features
RA4	Water Management Infrastructure	- ROM Pad Drainage Pond - East Dump Catch Dam (MB-SP-01) - East Dump Catch Dam (MB-SP-02) - North Dump Catch Dam 1 (MB-SP-06) - West Dump Catch Dam (MB-SP-07) - North Dump Catch Dam 3 (MB-SP-08) - Chalcopyrite Sump - Pipeline Sump 1 - Pipeline Sump 2 - Tailings Pipeline	Low Intensity Cattle Grazing
RA5	Retained Water Management Infrastructure	- Water Storage Facility - Plant Site Catch Dam (ECD2) - Raw Water Pond - Process Water Pond	Water Storage
RA6	Minor Disturbances Areas	- Pads/tracks - Clay and Topsoil Stockpiles - Laydown/borrow pits	Low Intensity Cattle Grazing
RA7	Tailings Storage Facilities and Decant Pond	- Tailings Storage Facility - Tailings Storage Facility Decant Pond	Native Ecosystem
IA1	Residual Voids	- Las Minerale - Southern Rocklands - Southern Rocklands Extended	NUMA

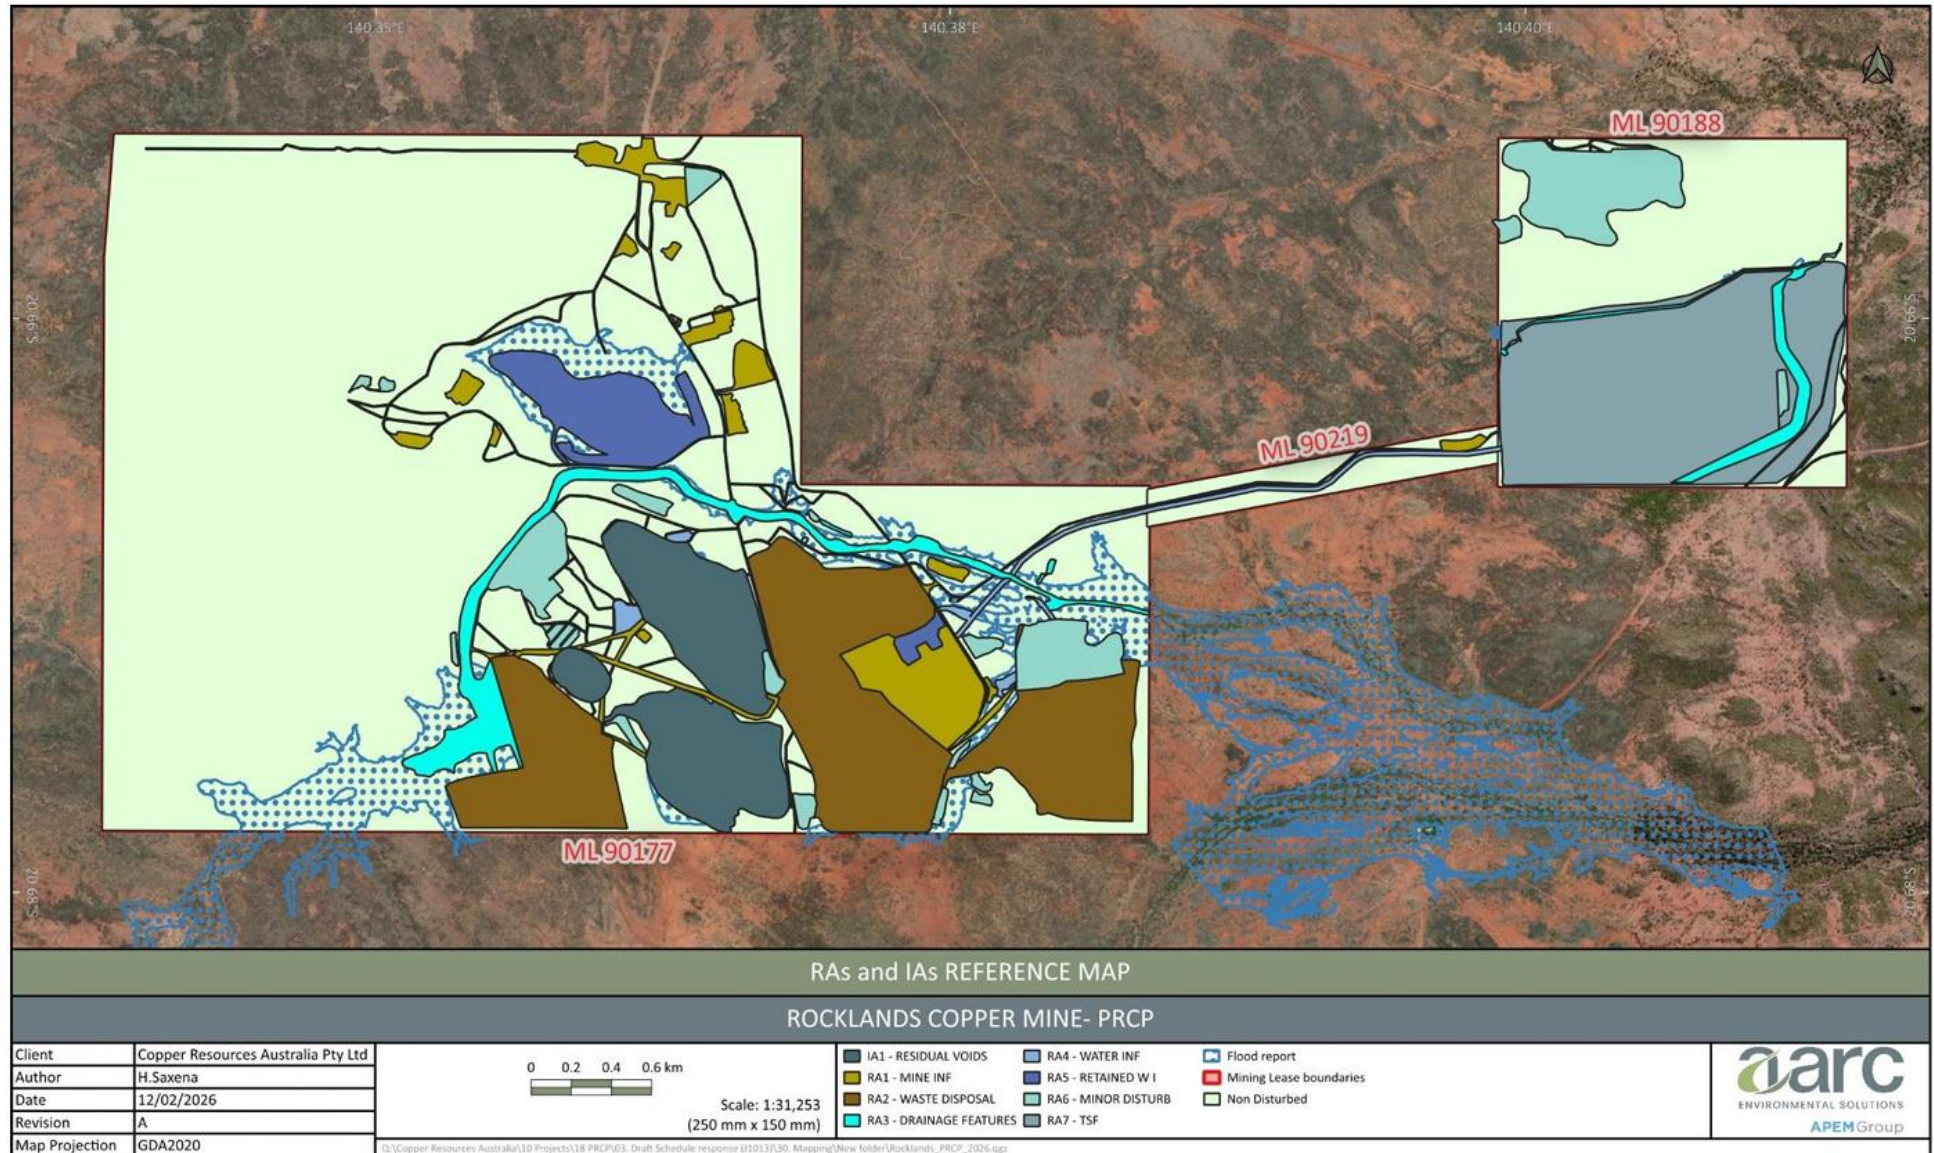


Figure 7. RCM Rehabilitation and Improvement Areas.

3.6.3. Rehabilitation Milestones, Indicators, and Milestone Criteria

Rehabilitation milestones are defined as each significant event or step necessary to rehabilitate an area of land to a stable condition (Section 112, EP Act). They generally constitute the completion of a discrete activity, being one of a sequence of activities required to complete rehabilitation of an RA.

Key to assessing the success of rehabilitation is the definition of milestone criteria. Milestone criteria must be consistent with the SMART (specific, measurable, achievable, realistic and timely) principles. They should:

- be outcome-based (i.e. linked to the end land use);
- be flexible to adapt to changing circumstances;
- be able to evolve as the mine life progresses;
- include metrics suitable to demonstrate that rehabilitation is trending positively;
- undergo periodic review; and
- include a measurement approach that details how the criterion will have been met (CoA 2016, ANZMEC and MCA 2000).

A set of milestone criteria has been identified for the Project to provide a clear definition of milestone completion and successful rehabilitation for each rehabilitation area or sufficient improvement of each improvement area. The milestone criteria demonstrate the progressive completion of rehabilitation or improvement steps and events. The completion criteria for each PMLU will be used as the milestone criteria for the final milestone in the proposed schedule, which shows achievement of the rehabilitation objectives of the PMLU. The completion criteria for the NUMAs will be used as milestone criteria for the final milestone in the proposed schedule, which shows achievement of sufficient improvement.

3.6.3.1. Rehabilitation Milestones

There are ten (10) rehabilitation milestones nominated for the Project and these have been outlined in Table 7. It is noted that not all rehabilitation milestones will be applicable to all RAs. The applicability of rehabilitation milestones to the various RAs is also shown in Table 7.

3.6.3.2. Management Milestones

The nominated management milestones for NUMAs in the final landform are outlined in

Table 8. The management milestones are applicable to all NUMAs (IA)

Table 7. Rehabilitation Milestones and their Applicability to Rehabilitation Areas.

MILESTONE REFERENCE	REHABILITATION MILESTONE	APPLICABLE RA'S	MILESTONE CRITERIA
RM1	Infrastructure decommissioning and removal	RA1, RA2, RA3, RA4, RA5, RA6, RA7	1.1 With the exception of any infrastructure to remain as part of the post-mining land use (PMLU) or where infrastructure is agreed to be retained by the landholder as evidenced by a signed landholder agreement, the following are complete: (a) all services disconnected, terminated and removed; (b) all hardstand, concrete areas, bitumen and gravel roads removed; (c) all pipelines flushed, drained and removed; (d) all fencing that is not part of PMLU requirements removed; (e) all buildings and associated infrastructure demolished and removed off-site, with exception of decommissioned infrastructure waste authorised to be disposed of on-site under EA EPML00887913; (f) all machinery and equipment removed; (g) all surface water drainage infrastructure removed; (h) all waste removed, with exception for waste authorised to be disposed of on-site under EA EPML00887913; (i) All drillholes, bores, sediment ponds and sumps decommissioned; and (j) All dams are de-watered and decommissioned, including disposal of contaminated sediment and any liners.
RM2	Identification, remediation and removal of contaminated land	RA1, RA2, RA3, RA4, RA5, RA6, RA7	2.1 Contaminated Land Investigation Document completed in accordance with the Environmental Protection Act 1994, including a site investigation report, and, where required, a Validation Report and/or a draft Site Management Plan. 2.2 Contaminated water and sediment removed from dams, other than the tailings dam or dams that will be appropriately capped. 2.3 Contaminated and hazardous material either remediated in-situ or removed/transported to facility lawfully able to accept the material. 2.4 A SQP certifies that no contamination unsuitable for the post-mining land use at RA1, RA4, RA5 and RA6 remains or is occurring.
RM3	Landform development (reshaping and re-profiling)	RA1, RA2, RA3, RA4, RA5, RA6, RA7	3.1 All relevant structures developed and/or reshaped, such that they are consistent with the Final Landform Design Report required by PRCP12 and consistent with the final site design in Figure 1 – Final Site Design.

MILESTONE REFERENCE	REHABILITATION MILESTONE	APPLICABLE RA'S	MILESTONE CRITERIA
			3.2 An "As-Constructed Report" prepared which details and justifies all variations to the design, including a certification that such variations will not affect the design performance. 3.3 Constructed landform achieves geotechnical stability with a Factor of Safety (FOS) ≥ 1.5 and is certified by an AQP. 3.4 The remainder of disturbed land not captured by PRCPI2 is reshaped to approximate original contours. 3.5 Effective and functioning temporary erosion and sediment control measures installed to design specifications. 3.6 Erosion and sediment control facilities decommissioned and left free draining. 3.7 Except for RA3, all watercourse bed and banks and temporary diversions returned to a natural condition with profile similar to the pre-disturbance condition. 3.8 All landforms are shaped to be water shedding, except retained water management infrastructure (RA5). 3.9 For retained water management infrastructure (RA5): Earthworks provide safe wildlife and stock access to dams and certified by an AQP as safe for the intended use. 3.10 Certification provided by an AQP confirms that landforms used to protect mine features from flood impacts: (a) Are constructed to design specifications consistent with flood modelling undertaken by an AQP; (b) Are constructed to convey flow during a 0.1% AEP flood event and includes a 0.5m freeboard allowance; (c) Include rock armouring or non-erodible cover where recommended by the AQP; (d) Will not impact the stability of the final voids and WRDs; and (e) Will allow natural non-erosive drainage on site. Design criteria applicable to constructed Drainage Features (RA3) being retained: 3.11 An AQP certifies the existing landform achieves approved design criteria. 3.12 Independent AQP has surveyed the final landform and certified that RM3.1-3.11 have been achieved.
RM4	Installation of cover system/capping (RA2 and RA7)	RA2, RA7	4.1 Landform design has been reviewed and a detailed cover system design has been completed. 4.2 The cover system has been installed as per design specification and certified by an AQP. 4.3 All potentially acid forming (PAF) material is located within an AQP designed and engineered cell, fully encapsulated in compacted non-acid forming (NAF) material.

MILESTONE REFERENCE	REHABILITATION MILESTONE	APPLICABLE RA'S	MILESTONE CRITERIA
			4.4 Groundwater and surface water monitoring in accordance with monitoring and maintenance program is underway. 4.5 Capping layer surface is water shedding and does not display surface ponding. 4.6 The cover system displays erosional stability and is geotechnically stable. 4.7 Independent AQP has surveyed the final landform and certified that RM4.1 – 4.6 have been achieved.
RM5	Surface preparation	RA1, RA2, RA4, RA6, RA7	5.1 Assessment of growth media characteristics and the development of an amelioration and physical treatment plan is completed by an AQP. 5.2 Ameliorant and physical treatments such as fertiliser, lime, gypsum and/or organic matter are applied as identified in criteria RM5.1. 5.3 Monitoring results demonstrate that the cover system installed in RM5 is effective in mitigating potential migration of contaminants to the receiving environment. 5.4 Topsoil/ growth media spread to achieve a minimum depth of 0.15 m for all RAs except for RA2 and RA7 which have a target depth of 0.3 m. 5.5 Deep ripping of compacted surfaces to at least 400 mm (or refusal) into soil/subsoil profile along contour of slopes. 5.6 Following amelioration as per criteria RM5.1 and 5.2 (if required), representative soil testing of growth media confirms: (a) pH in the range of 6 – 8.5; (b) Electrical Conductivity (saturated extract) (dS/m) ≤ 2 (2,000 $\mu\text{S}/\text{cm}$); (c) Exchangeable sodium percentage (ESP) (%) < 6; (d) Emerson aggregate class: ≥ 4. 5.7 The surface and groundwater monitoring is underway (at least one year of sampling undertaken). 5.8 Independent AQP has certified the achievement of RM 5.1 – 5.7.
RM6	Revegetation	RA1, RA2, RA3, RA4, RA6, RA7	6.1 For Low Intensity Cattle Grazing PMLU (RA1, RA4 and RA6) and Drainage Features PMLU (RA3): seeding/planting of the target species specified in Appendix 1 Table 1: Species for seed mix for representative Regional Ecosystems is completed in accordance to target RE's for each RA from Appendix 1 Table 2: Target rehabilitation RE by Rehabilitation Area. 6.2 For Native Ecosystem PMLU (RA2 and RA7): seeding/planting of the target species specified in Appendix 1 Table 1: Species for seed mix for representative Regional Ecosystems is completed in accordance to target RE's from Appendix 1 Table 2: Target rehabilitation RE by Rehabilitation Area, excluding deep rooted tree species <i>Corymbia terminalis</i>, <i>Corymbia Capricornia</i>.

MILESTONE REFERENCE	REHABILITATION MILESTONE	APPLICABLE RA'S	MILESTONE CRITERIA
			6.3 Non-native seed must not be used for the revegetation (except when sterile cover crops are used).
RM7	Achievement of surface requirements for PMLU	RA1, RA2, RA3, RA4, RA6, RA7	7.1 Species used in revegetation remain present with evidence of natural recruitment. 7.2 Weed cover is $\leq 10\%$ of total vegetative cover confirmed by an AQP in annual monitoring. 7.3 Restricted invasive plants (as defined in the Biosecurity Act 2014) comprise $\leq 5\%$ of vegetation groundcover. 7.4 No evidence of erosion classified as 'moderate' or 'severe' as per Appendix 3 – Erosion classification framework. 7.5 Any erosion present will not compromise the achievement of a PMLU to a stable condition. 7.6 No evidence of scouring, overtopping, sedimentation or destabilisation in or associated with erosion and sediment control and engineered drainage structures. 7.7 Vegetative groundcover meets criteria established in the Landform Closure design report required by PRCP12. 7.8 Surface water runoff collected from representative areas of rehabilitation when surface flow occur complies with Appendix 4 – Surface water quality limits. <u>Minimum Vegetation Composition (per hectare (averaged)) for Low Intensity Cattle Grazing PMLU (RA1, RA4 and RA6)</u> 7.9 Species of 3P native pasture species that are present in adjacent grazing lands. 7.10 Two native legumes and two native shade tree species must be present. <u>Minimum Vegetation Composition (per hectare (averaged)) for Native Ecosystem PMLU (RA2 and RA7)</u> 7.11 A BioCondition assessment completed in accordance with latest version of Queensland Herbarium's "BioCondition Assessment Manual" determines that the PMLU has reached a BioCondition score of 20/60, as per Appendix 2 – PRCP Benchmarks for Rehabilitation Areas. <u>Minimum Vegetation Composition (per hectare (averaged)) for Drainage Features PMLU (RA3)</u> 7.12 Watercourse vegetation meets the following: (a) Species richness (per hectare (averaged)): i. ≥ 2 native trees; ii. ≥ 2 native shrubs; and iii. ≥ 2 grass species. (b) Tree canopy cover $\geq 7\%$ (per hectare (averaged)). 7.13 Constructed drainage features being retained in the landform:

MILESTONE REFERENCE	REHABILITATION MILESTONE	APPLICABLE RA'S	MILESTONE CRITERIA
			(a) achieve Hydraulic and hydrologic characteristics suited to the relevant drainage feature; and (b) are geotechnically and erosionally stable. 7.14 Independent AQP has certified the achievement of RM 7.1 – 7.13.
RM8	Achievement of PMLU to stable condition (Water Storage)	RA5	8.1 Infrastructure to be transitioned to a future landholder is deemed fit for purpose (verified by an AQP) and accepted, by signed agreement, with the future landholder. 8.2 Retained water storages are safe for native animals and stock access. 8.3 Water storages monitored quarterly, water must be of a suitable quality for native wildlife and/or livestock ingestion and must not exceed the stock water guidelines (ANZECC 2000), for a minimum of 5 consecutive years. 8.4 Water storages are accompanied by certified 'as constructed' drawings. 8.5 No evidence of erosion classified as 'moderate' or 'severe' as per Appendix 3 – Erosion classification framework. 8.6 An AQP certifies that all retained water storages are safe and stable. 8.7 Independent AQP certifies achievement of RM 8.1-8.6.
RM9	Achievement of PMLU to stable condition (Low Intensity Cattle Grazing, Native Ecosystem, and Drainage Features PMLU)	RA1, RA2, RA3, RA4, RA6, RA7	9.1 Safety hazards in the rehabilitation area are not significantly different to surrounding unmined landscapes subject to the same land use. Remaining hazards are low risk with no significant increase in risk expected over time. 9.2 The land is structurally and erosionally stable. 9.3 The final landform is geotechnically stable and achieved a factor of safety ≥ 1.5 . 9.4 Overall Vegetation Cover is greater than 60% to ensure erosional stability. 9.5 Weed cover is $\leq 5\%$ of total vegetative cover. 9.6 Restricted invasive plants (as defined in the Biosecurity Act 2014) comprise $\leq 5\%$ of vegetation groundcover. 9.7 No evidence of erosion classified as 'moderate' or 'severe' as defined by Appendix 3: Erosion Classification network. 9.8 Any erosion present will not compromise the achievement of a PMLU to a stable condition. 9.9 Surface water runoff collected from representative areas of rehabilitation when surface flow occur complies with Appendix 4 – Surface water quality limits. 9.10 Final landform survey confirms no built structures remain other than those that form part of a landholder agreement.

MILESTONE REFERENCE	REHABILITATION MILESTONE	APPLICABLE RA'S	MILESTONE CRITERIA
			9.11 Native fauna identified on the ML prior to mining are present or indicators of these species have been recorded. Fauna survey observation provides evidence of native fauna utilisation i.e., fauna spotting, scats, and tracks recorded. <u>Low Intensity Cattle Grazing PMLU (RA1, RA4 and RA6)</u> 9.12 Land suitability is class 3 or below. <u>Native Ecosystem PMLU (RA2 and RA7)</u> 9.13 A BioCondition assessment is completed by an AQP using the methodology outlined in the latest version of the Queensland Herbarium's 'BioCondition Assessment Manual'. 9.14 The BioCondition assessment completed under RM9.18 complies with the PRCP Benchmark for the PMLU, as per Appendix 2 – PRCP Benchmarks for Rehabilitation Areas. <u>Drainage Features PMLU (RA3)</u> 9.15 Designed and constructed drainage features (listed in RA3) are demonstrated to achieve the following: (a) Hydraulic and hydrologic characteristics suited to the relevant drainage feature without requiring on-going maintenance. (b) Incorporate natural features (including geomorphic and vegetation) similar to upstream and downstream reaches of the drainage feature. (c) Maintain sediment transport regimes that allow the diversion to be self-sustaining, while minimising any impacts to upstream and downstream reaches of the drainage feature. This could include removal of watercourse crossings and culverts where not required by landholder agreement. 9.16 Independent AQP certifies achievement of RM9.1-9.16.
RM10	Surface Water and groundwater demonstrate non-polluting landform	RA1, RA2, RA3, RA4, RA5, RA6, RA7	10.1 Surface water quality results monitored monthly during flow at, but not limited to, downstream locations specified in Appendix 5 – Surface water monitoring locations, must not exceed the limits in Appendix 4 – Surface water quality limits, for a minimum of 5 consecutive years. 10.2 If the surface water quality exceeds criteria RM10.1, the applicable upstream site must be compared to the downstream site result; and quality result measured at a downstream site must be equal to or less than the quality result measured at the applicable upstream site¹.

MILESTONE REFERENCE	REHABILITATION MILESTONE	APPLICABLE RA'S	MILESTONE CRITERIA
			10.3 For a minimum of five consecutive years groundwater quality must be monitored quarterly at, but not limited to, compliance bores/locations specified in Appendix 6 – Groundwater monitoring locations, for all quality characteristics listed in Appendix 7 – Groundwater quality limits. 10.4 Groundwater quality results must not exceed the limits in Appendix 7 – Groundwater quality limits, for 3 consecutive results. 10.5 An AQP certifies achievement of RM10.1-10.4.

¹ For pH, the quality result measured at the downstream location must be within the prescribed range. However, where pH at the downstream location is greater-than (>) the highest limit in the range, the pH at the applicable upstream location must be greater-than or equal-to (≥) the downstream location. Conversely, where pH at the downstream location is less than (<) the lowest limit in the range, the upstream pH at the applicable upstream location must be less-than or equal-to (≤) the downstream location.

Table 8. Management Milestones.

MILESTONE REFERENCE	MANAGEMENT MILESTONE	APPLICABLE IA'S	MILESTONE CRITERIA
MM1	Achievement of final landform design	IA1	1.1 The final design for voids must be completed by an AQP based on the latest flood modelling and materials data. 1.2 Pit crest landforms must: (a) prevent surface or seepage flow of floodwater into the void (b) Be geotechnically stable when floodwater is against the creek-side batter (c) Not be constructed with dispersive material. 1.3 The pit walls are constructed as per the design criteria certified by an AQP and achieve a FoS>1.5 within the NUMA extents. 1.4 The final design for voids and associated safety bunds does not cause instability or degradation to the land outside the NUMA. 1.5 Residual voids must not overtop. 1.6 Groundwater Predictive modelling undertaken by an AQP, confirming that the voids will remain as a groundwater sink and that there is no risk of contaminant release to surface or groundwaters post-mining. 1.7 Final void design:

MILESTONE REFERENCE	MANAGEMENT MILESTONE	APPLICABLE IA'S	MILESTONE CRITERIA
			(a) Las Minerale: high wall $\leq 25.6^\circ$ and low wall $\leq 50.7^\circ$. (b) Rocklands South: high wall $\leq 35.04^\circ$ and low wall $\leq 45.9^\circ$. (c) Southern Rocklands Extended: high wall $\leq 39.61^\circ$ and low wall $\leq 40.51^\circ$. Flood protection 1.8 Final residual voids are not subject to inundation from floodwaters up to and including the 0.1% AEP. 1.9 All flood protection landforms and flood protection measures designed and constructed consistent with the flood modelling by an AQP. 1.10 Flood velocity at bund toe does not exceed design tolerance i.e., 2 m/s or shear stress $> 50\text{N/m}^2$ unless suitably armoured.
MM2	Achievement of surface safety requirements	IA1	2.1 Competent safety infrastructure established to prevent access to the residual void, including the following: (a) Safety bunding (minimum 2m height and 5m base width) at the geotechnical set back distance of a minimum of 10 m.; and (b) Safety signage (design in accordance with Australian standard) is erected at 100m intervals along the fence. 2.2 All safety precautions undertaken in accordance with the relevant legislation—signs comply with AS1319:1994 Safety Signs for the Occupational Environment.
MM3	Achievement of sufficient improvement	IA1	3.1 The void final landform has been constructed in accordance with the final design. 3.2 Safety infrastructure as defined in MM2.2 has been installed at the geotechnical set-back distance to prevent access to the NUMA. 3.3 Monitoring and maintenance of exclusion fences and bunds to be carried out to ensure they remain effective. 3.4 The water level and quality in the void do not and will not cause environmental harm to the receiving environment, as demonstrated by groundwater level, surface water and groundwater quality monitoring and modelling by an AQP. 3.5 No environmental harm is modelled to occur outside of the relevant tenure boundary. 3.6 Voids retain flood immunity, supported by flood modelling re-run at end of life and calibrated against the final landform. 3.7 Erosion of the landform within the NUMA area will not negatively impact on the stability of any adjacent rehabilitation areas, or their ability to sustain their PMLU. 3.8 Voids are geotechnically stable, with mitigations employed to achieve

MILESTONE REFERENCE	MANAGEMENT MILESTONE	APPLICABLE IA'S	MILESTONE CRITERIA
			(a) a modelled FoS of ≥ 1.5 for the in-situ pit walls before maximum in-pit water level is reached; (b) a modelled FoS ≥ 1.5 for the in-situ pit walls after maximum in-pit water level is reached; (c) a FoS ≥ 1.5 spoil pit walls above the maximum in-pit water level. 3.9 Monitoring post-wet season or $\geq 0.1\%$ AEP rainfall events must be undertaken to assess erosion, overtopping and bund condition. 3.10 Any evidence of bund erosion, road erosion, overtopping or high flow scour must trigger a corrective action plan within 30 days. 3.11 Independent AQP certifies achievement of MM3.1 – MM3.10.

3.6.4. Rehabilitation Timeframes

Rehabilitation milestones must be achieved as soon as practicable after land becomes available for rehabilitation. Land is considered to become available for rehabilitation at the completion of mining, except where land is being used for operating infrastructure, placement of topsoil stockpiles or is identified as being retained infrastructure post-closure.

Rehabilitation milestone timeframes have been developed with consideration for the size of the rehabilitation area, the applicable milestone activities and any inter-dependencies between operations and rehabilitation activities. Milestones that involve revegetation activities, including monitoring of revegetation, make provision for unfavourable growing seasons and unforeseen extreme events such as droughts or storms that could negatively impact vegetation establishment. As a result, milestone timeframes are extended to ensure achievement. The time when each of the areas of Land available for rehabilitation is presented in Table 9.

A risk assessment for rehabilitation activities was undertaken for the Project and the risks identified have informed the timeframe assigned to each milestone. The Project risk assessment is detailed further in section 3.7 and has been provided in full in Appendix F.

The nominated rehabilitation timeframes considered for scheduling of rehabilitation areas and improvement areas are discussed in Table 10 and Table 11, respectively.

Table 9. Land Availability for Rehabilitation.

REHABILITATION AREA	STAGE	FEATURE	AREA (HA)	LAND AVAILABLE	JUSTIFICATION
RA1 (Mine Infrastructure)	Stage 1	- Processing Plant - High Explosives Magazine - Explosives Handling and Storage Facility - General/Regulated Waste Storage	19.4	December 2053	Mine Infrastructure will be progressively rehabilitated as each stage becomes available.
	Stage 2	- Power Station - Sewage Treatment Plant - Fuel & Chemical Storage - Workshop and Offices - Haul Roads & Tracks - ROM Pad	53.5	December 2056	
RA2 (Waste Rock Dumps)	Stage 1	East Waste Rock Dump	56.66	December 2034	It is estimated that the East Waste Rock Dump will finish construction mid 2034 with rehabilitation works beginning immediately after.
	Stage 2	North Waste Rock Dump	38.0	December 2051	It is estimated that the North Waste Rock Dump will finish construction by 2051 with rehabilitation works beginning immediately after.
	Stage 3	South Waste Rock Dump	46.5	December 2053	It is estimated that the North Waste Rock Dump will finish construction by 2051 however it is proposed to make land available for rehabilitation at staggered times to allow for reasonable allocation of rehabilitation resources.
	Stage 4	West Waste Rock Dump	45.0	December 2056	It is estimated that the West Waste Rock Dump will finish construction by 2051 however it is proposed to make land available for rehabilitation at staggered times to allow for reasonable allocation of rehabilitation resources. Additionally, the West waste rock dump contains the PAF cell and is required to stay active until all mining is concluded.

REHABILITATION AREA	STAGE	FEATURE	AREA (HA)	LAND AVAILABLE	JUSTIFICATION
RA3 (Permanent Diversion Channels)	Stage 1	- Morris Creek Diversion Dam/ Embankment - Backflow Prevention Dam - Morris Creek Diversion Channel Levee - TSF Diversion Drains	46.0	December 2053	Drainage channels may be adjusted throughout the life of mine and so are unavailable prior to cessation of mining. Ongoing rehabilitation and monitoring will occur throughout the mine life to rectify any emerging issues.
RA4 (Water Management Infrastructure)	Stage 1	- Tailings Pipeline - Pipeline Sump 1 - Pipeline Sump 2 - Chalcopryrite Sump - East Dump Catch Dam (MB-SP-01) - East Dump Catch Dam (MB-SP-02)	6.6	December 2054	Dams are used as environmental protection measures for the waste rock dumps, therefore dams will be available one year after the corresponding waste rock dump (and surrounding area) are considered stable.
	Stage 2	- North Dump Catch Dam 1 (MB-SP-06) - West Dump Catch Dam (MB-SP-07) - North Dump Catch Dam 3 (MB-SP-08) - ROM Pad Drainage Pond	4.74	December 2071	
RA5 (Retained Water Management Infrastructure)	Stage 1	Water Storage Facility	37.0	December 2053	The water storage facility will be retained for dust suppression activities.
	Stage 2	- Process Water Pond - Raw Water Pond - Plant Site Catch Dam (ECD2)	2.511	December 2055	The Raw water pond, plant site catch dam, and process water pond will be available after the processing plant infrastructure has been completely removed.
RA6 (Minor Disturbance Areas)	Stage 1	- Pads/tracks (part) - Clay & Topsoil Stockpiles (part) - Laydown/borrow pits (part)	36.8	December 2054	Pads/tracks, laydown/borrow pits, and clay and topsoil stockpiles will be available for rehabilitation after surface requirements for PMLU have been applied to all rehabilitation areas.
	Stage 2	- Pads/tracks (part) - Clay & Topsoil Stockpiles (part) - Laydown/borrow pits (part)	40.0	December 2064	

REHABILITATION AREA	STAGE	FEATURE	AREA (HA)	LAND AVAILABLE	JUSTIFICATION
RA7 (Tailings Storage Facilities and Decant Pond)	Stage 1	• Tailings Storage Facility (West Cell)	60.0	December 2054	It is estimated that the TSF will finish re-processing by the year 2053 however it is proposed to make land available for rehabilitation at staggered times to allow for reasonable allocation of rehabilitation resources.
	Stage 2	• Tailings Storage Facility (East Cell) • Tailings Storage Facility Decant Pond	48.0	December 2056	
	Stage 3	• Tailings Storage Facility (external perimeter)	45.51	December 2059	
IA1 (Residual Voids)	Stage 1	• Southern Rocklands	40	December 2033	The existing pits will be mined sequentially. As open pit mining progresses, pits will be available for rehabilitation once mining has been completed for each pit.
	Stage 2	• Las Minerale	45	December 2050	
	Stage 3	• Southern Rocklands Extended	6	December 2061	
Total Area for Rehabilitation			677.221	-	-

Table 10. Rehabilitation Milestone Timeframes Justification.

REHABILITATION MILESTONE	SUMMARY REHABILITATION METHODOLOGY	ASSOCIATED RISKS	INHERENT RISK SCORE	RESIDUAL RISK SCORE	TYPICAL TIME FRAME (YEARS)	JUSTIFICATION FOR ASSIGNED TIMEFRAME
RM1 (Infrastructure decommissioning and removal)	All non-required services, equipment, machinery, infrastructure disconnected and removed.	Mining infrastructure has not been removed and is unsafe for persons/stock/wildlife.	Extreme	Low	2	Some mine infrastructure (e.g., haul road) will be required to facilitate rehabilitation activities and will therefore not become available for rehabilitation for several years post-closure. Decommissioning activities are considered low risk, however there is a significant amount of equipment requiring decommissioning; therefore, decommissioning is expected to take up to 2 years.
RM2 (Identification, remediation and removal of contaminated land)	Contaminated material remediated and a contaminated land assessment undertaken by an appropriately qualified person.	Hydrocarbon or heavy metal contamination from buildings/workshop and laydown areas.	Extreme	Moderate	2	A preliminary site investigation will be undertaken by an appropriately qualified person to identify potential areas of contamination. A detailed site investigation report will be completed by an appropriately qualified person.

REHABILITATION MILESTONE	SUMMARY REHABILITATION METHODOLOGY	ASSOCIATED RISKS	INHERENT RISK SCORE	RESIDUAL RISK SCORE	TYPICAL TIME FRAME (YEARS)	JUSTIFICATION FOR ASSIGNED TIMEFRAME
						If contaminated land is identified, contaminated materials will be removed and appropriately disposed. Following this, validation testing will be undertaken to confirm mitigation activities have been adequate. A site suitability statement from an appropriately qualified person confirms the uses or activities for which the land is suitable, aligned to the approved PMLUs for the site. Given the risk classification associated with this activity and the activities required to achieve the milestone criteria the timeframe assigned is 2 years.
RM3 (Landform development (reshaping and re-profiling))	All bulk earthworks and landform reshaping/ reprofiling works completed to design specifications. Geotechnical assessment of stability prior to construction. Design certification by an appropriately qualified person.	Hazard for personnel/stock/wildlife due to surface roughness (rockiness, depressions) more than that expected for the PMLU.	Low – Moderate	Low	3	As land becomes available, all bulk earthworks are to be completed according to rehabilitation design specifications and assessed as geotechnically stable by a suitably qualified person. Given that the size of areas becoming available at the same time is highly variable and the greater risk due to steeper slopes, the typical timeframe assigned is 3 years.
		Hazard for personnel/stock/wildlife due to slope steepness in excess of that expected for the PMLU.	Low – Moderate	Low		
		Significant slope failure.	Low	Low		
		Seepage expression with respect to acid drainage, saline, neutral and/or metalliferous drainage.	Moderate	Moderate		

REHABILITATION MILESTONE	SUMMARY REHABILITATION METHODOLOGY	ASSOCIATED RISKS	INHERENT RISK SCORE	RESIDUAL RISK SCORE	TYPICAL TIME FRAME (YEARS)	JUSTIFICATION FOR ASSIGNED TIMEFRAME
		Initial/ongoing erosion, long term stability and downstream water quality impacts.	Moderate – High	Moderate		
RM4 (Installation of cover system/capping (RA2 and RA7))	Cover Design certification by an appropriately qualified person. Cover system constructed to design parameters. Commencement of groundwater and surface water monitoring.	Acid and saline drainage generation impacts revegetation performance, downstream receiving environment water quality and dependant ecosystems.	Moderate	Moderate	2	Upon consolidation of the TSFs and WRDs, the land will be capped to design specifications. Given that the size of areas becoming available at the same time is highly variable and moderate risk rating of this RM, the timeframe assigned is 2 years.
		Initial/ongoing gully, pipe and/or sheet erosion of rehabilitated areas.	Moderate	Moderate		
RM5 (Surface preparation)	Surface preparation (e.g. topsoiling, contour ripping, soil amelioration activities as required).	Inadequate species density/diversity of vegetation for PMLU	Moderate	Low	2	Subsoil and topsoil amelioration and prompt vegetation establishment are key processes to minimise the identified risks. The seeding and/or planting of suitable target species is classified as low risk, however, there is an inherent risk associated with the impact of natural weather events. The timeframe assigned is 2 years.
RM6 (Revegetation)	Source required seed mix. Review of climatic forecast. Application of seed.	Climatic conditions may be unsuitable for seeding. Insufficient seed available.	Moderate	Moderate	3	Seasonal conditions may not be suitable for revegetation activities. Required seed mix may not be available at the required time.

REHABILITATION MILESTONE	SUMMARY REHABILITATION METHODOLOGY	ASSOCIATED RISKS	INHERENT RISK SCORE	RESIDUAL RISK SCORE	TYPICAL TIME FRAME (YEARS)	JUSTIFICATION FOR ASSIGNED TIMEFRAME
	Stock fencing (if required).					
RM7 (Achievement of surface requirements for PMLU)	BioCondition monitoring. Vegetation and erosion monitoring and maintenance as required. Water quality monitoring. Soil testing of relevant parameters as required. Index of Diversion Condition Monitoring.	Initial/ongoing erosion, long term stability, and downstream water quality impacts.	Moderate	Moderate	5	Allowance is made for poor growing seasons and extreme events such as droughts or storms that will negatively impact vegetation establishment, erosion, landform stability and consequent maintenance actions that may be required. Given these factors and the risk classification, the timeframe assigned is 5 years.
		Unfavourable soil conditions to achieve vegetation density and diversity for the PMLU.	Moderate	Low		
		Presence of pests and weeds above what is expected for the PMLU.	Low	Low		
		Impacts to groundwater (seepage) including GDEs.	Moderate	Moderate		
RM8 (Achievement of PMLU to stable condition (Water Storage))	Landholder agreement. Water quality monitoring of retained water storages. Vegetation and erosion monitoring. Hazard and Safety Assessment.	Poor water quality in retained water storages.	Low	Low	4	Allowance is made for uncertainty associated with maintenance activities, the likelihood of natural hazard events, consecutive water quality monitoring events and challenges associated with pest/weed control. The timeframe assigned is 4 years.
		Dam failure or dam break causing downstream hazards to the public.	Moderate	Low		
RM9 (Achievement of PMLU to stable condition (Low Intensity Cattle	Vegetation, erosion and water quality monitoring. Biocondition monitoring.	Initial/ongoing gully, pipe and/or sheet erosion of rehabilitated areas	Moderate	Moderate	10	Achievement of a stable, sustainable and non-polluting target PMLU is dependent on establishment of mature, self-sustaining vegetation demonstrated through multiple seasons of growth and evidence of successful recruitment.
		Ineffective strike rate or inadequate species	Moderate	Low		

REHABILITATION MILESTONE	SUMMARY REHABILITATION METHODOLOGY	ASSOCIATED RISKS	INHERENT RISK SCORE	RESIDUAL RISK SCORE	TYPICAL TIME FRAME (YEARS)	JUSTIFICATION FOR ASSIGNED TIMEFRAME
Grazing, Native Ecosystem, and Drainage Features PMLU))	Final landform survey and landholder agreements. Hazard and safety assessment. Index of Diversion Condition monitoring.	density/diversity of vegetation for PMLU.				The timeframe of 10 years considers the time necessary for establishment of mature, self-sustaining vegetation and the various risks identified. Further, rehabilitation activities undertaken to date indicate that target completion criteria can be achieved within 5-10 years if revegetation activities.
		PMLU is not achieved due to the presence of excessive pest and noxious weeds	Low	Low		
		Downstream water quality impacts.	Moderate – High	Moderate		
		Impacts to groundwater (seepage) including GDEs.	Moderate	Moderate		
		Infrastructure (other than those formally agreed) has not been removed and is unsafe for persons/stock/wildlife.	Extreme	Low		
		Downstream hazard to public as a result of dam failure (overtopping) of retained structures.	Moderate	Moderate		
		Downstream hazard to public as a result of wall failure/dam break of retained structures	Moderate	Moderate		
		Hazard to livestock health due to water quality in retained storages not meeting PMLU water quality requirements	High	Moderate		

REHABILITATION MILESTONE	SUMMARY REHABILITATION METHODOLOGY	ASSOCIATED RISKS	INHERENT RISK SCORE	RESIDUAL RISK SCORE	TYPICAL TIME FRAME (YEARS)	JUSTIFICATION FOR ASSIGNED TIMEFRAME
RM10 (Surface Water and groundwater demonstrate non-polluting landform)	Water quality monitoring of downstream environment.	Downstream water quality impacts.	Moderate	Moderate	5	Allowance is for consecutive water quality monitoring events. The timeframe assigned is 5 years.

Table 11. Management Milestone Timeframes Justification.

MANAGEMENT MILESTONE	SUMMARY REHABILITATION METHODOLOGY	ASSOCIATED RISKS	INHERENT RISK SCORE	RESIDUAL RISK SCORE	TYPICAL TIME FRAME (YEARS)	JUSTIFICATION FOR ASSIGNED TIMEFRAME
MM1 (Achievement of final landform design)	All bulk earthworks completed to design specification.	Void highwalls and low walls subject to significant slope failure.	Moderate	Low	3	The process for creating the stable open void landform will require alignment with geotechnical specifications regarding safe highwall design and any other mitigation strategies such as the establishment of bunding and signage. It is estimated it will require a timeframe of 3-years post-mining before a safe and final landform surface design is achieved for the voids.
	Groundwater modelling.	Gully erosion on void walls.	Low	Low		
MM2 (Achievement of surface safety requirements)	Safety infrastructure established around the void.	Cattle, humans or wildlife access to the final void.	Moderate – High	Low	1	Given the limited activities associated with this milestone and to ensure safety measures are able to sustain weather events, a timeframe of 1 year has been assigned.
MM3 (Achievement of sufficient improvement)	Geotechnical assessment. Void water balance assessment.	Void highwalls and low walls subject to significant slope failure.	Moderate	Low	4	The 4 years assigned allows for sufficient time to monitor water quality, water level and slope stability to comply with final landform design.
		Void overtopping, resulting in mine affected	Moderate	Low		

MANAGEMENT MILESTONE	SUMMARY REHABILITATION METHODOLOGY	ASSOCIATED RISKS	INHERENT RISK SCORE	RESIDUAL RISK SCORE	TYPICAL TIME FRAME (YEARS)	JUSTIFICATION FOR ASSIGNED TIMEFRAME
	Hazard and safety assessment.	water entering the downstream environment.				
		Mine affected water seeping into the groundwater system.	Moderate	Low		

3.6.5. Achievement of PMLU

3.6.5.1. Low Intensity Cattle Grazing, Native Ecosystem, and Drainage Feature

The rehabilitation pathway for the Low Intensity Cattle Grazing, Native Ecosystem and Drainage Features PMLUs commences from the revegetation milestone and progresses through to achievement of stable condition for the relevant PMLU.

Although these PMLUs have different final land use objectives and minimum vegetation compositions, each requires revegetation and vegetation establishment as a key component of rehabilitation. Rehabilitation activities will commence in accordance with land availability, as identified in Table 9. As some RAs will become available progressively, revegetation commencement dates may vary within a single RA. Consequently, achievement of the relevant PMLU is also scheduled to occur progressively across different years.

Notwithstanding differences in commencement and completion dates, the rehabilitation timeframe from revegetation through to stable condition is consistent across the relevant Rehabilitation Areas. The schedule allows two years for completion of surface preparation and revegetation, five years for achievement of surface requirements for the relevant PMLU, and ten years for achievement of stable condition. Accordingly, a total period of 17 years has been allocated for progression from RM6/RM7 through to RM9.

The indicative timeframe for each Rehabilitation Area is summarised in Table 12. For simplicity, Table 12 does not include the additional time required for RM10, which relates to surface water and groundwater monitoring after the relevant PMLU has been achieved.

Table 12. Rehabilitation Schedule to Achieve PMLU Stable Condition from Surface Preparation (RM6 – RM9).

REHABILITATION AREA	STAGE	AREA (HA)	PREVIOUS MILESTONE	RM6	RM7	RM9
				3 YEARS	5 YEARS	10 YEARS
			COMPLETED BY			
Low Intensity Cattle Grazing						
RA1 (Mine Infrastructure)	Stage 1	19.4	Dec 2062	Dec 2065	Dec 2070	Dec 2080
	Stage 2	53.5	Dec 2065	Dec 2068	Dec 2073	Dec 2083
RA4 (Water Management Infrastructure)	Stage 1	6.6	Dec 2063	Dec 2066	Dec 2071	Dec 2081
	Stage 2	4.74	Dec 2080	Dec 2083	Dec 2088	Dec 2098
RA6 (Minor Disturbance Areas)	Stage 1	36.8	Dec 2063	Dec 2066	Dec 2071	Dec 2081
	Stage 2	40	Dec 2073	Dec 2076	Dec 2081	Dec 2091
Native Ecosystem						
RA2 (Waste Rock Dumps)	Stage 1	56.7	Dec 2045	Dec 2048	Dec 2053	Dec 2063
	Stage 2	38	Dec 2062	Dec 2065	Dec 2070	Dec 2080
	Stage 3	46.5	Dec 2064	Dec 2067	Dec 2072	Dec 2082
	Stage 4	45	Dec 2067	Dec 2070	Dec 2075	Dec 2085
RA7 (Tailings Storage Facilities and Decant Pond)	Stage 1	60	Dec 2065	Dec 2068	Dec 2073	Dec 2083
	Stage 2	48	Dec 2067	Dec 2070	Dec 2075	Dec 2085
	Stage 3	45.51	Dec 2070	Dec 2073	Dec 2078	Dec 2088
Drainage Feature						
RA3 (Permanent Diversion Channels)	Stage 1	46	Dec 2060	Dec 2063	Dec 2068	Dec 2078

3.6.6. General Rehabilitation Practices

The rehabilitation practices used at any mining site inevitably evolve as a result of increasing knowledge gained from experience in the following areas:

- early rehabilitation successes and failures;
- weather, subsoils, soils, local flora and fauna and revegetation species; and
- site preparation, seeding practices, the maintenance and repair of previously rehabilitated areas and/or local agricultural practices.

For this reason, the rehabilitation practices outlined in the following subsections should not be interpreted as the precise method that will be used from this point on, but rather as a record of the current rehabilitation knowledge and intent at the time of writing; and with the expectation that rehabilitation practices will further evolve and develop from this point on.

While rehabilitation objectives, performance indicators and completion criteria for the Project are detailed at sections 3.6.1 and 3.6.2, from the perspective of operational rehabilitation planning and practice, the following overarching principles are considered key:

- Ensuring that reshaped areas proposed for rehabilitation meet the required landform design principles.
- Ensuring that prepared areas meet the rehabilitation design specification for the area, and that local site drainage has been considered.
- Ensuring surrounding areas are graded to mitigate any rainfall run-off from adjacent areas from depositing on prepared rehabilitation areas.
- Topdressing materials, final surface preparation methods and soil amelioration activities have the objective of supporting vegetative growth.
- Revegetation species selection, seeding and/or planting methods, and fertiliser applications target rapid vegetative ground cover effective at mitigating soil erosion, during the period of initial revegetation when areas are most at risk.
- Ongoing monitoring and maintenance are used both to assess rehabilitated area performance against completion criteria as well as to feedback to, and update rehabilitation practices; and to identify maintenance or modification requirements such that rehabilitation areas are proceeding along a trajectory towards the designated PMLU.

There will be circumstances when rehabilitation practices outside of those discussed within this PRCP are utilised. For example, discrete areas of steeper slopes, rehabilitation failures or other scenarios that may necessitate more intensive rehabilitation practices. These circumstances will be identified, assessed and rehabilitation activities planned for as required.

3.6.6.1. Quality Assurance / Quality Control

Quality assurance and quality control activities are included at various stages of the rehabilitation process. These activities typically include:

- ground survey control of authorised disturbance footprints, waste rock emplacement footprints and elevations, and the locations of water management system components;
- the development of detailed rehabilitation plans and sequence for each area;
- sampling and analysis of placed topsoil to ensure agronomic suitability;
- and requirements for seed supply certification.

Rehabilitation activities will be carried out in accordance with the applicable methods described in this document and records maintained to demonstrate achievement of rehabilitation milestones. The Monitoring and Maintenance Program (as described in 3.8) has been developed to ensure that rehabilitation progresses towards achievement of milestone criteria. Regular rehabilitation monitoring will allow for timely identification of the need

for corrective action or maintenance work, and changes to the rehabilitation strategy based on past rehabilitation successes and failures and as new information/techniques becomes available.

3.6.6.2. Final Landform

The Project's final landform design and the sequencing of landform development are influenced by the nature of the mining practices used, the distribution and quality of the ore and the proposed mine plan. The final landform design also takes into consideration the pre-mining landscape, the proposed PMLUs and post mining visual amenity. The final landform design was determined from:

- analysis of the existing topography of undisturbed areas;
- flood modelling;
- in-pit and out-of-pit waste rock emplacement planning; and
- landform shaping and rehabilitation post-mining.

Table 7 present the final landform for the Project. Details of rehabilitation strategies for each mine domain are discussed in the following sections.

3.6.6.3. Geotechnical and Erosional Stability

The final landform design has been adopted with a view to ensuring geotechnical stability based on existing knowledge. Key design parameters are included for each of the principal RAs. For higher risk RAs, geotechnical assessments are included as milestone criteria.

Erosion modelling was undertaken to replicate long-term erosional stability of the identified landforms and describe strategies to ensure successful closure outcomes (Engeny 2023e). The Water Erosion Prediction Project (WEPP) landform evolution model (LEM) has been utilised to determine long-term landform stability. WEPP requires inputs in six main categories for computation: climate generation, hydrology, plant growth, hillslope, soils, and management. These elements are assessed over a timestep (typically daily) and are used to determine erodibility. The model was run over a simulation span of 100-years to enable assessment of long-term stability of each final landform. The model was run with scenarios of increasing vegetation cover to enable complete assessment of long-term stability of the landforms. The final landform profiles were used in the WEPP. The slope profiles used in WEPP are described in the Landform Erosion Assessment (Engeny 2023e). The four main soil types mapped at the project (Burke, Barkly, Julius and Malako) were included for modelling.

Engeny (2023e) propose that a target soil loss rate is set at 5 t/ha/yr (average) to minimise the risk of riling and subsequent gully erosion, which is supported by Lu et al. (2001) who propose a maximum tolerable erosion rate of 10 t/ha/yr as acceptable for mining rehabilitation purposes.

Modelling results for the four soil types for the Western, Northern and Southern WRD (Landform Type 1) are shown in Table 13. Modelling results for the Eastern WRD (Landform Type 2) are shown in Table 14 at 60 % vegetation cover, erosion on the final landforms approximately averages 5 t/ha/yr for all soil types and does not exceed the 10 t/ha/yr threshold for any soil type. At 90% vegetation cover erosion rates are below the target of 5 t/ha/yr.

As such, all proposed final landforms should remain stable and non-erosive irrespective of topsoil properties, where a vegetation cover greater than 60 % is maintained based on the maximum tolerable erosion rate of 10 t/ha/yr. Considering the highly conservative nature of the WEPP, rehabilitation milestones will include further site-specific simulation modelling.

Table 13. Average Erosion Rates and Vegetation Cover Landform Type 1.

SOIL TYPE	0% VEG COVER (T/HA/YR)	30% VEG COVER (T/HA/YR)	60% VEG COVER (T/HA/YR)	90% VEG COVER (T/HA/YR)
Burke	135.1	15.2	6.8	3.7
Barkly	52.3	5.2	2.3	1.3

SOIL TYPE	0% VEG COVER (T/HA/YR)	30% VEG COVER (T/HA/YR)	60% VEG COVER (T/HA/YR)	90% VEG COVER (T/HA/YR)
Julius	118.8	11.9	4.8	2.9
Malako	139.2	14.2	5.9	3.5

Table 14. Average Erosion Rates and Vegetation Cover Landform Type 2.

SOIL TYPE	0% VEG COVER (T/HA/YR)	30% VEG COVER (T/HA/YR)	60% VEG COVER (T/HA/YR)	90% VEG COVER (T/HA/YR)
Burke	176.9	20.7	9.7	5.4
Barkly	68.5	7.0	3.2	1.8
Julius	155.3	16.2	7.0	4.2
Malako	181.4	19.3	8.6	5.1

3.6.7. Soil and Capping Material Assessment

It is anticipated that all soil and capping material required for rehabilitation will be sourced from RCM.

To support vegetation establishment, topsoil and growth media will be respread (top-dressed) onto the reshaped landform to a minimum of 0.3 for the WRD and the TSF areas, and to a minimum of 0.15 m for all the remainder of the rehabilitated disturbance areas, with the exception of permanent diversion structures, retained water management infrastructure, and residual voids. All top-dressed areas will be lightly contour ripped or spread loosely prior to sowing to reduce the potential for erosion and encourage seedling development.

Capping systems will be placed prior to top-dressing where required to reduce risks of environmental harm of relevant landforms (refer Section 3.6.6).

A geotechnical investigation conducted for the EIS process (Appendix K) indicated that soil within the project is suitable for capping construction. Additionally, a suite of topsoil testing was conducted on available topsoil stockpiles within the site (Appendix J) confirmed the topsoil within the Project site is suitable for capping construction (as per section 3.6.8). Based on the test results, the materials on-site can be classified as ranging from clay with traces of gravel to clayey gravel, with some areas classified as sand-silt. These findings suggest that the following characteristics for capping construction as achievable:

- Ability to create a fill layer with minimal settlement and is geotechnically competent and stable.
- Low permeability under controlled placement and compaction conditions.
- Moderate dispersive qualities in certain areas, potentially necessitating amelioration measures to stabilize the capping construction and prevent deep erosion gully, particularly during a single storm event.

Topsoil sourced from the Project area is available in various stockpiles. Location and the approximate volumes of topsoil available for rehabilitation are presented in Table 15.

Upon commencing of the rehabilitation activities, additional topsoil will be sourced as needed, characteristics that the additional topsoil to be sourced are specified in the following sections and have been included in RM5. The overall material balance is presented in Table 16.

Table 15. Topsoil Availability.

TOPSOIL STOCKPILE NAME	VOLUME OF TOPSOIL AVAILABLE (M ³)
WSF East	36,259
WSF West	36,843
LM Pit North	77,941

TOPSOIL STOCKPILE NAME	VOLUME OF TOPSOIL AVAILABLE (M ³)
RS Pit West	39,616
Process South	14,522
Process North	26,760
MCD South	9,151
MCD 1	8,491
MCD 2	16,043
MCD 3	13,127
TSF 1	12,103
TSF 2	36,531
TSF 3	7,648
Magazine North	31,441
LM Pit Northeast	10,557
LM Pit East 1	756
LM Pit East 2	157
RS Pit Southeast	23,630
East Waste Dump	11,261
Admin Office West	720
TSF Eastern Cell Borrow Pit	117,870
Total	531,427 m³

Table 16. Predicted Topsoil Requirements for Rehabilitation.

RAS	AREA (HA)	TOPSOIL SPREADING DEPTH (M)	PREDICTED TOPSOIL REQUIREMENT (M ³)
RA1: Mine Infrastructure	72.9	0.15	109,350
RA2: Waste Rock Dumps	186.16	0.3	558,480
RA3: Permanent Diversion Channels	46.0	NA	NA
RA4: Water Management Infrastructure	11.34	0.15	17,010
RA5: Retained Water Management Infrastructure	39.51	N/A	N/A
RA6: Minor Disturbance Areas	76.8	0.15	115,200
RA7: Tailings Storage Facilities and Decant Pond	153.511	0.3	460,530
IA1: Residual Voids	91.0	N/A	N/A
Total	677.221	-	1,260,570

An additional 729,143m³ of topsoil has been anticipated to be sourced for the project, the topsoil shortfall is expected to be made up by accessing topsoil from other sites in the vicinity of the project with excess reserves of topsoil, all topsoil sourced will have to comply with topsoil characteristics specified in section 3.6.8 as required by RM5.

In Addition to the requirements above, free draining material (backfill/capillary break) and clay material will be required for the cover system for the Waste Dumps and the Tailings Storage Facility as indicated by the milestone criteria RM4 (see Table 7). Total requirements of additional cover systems are described below:

- 1,654,830 m³ of free draining material (Backfill/capillary break layer)
- 1,353,150 m³ of clay material for the impermeable layer

Free draining material will be sourced from nearby low risk waste rock dumps, clay material will be sourced from the rehabilitation of nearby structures (clay lining of water storages, roads, etc).

3.6.8. Surface Preparation

3.6.8.1. Topsoils and Ameliorants

Laboratory analysis indicates the surface soils at RCM are generally of low to moderate fertility, except for Soil Type 1 (Burke). Soils are typically slightly acid to moderately alkaline with pH increasing slightly with depth. Calcium consistently dominates magnesium on the exchange complex of these topsoils and the calcium to magnesium ratio tends to increase with depth. The exchangeable sodium percentage (ESP) of the soils is generally low meaning the soils have a low dispersity and therefore resist erosion.

An additional suite of testing was conducted on the site existing topsoil locations and completed in September 2024, confirming that topsoil stockpiles on site are mostly neutral to slightly alkaline with calcium dominating magnesium on the exchange complex, and a low ESP (average value of samples 3.5), results of the testing and location of the samples taken can be seen in Appendix J.

The analysis shows that some of the soils within the Project area may require amelioration due to the alkaline characteristics observed. Specific management techniques will be employed to areas that require them for successful rehabilitation. For topsoils used in rehabilitation, typical specifications necessary to achieve success consistent with land suitability Class 3 are shown in Table 17 (QMRC 2023).

Table 17. Topsoil Suitability.

PARAMETER	SUITABLE RANGE
pH	6.0 – 8.5
ECe(dS/m)	≤ 2
ESP (%)	< 6
Emerson Aggregate Class	≥4

The suitability of the subsoil / surface spoil material will be dependent on salinity as well as sodicity as indicated in Table 18 and Table 19. The following adopted thresholds provide guidance for achieving rehabilitation success.

Table 18. Electrical Conductivity Effect on Spoil Suitability.

RATING	ECe(DS/M)	SUITABILITY
Non-saline	< 2	Suitable
Slightly saline	2 – 4	Marginally suitable (no amelioration available)
Moderately saline	4 – 10	Marginally suitable (no amelioration available)
Highly saline	10 – 16	Unsuitable
Extremely Saline	> 23	Unsuitable

Table 19. Sodicty Effect on Spoil Suitability.

RATING	ESP (%)	SUITABILITY
Non-sodic	< 6	Suitable
Sodic	6 – 14	Marginally suitable, with gypsum
Strongly sodic	14 – 23	Marginally suitable, with gypsum
Extremely sodic	> 23	Unsuitable

For spoils that are marginally suitable, gypsum (calcium sulphate) is generally recommended to be spread over the surface of recontoured spoil prior to topsoil placement (QMRC 2023).

3.6.8.2. Contouring

The preparation of disturbed areas prior to the establishment of vegetation will involve surface contouring to minimise erosion and maximise water retention. Recreated landforms will be contoured as per the final landform design with spoil dumps shaped to resemble low hills.

3.6.8.3. Topsoil Spreading and Ripping

The surface of post-disturbance rehabilitation sites will be topsoiled to a depth of 150 – 300 mm where suitable quantities of topsoil are available, and erosion control structures constructed where they are required. Following contouring, ripping of the surface will be carried out. The design criteria for ripping operations (including minimum ripping depth and tyne spacing) will be determined based on the land's characteristics (like soil compaction) after countering operations.

3.6.9. Water Management

Water management plans exist for the project (CuDeco 2019). Water management objectives from the water management plans for the Project primarily aim to control and minimise the release of mine impacted water from the site to safeguard the environmental values of the receiving waters. The principles guiding this include separating mine-impacted water from non-impacted streams, releasing non-impacted water to the environment, and retaining mine-impacted water for potential reuse on-site (CuDeco 2019).

The defined water types for the project include:

- Clean Water: Stormwater that occurs or is diverted surrounding the project but not in direct contact with operational and/or disturbed areas.
- Dirty Water: surface water from site areas with high turbidity and little to no other contaminants.
- Contaminated Water: process water, surface water runoff or seepage (drainage) where contaminants are / likely to be present.

Based on the available water management plan, water management strategy for the site is as follows:

- Clean Water, free from site impacts, is diverted around operational areas through diversion channel and erosion and sediment control structures to ensure clean water is allowed to flow unhindered into natural tributaries and the receiving environment.
- Dirty Water, water is slowed and settled with the use of erosion and sediment control structures (e.g., catch ponds) prior to the discharge to the receiving environment).
- Contaminated water, this water is retained on-site and reused wherever practicable, preventing discharge to the receiving environment.

3.6.9.1. Contaminant Sources

Based on site features the potential contaminant sources are listed in Table 20 (CuDeco 2019).

Table 20. Site Potential Contaminant Sources (ATCW 2020).

POTENTIAL CONTAMINANT SOURCE	LIKELY CONTAMINANTS
Processing Plant	Process Chemicals and Explosives
Reagent Storage	
Explosives Storage & Handling Plant	
Waste Rock Dumps	Saline / Metalliferous and Acid Drainage
ROM	
Open Cut Pits	
Tailings Storage Facility	
Fuel Bay	Hydrocarbons
Vehicles / Machinery	
Wash Down Bay	
Workshop areas	
Drum and waste storage areas	
Disturbed areas	Sediment
Toilets	Nutrients and faecal coliforms
Kitchens	

3.6.9.2. Water Management Infrastructure

Mining activities can impact surface water quality by increasing sediment, total dissolved solids (TDS), sulphate and dissolved metals in runoff from various operational areas. Additionally, potential groundwater quality impacts may occur due to infiltration of process water, mine water, sewage water, or leachate with elevated concentrations of TDS, sulphate, metals, and low pH water into the groundwater from areas like voids containing pit water, waste rock dumps and stockpiles, Tailings Storage Facility (TSF), and process water and stormwater ponds. A Water Management Plan (WMP) was developed for RCM to address issues relevant to the importation, generation, use and management of water for the Project. A key objective of the WMP is to minimise the quantity of any water that is contaminated and/or released (CuDeco 2019) and mining infrastructure has been designed to prioritise water management, conservation, and reuse. Key water management storages, and their status at closure, are listed in Table 21.

Table 21. Project Water Storages.

WATER STORAGE	DESCRIPTION	REGULATED STRUCTURE/HAZARD	RETAINED POST-CLOSURE
Tailings Storage Facility	Permanent Storage of tailings	Yes/High	No
Tailings Storage Facility Decant Pond	Collection of TSF decant water	Yes/Significant	No
Water Storage Facility	Storage of potentially contaminated waters	Yes/Low	Yes
Plant Site Catch Dam (ECD2)	Storage of potentially contaminated waters	Yes/High	Yes
Process Water Pond	Storage of process water	Yes/High	Yes
Raw Water Pond	Storage of raw water for processing	Yes/Low	Yes
PAF Sump (Southern Rocklands)	Storage of contaminated water	Yes/High	No

WATER STORAGE	DESCRIPTION	REGULATED STRUCTURE/HAZARD	RETAINED POST-CLOSURE
Extended Pit)			
ROM Pad Drainage Pond	Storage of potentially contaminated waters.	Yes/High	No
Morris Creek Diversion Dam/Embankment	Surface Flow Diversion	Yes/High	No
Morris Creek Diversion Channel Levee	Surface Flow Diversion	Yes/High	No
East Dump Catch Dam (MB-SP-01)	Storage of potentially contaminated waters	Yes/Low	No
East Dump Catch Dam (MB-SP-02)	Storage of potentially contaminated waters	Yes/Low	No
North Dump Catch Dam (MB-SP-06)	Storage of potentially contaminated waters	Yes/Low	No
West Dump Catch Dam (MB-SP-07)	Storage of potentially contaminated waters	Yes/Low	No
North Dump Catch Dam 3 (MB-SP-08)	Storage of potentially contaminated waters	Yes/Low	No

3.6.9.3. Water Dams

Rehabilitation and treatment of water infrastructure will vary depending on the extent of disturbance or contamination present from mining activities and their agreed retention/use post closure.

Water management dams that contained potentially contaminated water during mining and deemed to be hazardous will be allowed to evaporate and sludge material will be returned to the residual void, and a land contamination assessment will be undertaken. Where dam liners have been installed, they will be removed and appropriately disposed of, all dams to be removed will be backfilled, reprofiled and seeded with a pasture seed mix suitable for the designated PMLU. Dams to be retained (Water storage facility, Plant site catch dam, process water pond and raw water pond), a geotechnical assessment by an appropriately qualified person will be conducted to certificate that the structures are stable landforms that safely confines flowable surfaces (as required by condition D27 of the EA). Water quality in retained water storages must not exceed the stock water guidelines (ANZECC 2000).

3.6.9.4. Morris and Marathon Creek Diversions

The Morris Creek Diversion (MCD) has been designed as a permanent watercourse diversion to convey surface water flows around the open pits and associated mine infrastructure. The MCD comprises an engineered dam and an approximately 4 km diversion channel. Similarly, the Marathon Creek Diversions have been designed as permanent drainage features to convey flows around the TSF. These drainage features are intended to maintain surface water conveyance and support ecological function in a manner that is hydrologically and geomorphologically compatible with the natural creek systems upstream and downstream of the mine.

The overall objective of rehabilitating the permanent drainage features is to establish a hydrologically stable water course with a functioning and sustainable riparian ecosystem. To achieve this, the diversional channel banks will be treated and seeded to generate a vegetative ground cover that in time will support soil development and habitat for microbial activity that will ultimately self-colonise with riparian species during each flow event. Water course diversion monitoring will continue through to closure to confirm the watercourse is functioning ecologically and hydrologically in equilibrium with the up- and downstream reaches including factors

such as bed and bank scour, bench and low flow channel establishment, sediment transport and vegetation establishment.

Before relinquishment of RCM a suitably qualified person will conduct a comprehensive assessment to verify the stability, functionality, and ecological performance of the rehabilitated diversion.

3.6.9.5. Pipeline Corridors

RCM pipelines will be dismantled and removed from the site. The surface will be reshaped to blend with the surrounding topography, and the area will be covered with a layer of topsoil and seeded.

3.6.9.6. Water Management Post-Closure

During mining operation surface runoff is diverted from the WRDs, ROMs and TSFs and directed to the pits. However, upon cessation of mining surface runoff into the pits will be directed away to ensure that pit lakes will behave as a groundwater sinks. Furthermore, completion criteria for the final landforms are focused on the establishment of self-sustaining ground cover that minimises erosion and maintains water quality of runoff.

Erosion and Sediment controls for the final landform will be designed and installed if needed during rehabilitation establishment such that no ongoing management of surface water run-off (e.g., capture, storage, or treatment) will be required following the completion of rehabilitation at the site. The most effective way to control surface flow (and therefore erosion) in rehabilitated areas is to construct self-sustaining contour furrows or contour banks at regular intervals down the slope, these types of control are the preferred erosion control option for relevant landforms with slopes that may be subject to sheet or rill erosion. However, no persistent seepage is expected from any rehabilitated landform, therefore the mentioned controls will be considered only if required. Water quality monitoring will be undertaken as indicated in section 3.8.1.

As indicated in section 3.6.6 all proposed final landforms remain stable and non-erosive post closure.

3.6.10. Hydrogeology

A site specific hydrogeological conceptual model has been prepared for RCM (Engeny 2023b) and is provided as Appendix E.

The maximum groundwater level drawdown caused by mining activities is not expected to significantly impact downstream users or terrestrial groundwater-dependent ecosystems beyond the mining leases. The open pits will act as groundwater sinks with groundwater flow and a cone of dewatering that is limited in extent and depth. Moreover, since there are no existing groundwater or environmental users in the area, the impact from adjustment to groundwater levels, aquifer yields, and water quality is expected to be minimal. It is anticipated that aquifer yield and groundwater levels will recover to pre-mining levels during closure. There is little to no hydraulic connection between surface and groundwater due to ephemeral streams and creeks with insufficient alluvial deposits for reliable water sources and baseflow is absent. The overall potential risk to the environment and groundwater post-closure is considered low provided that the current management practices outlined in the hydrogeological conceptual model document are continued (Engeny 2023b).

Potential sources of groundwater quality impacts include:

- Sewerage treatment facilities;
- Processing plant, ROM, and associated water management systems;
- Tailings storage facility (TSF);
- Mine voids; and
- Waste rock disposal areas (WRDs).

Water quality assessments conducted at various points across the site indicate that there are no significant differences or deterioration compared to reference points, suggesting that relatively good groundwater quality will be maintained after closure.

It is recommended to continue groundwater monitoring as outlined in Section 3.8.1 of the document, following the guidelines set by the current Environmental Authority.

3.6.11. Surface Water Flooding and Infrastructure Management

Morris Creek and Marathon Creek only flow briefly (less than a few days) after storm events generally occurring between December and April. Isolated pools may persist for a few weeks a year in the vicinity of RCM. Peak flows are short-lived, with most stream flow ceasing within a day after intense rainfall.

A flood assessment for RCM has been undertaken by Engeny (2023c) (Appendix E) which provides a detailed hydrologic and hydraulic analysis of the Morris Creek, Butcher Creek and Marathon Creek. The purpose of the flood assessment was to determine flood levels, any alternation to flow paths and assess the risk of not achieving a stable landform. Modelling shows that:

- the final landform design will effectively protect the residual voids from ingress during a PMF;
- the final landform design will not significantly increase in flood levels in the major waterways, however smaller drainage features within and surrounding RCM may present a risk of localised flooding; and
- the final landform design will not change the local hydrology.

Flood modelling indicates that there are no significant impacts to final landforms or the local hydrology. Where final landforms intersect with the flood extent, the stability of landforms will be managed by vegetation cover, selective placement of non-erosive materials or through the large size of landforms thereby maintaining structural stability

.

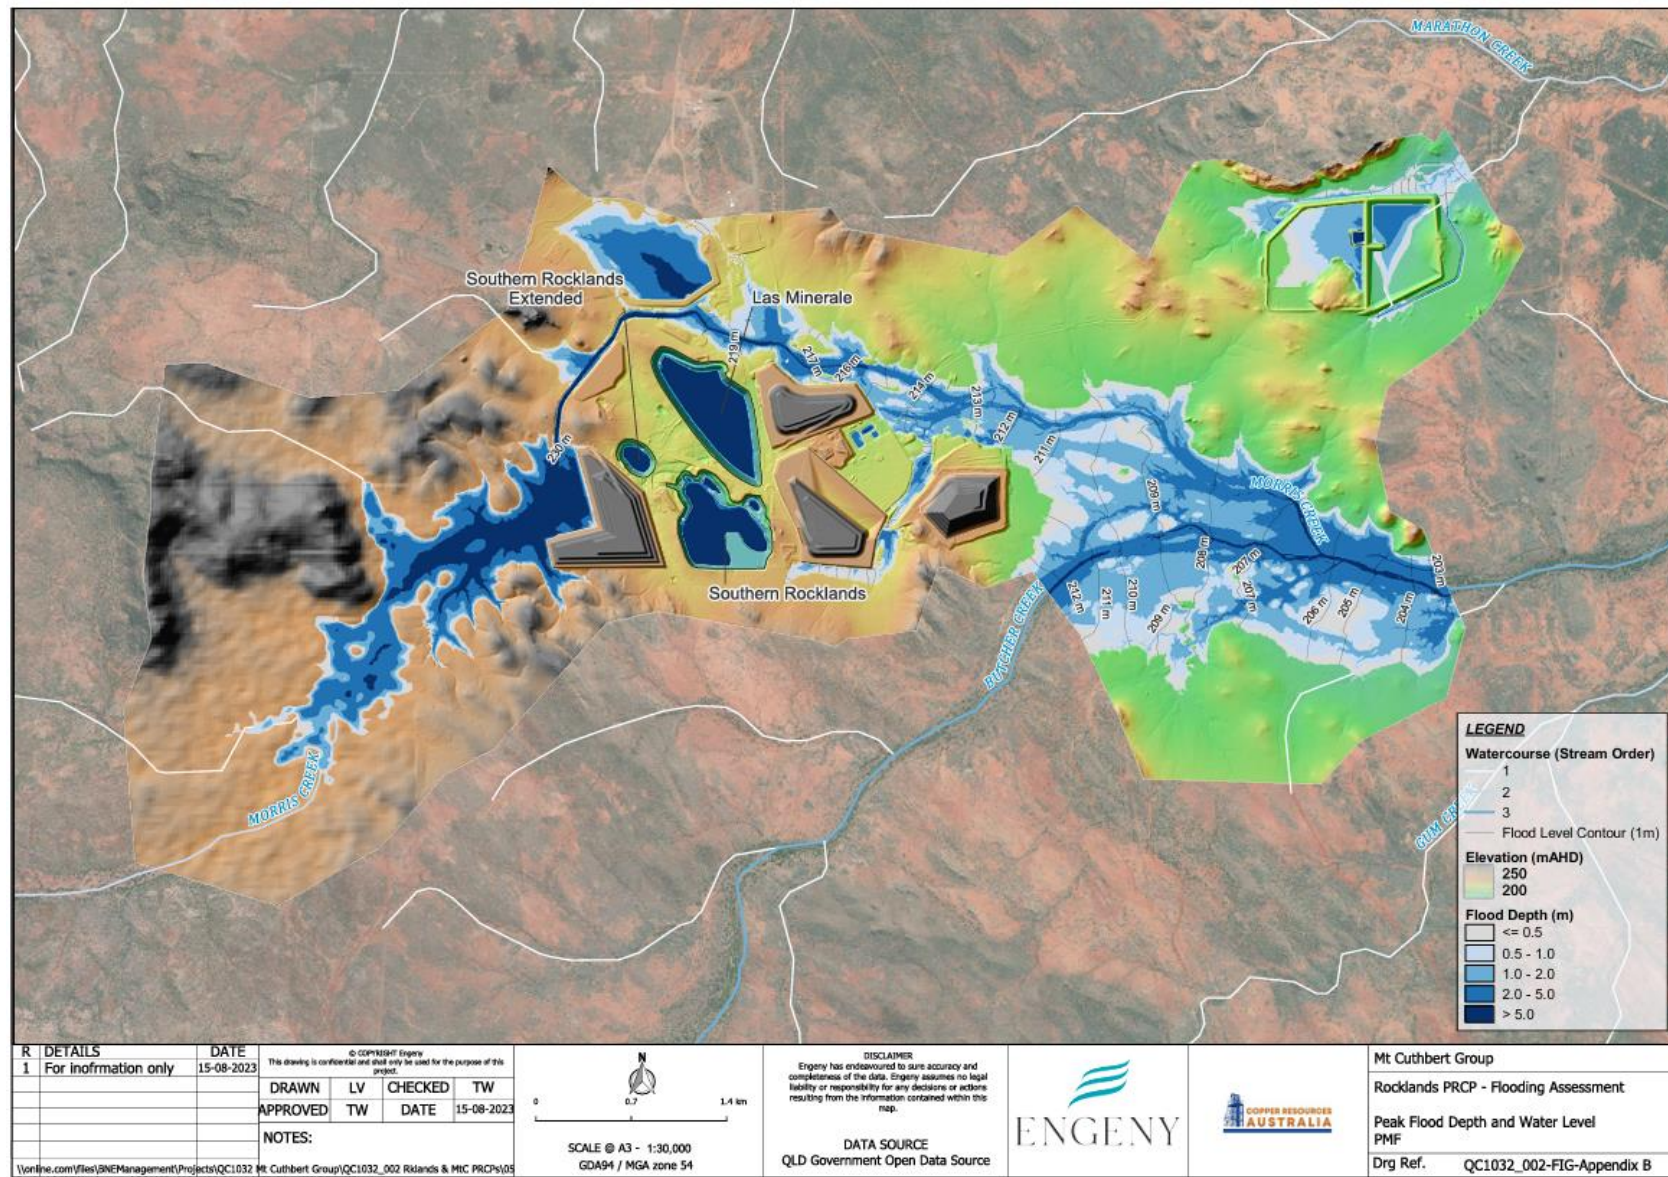


Figure 8. Flooding Assessment Peak Flood Depth and Water Level during PMF event.

3.6.12. Waste Rock Dumps

Based on geochemical analysis, the majority of waste rock at RCM is expected to be non-acid generating, with few elemental enrichments and readily soluble components. Consequently, special handling or encapsulation will not be required for most of the waste rock and a low-risk capping rehabilitation method has been adopted for the NAF component of WRDs (ERC 2022, ATWC 2020). The capping method for the PAF cell in the Western WRD is described at 3.6.12.

The batter slopes of the WRDs will be profiled to have a minimum 5 m catch bench every 10 m of vertical lift for geotechnical stability. The top of the WRDs will be graded to shed water evenly to the crest edge.

Topsoil will be pushed over the crest of dump batter slopes and allow topsoil to naturally spread down the batter slopes using natural erosive processes to place soil in the best locations and flow paths. This will facilitate vegetation growth in the naturally preferred locations and thereby create a self-sustaining vegetation cover.

Typical landform slope profiles for the WRDs are indicated in Table 22. Final Landform for the WRD are presented in Figure 9, landform profiles for the WRDs are presented in Figure 10.

Table 22. Typical Final Landform Profile Information for the Project Waste Rock Dumps (Engeny 2023).

LANDFORM	ELEVATION (M)	HORIZONTAL FOOTPRINT (M)	GRADIENT (%)
Western WRD Northern WRD Southern WRD	50	125	40
Eastern WRD	73	150	50

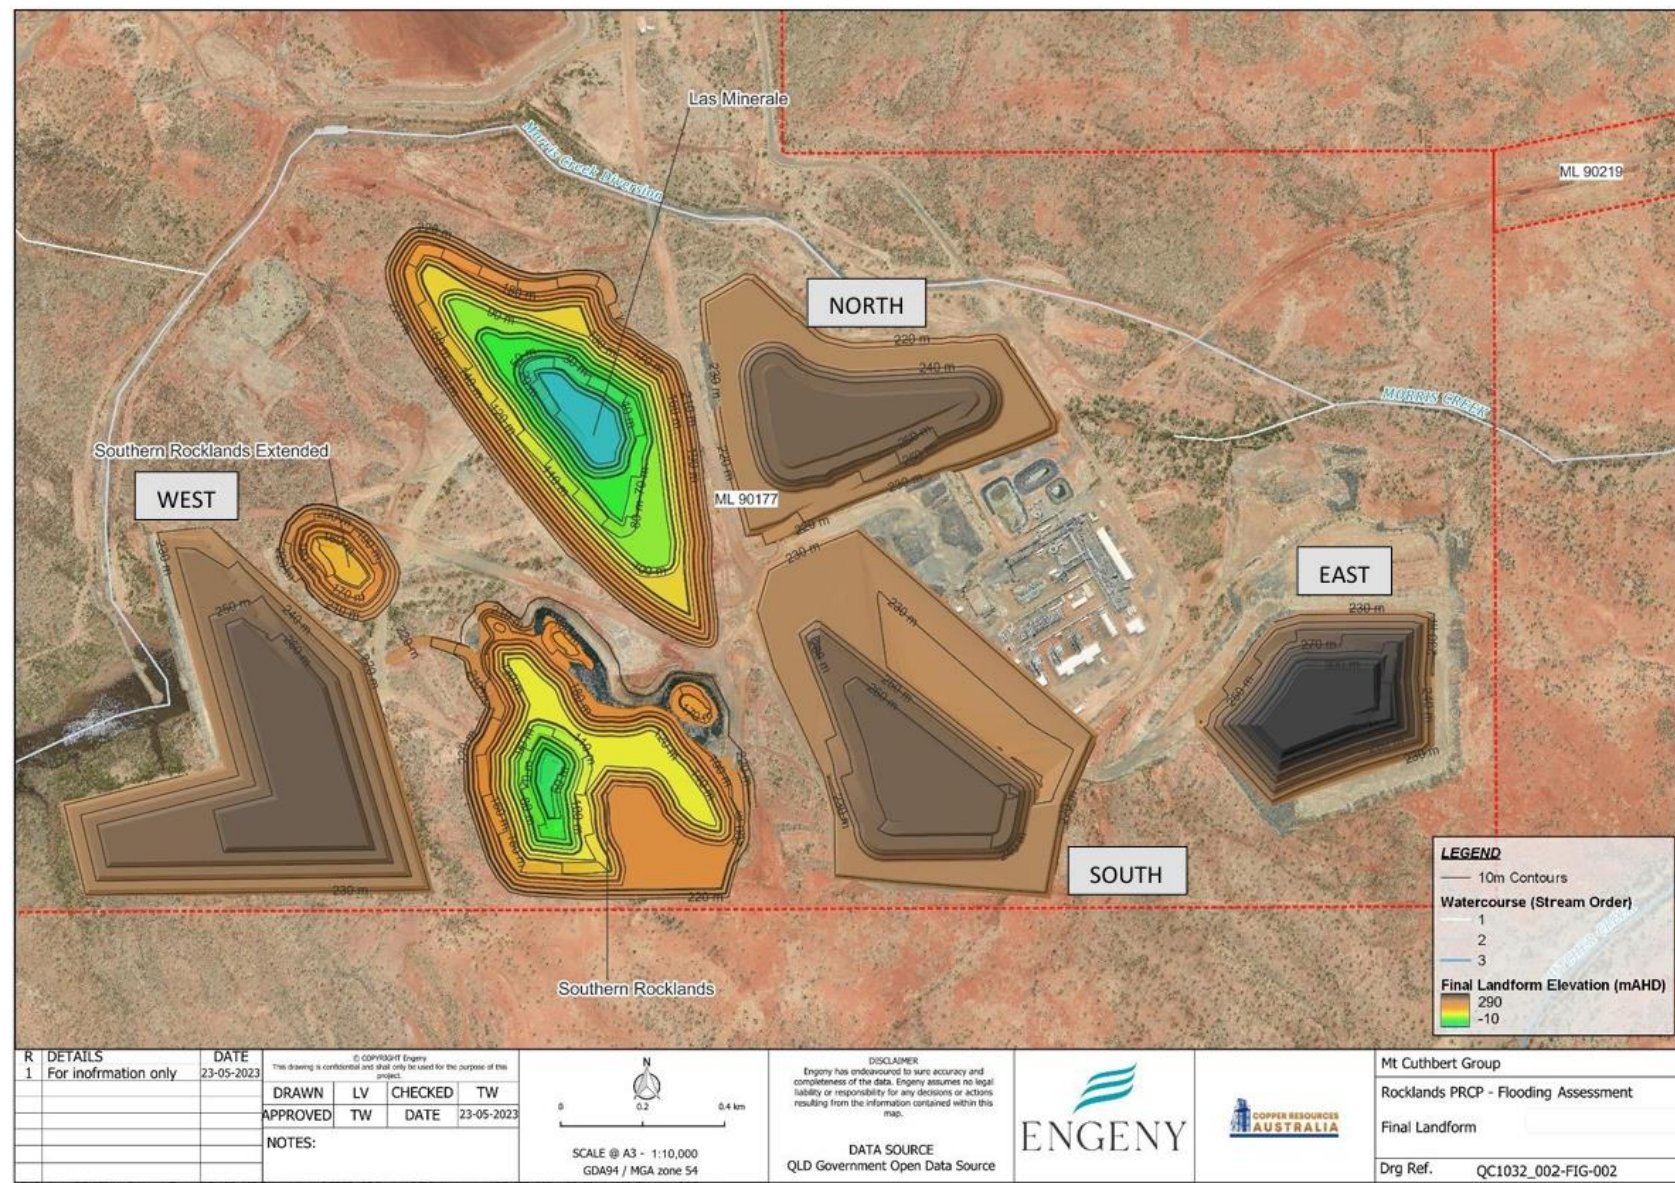


Figure 9. Waste Rock Dump Final Landforms (Engeny 2023e).

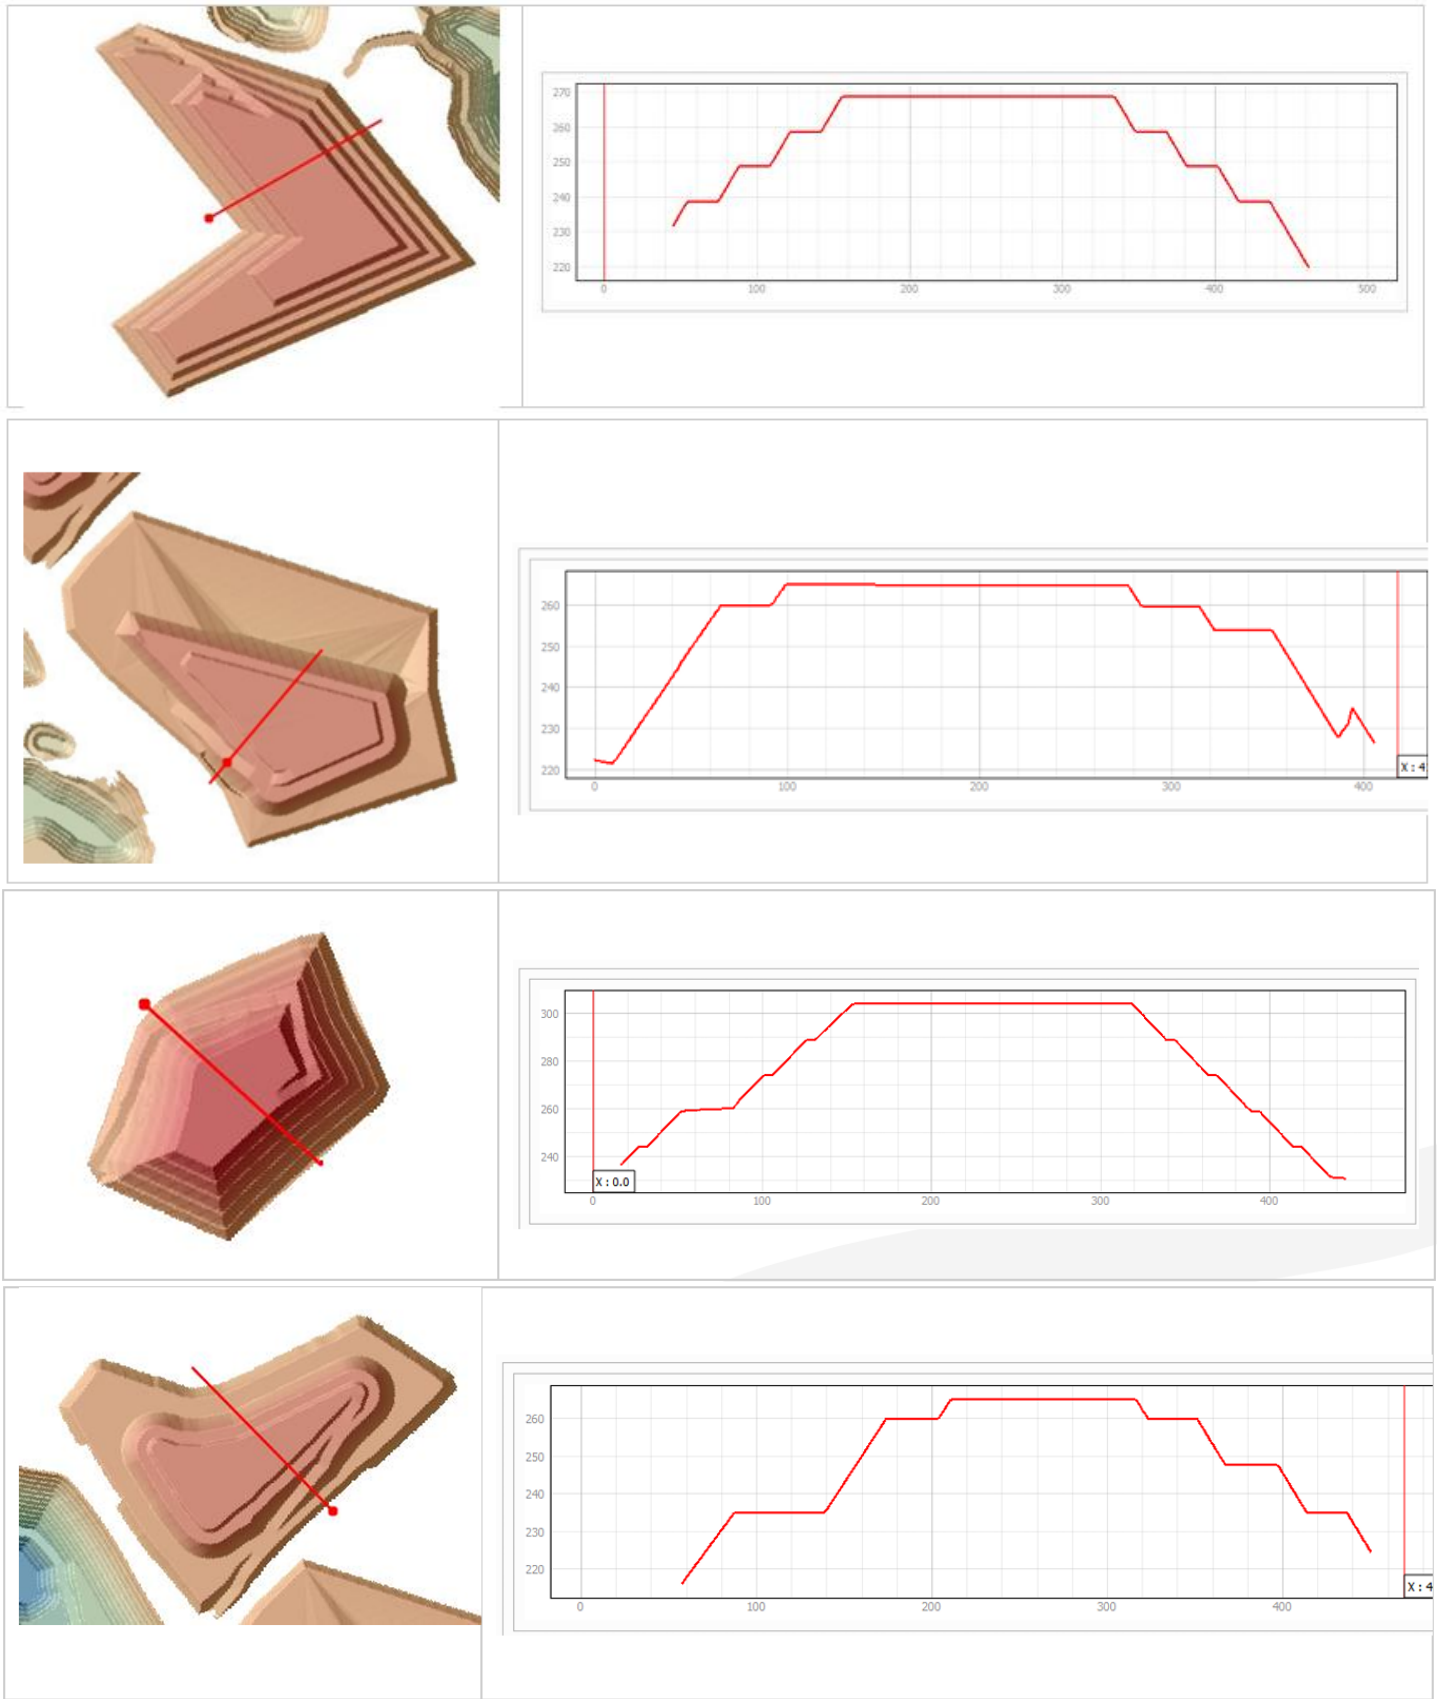


Figure 10. West, South, East, and North Waste Rock Dump Final Landform Profiles (Engeny 2023e).

3.6.12.1. Waste Characterisation – PAF Cell of Western WRD

Specific areas within the Western WRD have been designated to encapsulate any waste identified as potentially acid-forming (PAF) or posing a risk of metalliferous drainage. The PAF waste rock area will be constructed with a low-permeability encapsulation layer and a capillary break layer, followed by a 0.3 m depth of topsoil (ERC 2022). To ensure proper drainage control, measures will be implemented in the PAF storage area to direct any runoff or seepage into the designated PAF sump.

A high-risk capping rehabilitation method has been adopted for the PAF component of the WRD (ERC 2022, ATWC 2020) consisting of a multilayer cover system, including:

- Drainage / Capillary break layer – Nominally 0.5m layer, selected material with suitable properties (i.e. coarse material or appropriate size distribution), may require screening;
- Low permeability layer – Nominally 0.5m layer, selected material with suitable properties (i.e. clay content), may require screening and likely to require compaction to achieve minimum target permeability; and
- Topsoil – Nominally 0.3m layer, selected material with suitable properties (i.e. topsoil).

To ensure structural integrity, a certified engineer will conduct a thorough assessment of the rehabilitated PAF cell and the Western WRD. Additionally, geotechnical studies will be carried out to determine the stability of the final landform.

Surface water runoff from the Project's rehabilitated waste rock emplacements will be monitored as described in Section 3.8 to enable the detection of potential acid or saline mine drainage impacts to water quality.

3.6.13. Tailings Storage Facility

The purpose of the TSF is to provide containment of tailings produced from the processing plant. The proposed TSF for the RCM will comprise a "turkey's nest" type storage, comprising Western and Eastern Cells that occupy an approximate area of 97.7 ha.

The tailings material is classified as 'hazardous'. Accordingly, high risk capping rehabilitation methodology will be applied to the TSF rehabilitation area consisting of a multilayer cover system, including:

- Drainage / Capillary break layer – Nominally 0.5m layer, selected material with suitable properties (i.e., coarse material or appropriate size distribution), may require screening;
- Low permeability layer – Nominally 0.5m layer, selected material with suitable properties (i.e. clay content), may require screening and likely to require compaction to achieve minimum target permeability;
- Fine drainage layer (Protection layer and Secondary Capillary Layer) – Nominally 0.3m layer, selected material with suitable properties (i.e. will depend on other material properties and cover design for trade-off between suitability to maintain vegetation and water shedding properties to limit net percolation), may require screening; and
- Topsoil – Nominally 0.3m layer, selected material with suitable properties (i.e. topsoil).

During decommissioning of the TSF, the main embankment will include a mid-level bench for erosion control and will be inherently stable under normal and seismic loading conditions. Following an adequate period of settlement and drying following cessation of deposition of tailings, the top of the tailings surface will be shaped and capped to minimise rainfall infiltration whilst promoting revegetation with grass species. Excessive rainfall runoff will be directed towards the TSF spillway and rock lined chute before being captured in a sediment dam and discharged to the receiving environment. Monitoring of water quality will occur during and post rehabilitation of the TSF.

Additional tailings characterisation will be conducted both during active mining operations and at the relevant stages of site rehabilitation. This crucial step is clearly outlined in the PRCP Schedule as a criterion for completion of milestone RM4 (see section 3.6.3). RM4 rehabilitation milestone criteria requires the cover system to display

erosional stability and is geotechnically stable. An independent appropriately qualified person is required to survey the final landform and certify that RM4 has been achieved.

3.6.14. Final Voids

A final void is described as an area of the post mining landform that is below the natural ground level and includes the area below the final water level (pit lake) and the immediate surrounding walls (both in-situ walls and in-pit spoil). Three final voids will remain in the final landform. These voids do not support a beneficial PMLU and will be retained as NUMAs.

3.6.14.1. Final Void Geotechnical Stability

Geotechnical stability assessment was completed by Engeny as part of the Final Void Closure plan report (2023d) for the project. This model makes use of a 2-dimensional limit equilibrium (LE) analyses which considers the slope geometry, materials and strength, and groundwater conditions of the final pit voids. The results from the modelling show a stable slope for permanent slopes under long-term conditions for all the final voids (Table 23).

Table 23. Final Pit Slope Parameters.

FINAL VOID	VOID DEPTH	HIGH WALL	LOW WALL	WATER LEVEL
Las Minerale Pit	225.09 m	≤ 25.6°	≤ 50.7°	152.6 m
Rocklands South Pit	198.24 m	≤ 35.04°	≤ 45.9°	178.4 m
Southern Rocklands Extended Pit	76.488 m	≤ 39.61°	≤ 40.51°	183.1 m

Upon cessation of mining the walls of the final void will be left in a stable condition by dislodgement of any known geotechnically weak areas allowing the material to fall to the pit floor. The geotechnical stability of the pit will then be further assessed for large scale failure including the determination of the distance back from the pit edge that achieves a factor of safety (FoS) >1.5. The following factors will be considered when assessing the geotechnical stability of pit walls:

- long term residual void water levels;
- height and inclination of slope and number and spacing of intermediate benches (as may be required to achieve the final slope);
- shear strength of the highwall soils and rock; and
- density and orientation of fractures, faults, bedding planes, and any other discontinuities, and the strength along them.

The Project's final voids will be left in a safe condition by constructing a safety bund wall around each void at a distance of the FoS plus 10 m. The bund will be constructed from competent rock and designed with a minimum base width of 5 m, and height of 2 m. Warning signage that comply with AS1319:1994 Safety Signs for the Occupational Environment will be placed along the bund at 100m spacing intervals to inform persons of the hazard.

3.6.14.2. Final Void Hydrogeology

The hydrogeological model confirms that the open pits will function as groundwater sinks, with groundwater to flow towards the pits and creating a cone of dewatering which is expected to persist after the rehabilitation and closure of the pits due to pit lake evaporation. As a result, there will be no groundwater discharge from the residual voids into the downstream environment, and any potential contamination will be confined within the boundaries of the mining lease.

Hydrogeology conceptual modelling was undertaken by Engeny (2023b) for the project and the following subsections detail the findings.

The inflow rates into the pits are subject to fluctuations over time, influenced by various factors such as precipitation, recharge rates, and hydrogeological changes. Post mining steady state inflows were estimated by Pendragon and Engeny (2023b), considering essential aspects including pit size, pit lake surface area, historical pit groundwater inflows and projected equilibrium pit lake levels. The modelled outcomes for each pit are as follows:

- Las Minerale Pit: Approximately 12 L/sec
- Rocklands South Pit: Approximately 10 L/sec
- Southern Rocklands Extended Pit: Approximately 1 L/sec

The conceptual model depicts groundwater occurrence and flow as primarily controlled by fractured porosity in low-permeability bedrock, with limited recharge and conduits for flow through faults and fractures. The cone of dewatering is shallow and restricted. Absence of impact on aquifer yields and water quality suggests that groundwater levels will return to pre-mining levels during closure.

The open pits will function as groundwater sinks with a flow directed towards them and post-closure maintenance of lake levels will rely on evaporation. Acting as a sink will thereby prevent groundwater discharge into the downstream environment and will contain potential contamination within the mining lease.

3.6.14.3. Final Void Hydrology

A water and salt balance model was developed to determine the water levels within the final voids up to 300 years post mining (Engeny 2023a). The modelled pit lake levels for each pit are as follows:

- Las Minerale Pit: approximately 157.8 mAHD (Figure 11)
- Rocklands South Pit: approximately 182.4 mAHD (Figure 12)
- Southern Rocklands Extended Pit: approximately 188.5 mAHD (Figure 13)

Las Minerale, Southern Rocklands Extended and Rocklands South reach equilibrium pit lake levels at around 250, 150 and 50 years respectively. After this time, pit lake levels continue to fluctuate seasonally due to high evaporation and minimal rainfall. Modelling for the voids indicates that no overflows occur under any of the climate scenarios and that all voids maintain at least 21.9 metres freeboard at pit lake equilibrium.

Pit lake levels continue to fluctuate seasonally with changes in rainfall and evaporation after reaching equilibrium level. This is most evident in the Southern Rocklands Extended void as it is smaller and has no modelled groundwater inflows. It should be noted that the Southern Rocklands Extended void does empty for the minimum modelled climate scenario.

Oscillation in pit lake levels for each of the voids (i.e., the difference between the minimum and maximum modelled levels) ranges between 8.9m and 11.5m for the final voids (Engeny 2023a).

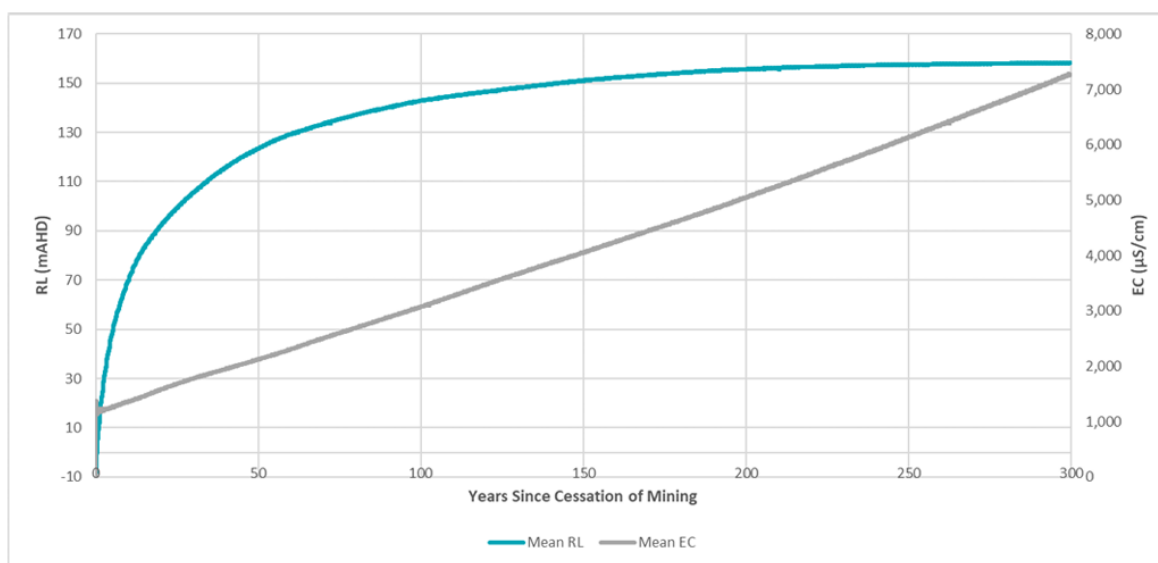


Figure 11. Predicted Final Void Water Levels, Las Minerale Void (Engeny 2023a).

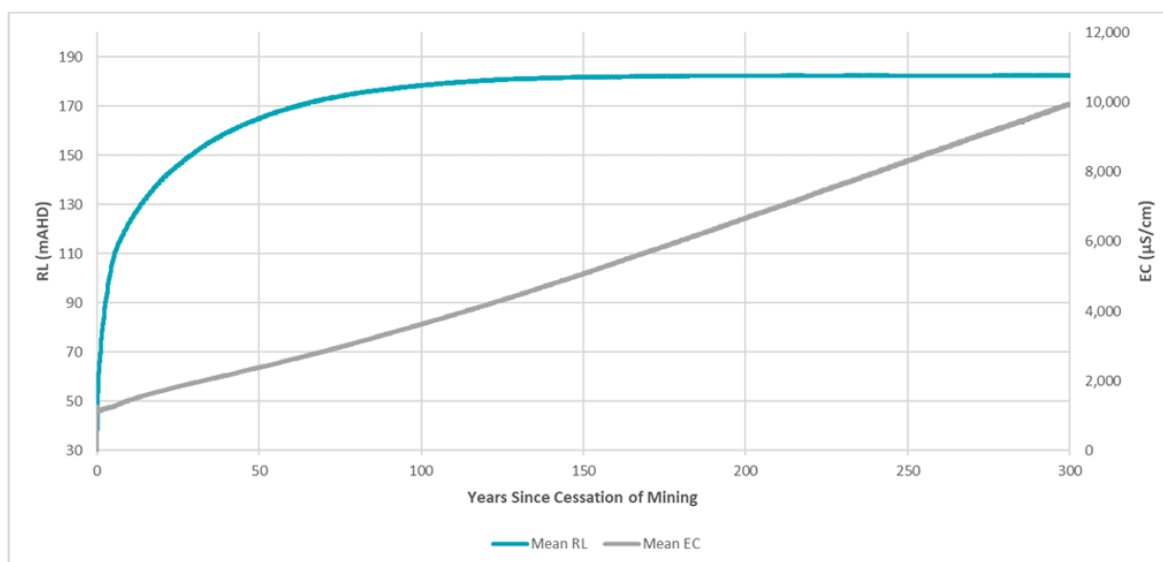


Figure 12. Predicted Final Void Water Levels, Rocklands South Void (Engeny 2023a).

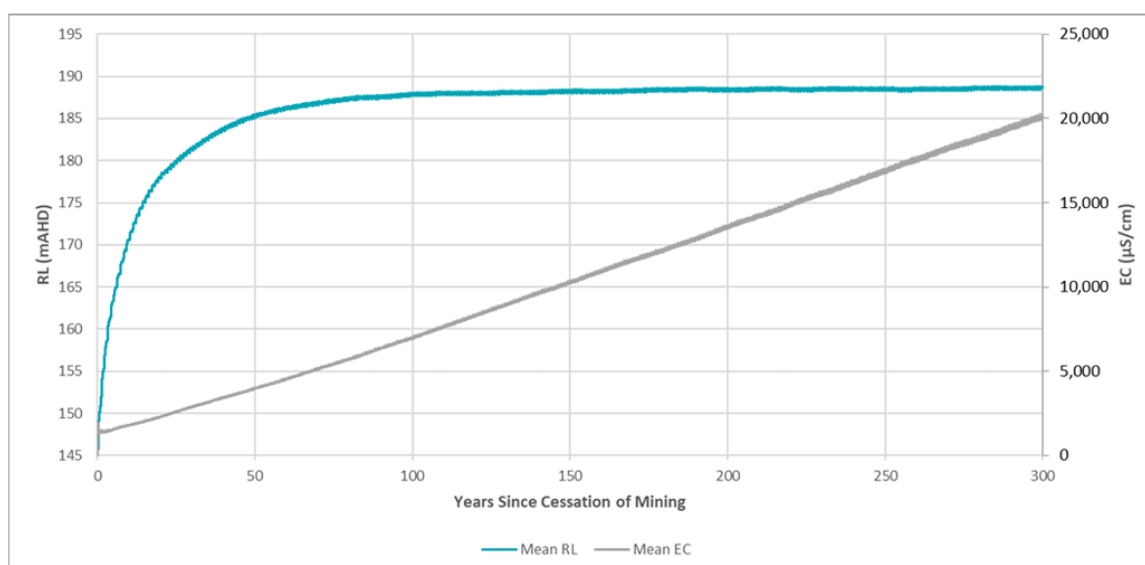


Figure 13. Predicted Final Void Water Levels, Southern Rocklands Extended Void (Engeny 2023a).

3.6.14.4. *Flooding*

Flood modelling for the project was undertaken using the two-dimensional modelling software TUFLOW to quantify behaviour and characteristics of each of the creek systems.

The final landforms are located in an abandoned floodplain of the Morris Creek and Residual Voids are now immune to flooding due to the proposed watercourse diversion (MCD and southern clean water diversion). Flooding against the final landform rehabilitated WRDs is anticipated to generate moderate flow velocities of up to 4.5 m/s in specific locations during the Probable Maximum Flood (PMF) event only, posing a low risk of erosion to the rehabilitated landforms (See Figure 14).

The overall erosion risk from flooding is low due to the very low likelihood of a PMF event, and well-established vegetation provides adequate erosion protection. All voids have sufficient capacity (at least 1556 ML) to accommodate inflows from flood events without overtopping.

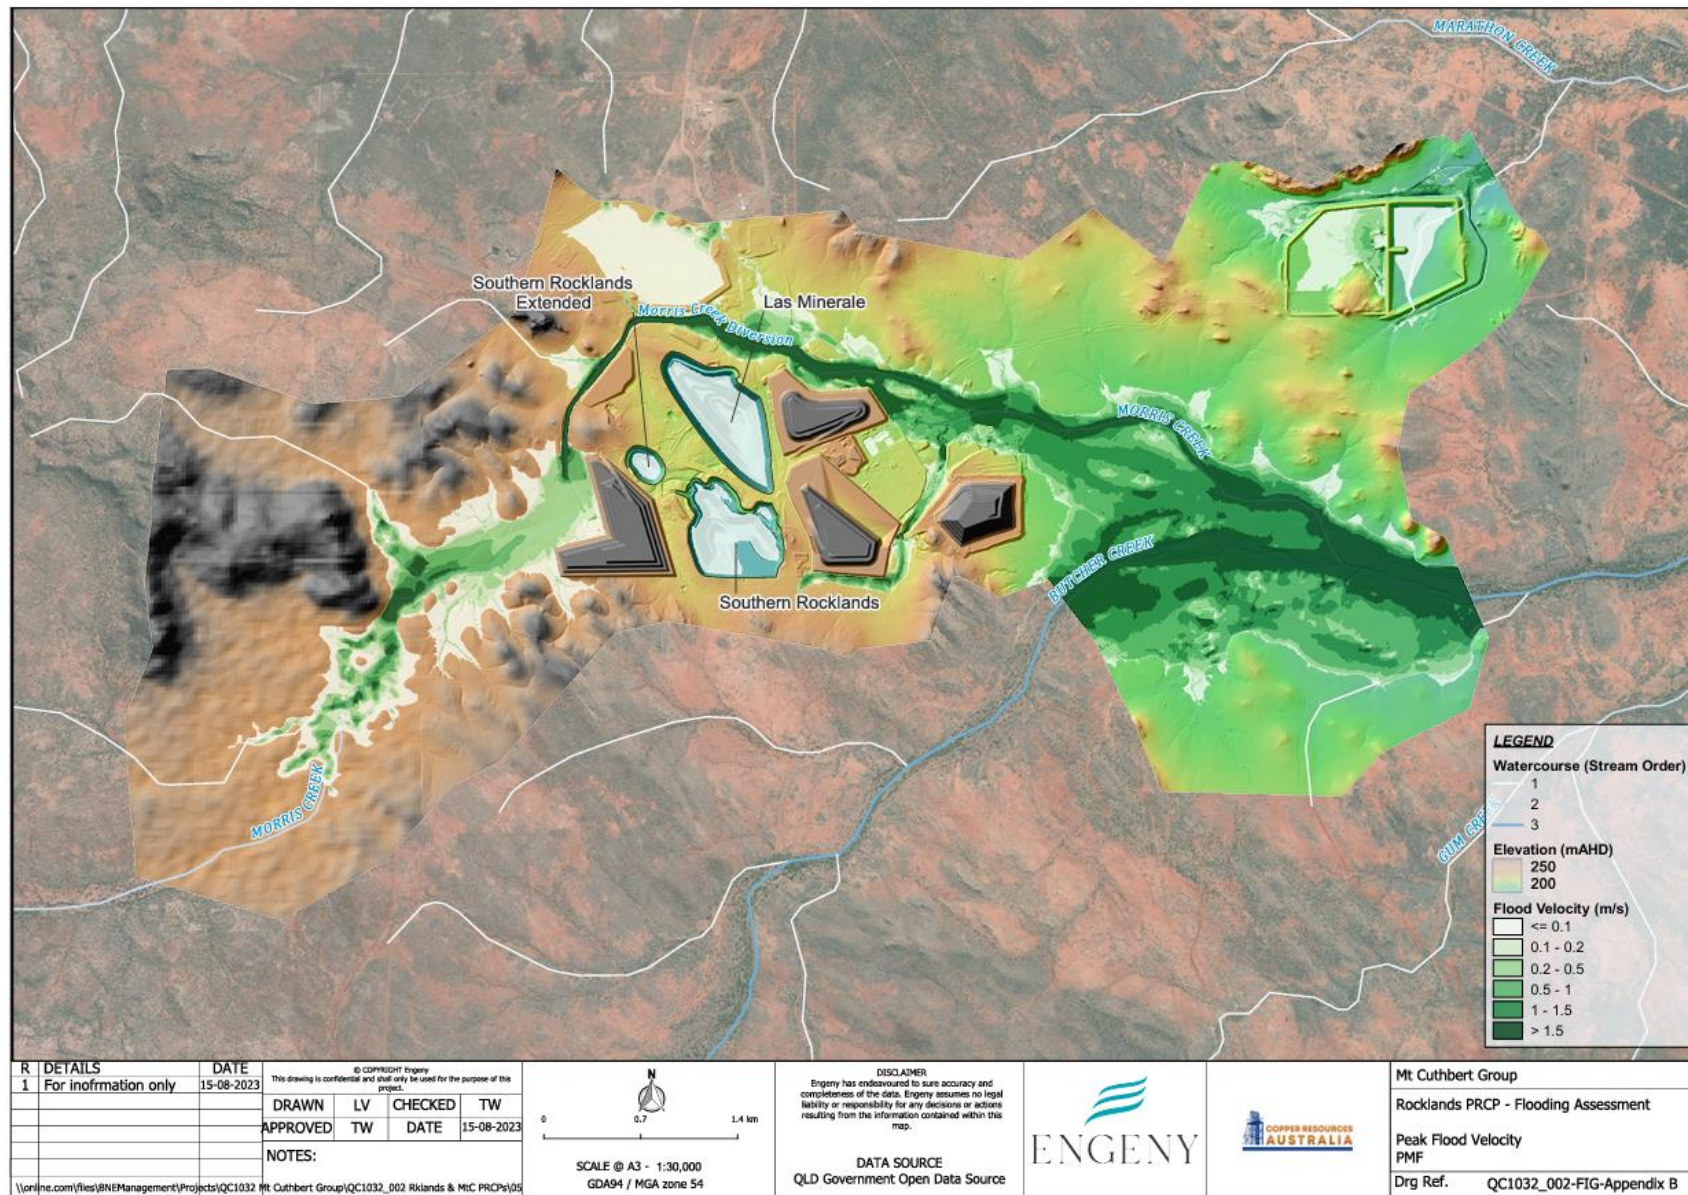


Figure 14. Peak Flow Velocity for PMF event (Engeny 2023c).

3.6.15. Mine Infrastructure Area

All mine infrastructure area will be rehabilitated to low intensity cattle grazing land use post closure.

Infrastructure known to be decommissioned includes:

- Workshops;
- Coreshed;
- Warehouse ;
- Buildings/Offices;
- Sewage treatment plants;
- General and regulated waste storage areas;
- Process plant power station;
- Fuel and chemical storages;
- Water supply pipelines;
- ROM; and
- Roads and access tracks.

All recyclable/reusable materials (e.g. buildings, machinery, scrap metal, etc.) will be removed from the Project site by recycling contractors for appropriate repurposing. Following the removal of potentially contaminated material and site clean-up, a contaminated land investigation will be undertaken. Areas will finally be topsoiled, ripped and seeded to promote a grazing land use.

3.6.15.1. Buildings/Offices

Where there is no continuing use for the Project's buildings post relinquishment of the EA, buildings and infrastructure (including footings and foundations) will be removed from site either for re-use elsewhere or to be placed in an authorised landfill. All recoverable scrap steel will be sold and recycled with the remaining non-recyclable wastes disposed of to an authorised landfill. Prior to disposal, all wastes will be assessed and classified in accordance with the Environmental Protection (Waste Management) Regulation 2000. A land contamination assessment will be undertaken where potential contamination exists. Contaminated materials will either be remediated in-situ or excavated and disposed of to an appropriately licensed facility.

Areas from which buildings and other infrastructure have been removed will be ripped, re-contoured and revegetated.

3.6.15.2. Roads and Access Tracks

Roads and access tracks will be ripped, topsoiled and seeded post relinquishing of the EA.

3.6.15.3. Workshops, Chemical and Fuel Storages

When no longer required, all workshops, chemical and fuel infrastructure will be removed from site and then sold, recycled or appropriately disposed of to a facility authorised to accept such waste.

A land contamination assessment will be undertaken at all workshops and chemical/fuel storages. Contaminated materials will either be remediated in-situ or excavated and disposed of to an appropriately licensed facility.

Following removal of infrastructure and contaminated land assessment the land will be ripped, re-contoured and revegetated.

3.6.15.4. Powerlines

Unless requested and agreed to by the future landholder, powerlines and other associated electrical infrastructure will be dismantled and removed from site when no longer required by the mine.

3.6.15.5. ROM Pad

Material will be removed from the ROM pads and disposed within the overburden dumps. The surface area will then be rehabilitated in accordance with the surface preparation and revegetation methods described in section 3.6.16.

3.6.16. Revegetation

The primary objective of revegetation is to establish self-sustaining vegetation communities that are consistent with the approved PMLUs, target analogue Res, and rehabilitation objectives for each RA. Revegetation will also contribute to erosion control, landform stability, ecological function, and the maintenance of habitat connectivity and wildlife movement corridors across the Project site.

Revegetation activities will be planned to occur after the completion of reshaping, application of any required capping system and topdressing. Where possible, the timing of the topdressing will be scheduled to enable immediate sowing of seed after preliminary ground preparation works are completed to minimise the potential for soil erosion and weed invasion.

All areas will be shallow ripped/scarified prior to sowing to provide a suitable environment that encourages water infiltration in the soil. The seeding will be undertaken as soon as possible after ripping / scarifying to limit surface crusting and sealing to occur. This will enhance the likelihood of successful seed germination and vegetation establishment.

Revegetation activities will aim to reinstate REs identified within the project and suitable for the proposed capping systems / landform (steep rocks, hills, etc). Preferred target analogue ecosystems for the final landforms are listed in Table 24.

3.6.16.1. Species Mix

To maximise revegetation success, revegetation activities will be scheduled during spring before the heavy wet season rainfall begins. However, seeding may also occur during the summer months during periods of favourable rainfall. The Regional Ecosystems identified within the project will guide the selection of revegetation species. Preferred site representative ecosystems for the project are listed in Table 24.

Table 24. Site Representative Regional Ecosystems.

TARGET ANALOGUE RE	REGIONAL ECOSYSTEM	DESCRIPTION	OCCURRENCE	SPECIES		
				TREES	SHRUBS	GROUND COVER
1.5.4d	Cloncurry Box/Western Bloodwood Woodland on red earths	Eucalyptus leucophylla and Corymbia terminalis low open woodland to low woodland, over annual grasses with areas of Triodia spp. Occasional Corymbia aparrerinja, Atalaya hemiglauca and Grevillea striata and small areas of Acacia cambagei and Eucalyptus leucophloia.	Occurs on plains and valley bottoms; red earths, shallow loams, clays and skeletal soils.	- Eucalyptus leucophylla - Corymbia terminalis - Corymbia aparrerinja - Eucalyptus leucophloia - Atalaya Hemiglauca	Acacia chisholmii	- Triodia pungens, Themeda triandra 3P: Bothriochloa bladhii, Bothriochloa ewartiana, Heteropogon contortus, Chrysopogon fallax
1.11.3a	Cloncurry Box/Western Bloodwood Woodland	Eucalyptus leucophylla low open woodland often with Corymbia terminalis, C. aparrerinja, Eucalyptus leucophloia and Atalaya hemiglauca with scattered shrubs of Acacia chisholmii and a sparse ground layer of Triodia pungens and tussock grasses.	Occurs on broad low hills; metamorphosed igneous rocks.	- Eucalyptus leucophylla - Corymbia terminalis - Corymbia aparrerinja - Eucalyptus leucophloia - Atalaya Hemiglauca	Acacia chisholmii	- Triodia pungens - Tussock grasses
1.11.3b	Cloncurry Box/Western Bloodwood Woodland	Corymbia terminalis and/or Eucalyptus leucophylla low open woodland, commonly with Corymbia aparrerinja and Eucalyptus leucophloia with a sparse shrub layer dominated by Acacia chisholmii and a sparse ground layer dominated by Triodia pungens.	Occurs on hills, rises: metamorphosed igneous rocks.	- Corymbia terminalis - Eucalyptus leucophylla - Corymbia aparrerinja - Eucalyptus leucophloia	Acacia chisholmii	Triodia pungens

TARGET ANALOGUE RE	REGIONAL ECOSYSTEM	DESCRIPTION	OCCURRENCE	SPECIES		
				TREES	SHRUBS	GROUND COVER
1.11.2a	Snappy Gum Woodland	Corymbia terminalis and/or Eucalyptus leucophylla low open woodland, commonly with Corymbia aparrerinja and Eucalyptus leucophloia with a sparse shrub layer dominated by Acacia chisholmii and a sparse ground layer dominated by Triodia pungens.	Occurs on steep hills and strike ridges	- Eucalyptus leucophloia - Corymbia terminalis - Corymbia capricornia - Terminalia aridicola - Eucalyptus leucophylla	Acacia chisholmii	- Triodia spp - Triodia pungens
1.3.13a	Eucalyptus leucophylla woodland	Woodland of Eucalyptus leucophylla, commonly with Corymbia terminalis, Acacia cambagei, Atalaya hemiglaucula and C. aparrerinja. Occasional canopy species include Corymbia confertiflora, Lysiphyllum cunninghamii and Eucalyptus pruinosa. The ground layer is a mix of tussock grasses and Triodia spp.	Occurs on recent levees of larger watercourses and in channel deposits of ephemeral streams.	- Eucalyptus leucophloia - Corymbia terminalis - Acacia cambagei - Atalaya hemiglaucula		- Tussock grasses - Triodia spp
1.3.7b	Eucalyptus camaldulensis woodland	Eucalyptus camaldulensis fringing woodland, usually with Lophostemon grandiflorus and Melaleuca bracteata and/or M. dissitiflora.	Occurs on recent levees and channel deposits of medium and smaller tributaries which are dry for most of the year; alluvial soils.	- Eucalyptus camaldulensis - Lophostemon grandiflorus - Melaleuca bracteata		

The identified species (Table 24) will be used for appropriate seed selection for areas where direct seeding/broad acre seeding is deemed necessary in accordance with Table 25.

Table 25. Target Rehabilitation RE by Rehabilitation Area.

RA	DOMAIN	FEATURES	PROPOSED PMLU	TARGET ANALOGUE RE
RA1 (Mine Infrastructure)	Ancillary Infrastructure	- Power Station - Fuel & Chemical Storage - Sewage Treatment Plant - Explosives Handling and Storage Facility - High Explosives Magazine - General / Regulated Waste Storage - Workshops and Offices	Low-Intensity Cattle Grazing	1.5.4d
	Transport Corridors	Haul Roads and Tracks		
	Processing Area	Processing Plant		
	Run of Mine (ROM)	ROM Pad		
RA2 (Waste Rock Dumps)	Waste Disposal	- North WRD - East WRD - South WRD - West WRD (Non-PAF Cell Area)	Native Ecosystem	1.11.2a
		West WRD (PAF Cell Area)		1.11.2a (excluding deep rooted trees)
RA3 (Retained Drainage Channels)	Regulated Dams & Diversions	Morris Creek Diversion Channel, and Dam (mid and upper banks)	Drainage Features	1.3.13a
		- Morris Creek Diversion Channel, and Dam (bed and lower banks) - TSF Diversion Drains		1.3.7b
RA4 (Removed Water Management Infrastructure)	Regulated Dams & Diversions	- ROM Pad Drainage Pond - East Dump Catch Dam (MB-SP-01) - East Dump Catch Dam (MB-SP-02) - North Dump Catch Dam 1 (MB-SP-06) - West Dump Catch Dam (MB-SP-07) - North Dump Catch Dam 3 (MB-SP-08) - Chalcopyrite Sump	Low-Intensity Cattle Grazing	1.11.3a/1.11.3b/1.5.4d
	Water Storages	- Pipeline Sump 1 - Pipeline Sump 2		
	Ancillary Infrastructure	Tailings Pipeline		
RA5	Regulated Dams & Diversions	- Water Storage Facility - Plant Site Catch Dam (ECD2) - Raw Water Pond	Water Storage	N/A

RA	DOMAIN	FEATURES	PROPOSED PMLU	TARGET ANALOGUE RE
(Retained Water Management)		Process Water Pond		
RA6 (Minor Disturbance Areas)	Ancillary Infrastructure	- Laydown/ Borrow Pits - Clay & Topsoil Stockpiles	Low-Intensity Cattle Grazing	1.5.4d
	Exploration	Pads/Tracks		
RA7 (Tailings Storage Facilities and Decant Pond)	Regulated Dams & Diversions	- Tailings Storage Facility - Tailings Storage Facility Decant Pond	Native Ecosystem	1.11.2a/1.5.4d

Seed mixes will preferentially comprise locally occurring native species representative of the relevant target analogue RE, including suitable tree, shrub and groundcover species where compatible with the rehabilitation objective, final landform and cover system design. Where deep-rooted tree species are not compatible with the cover system or final landform design, the species mix will be refined accordingly.

Revegetation will generally be scheduled during spring or early wet season conditions to maximise germination and establishment success. Seeding may also occur during summer where rainfall conditions are favourable, and erosion risks can be managed.

Seed will be preferentially collected locally or sourced from an appropriate commercial supplier. Any local collection will be undertaken with relevant permissions, approvals and permits. Stored seed will be kept in a cool, dry location and protected from pests, moisture and contamination.

Monitoring of rehabilitated areas will commence at the wet season following rehabilitation works and will be carried out in conjunction with the Rehabilitation Monitoring and Maintenance Program (section 3.8).

Milestone criteria have been included to confirm that a vegetation cover greater than 60% is maintained based on the maximum tolerable erosion rate of 10 t/ha/yr.

Minimum vegetation composition requirements vary according to the applicable PMLU.

In Native Ecosystem PMLU areas, BioCondition benchmarks will be developed for the relevant target REs in accordance with the methodology outlined in the latest version of the Queensland Herbarium's Method for the Establishment and Survey of Reference Sites for BioCondition manual. These benchmarks will be used to inform assessment of rehabilitation trajectory and progress towards the applicable PRCP milestone criteria, namely the minimum BioCondition score criterion of 20/60.

For Drainage Features PMLU areas, the minimum vegetation composition requirement comprises species richness of at least two native tree species, two native shrub species and two grass species, together with tree canopy cover of at least 7%, averaged per hectare.

For Low-Intensity Cattle Grazing PMLU areas, the minimum vegetation composition requirement comprises the presence of 3P native pasture species that occur in adjacent grazing lands. At least two native legume species and two native shade tree species must also be present.

Completion criteria will demonstrate that ecosystem is suitable for rehabilitation objectives set out in the PRCP.

3.6.17. PNRW Foraging Area

As required by condition C18 the rehabilitation for the cleared area cleared identified in Plan 1 – General Area Plan of the EA, must be designed to encourage foraging in the rehabilitated area by the Purple Necked Rock Wallaby

(PNRW) populations. The specific grasses, forbs and shrubs favoured by the PNRW are not well known and other *Petrogale* sp. are known to have a diet consisting of numerous plants species, favouring forbs, followed by browsing of shrubs, and then grasses and some fruits were also seen to be eaten (Horsup & Marsh 1992). Therefore, is expected that these habitat needs will be met by any rehabilitated sites that have a pasture cover to fulfill criteria pertaining to sustaining a PMLU of low intensity grazing consistent with the surrounding environment or native ecosystem. Milestone criteria have been designed to establish the Snappy Gum Woodland community and the Cloncurry Box / Western Bloodwood Woodland community (See section 3.6.16). Consequently, no additional management inputs are required to facilitate foraging of the PNRW on rehabilitated sites.

3.6.18. Quality Assurance / Quality Control

Quality assurance and quality control activities are included at various stages of the rehabilitation process. These activities typically include:

- ground survey control of authorised disturbance footprints, waste rock emplacement footprints and elevations, and the locations of water management system components;
- the development of detailed rehabilitation plans and sequence for each area;
- sampling and analysis of placed topsoil to ensure agronomic suitability; and
- requirements for seed supply certification.

Rehabilitation activities will be carried out in accordance with the applicable methods described in this document and records maintained to demonstrate achievement of rehabilitation milestones. The Monitoring and Maintenance Program (as described in section 3.8) has been developed to ensure that rehabilitation progresses towards achievement of milestone criteria. Regular rehabilitation monitoring will allow for timely identification of the need for corrective action or maintenance work, and changes to the rehabilitation strategy based on past rehabilitation successes and failures and as new information/techniques becomes available.

3.7. Risk Assessment

3.7.1. Risk Assessment Requirements

Section 126C(1)(f) of the EP Act requires the PRCP to identify the risks, for each PMLU, of a stable condition not being achieved and how the applicant intends to manage or minimise the risk.

A risk assessment has been carried out in accordance with the following standards:

- AS/NZS ISO 31000:2018 Risk management – Guidelines; and
- HB203:2012 Managing environment-related risk.

3.7.2. Risk Assessment Process

Any risk assessment needs to be undertaken with consideration of the scope, context and criteria relevant to the assessment. For this risk assessment, and as per the PRCP Guideline, the following scope and purpose was discussed and agreed:

The purpose of this risk analysis is to identify the risks of a stable condition for land not being achieved for the agreed PMLUs nominated, and the approach to be taken by the Project to manage and minimise the risks identified.

A stable condition is defined at s111A of the EP Act, as follows:

Land is in a stable condition if –

- The land is safe and structurally stable; and
- There is no environmental harm being caused by anything on or in the land; and
- The land can sustain a PMLU.

For this risk assessment, risk scenarios (or ‘threats’) were identified and considered for each rehabilitation area and non-use management area associated with the Project. The causes attributable to each risk scenario were also documented. Existing controls were noted, defined as those reasonably expected to be in place for a Project of this nature and having appropriate and contemporary management systems. Each risk scenario was then assessed using the risk assessment schema outlined in section 3.7.3 with respect to achieving a stable condition.

3.7.3. Risk Assessment Schema

Risks specific to the rehabilitation of the Project were classified using the risk classification schema outlined below. The risk assessment schema used is comparable to those used widely within the mining industry and comprises the following components:

- a likelihood classification descriptors table (Table 26); and
- a consequence classification descriptors table (Table 27) intended to guide a consistent assessment of consequence.

Following a consensus determination of likelihood and consequence, the initial risk level was determined using the matrix shown in Table 28. For any risks classified as ‘moderate’ or above, further mitigation and management measures were identified and documented then risk was reassessed and identified as the residual risk. Mitigation and management measures were also documented for some lower-level risks where best practice improvements are easily achievable.

Table 26. Likelihood of Exposure to Hazard.

LEVEL OF RISK PROBABILITY	EXPLANATION
A – Almost certain	Is expected to occur either immediately or within a short period of time
	Is expected to occur in most circumstances, as there is a history of regular occurrence in similar projects or activities
B – Likely	Will probably occur in most circumstances
	There is a strong possibility of occurrence, as there is a history of frequent experience in similar projects or activities
C – Possible	Reasonable likelihood that it will occur at some time
	May occur at some time, as there is a history of casual occurrence in similar projects or operational activities
D – Unlikely	Plausible but unlikely that it will occur
	Not expected, but there is a slight possibility it may occur at some time
E – Rare	Will occur only under exceptional circumstances
	It may occur but only in exceptional circumstances

Table 27. Consequence Classification Descriptors.

CATEGORY	CONSEQUENCE SEVERITY LEVEL				
	1. INSIGNIFICANT	2. MINOR	3. MODERATE	4. MAJOR	5. CATASTROPHIC
Safe	Low level short term subjective inconvenience or symptoms.	Reversible injuries requiring treatment but does not lead to restricted duties.	Minor irreversible impairment to one or more persons.	Moderate irreversible impairment to one or more persons.	Severe irreversible impairment or single person fatality (or greater).
Structurally Stable	- The land surface will remain consistent with final design/construction and any minor changes reflect stabilisation and natural processes. - No intervention is required.	- The land surface will remain generally consistent with final design/construction. - Short-term (<5yrs) rill erosion will occur while natural ecological processes stabilise. - Any changes remain within footprint of land feature - No intervention is required to achieve long-term stability.	- The land surface will remain generally consistent with final design/construction. - Rates or extent of soil movement are in excess of natural processes and gully erosion/minor subsidence. - The changes will self-stabilise within 10 years. - Impacts remain predominantly on the land feature but may extend beyond. - Monitoring is required to confirm trajectory towards long-term stability.	- The land surface becomes moderately inconsistent with landform design. - The rates or extent of soil movement are significantly in excess of natural processes (i.e., rates of erosion) and are unlikely to self-rehabilitate or stabilise.	- The land surface is considered highly unstable with large scale slippage/subsidence, or some other catastrophic failure expected. - Impacts extend beyond footprint of land feature - The land will not self-rehabilitate or stabilise to a form that is consistent with closure land surface.

CATEGORY	CONSEQUENCE SEVERITY LEVEL				
	1. INSIGNIFICANT	2. MINOR	3. MODERATE	4. MAJOR	5. CATASTROPHIC
Environment	- Negligible environmental impact requiring minimal or no clean-up work. - Transient impact on flora and fauna population. - Impact remains on site.	- Minor environmental impact requiring some clean-up work. - Minor impact on flora or fauna population. - Impact is short-lived (<2yrs) - Impact remains on site.	- Material environmental impact requiring moderate level of restoration/remediation. - Material Impact to flora or fauna population. - Impact has moderate life span (<10yrs). - Impact generally remains on site but may extend off site.	- Significant environmental impact requiring a high level of restoration/remediation. - Significant impact to flora or fauna population. - Impact has long life span (<20yrs). - Impact extends off site.	- Substantial environmental harm requiring major restoration/remediation. - Substantial impact to flora or fauna population at one or more sites. - Impact is permanent. - Impact is widespread and far reaching off site.

CATEGORY	CONSEQUENCE SEVERITY LEVEL				
	1. INSIGNIFICANT	2. MINOR	3. MODERATE	4. MAJOR	5. CATASTROPHIC
PMLU	Selected PMLU achieved and is sustainable.	- Minor adjustment to selected PMLU is required to be sustainable. - No additional or ongoing intervention (beyond normal land management practices) is required.	- Moderate adjustment to selected PMLU is required to be sustainable, but intent of PMLU remains. - Moderate alteration in land management practices (scale, cost and/or duration) is required to achieve selected PMLU.	- Selected PMLU is not achievable or sustainable without significant adjustment. An alternative PMLU may be required. - Significant alteration in land management practices (scale, cost and/or duration) is required to achieve selected PMLU.	Land cannot be used for any use (i.e., NUMA).

Table 28. Risk Level Classification Matrix.

LIKELIHOOD	CONSEQUENCE				
	1. INSIGNIFICANT	2. MINOR	3. MODERATE	4. MAJOR	5. CATASTROPHIC
A. Almost Certain	High	High	Extreme	Extreme	Extreme
B. Likely	Moderate	High	High	Extreme	Extreme
C. Possible	Low	Moderate	High	Extreme	Extreme
D. Unlikely	Low	Low	Moderate	High	Extreme
E. Rare	Low	Low	Moderate	High	High

3.7.4. Risk Assessment Outcomes and Management

Detailed risk assessment outcomes are provided in Table 29. For RCM, a total of 87 individual risk scenarios were identified resulting in:

- No risk scenarios classified as 'extreme';
- Two risk scenarios classified as 'high';
- 29 risk scenarios classified as 'medium'; and
- 56 risk scenarios classified as 'low'.

A summary of risk outcomes is shown in Table 29.

The two 'high' risks identified from the risk assessment can be grouped into the following impact areas:

- Environment Impact Area risks; and
- Achievement of a sustainable PMLU Impact Area risk.

The 29 'moderate' risks identified span the same categories as the 'high' risk group, but add the following categories:

- Structurally Stable Impact Area risks; and
- Safety Impact Area risks.

Table 29. Risk Assessment Outcomes by Rehabilitation Area.

DOMAINS	RISK LEVEL				
	LOW	MODERATE	HIGH	EXTREME	TOTAL
Rehabilitation areas					
Mine Infrastructure	10	1	0	0	11
Waste Rock Dumps	10	10	0	0	20
Permanent Diversion Channels	5	5	2	0	12
Water Management Infrastructure	7	3	0	0	10

DOMAINS	RISK LEVEL				
	LOW	MODERATE	HIGH	EXTREME	TOTAL
Retained Water Management Infrastructure	0	3	0	0	3
Minor Disturbance Areas	5	2	0	0	7
Tailings Storage Facility and Decant Pond	6	4	0	0	10
Improvement areas					
Residual voids (NUMAs)	13	1	0	0	14
Total	56	29	2	0	87

3.7.4.1. Safety Risks

The safety risks identified relate to surface roughness and slope steepness potentially in excess of that suited to the PMLU, and failure of retained flood levees. The risks to safety have been addressed within the milestone criteria. The PMLU landform design will be consistent with geotechnical design criteria and will be monitored as discussed in section 3.8.

3.7.4.2. Safety Risks NUMAs

Safety risks in relation to residual void access have also been controlled and monitoring will be conducted to determine long-term safety from the proposed bunding. Additionally, safety risk in relation to void overtopping have been controlled via water level monitoring and hydrological modelling. The risks to safety have been addressed within the milestone criteria.

3.7.4.3. Structural Risks

Erosional risks have been identified within all RAs including the potential for gully, pipe and/or sheet erosion of rehabilitated areas. The final landform design discussed in section 3.6.6 considers the potential for erosional risks. The erosional stability of rehabilitated landforms will be assessed through rehabilitation monitoring data. Long-term stability of the permanent creek diversion banks will be achieved through the establishment of riparian vegetation in addition to the hydraulic parameters achieved through the approved channel design. Proposed management and monitoring measures that relate to erosion are described in section 3.8.

3.7.4.4. Structural Risks NUMAs

Structural risks have been identified within the IAs including the potential for gully erosion on void walls of improvement areas. The final landform design discussed in section 3.6.14 considers the potential for structural risks. The Project's final voids will be left in a safe condition by constructing a safety bund wall around each void at a distance of the FoS plus 10 m. The bund will be constructed from competent rock and designed with a minimum base width of 5 m and height of 2 m. Warning signage will be placed along the bund at 100m intervals to inform persons of the hazard. Proposed management and monitoring measures that relate are described in section 3.8.

3.7.4.5. Environmental Risks

The risk of environmental harm arising from contaminants leaving the site relates to the potential release of suspended solids and consequent downstream water quality impacts (including sedimentation). Additionally, environmental risk associated with acid and saline drainage, and seepage/runoff of contaminated materials into surface waters and groundwater was also assessed.

A water quality monitoring program, land contamination assessment, and remediation activities where necessary, will be required to achieve the milestone criteria proposed (refer

Table 8 and Section 3.8).

3.7.4.6. *Environmental Risks NUMAs*

The risk of environmental harm arising from contaminants leaving the site relates to the potential release of suspended solids and consequent downstream water quality impacts (including sedimentation). Additionally, environmental risk associated with acid and saline drainage, and seepage/runoff of contaminated materials into surface waters and groundwater was also assessed. Furthermore, the final void hydrological assessment indicates that final voids serve as a groundwater sink.

A pit water quality monitoring program, groundwater monitoring program, geotechnical/geochemical assessment, and remediation activities where necessary, will be required to achieve the milestone criteria proposed (refer

Table 8 and Section 3.8).

3.7.4.7. *The Risk of Achieving a Sustainable PMLU*

The predominant final land use for the Project is low intensity cattle grazing. The risk of sustainably achieving this PMLU is related primarily to the quality of the topsoil, land management practices and adverse weather events. These factors could reduce the effectiveness of rehabilitation effort and consequently lead to insufficient pasture productivity and/or infestation of weeds. The risk associated with this risk category is considered to be inversely proportional to the length of time allowed to meet milestone criteria.

To minimise this risk, testing and amelioration of soils will occur at placement and before revegetation works occur with soil amelioration as required (see section 3.6.16). Ongoing maintenance and monitoring as well as weed control will be undertaken (refer section 3.8). Milestone criteria have been developed relevant to this risk.

3.8. Monitoring and Maintenance

3.8.1. *Rehabilitation Monitoring*

The rehabilitation process for the Project's rehabilitation milestones is based on the defined criteria for each milestone (Section 3.6.3). Ongoing environmental monitoring will be conducted to assess rehabilitation against these criteria. Once the final rehabilitation milestone for a specific area is met, a final rehabilitation assessment takes place before applying for progressive certification. Strategies and methods for both progressive and final rehabilitation of disturbed areas are designed to align with the State Government's Mined Land Rehabilitation Policy (Queensland Government 2018).

Specifically, these strategies and methods aim to achieve the following objectives:

- Rehabilitated land is safe and structurally stable;
- There is no environmental harm being caused by anything on or in the land; and
- The land can sustain a post-mining land use (section 111A of the EP Act) as outlined in section 3.4.

To meet long-term closure goals, rehabilitation techniques are integrated with stable landforms, and geotechnical, geochemical, and erosional stability measures. Rehabilitated areas will be monitored on a regular basis to ensure the completion criteria is achieved. Site specific rehabilitation objectives, indicators and criteria have been developed for the Project to assist in achieving these goals for each rehabilitation area, as outlined in Table 34.

3.8.1.1. *Monitoring and Reference Sites*

Permanent monitoring transects are to be located within each RA. Monitoring transects will be randomly positioned within each RA, based on the total area of rehabilitation. The recommended minimum number of transects is 11 per 100 hectares of rehabilitation area, or one (1) transect if the area is smaller than 10 hectares. These proposed sampling intensities are designed to ensure the statistical robustness of the RMP. All transects will be selected randomly using Bullseye™ GPS or a similar method, ensuring a dispersion of 100 meters between each sampling site.

Reference transects are to be located adjacent to the existing mining operations on the ML or RCM owned land where possible, but within an area that will not be impacted by future mining activities. The reference transects should represent the vegetation communities similar to those the re-vegetation program is aiming to achieve as indicated in Table 24. The reference sites should consider vegetation, slope, aspect and soil attributes similar to those in the rehabilitation. Multiple native vegetation reference sites should be established in each vegetation community to allow statistical analyses to be undertaken.

At each monitoring site, a 50 m tape will be run out to establish a transect. A star picket is installed at each end point of the transect, to consistently and precisely identify the permanent transect location.

3.8.1.2. *Rehabilitation Monitoring Frequency and Coverage*

Rehabilitation monitoring will be conducted biannually at the end of the wet and dry seasons during the initial five years of monitoring in each rehabilitation area. Subsequently, monitoring events should be conducted annually at the end of the wet season until rehabilitation has been deemed successful.

3.8.1.3. *Relevant Rehabilitation Monitoring Design and Methodology*

The Rehabilitation Monitoring Program (RMP) has been updated (AARC 2024) to assess rehabilitation progress to effect acceptance of rehabilitation by the Administering Authority and support surrender of the EA. The RMP aims to assess behaviour of the rehabilitation areas by comparing several variables between rehabilitation areas and existing 'control/analogue' ecosystems. The following monitoring aspects are addressed by the RMP:

- Vegetation monitoring
- Fauna Observations
- Erosion monitoring
- Topsoil characterisation
- Soil monitoring
- Photographic monitoring
- Surface water quality
- Stream sediment monitoring
- Groundwater monitoring
- Satellite-derived fractional vegetation cover
- Maintenance

3.8.1.4. *Topsoil Analysis*

Topsoil sampling is not considered to be a requirement of the rehabilitation monitoring program, but it is recommended to be undertaken at the commencement of rehabilitation monitoring to identify and address any deficiencies in the chemical composition or exceedances in the metal composition of the soil that may be detrimental to vegetation health.

It is, however, undertaken based on vegetation performance but not less than every 5 years to monitor development of the soil profile and address any deficiencies in the chemical composition of the soil, that may be detrimental to vegetation health.

Topsoil analysis will typically include the following suite of parameters:

- pH;
- electrical conductivity (EC) /chloride concentration;
- exchangeable sodium percentage;
- cation exchange capability;
- soil carbon;
- macronutrients (nitrogen, phosphorous, potassium and sulphur); and
- micronutrients.

Topsoil data collected as part of the monitoring program will be compared to the relevant rehabilitation milestone criteria and will be compiled into a land suitability assessment for the rehabilitated land.

3.8.1.5. Surface Water Monitoring

Surface water monitoring and sampling methodologies will conform to requirements set out in the current version of the Queensland Monitoring and Sampling Manual (DES 2018) and other standard methods (e.g., ANZG 2018, ANZECC & ARM CANZ 2000, Standards Australia 1998a/1998b).

In situ measurements will be taken with a multi-parameter water quality meter that has been calibrated to the manufacturer's specifications. Field readings of pH, turbidity, EC, and temperature will be recorded.

Grab samples will be collected at a depth of 10 to 20 cm, where sufficient water is available. Two water samples, one total (unfiltered) and one dissolved (field filtered) will be collected at each site. Water quality samples will be analysed under laboratory testing conditions for the appropriate parameters discussed below.

Samples will be collected in suitable sample collection bottles provided by the laboratory with preservative added where required. All water samples will be kept on ice or refrigerated during storage and transport to a NATA accredited laboratory for analysis.

Surface water within retained water storages, namely Water Storage Facility, Plant Site Catch Dam, Raw Water Pond, and Process Water Pond, must be monitored on a quarterly basis. Water quality must not exceed the stock water guidelines (ANZECC 2000) to ensure the water quality is of a suitable quality for native wildlife and/or livestock ingestion.

Receiving surface water quality monitoring will be undertaken at, but not limited to, the locations detailed in Table 30, until the final milestone is achieved. Receiving surface water monitoring will be undertaken monthly during flow. All collected samples will be evaluated against the receiving surface water quality limits detailed in Table 31. If the receiving surface water quality exceeds the limits detailed in Table 31, the applicable upstream site must be compared to the downstream site results; and the downstream site must be equal to or less than the quality result measure at the applicable upstream site. For pH, the quality result measured at the downstream location must be within the prescribed range. However, where pH at the downstream location is greater-than ($>$) the highest limit in the range, the pH at the applicable upstream location must be greater-than or equal-to ($\geq$) the downstream location. Conversely, where pH at the downstream location is less than ($<$) the lowest limit in the range, the upstream pH at the applicable upstream location must be less-than or equal-to ($\leq$) the downstream location.

Table 30. Receiving Surface Water Monitoring Locations.

Monitoring Location	Receiving Water Location Description	Coordinates (GDA94 MGA Zone 54)	
		Northing	Easting
Reference Sites			
Monitoring Point P1	Unnamed tributary of Morris Creek on western boundary of ML90177	7713677	430656
Monitoring Point P2	Morris Creek upstream of the Morris Creek Diversion Dam	7713036	431766
Monitoring Point P4	Headwater of Marathon Creek upstream of TSF	7715484	437658
Downstream Monitoring Points			
Monitoring Point P3	Morris Creek downstream of East Dump Catch Dam (MB-SP-02)	7714111	435915
Monitoring Point P5	Headwater of Marathon Creek downstream of Marathon Creek Diversion Channel	7716143	439435

Table 31. Receiving Surface Waters Assessment Criteria.

QUALITY CHARACTERISTIC (UNIT)	LIMIT ¹	COMMENTS ON LIMIT
pH	6.5 – 8	Site-specific
Electrical Conductivity (µS/cm)	375	Site-specific – 95th percentile of data from reference sites
Turbidity (NTU)	310	Site-specific – 95th percentile of data from reference sites
Sulphate (mg/L)	20	Site-specific – 95th percentile of data from reference sites
Aluminium – dissolved (µg/L)	55	ANZG 2018
Arsenic – dissolved (µg/L)	13	ANZG 2018
Boron – dissolved (µg/L)	60	Site-specific – 95th percentile of data from reference sites
Cadmium – dissolved (µg/L)	0.2	ANZG 2018
Chromium – dissolved (µg/L)	1	ANZG 2018
Cobalt – dissolved (µg/L)	6	Site-specific – 95th percentile of data from reference sites
Copper – dissolved (µg/L)	6	Site-specific – 95th percentile of data from reference sites
Iron – dissolved (µg/L)	1,600	Site-specific – 95th percentile of data from reference sites
Lead – dissolved (µg/L)	3.4	ANZG 2018
Manganese – dissolved (µg/L)	640	Site-specific – 95th percentile of data from reference sites
Nickel – dissolved (µg/L)	11	ANZG 2018
Selenium – total (µg/L)	5	ANZG 2018
Uranium – dissolved (µg/L)	2	Site-specific – 95th percentile of data from reference sites
Zinc – dissolved (µg/L)	93	Site-specific – 95th percentile of data from reference sites
Nitrate (µg/L)	1,100	ANZG 2018
Total recoverable hydrocarbons (C6 C9) (µg/L)	20	
Total recoverable hydrocarbons (C10 C36) (µg/L)	100	
Major ions (mg/L) Calcium, chloride, potassium, magnesium, sodium, bicarbonate, carbonate	NA	For interpretation purposes only
Hardness (mg/L)	NA	For interpretation purposes only

Notes:

- ¹ Interim limit applicable to monitoring locations specified in Table 31 until site-specific limits are developed in accordance with condition PRCP18 of the schedule.
- All metals and metalloids must be measured as 'dissolved' (from analysis of a field filtered sample) and total (unfiltered).

- Limits for metals and metalloids apply to dissolved results.
- ANZG (2018) Aquatic ecosystem protection for moderately disturbed system (95% protection)

3.8.1.6. Groundwater Monitoring

Groundwater quality monitoring will be undertaken at the locations detailed in Table 32, until the final milestone is achieved. Groundwater monitoring will be undertaken on quarterly basis across all the bores to evaluate potential impacts on groundwater dependent ecosystems. All the collected samples will be evaluated against the groundwater quality detailed in Table 33.

Groundwater monitoring milestone criteria has been developed.

Table 32. Groundwater Monitoring Locations.

MONITORING POINT	HYDROGEOLOGICAL UNIT	LOCATION (GDA94 MGA ZONE 54)		SURFACE RL (M) ^[1]	SCREENED INTERVAL (M)
		NORTHING	EASTING		
RMB02	Corella Formation	7715789.0	433127.6	224.200	18-108
RMB03	Colluvium	7713809.5	435886.9	211.630	12-54
RMB04	Alluvium	7714787.8	434054.3	216.471	18-72
RMB05	Overhang Jaspilite	7713314.2	431142.0	227.300	6-34
PAFCMB01	Overhang Jaspilite	7712966.5	432857.5	224.431	6-32
PAFCMB02	Overhang Jaspilite	7712952.7	433291.2	234.726	6-32
PAFCMB03	Overhang Jaspilite	7713534.1	433138.3	219.640	6-32
PAFCMB04	Overhang Jaspilite	7713851.0	432773.0	228.064	8-32
TSFCMB01	Colluvium	7716613.8	437682.2	203.486	6-34
TSFCMB02	Corella Formation	7715005.5	439358.0	208.364	6-34
TSFCMB05	Corella Formation	7715119.0	437603.0	213.520	28 - 40
TSFCMB04	Colluvium	7716154.3	439377.3	198.803	6-34
CMB01	Overhang Jaspilite	7714503.2	433469.6	226.799	19-303
CMB02	Alluvium	7713961.6	433982.5	217.181	18-303
CMB04	Alluvium	7713812.3	433574.0	216.626	12-305
CMB08	Mitakodi Quartz	7712952.4	433834.9	226.194	21-301
CMB10	Overhang Jaspilite	7713277.9	433411.8	229.510	18-273
CMB11	Mitakodi Quartz	7712985.1	434156.7	227.235	6-170

^[1] RL must be measured at the top of the bore casing to the nearest 5cm.

Table 33. Groundwater Quality Limits.

QUALITY CHARACTERISTIC (UNITS)	MONITORING BORE	LIMIT	COMMENT ON LIMIT
pH	All bores	6 – 8.5	Site-specific
Electrical Conductivity (µS/cm)	All bores, except PAFCMB03, RMB03, RMB04, RMB05	1,684	Site-specific - 95th percentile of data
Electrical Conductivity (µS/cm)	PAFCMB03	1,870	Site-specific - 95th percentile of data
Electrical Conductivity (µS/cm)	RMB03, RMB04, RMB05	5,265	Site-specific - 95th percentile of data
Sulphate (mg/L)	All bores, except CMB02, PACFCMB03, PAFCMB04, RMB03,	140	Site-specific - 95th percentile of data

QUALITY CHARACTERISTIC (UNITS)	MONITORING BORE	LIMIT	COMMENT ON LIMIT
	RMB04, RMB05, TSFCMB04, TSFCMB05		
Sulphate (mg/L)	CMB02, PAFCMB04, RMB05	370	Site-specific - 95th percentile of data
Sulphate (mg/L)	PACFCMB03, RMB03, RMB04	985	Site-specific - 95th percentile of data
Sulphate (mg/L)	TSFCMB04, TSFCMB05	640	Site-specific - 95th percentile of data
Aluminium - dissolved (µg/L)	All bores	55	ANZG 2018
Arsenic - dissolved (µg/L)	All bores	13	ANZG 2018
Boron - dissolved (µg/L)	All bores, except, RMB03, RMB04, TSFCMB04	250	Site-specific - 95th percentile of data
Boron - dissolved (µg/L)	RMB03, RMB04, TSFCMB04	1,000	Site-specific - 95th percentile of data
Cadmium - dissolved (µg/L)	All bores	0.2	ANZG 2018
Chromium - dissolved (µg/L)	All bores	1	ANZG 2018
Cobalt - dissolved (µg/L)	All bores	3	Site-specific - 95th percentile of data
Copper - dissolved (µg/L)	All bores	4	Site-specific - 95th percentile of data
Iron - dissolved (µg/L)	All bores	NA	For interpretation purposes only
Lead - dissolved (µg/L)	All bores	3.4	ANZG 2018
Manganese- dissolved (µg/L)	All bores	1900	ANZG 2018
Nickel - dissolved (µg/L)	All bores	11	ANZG 2018
Selenium - dissolved (µg/L)	All bores	20	Site-specific - 95th percentile of data
Uranium - dissolved (µg/L)	CMB01, CMB02, CMB04, CMB08, CMB10, CMB11, PAFCMB01, PAFCMB02 RMB02	20	Site-specific - 95th percentile of data
Uranium - dissolved (µg/L)	PACFCMB03, PAFCMB04, RMB03, RMB04, RMB05, TSFCMB01, TSFCMB02, TSFCMB04, TSFCMB05	50	Site-specific - 95th percentile of data
Zinc - dissolved (µg/L)	All bores	36	Site-specific - 95th percentile of data
Major ions (mg/L) Calcium, chloride, potassium, magnesium, sodium, bicarbonate, carbonate	All bores	NA	For interpretation purposes only
Hardness (mg/L)	All bores	NA	For interpretation purposes only
Water level (mAHD)	All bores	NA	For interpretation purposes only

Notes:

- All metals and metalloids must be measured as 'dissolved' (from analysis of a field filtered sample) and total (unfiltered).
- Limits for metals and metalloids apply to dissolved results.
- ANZG (2018) Aquatic ecosystem protection for moderately disturbed system (95% protection)

3.8.2. Maintenance

Rehabilitation indicators and visual observations will be used to identify any aspects of the rehabilitated area that are of concern or suggest rehabilitated land is not on a trajectory of meeting the required completion criteria.

These may include:

- evidence of active erosion;
- inadequate vegetation cover or growth;
- invasive weed or pest species;
- soil dispersion/instability; and
- soil infertility.

Following the annual monitoring process areas of rehabilitation will be assessed for maintenance. This information along with monitoring results, will be used to inform the maintenance schedule.

If rehabilitated areas are deemed to not be on a suitable trajectory, maintenance activities may be required including repairing areas of excessive soil erosion or undertaking supplementary plantings or seeding to increase floristic diversity and cover to assist in achieving completion criteria.

If issues re-occur an investigation will be carried out to determine the reason and inform appropriate remediation actions. Modification of rehabilitation methods and specifications may be required, and the Plan will be updated accordingly.

Table 34. Rehabilitation Milestone and Monitoring Measures.

REHABILITATION MILESTONE	DESCRIPTION / CRITERIA	PROPOSED MANAGEMENT / MONITORING MEASURE(S)
RM1: Infrastructure decommissioning and removal	Applicable to areas where infrastructure and ancillary features are to be removed before rehabilitation progresses. Includes decommissioning and removal of services, structures, plant, pipelines, roads, fencing, wastes, bores, ponds, sumps, and other redundant infrastructure not required for the final land use or a landholder agreement. Milestone is met when decommissioning and removal works are complete and the area can progress to the next rehabilitation stage.	Infrastructure decommissioned/ removed at closure will be subject to strict environment and safety planning requirements including completion inspections. A visual inspection(s) will be conducted to determine that no infrastructure remains that does not form part of a Landholder Agreement.
RM2: Identification, remediation and removal of contaminated land	Applicable to areas where contamination or potentially contaminating activities may have occurred. Includes contaminated land investigation, remediation where required, and preparation of supporting validation or site management documentation where applicable. Milestone is met when required investigation, remediation, and validation activities are complete and contamination unsuitable for the nominated PMLU use does not remain or is not occurring.	Contaminated land investigations will be undertaken by suitably qualified personnel, supported by visual inspections, targeted sampling, and laboratory analysis where required. Remediation measures will be implemented where contamination is identified, with validation reporting and site suitability documentation prepared as necessary. All remediation actions, waste disposal records, notifications, and validation outcomes will be retained as milestone evidence.
RM3: Landform development (reshaping and re-profiling)	Applicable to disturbed areas requiring reshaping, regrading, drainage establishment, or flood protection works. Includes landform shaping, drainage establishment, reinstatement of natural contours or drainage where required, and verification of geotechnical stability. Milestone is met when landform construction and reshaping works are complete and the landform is stable and suitable to progress to the next stage.	Land based and/or remote sensing survey techniques will be employed to confirm that graded slopes meet design specifications. Additionally, visual inspections will be undertaken to determine if any future maintenance/repair action is required. A geotechnical assessment will be conducted by an appropriately qualified person to confirm that long-term stability has been achieved for all relevant landforms.
RM4: Installation of cover system/capping (RA2 and RA7)	Applicable to waste rock dump and tailings storage landforms requiring engineered cover system construction. Includes detailed cover design, cover placement, encapsulation of problematic material where required, and verification that the finished surface is stable and free	Monitoring will include inspection for ponding, settlement, erosion, and drainage performance, together with commencement of the required surface water and groundwater monitoring program.

REHABILITATION MILESTONE	DESCRIPTION / CRITERIA	PROPOSED MANAGEMENT / MONITORING MEASURE(S)
	draining. Milestone is met when the cover system has been installed and certified as meeting the design and performance requirements.	Survey and geotechnical assessment by an appropriately qualified person of completed areas.
RM5: Surface preparation	Applicable to rehabilitation areas progressing toward revegetation. Includes growth media assessment, placement of topsoil or growth media, application of ameliorants where required, ripping of compacted surfaces, and soil testing. Milestone is met when the landform has been prepared to support vegetation establishment and the required soil and growth media criteria have been achieved.	A soil assessment will be conducted by an appropriately qualified person prior to each rehabilitation event to determine soil suitability, and recommendations made for ameliorants where required. Records of topsoil placement indicating achievement of a target depth of the $\geq 0.15/0.3$ m. Records to include any ameliorants applied, including types, rates, and timing of applications. Visual inspections and documentation of contour ripping, including depth, spacing and machinery used. Survey of completed areas, and record of revegetation method retained.
RM6: Revegetation	Applicable to areas requiring establishment of the final vegetation community. Includes seeding and/or planting of target species consistent with the nominated PMLU, using non-native species only where permitted. Milestone is met when revegetation has been completed in accordance with the target species mix and establishment objectives for the area.	Revegetation will be undertaken using approved seed mixes and/or planting stock relevant to the target post-mining land use. Records will be maintained for seed provenance, treatment area, application method, planting or seeding date, and establishment techniques. Follow-up monitoring will assess germination, establishment, survival, and the need for infill planting or reseeded.
RM7: Achievement of surface requirements for PMLU	Applicable to revegetated areas progressing toward demonstration of the surface requirements for the nominated PMLU. Includes achievement of the required vegetation, erosion, weed, drainage, and runoff quality criteria, together with any land use-specific criteria. Milestone is met when the relevant surface and vegetation criteria for the nominated PMLU have been achieved and independently verified where required.	Annual monitoring will be undertaken by or under the direction of an appropriately qualified person and will include vegetation composition and recruitment assessments, weed monitoring, erosion inspections, drainage inspections, and representative surface water quality monitoring during flow events. BioCondition monitoring will be undertaken where required, and drainage features will be assessed for vegetation structure, hydraulic suitability, and erosional stability.

REHABILITATION MILESTONE	DESCRIPTION / CRITERIA	PROPOSED MANAGEMENT / MONITORING MEASURE(S)
RM8: Achievement of PMLU to stable condition (Water Storage)	Applicable to retained water storages forming part of the final land use. Includes demonstration that the storage is safe, stable, fit for purpose, suitable for stock and wildlife access, and meets the required water quality criteria over the specified monitoring period. Milestone is met when all retained water storage completion criteria have been achieved and certified as required.	Quarterly monitoring of retained water storages will be undertaken for relevant water quality parameters, together with inspections of embankments, access points, erosion condition, and safety risks. Landholder agreement documentation, as-constructed records, and AQP certification will be retained. Where monitoring identifies risks to long-term performance, remedial works will be implemented and followed by additional verification monitoring.
RM9: Achievement of PMLU to stable condition (Low Intensity Cattle Grazing, Native Ecosystem, and Drainage Features PMLU)	Applicable to rehabilitation areas with grazing, native ecosystem, and drainage feature PMLU. Includes demonstration of stable landform performance, acceptable vegetation and weed condition, safe residual land use, suitable runoff quality, and achievement of the relevant land use-specific completion criteria. Milestone is met when the stable condition requirements for the nominated PMLU have been achieved and independently certified where required.	A Hazard and Safety Assessment will be undertaken by an appropriately qualified person. Recommendations for remedial works will be made where required, and remedial activities undertaken as soon as practicable. Annual monitoring of water course diversions will be required in accordance with the EA. This will monitor stream geomorphic indices and riparian indices to determine trajectory towards a self-sustaining watercourse functioning in equilibrium with up- and downstream reaches.
RM10: Surface Water and groundwater demonstrate non-polluting landform	Applicable to rehabilitation areas required to demonstrate long-term non-polluting performance. Includes surface water and groundwater monitoring at the required locations, frequencies, and parameters, together with comparison against the applicable water quality criteria. Milestone is met when monitoring demonstrates that the rehabilitated landform meets the required surface water and groundwater performance criteria for the specified period.	A long-term surface water and groundwater monitoring program will be implemented in accordance with the approved monitoring locations, parameters, frequencies, and compliance framework. Monitoring data will be reviewed for compliance, trend behaviour, and exceedances, with upstream/downstream comparisons and investigation undertaken where required. Laboratory results, QA/QC records, data interpretation, and corrective actions will be retained as supporting evidence for milestone achievement.

Table 35. Management Milestone Management and Monitoring Measures.

MANAGEMENT MILESTONE	DESCRIPTION / CRITERIA	PROPOSED MANAGEMENT / MONITORING MEASURE(S)
MM1: Achievement of final landform design	Improvement areas to be assessed against the landform design completion criteria developed for voids (refer section 3.6.14). Milestone is met when the final void landform and associated flood protection design has been completed and certified as meeting the required performance criteria for long-term stability and containment.	Final void design will be prepared and certified by an appropriately qualified person, supported by updated flood modelling, geotechnical assessment, materials characterisation, and groundwater predictive modelling. Survey and design verification will confirm pit wall geometry, crest landform configuration, flood protection requirements, and bund tolerance criteria. Design records, modelling outputs, and certification documents will be retained as milestone evidence.
MM2: Achievement of surface safety requirements	Bunding and safety warning signage erected around perimeter of each void. Considered to be met when voids are inaccessible	Safety bunds and signage will be installed in accordance with the approved design and relevant legislative and Australian Standard requirements. Monitoring will include survey verification of bund dimensions and setback distances, inspection of signage spacing and condition, and routine checks to confirm that exclusion controls remain intact and effective. Installation records and inspection logs will be retained.
MM3: Achievement of sufficient improvement	Improvement areas water levels are assessed. Improvement areas geotechnical stability assessed by an AQP Considered to be met when voids are inaccessible and improvement areas will not cause environmental harm.	A long-term monitoring and maintenance program will be implemented for the residual voids, including inspection of exclusion fencing and bunding, monitoring of void water levels and water quality, and periodic review of flood immunity and landform stability. Inspections will also be undertaken following the wet season and significant rainfall events to assess erosion, overtopping, bund performance, and scour. Where adverse conditions are identified, corrective actions will be implemented and documented. Independent AQP certification, together with supporting monitoring records, will be retained to demonstrate milestone achievement.

4. REFERENCES

- AARC. (2007). *Rocklands Copper Project flora and fauna assessment* [Report prepared for CuDeco Limited as part of the EIS].
- ATC Williams. (2020, December). *Rocklands Copper Project – Third party engineering services quotation for financial assurance estimates* [Report prepared for Copper Resources Australia].
- Australia and New Zealand Environment and Conservation Council, & Agriculture and Resource Management Council of Australia and New Zealand. (2000). *Australian water quality guidelines for fresh and marine waters*.
- Australian and New Zealand Minerals and Energy Council, & Minerals Council of Australia. (2000). *Strategic framework for mine closure*.
- Australian Government. (2016). *Mine rehabilitation: Leading practice sustainable development program for the mining industry*. Commonwealth of Australia.
- Biodiversity Assessment and Management. (2010). *Terrestrial fauna habitat assessment and Purple-necked Rock-wallaby survey* [Report prepared for Australasia Pacific Consultants Pty Ltd].
- Bureau of Meteorology. (2023). *Climate Data Online: Station no. 029008*. Australian Government. Viewed 11 July 2023.
- Cloncurry Regional Plan Scheme. (2016). *Cloncurry Regional Plan Scheme*.
- CuDeco. (2016). *Rocklands Project water management plan* (Version 5).
- CuDeco. (2017). *Rocklands Project post-mine land use plan*.
- Department of Agriculture and Fisheries. (2017). *Pastures. The State of Queensland*. Viewed July 2023.
<https://www.business.qld.gov.au/industries/farms-fishing-forestry/agriculture/sustainable/graze>
- Department of Environment and Science. (2018). *Monitoring and sampling manual: Environmental Protection (Water) Policy*. Queensland Government.
- Department of Environment and Science. (2021). *Guideline: Progressive rehabilitation and closure plans (PRC plans)* (ESR/2019/4964, Version 2.00). Queensland Government.
- Engeny. (2023a, August). *Rocklands final void water balance model* [Report prepared for Copper Resources Australia].
- Engeny. (2023b, August). *Hydrogeological conceptual model – Rocklands* [Report prepared for Copper Resources Australia].
- Engeny. (2023c, August). *Rocklands PRCP flooding assessment* [Report prepared for Copper Resources Australia].
- Engeny. (2023d, August). *Rocklands PRCP void closure plan* [Report prepared for Copper Resources Australia].
- Engeny. (2023e, August). *Rocklands PRCP landform erosion assessment* [Report prepared for Copper Resources Australia].
- Future Beef. (2022). *Pastures and forage crops*. Viewed July 2023.
- Knight Piésold. (2008). *Rocklands Group Copper Project – Hydrogeological investigation*.
- Knight Piésold. (2009c). *Rocklands Group Copper Project – Geotechnical site investigation*.
- Lu, H., Gallant, J., Prosser, I. P., Moran, C., & Priestley, G. (2001). *Prediction of sheet and rill erosion over the Australian continent, incorporating monthly soil loss distribution* (Technical Report 13/01). CSIRO Land and Water.



Office of the Queensland Mine Rehabilitation Commissioner. (2023, October). *Rehabilitated mined land suitability for beef cattle grazing in the Bowen Basin: Technical paper 1*. Queensland Government. Viewed 6 March 2024.

Queensland Government. (2018). *Mined land rehabilitation policy*. Department of Environment and Heritage Protection, Department of Natural Resources and Mines, and Queensland Treasury.

Sundaram, B., Feitz, A., de Caritat, P., Plazinska, A., Brodie, R., Coram, J., & Ransley, T. (2009). *Groundwater sampling and analysis: A field guide* (Record 2009/27). Geoscience Australia.

[illegible]

Post-mining land uses (PMLU)															
Rehabilitation area	RA2														
Relevant activities	Waste Rock Dumps (North, South, East and West WRD)														
Total rehabilitation area size (ha)	186.2														
Commencement of first milestone: RM1	10/12/2034														
PMLU	Native Ecosystem														
Date area is available	10/12/2062	10/12/2063	10/12/2063	10/12/2064	10/12/2065	10/12/2065	10/12/2067	10/12/2067	10/12/2070	10/12/2070	10/12/2072	10/12/2075	10/12/2080	11/12/2082	12/12/2085
Cumulative area available (ha)															
Milestone completed by	10/12/2065	10/12/2065	10/12/2068	10/12/2067	10/12/2067	10/12/2070	10/12/2070	10/12/2072	10/12/2075	10/12/2080	10/12/2082	10/12/2085	10/12/2085	11/12/2087	12/12/2090
Milestone Reference															
RM1															
RM2															
RM3															
RM4		186.2													
RM5					186.2										
RM6	94.7			141.2			186.2								
RM7						94.7		141.2	186.2						
RM9										94.7	141.2	186.2			
RM10			56.7										94.7	141.2	186.2

Post-mining land uses (PMLU)							
Rehabilitation area	RA3						
Relevant activities	Permanent Diversion Channels (Morris Creek Diversion channel and banks dam/embankment MCD levee, and backflow prevention dam) and TSF Diversion Drains						
Total rehabilitation area size (ha)	46.0						
Commencement of first milestone: RM1	10/12/2053						
PMLU	Drainage Features						
Date area is available	10/12/2053	10/12/2055	10/12/2057	10/12/2060	10/12/2063	10/12/2068	10/12/2078
Cumulative area available (ha)	46.0						
Milestone completed by	10/12/2055	10/12/2057	10/12/2060	10/12/2063	10/12/2068	10/12/2078	10/12/2083
Milestone Reference	Cumulative area achieved (ha)						
RM1	46.0						
RM2		46.0					
RM3			46.0				
RM6				46.0			
RM7					46.0		
RM9						46.0	
RM10							46.0

Post-mining land uses (PMLU)																
Rehabilitation area	RA4															
Relevant activities	Water Management Infrastructure (ROM pad drainage pond, East Dump Catch Dam (MB-SP-01), East Dump Catch Dam (MB-SP-002), North Dump catch Dam 1 (MB-SP-06), West Dump catch Dam (MB-SP-07), North Dump catch Dam 3 (MB-SP-08), Chalcopyrite Sump, Pipeline Sump 1, Pipeline Sump 2, Tailings pipeline)															
Total rehabilitation area size (ha)	11.34															
Commencement of first milestone: RM1	10/12/2054															
PMLU	Low intensity cattle grazing															
Date area is available	10/12/2054	10/12/2056	10/12/2058	10/12/2061	10/12/2063	10/12/2066	10/12/2071	10/12/2071	10/12/2073	10/12/2075	10/12/2078	10/12/2080	10/12/2081	10/12/2083	10/12/2088	10/12/2098
Cumulative area available (ha)	6.6							11.34								
Milestone completed by	10/12/2056	10/12/2058	10/12/2061	10/12/2063	10/12/2066	10/12/2071	10/12/2081	10/12/2073	10/12/2075	10/12/2078	10/12/2080	10/12/2083	10/12/2086	10/12/2088	10/12/2098	10/12/2103
Milestone Reference	Cumulative area achieved (ha)															
RM1	6.6							11.34								
RM2		6.6							11.34							
RM3			6.6							11.34						
RM5				6.6							11.34					
RM6					6.6							11.34				
RM7						6.6								11.34		
RM9							6.6								11.34	
RM10													6.6			11.34

Post-mining land uses (PMLU)										
Rehabilitation area	RA5									
Relevant activities	Retained Water Management Infrastructure (Water Storage Facility, Plant Site Catch Dam (ECD2), Raw Water Pond and Process Water Pond)									
Total rehabilitation area size (ha)	39.51									
Commencement of first milestone: RM1	10/12/2053									
PMLU	Water Storage									
Date area is available	10/12/2053	10/12/2055	10/12/2057	10/12/2057	10/12/2059	10/12/2060	10/12/2062	10/12/2064	10/12/2066	10/12/2066
Cumulative area available (ha)	37	39.51								
Milestone completed by	10/12/2055	10/12/2057	10/12/2059	10/12/2060	10/12/2062	10/12/2064	10/12/2066	10/12/2069	10/12/2071	
Milestone Reference	Cumulative area achieved (ha)									
RM1	37.0	39.51								
RM2		37.0	39.51							
RM3				37.0	39.51					
RM8						37.0	39.51			
RM10								37.0	39.51	

[illegible]

Post-mining land uses (PMLU)							
Rehabilitation area	RA7						
Relevant activities	Tailings Storage Facilities and Decant Pond						
Total rehabilitation area size (ha)	153.51						
Commencement of first milestone: RM1	10/12/2054						
PMLU	Native Ecosystem						
Date area is available	10/12/2073	10/12/2073	10/12/2075	10/12/2078	10/12/2083	10/12/2085	10/12/2088
Cumulative area available (ha)							
Milestone completed by	10/12/2078	10/12/2083	10/12/2085	10/12/2088	10/12/2088	10/12/2090	10/12/2093
Milestone Reference	Cumulative area achieved (ha)						
RM1							
RM2							
RM3							
RM4							
RM5							
RM6							
RM7	153.51						
RM9		60.0	108.0	153.51			
RM10					60.0	108.0	153.51

Milestone reference	Rehabilitation milestone	Milestone criteria
RM1	Infrastructure decommissioning and removal	1.1 With the exception of any infrastructure to remain as part of the post-mining land use (PMLU) or where infrastructure is agreed to be retained by the landholder as evidenced by a signed landholder agreement, the following are complete: (a) all services disconnected, terminated and removed; (b) all hardstand, concrete areas, bitumen and gravel roads removed; (c) all pipelines flushed, drained and removed; (d) all fencing that is not part of PMLU requirements removed; (e) all buildings and associated infrastructure demolished and removed off-site, with exception of decommissioned infrastructure waste authorised to be disposed of on-site under EA EPML00887913; (f) all machinery and equipment removed; (g) all surface water drainage infrastructure removed; (h) all waste removed, with exception for waste authorised to be disposed of on-site under EA EPML00887913; (i) All drillholes, bores, sediment ponds and sumps decommissioned; and (j) All dams are de-watered and decommissioned, including disposal of contaminated sediment and any liners.
RM2	Identification, remediation and removal of contaminated land	2.1 Contaminated Land Investigation Document completed in accordance with the <i>Environmental Protection Act 1994</i>, including a site investigation report, and, where required, a Validation Report and/or a draft Site Management Plan. 2.2 Contaminated water and sediment removed from dams, other than the tailings dam or dams that will be appropriately capped. 2.3 Contaminated and hazardous material either remediated in-situ or removed/transported to facility lawfully able to accept the material.

		2.4 A SQP certifies that no contamination unsuitable for the post-mining land use at RA1, RA4, RA5 and RA6 remains or is occurring.
RM3	Landform development (reshaping and re-profiling)	3.1 All relevant structures developed and/or reshaped, such that they are consistent with the Final Landform Design Report required by PRCP12 and consistent with the final site design in Figure 1 – Final Site Design. 3.2 An “As-Constructed Report” prepared which details and justifies all variations to the design, including a certification that such variations will not affect the design performance. 3.3 Constructed landform achieves geotechnical stability with a Factor of Safety (FOS) ≥ 1.5 and is certified by an AQP. 3.4 The remainder of disturbed land not captured by PRCP12 is reshaped to approximate original contours. 3.5 Effective and functioning temporary erosion and sediment control measures installed to design specifications. 3.6 Erosion and sediment control facilities decommissioned and left free draining. 3.7 Except for RA3, all watercourse bed and banks and temporary diversions returned to a natural condition with profile similar to the pre-disturbance condition. 3.8 All landforms are shaped to be water shedding, except retained water management infrastructure (RA5). 3.9 For retained water management infrastructure (RA5): Earthworks provide safe wildlife and stock access to dams and certified by an AQP as safe for the intended use. 3.10 Certification provided by an AQP confirms that landforms used to protect mine features from flood impacts: (a) Are constructed to design specifications consistent with flood modelling undertaken by an AQP; (b) Are constructed to convey flow during a 0.1% AEP flood event and includes a 0.5m freeboard allowance; (c) Include rock armouring or non-erodible cover where recommended by the AQP; (d) Will not impact the stability of the final voids and WRDs; and (e) Will allow natural non-erosive drainage on site. Design criteria applicable to constructed Drainage Features (RA3) being retained: 3.11 An AQP certifies the existing landform achieves approved design criteria. 3.12 Independent AQP has surveyed the final landform and certified that RM3.1-3.11 have been achieved.
RM4	Installation of cover system/capping (RA2 and RA7)	4.1 Landform design has been reviewed and a detailed cover system design has been completed. 4.2 The cover system has been installed as per design specification and certified by an AQP. 4.3 All potentially acid forming (PAF) material is located within an AQP designed and engineered cell, fully encapsulated in compacted non-acid forming (NAF) material. 4.4 Groundwater and surface water monitoring in accordance with monitoring and maintenance program is underway. 4.5 Capping layer surface is water shedding and does not display surface ponding. 4.6 The cover system displays erosional stability and is geotechnically stable. 4.7 Independent AQP has surveyed the final landform and certified that RM4.1 – 4.6 have been achieved.
RM5	Surface preparation	5.1 Assessment of growth media characteristics and the development of an amelioration and physical treatment plan is completed by an AQP. 5.2 Ameliorant and physical treatments such as fertiliser, lime, gypsum and/or organic matter are applied as identified in criteria RM5.1. 5.3 Monitoring results demonstrate that the cover system installed in RM5 is effective in mitigating potential migration of contaminants to the receiving environment. 5.4 Topsoil/ growth media spread to achieve a minimum depth of 0.15 m for all RAs except for RA2 and RA7 which have a target depth of 0.3 m. 5.5 Deep ripping of compacted surfaces to at least 400 mm (or refusal) into soil/subsoil profile along contour of slopes. 5.6 Following amelioration as per criteria RM5.1 and 5.2 (if required), representative soil testing of growth media confirms: a) pH in the range of 6 - 8.5; b) Electrical Conductivity (saturated extract) (dS/m) ≤ 2 (2,000 $\mu\text{S/cm}$); c) Exchangeable sodium percentage (ESP) (%) < 6; d) Emerson aggregate class: ≥ 4. 5.7 The surface and groundwater monitoring is underway (at least one year of sampling undertaken). 5.8 Independent AQP has certified the achievement of RM 5.1 – 5.7.
RM6	Revegetation	6.1 For Low Intensity Cattle Grazing PMLU (RA1, RA4 and RA6) and Drainage Features PMLU (RA3): seeding/planting of the target species specified in Appendix 1 Table 1: Species for seed mix for representative Regional Ecosystems is completed in accordance to target RE's for each RA from Appendix 1 Table 2: Target rehabilitation RE by Rehabilitation Area. 6.2 For Native Ecosystem PMLU (RA2 and RA7): seeding/planting of the target species specified in Appendix 1 Table 1: Species for seed mix for representative Regional Ecosystems is completed in accordance to target RE's from Appendix 1 Table 2: Target rehabilitation RE by Rehabilitation Area, excluding deep rooted tree species <i>Corymbia terminalis</i>, <i>Corymbia Capricornia</i>. 6.3 Non-native seed must not be used for the revegetation (except when sterile cover crops are used).


RM7	Achievement of surface requirements for PMLU	7.1 Species used in revegetation remain present with evidence of natural recruitment. 7.2 Weed cover is $\leq 10\%$ of total vegetative cover confirmed by an AQP in annual monitoring. 7.3 Restricted invasive plants (as defined in the <i>Biosecurity Act 2014</i>) comprise $\leq 5\%$ of vegetation groundcover. 7.4 No evidence of erosion classified as 'moderate' or 'severe' as per Appendix 3 – Erosion classification framework. 7.5 Any erosion present will not compromise the achievement of a PMLU to a stable condition. 7.6 No evidence of scouring, overtopping, sedimentation or destabilisation in or associated with erosion and sediment control and engineered drainage structures. 7.7 Vegetative groundcover meets criteria established in the Landform Closure design report required by PRCP12. 7.8 Surface water runoff collected from representative areas of rehabilitation when surface flow occur complies with Appendix 4 – Surface water quality limits. <u>Minimum Vegetation Composition (per hectare (averaged)) for Low Intensity Cattle Grazing PMLU (RA1, RA4 and RA6)</u> 7.9 Species of 3P native pasture species that are present in adjacent grazing lands. 7.10 Two native legumes and two native shade tree species must be present. <u>Minimum Vegetation Composition (per hectare (averaged)) for Native Ecosystem PMLU (RA2 and RA7)</u> 7.11 A BioCondition assessment completed in accordance with latest version of Queensland Herbarium's "BioCondition Assessment Manual" determines that the PMLU has reached a BioCondition score of 20/60, as per Appendix 2 – PRCP Benchmarks for Rehabilitation Areas. <u>Minimum Vegetation Composition (per hectare (averaged)) for Drainage Features PMLU (RA3)</u> 7.12 Watercourse vegetation meets the following: (a) Species richness (<u>per hectare (averaged)</u>): ≥ 2 native trees; ≥ 2 native shrubs; and ≥ 2 grass species. (b) Tree canopy cover $\geq 7\%$ (per hectare (averaged)). 7.13 Constructed drainage features being retained in the landform: (a) achieve Hydraulic and hydrologic characteristics suited to the relevant drainage feature; and (b) are geotechnically and erosionally stable. 7.14 Independent AQP has certified the achievement of RM 7.1 – 7.13.
RM8	Achievement of PMLU to stable condition (Water Storage)	8.1 Infrastructure to be transitioned to a future landholder is deemed fit for purpose (verified by an AQP) and accepted, by signed agreement, with the future landholder. 8.2 Retained water storages are safe for native animals and stock access. 8.3 Water storages monitored quarterly, water must be of a suitable quality for native wildlife and/or livestock ingestion and must not exceed the stock water guidelines (ANZECC 2000), for a minimum of 5 consecutive years. 8.4 Water storages are accompanied by certified 'as constructed' drawings. 8.5 No evidence of erosion classified as 'moderate' or 'severe' as per Appendix 3 – Erosion classification framework. 8.6 An AQP certifies that all retained water storages are safe and stable. 8.7 Independent AQP certifies achievement of RM 8.1-8.6.
RM9	Achievement of PMLU to stable condition (Low Intensity Cattle Grazing, Native Ecosystem, and Drainage Features PMLU)	9.1 Safety hazards in the rehabilitation area are not significantly different to surrounding unmined landscapes subject to the same land use. Remaining hazards are low risk with no significant increase in risk expected over time. 9.2 The land is structurally and erosionally stable. 9.3 The final landform is geotechnically stable and achieved a factor of safety ≥ 1.5. 9.4 Overall Vegetation Cover is greater than 60% to ensure erosional stability. 9.5 Weed cover is $\leq 5\%$ of total vegetative cover. 9.6 Restricted invasive plants (as defined in the <i>Biosecurity Act 2014</i>) comprise $\leq 5\%$ of vegetation groundcover. 9.7 No evidence of erosion classified as 'moderate' or 'severe' as defined by Appendix 3: Erosion Classification network. 9.8 Any erosion present will not compromise the achievement of a PMLU to a stable condition. 9.10 Surface water runoff collected from representative areas of rehabilitation when surface flow occur complies with Appendix 4 – Surface water quality limits. 9.11 Final landform survey confirms no built structures remain other than those that form part of a landholder agreement. 9.12 Native fauna identified on the ML prior to mining are present or indicators of these species have been recorded. Fauna survey observation provides evidence of native fauna utilisation i.e., fauna spotting, scats, and tracks recorded. <u>Low Intensity Cattle Grazing PMLU (RA1, RA4 and RA6)</u>


RM10		9.13 Land suitability is class 3 or below. Native Ecosystem PMLU (RA2 and RA7) 9.14 A BioCondition assessment is completed by an AQP using the methodology outlined in the latest version of the Queensland Herbarium's '<i>BioCondition Assessment Manual</i>'. 9.15 The BioCondition assessment completed under RM9.18 complies with the PRCP Benchmark for the PMLU, as per Appendix 2 – PRCP Benchmarks for Rehabilitation Areas. Drainage Features PMLU (RA3) 9.16 Designed and constructed drainage features (listed in RA3) are demonstrated to achieve the following: - Hydraulic and hydrologic characteristics suited to the relevant drainage feature without requiring on-going maintenance. - Incorporate natural features (including geomorphic and vegetation) similar to upstream and downstream reaches of the drainage feature. - Maintain sediment transport regimes that allow the diversion to be self-sustaining, while minimising any impacts to upstream and downstream reaches of the drainage feature. This could include removal of watercourse crossings and culverts where not required by landholder agreement. 9.17 Independent AQP certifies achievement of RM9.1-9.16.
	Surface Water and groundwater demonstrate non-polluting landform	10.1 Surface water quality results monitored monthly during flow at, <i>but not limited to</i>, downstream locations specified in Appendix 5 – Surface water monitoring locations, must not exceed the limits in Appendix 4 - Surface water quality limits, for a minimum of 5 consecutive years. 10.2 If the surface water quality exceeds criteria RM10.1, the applicable upstream site must be compared to the downstream site result; and quality result measured at a downstream site must be equal to or less than the quality result measured at the applicable upstream site¹. 10.3 For a minimum of five consecutive years groundwater quality must be monitored quarterly at, <i>but not limited to</i>, compliance bores/locations specified in Appendix 6 – Groundwater monitoring locations, for all quality characteristics listed in Appendix 7 – Groundwater quality limits. 10.4 Groundwater quality results must not exceed the limits in Appendix 7 – Groundwater quality limits, for 3 consecutive results. 10.5 An AQP certifies achievement of RM10.1-10.4.


Non-use management area (NUMA)											
Improvement area	IA1										
Relevant activities	Residual Voids										
Total size (ha)	91.0										
Commencement of first milestone: MM1	10/12/2033										
NUMA	NUMA										
Date area is available	10/12/2033	10/12/2036	10/12/2037	10/12/2041	10/12/2050	10/12/2053	10/12/2054	10/12/2058	10/12/2061	10/12/2064	10/12/2065
Cumulative area available (ha)	40				85				91		
Milestone completed by	10/12/2036	10/12/2037	10/12/2041	10/12/2050	10/12/2053	10/12/2054	10/12/2058	10/12/2061	10/12/2064	10/12/2065	10/12/2069
Milestone Reference	Cumulative area achieved (ha)										
MM1	40				85				91		
MM2		40				85				91	
MM3			40				85				91


Milestone reference	Management milestone	Milestone criteria
MM1	Achievement of final landform design	1.1 The final design for voids must be completed by an AQP based on the latest flood modelling and materials data. 1.2 Pit crest landforms must: a) prevent surface or seepage flow of floodwater into the void b) Be geotechnically stable when floodwater is against the creek-side batter c) Not be constructed with dispersive material. - d) 1.3 The pit walls are constructed as per the design criteria certified by an AQP and achieve a $FoS > 1.5$ within the NUMA extents. 1.4 The final design for voids and associated safety bunds does not cause instability or degradation to the land outside the NUMA. 1.5 Residual voids must not overtop. 1.6 Groundwater Predictive modelling undertaken by an AQP, confirming that the voids will remain as a groundwater sink and that there is no risk of contaminant release to surface or groundwaters post-mining. 1.7 Final void design: a) Las Minerale: high wall $\leq 25.6^\circ$ and low wall $\leq 50.7^\circ$. b) Rocklands South: high wall $\leq 35.04^\circ$ and low wall $\leq 45.9^\circ$. c) Southern Rocklands Extended: high wall $\leq 39.61^\circ$ and low wall $\leq 40.51^\circ$. Flood protection 1.8 Final residual voids are not subject to inundation from floodwaters up to and including the 0.1% AEP. 1.9 All flood protection landforms and flood protection measures designed and constructed consistent with the flood modelling by an AQP. 1.10 Flood velocity at bund toe does not exceed design tolerance i.e., 2 m/s or shear stress $> 50N/m^2$ unless suitability armoured.
MM2	Achievement of surface safety requirements	2.1 Competent safety infrastructure established to prevent access to the residual void, including the following: a) Safety bunding (minimum 2m height and 5m base width) at the geotechnical set back distance of a minimum of 10 m.; and b) Safety signage (design in accordance with Australian standard) is erected at 100m intervals along the fence. 2.2 All safety precautions undertaken in accordance with the relevant legislation—signs comply with AS1319:1994—Safety Signs for the Occupational Environment.
MM3	Achievement of sufficient improvement	3.1 The void final landform has been constructed in accordance with the final design. 3.2 Safety infrastructure as defined in MM2.2 has been installed at the geotechnical set-back distance to prevent access to the NUMA. 3.3 Monitoring and maintenance of exclusion fences and bunds to be carried out to ensure they remain effective. 3.4 The water level and quality in the void do not and will not cause environmental harm to the receiving environment, as demonstrated by groundwater level, surface water and groundwater quality monitoring and modelling by an AQP. 3.5 No environmental harm is modelled to occur outside of the relevant tenure boundary. 3.6 Voids retain flood immunity, supported by flood modelling re-run at end of life and calibrated against the final landform. 3.7 Erosion of the landform within the NUMA area will not negatively impact on the stability of any adjacent rehabilitation areas, or their ability to sustain their PMLU. 3.8 Voids are geotechnically stable, with mitigations employed to achieve a) a modelled FoS of ≥ 1.5 for the in-situ pit walls before maximum in-pit water level is reached; b) a modelled $FoS \geq 1.5$ for the in-situ pit walls after maximum in-pit water level is reached; c) a $FoS \geq 1.5$ spoil pit walls above the maximum in-pit water level. 3.9 Monitoring post-wet season or $\geq 0.1\%$ AEP rainfall events must be undertaken to assess erosion, overtopping and bund condition. 3.10 Any evidence of bund erosion, road erosion, overtopping or high flow scour must trigger a corrective action plan within 30 days. 3.11 Independent AQP certifies achievement of MM3.1 – MM3.10.

APPENDIX B. PRCP REFERENCE MAP AND FINAL SITE DESIGN.

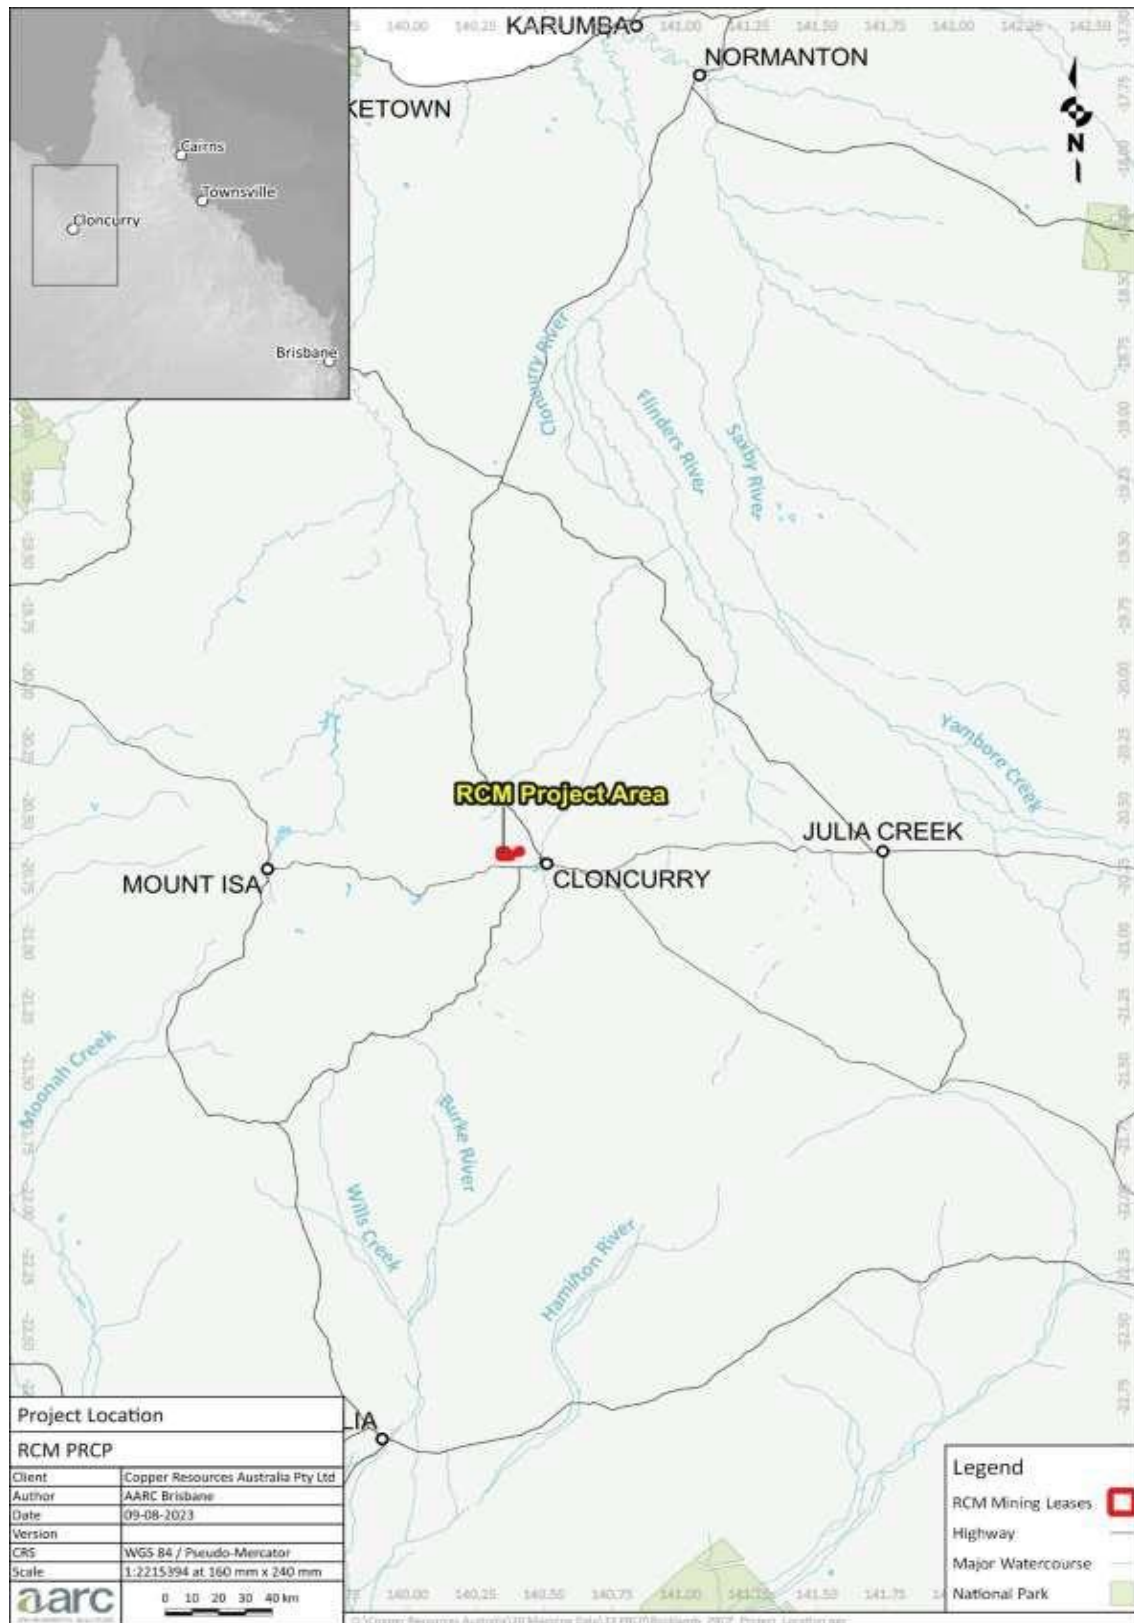

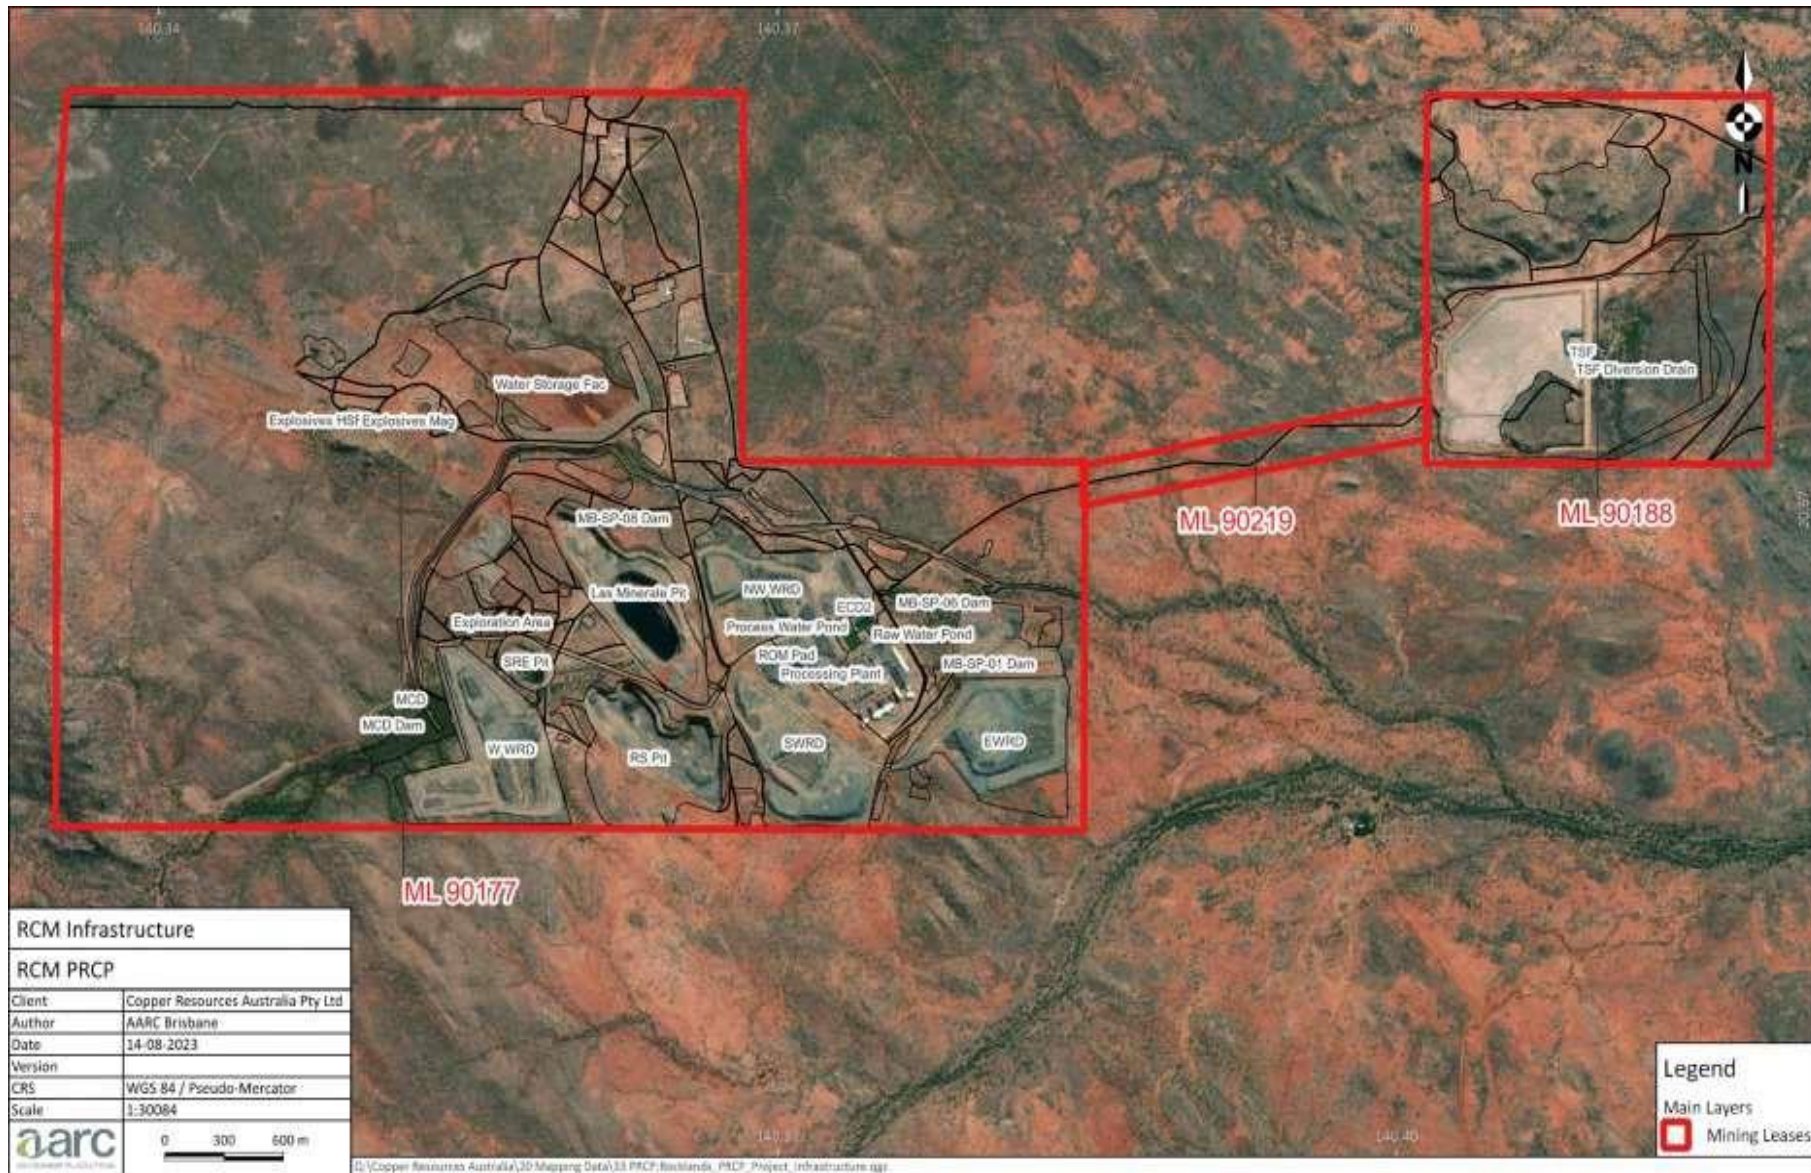

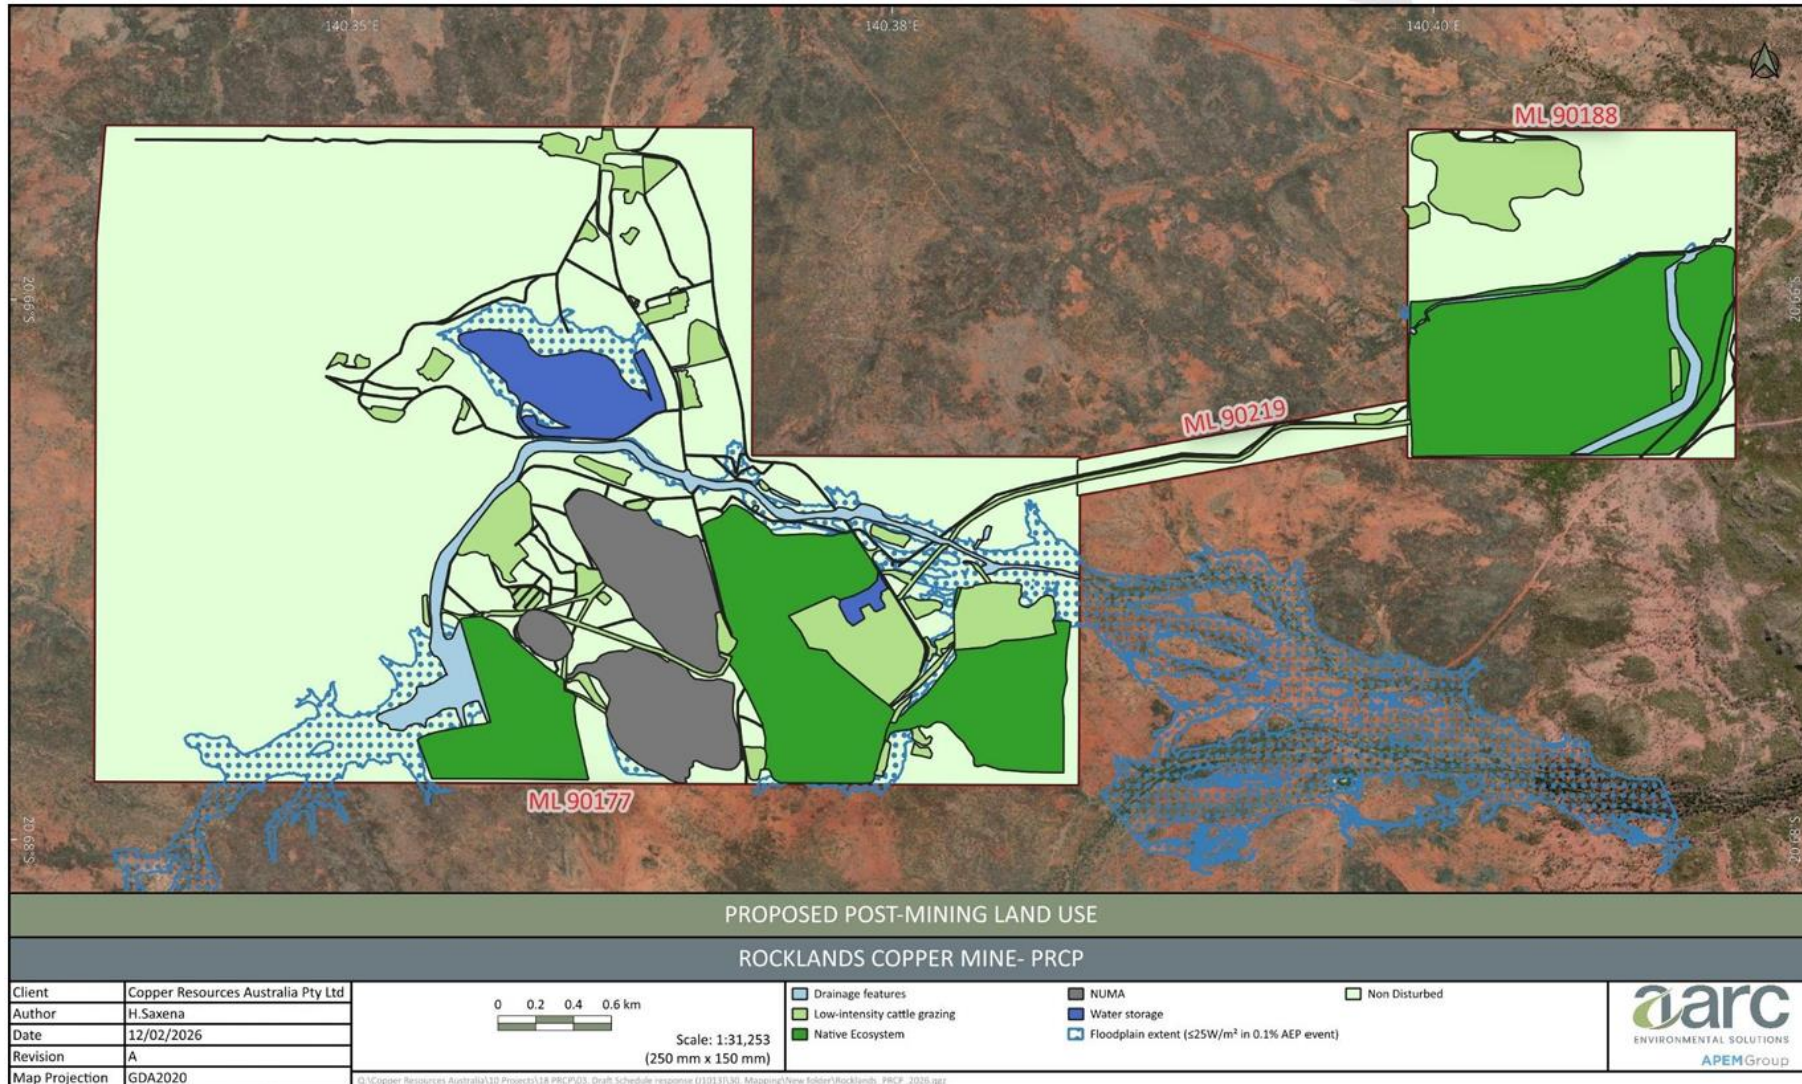

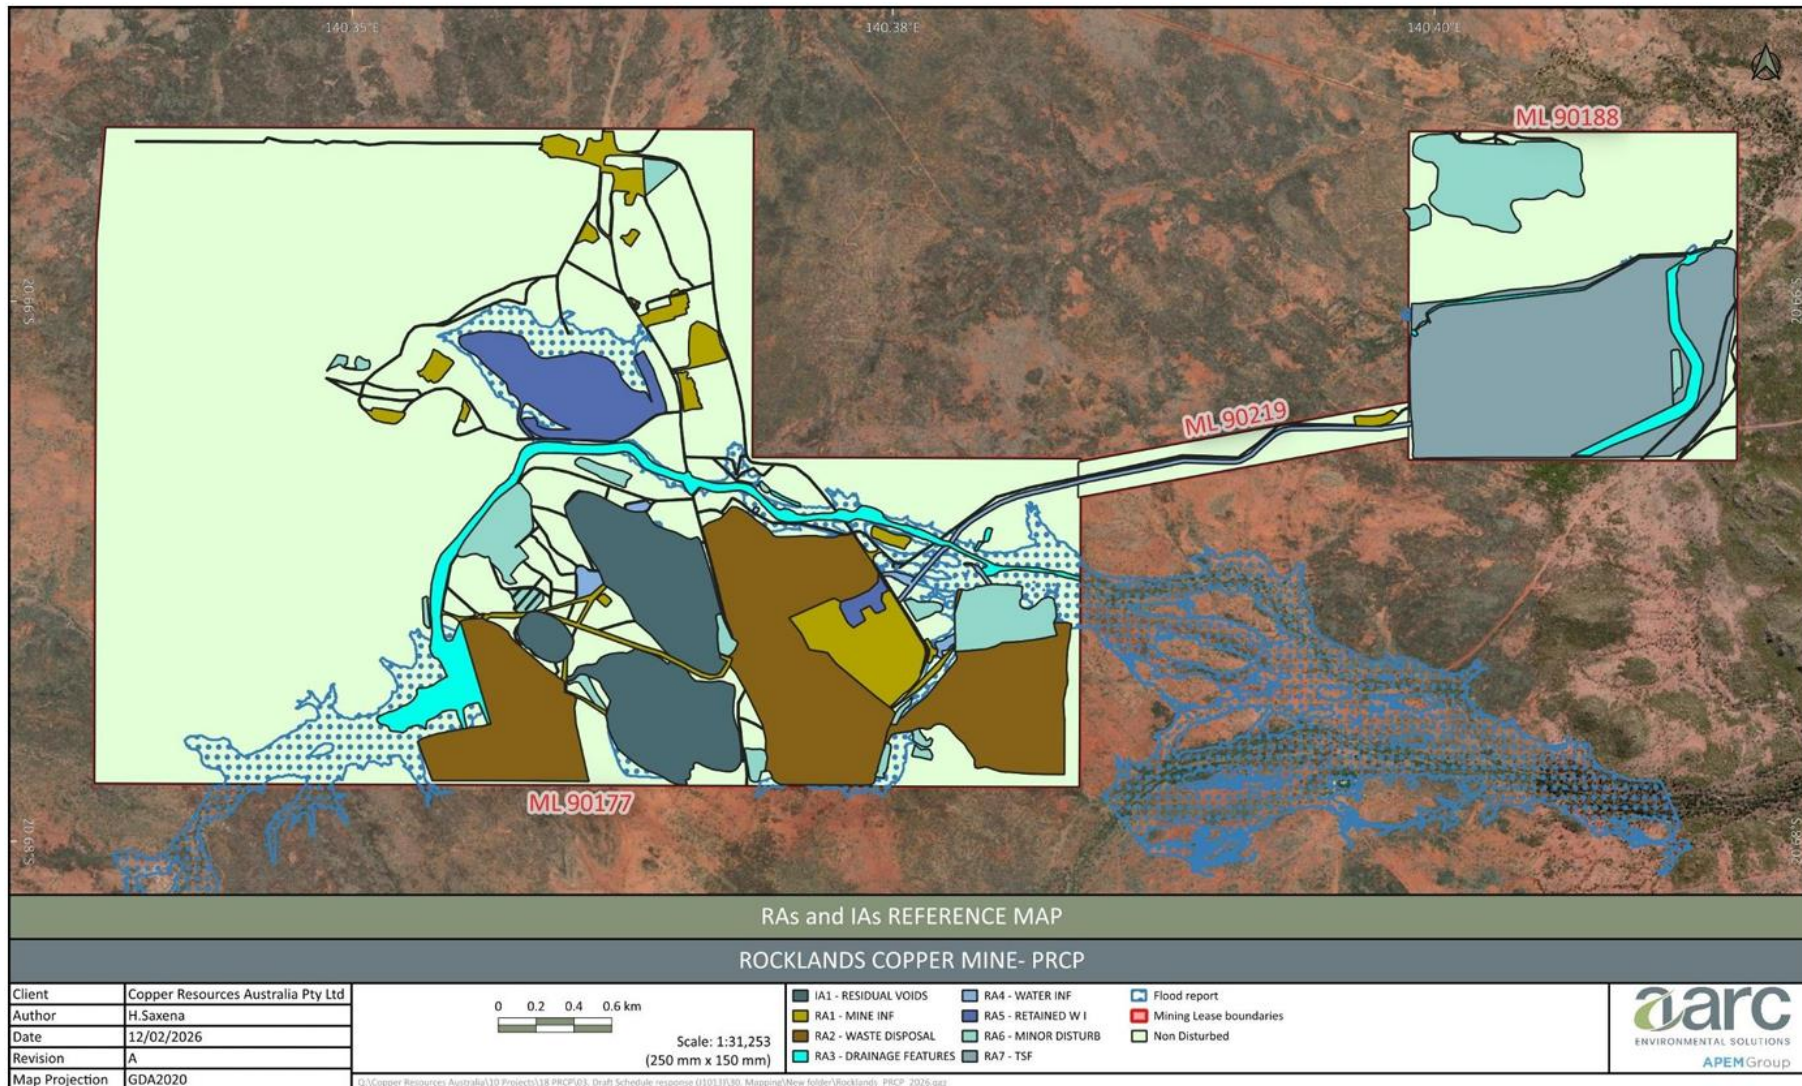



APPENDIX C. COMMUNITY AND STAKEHOLDER ENGAGEMENT PLAN.



Local Stakeholder Management Plan - Rocklands Copper Mine

PREPARED FOR
Copper Resources Australia Pty Ltd

June 2023



BRISBANE OFFICE
164 Wharf Street
Spring Hill QLD 4000
P +61 7 3217 8772

E info@aacrc.net.au
AARC.NET.AU
—
ABN: 71 620 818 920
ACN: 620 818 920

Document Control

Project Name:	Rocklands Copper Mine
Report Title:	Local Stakeholder Management Plan
Client:	Copper Resources Australia Pty Ltd
Project Manager:	Tyson Smalley

Version	Comments	Author	Reviewer	Date
Draft issued for client review		DG	TS	30/06/2023
Final issued to client				

This document is the property of AARC Environmental Solutions Pty Ltd ('AARC') and all rights are reserved in respect of it. This document has been prepared for the exclusive use of AARC's client and may not be reproduced or disclosed in any manner whatsoever, in whole or in part, without the prior written consent of AARC. AARC expressly disclaims, to the maximum extent permitted by law, all responsibility for or liability arising from the use of this document by any third party. This document has been prepared subject to the instructions and scope of work agreed to with AARC's client. Any opinions or judgements expressed herein are based on our understanding and interpretation of current regulatory standards relevant to the specific needs of the client and should not be construed as legal opinions or legal advice. Information provided by the client while instructing AARC has been assumed to be correct and complete, and, where this report relies on field information, the condition of the assessed area as at the time of conducting any field assessment. AARC assumes no liability or responsibility for any inaccuracies or omissions outside of AARC's direct control. AARC makes no statement, representation or warranty about the accuracy or completeness of information relating to items not visible, accessible, or able to be inspected at the sites at the time of the site visits

Table of Contents

1	Introduction	1
1.1	Objectives	1
2	Project Background	2
3	Local stakeholder engagement	1
3.1	Engagement approach.....	1
3.1.1	Engagement frequency and information	2
3.2	Reporting	2
3.3	Complaint resolution.....	2
3.4	Communication protocols	3
3.4.1	Local stakeholder protocols	3
3.4.2	Landowner protocols	4
4	Evaluation methods	5
4.1	Evaluation methods	5
4.2	Evaluation criteria	5
5	Contact	6
5.1	Community liaison officer	6
5.2	Corporate land and tenure team	6
5.3	Corporate community team	Error! Bookmark not defined.
5.4	Rocklands Copper Mine.....	6
5.5	Media enquiries	6

List of Figures

Figure 1:	Project locality	3
Figure 2:	Local context of the Project	1

List of Tables

Table 1:	Local stakeholder engagement mechanisms	1
Table 2:	Evaluation criteria	5

1 Introduction

Copper Resources Australia Pty Ltd (CRA) is committed to developing and maintaining successful partnerships and working relationships with the people impacted both directly and indirectly by our operations. Good communication and stakeholder engagement is crucial to sustaining positive and enduring relationships based on trust and mutual benefit, and in turn building acceptance, support and a 'social licence to operate' within our communities.

Community and stakeholder engagement was conducted as part of the CuDeco Ltd 2010 Environmental Impact Statement (EIS) and outcomes have been adopted by CRA. Stakeholder engagement includes interactive processes in which stakeholders and the community have been engaged with since CRA took ownership and management of the site in December 2020.

The Local Stakeholder Management Plan (LSMP) is targeted for residents within the vicinity of the Project potentially affected by social and environmental impacts, and includes:

- impacts management;
- consultation strategies; and
- complaints resolution.

The LSMP outlines CRA's approach to stakeholder engagement and community consultation with its near neighbours, as well as CRA's complaints handling process. The aim of the LSMP is to ensure that impacts and concerns raised by residents and their suggested mitigation measures are considered, by facilitating open communication and active complaint resolution.

1.1 Objectives

The main objective of community consultation includes:

- ensure that the likely affected stakeholders are identified;
- affected stakeholders are provided with enough information and understanding of the Project;
- determine stakeholder interest in the Project and the relevant impacts likely to be experienced;
- consider the views and insights of likely affected stakeholders to inform Project operations and closure;
- provide collaboration opportunities on the Project from construction to closure and rehabilitation;
- help stakeholders understand mitigation and management measures implemented for impact reduction; and
- provide ongoing consultation with relevant stakeholders for the duration of the Project.

2 Project Background

The Rocklands Copper Mine (the Project) is an open cut copper mine located approximately 15 kilometres (km) west-northwest of Cloncurry (Figure 1 and Figure 2). The Project is planned to mine an average of 3-4 million tonnes of ore and waste rock per annum (Mtpa). The expected production life of the Project is in excess of 20 years. Including construction through to decommissioning, the whole-of-project life is near to 35 years.

The Project encompasses three Mining Leases (MLs), including ML 90177, ML 90188, and ML 90219. ML 90177 contains 3 open-cut pit areas, stockpiles and other associated mine infrastructure, encompassing a total area of 1,601 ha. ML 90188 consists of the Tailings disposal facility, encompassing a total area of 320.5ha ha. Linking these two areas, ML 90219 serves as a transport and services corridor for tailings pipeline and roads and infrastructure covering a total area of 34.99 ha. The total tenure area is 1,648 ha.

The main disturbance footprints of the Project are:

- Open cut mining, processing plant, and mining infrastructure (ML 90177);
- Tailings disposal facility, including sediment and decant ponds (ML 90188);
- Tailings pipeline and services corridor for the tailing's facility (ML 90219)

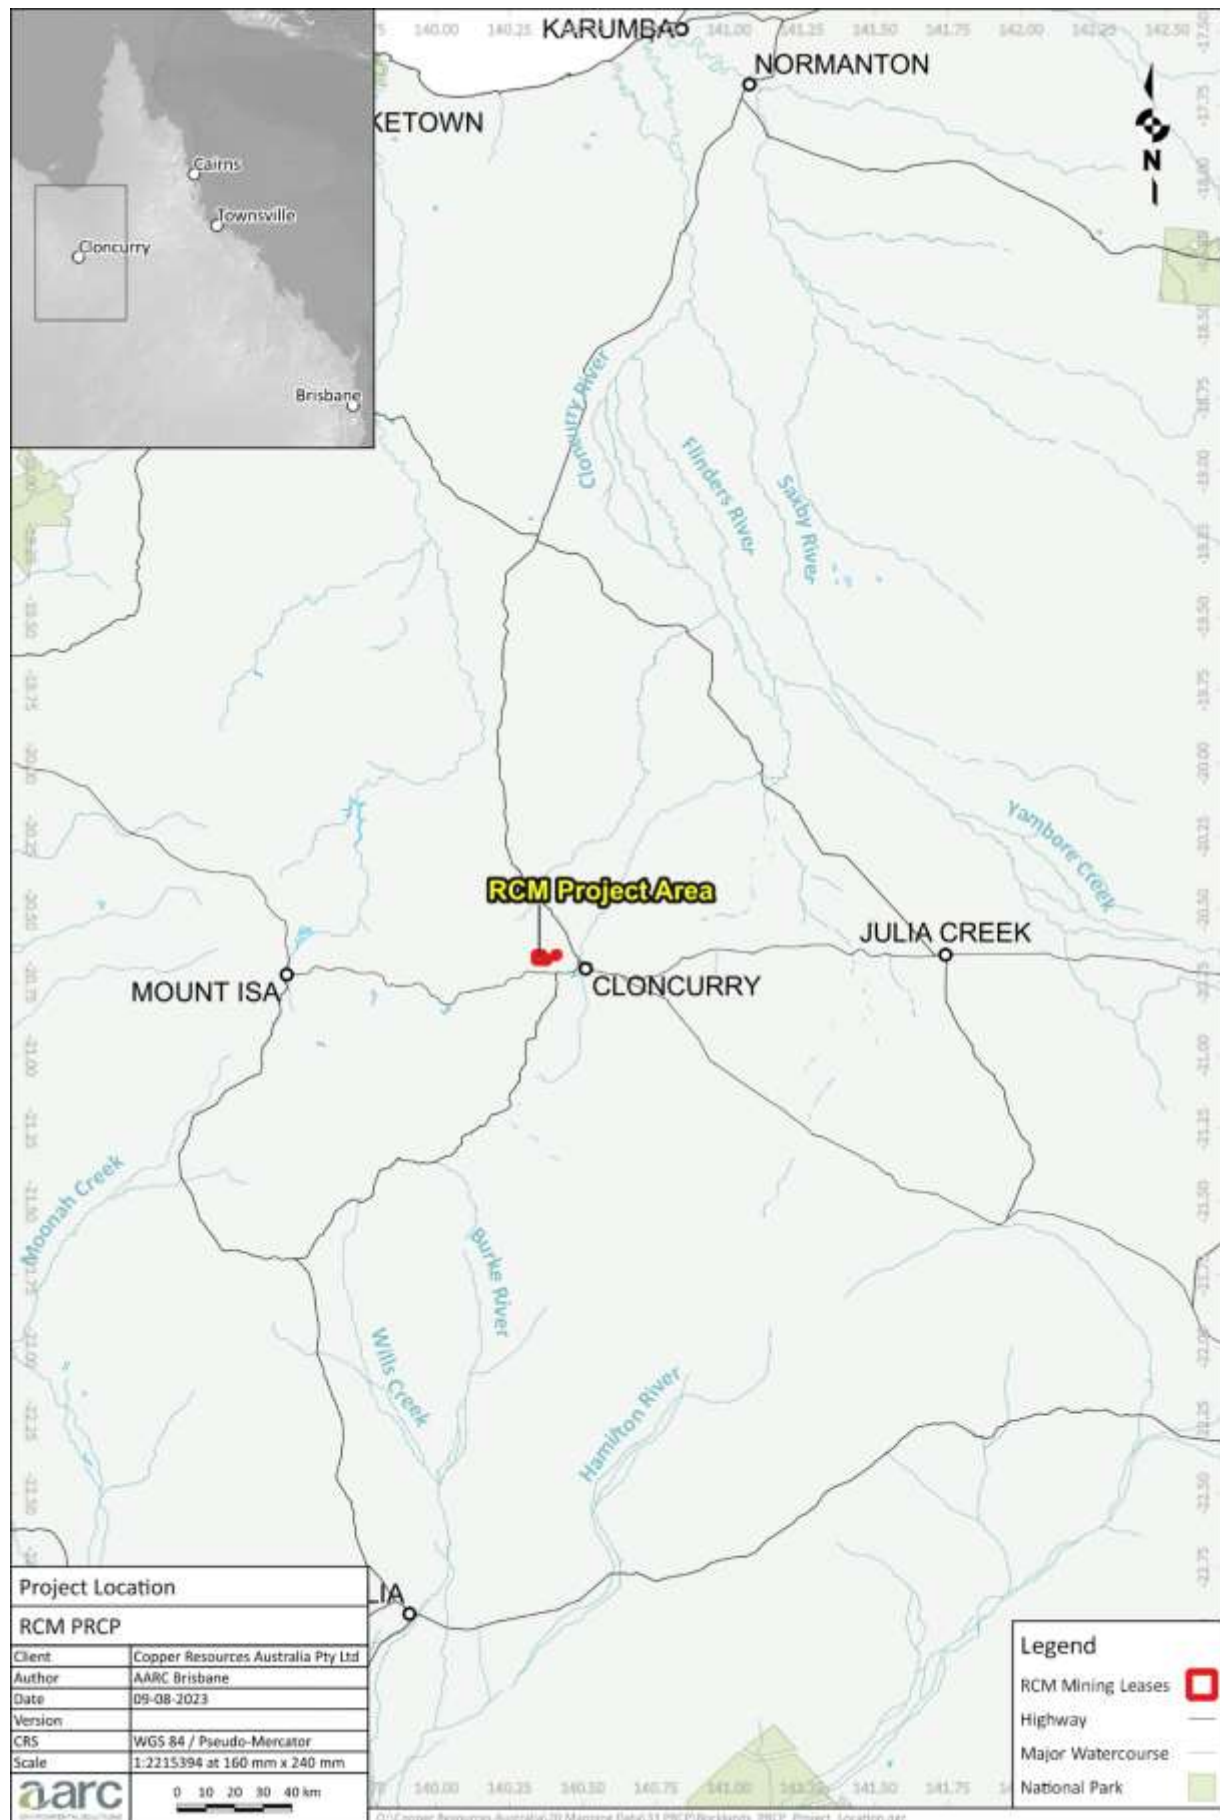


Figure 1: Project locality

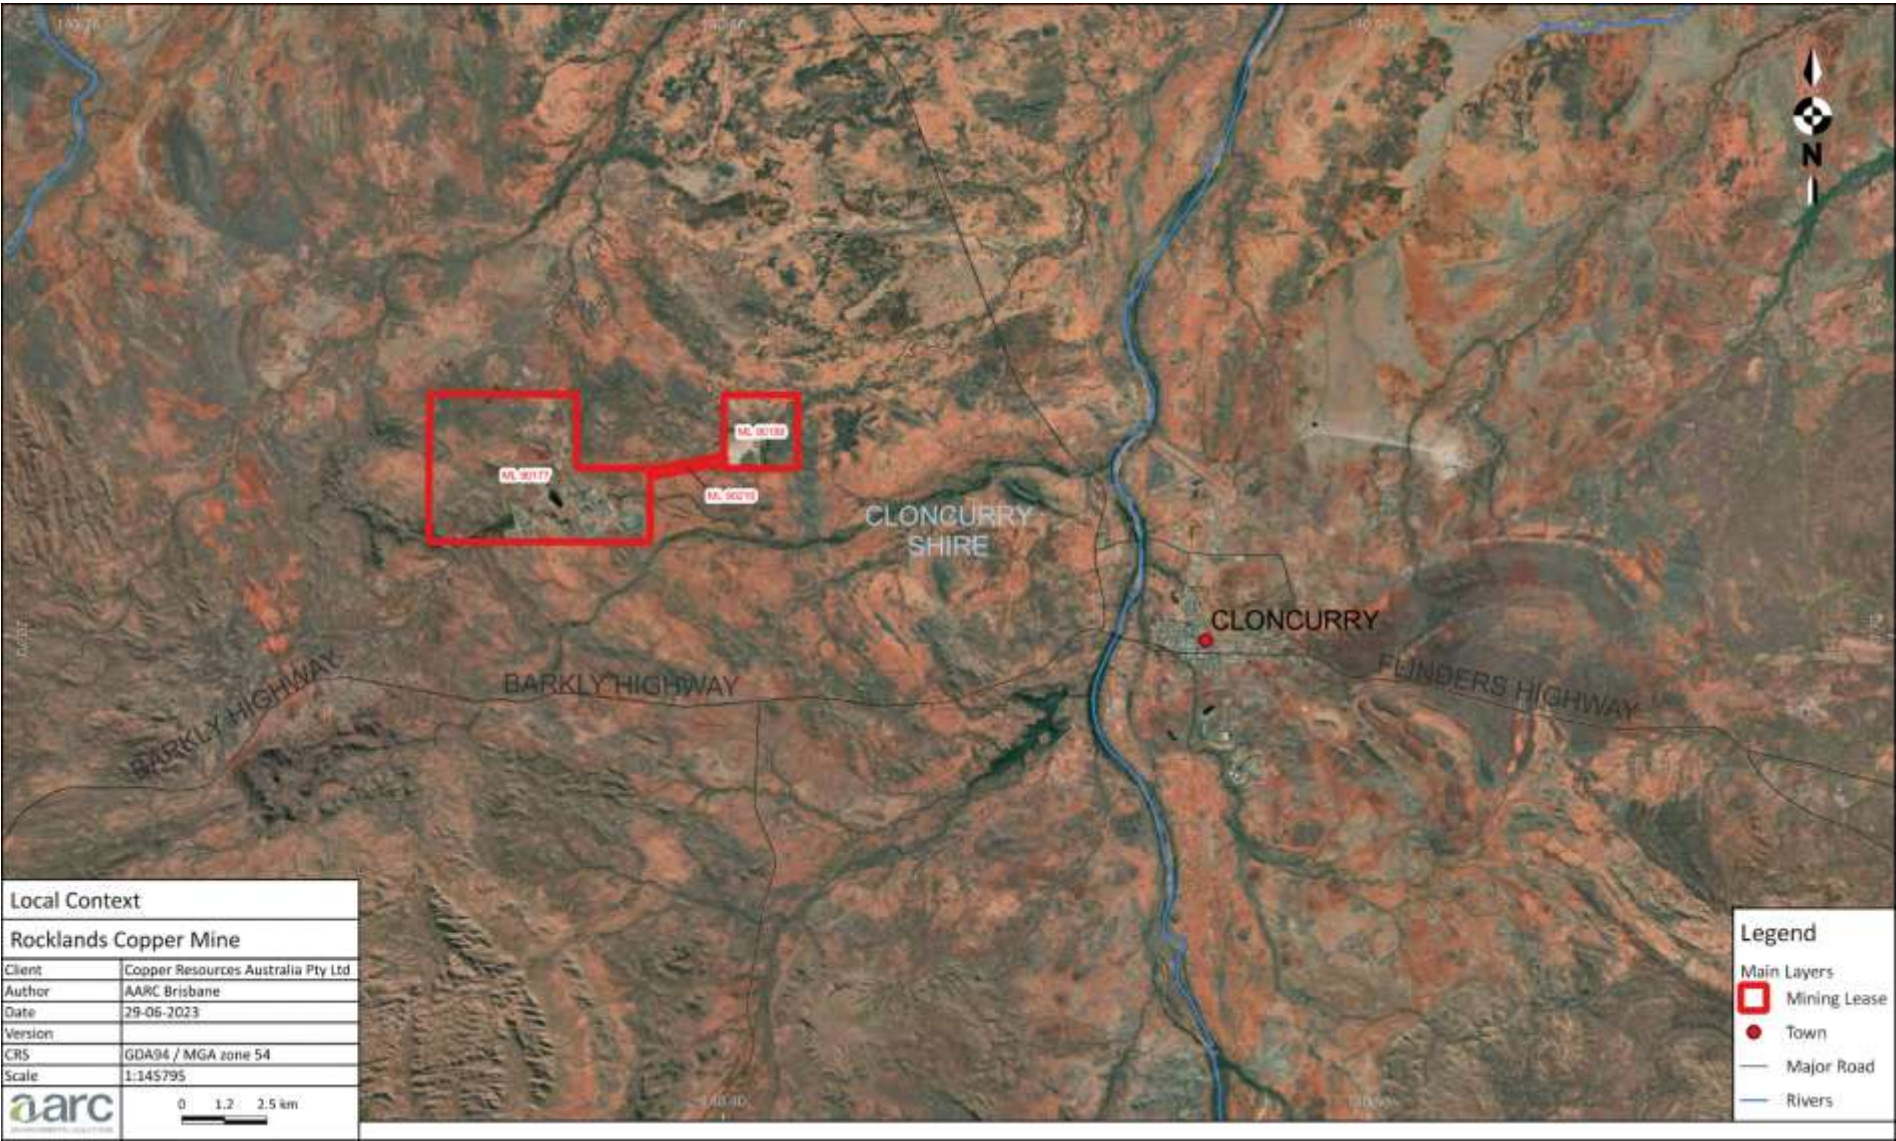


Figure 2: Local context of the Project

3 Local stakeholder engagement

3.1 Engagement approach

CRA will seek to involve the local community during the operation and decommissioning of the Project. In particular, CRA will seek to understand and address local community concerns about the environmental and social impacts of the Project's activities. A proactive and open approach to local community engagement will be undertaken as part of the Project.

The following key principles will apply to all Project engagement and communication:

- a proactive approach to local stakeholder engagement will be applied;
- respect will be shown at all times;
- ensure a two-way conversation between CRA and the local stakeholders;
- develop local community understanding of the opportunities and benefits of the Project;
- maintain regular contact and engagement with the local stakeholders;
- provide feedback to the local stakeholders on how their input has informed decisions; and
- record all significant contact with local stakeholders.

The key local stakeholder groups, their primary interests and the range of engagement mechanisms CRA will use throughout the Project are outlined in Table 1.

Table 1: Local stakeholder engagement mechanisms

Stakeholder Group	Primary Interest	Engagement Mechanisms
Local Landholders	• Effects on farming practices and livelihoods • Compensation agreements • Community funds and benefits • Property values • Access and connectivity • Social networks and connections • Dust, noise, light & amenity • Traffic • Vegetation clearing • Weeds and Pests	• Individual meetings on affected properties • Community Reference Group • Community Liaison Officer • Personal telephone calls, letters, emails • Community information sessions • Community Sponsorship and Donation Fund
Resident Community	• Job and business opportunities • Education and training opportunities • Community funds and benefits • Community cohesion and social values • Dust and noise • Integration of workforce • Access to social services • Traffic and congestion	• Community information sessions • Community Reference Group • Website • Participation in local events • Community Liaison Officer • Community Sponsorship and Donation Program • Media releases and local media advertising

3.1.1 Engagement frequency and information

Consultation will be undertaken for any changes relating to construction, development, operations, closure and rehabilitation that may affect stakeholders. This can include information briefings, notices, mail drops, phone calls, emails, and community meetings. The method of engagement will be determined based on the perceived impacts and preferred method of communication by stakeholders. Stakeholders will be provided with information on engagement opportunities to allow all stakeholders the opportunity to participate.

Information that may be released to stakeholders can include, but will not be limited to:

- information relating to Project development and timeframes;
- rehabilitation and closure including final landform and post-mining land uses;
- potential impacts from the Project and proposed mitigation and management measures; and
- any changes to the Project operations, design, decommissioning.

3.2 Reporting

CRA is focussed on ensuring a two-way conversation with stakeholders and the wider community and will actively seek feedback on the Project's impacts and benefits. Where possible, the Project team and those responsible for the technical studies will be directly involved in engagement activities and conversations with stakeholders to encourage a responsive approach to feedback. This method also assists in ground truthing study findings and understanding stakeholder's preferred mitigation and management strategies as they are advised and integration of this feedback into the mine plan, rehabilitation strategy and mine decommissioning where relevant.

Community feedback will be used to monitor the effectiveness of the Project's mitigation strategies and action plans. If feedback indicates a need to adjust the mitigation strategies and action plans the following process will be followed:

- community feedback on the mitigation measure will be reviewed further to better understand the issue;
- the feedback will be investigated further through discussions with stakeholders, community members, government agencies and other groups, field investigations, further technical monitoring or data collection as required; and
- following the investigation, recommendations will be made to CRA management regarding the appropriate course of action. If necessary, Action Plans will be updated as needed and communicated to the relevant personnel for implementation.

CRA is focussed on ensuring a two-way conversation with stakeholders and the wider community and will actively seek feedback on the Project's impacts and benefits.

3.3 Complaint resolution

To facilitate open communication and active complaint resolution, it is important that local stakeholders are able to raise issues and complaints in a formal way. The Project provides a Community Liaison Officer with whom local stakeholders can raise issues and concerns relating to the Project.

The Community Liaison Officer is available to receive complaints and can be contacted by email or telephone. The Community Liaison Officer ensures that all issues are conveyed to the appropriate sectors of CRA, including onsite personnel, in the event an issue relates to operational issues.

Concerns and issues raised are recorded and responded to in a timely and consistent manner, and in accordance with regulatory standards and company policies. The following are key principles adhered to by CRA in responding to issues or concerns raised by local stakeholders:

- timeliness – complaints will be dealt with in a timely and efficient manner;
- sensitivity – ensure that both parties feelings and perspectives are respected;
- fairness and impartiality – both parties will be afforded substantive and procedural fairness in the resolution process; and
- confidentiality – only parties directly involved in the complaint or those involved in decision making about outcomes will have access to information about the complaint.

For issues relating to the operating mine, neighbours will be provided with access to senior site personnel via a telephone number which operates 24 hours a day. The operating mine has a process for responding to issues and concerns raised by local stakeholders, consistent with the four key principles listed above.

3.4 Communication protocols

The following sections detail CRAs communication protocols for engaging with local stakeholders.

3.4.1 Local stakeholder protocols

When taking telephone or email enquiries from local stakeholders the contact personnel will follow the following process:

- Enquiry received by email or telephone:
- Confirm Relevance:
 1. Verify that the query relates to the copper mine project.
 2. If it doesn't, redirect the community member to the appropriate agency or resource.
- Listen attentively to the community member's query and take notes for reference.
- Provide accurate information from the FAQ to address the community member's concerns.
- Advise the community member's that query will be responded within 48 hrs
- Log enquiry and forward it to relevant project team member for response
- Ensure a response is provided within 48 hrs.
- Keep a record of the call or email, including the query, response provided, and any commitments made.
- Follow-Up (if needed):
 1. Confirm if the community member's questions or concerns have been adequately addressed.
 2. Offer to follow up with additional information if necessary.
- Additional Resources:
 1. Offer additional resources or contacts for further information or ongoing dialogue.
 2. Provide contact details of relevant personnel within the company who can assist with specific concerns.

- Positive Closure:
 1. Thank the community member for their inquiry and their willingness to engage in a constructive dialogue.
 2. Express the company's commitment to ongoing communication and addressing community concerns.

3.4.2 Landowner protocols

Management of local landowner relationships will be managed by CRA staff. Field staff will be provided with Record of Contact forms for times when informal contact is made. Discussions with landowners will be recorded in Consultation folder.

4 Evaluation methods

It will be critical to continually monitor and evaluate the effectiveness of the communication and engagement program with the local stakeholders in order to ensure impacts and concerns raised are considered and acted upon where appropriate.

4.1 Evaluation methods

A number of methods will be used to evaluate the effectiveness of the engagement program with local stakeholders. These methods include:

- **Benchmarking activities:** Benchmarking activities will be undertaken using questions on any feedback forms and activities to determine changes in local community attitude, knowledge and behaviours.
- **Informal feedback:** All significant informal feedback received from local stakeholders regarding consultation activities will be recorded, reported and analysed.
- **Observations:** Team members will record their observations during local stakeholder engagement activities. These observations will detail what happened during the activity, who was involved and how they reacted. Team members will also record 'stand out moments' and quotes.
- **Media analysis:** Analysis of negative versus positive media coverage.

4.2 Evaluation criteria

The evaluation criteria for each objective are identified in Table 2.

Table 2: Evaluation criteria

Objective	Method of evaluation	Key indicators
1. Inform the local stakeholders about Project benefits and opportunities	• Benchmarking activities • Informal feedback • Observations • Media analysis	• Level of local stakeholder awareness of the Project • Information disseminated as per this strategy
2. Provide open, honest and timely communication with local stakeholders	• Benchmarking activities • Informal feedback	• Amount of communication with local stakeholders and its effectiveness • Local stakeholders satisfaction levels with the Project communication • Response times to local stakeholder enquiries
3. Engage local stakeholders to capture their views and ensure they are understood by the Project team and considered in decision making where possible	• Benchmarking activities • Informal feedback • Observations	• Amount of feedback received and how it has been acted upon • How and if local stakeholder feedback is successfully communicated to the Project team
4. Ensure early identification of potential local stakeholder issues and implementation of appropriate mitigation strategies	• Benchmarking activities • Observations	• How feedback has been acted upon • How local stakeholders have influenced Project decisions and mitigation measures

5 Contact

5.1 Community liaison officer

The community liaison officer is based at Rocklands Copper Mine. Contact details are as follows:

- **Email:** corporate@mtcuthbertgroup.com.au
- **Phone:** 08 8118 6050

5.2 Corporate land and tenure team

The Corporate Land and Tenure team are based in Adelaide. Contact details are as follows:

- **Email:** nkeane@mtcuthbertgroup.com.au
- **Phone:** 08 8118 6060

5.3 Rocklands Copper Mine

Contact detailed for the Rocklands Copper Mine:

- **Phone:** 07 4738 5224

5.4 Media enquiries

For media enquiries, contact details for Copper Resources Media Team are as follows:

- **Email:** corporate@mtcuthbertgroup.com.au
- **Phone:** 08 8118 6050

APPENDIX D. MONITORING PROGRAM.



REHABILITATION MONITORING PROGRAM ROCKLANDS COPPER MINE

PREPARED FOR
COPPER RESOURCES AUSTRALIA

11 OCTOBER 2024

Document Control

Project Name:	Rocklands Copper Mine
Report Title:	Rehabilitation Monitoring Program
Client:	Copper Resources Australia
Project Manager:	Tyson Smalley

Version	Comments	Author	Reviewer	Date
V1	Initial Draft issued for client review	S	DG	10 July 2024
V2	Revised Draft issued for client review	S	DG	20 August 2024
Final	Final Issued to the client	S	DG	11 October 2024

This document is the property of AARC Environmental Solutions Pty Ltd ('AARC') and all rights are reserved in respect of it. This document has been prepared for the exclusive use of AARC's client and may not be reproduced or disclosed in any manner whatsoever, in whole or in part, without the prior written consent of AARC. AARC expressly disclaims, to the maximum extent permitted by law, all responsibility for or liability arising from the use of this document by any third party. This document has been prepared subject to the instructions and scope of work agreed to with AARC's client. Any opinions or judgements expressed herein are based on our understanding and interpretation of current regulatory standards relevant to the specific needs of the client and should not be construed as legal opinions or legal advice. Information provided by the client while instructing AARC has been assumed to be correct and complete, and, where this report relies on field information, the condition of the assessed area as at the time of conducting any field assessment. AARC assumes no liability or responsibility for any inaccuracies or omissions outside of AARC's direct control. AARC makes no statement, representation or warranty about the accuracy or completeness of information relating to items not visible, accessible, or able to be inspected at the sites at the time of the site visits.

Table of Contents

1	Introduction	1
2	Purpose and Scope	2
2.1	Purpose	2
2.2	Scope.....	2
3	Project description	4
4	Rehabilitation requirements.....	5
4.1	Environmental authority requirements	5
4.2	Final land use and rehabilitation	6
4.3	Rehabilitation Goals, Objectives, Indicators and Criteria	7
4.3.1	Rehabilitation goals.....	7
4.3.2	Rehabilitation objectives	7
4.3.3	Rehabilitation indicators	8
4.3.4	Rehabilitation areas and improvement areas	8
4.3.5	Rehabilitation and management milestones	9
4.3.6	Milestone and completion criteria	10
4.4	Rehabilitation timeframe	6
5	Monitoring program design and methodology	7
5.1	Monitoring program design.....	7
5.2	Monitoring frequency	7
5.3	Pre-existing rehabilitation trials	7
5.4	Monitoring sites establishment.....	7
5.4.1	Analogue sites	8
5.4.2	Rehabilitation sites.....	10
5.5	General rehabilitation methodology	12
5.6	Surveying methodology.....	13
5.6.1	Vegetation monitoring	13
5.6.2	Fauna observations	17
5.6.3	Erosion monitoring.....	17
5.6.4	Topsoil characterisation	18
5.6.5	Soil monitoring	18
5.6.6	Photographic monitoring	19
5.6.7	Surface water quality	19
5.6.8	Stream sediment monitoring	21
5.6.9	Groundwater monitoring	22
5.6.10	Satellite-derived fractional vegetation cover	25

5.6.11	Maintenance	26
6	Data analysis, interpretation and reporting	27
6.1	Laboratory analysis	27
6.2	Progress reporting.....	27
6.3	Interpretation	27
6.4	Statistical analysis	27
7	References	28

List of Figures

Figure 1:	Regional Location of the Project Site	4
Figure 2:	Transect layout.....	14
Figure 3:	Guide to Estimating Ground Cover Percentage	15
Figure 4:	Guide to monitoring canopy cover	16

List of Tables

Table 1:	Rehabilitation requirements	5
Table 2:	Pre and post mining land use and land capability class	7
Table 3:	Nominated rehabilitation and improvement areas	9
Table 4:	Rehabilitation milestones and management milestones for the Project	9
Table 5:	Rehabilitation monitoring and management program for RAs and IAs (AARC 2024).....	0
Table 7:	Proposed analogue sites	8
Table 8:	Target rehabilitation RE by rehabilitation area.....	8
Table 9:	Proposed rehabilitation sites	10
Table 10:	Erosion classifications	17
Table 11:	On-site water storages assessment criteria	20
Table 12:	Receiving surface waters assessment criteria.....	21
Table 13:	Stream Sediment Interim Contaminant Trigger Levels and Contaminant Limits.....	22
Table 14:	Groundwater quality limits	23

List of abbreviations

%	percent
AARC	AARC Environmental Solutions Pty Ltd
CRA	Copper Resources Australia
DESI	Department of Environment Science and Innovation
EA	Environmental Authority
EC	Electrical Conductivity
EP ACT	Environmental Protection Act 1994
EP Regulation	Environmental Protection Regulation 2019
ERA	Environmentally Relevant Activity
FVC	Fractional Vegetation Cover
G	gram
GPS	Global Positioning System
Ha	hectare(s)
IA	Improvement area
Km	kilometre(s)
M	metre(s)
m ²	metre square
ML	Mining Lease(s)
Mt	million tonnes
NATA	National Association of Testing Authorities
Nm	nano meter(s)
NUMA	Non-use Management Area
PMLU	Project Post Mine Land Use
PMLUP	Post Mine Land Use Plan
PNRW	Purple-necked Rock Wallaby
PRCP	Progressive rehabilitation and closure plan
QLD	Queensland
RA	Rehabilitation area
RCM	Rocklands Copper Mine
RE	Regional Ecosystem
RMP	Rehabilitation Monitoring Program
ROM	Run-of-mine
TSF	Tailings Storage Facility
WRD	Waste Rock Dump

1 Introduction

AARC Environmental Solutions Pty Ltd (AARC) has been commissioned by Copper Resources Australia (CRA) to develop a Rehabilitation Monitoring Program (RMP) for the Rocklands Copper Mine (the Project) in accordance with the conditions C21 to C23 of the Project's Environmental Authority (EA) EMPL00887913, and to address Request for Information (RFI) notice of Progressive Rehabilitation and Closure Plan issued by Department of Environment, Science and Innovation (DESI) on 18th January 2024.

To address a PRCP RFI, an updated RMP for the Project is presented ensuring compliance with sections 126C, 126D and 754 of the EP Act. This program is designed to identify and establish completion criteria for the proposed post mining land uses (PMLUs) and non-use management areas (NUMAs). These criteria will serve as benchmarks against which rehabilitation of mining-disturbed areas will be evaluated to determine if it meets the requirements for progressive certification or tenure relinquishment.

This RMP is applicable to the Mining Leases (MLs) ML 90177, ML 90188 and ML 90219, which are authorized under EA (EPML00887913) issued to CRA on 25th March 2024. This EA permits environmentally relevant activity (ERA) 17, which permit mining copper ore as specified in Schedule 3 of the *Environmental Protection Regulation 2019* (EP Regulation).

2 Purpose and Scope

2.1 Purpose

The purpose of the RMP is to facilitate the evaluation of the ecological condition of rehabilitated areas by collecting and analysing quantitative data from both rehabilitated and reference sites. By comparing data from the rehabilitated sites with that from the reference sites and against post-land-use criteria allows the effectiveness of the rehabilitation works to be determined.

The program is designed to assess the success of rehabilitation by comparing it against specific rehabilitation goals, objectives, indicators and criteria set forth for the Project, as outlined in the condition C3 and Table C1 – Rehabilitation Requirements of the Project’s EA. Rehabilitation will be deemed successful upon meeting the specified rehabilitation objectives, indicators and completion criteria outlined in the PRCP.

This RMP has been developed in compliance with the requirements of the PRCP Guidelines (DES 2023), which states that a PRC plan comprises of following components:

Rehabilitation Planning part

The rehabilitation planning section of the PRCP supports and justifies the development of the proposed PRCP schedule. It outlines how progressive rehabilitation and closure will be implemented across the entire project site, encompassing both rehabilitation and improvement areas. Key components of this planning section include:

- information about community consultation;
- analysis and justification of PMLUs and NUMA;
- justification of timeframes for land being available for rehabilitation and available for improvement; and
- specifies the methodologies and techniques that will be employed to establish rehabilitation milestones, management milestones, and supporting documentation.

Rehabilitation Schedule

The Rehabilitation schedule is a required element of a PRCP. Once approved, the schedule becomes a legally binding and enforceable instrument with which the Project must comply. The PRCP schedule comprises of:

- nomination of either a PMLU or NUMA for all land within the relevant resource tenures, including land uses for any undisturbed land;
- identification of when land becomes available for rehabilitation or improvement;
- rehabilitation or management milestones to achieve the PMLU or NUMA outcomes;
- milestone criteria that demonstrate when each milestone has been completed; and
- completion dates for each milestone to be achieved; and
- rehabilitation and management milestones.

2.2 Scope

The RMP incorporates the following scope of works to ensure data is collected at sufficient spatial and temporal resolution to assess the progress of the Project’s rehabilitation works over time against the identified completion criteria:

- A RMP design to determine the progress of existing Project rehabilitation through quantitative assessments to ensure statistically valid results;
- Define rehabilitation goals, objectives, performance indicators and criteria;

- identification of permanent reference and rehabilitation monitoring locations and, for all monitoring locations, ensure that adequate spatial and temporal coverage is established to address the RMP objectives;
- a specified frequency for monitoring events until rehabilitation areas have been certified;
- Define appropriate sampling methods that are repeatable and comparable over time and between different observers;
- Evaluate the success of rehabilitation using statistical analysis of ecological parameters;
- Report on the progress of rehabilitation against the approved rehabilitation objectives and completion criteria for the Project; and
- Provide recommendations to be considered when planning the design and scheduling future site rehabilitation works.

3 Project description

Rocklands Copper Mine is located in north-west Queensland, approximately 15 kilometres (km) west-northeast of the township of Cloncurry and 95 km east of Mount Isa, within the Cloncurry Shire Regional Council on the traditional land of Mitakoodi and Mayi People and the Kalkadoon People. The regional location of the Project site is shown in Figure 1.

The Project is an open cut mine producing copper ore across an area of about 2,000 hectares (ha), spread across three granted MLs 90177 (Main Block), 90188 (Lone Block) and 90219 (Infrastructure Corridor). The Project's EA authorises CRA to conduct approved ERA on the MLs, including mining and processing of copper ore. Mining occurs primarily on two major ore bodies known as Las Minerale and Southern Rocklands ('Rocklands South') and a smaller ore body known as Southern Rocklands Extended. Ore extracted from all three pits on ML90177 undergoes processing at the on-site processing plant, with tailings transported via pipelines on ML9021 to the Tailing Storage Facility (TSF) located on ML90188.

The predominant pre-mined land use was low-intensity cattle grazing (LIG), while exploration and mining activities have been ongoing in the area since the late 1800s.

Under ownership of CuDeco Limited, pre-strip-mining operations commenced in November 2012, and commercial open pit mining was undertaken between June 2013 and August 2018. The mine was placed into care and maintenance from August 2018 and placed into receivership managed by FTI Consulting. In December 2020, Copper Resources Australia (CRA) Pty Ltd purchased the assets of the RCM and refurbish the crushing and float plants at the mine site. Mining recommenced mid-2021 and the first concentrate was produced in November 2021.

Prior to recommencement of mining operations in mid-2021, activities were limited to testing stockpiled ore, installation of abstraction bores for the TSF, and conducting site clean-up, which included clearing drains and removing weeds and accumulated waste materials.

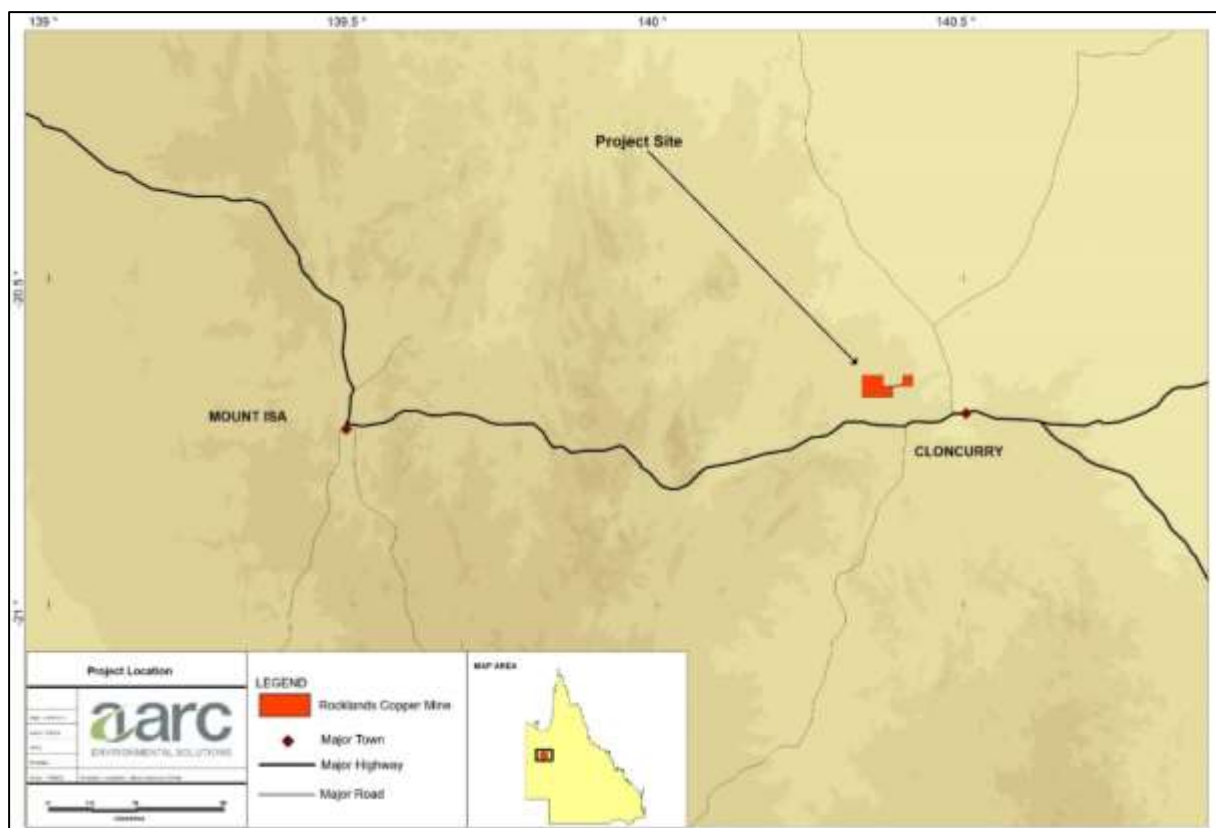


Figure 1: Regional Location of the Project Site

4 Rehabilitation requirements

In accordance with the Project's EA, CRA is required to undertake progressive rehabilitation of land disturbed by mining activities. These rehabilitation areas must be monitored at an appropriate frequency to demonstrate that site specific rehabilitation goals are likely to be achieved upon completion of the Project. CRA is required to develop a RMP to guide monitoring efforts and demonstrate rehabilitation success as described in this section.

4.1 Environmental authority requirements

This RMP is intended to satisfy requirements prescribed in relevant conditions of the Project's EA which are:

- C1 Land disturbed by mining must be rehabilitated in accordance with Table C1 – Rehabilitation Requirements.*
- C2 Rehabilitation must commence progressively as areas become available and in accordance with the Plan of Operations*

Table 1: Rehabilitation requirements

Mine domain	Mine feature name	Rehabilitation goal	Rehabilitation objectives, indicators and completion criteria
Residual Voids	Las Minerale Southern Rocklands Southern Rocklands Extended	All land subject to mining activities must be rehabilitated to meet the requirements of the administering authority's Guideline - Rehabilitation requirements for Mining Projects and will be defined in the Post Mine Land Use Plan (PMLUP)	Structured in accordance with DES (2013) guidelines and detailed in PRCP. Reproduced here as Table 5
Run of Mine (ROM)	ROM Pad		
Processing Area	Processing Plant		
Regulated Dams and Diversions	Tailings Storage Facility Tailings Storage Facility Decant Pond Process Water Pond Raw Water Pond Plant Site Catch Dam (ECD2) ROM Pad Drainage Pond Water Storage Facility Morris Creek Diversion Dam/ Embankment Backflow Prevention Dam Morris Creek Diversion Channel Levee East Dump Catch Dam (MB-SP-01) East Dump Catch Dam (MB-SP-02) North Dump Catch Dam 1 (MB-SP-06) West Dump Catch Dam (MB-SP-07) North Dump Catch Dam 3 (MB-SP-08)		
Water Storages	TSF South Catch Dam (SP-04) TSF East Catch Dam (SP-05) TSF North-East Catch Dam (SP-06) TSF North-Central Catch Dam (SP-07) TSF North-West Catch Dam (SP-08) Pipeline Sumps		
Waste Disposal	North Waste Rock Dump South Waste Rock Dump East Waste Rock Dump West Waste Rock Dump		

Ancillary Infrastructure	Workshop and Offices Sewage Treatment Plant General/Regulated Waste Storage Power Station Fuel & Chemical Storage Explosives Handling & Storage Facility & High Explosives Magazine Water Supply Pipeline Tailings Pipeline Laydowns/borrow pits		
Stockpiles	Clay & Topsoil (Stockpiles 1 – 25)		
Transport Corridors	Roads & Tracks		
Lone Block	Cleared Area		
Exploration	Pads/tracks		

- C21 The holder of this environmental authority must appoint a suitably qualified and experienced person in the field of mine site rehabilitation, to develop a rehabilitation monitoring program for implementation on commencement of any rehabilitation.*
- C22 The holder must conduct rehabilitation monitoring in accordance with the program developed in the PMLUP on at least a yearly basis following submission of the PMLUP, which must include sufficient spatial and temporal replication to enable scientifically justifiable conclusions as established under the rehabilitation program or other methodology to the satisfaction of the administering authority.*
- C23 Verification of rehabilitation success must be carried for each domain and must include sufficient replication to enable statistical analysis of results at an acceptable power.*

4.2 Final land use and rehabilitation

The final land uses prescribed for each rehabilitation area will determine the rehabilitation goals, objectives, and performance indicators relevant to the Project. The post mine land descriptions and classifications for each area of disturbance are stipulated in the Project's Final Land Use and Rehabilitation Schedule which was originally provided in the Rocklands Project PMLUP and is now included within the PRCP.

Dominant land uses in the region include low intensity cattle grazing along with metalliferous exploration and mining activities. Project disturbance areas were subjected to a desktop assessment of their physical properties to determine their capability to support relevant land uses, prior to and following mining disturbance, and have been assigned land classes as outlined in the PMLUP. The findings of the PMLUP were based on the Roseby Copper Project located to north of the Project site. The land suitability classification of the Roseby Project would be applicable to Rocklands due to similarities in climate, soil types, and bioregion (Northwest Highlands Bioregion) characteristics. Following the classification system detailed in Technical Guidelines for the Environmental Management of Exploration and Mining in Queensland (DME, 1995), proposed disturbance areas at the Project site were assigned a land capability class of 3 or 4 as defined below:

- Class 3 – Suitable land with moderate limitations which either further lower production or require more than those management practices of Class 2 land to maintain economic production.
- Class 4 – Marginal land with severe limitation which make it doubtful whether the inputs required to achieve and maintain production outweigh the benefits in the long-term (currently considered unsuitable due to uncertainty of the land's capability to achieve sustained economic production).

Each domain or area of disturbance has been assigned a post mining land use on the basis of pre-mining land uses, land capability classes and post mining land capability classes likely to be achieved prior to the relinquishment as shown in Table 2.

Table 2: Pre and post mining land use and land capability class

Disturbance Area	Pre-mining land use	Post-mining land use	Pre-mined capability	Post-mined capability
Residual Voids	Grazing / native ecosystem	NUMA	Class 3	Class 4
Run of Mine (ROM)	Grazing / native ecosystem	Low intensity grazing	Class 3	Class 3
Processing Area	Grazing / native ecosystem	Low intensity grazing	Class 3	Class 3
Regulated Dams and Diversions	Grazing / native ecosystem	Low intensity grazing	Class 3	Class 3
Water Storages	Grazing / native ecosystem	Water Storage / Low intensity grazing	Class 3	Class 3
Waste Disposal	Grazing / native ecosystem	Low intensity grazing	Class 3	Class 3
Ancillary Infrastructure	Grazing / native ecosystem	Low intensity grazing	Class 3	Class 3
Stockpiles	Grazing / native ecosystem	Low intensity grazing	Class 3	Class 3
Transport Corridors	Grazing / native ecosystem	Roads / Low intensity grazing	Class 3	Class 3 / 4
Lone Block	Grazing / native ecosystem	Low intensity grazing	Class 3	Class 3
Exploration	Grazing / native ecosystem	Low intensity grazing	Class 3	Class 3

4.3 Rehabilitation Goals, Objectives, Indicators and Criteria

4.3.1 Rehabilitation goals

The EIS guideline (DESI 2022) specifies rehabilitation goals for areas disturbed by mining as being:

- Safe to humans and wildlife;
- Non-polluting;
- Stable; and
- Able to sustain the agreed post-mining land use.

4.3.2 Rehabilitation objectives

Queensland's *Mined Land Rehabilitation Policy* sets out the government's expectations for ongoing progressive rehabilitation of mined land. It mandates that proposed PMLUs must be supported by sufficient evidence demonstrating the potential for to achieve a stable condition. In accordance with the definition from section 111A of the EP Act 1994 (QLD), land is considered to be in a stable condition if:

- the land is safe and structurally stable;
- there is no environmental harm being caused by anything on or in the land; and
- the land can sustain a PMLU.

The rehabilitation objectives outlined below are applicable to the rehabilitation goals relevant to the monitoring of vegetation characteristics, to be assessed by this report:

- Adequate vegetation cover to minimise erosion;
- Rehabilitated areas are stable;
- Self-sustaining vegetation cover and species similar to adjoining undisturbed areas; and
- Soil properties that support and will continue to support desired land use.

4.3.3 Rehabilitation indicators

Rehabilitation indicators provide measures of progress towards rehabilitation objectives. They are intended to be specific, measurable, achievable, realistic and timely and will be:

- outcome-based (linked to the end land use);
- flexible to adapt to changing circumstances;
- able to evolve as the mine life progresses;
- include suitable metrics to demonstrate that rehabilitation is trending positively; and
- able to undergo periodic review.

Successful rehabilitation is defined by consistently meeting the completion criteria established for each rehabilitation goal and objective. These criteria serve as clear standards that outline what constitutes successful rehabilitation. They are structured as measurable benchmarks against which rehabilitation indicators are compared to assess whether objectives are being achieved.

Rehabilitation objectives along with proposed indicators and completion criteria relevant to the vegetation targets aimed at achieving the prescribed PMLUs (low intensity grazing) across the Project site have been developed. The environmental completion criteria enlisted in Table 5 are relevant to the monitoring and assessment of vegetation characteristics only. It is noted that the regulator may apply additional vegetation rehabilitation criteria in the future in line with any changes to the rehabilitation guidelines.

Site specific rehabilitation objectives, indicators and criteria ~~for~~ have been developed for the Project site across all mining domains and final land uses (e.g. residual void / water storage). These are designed to support the achievement of rehabilitation goals outlined for each rehabilitation area, as detailed in the PMLUP and summarised in the section 4.3.6.

4.3.4 Rehabilitation areas and improvement areas

To facilitate the development of the RMP, discrete areas known as rehabilitation areas (RAs) and improvement areas (IAs) have been designated. According to the Environmental Protection Regulation of 2019, an RA is a specific land area within the PMLU, that correlates with a rehabilitation milestone for its intended use after mining. While an IA, under the same regulation, refers to an area within a NUMA that corresponds to a milestone aimed at managing the NUMA. Disturbed areas within the Project have been identified and classified either as RAs or IAs, as detailed in Table 3.

Table 3: Nominated rehabilitation and improvement areas

Rehabilitation / Improvement Areas		Features	Proposed PMLU
<i>Rehabilitation areas</i>			
RA1	Infrastructure/ Historic mining area/ Other	Power station / Infrastructure Fuel & Chemical Storage Sewage Treatment Plant Explosives Handling and storage facility General / Regulated Waste Storage Haul Roads or tracks Workshops and offices High Explosives Magazine Processing Plant ROM Pad	Low-intensity cattle grazing
RA2	Overburden and Waste	East Waste Rock Dump West Waste Rock Dump North Waste Rock Dump South Waste Rock Dump	Low-intensity cattle grazing
RA3	Diversion Channels	Morris Creek Diversion channel, and Dam TSF Diversion Drain	Low-intensity cattle grazing
RA4a	Water Management Infrastructure	East Dump Catch Dam (MB-SP-01) East Dump Catch Dam (MB-SP-002) Pipeline Channels	Low-intensity cattle grazing
RA4b	Water Management Infrastructure (Retained)	Water Storage Facility Plant Site Catch Dam (ECD2) Raw Water Pond Process Water Pond	Water Storage
RA5	Minor Disturbance	Topsoil stockpiles Burrow Pits Cleared Areas Laydown Areas	Low-intensity cattle grazing
RA6	Tailings Storage Facility	Tailings Storage Facility Decant Pond TSF External Decant Pond	Low-intensity cattle grazing
<i>Improvement area</i>			
IA1	Residual Voids	Las Minerale Pit Southern Rocklands Pit Southern Rocklands Extended Pit	Void / NUMA

4.3.5 Rehabilitation and management milestones

The nominated rehabilitation and management milestones for the Project are outlined in Table 4. It is noted that not all rehabilitation milestones / management milestones are applicable to all RA's. The applicability of rehabilitation milestones to the various RAs is also indicated in Table 4.

Table 4: Rehabilitation milestones and management milestones for the Project

Milestone reference	Milestone	Applicable rehabilitation areas
RM1	Infrastructure decommissioning and removal	All RA's
RM2	Management of contaminated land status	RA1, RA2, RA4a, RA4b, RA5, RA6
RM3	Landform development (reshaping and reprofiling) all disturbance areas except WRD and TSF	RA1, RA3, RA4a, RA5

Milestone reference	Milestone	Applicable rehabilitation areas
RM4	Landform development (reshaping and reprofiling) WRD and TSF	RA2, RA6
RM5	Installation of cover system/capping	RA2, RA6
RM6	Surface preparation (topsoil application, soil amelioration, contour ripping) and revegetation (seeding/planting), all disturbance areas	RA1, RA2, RA3, RA4a, RA5, RA6
RM7	Achievement of surface requirements for PMLU	RA1, RA2, RA3, RA4a, RA5, RA6
RM8	Achievement of retained water storage PMLU to stable condition	RA4b
RM9	Verification of low intensity grazing PMLU to stable condition	RA1, RA2, RA3, RA4a, RA5, RA6
RM10	Verification of retained infrastructure PMLU to stable condition	RA3, RA4b
RM11	Surface water and groundwater demonstrate non-polluting landform	All RAs
MM1	Achievement of final landform design	IA1
MM2	Achievement of surface and safety requirements	IA1
MM3	Achievement of sufficient improvement	IA1

4.3.6 Milestone and completion criteria

The revegetation and landform completion criteria for disturbed and constructed landforms to meet PMLU prior to relinquishment are described in Table 5.

Table 5: Rehabilitation monitoring and management program for RAs and IAs (AARC 2024)

Milestone reference	Milestone	Applicable RAs	Milestone criteria
RM1	Infrastructure decommissioning and removal	All RA's	a) With the exception of any infrastructure to remain as part of the post-mining land use (PMLU) or where infrastructure is agreed to be retained by the landholder as evidenced by a signed landholder agreement, the following are complete: i. all services disconnected and removed; ii. all concrete, bitumen and gravel roads removed; iii. all operational pipelines drained and removed; iv. all fencing that is not part of PMLU requirements removed; v. all buildings demolished and/or removed off-site; vi. all machinery and equipment removed; vii. all surface water drainage infrastructure removed; and viii. all rubbish removed. b) For retained water storage infrastructure i. Where dam liners have been installed, they will be removed and appropriately disposed of
RM2	Management of contaminated land status	RA1, RA2, RA4a, RA4b, RA5, RA6	a) Contaminated Land Investigation Document completed in accordance with the Environmental Protection Act 1994, including a site investigation report, and, where required, a Validation Report and/or a draft Site Management Plan. b) A declaration from a SQP¹ that no contamination unsuitable for the post-mining land use remains.
RM3	Landform development (reshaping and reprofiling) all disturbance areas except WRD and TSF	RA1, RA3, RA4a, RA5	a) All bulk earthworks and landform reprofiling completed to design specifications. b) Geotechnical assessment by AQP² confirms long-term geotechnical stability has been achieved for each relevant landform. c) Certification provided by an AQP² confirms that drainage features are constructed to design specifications. d) Top surface sloped at a slope of not less than 1V:100H to promote drainage of water off the top surface. e) Landform constructed to the following design parameters, where relevant: i. Water Management Infrastructure - o Retained infrastructure (RA2b): Earthworks to provide safe and geotechnically stable wildlife and stock access to dams certified by an AQP² as safe for the intended use. ii. Flood protection: i. All flood protection landforms provide final void immunity up to 0.1% AEP, as confirmed by flood modelling undertaken by AQP².

Milestone reference	Milestone	Applicable RAs	Milestone criteria
RM4	Landform development (reshaping and reprofiling) WRD and TSF	RA2, RA6	a) All bulk earthworks and landform reprofiling completed to design specifications. b) Spoil dumps: i. Batter slopes $\leq 37^\circ$. ii. benches ≥ 5 m wide at 10 vertical intervals to provide geotechnical stability. iii. Certification that spoils dumps are internally draining landforms. c) Geotechnical assessment by AQP² confirms long-term geotechnical stability has been achieved for each relevant landform. d) Certification provided by an AQP² confirms that drainage features are constructed to design specifications. e) Top surface sloped at a slope of not less than 1V:100H to promote runoff of water off the top surface.
RM5	Installation of cover system/capping	RA2, RA6	a) A cover system is installed for <u>NAF Areas of WRDs</u>, with appropriate QA/QC measures to achieve: i. 0.15m Topsoil layer of suitable material b) A cover system is installed for <u>PAF Cell of Western WRD (RA2)</u>, with appropriate QA/QC measures to achieve: i. 0.30m Topsoil layer of suitable material ii. 0.50m Low permeability layer, clay fill material iii. 0.50m capillary break layer, coarse free draining material c) A cover system is installed for <u>TSF (RA7)</u>, with appropriate QA/QC measures to achieve: i. 0.30m Topsoil layer of suitable material ii. 0.30m Secondary capillary break layer, fine drainage material iii. 0.50m Low permeability layer, clay fill material iv. 0.50m capillary break layer, coarse free draining material d) The construction and maintenance design of the cover system / cap has been certified by an AQP² that is consistent with the cover design. e) Certification of groundwater and surface water monitoring in accordance with monitoring and maintenance program. f) Groundwater monitoring of bores (Table 31) to assess infiltration and effectiveness of capping/rehabilitation.

Milestone reference	Milestone	Applicable RAs	Milestone criteria								
RM6	Surface preparation (topsoil application, soil amelioration, contour ripping) and revegetation (seeding/planting), all disturbance areas	RA1, RA2, RA4a, RA5, RA6	a) Soil assessment by AQP1, and a recommendation made for a topsoil ameliorant and nutrient combination to achieve target vegetation establishment. b) Topsoil suitability assessment by an AQP1 confirms that soil quality criteria are met:<table><tr><th>Parameter</th><th>Suitable Range</th></tr><tr><td>pH</td><td>5.6 – 8.4</td></tr><tr><td>ECe(dS/m)</td><td>≤ 10</td></tr><tr><td>ESP (%)</td><td>< 232</td></tr></table> c) Records of ameliorants applied and incorporated into surface, as recommended by an AQP1 d) Topsoil/ growth media spread to achieve a minimum depth of 0.15 m for all RAs except for RA2 and RA6 which have a target depth of 0.3 m. e) Shallow ripping or scarifying of the land during rehabilitation to encourage water capture and retain topsoil where placed f) Records demonstrate seeding/planting of the target species specified in Table 23, in accordance with the sowing rates set out in section 3.6.16.	Parameter	Suitable Range	pH	5.6 – 8.4	ECe(dS/m)	≤ 10	ESP (%)	< 232
Parameter	Suitable Range										
pH	5.6 – 8.4										
ECe(dS/m)	≤ 10										
ESP (%)	< 232										
RM7	Achievement of surface requirements for PMLU	RA1, RA2, RA3, RA4a, RA5, RA6	a) Weed cover is either ≤ 15% or not statistically significant (p ≥ 0.050 than at representative analogue sites⁴ b) No active erosion³ gullies confirmed by an AQP² report. c) Average erosion rate of <10 t/ha/yr confirmed by an AQP² report. d) Certification from AQP² that the area has achieved geotechnical stable condition. e) The final landform is free draining and consistent with surrounding terrain.								

Milestone reference	Milestone	Applicable RAs	Milestone criteria
RM8	Achievement of retained water storage PMLU to stable condition	RA4b	f) Transfer of ownership agreements in place for all water storages to be retained g) Retained water storages, must meet water quality parameters that are below the trigger values for livestock drinking water defined in Australian and New Zealand Guidelines for Fresh and Marine Water Quality (ANZG 2018). h) All retained water storages assessed as safe and stable by an AQP², where: i. There is no moderate or severe sheet, rill or gully erosion³ present; ii. Mass movement and tunnel erosion are absent; iii. Water storages are accompanied by 'certified as constructed' drawings; and i) Safe access is provided for stock.
RM9	Verification of PMLU (low intensity cattle grazing) to stable condition	RA1, RA2, RA3, RA4a, RA5, RA6	a) A BioCondition assessment is completed by an AQP² using the methodology outlined in the latest version of the Queensland Herbarium's 'BioCondition Assessment Manual'. b) BioCondition Benchmarks for the REs identified in Table 23 have been developed using the methodology outlined in the latest version of the Queensland Herbarium's 'Method for the Establishment and Survey of Reference Sites for BioCondition' manual. c) Overall Vegetation Cover is greater than 60% to ensure erosional stability. d) For zones where the shrub and tree cover are to be planted a report by an AQP² confirms the species presence is consistent with the target REs as specified in Table 23, and at least 50% of the derived Biocondition benchmarks for all the RAs has been achieved and is self-sustainable. e) Evidence of native fauna (PNRW) utilisation through direct or indirect observations during vegetation field surveys (e.g. scats, markings, calls) and: i. Revegetation is consistent with surrounding ecosystem communities: Snappy Gum Woodland community and the Cloncurry Box / Western Bloodwood Woodland community to promote foraging by the PNRW. f) Weed cover is either $\leq 15\%$ or not statistically significant ($p \geq 0.05$) than at representative analogue sites³ g) No evidence of erosion classified as 'moderate' or 'severe'³. h) No evidence of scouring, rilling or gully in or adjacent to rock-lined drains, contour banks and bench drains. i) A hazard and safety assessment completed by an AQP² demonstrates hazards in rehabilitated areas are consistent with the type and severity of hazards typical of neighbouring equivalent land use. Remaining hazards are low risk with no significant increase in risk expected over time. j) Geotechnical assessment by an AQP² confirms that long- term geotechnical stability has been achieved for each relevant landform.

Milestone reference	Milestone	Applicable RAs	Milestone criteria
RM10	Verification of PMLU (retained infrastructure) to stable condition	RA3, RA4b	a) Final landform survey confirms that no built structures or retained landforms remain except those that form part of a landholder agreement. b) A hazard and safety assessment completed by an AQP² demonstrates hazards in RAs are consistent with the type and severity of hazards typical of neighbouring equivalent land use. Remaining hazards are considered to be low risk with no significant increase in risk expected over time.
RM10	Surface water and groundwater demonstrate non-polluting landform	All	c) Surface water in downstream monitoring locations remain within site-specific water quality monitoring limits found in EA (Table 30). d) Groundwater specified EA monitoring locations remains within site-specific water quality monitoring limits found in EA (Table 32), for a minimum of five consecutive years.
MM1	Achievement of final landform design	IA1	a) Groundwater Predictive modelling undertaken by an AQP², confirming that the voids will remain as a groundwater sink and that there is no risk of contaminant release to surface or groundwaters post-mining. b) Certification by an AQP² that void highwalls and low walls have been constructed as per the design criteria and are assessed to achieve a FoS>1.5. c) Final void design: i. Las Minerale: high wall $\leq 25.6^\circ$ and low wall $\leq 50.7^\circ$. ii. Rocklands South: high wall $\leq 35.04^\circ$ and low wall $\leq 45.9^\circ$. iii. Southern Rocklands Extended: high wall $\leq 39.61^\circ$ and low wall $\leq 40.51^\circ$.
MM2	Achievement of surface and safety requirements	IA1	a) Safety infrastructure established around the void, including the following: i. Safety bunding (minimum 2m height and 5m base width) at the geotechnical set back distance.; and ii. Signage (nominally one sign every 100m). iii. All safety precautions undertaken in accordance with the relevant legislation—signs comply with AS1319:1994—Safety Signs for the Occupational Environment.

Milestone reference	Milestone	Applicable RAs	Milestone criteria
MM3	Achievement of sufficient improvement	IA1	a) Assessment by a AQP² that no environmental harm will occur outside of the relevant tenure boundary b) Monitoring of groundwater levels, groundwater EC and pH, Void pit levels and Void water quality quarterly for five years (year 1, 2, 3, 4, 5). Based on trend analysis after 5-year monitoring period, determine need for additional 5-year monitoring period. c) Certification from an AQP² that the water level in each residual void i. will not cause environmental harm to the surrounding environment; ii. the voids act as groundwater sinks to the receiving groundwater environment; and iii. predictive modelling of the final landform confirms that water levels will remain below the void spill level in a PMF event. d) Voids assessed to be geotechnically stable by an AQP², with mitigations employed to achieve i. a modelled FoS of ≥ 1.5 for the in-situ pit walls before maximum in-pit water level is reached; ii. a modelled FoS ≥ 1.5 for the in-situ pit walls after maximum in-pit water level is reached; iii. a FoS ≥ 1.5 spoil pit walls above the maximum in-pit water level; e) Certification from an AQP¹ that the residual void is safe to humans and livestock and safety bunds and signage remains in place.

1 Suitability qualified person (SQP) retains its definition under section 564 of the EP Act, as “a person who – (a) has qualification and experience relevant to performing the function; and (b) if a regulation prescribes an organisation for this paragraph – is a member of the organisation.

2 Appropriately qualified person (AQP) means a person who has professional qualifications, training, skills or experience relevant to the nominated subject matter and can give authoritative assessment, advice and analysis on performance relating to the subject matter using the relevant protocols, standards, methods, or literature.

3 Active erosion means, one or both of the following conditions apply: a) evidence of sediment movement; b) sides and/or floors of erosion form are relatively bare of vegetation. Source: National Committee on Soil and Terrain 2009, Australian Soil and Land Survey Field Handbook, Third Edition, Australian Soil and Land Survey Handbook Series, CSIRO Publishing, Melbourne.

Erosion classification framework:

Erosion classification	Minor	Moderate	Severe
Sheet erosion	Shallow soil deposits downslope	Partial exposure of roots; moderate soil deposits downslope, etc	Loss of surface horizon; root exposure, etc
Rill/gully erosion	<15 rills and <0.3m deep	15-30 rills and <0.3m deep	>30 rills and/or any >0.3m deep.
Tunnel erosion	Absent	Absent	Present
Mass movement	Absent	Absent	Present

*Gully: highly visible form of soil erosion, with steep-sided, incised drainage lines greater than 30 cm deep.

4 Analogue site is an undisturbed, self-sustaining ecosystem that is subsequently compared against the rehabilitated site to track their rehabilitation progress.

4.4 Rehabilitation timeframe

Rehabilitation milestones must be achieved as soon as practicable after land becomes available for rehabilitation. Land is considered to become available for rehabilitation at the completion of mining, except where land is being used for operating infrastructure, placement of topsoil stockpiles or is identified as being retained infrastructure post-closure.

Rehabilitation milestone timeframes have been developed with consideration for the size of the rehabilitation area, the applicable milestone activities and interim rehabilitation activities that are scheduled to occur or anticipated to be required before the area becomes available for rehabilitation. Milestones that involve revegetation activities, including monitoring of revegetation, make provision for unfavourable growing seasons and unforeseen extreme events such as droughts or storms that could negatively impact vegetation establishment. As a result, milestone timeframes can be extended to ensure achievement.

5 Monitoring program design and methodology

5.1 Monitoring program design

The RMP is designed to evaluate the progress of rehabilitation to ensure its acceptance by the administering authority and to support the surrender of the MLs. A crucial aspect of this assessment will be comparing the performance of rehabilitated areas with that of surrounding non-mined lands that are representative of local soils, ecology and land use.

As discussed section 4.3, the RMP will focus on the following environmental aspects considered to cover the rehabilitation objectives:

- vegetation cover and composition;
- soil erosion rates;
- chemical and physical analysis of topsoil matrix; and
- visual surveillance including use of photography and field data sheets.

Rehabilitation monitoring will be conducted at adequate frequency to analyse the progress of rehabilitated areas against milestone criteria. This monitoring frequency will ensure sufficient replication, enabling statistical analysis of results at an acceptable power. It is important to maintain analogue sites to ensure continuity of a temporally consistent data, which will facilitate a more accurate assessment of rehabilitation performance against the defined success criteria throughout the duration of the RMP.

5.2 Monitoring frequency

Rehabilitation monitoring will be conducted biannually at the end of the wet and dry seasons during the initial five years of monitoring in each rehabilitation area. Subsequently, monitoring events should be conducted annually at the end of the wet season until rehabilitation has been deemed successful. Field sheets that should be used to collect rehabilitation survey data are provided in [Appendix A](#).

5.3 Pre-existing rehabilitation trials

For the RCM, rehabilitation trials have been conducted in the area originally designated for TSF and Morris Creek Diversion. Each of these locations contains two sites for surveying, with each site involving data collection from two 100 m transects consisting of eight 2 m² survey points, and eight 30 m² quadrats, all of which are georeferenced for repeated monitoring. The success of rehabilitation in an area is evaluated based on the presence of key species within their respective domains, as well as achieving adequate diversity and density that aligns with specified rehabilitation limits. No detailed reference sites have been established at the Project site or if they were established, there is no documentation that can be found.

Due to adjustment in the Project design, the TSF was not constructed in this area as originally planned. Consequently, new analogue and rehabilitation monitoring sites will be identified and methodology for identification along with their location is discussed in the upcoming sections.

5.4 Monitoring sites establishment

Permanent monitoring transects will be established in rehabilitation sites when available and additional sites in unmined (analogue/ reference) areas, if required.

Sites will be established during the first round of monitoring of a newly rehabilitated area. To ensure consistent sampling over the life of the monitoring program, each transect will be located within an easily accessible area that is not proposed for future disturbance.

At each monitoring site, 50 m tape will be laid out to define a transect, with a star picket installed at each end to ensure precise and consistent marking of the permanent monitoring locations. The GPS coordinates of both ends of the transect will be recorded. The assessment area for the transect extends 5 meters on either side of the 50-meter tape, forming a plot of 50 x 10 m. Each transect will conform to the natural contours of the land, ensuring it runs parallel to the slope rather than ascending or descending. At each monitoring site, the monitoring techniques specified in this RMP will be implemented within designated sub-plots along each transect.

Monitoring transects will be randomly positioned within each RA, based on the total area of rehabilitation. The recommended minimum number of transects is 11 per 100 hectares of rehabilitation area, or one (1) transect if the area is smaller than 10 hectares. These proposed sampling intensities are designed to ensure the statistical robustness of the RMP. All transects will be selected randomly using Bullseye™ GPS or a similar method, ensuring a dispersion of 100 meters between each sampling site.

5.4.1 Analogue sites

Rehabilitation involves the revegetation of areas disturbed by mining that are no longer required for operational purposes. These areas need to be subsequently monitored to track their progress towards a self-sustaining ecosystem by comparing rehabilitated site data to analogue data from an undisturbed area, known as an analogue site.

Considering the vegetation community type, historical monitoring and access pathways, Table 6 enlist the location of identified analogue sites along with their Global Positioning System (GPS) coordinates. Proposed analogue site locations have been chosen for representative Regional Ecosystem (RE) expected to be affected by Project activities, where the selected RE reflects existing remnant conditions. To ensure consistent sampling throughout the monitoring program's duration, each transect is positioned in an easily accessible area that is not designated for future mining disturbance.

For the purposes of comparative analysis, analogue and rehabilitation sites shall be paired according to the similarity with the pre-disturbance RE being re-established at each rehabilitation site according to Table 7. Monitoring of reference sites is scheduled to align with the monitoring of rehabilitation areas, specifically following the wet season.

Table 6: *Proposed analogue sites*

Refence site	Regional ecosystem	RE equivalent	Coordinates GDA94 MGA Zone 54	
			Northing	Easting
REF 1	Snappy Gum Woodland	1.11.2a		
REF 2	Cloncurry Box/Western Bloodwood Woodland	1.11.3a 1.11.3b		

Table 7: *Target rehabilitation RE by rehabilitation area*

Rehabilitation Area	Mine Domain	Description	Proposed PMLU	Target analogue RE
RA1	Infrastructure / Historic Mining are / Other	Power Station/Infrastructure	Low-Intensity Grazing	1.11.3a/1.11.3b
		Fuel & Chemical Storage		
		Sewage Treatment Plant		
		Explosives Handling and storage facility		

		High Explosives Magazine		
		General / Regulated Waste Storage		
		Haul Roads or tracks		
		Workshops and offices		
		Processing Plant		
		ROM		
RA2	Overburden and Waste	East WRD	Low-Intensity Grazing	1.11.2a
		West WRD		
		North WRD		
		South WRD		
RA3	Diversion Channels	Morris Creek Diversion channel, and dam	Low-Intensity Grazing	1.11.2a
		TSF Diversion Drain		
RA4a	Water Management Infrastructure	East Dump Catch Dam (MB-SP-01)	Low-Intensity Grazing	1.11.3a/1.11.3b
		East Dump Catch Dam (MB-SP-002)		
		Pipeline Channels		
RA4b		Water Storage Facility	Water Storage	N/A
		Plant Site Catch Dam (ECD2)		
		Raw Water Pond		
		Process Water Pond		
RA5	Minor disturbances	Topsoil Stockpiles	Low-Intensity Grazing	1.11.3a/1.11.3b
		Borrow Pits		
		Cleared Areas		
		Laydown areas		
RA6	Tailings	Tailings Storage Facility	Low-Intensity Grazing	1.11.2a
		Decant Pond		
		TSF External Decant Pond		
IA1	Residual Voids	Las Minerale Pit	NUMA	N/A
		Southern Rocklands Pit		
		Southern Rocklands Extended Pit		

5.4.2 Rehabilitation sites

To assess rehabilitation performance, permanent rehabilitation monitoring sites will be established in disturbance area (Table 2), based on local site characteristics and historical monitoring data. Once rehabilitation has been undertaken, monitoring will be set up in each disturbed area. Table 8 enlist the location of identified rehabilitation sites along with their GPS coordinates.

Analysis of trends over the years for all collected parameters will be conducted to identify the rehabilitation areas that may require special maintenance to achieve a stable PMLU. Monitoring of the designated rehabilitation sites will continue until the rehabilitated areas have met the completion criteria detailed in Table 5 for three consecutive years.

Table 8: *Proposed rehabilitation sites*

Refence site	Site description	PMLU	Coordinates GDA94 MGA Zone 54	
			Northing	Easting
RA1 Mine Infrastructure area				
MIA 1		LIG	XX	XX
MIA 2		LIG		
MIA 3		LIG		
MIA 4		LIG		
MIA 5		LIG		
MIA 6		LIG		
MIA 7		LIG		
RA2 Waste rock dumps and ROM				
WRD 1		LIG		
WRD 2		LIG		
WRD 3		LIG		
WRD 4		LIG		
WRD 5		LIG		
WRD 6		LIG		
WRD 7		LIG		
WRD 8		LIG		
WRD 9		LIG		

Reference site	Site description	PMLU	Coordinates GDA94 MGA Zone 54	
			Northing	Easting
WRD 10		LIG		
WRD 11		LIG		
WRD 12		LIG		
WRD 13		LIG		
WRD 14		LIG		
WRD 15		LIG		
WRD 16		LIG		
WRD 17		LIG		
WRD 18		LIG		
RA3 Drainage channel				
DC 1		LIG		
DC 2		LIG		
DC 3		LIG		
RA4a Water Management Infrastructure				
WMI 1		LIG		
WMI 2		LIG		
RA5 Minor Disturbance Areas				
MD 1		LIG		
MD 2		LIG		
MD 3		LIG		
MD 4		LIG		
MD 5		LIG		

Reference site	Site description	PMLU	Coordinates GDA94 MGA Zone 54	
			Northing	Easting
RA6 Tailings Storage Facility				
TSF 1		LIG		
TSF 2		LIG		
TSF 3		LIG		
TSF 4		LIG		
TSF 5		LIG		
TSF 6		LIG		
TSF 7		LIG		
TSF 8		LIG		
TSF 9		LIG		
TSF 10		LIG		
TSF 11		LIG		

5.5 General rehabilitation methodology

The rehabilitation practices used at any mining site inevitably evolve as knowledge is gained from experience in the following areas:

- early rehabilitation successes and failures;
- weather, subsoils, soils, local flora and fauna and revegetation species; and
- site preparation, seeding practices, the maintenance and repair of previously rehabilitated areas and/or local agricultural practices.

For this reason, the rehabilitation practices outlined in the following subsections should not be interpreted as the precise method that will be used from this point on, but rather as a record of the current rehabilitation knowledge and intent at the time of writing; and with the expectation that rehabilitation practices will further evolve and develop from this point on.

While rehabilitation objectives, performance indicators and completion criteria for the Project are detailed at sections 4.3, from the perspective of operational rehabilitation planning and practice, the following overarching principles are considered crucial:

- Ensuring that reshaped areas proposed for rehabilitation adhere to specified landform design principles, verifying that prepared areas meet the rehabilitation design specific to each area considering local site drainage and surrounding areas be graded appropriately to mitigate any rainfall runoff from adjacent areas affecting prepared rehabilitation areas.
- Topdressing materials, final surface preparation methods and soil amelioration activities aim to promote vegetative growth.
- Selection of revegetation species, seeding and/or planting methods, and fertilizer applications aim to establish rapid vegetative ground cover effectively, particularly during the initial revegetation period when areas are most vulnerable to soil erosion.
- Ongoing monitoring and maintenance serve dual purposes of assessing the performance of rehabilitated areas against completion criteria and providing feedback to update rehabilitation practices. They also identify maintenance or modification needs to ensure that rehabilitation areas progress toward achieving the designated PMLU.

There will be circumstances when rehabilitation practices outside of those discussed within this PRCP are utilised. For example, rehabilitation failures or other scenarios that may necessitate more intensive rehabilitation practices. These circumstances will be identified, assessed and planned as required.

5.6 Surveying methodology

The following subsections outline the monitoring methodology to be implemented for the Project. It will involve a combination of field surveys, as well as the use of aerial and satellite imagery, to monitor rehabilitation activities. Monitoring will involve the collection of quantitative and qualitative data essential for evaluating the progression towards and achieving the completion criteria detailed in Table 5 for the purpose of determining the rehabilitation success. A standardized approach to data collection is proposed to allow temporal analysis to be undertaken.

Following methods will be employed at each monitoring site:

- permanent vegetation monitoring transects (ground cover monitoring and species richness);
- photographic monitoring;
- erosion monitoring;
- topsoil characterisation; and
- water monitoring

5.6.1 Vegetation monitoring

A plot-based approach will be utilised for vegetation monitoring. This approach aims to provide a measure of the capacity of a terrestrial ecosystem to maintain biodiversity values at a local or property scale and allows a comparative assessment of pre- and post-mining ecosystems.

Survey methodologies outlined below have been adapted from the Queensland Herbarium survey technique (Methodology for Survey and Mapping of Regional Ecosystems and Vegetation Communities in Queensland (Version 5.0) (Neldner *et al.* 2019) and the Method for the Establishment and Survey of Reference Sites for BioCondition (Eyre *et al.* 2017).

To ensure consistent sampling throughout the monitoring program's duration, as discussed in section 5.4, each transect will represent a plot size of 50 m x 10 m (Figure 2) and be positioned in an area that is accessible. Star pickets will be installed at each end of the transect to precisely mark the location of the permanent monitoring sites.

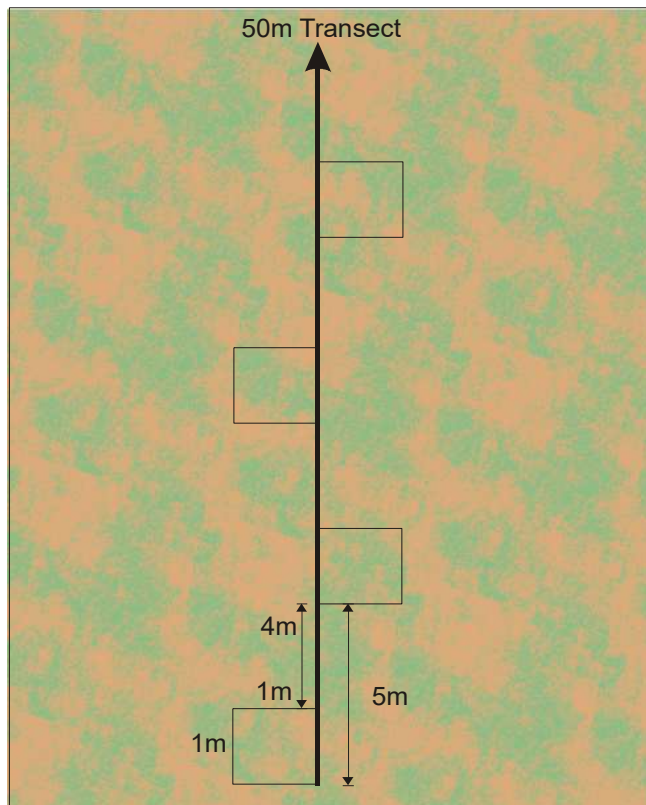


Figure 2: Transect layout

Vegetation monitoring will involve the collection of the following quantitative data:

- ground cover percentage;
- canopy cover;
- species richness;
- woody stem density;
- recruitment; and
- weeds.

Results from this survey will be used to compare plant communities between analogue and rehabilitated sites, including the metrics for species diversity, and ground cover.

In conjunction with walking between transects, rehabilitation areas will be visually assessed to identify any noticeable issues such as erosion, vegetation cover deficiencies, weed or pest infestations and presence of fauna. These observations will be incorporated with the results of each rehabilitation progress report.

Future monitoring of rehabilitation areas on slopes <10% will utilise the monitoring of satellite fractional total vegetation cover (FVC). FVC monitoring allows for wall to wall estimates of total vegetation cover and will supplement on the ground monitoring.

5.6.1.1 Ground cover

Ground cover monitoring involves the collection of quantitative data on average ground cover (percent) where the percentage of all types of ground cover within ten 1 m x 1 m quadrats is determined. Similar to the transect above, the quadrat shall be placed every 5 m on alternating sides of the transect, commencing at 0 m on the right and the final quadrat at 45 m. In each quadrat the total percentage ground foliage cover of each plant species and the percentage cover of bare soil, rock and organic litter will be recorded.

Ground foliage cover incorporates native perennial grass cover, native annual grass cover, native forbs and other species, native shrubs (< 1m height), non-native grass, non-native forbs and shrubs, litter, rock, bare ground and cryptogams. To ensure consistency a guide to estimating percentage ground cover is included Figure 3.

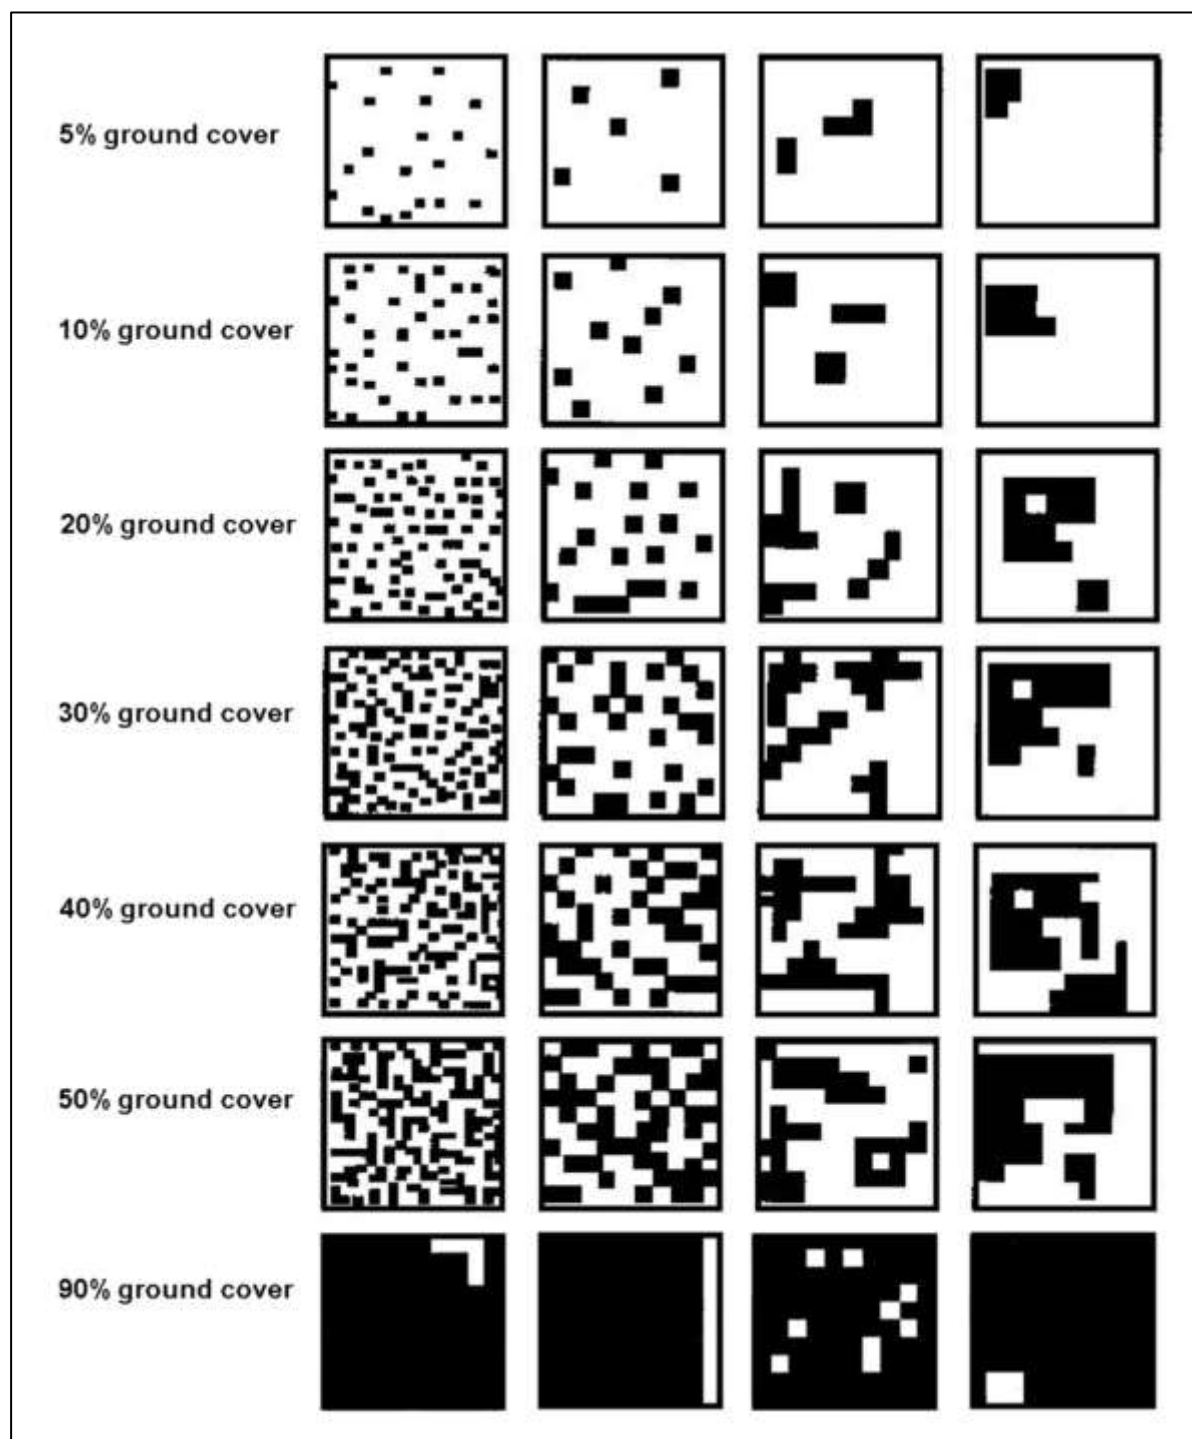


Figure 3: Guide to Estimating Ground Cover Percentage

5.6.1.2 Species richness

Species richness is assessed using the method outlined in Eyre *et al.* (2017) where all vascular plants that occur within a 10 m x 50 m plot area will be recorded. The surveyor is to walk along each side of the 50 m transect centre-line and record all trees, shrubs, forbs/other species and grasses occurring within 5 m of either side of

the centre-line. Species that cannot be identified within the field are collected for later identification or sent to the Queensland Herbarium for identification. Identified species will be classified into one of the following five groups for reporting purposes:

- native pasture species;
- exotic pasture species;
- shrubs;
- forbs; and
- noxious weeds.

5.6.1.3 Woody stem density

Woody stem density is calculated using methodology adapted from the Method for the Establishment and Survey of Reference Sites for BioCondition (Eyre *et al.* 2017). All woody stems for each tree and shrub species be counted within the 10 m x 50 m plot area (i.e. 5 m either side of each 50 m transect). From this data, both total woody stem density as well as the density of each individual tree or shrub species will be calculated. The density of species and growth forms on the monitoring sites is then calculated using the following equation:

$$\text{Density per hectare (ha)} = \text{Number of stems recorded within the transect} \times 20$$

5.6.1.4 Canopy Cover

Tree canopy cover can be used to characterise stand productivity and the distribution and abundance of biomass (Eyre *et al.* 2017). It refers to the estimation of the percentage canopy cover of the living, native tree layer along a 50 m transect, using the line intercept method (Greig-Smith 1964). For this attribute, the vertical projection of tree canopy cover of the species making up the tree canopy cover is assessed. The vertical projection of the tree canopy over the 50 m transect will be recorded as illustrated in Figure 4. The total length of the projected canopy of each layer is then divided by the total length of the tape to give an estimate of percentage canopy cover on the site.

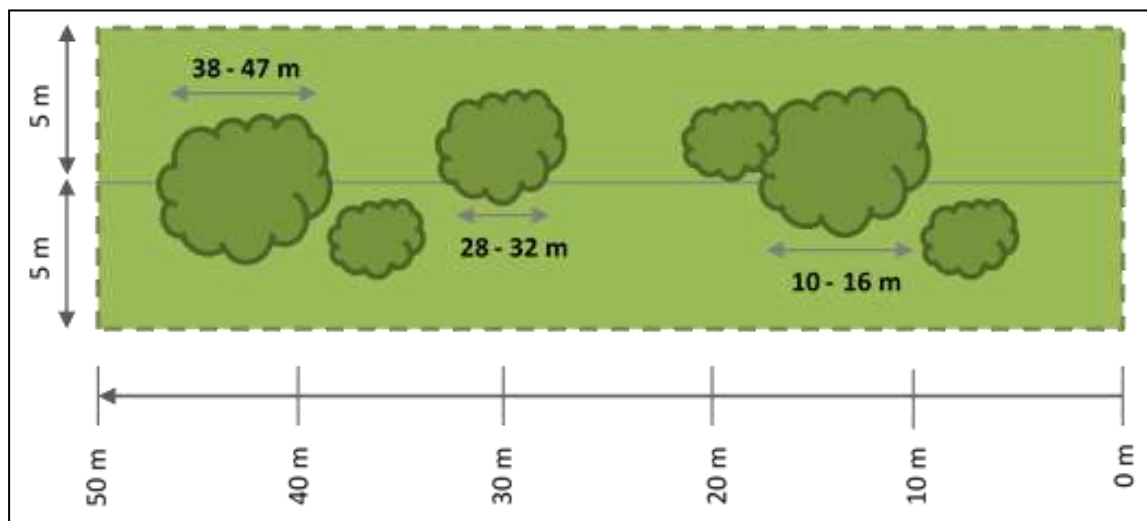


Figure 4: Guide to monitoring canopy cover (Eyre *et al.* 2017)

5.6.1.5 Recruitment

Recruitment is assessed using methodology adapted from Eyre *et al.* 2015 whereby recruitment is assessed over the 10 m x 50 m plot (5 m either side of each 50 m transect) (refer to Figure 5). Within this plot, the proportion of dominant species found to be regenerating will be counted. A regenerating individual is defined as a woody stem species with a diameter at breast height of <5 cm. For each dominant canopy species present,

at least one individual must be present as a sapling or seedling for the species to be considered as regenerating. The presence of all dominant species in the regenerative state would make up 100% recruitment.

5.6.2 Fauna observations

As part of the rehabilitation monitoring program, observations of any fauna species and in particular, the Purple-necked Rock Wallaby (PNRW) (*Petrogale purpureicollis*) or indicators of the species' presence within or in the vicinity of the rehabilitation areas will be noted. Forage and shelter habitat are present both within and adjacent to the Rocklands Mine Site. Previously, PNRW has been recorded on the Project site and it is listed as Vulnerable under the Queensland Nature Conservation Act 1994.

5.6.3 Erosion monitoring

An erosion monitoring methodology has been developed by experienced AARC ecologists with consideration to relevant guidelines and research (Neldner *et al.* 2019, Eyre *et al.* 2017 and DSITI 2015). Erosion monitoring will be conducted across all analogue and rehabilitation monitoring locations. Rehabilitation areas will be inspected to assess the extent of erosion features and an erosion rating for each site will be determined. Erosion features or indicators may include wind or sheet erosion, erosion rills, gullies or tunnels, or signs of slumping.

Erosion at the survey sites will be monitored through visual assessment over time. Assessment will be undertaken by traversing the 50 m transects described in section 5.6.1, and recording the number and average depth of any erosion features or rill lines. Table 9 will be used to record and classify these observations.

Overall classification of the erosion on each transect will be determined by the higher classification attributed to either the number of rills/gullies or the average depth. For example, a transect may present only one or two rills but if these are recorded as being 25 cm deep, the transect will be classified as presenting a Moderate erosion classification. Obvious cases of localised settlement which are not causing any subsequent erosion will not be counted as instances of erosion.

Table 9: Erosion classifications

Erosion classification	Minor	Moderate	Severe	Extreme
No. of rills/gully	< 15	15–30	31–50	> 50
Average depth (cm)	< 10	10–30	30–60	> 60
Proportion of site affected by disturbance (%) ¹	< 1	1–5	> 5	—

¹ after Neldner *et al.* 2019

It should be noted that the placement of the permanent transects may not be representative of the level of erosion across the entire rehabilitation area landforms. To compensate for this, general observations undertaken during the survey will also be utilised in assessing rehabilitation performance. The location of any severe erosion outside the transect (i.e. tunnels, mass wasting, large gullies) will be recorded as well and marked with a handheld GPS.

The following information will be recorded at each site:

- GPS reading of location;
- general description of type of erosion (gully [> 30 cm], rill line [<30 cm], circular failure, tunnelling etc.) and possible causes, refer to the glossary of terms for definitions of erosion types;
- depth of erosion;
- width of erosion;

- length of erosion;
- where eroded material is being deposited; and
- whether the erosion line is being stabilised by vegetation.

5.6.4 Topsoil characterisation

Topsoil sampling is not considered to be a requirement of the rehabilitation monitoring program, but it is recommended to be undertaken at the commencement of rehabilitation monitoring to identify and address any deficiencies in the chemical composition or exceedances in the metal composition of the soil that may be detrimental to vegetation health.

It is, however, undertaken based on vegetation performance but not less than every 5 years to monitor development of the soil profile and address any deficiencies in the chemical composition of the soil, that may be detrimental to vegetation health.

Topsoil analysis will typically include the following suite of parameters:

- pH;
- electrical conductivity (EC) /chloride concentration;
- exchangeable sodium percentage;
- cation exchange capability;
- soil carbon;
- macronutrients (nitrogen, phosphorous, potassium and sulphur); and
- micronutrients.

Topsoil data collected as part of the monitoring program will ultimately be compiled into a land suitability assessment for the rehabilitated land.

5.6.5 Soil monitoring

Soil monitoring involves the collection of topsoil samples from a maximum depth of 10 cm to obtain quantitative data on the chemical and physical properties of soil. Soil sampling methodology has been adapted from Monitoring and Sampling Manual (DESI 2018). Soil sampling will be conducted by collecting approximately 200 g samples with a clean non-metallic shovel and bucket every 10 m along the 50 m transect. The first sample be collected at 0 m. These five samples will be mixed in the bucket. The final 200 g soil sample will be taken from the mix and placed into plastic sample bag. Samples will then be sent to a National Association of Testing Authorities (NATA) certified laboratory for analysis of indicators of soil nutrition and land contamination including:

- pH;
- electrical conductivity;
- soluble chloride;
- moisture content;
- Emerson aggregate stability test;
- exchange acidity;
- exchangeable cations (calcium, magnesium, potassium, sodium and aluminium);
- cation exchange capacity;
- calcium : magnesium ratio;
- exchangeable sodium percentage;

- total nitrogen, nitrite and nitrate;
- sulphate;
- extractable potassium and phosphorous (Colwell);
- total organic carbon and organic matter; and
- trace elements (arsenic, boron, cadmium, chromium, cobalt, copper, iron, lead, manganese, nickel and zinc).

Soil moisture content shall be measured for interpretive purposes only and will not be assessed in determining rehabilitation performance.

Ideally, rehabilitation site data should reflect that of analogue sites, though data indicating a trajectory to meet performance criteria may be sufficient in supporting the chosen post-mining land use.

5.6.6 Photographic monitoring

Photographic monitoring provides a visual record of the vegetation, ground cover, erosion and general appearance of each analogue and rehabilitation site, allowing these sites to be compared over time (Eyre *et al.* 2015). A digital camera will be used to take the photos so that a permanent record can be kept for each site. The process of taking the monitoring photos is as follows:

- The person taking the photograph stands at the star picket which marks the beginning of the 50 m.
- The camera is then aimed directly toward the end of the 50 m transect and a single photograph is taken.
- The person then stands at the star picket which marks the end of the 50 m transect.
- The camera is then aimed directly toward the start of the 50 m transect and a single photograph is taken.
- Steps 1 – 6 are repeated for all terrestrial monitoring sites.
- The digital photographs are then downloaded and stored for future reference.

5.6.7 Surface water quality

Samples will be collected from each of the surface water monitoring sites in accordance with the methodology specified in the Queensland Monitoring and Sampling Manual (DESI 2018). The surface water quality monitoring sites include on-site water storages, on-site surface water ponding and the receiving environment in accordance with Schedule G of the Project's EA.

In situ measurements will be taken with a multi-parameter water quality meter that has been calibrated to the manufacturer's specifications. Field readings of pH, dissolved oxygen, oxygen reduction potential, turbidity, total dissolved solids, EC and temperature will be recorded.

Grab samples will be collected at a depth of 10 to 20 cm, where sufficient water is available. Two water samples, one total (unfiltered) and one dissolved (field filtered) will be collected at each site. Water quality samples will be analysed under laboratory testing conditions for the parameters outlined below.

Samples will be collected in suitable sample collection bottles provided by the laboratory with preservative added where required. All water samples will be kept on ice or refrigerated during storage and transport to a NATA accredited laboratory for analysis.

Following site-specific water quality parameters will be determined according to the Project's EA:

- pH;
- EC;
- Suspended solids;
- Turbidity;

- Sulfate; and
- metals.

Data will be assessed against the criteria outlined in Table G5 and G7 of the Project's EA. Table G5 presents the onsite water storage contaminants limits, reproduced here as Table 10. While Table G7 presents the receiving water contaminant trigger levels, reproduced here as Table 11.

Table 10: On-site water storages assessment criteria

Quality characteristic	Test value	Contaminant limit ³
pH (pH unit)	Range	4.0 (minimum) and 9.0 (maximum) ²
EC (µS/cm)	Maximum	5970 ¹
Sulphate (mg/L)	Maximum	1000 ¹
Fluoride (mg/L)	Maximum	2 ¹
Aluminium (mg/L)	Maximum	5 ¹
Arsenic (mg/L)	Maximum	0.5 ¹
Boron (mg/L)	Maximum	5 ¹
Cadmium (mg/L)	Maximum	0.01 ¹
Chromium (mg/L)	Maximum	1 ¹
Cobalt (mg/L)	Maximum	1 ¹
Copper (mg/L)	Maximum	1 ¹
Lead (mg/L)	Maximum	0.01 ¹
Mercury (mg/L)	Maximum	0.002 ¹
Nickel (mg/L)	Maximum	1 ¹
Selenium (mg/L)	Maximum	0.02 ¹
Uranium (mg/L)	Maximum	0.2 ¹
Zinc (mg/L)	Maximum	20 ¹

¹ Contaminant limit based on ANZECC and ARMCANZ (2000) stock water quality guidelines.

² Page 4.2-15 of ANZECC and ARMCANZ (2000) "Soil and animal health will not generally be affected by water with pH in the range of 4-9".

Note: All metals and metalloids must be measured as total (unfiltered).

Table 11: Receiving surface waters assessment criteria

Quality characteristic	Limit type	Trigger level
pH (pH unit)	Range	6.0 (minimum) ³ –9.01 (maximum) ³
EC (µc/cm)	Maximum	435 ⁶
Sulphate (mg/L)	Maximum	80th percentile ^{1,2,5,7} of reference ⁴
Turbidity (NTU)	Maximum	80th percentile ^{1,2,5,7} of reference ⁴ or 15 ³ , whichever is higher
Suspended solids (mg/L)	Maximum	N/A
Aluminium (µg/L)	Maximum	55 ³
Arsenic (µg /L)	Maximum	13 ³
Boron (µg /L)	Maximum	370 ³
Cadmium (µg /L)	Maximum	0.2 ³
Chromium (µg /L) (total, dissolved)	Maximum	1.0 ³
Cobalt (µg /L)	Maximum	80th percentile ^{1,2,5,7} of reference ⁴
Copper (µg /L)	Maximum	1.4 ³
Iron (µg /L)	Maximum	300 ³
Lead (µg /L)	Maximum	3.4 ³
Manganese (µg /L)	Maximum	1900 ³
Nickel (µg /L)	Maximum	11 ³
Selenium (µg /L) (Total)	Maximum	11 ³
Uranium (µg /L)	Maximum	80th percentile ^{1,2,5,7} of reference ⁴
Zinc (µg /L)	Maximum	8.0 ³
Hardness	-	For the purpose of interpretation, particularly in regard to metals analysis

¹ An interim trigger value can be derived from ≥ 8 but ≤ 17 consecutive reference site samples, derived using administering authority (2009) methodology (section 4.3.3.1).

² Trigger values are based on the 80th percentile of at least 10 and no more than 24 consecutive reference site samples, derived using the administering authority (2009) methodology (4.3.3.1).

³ Default trigger values – from ANZECC (2000) trigger levels for aquatic ecosystems indicative of slightly disturbed tropical Australian upland river ecosystems.

⁵ 80th and 95th percentiles are calculated using ANZECC (2000) methodology (section 7.4.4.1).

⁷ 80th and 95th percentiles to be determined based on Receiving Environment Monitoring Program.

5.6.8 Stream sediment monitoring

Sediment quality sampling is to be undertaken in accordance with the Queensland Monitoring and Sampling Manual 2018 (DESI 2018) and the EA for the Project.

Five sub-samples (approximately 500 g each) of the stream bed substrate will be collected at each monitoring site along a 50 m transect using a non-metallic shovel. These subsamples will be mixed in a clean plastic bucket to obtain a composite sample, from which approximately 500 g which will be packed in sterilised glass jars or plastic sample bags. These will then be securely sealed and sent to a NATA accredited laboratory for analysis of trace metals and particle size.

The results of the receiving environment will be compared against the upstream sites, taking into account the site-specific sediment contaminant trigger limits detailed in Table G8 of the EA, reproduced here as Table 12.

Table 12: Stream Sediment Interim Contaminant Trigger Levels and Contaminant Limits

Quality characteristic	Unit	Trigger level	Contaminant Limit
Arsenic	mg/kg	20 ²	70 ³
Bismuth	mg/kg	Reference value ^{4,5,6}	3 times the reference value ^{4,5,6}
Boron	mg/kg	25 ¹	75 ¹
Cadmium	mg/kg	1.5 ³	10 ³
Chromium	mg/kg	80 ²	370 ³
Cobalt	mg/kg	40.4 ¹	121.2 ¹
Copper	mg/kg	65 ²	270 ³
Lead	mg/kg	50 ²	220 ³
Manganese	mg/kg	1018 ¹	3054 ¹
Mercury	mg/kg	Reference value ^{4,5,6} or 0.15 ² whichever is higher	1 ³ or 3 times reference value ^{4,5,6} , whichever is higher
Nickel	mg/kg	24 ¹	72 ¹
Selenium	mg/kg	2.5 ¹	7.5 ¹
Silver	mg/kg	1.0 ¹	3.7 ¹
Uranium	mg/kg	Reference value ^{4,5,6}	3 times reference value ^{4,5,6}
Zinc	mg/kg	200 ²	410 ³

¹ Interim limits apply for stream sediment until a sufficient number of samples undertaken to set limits, in accordance with the Queensland Water Quality Guidelines 2009 (3.4.3.1) .

²ANZECC (2000) Interim Sediment Quality Guidelines – low values based on total sediments.

³ANZECC (2000) Interim Sediment Quality Guidelines – high values based on total sediments.

⁴Reference sites are defined in Table H6 - Receiving Water Reference Sites and Downstream Monitoring Points.

⁵An interim trigger value can be derived from ≥ 8 but ≤17 consecutive reference site samples, derived using administering authority (2009) methodology (section 4.3.3.1).

⁶TBD based on Receiving Environment Monitoring Program.

5.6.9 Groundwater monitoring

Groundwater quality monitoring for the Project will continue to be undertaken at the locations specified in Table G9 of the EA until the final milestone is achieved. It will include evaluating the data collected at compliance bores against the reference bores. Groundwater monitoring will be undertaken by a competent person and will be in accordance with the latest edition of the administering authorities water quality sampling manual (DESI 2018).

Groundwater monitoring will be undertaken on quarterly basis across all the bores to evaluate potential impacts on groundwater dependent ecosystems. All the collected samples will be evaluated against the groundwater quality detailed in Table G10 of the EA, reproduced here as Table 13Table 11.

Table 13: Groundwater quality limits

Contaminant	Unit	Compliance bores						Observation bores
		RMB02, RMB03, RMB04, RMB05, RMB06		PAFCMB01, PAFCMB02, PAFCMB03, PAFCMB04		TSFCMB01, TSFCMB02, TSFCMB04, TSFCMB05		CMB01, CMB02, CMB03, CMB04, CMB05, CMB06, CMB07, CMB08, CMB09, CMB10, CMB11, CMB12
		Limit A ¹	Limit B ²	Limit A ¹	Limit B ²	Limit A ¹	Limit B ²	
pH	pH units	6.0 - 7.5	6.0 – 8.5	6.0 - 7.5	6.0 – 8.5	6.0 - 7.5	6.0 – 8.5	For interpretive purposes
Electrical conductivity	µS/cm	4,106	5,102	1,435	1,880	1,145	1,462	
Sulfate	mg/L	530	680	140	230	200	330	
Aluminium	µg/L		55 ³		55 ³		55 ³	
Arsenic	µg/L		13 ³		13 ³		13 ³	
Boron	µg/L	690	810		370 ³	364	650	
Chromium	µg/L		1 ³		1 ³		1 ³	
Cobalt	µg/L	1	2	1	2	2	3	
Copper	µg/L	5	9	2	3	2	4	
Iron	µg/L	728	2,280	4,000	8,000	110	260	
Lead	µg/L		3.4 ³		3.4 ³		3.4 ³	
Manganese	µg/L		1900 ³		1900 ³		1900 ³	
Nickel	µg/L		11 ³		11 ³		11 ³	
Selenium	µg/L		5 ³		5 ³		5 ³	
Silver	µg/L		0.05 ³		0.05 ³		0.05 ³	
Uranium	µg/L	44	58	13	30	26	41	

Contaminant	Unit	Compliance bores						Observation bores
		RMB02, RMB03, RMB04, RMB05, RMB06		PAFCMB01, PAFCMB02, PAFCMB03, PAFCMB04		TSFCMB01, TSFCMB02, TSFCMB04, TSFCMB05		CMB01, CMB02, CMB03, CMB04, CMB05, CMB06, CMB07, CMB08, CMB09, CMB10, CMB11, CMB12
		Limit A ¹	Limit B ²	Limit A ¹	Limit B ²	Limit A ¹	Limit B ²	
Zinc	µg/L	19.8	36.15	13	33	18	30	
Hardness	For interpretive purposes							
Major ions	For interpretive purposes							
Turbidity	For interpretive purposes							
Suspended solids	For interpretive purposes							

¹Limit A derived from site specific values, using dissolved concentration of metals (80th percentiles).

²Limit B derived from site specific values, using dissolved concentration of metals (95th percentiles).

³ANZECC (2000) trigger levels for aquatic ecosystems for slightly to moderately disturbed ecosystems.

5.6.10 Satellite-derived fractional vegetation cover

To align with contemporary rehabilitation monitoring methods and provide further evidence of successful rehabilitation and land stability, fractional vegetation cover (FVC) surveys are proposed.

FVC is defined as that fraction of a satellite imagery pixel representing ground condition across three ground cover classes being:

- 1) photosynthetic vegetation;
- 2) non-photosynthetic vegetation; and
- 3) bare ground.

A median value of FVC can be determined for all satellite imagery pixels within a defined polygon area (or set of combined polygons). Subject to certain limitations, a median FVC value can be determined for polygons enclosing a rehabilitation area which is then able to be compared with polygons enclosing a analogue area that is representative of unmined land having similar landform, land cover and land use.

Satellite-derived indices will be reported annually based on one imagery acquisition per calendar month (12 per annum). Except where cloud cover or cloud shadow occlude the study area in a calendar month, imagery of the study area and acquisition metadata will be assessed.

FVC will be reported in graphical form with median and interquartile ranges for each rehabilitation polygon and combined reference area polygons. In addition, dates and duration of failure to achieve the target will be reported in tabular form with mapping information for sources of non-compliance.

5.6.10.1 Source data

Satellite imagery from the Sentinel 2 global earth observation mission acquires imagery on a 5–12-day interval at wavelengths between 400–2,500 nm. Reflectance indices based on the spectral reflectance profiles of photosynthetic vegetation, non-photosynthetic vegetation and bare ground is calculated and directly correlated with field-collected data to calculate FVC for each rehabilitation and reference polygon.

Field calibration and validation are required to be re-established if a significant disturbance occurs (e.g., fire/drought).

5.6.10.2 Calibration and validation

Calibration and validation of FVC is to be conducted during fixed transect monitoring using either (a) point intercept transects per Muir *et al.* (2011) modified to 50 m or (b) sub-10 cm UAV imagery captured as 1 ha blocks ISODATA clustering and supervised spectral class assignment provide FVC where UAV imagery is available.

The proposed method does not rely on vegetation indices. Fractional cover will be reported as green, non-photosynthetic and bare fractions. Calibration data for the proposed fractional vegetation cover model will be collected using UAV imagery with an average GSD <5 cm which will then be segmented into 20 m x 20 m grids in line with Sentinel-2 imagery collected within the same period. Segments then will be selected for processing based on initial visual inspection, ensuring that samples are selected in such a way that sufficient variability is incorporated into the calibration data. The cropped segments will be clustered using the 'Iso Cluster' function in ArcGIS and then classified into fractional vegetation classes. Both the iso cluster and the collected image will be visually inspected, and a percentage composition will be assigned for each fractional vegetation class, namely: photosynthetic vegetation, non-photosynthetic vegetation, and bare soil. This process will then be repeated for all selected segments until sufficient training and validation material has been collected.

The calibration of satellite imagery will be conducted in line with the 'Seasonal fractional cover - Landsat, JRSRP algorithm, Australia coverage', with reference to the papers and datasets described in the metadata (Scarth 2012).

5.6.11 Maintenance

5.6.11.1 General maintenance

Following rehabilitation activities, access to rehabilitated areas should be limited to monitoring, maintenance, and management activities, until the corresponding milestone attributed to a stable PMLU is achieved. Rehabilitation indicators and visual observations used to identify any aspects of the rehabilitated area that is of concern or suggest rehabilitated land is not on a trajectory of meeting the required completion criteria may include:

- evidence of active erosion;
- inadequate vegetation cover or growth;
- invasive weed or pest species;
- soil dispersion/instability; and
- soil infertility.

Regular annual visual monitoring will be conducted to assess maintenance requirements in the areas where initial plantings show poor survival rates, supplementary planting may be required throughout the maintenance period. This information, along with monitoring results will be used to inform the maintenance schedule.

Additionally, fencing may be used on rehabilitation areas to control access by grazing cattle in line with recommended land management techniques and grazing best management practices.

5.6.11.2 Remediation activities

Significant rainfall events, localised flooding, fire, drought, pest species outbreaks or other factors may necessitate the maintenance of rehabilitated areas. Maintenance of rehabilitated areas or reparation may be required where the expected trajectory towards achieving completion criteria is not being met.

Depending on the underlying cause of failed rehabilitation, reparation maintenance activities may include:

- Supplementary seeding and/or hay mulching;
- the application of gypsum and/or fertiliser at rates dependent on the results of soil testing;
- revegetation of affected areas to increase the floristic diversity and coverage; and
- earthworks to repair eroded areas and modifications to final landform slopes.

Follow-up maintenance (e.g., weed and grass suppression) maintenance activities may involve the following weed suppression techniques:

- A weed eradication program will be developed and implemented on site to target potential sources of weed contamination.
- Periodic slashing and/or mulching will be undertaken and accompanied with herbicide application (as required) for a duration deemed appropriate to achieve the final milestone criteria.

If the issues re-occur, an investigation will be carried out to identify the underlying reasons and inform appropriate remedial actions. Adjustments to rehabilitation methods and specifications may be required, and the Plan will be revised accordingly.

6 Data analysis, interpretation and reporting

6.1 Laboratory analysis

All soil and water (surface and groundwater) samples collected during rehabilitation monitoring will be sent to a NATA certified laboratory for analysis of the recommended parameters.

In the event that, any plants cannot be identified in the field, samples will be sent to the Queensland herbarium for identification.

6.2 Progress reporting

A rehabilitation report will be prepared following the collection of monitoring data to provide a detailed analysis of monitoring results and evaluate rehabilitation progress towards completion criteria. This ongoing evaluation will enable the early detection of unfavourable trends in measured indicators and identify any requirements for adaptive management practices to ensure rehabilitation success and certification in the long term.

6.3 Interpretation

Rehabilitation monitoring results will be analysed both categorically and temporally. Results obtained from rehabilitation sites will be compared to analogue sites from the same final land use vegetation community. Rehabilitation monitoring results will also be compared with historical data where possible to detect any trends over time. Common variables such as climatic conditions, seasonal variation and other event specific circumstances will also be considered in the analysis of rehabilitation data.

6.4 Statistical analysis

Statistical analysis will involve the comparison of vegetation and soil monitoring characteristics recorded from reference and analogue sites at the same point in time. The analysis of rehabilitation monitoring results will involve comparing three rehabilitation sites from a given domain / disturbance area with the three analogue sites from the same RE using the following analytical methods where appropriate:

- Statistical analysis will be undertaken where required to identify any significant differences between sample means. To determine any significant differences ($\alpha = 0.05$) between the means of rehabilitation characteristics recorded across analogue and rehabilitation sites, it is recommended that rehabilitation success be assessed using a t-test (where a minimum of three sites are available providing sufficient statistical replication) or a similar nonparametric test, where the data is not normally distributed. Variables measured at reference and rehabilitation sites are considered statistically comparable where no significant difference between the means is detected;
- In relation to vegetation and soil quality characteristics, the mean values ± 1 standard deviation will be calculated for comparison of reference and rehabilitation site data; and
- Temporal variation will be presented graphically for vegetation and soil quality variables as required to identify any outliers or ongoing trends.

7 References

Department of Environment and Science (DES) 2018, *Monitoring and Sampling Manual Environmental Protection (Water) Policy 2009*, Version 2, July 2018, Department of Environment and Science, Queensland Government, Brisbane.

Department of Environment and Science (DES) 2022, *Land—EIS information guideline*, ESR/2020/5303, Version 1.03, last reviewed: 21 Apr 2022, Queensland Government, Brisbane.

Department of Environment and Science (DES) 2023, *Guideline-Progressive rehabilitation and closure plans (PRC Plans)*, ESR/2019/4964, version 3.00, effective 04 April 2023, Department of Environment and Science, Queensland Government, Brisbane.

Department of Minerals and Energy (DME) 1995, *Technical Guidelines for the Environmental Management of Exploration and Mining in Queensland – Land Suitability Assessment Techniques*, Environmental Protection Agency, Brisbane.

DSITI 2015, *Chapter 1: Introduction, in Soil conservation guidelines for Queensland*, Department of Science, Information Technology and Innovation, Brisbane.

Eyre, T.J., Kelly, A.L. and Neldner, V.J. (2017). *Method for the Establishment and Survey of Reference Sites for BioCondition*. Version 3. Queensland Herbarium, Department of Science, Information Technology and Innovation, Brisbane.

Eyre, T.J., Kelly, A.L., Neldner, V.J., Wilson, B.A., Ferguson, D.J., Laidlaw, M.J. and Franks, A.J. (2015). *BioCondition: A Condition Assessment Framework for Terrestrial Biodiversity in Queensland. Assessment Manual*. Version 2.2. Queensland Herbarium, Department of Science, Information Technology, Innovation and Arts, Brisbane.

Greig-Smith, P. (1964). *Quantitative Plant Ecology*. Butterworths, London.

Muir, J., Schmidt, M., Tindall, D., Trevithick, R., Scarth, P. & Stewart, JB. (2011), *Field measurement of fractional ground cover*, Queensland Department of Environment and Resource Management for the Australian Bureau of Agricultural and Resource Economics and Sciences, Canberra.

Scarth, P. (2012). *Tracking Grazing Pressure and Climate Interaction - The Role of Landsat Fractional Cover in Time Series Analysis*. figshare. <https://doi.org/10.6084/m9.figshare.94250.v1>

Appendix A.

APPENDIX E. PROVIDED TECHNICAL STUDIES.

MEMORANDUM

Project:	Copper Resources Australia - Rocklands	Date:	23 August 2024
To:	Copper Resources Australia	From:	Brendan Roddy
ATT:	Nikki Keane	CC:	Travis Warren
Subject:	Rocklands Landform Erosion Assessment		

BACKGROUND

The Rocklands Copper Mine (RCM) is located 17 km north-west of Cloncurry on ML90177, ML90219 and ML90188 which comprises a 1,956-hectare lease split into two separate areas as shown in Figure 1. Copper Resources Australia (CRA) operates RCM as a poly-metallic mining and processing operation. RCM operates under Environmental Authority (EA) number EPML00887913 (DES, 2019).

The general layout of the RCM, including existing site infrastructure comprises a processing plant, a Tailings Storage Facility (TSF), open cut pit, Waste Rock Dumps (WRDs) and Water Storage Facility (WSF)(refer to Figure 1).

Engeny Australia Pty Ltd (Engeny) was engaged by Copper Resources Australia (CRA) to complete an assessment of erosional stability for the RCM final landform to inform the erosional stability of the proposed final landforms.

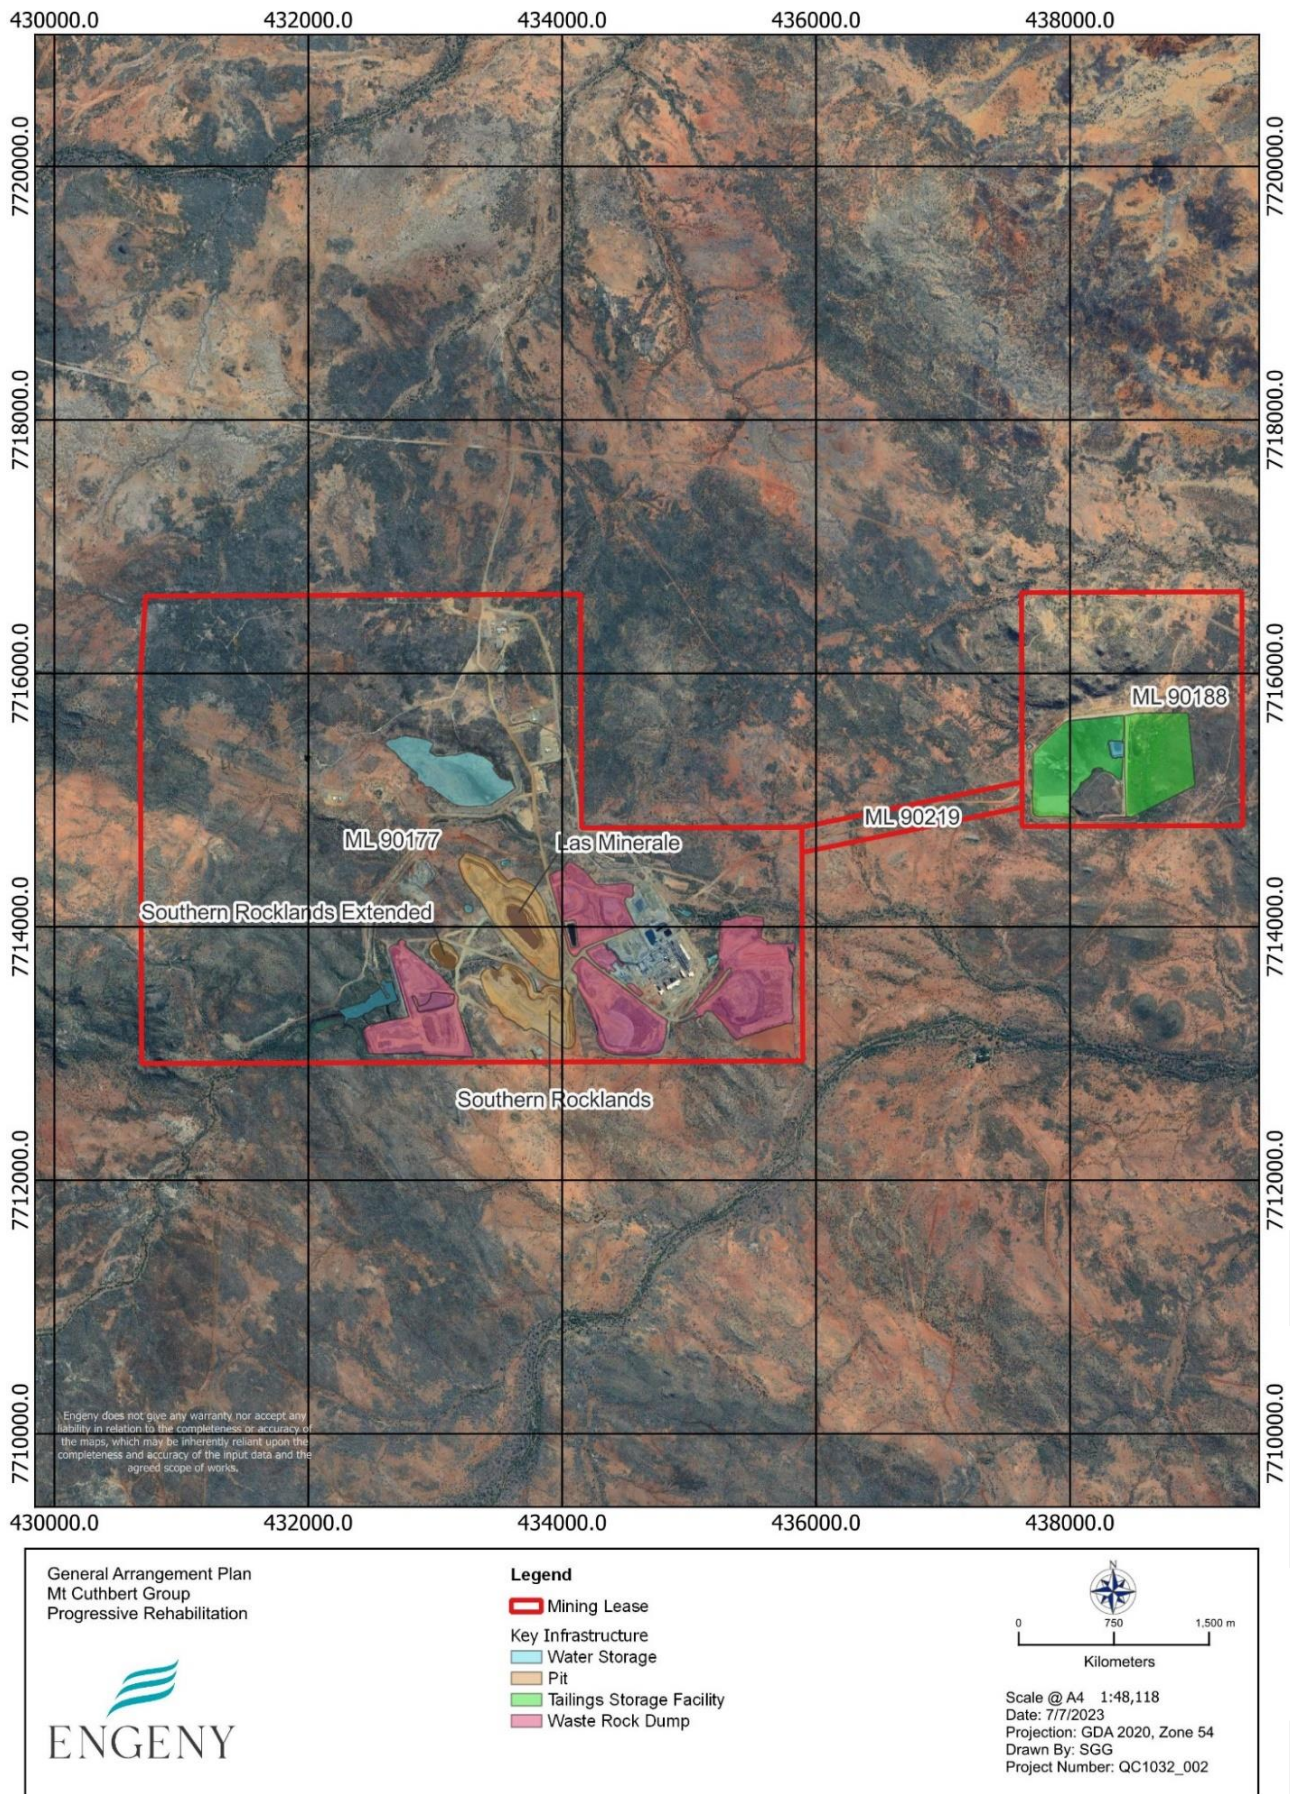


Figure 1: General Arrangement Plan

PURPOSE

The purpose of this memo is to present the findings from an assessment of the erosional stability of the conceptual RCM final landform waste rock dumps (WRD) to support preparation and approval of the RCM Progressive Rehabilitation Closure Plan (PRCP). The RCM is an existing approved mine, and as such is required to comply with the requirements of a transitional PRCP.

The landform erosion assessment has been prepared to meet the landform design requirements of section 3.6.1 – General Rehabilitation Requirements in accordance with the *Progressive Rehabilitation and Closure Plans (PRCP) Guideline (ESR/2019/4964, Version 3.00), dated 4 April 2023 (PRCP Guideline)*.

To comply with the PRCP Guideline requirements for final landform design, the guideline states the assessment must include:

1. 3D design plans developed for the final landform.
2. Method of determining landform design.
3. Modelling predicting the long-term stability of the final landform design.
4. Method of construction.
5. Quality Assurance / Quality Control (QA/QC) requirements.
6. Trial methodology to verify the predicted success of the final landform design.
7. Limitations and assumptions of the landform design.

This report captures the requirements of point 3 on the proposed RCM WRDs through the use of Landform Evolution Modelling (LEM). Inputs to the assessment are based on information supplied by CRA and informed by the 3D final landform configuration developed by CRA.

OBJECTIVE

The objective of this assessment is to:

- Assess the conceptual landform configurations for the RCM.
- Review background data to determine likely materials that will be used on the surface of RCM rehabilitated landforms.
- Undertake modelling to simulate the long-term erosional stability (or otherwise) of the identified landforms.
- Describe risks or strategies to ensure successful closure outcomes.
- Inform subsequent detailed assessments and design of final landforms at RCM, noting the assessed final landform is conceptual only.

DESIGN DATA

The following documents were used to inform this assessment:

- *Environmental Authority (EA) – EPML00887913.*
- *Rocklands final design surface 230212_1m.*
- *Rocklands Site Rehabilitation Plan. Rocklands Project. CDU-ENV-PLN-0017 (CuDeco 2015)*
- *A survey of the aquatic fauna adjacent to the Rocklands copper project (AE Hogan and TD Vallance March 2011).*
- *Environmental Impact Statement, Appendix H: Soil Data and Results (CuDeco 2010)*

METHOD

The data and final landform were used to assess the RCM WRD landforms. There are four main WRDs at the site roughly orientated north, south, east and west as shown in Figure 2. The landform design was used to determine typical landform profiles for input into the LEM. The typical landform profiles focus on the highest sections of the WRDs and the longest slope lengths to determine the 'worst case' scenarios for erosion risk to assess the long-term stability of the WRDs.

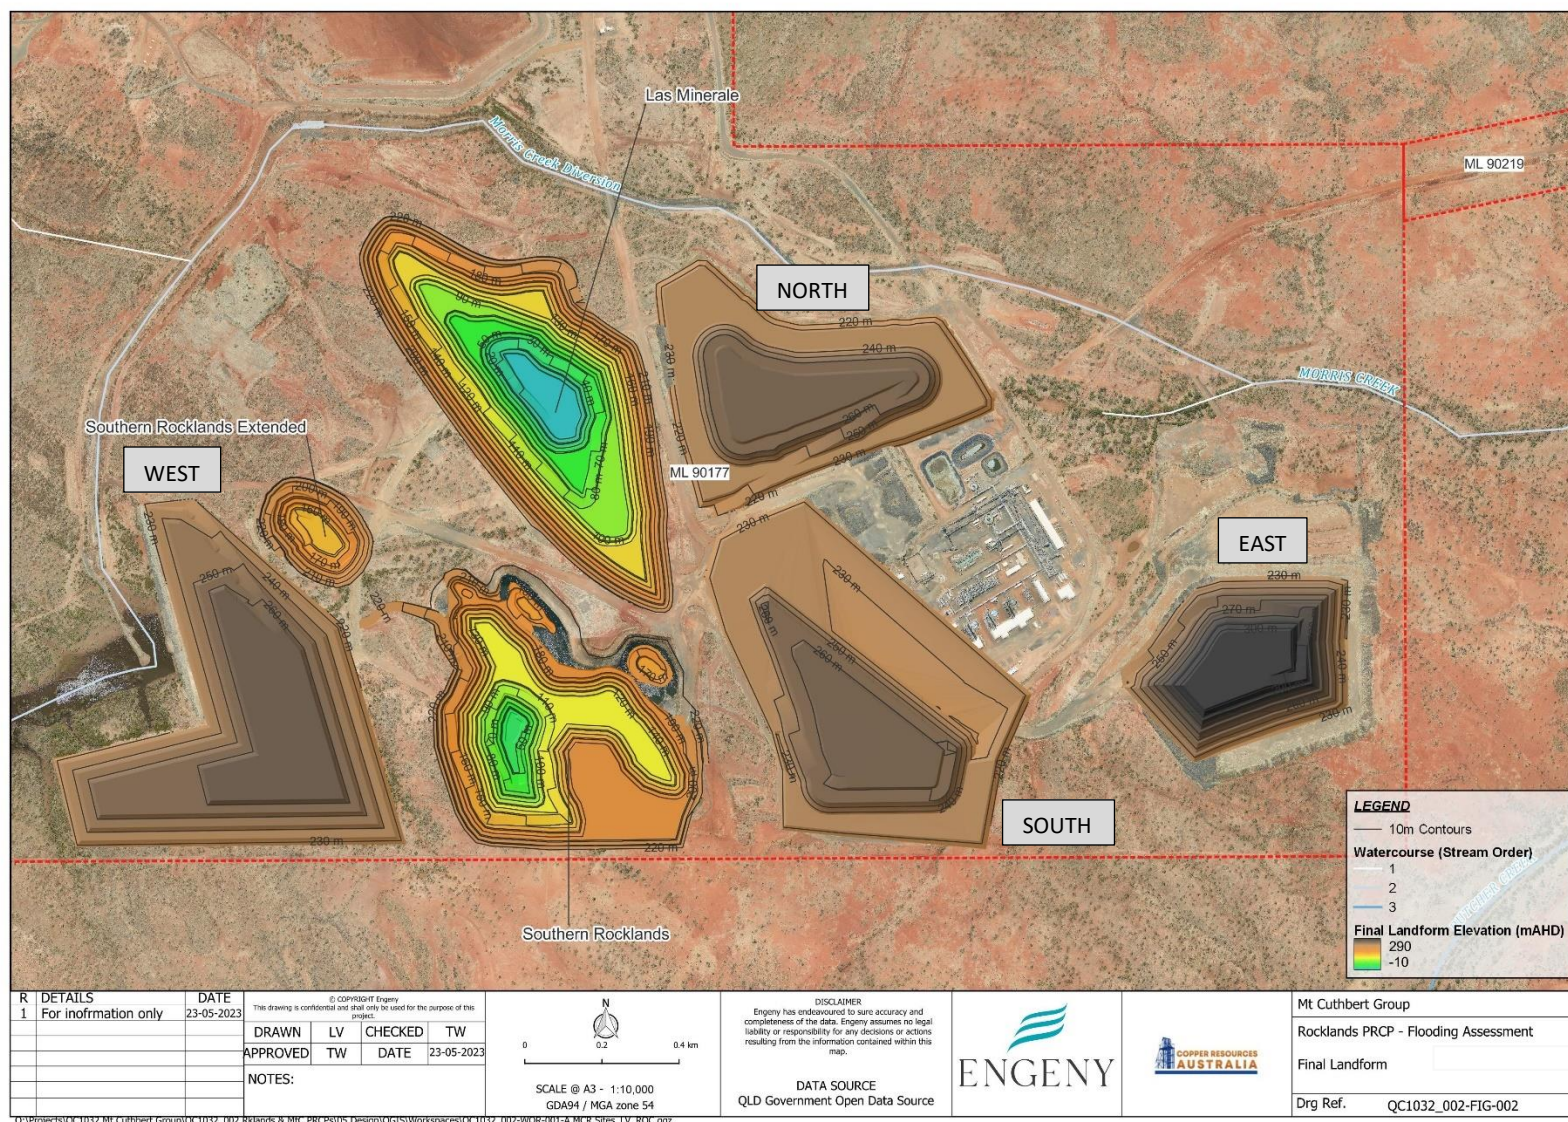


Figure 2: Layout of the Rocklands Mine Site, with Waste Landforms Labelled

Landform Evolution Model Selection

The Water Erosion Prediction Project (WEPP) landform evolution model (LEM) has been utilised to determine long-term landform stability. WEPP is a two-dimensional hillslope analysis model developed by the United States Department of Agriculture (USDA), initially for agricultural land to predict runoff, erosion, deposition for hillslopes and catchments. The model has been previously applied to Australian waste rock dumps to validate the model against measured erosion observations. After the universal soil loss equation (USLE) and revised universal soil loss equation (RUSLE), WEPP is the most widely applied erosion model to assess soil loss from water¹.

WEPP requires inputs in six main categories for computation: climate generation, hydrology, plant growth, hillslope, soils, and management. These elements are assessed over a timestep (typically daily) and are used to determine erodibility, with multiple iterations of the model run back-to-back to predict long term change. During model simulations rainfall is evaluated with plant and soil characteristics, to determine the presence of runoff, sediment detachment, and transport. The WEPP model evaluates soil erodibility, using the following analytical processes:

- Interrill erodibility (K_i) – describes the detachment of sediment in interrill areas of the landform slope.
- Rill erodibility (K_r) – describes the detachment of sediment from rills and rill formations down landform the slope.
- Critical shear stress (T_c) – describes the critical shear stress required for rill initiation.
- Hydraulic conductivity (K_e) – critical in determining losses and subsequent runoff.

WEPP Input Parameters

The WEPP model input parameters have been determined using the internal WEPP tool of calculating the four main input parameters based on the material properties of PSD, CEC, and organic carbon, presented in Table 2. This method provides a defensible level of erosion risk assessment at a PRCP level. In a recent field rainfall simulation study² from the USA on various soil types found that better predictive equations could be developed based on soil texture, organic carbon, cation exchange capacity, and slope steepness when compared to modelling based on actual field data.

WEPP Simulation

The RCM LEM WEPP model was run over a simulation period of 100-years, to enable assessment of long-term stability of each final landform. To enable complete assessment of long-term stability of the landforms (in particular during high-risk periods such as vegetation establishment), the model was run with scenarios of increasing vegetation cover.

WEPP Outputs

WEPP provides a range of outputs dependent to the model parameters being investigated, which align with the selected measures within the basis of assessment and are compared against the selected Target Erosion Rates.

Target Erosion Rate

Assessment of mining landform erosion requires determination of an acceptable erosion rate to inform landform design criteria. There are many definitions of what an acceptable or tolerable soil loss rate are, with the lowest risk that soil loss would match soil creation for an equilibrium state³⁴. This is impractical from a mine site perspective as the equilibrium rate assumes an undisturbed soil profile where pedological and biological processes are functioning, and not a recently constructed soil cover on a disturbed waste landform which is present upon mine closure and rehabilitation.

Reviewing previously referenced industry soil loss rate targets determined that a range of values have typically been adopted, such as:

¹ Borrelli, P. et. al. 2021. Soil erosion modelling: A global review and statistical analysis. *Science of the Total Environment*. v780, pp146-194.

² Elliot, W.J., and Flanagan, D.C. 2023. Estimating WEPP cropland erodibility values from soil properties. *Journal of the ASABE*. v66, n2, pp329-351.

³ Verheijen, F.G.A., et. al. 2009. Tolerable versus actual soil erosion rates in Europe. *Earth Science Reviews*. v94, n1-4, pp23-38.

⁴ Bui, E.N. et. al. 2011. 'Tolerable' hillslope soil erosion rates in Australia: Linking Science and policy. *Agriculture, Ecosystems and Environment*. v144, pp136-149.

- Historically, Mining industry Environmental Management Overview Strategies (EMOS) often included conditions requiring sites to target soil erosion loss rates for post mining land use. Typical ranges identified within these studies ranged between 12 t/ha/yr and 40 t/ha/yr⁵. Environmental Management Plans (EMPlans) which replaced the EMOS frameworks and then Environmental Authorities have remained silent on providing guidance to sites on acceptable soil loss rates, favouring general conditions to achieve 'stable' landforms.
- An Australia wide study undertaken in 2001 *The Prediction of Sheet and Rill Erosion Over the Australian Continent, Incorporating Monthly Soil Loss Distribution* used remote sensing to determine erosion rates on a national scale⁶. Erosion rates were then broken down into land uses, with the relevant rates identified as residual / native pastures (7.96 t/ha/yr) and national parks (10.30 t/ha/yr).
- Similarly, the *Leading Practice Sustainable Development Program for the Mining Industry*, published by the Department of Industry, Sciences and Resources references the work of early erosional models, suggesting a loss rate of 12.6 t/ha/yr for maintenance of the fertility of cropland is an applicable target⁷.
- The Soil Conservation Measures Design Manual for Queensland (2004) states that a historically accepted limit, roughly representing 1mm of soil loss, would result in approximately 12.5 t/ha/yr as an acceptable soil loss rate.
- Actual studies of erosion rates using rainfall simulators on Central Queensland mine sites estimated topsoil losses under pasture at 10% gradients (or approximately 1:5.7) as 6.7, 2.2, 8.3, and 3.5t/ha/yr. The same study estimated soil loss for 20% gradient pasture as 10.8, 50.7, 15.7, 18.7, 27.1t/ha/yr⁸.
- The USDA undertook a study that suggested tolerable soil loss rates for agricultural soil were between 4.5 and 11.2t/ha/yr⁹.

Erosion Simulation

This assessment simulates long term erosion for the landforms and assess if the landforms meet the acceptable soil erosion rate (i.e., the target). For the purposes of this assessment to inform the PRCP, these values will be set at 5t/ha/yr (average). Lower target erosion rates are relevant to mines, as typically the soils are shallower and more susceptible to fertility decline and lack regular tillage or disturbance which means rills or points of scour that form are more likely to extend and develop into gullies over time. These are typically of concern for mine landforms where there is no bedrock layer at depth to limit long-term depths of incision.

Further refinement of the acceptable soil loss rate is recommended by conducting rehabilitation field trials. Rehabilitation trials enable the determination of site-specific soil loss rates, noting these may be higher than the 5t/ha/yr (average) which has been conservatively adopted for the purpose of this assessment. This is particularly relevant where established stable rehabilitation areas on site can be assessed (using simulated rainfall) to directly measure representative erosion rates for stable rehabilitated landforms.

LANDFORM EVOLUTION MODEL INPUTS

To enable evaluation of landform stability in the establishment phase, the WEPP model allows for inputs to define conditions expected post construction. The main data inputs are:

- WRD landform topography (Table 1).
- Climatic conditions (Appendix 1).
- Growth media that is to be applied to the surface (200mm thick and contain 2% rock).

⁵ Welsh, D., et. al. 1994. Coal mining on target with environmental planning. Queensland Government Mining Journal. v2, pp19-22.

⁶ Lu, Hua. 2001. Prediction of sheet and rill erosion over the Australian continent, incorporating monthly soil loss distribution. CSIRO Land and Water, <http://nla.gov.au/nla.arc-13482>

⁷ Wischmeier, W.H., and Smith, D.D. 1978. Predicting rainfall erosion losses: a guide to conservation planning, US Department of Agriculture handbook no. 537, US Government Printing Office, Washington DC.

⁸ So HB, et. al. 2018. MINerosion 3: Using measurements on a tilting flume-rainfall simulator facility to predict erosion rates from post-mining landscapes in Central Queensland, Australia. PLoS One. v28, n13. Pp1-21.

⁹ McCormack, D.E., et. al. 1982. Current criteria for determining soil loss tolerance, in: Determinants of Soil Loss Tolerance. ASA Special Publication No. 45. American Society of Agronomy, Madison, WI, pp. 95-111.

- Vegetation cover (grazing).

Landforms

The cross sections used from each of the WRDs to inform the slope profiles adopted in WEPP are as follows:

- Western WRD (Figure 3).
- Southern WRD (Figure 4).
- Eastern WRD (Figure 5).
- Northern WRD (Figure 6).

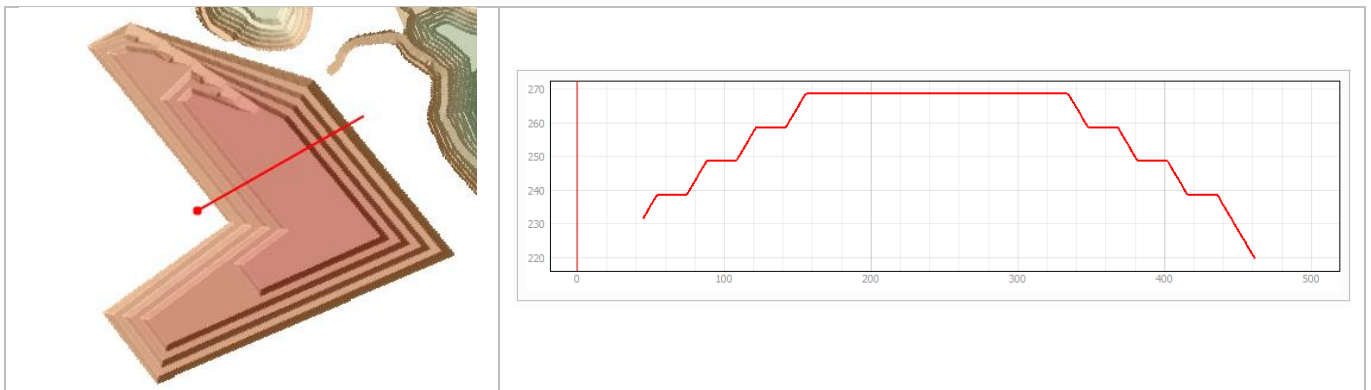


Figure 3: Cross Section of the Western Area of the RCM Landform (String Left, and Profile Right).

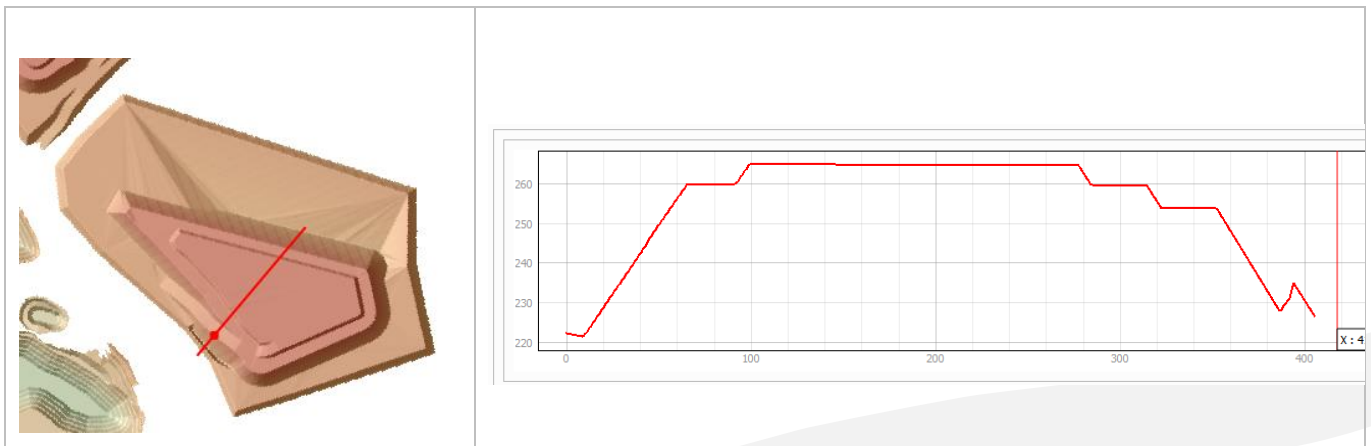


Figure 4: Cross Section of the Southern Area of the RCM Landform (String Left, and Profile Right).

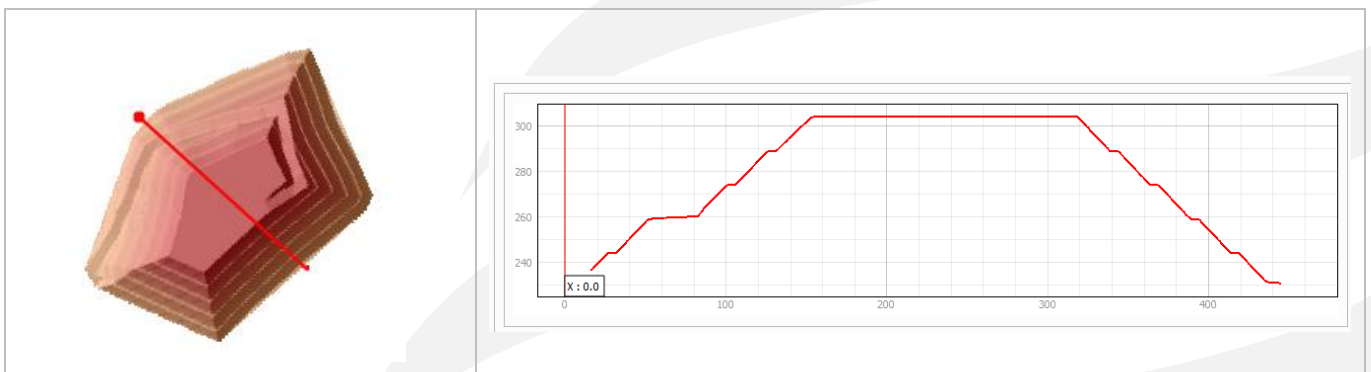


Figure 5: Cross Section of the Eastern Area of the RCM Landform (String Left, and Profile Right).

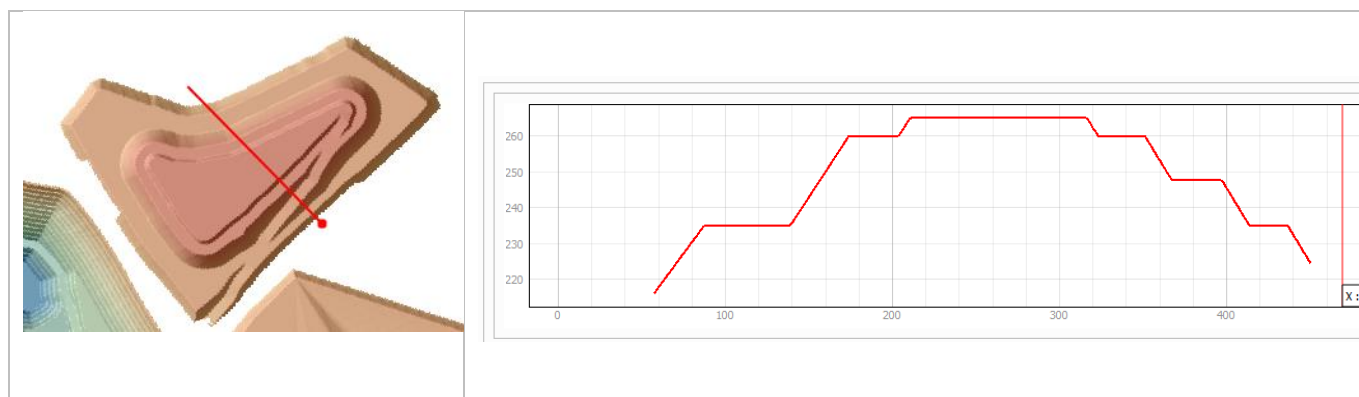


Figure 6: Cross section of the Northern Area of the RCM Landform (String Left, and Profile Right).

The final landform profiles were used to determine the slope profiles to be utilised in WEPP. The slope profiles used in WEPP are of smoothed batters of single lineal slopes with the soil parameters applied.

The landform slope profiles representative of RCM WRDs are shown in Table 1. A 50m high landform with a 40% gradient slope is typical of the western, northern, and southern landform (the northern landform is lower in height). The eastern landform is higher (73m) and steeper (50%). The actual final landforms contain benches, which are typically back sloping (or negative) gradients. The WEPP model does not handle negative gradients, hence the slopes modelled (shown in Table 1) are single lineal slopes. This method has been adopted to add conservancy to the modelling results as in reality, the slopes will be divided by benches. Benches are designed to shorten the slope lengths, lower overland flow velocities, lower flow accumulation, and partition slope segments in the event of erosion occurring. The landforms modelled are selected to show the highest and steepest sections without benches to gauge the erosion risk for the worst-case scenario.

Table 1: Landform Profile WEPP Input

Landform	Elevation (m)	Horizontal footprint (m)	Gradient (%)	Representative RCM WRD
Landform Type 1	50	125	40	Western Northern Southern
Landform Type 2	73	150	50	Eastern

Climate Data

WEPP generates a climate file using an internal stochastic weather generator, CLIGEN (version 5.1). CLIGEN has previously been validated for Australian climates, including western Queensland. For each CLIGEN simulation, ten daily parameters are required.

- Precipitation.
- Precipitation duration.
- Peak storm intensity.
- Time to storm peak.
- Average maximum temperature.
- Average minimum temperature.
- Dew point.
- Solar radiation.

- Wind speed.
- Wind direction.

To generate the appropriate climate file, the SILO data set was used. The SILO data drill contains information on RCM for daily rainfall, solar radiation, and temperature. The data set used is from the Cloncurry McIlwraith St climate station (029008). Using the calculated parameters, a CLIGEN parameter file was created for the site and a subsequent 100-year synthetic climate file was generated. As a quick comparison, the rainfall station record has a median annual rainfall of 443.8mm¹⁰ and the CLIGEN file is 449.9mm. The climate file daily timestep is shown in Appendix 1.

Material Characterisation

There are four main soil types mapped at RCM, Barkly, Burke, Julius, and Malako (CuDeco Ltd. 2010). The soils are described as follows:

- **Soil Type 1 - Burke:** Grey brown to brown self-mulching clays with a moderate to strong pedal structure and increasing alkalinity with depth.
- **Soil Type 2 - Barkly:** Light clay to loam texture throughout the profile (reddish-brown to brown in the A horizon with a light reddish brown B horizon) with weak pedal structure and moderately alkaline pH throughout the profile.
- **Soil Type 3 - Julius:** A-horizon of pale red to dark red, slightly acidic loam grading into a red to dark red B-horizon. The soil becomes slightly more alkaline with depth and grades to clay loam in texture. The soil is weak to moderately pedal throughout the profile; and
- **Soil Type 4 - Malako:** Loamy sand to clay loam A horizon (weak red to red) with neutral to slightly acid pH underlain by loam to clay loam horizons which are slightly alkaline. Structure is typically of weak to moderate pedality¹¹.

Properties of the four soil types was obtained from site specific data, summarised in Table 2 (CuDeco Ltd. 2010). The field data was obtained from surface soil samples only and is shown as an average of all results by soil type. The particle size distribution (PSD) was not detailed in the results and instead texture has been reported. The typical texture class was quantified using Northcote¹² and reported below in Table 2. The growth material is assumed to be 200mm thick and contain 2% rock. The site specific soil and climate data was used to create the WEPP material files from which the model calculated internally the main parameters of rill, interrill, critical shear, and saturated hydraulic conductivity.

Table 2: RCM WEPP Rill, Interrill, Critical Shear, and Saturated Hydraulic Conductivity Input Parameters

Attribute	Burke	Barkly	Julius	Malako
Sand %	37	42	43	43
Silt %	32	29	30	30
Clay %	31	30	27	27
Texture	Clay loam	Clay loam	Clay loam	Clay loam
Organic content %	0.5	1.6	0.5	0.3
CEC	15.3	18.1	10.6	9.2
pH*	7.7	7.3	7.6	7.1

* not a WEPP input

¹⁰ BOM. 2023. Climate statistics for Australian locations. Cloncurry McIlwraith St #029008. URL:

http://www.bom.gov.au/climate/averages/tables/cw_029008.shtml

¹¹ RCM. 2015. Rocklands site rehabilitation plan. Rocklands Project. CDU-ENV-PLN-0017. April 2015.

¹² Northcote, K.H. 1979. A factual key for the recognition of Australian Soils. 4th Ed. Rellim Technical Publications.

Vegetation Cover

The presence of vegetation provides resilience to erosion on all landform slopes. All cross sections used in the model were assumed to have a grazing landuse, therefore all cover scenarios used in the modelling are representative of a pasture vegetation type. Each cover scenario was run as a standalone model simulation for the duration of the model (i.e., 100 years) at the adopted vegetation cover value. It is expected however that the cover scenario will not be achieved immediately at the start of the simulation, so the results should be read in light of those caveats.

RESULTS

The average soil erosion rate (i.e., the target) was determined for each landform type representing the slopes of the RCM WRDs and assessed against the target. For the purposes of this assessment, the target soil loss rates are set at 5t/ha/yr (average), with this rate of erosion aligned to minimising risk of riling and subsequent gully erosion.

The WEPP modelling results of the four soil types over a 100-year period for Landform Type 1 (50m high 40% slope) are shown in Table 3, and for Landform Type 2 (73m high 50% slope) in Table 4.

Table 3: Average Erosion Rates for Landform Type 1 (40% gradient 50m high) with RCM Soil Types and Vegetation Cover.

Material	0% Veg Cover (t/ha/yr)	30% Veg Cover (t/ha/yr)	60% Veg Cover (t/ha/yr)	90% Veg Cover (t/ha/yr)
Burke	135.1	15.2	6.8	3.7
Barkly	52.3	5.2	2.3	1.3
Julius	118.8	11.9	4.8	2.9
Malako	139.2	14.2	5.9	3.5

Table 4: Average Erosion Rates for Landform Type 2 (50% gradient 73m high) with RCM Soil Types and Vegetation Cover.

Material	0% Veg Cover (t/ha/yr)	30% Veg Cover (t/ha/yr)	60% Veg Cover (t/ha/yr)	90% Veg Cover (t/ha/yr)
Burke	176.9	20.7	9.7	5.4
Barkly	68.5	7.0	3.2	1.8
Julius	155.3	16.2	7.0	4.2
Malako	181.4	19.3	8.6	5.1

Limitations

At face value, the WEPP results show that most soil types likely to be used for rehabilitation can be stabilised over the RCM WRDs and landform with 90% vegetation. Establishing this level of cover in a semi-arid environment which experiences intense rainfall events may mean that this is not achieved for several years, if at all. Therefore, caution should be applied to these results.

Key Assumptions – Landforms and Vegetation

The simulations are based on two key assumptions:

- There will be no uncontrolled discharge of runoff from landform tops onto outer batter slopes; and
- Once the assumed vegetative cover levels are achieved, those levels will act as triggers for investigation and remedial action should monitoring indicate that they are not being achieved.

It should be recognised there are also underlying assumptions of good rehabilitation practice such that:

- There will not be discharges of concentrated flows onto any batter slopes at any point of their rehabilitation (e.g., from un-bunded dump top areas);
- Batter slopes will not be formed with flow-concentrating profiles;
- Any cross-slope ripping will be carried out strictly on the contour; and
- Vegetation management will be carried out effectively to maximise early and continuing plant growth.

Material Characterisation

The soil data used in the simulation came from site sampling, and these values were input into WEPP where the model calculated the four major parameters of rill, interrill, critical shear, and saturated hydraulic conductivity¹³. Where these parameters are experimentally derived in field or laboratory conditions by site specific material characterisation using a rainfall simulator, the model's accuracy is increased, enabling calibration.

It is important to note that WEPP (and indeed any erosion model) is a transport model and does not account for the sodic and dispersive nature of soils and spoils.

Rill Network

The modelled scenario assumes the vegetation cover is both perennial and effective almost at the beginning of the 100 year model period (i.e., cover is achieved in 90 days). Depending upon the timing of landform shaping, seeding and fertilisation, vegetation growth may rely on rainfall arising from summer storms and consequently, the initial rainfall/storms may fall on bare ground. This can result in a rill network forming before any protective vegetation can be established and can increase erosion rates of what may be typically expected from the long term WEPP simulation.

The vegetation component of the rehabilitation plan will require careful attention in terms of timing, fertiliser, amendment, and maintenance to ensure good coverage and achieve end landuse goals.

Whole of Dump Assessment

The WEPP results showing landform stability with the achievement of >90% vegetation cover have been assessed on worst case slopes using a uniform slope length and gradient. The assessment, while indicating landform stability, is taken on single slope sections and does not include assessment of all the complexities of the proposed 3-dimensional WRD configurations.

¹³ Zhang, X.C., Nearing, M.A., and Norton, L.D. 1999. How WEPP model responds to different cropping and management systems. *in* Sustaining the Global Farm. D.E. Stott, R.H. Mohtar, and G.C. Steinhardt (eds). pp871-876.

The assessment serves as an initial view on risk, and should inform a future detailed assessment and subsequent design phases. These should include:

- Site specific materials characterisation, and validation of erosion rates using rainfall simulator.
- Expansion of the 2D modelling to a recognised 3D and calibrated 3D modelling package (Siberia).
- Detailed design of the final landform to ensure the landform is stable. This may include additional controls such as surface treatment (e.g. rock mulch), engineered drainage structures and erosion and sediment controls during the establishment phase.

LANDFORM DESIGN OPTIONS

Pasture PMLU

The WEPP model does not consider the future management of the rehabilitation areas, especially from a cattle grazing perspective. It has been established that a good level of vegetation cover (>70%¹⁴) is required to ensure erosional stability of rehabilitated surfaces. It has been previously noted that “vegetation cover is the single most important factor affecting soil erosion¹⁵.” Cattle impact the rehabilitation by:

- Removing vegetation by grazing.
- Preferentially grazing certain types of pasture species.
- Preferentially grazing around watering points. Cattle will move up to 10km away from water, but 80% of grazing occurs within 2km of watering points.
- Hard hoof impacts to dislodge and disturb the soil surface increasing the vulnerability to wind and water erosion.
- Compacting the soil surface to increase run off^{16,17,18}.

These impacts can be seen in Figure 7 with the vegetation removal by cattle and the initiated gully erosion on unmined CQ grazing country of 2-3% gradient. Vegetation removal above critical levels by grazing can cause an exponential loss in soil¹⁹. Cattle similarly could be the agent of accelerated erosion outside of that considered by the erosion model.

It is therefore incumbent on any future manager of grazing (i.e., farmers) on these lands to adopt a conservative approach to stocking density in order to maintain vegetation cover.



Figure 7: Surface Vegetation Removal by Cattle in Central Queensland (left), and Cattle Initiated Gully Erosion on a Central Queensland Property (right)

¹⁴ ACARP. 2001. The development of draft completion criteria for ungrazed rehabilitation pastures after open-cut coal mining in Central Queensland. ACARP Project C8038. August, 2001.

¹⁵ ACARP. Sustainable grazing on rehabilitated lands in the Bowen Basin – Stages 1 and 2. ACARP Project C9038. June, 2006.

¹⁶ MLA. 2023. Grazing distribution. URL: <https://www.mla.com.au/research-and-development/Grazing-pasture-management/native-pasture/grazing-management/grazing-distribution/> Meat and Livestock Australia, 2023.

¹⁷ Johns, G. G. et. al. 1990, 'Land and water processes' in G.N. Harrington, A.D. Wilson & M.D. Young (eds), Management of Australia's Rangelands, CSIRO, Canberra.

¹⁸ Bisrat, S. A. 2002. Primary productivity and grazing capacity of rehabilitated pastures on the opencut coal mines in central Queensland. MPhil thesis. The University of Queensland.

¹⁹ ACARP. Sustainable grazing on rehabilitated lands in the Bowen Basin – Stages 1 and 2. ACARP Project C9038. June, 2006.

Rock

The advantage of rock placement on the surface is that it has a shear strength to resist erosive forces as soon as construction has been completed. The impression is that a rock cover must be a well graded and highly competent material. While these characteristics are preferable, it has been shown that good results can be achieved using lower quality materials.

The other advantage of rock cladding is that it can provide a competitive advantage for the establishment and propagation of native species. Typically the growth media on mine site rehabilitation is fertilised, especially with nitrogen. This encourages the highly aggressive Buffel grass species which ends up dominating the ground cover and stifling mid and canopy species. Rock clad covers can be designed to favour native species by additives, planting techniques, and planting timing.

Concave slopes

Concave (or curvilinear) slopes are an alternative landform design option. They can provide a more aesthetically pleasing closure landform shape as concave shapes can arise from natural fluvial evolutionary processes. Concave slopes also have the advantage of potentially reducing erosion rates. A study from Western Australia showed that concave slopes can reduce sediment loss by a factor of five in comparison to linear slopes²⁰.

The key to designing concave slopes is well characterised materials which can be used to calibrate erosion models to aid in the landform design process. The example in Figure 8 shows the erosion patterns of a bare soil material with 10% and 20% contact cover using WEPP. The concave design is informed by the modelling results showing where peak erosion rates are above target erosion rates and this becomes the point at which to insert slope break points²¹. This type of design process negates the risk of blindly copying nearby undisturbed concave slopes without appreciating the difference in material properties.

The disadvantage of such a design is that a concave design generally needs more footprint than a conventional linear design. Figure 9 shows the comparison of 20-year SIBERIA erosion output for a Kalgoorlie soil material for a 20m high batter berm lineal slope versus a concave design. The designed concave is clearly more erosionally stable, but has a horizontal footprint of 120m compared to 70m for the batter berm slope²².

²⁰ Hancock, G.R., Loch, R.J., and Willgoose, G.R. 2003. The Design of Post-Mining Landscapes Using Geomorphic Principles. *Earth Surface Processes & Landforms*. v28, pp1097-1110.

²¹ Howard, E.J., and Roddy, B.P. 2012. Evaluation of the water erosion prediction project model – validation data from sites in Western Australia. *Mine Closure Conference, Brisbane 2012*. Australian Centre for Geomechanics.

²² Roddy, B., and Howard, E. 2016. Hydrological function of berms within a waste landform design. *Mine Closure Conference, Perth 2016*. Australian Centre for Geomechanics.

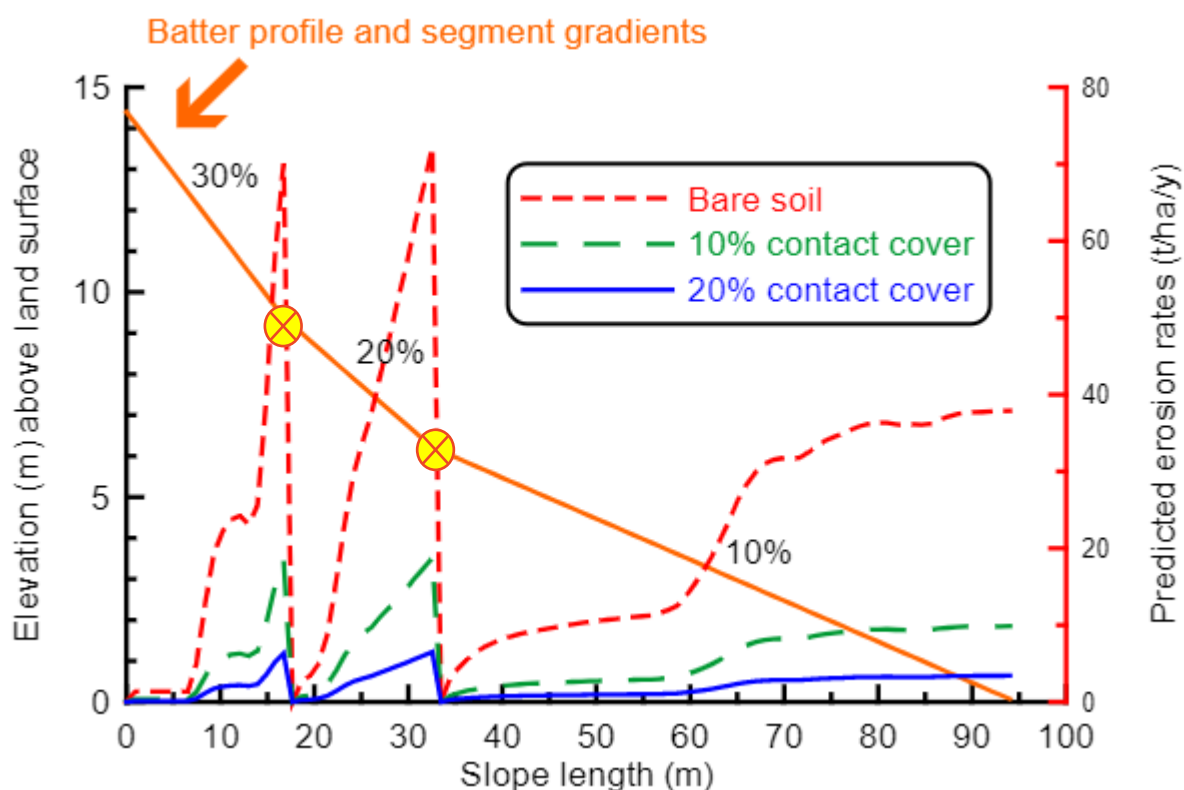


Figure 8: WEPP Characterised Bare Soil with 10% and 20% Contact Cover and the Resultant Erosion Rates. The Corresponding Concave Designed 30/20/10% Profile is Shown with Break Points.

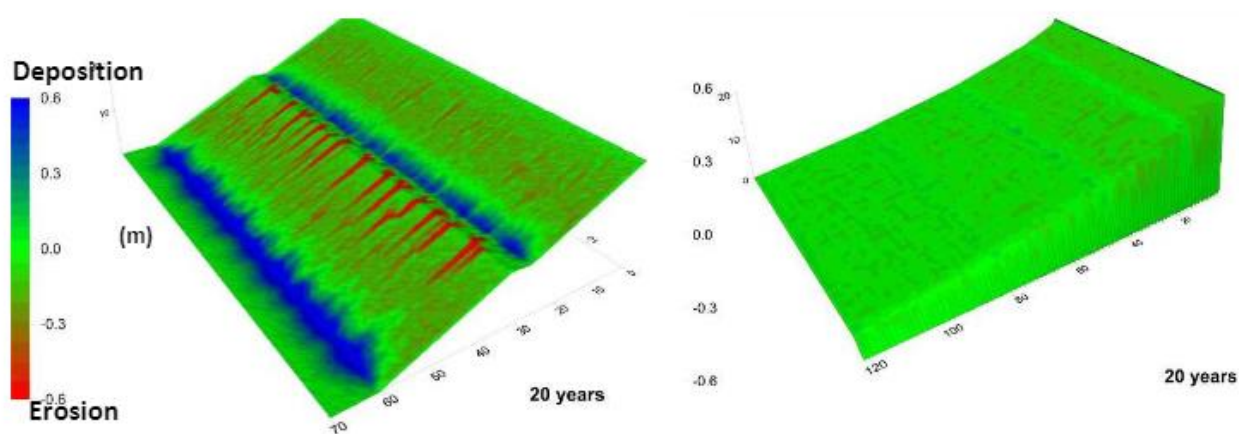


Figure 9: 20-year SIBERIA erosion results for a 20m high batter/berm configuration (left) and concave design

Further Work

To further support landform stability outcomes during the future phases of the RCM WRD landform development, Engeny recommends the following future works:

- Improved characterisation of materials to improve accuracy – the modelling inputs have been derived from existing RCM reports, which have diverse sources. A tailored site-specific sampling program could provide experimentally derived results, using actual site materials where an erosional stress is applied by way of flumes and simulated rainfall.

- Examination of past rehabilitation for what works/what didn't – these areas represent potential knowledge sources as they are in effect long term growth trials, and much could be found from examining the performance of actual site materials in the climate.
- Trials – rehabilitation trials are an opportunity to test strategies on a smaller scale to prove the concepts while mining is continuing. Trials can include construction methods, erosion assessment, seed mixes, and grazing trials. The trials are conducted on a smaller scale (and therefore lower risk basis) before site commits to broad acre rehabilitation that may fail. This activity is encouraged to continue at RCM to inform landform & rehabilitation design and continuous improvement.

DISCLAIMER

This memorandum has been prepared on behalf of and for the exclusive use of Nikki Keane and is subject to and issued in accordance with Nikki Keane instruction to Engeny Australia Pty Ltd (Engeny). The content of this memorandum was based on previous information and studies supplied by Nikki Keane

Engeny accepts no liability or responsibility whatsoever for it in respect of any use of or reliance upon this memorandum by any third party. Copying this memorandum without the permission of Nikki Keane or Engeny is not permitted.

APPENDIX 1 – CLIMATE DATA USED IN THE MODEL

Date	Day	T.Max	Smx	T.Min	Smn	Rain	Srn	Evap	Sev	Radn	Ssl	VP	Svp	RHmax	RHmin	Date2
(yyyymmdd)	()	(oC)	()	(oC)	()	(mm)	()	(mm)	()	(MJ/m2)	()	(hPa)	()	(%)	(%)	(ddmmyyyy)
19230101	1	39.2	35	24.6	35	0	25	8.7	75	25	35	20	35	28.3	64.7	1/01/1923
19230102	2	38.6	35	23.9	35	0	25	8.7	75	25.8	35	21.1	35	30.8	71.2	2/01/1923
19230103	3	38.6	35	24.1	35	0	25	8.5	75	27.2	35	21	35	30.7	70	3/01/1923
19230104	4	37.8	35	25.5	35	0	25	8.8	75	25.5	35	21.3	35	32.5	65.3	4/01/1923
19230105	5	38.9	35	25.6	35	1	25	8.6	75	26.5	35	22.5	35	32.3	68.6	5/01/1923
19230106	6	35.3	35	25.3	35	0.2	25	8.6	75	21.5	35	23.3	35	40.8	72.3	6/01/1923
19230107	7	34.7	35	25.1	35	4.3	25	8.6	75	22.2	35	24.8	35	44.8	77.8	7/01/1923
19230108	8	36.9	35	24.1	35	19.9	25	9	75	23	35	25.8	35	41.3	86	8/01/1923
19230109	9	37.3	35	24.8	35	0	25	9.1	75	23.7	35	22.6	35	35.4	72.2	9/01/1923
19230110	10	37.7	35	24.7	35	0	25	9.2	75	25.1	35	22.5	35	34.5	72.3	10/01/1923
19230111	11	37.9	35	25.2	35	0	25	9.2	75	24.7	35	23	35	34.9	71.8	11/01/1923
19230112	12	37.8	35	24.6	35	0	25	9.1	75	23	35	23.7	35	36.2	76.6	12/01/1923
19230113	13	37.8	35	25	35	0	25	9	75	23.3	35	22.7	35	34.6	71.7	13/01/1923
19230114	14	38	35	24.8	35	0	25	9.1	75	24.2	35	22.3	35	33.7	71.3	14/01/1923
19230115	15	39.3	35	24.7	35	0	25	9.1	75	26.7	35	22.1	35	31.1	71	15/01/1923
19230116	16	39.9	35	26.1	35	0	25	9.3	75	26.3	35	21.7	35	29.6	64.2	16/01/1923
19230117	17	41.6	35	26.6	35	0	25	9.4	75	28.7	35	21.7	35	27	62.3	17/01/1923
19230118	18	37.8	35	25.7	35	0	25	9.4	75	24.9	35	21.6	35	33	65.4	18/01/1923
19230119	19	37.2	35	23.2	35	0	25	9.2	75	31.3	35	6	35	9.5	21.1	19/01/1923
19230120	20	38.7	35	20.3	35	0	25	9.3	75	24.7	35	11.2	35	16.3	47	20/01/1923
19230121	21	39	35	24.3	35	0	25	9.3	75	26.6	35	21.3	35	30.5	70.1	21/01/1923
19230122	22	39.8	35	24.4	35	0	25	9.1	75	26.7	35	22.3	35	30.6	73	22/01/1923
19230123	23	40.4	35	25	35	0	25	9.1	75	27.3	35	22.4	35	29.7	70.7	23/01/1923
19230124	24	41.1	35	25.3	35	0	25	8.7	75	26.7	35	21.6	35	27.6	67	24/01/1923
19230125	25	39.2	35	27	35	0	25	8.7	75	26.7	35	20.6	35	29.1	57.8	25/01/1923
19230126	26	38.7	35	24.6	35	0	25	8.6	75	28.2	35	18	35	26.2	58.2	26/01/1923
19230127	27	40.5	35	22.3	35	0	25	8.8	75	31.7	35	17.2	35	22.7	63.9	27/01/1923
19230128	28	41.4	35	22.2	35	0	25	8.9	75	28.2	35	20.1	35	25.3	75.1	28/01/1923
19230129	29	40.5	35	24.1	35	0	25	9.3	75	27.7	35	19.9	35	26.3	66.3	29/01/1923
19230130	30	40.3	35	25.5	35	0	25	9.3	75	28.1	35	17.9	35	23.9	54.9	30/01/1923
19230131	31	40.7	35	24.6	35	0	25	9.2	75	28.8	35	12.8	35	16.7	41.4	31/01/1923
19230201	32	39.9	35	24.7	35	0	25	9.2	75	28.2	35	15.8	35	21.5	50.8	1/02/1923
19230202	33	40.2	35	24	35	0	25	9	75	26.5	35	10.2	35	13.7	34.2	2/02/1923
19230203	34	38.1	35	24.4	35	0	25	8.8	75	24.1	35	20.6	35	30.9	67.4	3/02/1923
19230204	35	38.9	35	25.5	35	0.9	25	8.4	75	25.8	35	21.7	35	31.2	66.5	4/02/1923
19230205	36	39.1	35	25.7	35	0	25	8.6	75	27.1	35	20.9	35	29.7	63.3	5/02/1923
19230206	37	38.9	35	25.1	35	0	25	8.7	75	26.9	35	19.3	35	27.7	60.6	6/02/1923
19230207	38	39.8	35	24.5	35	0.4	25	8.8	75	25.4	35	20.6	35	28.2	67	7/02/1923
19230208	39	39.9	35	24.9	35	0.1	25	8.9	75	23.7	35	21.1	35	28.8	67	8/02/1923
19230209	40	38	35	25.1	35	0	25	8.7	75	24.5	35	20.2	35	30.5	63.4	9/02/1923
19230210	41	37.1	35	24.1	35	11.4	25	8.5	75	24.4	35	19.7	35	31.2	65.6	10/02/1923
19230211	42	38.7	35	24.2	35	0	25	8.5	75	22.8	35	20	35	29.1	66.2	11/02/1923
19230212	43	35.6	35	23.5	35	0.1	25	8.3	75	22.5	35	21.6	35	37.2	74.6	12/02/1923
19230213	44	36.7	35	24.1	35	0	25	8	75	23.3	35	21.6	35	35	72	13/02/1923
19230214	45	35.7	35	22.3	35	0.8	25	8	75	23.5	35	23	35	39.4	85.5	14/02/1923
19230215	46	36.9	35	22.3	35	0.3	25	8	75	25.4	35	21.6	35	34.6	80.3	15/02/1923
19230216	47	38.7	35	23.2	35	0	25	8.1	75	26.3	35	20.4	35	29.6	71.8	16/02/1923
19230217	48	38.9	35	23.1	35	0	25	8.4	75	25.7	35	18.3	35	26.3	64.8	17/02/1923
19230218	49	37.8	35	23.9	35	0	25	8.7	75	25	35	18.7	35	28.5	63.1	18/02/1923
19230219	50	36.7	35	24.6	35	0	25	8.8	75	23.9	35	16.8	35	27.2	54.3	19/02/1923
19230220	51	36.9	35	24.3	35	0	25	8.9	75	23.9	35	16.6	35	26.6	54.7	20/02/1923
19230221	52	36.5	35	23.9	35	0	25	9.1	75	23.6	35	16.6	35	27.2	56	21/02/1923
19230222	53	36.3	35	25.1	35	0	25	8.9	75	23.1	35	19.4	35	32.1	60.9	22/02/1923
19230223	54	38.1	35	23.8	35	0	25	8.9	75	24.6	35	21.5	35	32.3	72.9	23/02/1923
19230224	55	38.7	35	23.9	35	0	25	9	75	26.7	35	20.6	35	29.9	69.5	24/02/1923
19230225	56	39.3	35	24.2	35	0	25	7.8	75	22.7	35	21.2	35	29.8	70.2	25/02/1923
19230226	57	41.7	35	24.7	35	0	25	7.3	75	25.1	35	21.5	35	26.6	69.1	26/02/1923
19230227	58	41.6	35	26.4	35	0	25	6.6	75	25.5	35	22.3	35	27.8	64.8	27/02/1923
19230228	59	41.7	35	26	35	0	25	8.4	75	24.2	35	19.5	35	24.2	58	28/02/1923
19230301	60	40.5	35	25.9	35	0	25	6.6	75	22.7	35	20.9	35	27.6	62.6	1/03/1923
19230302	61	37.6	35	26.5	35	0.5	25	6.3	75	24.2	35	22.2	35	34.2	64.1	2/03/1923
19230303	62	37.4	35	24.8	35	0	25	6.5	75	21.9	35	22.1	35	34.5	70.6	3/03/1923
19230304	63	37.9	35	24.5	35	0.9	25	6.8	75	23.3	35	21.4	35	32.5	69.6	4/03/1923
19230305	64	38.2	35	23.7	35	0.2	25	7	75	22.6	35	20.8	35	31.1	71	5/03/1923
19230306	65	37.8	35	24.8	35	2.3	25	7.1	75	22.5	35	20.5	35	31.3	65.5	6/03/1923
19230307	66	38.1	35	23.7	35	0.4	25	7.1	75	23.1	35	20.7	35	31.1	70.7	7/03/1923
19230308	67	36.2	35	25.8	35	0.7	25	7.3	75	21.5	35	18.8	35	31.3	56.6	8/03/1923
19230309	68	35.3	35	23.5	35	0	25	7.3	75	18.2	35	21	35	36.7	72.6	9/03/1923
19230310	69	35.9	35	24.1	35	0	25	7.5	75	20.6	35	21.3	35	36	71	10/03/1923
19230311	70	36	35	25	35	0.9	25	7.5	75	20.1	35	21.7	35	36.5	68.5	11/03/1923
19230312	71	34.9	35	23.6	35	0	25	7.7	75	20	35	22.3	35	39.9	76.6	12/03/1923
19230313	72	36.5	35	23.2	35	27	25	7.9	75	21.7	35	23.5	35	38.5	82.7	13/03/1923
19230314	73	37.1	35	24	35	0	25	8	75	23.6	35	19.8	35	31.4	66.4	14/03/1923
19230315	74	36.5	35	23.3	35	0	25	8	75	21.8	35	19.5	35	31.9	68.2	15/03/1923
19230316	75	35.8	35	23.3	35	9.5	25	8	75	23	35	19	35	32.3	66.4	16/03/1923
19230317	76	35.3	35	22.4	35	0	25	7.8	75	22.6	35	18.7	35	32.7	69.1	17/03/1923
19230318	77	36.8	35	23.1	35	0.3	25	7.8	75	21.9	35	19.8	35	31.9	70.1	18/03/1923
19230319	78	36.2	35	22.9	35	7.2	25	7.8	75	22	35	19.8	35	33	70.9	19/03/1923
19230320	79	36.9	35	22.9	35	0.5	25	7.9	75	22.3	35	18.8	35	30.1	67.3	20/03/1923
19230321	80	36.8	35	22.7	35	0	25	7.9	75	23.8	35	17.7	35	28.5	64.2	21/03/1923
19230322	81	37.1	35	22.3	35	0	25	8.2	75	23.7	35	13	35	20.6	48.3	22/03/1923

19230323	82	36.9	35	23.4	35	0	25	8.3	75	22.7	35	14.8	35	23.7	51.4	23/03/1923
19230324	83	36.4	35	22.4	35	0	25	8.3	75	23.4	35	14.3	35	23.5	52.8	24/03/1923
19230325	84	36.8	35	21.7	35	0	25	8.1	75	21.5	35	14.8	35	23.8	57	25/03/1923
19230326	85	37.6	35	21.4	35	0	25	8.2	75	22.4	35	10.2	35	15.7	40	26/03/1923
19230327	86	35.8	35	23.4	35	0	25	8	75	21.8	35	15.7	35	26.7	54.6	27/03/1923
19230328	87	36	35	21.9	35	0	25	7.8	75	22.9	35	13.3	35	22.4	50.6	28/03/1923
19230329	88	35.2	35	22.2	35	0	25	7.9	75	22.7	35	14.7	35	25.9	54.9	29/03/1923
19230330	89	35	35	23	35	0	25	8	75	22.9	35	15.8	35	28.1	56.3	30/03/1923
19230331	90	34.7	35	22.6	35	0	25	7.7	75	22	35	15.7	35	28.4	57.3	31/03/1923
19230401	91	35.5	35	21.5	35	0	25	7.6	75	21.5	35	13.1	35	22.7	51.1	1/04/1923
19230402	92	34.9	35	22.8	35	0	25	7.6	75	21	35	13.3	35	23.8	47.9	2/04/1923
19230403	93	33.5	35	21.5	35	0	25	7.4	75	21.8	35	12.9	35	24.9	50.3	3/04/1923
19230404	94	33.9	35	20.7	35	0	25	7.5	75	22.1	35	12.9	35	24.4	52.9	4/04/1923
19230405	95	33.2	35	19.5	35	0	25	7.6	75	20.2	35	12.1	35	23.8	53.4	5/04/1923
19230406	96	34	35	19.9	35	0	25	7.8	75	21.7	35	13.9	35	26.1	59.8	6/04/1923
19230407	97	34.7	35	20.5	35	0	25	7.6	75	21.8	35	14.7	35	26.6	61	7/04/1923
19230408	98	34.8	35	21.2	35	0	25	7.5	75	21.7	35	13.4	35	24.1	53.2	8/04/1923
19230409	99	34	35	21.9	35	0	25	7.4	75	21.3	35	13.1	35	24.6	49.9	9/04/1923
19230410	100	34	35	20.8	35	0	25	7.5	75	21.6	35	13.9	35	26.1	56.6	10/04/1923
19230411	101	33.4	35	19.7	35	0	25	7.4	75	21.4	35	13.4	35	26	58.4	11/04/1923
19230412	102	34.4	35	19.9	35	0	25	7.4	75	21.9	35	14.8	35	27.2	63.7	12/04/1923
19230413	103	34.4	35	21	35	0	25	7.4	75	20.2	35	16.6	35	30.5	66.8	13/04/1923
19230414	104	34.7	35	22.4	35	0	25	7.4	75	19.6	35	16.4	35	29.7	60.6	14/04/1923
19230415	105	33.8	35	22.8	35	0	25	7.3	75	18.9	35	15.8	35	30	56.9	15/04/1923
19230416	106	33.8	35	21.5	35	0	25	7.5	75	19.8	35	14.5	35	27.6	56.6	16/04/1923
19230417	107	34.1	35	21.6	35	0.1	25	7.5	75	20.1	35	14.6	35	27.3	56.6	17/04/1923
19230418	108	34.6	35	20.8	35	0	25	7.4	75	19.6	35	14.8	35	26.9	60.3	18/04/1923
19230419	109	34.2	35	22	35	0	25	7.5	75	20.3	35	13.6	35	25.3	51.5	19/04/1923
19230420	110	33.8	35	20.4	35	0	25	7.2	75	20.2	35	12.9	35	24.5	53.8	20/04/1923
19230421	111	33.4	35	21.4	35	0	25	6.9	75	19.7	35	12.7	35	24.7	49.9	21/04/1923
19230422	112	33.2	35	20.1	35	0	25	6.5	75	19.6	35	12.5	35	24.6	53.2	22/04/1923
19230423	113	31.9	35	19.1	35	0	25	6.3	75	18.3	35	12.3	35	26	55.7	23/04/1923
19230424	114	30.4	35	17.9	35	0	25	6.2	75	18.4	35	13.2	35	30.4	64.4	24/04/1923
19230425	115	30	35	17.4	35	0	25	6.4	75	17.9	35	12.4	35	29.2	62.4	25/04/1923
19230426	116	29.1	35	15.8	35	0	25	6.4	75	21.3	35	12.8	35	31.8	71.3	26/04/1923
19230427	117	28.6	35	15.1	35	0	25	6.4	75	18.5	35	8.9	35	22.7	51.9	27/04/1923
19230428	118	31.8	35	15.3	35	0	25	6.6	75	20.3	35	11.4	35	24.2	65.6	28/04/1923
19230429	119	32.7	35	16.2	35	0	25	6.6	75	20.5	35	12.4	35	25.1	67.4	29/04/1923
19230430	120	32.9	35	16.6	35	0	25	6.6	75	20.9	35	11.1	35	22.2	58.8	30/04/1923
19230501	121	33.3	35	17.2	35	0	25	6.6	75	19.6	35	11.2	35	21.9	57.1	1/05/1923
19230502	122	32.7	35	18.6	35	0	25	6.5	75	18.6	35	14.1	35	28.5	65.8	2/05/1923
19230503	123	32.6	35	20.2	35	0	25	6.4	75	18.4	35	14.1	35	28.7	59.6	3/05/1923
19230504	124	33.5	35	18.2	35	0	25	6.3	75	18.4	35	14.1	35	27.3	67.5	4/05/1923
19230505	125	32.7	35	20.6	35	0	25	6.3	75	18.6	35	15.3	35	30.9	63.1	5/05/1923
19230506	126	32.8	35	21.6	35	0	25	6.3	75	18.5	35	15.8	35	31.8	61.3	6/05/1923
19230507	127	29.6	35	19.9	35	10	25	6.4	75	15	35	14.5	35	35	62.4	7/05/1923
19230508	128	27.2	35	17	35	2.5	25	6.4	75	16.7	35	12.3	35	34.1	63.5	8/05/1923
19230509	129	28.5	35	14.6	35	0	25	6.4	75	17.3	35	11.8	35	30.3	71.1	9/05/1923
19230510	130	29.4	35	14.1	35	0	25	6.2	75	18.6	35	11.7	35	28.5	72.8	10/05/1923
19230511	131	30	35	13.5	35	0	25	6.1	75	19.4	35	10	35	23.6	64.7	11/05/1923
19230512	132	30	35	14.9	35	0	25	6	75	20.3	35	7.6	35	17.9	44.9	12/05/1923
19230513	133	30.4	35	13.5	35	0	25	5.8	75	19.9	35	9.9	35	22.8	64	13/05/1923
19230514	134	30.7	35	13.4	35	0	25	5.8	75	17.8	35	9.9	35	22.4	64.4	14/05/1923
19230515	135	31.7	35	14.8	35	0	25	5.7	75	18	35	10	35	21.4	59.4	15/05/1923
19230516	136	31.3	35	13.6	35	0	25	5.8	75	20.2	35	6.3	35	13.8	40.5	16/05/1923
19230517	137	31.1	35	13.6	35	0	25	5.7	75	19.1	35	6.1	35	13.5	39.2	17/05/1923
19230518	138	31.6	35	12.4	35	0	25	5.5	75	20.3	35	5.4	35	11.6	37.5	18/05/1923
19230519	139	32.6	35	13	35	0	25	5.5	75	19.3	35	8.2	35	16.7	54.8	19/05/1923
19230520	140	31.9	35	13.8	35	0	25	5.4	75	18.1	35	11	35	23.3	69.8	20/05/1923
19230521	141	30.8	35	13.7	35	0	25	5.2	75	17.7	35	10.3	35	23.2	65.7	21/05/1923
19230522	142	29.9	35	12.6	35	0	25	5.3	75	18.8	35	4.8	35	11.4	32.9	22/05/1923
19230523	143	29.3	35	11.4	35	0	25	5.3	75	18.8	35	8.3	35	20.4	61.6	23/05/1923
19230524	144	29.2	35	11.9	35	0	25	5.3	75	19	35	10.8	35	26.7	77.6	24/05/1923
19230525	145	30.2	35	12.2	35	0	25	5.3	75	19.1	35	8.2	35	19.1	57.7	25/05/1923
19230526	146	31	35	12.3	35	0	25	5.2	75	19.3	35	8.5	35	18.9	59.5	26/05/1923
19230527	147	31.6	35	13.1	35	0	25	5.2	75	17.6	35	10.4	35	22.4	69	27/05/1923
19230528	148	30.8	35	14.4	35	0	25	5.2	75	17.2	35	11.3	35	25.4	68.9	28/05/1923
19230529	149	31.7	35	16	35	0	25	5.3	75	16.9	35	12.2	35	26.1	67.1	29/05/1923
19230530	150	30.9	35	17.4	35	0	25	5.2	75	17	35	13.4	35	30	67.5	30/05/1923
19230531	151	31.5	35	16.6	35	0	25	5.2	75	17.4	35	14.3	35	30.9	75.7	31/05/1923
19230601	152	31.2	35	19	35	0	25	5.1	75	16.7	35	15.3	35	33.7	69.7	1/06/1923
19230602	153	32.1	35	16.5	35	0.6	25	5	75	15.9	35	12.8	35	26.8	68.2	2/06/1923
19230603	154	26.7	35	18.1	35	26.1	25	5	75	11.2	35	19.9	35	56.8	95.9	3/06/1923
19230604	155	20.3	35	13.3	35	10.9	25	4.9	75	13.7	35	13.2	35	55.4	86.5	4/06/1923
19230605	156	19.1	35	9.1	35	0.1	25	5	75	18.5	35	8.9	35	40.3	77.1	5/06/1923
19230606	157	22.4	35	5.7	35	0	25	5.1	75	18.3	35	9.2	35	34	100	6/06/1923
19230607	158	24.8	35	6.3	35	0	25	5	75	18.3	35	9.9	35	31.6	100	7/06/1923
19230608	159	26.4	35	8.7	35	0	25	5	75	18.3	35	9.3	35	27	82.7	8/06/1923
19230609	160	27.1	35	9.1	35	0	25	5.1	75	18.4	35	10.2	35	28.4	88.3	9/06/1923
19230610	161	22.8	35	10.2	35	0	25	4.9	75	17.5	35	7.6	35	27.4	61.1	10/06/1923
19230611	162	24.4	35	6.2	35	0	25	4.9	75	18.8	35	6.3	35	20.6	66.5	11/06/1923
19230612	163	24.4	35	6.4	35	0	25	5	75	18.7	35	6.8	35	22.3	70.8	12/06/1923
19230613	164	25.2	35	6	35	0	25	4.8	75	17	35	7.6	35	23.7	81.3	

19230614	165	26.2	35	7.7	35	0	25	4.8	75	17.3	35	8.5	35	25	80.9	14/06/1923
19230615	166	27.1	35	8.7	35	0	25	4.8	75	18.4	35	8.8	35	24.5	78.3	15/06/1923
19230616	167	27	35	9	35	0	25	4.8	75	18.2	35	5.8	35	16.3	50.6	16/06/1923
19230617	168	26.7	35	9.8	35	0	25	4.8	75	17.9	35	9.3	35	26.6	76.8	17/06/1923
19230618	169	26.2	35	10.3	35	0	25	4.8	75	17.5	35	7.5	35	22.1	59.9	18/06/1923
19230619	170	24	35	9.3	35	0	25	4.9	75	17.8	35	6.2	35	20.8	53	19/06/1923
19230620	171	24.2	35	8.2	35	0	25	5	75	18.1	35	6.5	35	21.5	59.8	20/06/1923
19230621	172	25.5	35	8.1	35	0	25	5.1	75	17.5	35	7.6	35	23.3	70.4	21/06/1923
19230622	173	26.8	35	10.3	35	0	25	5.1	75	16.9	35	9.2	35	26.1	73.5	22/06/1923
19230623	174	28	35	12.7	35	0	25	5.2	75	13.9	35	12.7	35	33.6	86.5	23/06/1923
19230624	175	26.3	35	15.7	35	0	25	5.2	75	12.5	35	14.6	35	42.7	81.9	24/06/1923
19230625	176	24.8	35	13.6	35	1.9	25	5.1	75	13.9	35	13.5	35	43.1	86.7	25/06/1923
19230626	177	21.4	35	10.5	35	0	25	5.1	75	17.7	35	8.6	35	33.8	67.8	26/06/1923
19230627	178	22.3	35	7.1	35	0	25	5	75	18.3	35	8.7	35	32.3	86.3	27/06/1923
19230628	179	24.2	35	5.6	35	0	25	5	75	18.7	35	6.1	35	20.2	67.1	28/06/1923
19230629	180	25	35	7.4	35	0	25	5.1	75	17.8	35	6.3	35	19.9	61.2	29/06/1923
19230630	181	27	35	11.2	35	0	25	5.1	75	15.6	35	10.7	35	30	80.5	30/06/1923
19230701	182	23.5	35	12.6	35	0	25	4.9	75	15.5	35	10.6	35	36.6	72.7	1/07/1923
19230702	183	19.7	35	7.3	35	0	25	4.9	75	18.2	35	6.6	35	28.8	64.6	2/07/1923
19230703	184	23.7	35	8	35	0	25	5	75	17.4	35	7	35	23.9	65.3	3/07/1923
19230704	185	25	35	8.6	35	0	25	4.9	75	17.2	35	5.8	35	18.3	51.9	4/07/1923
19230705	186	26.1	35	8.6	35	0	25	4.9	75	18.2	35	5.6	35	16.6	50.2	5/07/1923
19230706	187	23.1	35	10.2	35	0	25	5	75	18.2	35	5.8	35	20.5	46.6	6/07/1923
19230707	188	18.8	35	10.2	35	0	25	5	75	14.3	35	5.4	35	24.9	43.4	7/07/1923
19230708	189	18.8	35	9	35	0	25	5.1	75	16.9	35	5.6	35	25.8	48.8	8/07/1923
19230709	190	21.4	35	6.6	35	0	25	5.1	75	18.7	35	5.6	35	22	57.5	9/07/1923
19230710	191	21.9	35	5.3	35	0	25	5.2	75	18.5	35	5.1	35	19.4	57.3	10/07/1923
19230711	192	21.6	35	4.3	35	0	25	5.1	75	19	35	5.2	35	20.2	62.6	11/07/1923
19230712	193	23.8	35	5.9	35	0	25	5.1	75	19.2	35	4.3	35	14.6	46.3	12/07/1923
19230713	194	24.7	35	6.7	35	0	25	5.1	75	19.2	35	4.1	35	13.2	41.8	13/07/1923
19230714	195	25.4	35	7.6	35	0	25	5.1	75	18.2	35	4.3	35	13.3	41.2	14/07/1923
19230715	196	26.7	35	7.4	35	0	25	5.1	75	19	35	5.7	35	16.3	55.4	15/07/1923
19230716	197	26.3	35	7.8	35	0	25	5.2	75	18.6	35	6.5	35	19	61.5	16/07/1923
19230717	198	23.9	35	8.6	35	0	25	5.3	75	18.4	35	7.2	35	24.3	64.5	17/07/1923
19230718	199	23.5	35	6.4	35	0	25	5.4	75	19.4	35	6.1	35	21.1	63.5	18/07/1923
19230719	200	23.3	35	5.4	35	0	25	5.5	75	19.2	35	5.9	35	20.6	65.8	19/07/1923
19230720	201	22.2	35	8.8	35	0	25	5.6	75	18.9	35	6.5	35	24.3	57.4	20/07/1923
19230721	202	23.9	35	6.2	35	0	25	5.6	75	18.8	35	5.1	35	17.2	53.8	21/07/1923
19230722	203	25.3	35	5.5	35	0	25	5.6	75	19.2	35	3.6	35	11.2	39.9	22/07/1923
19230723	204	25	35	7.8	35	0	25	5.6	75	19.9	35	5.1	35	16.1	48.2	23/07/1923
19230724	205	24.8	35	8.7	35	0	25	5.5	75	19.6	35	6.3	35	20.1	56	24/07/1923
19230725	206	26	35	8.2	35	0	25	5.6	75	19.7	35	6.4	35	19	58.9	25/07/1923
19230726	207	25.1	35	8.5	35	0	25	5.6	75	19.8	35	7.4	35	23.2	66.7	26/07/1923
19230727	208	24.8	35	8	35	0	25	5.7	75	20.8	35	4.6	35	14.7	42.9	27/07/1923
19230728	209	26.4	35	8.4	35	0	25	5.7	75	19.4	35	6.6	35	19.2	59.9	28/07/1923
19230729	210	27.3	35	11.5	35	0	25	5.7	75	18.3	35	9.2	35	25.4	67.8	29/07/1923
19230730	211	25.7	35	10.8	35	0	25	5.7	75	19.7	35	8.6	35	26	66.4	30/07/1923
19230731	212	24.9	35	7.3	35	0	25	5.7	75	20.4	35	5.2	35	16.5	50.9	31/07/1923
19230801	213	25.6	35	5.3	35	0	25	5.8	75	20	35	6.3	35	19.2	70.8	1/08/1923
19230802	214	22.7	35	4.1	35	0	25	5.8	75	21	35	5.4	35	19.6	66	2/08/1923
19230803	215	23.5	35	8.1	35	0	25	5.9	75	21	35	6.1	35	21.1	56.5	3/08/1923
19230804	216	22.3	35	6	35	0	25	6	75	20.6	35	5.6	35	20.8	59.9	4/08/1923
19230805	217	22.2	35	6.3	35	0	25	6	75	21.3	35	5	35	18.7	52.4	5/08/1923
19230806	218	21.6	35	5.3	35	0	25	6.1	75	21.7	35	3.8	35	14.7	42.7	6/08/1923
19230807	219	24.2	35	4.8	35	0	25	6.2	75	21.6	35	3	35	9.9	34.9	7/08/1923
19230808	220	26	35	5.4	35	0	25	6.3	75	21.4	35	2.8	35	8.3	31.2	8/08/1923
19230809	221	26.9	35	3.4	35	0	25	6.4	75	21.6	35	6.2	35	17.5	79.6	9/08/1923
19230810	222	27	35	6.2	35	0	25	6.4	75	20.7	35	6.9	35	19.4	72.8	10/08/1923
19230811	223	27.7	35	7.7	35	0	25	6.5	75	21.2	35	7	35	18.8	66.6	11/08/1923
19230812	224	29.6	35	9	35	0	25	6.6	75	21.3	35	7	35	16.9	61	12/08/1923
19230813	225	28.1	35	11.4	35	0	25	6.6	75	21.4	35	7	35	18.4	52	13/08/1923
19230814	226	26.3	35	9.4	35	0	25	6.6	75	22.1	35	4.2	35	12.3	35.6	14/08/1923
19230815	227	25.3	35	8.7	35	0	25	6.7	75	22.8	35	3.2	35	9.9	28.5	15/08/1923
19230816	228	25.9	35	7.6	35	0	25	6.6	75	22.8	35	6.4	35	19.2	61.4	16/08/1923
19230817	229	26	35	9.5	35	0	25	6.6	75	20.7	35	6.9	35	20.5	58.2	17/08/1923
19230818	230	25.2	35	11.2	35	0	25	6.7	75	20.4	35	7.4	35	23.1	55.7	18/08/1923
19230819	231	23.8	35	10.4	35	0	25	6.7	75	22.1	35	7.7	35	26.1	61.1	19/08/1923
19230820	232	25	35	8.3	35	0	25	6.8	75	21.1	35	7.4	35	23.4	67.6	20/08/1923
19230821	233	26.2	35	9.5	35	0	25	6.9	75	23.1	35	7.5	35	22.1	63.2	21/08/1923
19230822	234	27.9	35	10.1	35	0	25	6.9	75	22.9	35	5	35	13.3	40.5	22/08/1923
19230823	235	28.8	35	8.3	35	0	25	6.9	75	23	35	5	35	12.6	45.7	23/08/1923
19230824	236	29.1	35	9.2	35	0	25	7.1	75	23.6	35	6.1	35	15.1	52.5	24/08/1923
19230825	237	28.8	35	9.9	35	0	25	7.2	75	23.5	35	6.9	35	17.4	56.6	25/08/1923
19230826	238	29.4	35	12.4	35	0	25	7.2	75	23.2	35	7.6	35	18.5	52.8	26/08/1923
19230827	239	29.6	35	12.5	35	0	25	7.2	75	23	35	8.4	35	20.3	58	27/08/1923
19230828	240	30.5	35	13.3	35	0	25	7.3	75	22.8	35	8.7	35	19.9	57	28/08/1923
19230829	241	30.4	35	13.4	35	0	25	7.2	75	22.6	35	10.3	35	23.7	67	29/08/1923
19230830	242	28.3	35	14.1	35	0	25	7.2	75	22.1	35	8.4	35	21.8	52.2	30/08/1923
19230831	243	28.6	35	13.6	35	0	25	7.3	75	22.3	35	0	35	0	0	31/08/1923
19230901	244	30.3	35	13	35	0	25	7.5	75	22.9	35	8.9	35	20.6	59.5	1/09/1923
19230902	245	30.2	35	14	35	0	25	7.6	75	22.4	35	9	35	21	56.3	2/09/1923
19230903	246	30	35	15.2	35	0	25	7.8	75	22.6	35	10.1	35	23.8	58.5	3/09/1923
19230904	247	28.3	35	13.7	35	0	25	7.8	75	24.6	35	0.6	35	1.6	3.8	4/09/1923

19230905	248	28.4	35	10.1	35	0	25	7.9	75	25.2	35	3.9	35	10.1	31.6	5/09/1923
19230906	249	29.9	35	8.8	35	0	25	8	75	24.9	35	5.3	35	12.6	46.8	6/09/1923
19230907	250	29.9	35	9.1	35	0	25	8.1	75	24.7	35	0.3	35	0.7	2.6	7/09/1923
19230908	251	27.8	35	12	35	0	25	8.2	75	24.8	35	6.6	35	17.7	47.1	8/09/1923
19230909	252	30.8	35	9	35	0	25	8.2	75	25.6	35	4.7	35	10.6	41	9/09/1923
19230910	253	32.5	35	8.8	35	0	25	8.3	75	25.4	35	4.9	35	10	43.3	10/09/1923
19230911	254	33	35	9.9	35	0	25	8.3	75	24.8	35	6.7	35	13.3	55	11/09/1923
19230912	255	33.6	35	11.9	35	0	25	8.4	75	25.1	35	8.2	35	15.8	58.9	12/09/1923
19230913	256	32.8	35	15.4	35	0	25	8.4	75	25	35	10	35	20.1	57.2	13/09/1923
19230914	257	28.6	35	16	35	0	25	8.6	75	24.1	35	8.6	35	22	47.3	14/09/1923
19230915	258	28.7	35	10.7	35	0	25	8.7	75	25.7	35	2.6	35	6.6	20.2	15/09/1923
19230916	259	30.4	35	9.9	35	0	25	8.8	75	25.4	35	5.4	35	12.4	44.3	16/09/1923
19230917	260	32	35	10.3	35	0	25	8.8	75	25.9	35	6.1	35	12.8	48.7	17/09/1923
19230918	261	33	35	11.5	35	0	25	8.8	75	26	35	7.8	35	15.5	57.5	18/09/1923
19230919	262	33.6	35	14	35	0	25	8.7	75	25.8	35	9.3	35	17.9	58.2	19/09/1923
19230920	263	32.9	35	17.8	35	0	25	8.8	75	25.7	35	10.8	35	21.6	53	20/09/1923
19230921	264	31.7	35	14.4	35	0	25	8.8	75	25.4	35	5.5	35	11.8	33.5	21/09/1923
19230922	265	33	35	13.9	35	0	25	8.8	75	26.2	35	3.5	35	7	22.1	22/09/1923
19230923	266	34	35	13.5	35	0	25	9	75	26.5	35	5.8	35	10.9	37.5	23/09/1923
19230924	267	34.8	35	14	35	0	25	9.2	75	25.5	35	5.5	35	9.9	34.4	24/09/1923
19230925	268	35.7	35	15.2	35	0	25	9.1	75	25.1	35	8.7	35	14.9	50.4	25/09/1923
19230926	269	36.8	35	17	35	0	25	9.2	75	24.9	35	8.8	35	14.2	45.4	26/09/1923
19230927	270	33.7	35	19.7	35	0	25	9.4	75	23.6	35	9.1	35	17.4	39.7	27/09/1923
19230928	271	27.1	35	12.3	35	0	25	9.5	75	27.3	35	0	35	0	0	28/09/1923
19230929	272	33.8	35	10	35	0	25	9.4	75	27.3	35	0.4	35	0.8	3.3	29/09/1923
19230930	273	33.7	35	11.8	35	0	25	9.4	75	26.9	35	6.9	35	13.2	49.9	30/09/1923
19231001	274	32.4	35	14	35	0	25	9.6	75	27.5	35	6.7	35	13.8	41.9	1/10/1923
19231002	275	31.4	35	14.3	35	0	25	9.7	75	27.2	35	2.1	35	4.6	12.9	2/10/1923
19231003	276	33.1	35	13.9	35	0	25	9.6	75	27.5	35	2.7	35	5.3	17	3/10/1923
19231004	277	34.4	35	15.1	35	0	25	9.6	75	27.9	35	7.6	35	14	44.3	4/10/1923
19231005	278	34.1	35	15.3	35	0	25	9.8	75	27.7	35	8.5	35	15.9	48.9	5/10/1923
19231006	279	34.8	35	16.2	35	0	25	9.9	75	27.5	35	9.4	35	16.9	51.1	6/10/1923
19231007	280	35.1	35	17.8	35	0	25	10.1	75	26.7	35	9.4	35	16.6	46.1	7/10/1923
19231008	281	36.2	35	17.2	35	0	25	10.1	75	28.2	35	9.6	35	16	48.9	8/10/1923
19231009	282	38.7	35	16.8	35	0	25	10.2	75	27.1	35	8.9	35	12.9	46.5	9/10/1923
19231010	283	36.5	35	19.3	35	0	25	10.4	75	27.3	35	9.8	35	16	43.8	10/10/1923
19231011	284	32.6	35	19.4	35	0	25	10.2	75	24.3	35	9.3	35	18.9	41.3	11/10/1923
19231012	285	30	35	17.3	35	0	25	10.2	75	27.6	35	4.7	35	11.1	23.8	12/10/1923
19231013	286	32.8	35	15.2	35	0	25	10.2	75	28.6	35	4.3	35	8.6	24.9	13/10/1923
19231014	287	34.5	35	16.8	35	0	25	10.3	75	26.6	35	6.8	35	12.4	35.6	14/10/1923
19231015	288	35.5	35	17.6	35	0	25	10.2	75	26.8	35	9	35	15.6	44.7	15/10/1923
19231016	289	37.3	35	19	35	0	25	10.3	75	26.7	35	10.7	35	16.8	48.7	16/10/1923
19231017	290	36.2	35	20	35	0	25	10.3	75	25.8	35	11.3	35	18.8	48.4	17/10/1923
19231018	291	33.3	35	20.6	35	0	25	10.4	75	25.3	35	11.7	35	22.9	48.2	18/10/1923
19231019	292	33.5	35	19.3	35	0	25	10.4	75	22.6	35	13.3	35	25.7	59.4	19/10/1923
19231020	293	35.5	35	20	35	0	25	10.4	75	27.2	35	14.1	35	24.4	60.3	20/10/1923
19231021	294	36.8	35	19.5	35	0	25	10.4	75	25.6	35	11.7	35	18.8	51.6	21/10/1923
19231022	295	36.9	35	20.7	35	0	25	10.4	75	26.4	35	12.3	35	19.7	50.4	22/10/1923
19231023	296	38.5	35	22.4	35	0	25	10.2	75	27.6	35	11.4	35	16.7	42.1	23/10/1923
19231024	297	38.4	35	22	35	0	25	10.3	75	27.4	35	9.5	35	14	35.9	24/10/1923
19231025	298	37.2	35	22.6	35	0	25	10.6	75	27.7	35	10.8	35	17	39.4	25/10/1923
19231026	299	37.7	35	21.7	35	0	25	10.9	75	26.7	35	9.3	35	14.3	35.8	26/10/1923
19231027	300	37.6	35	20.9	35	0	25	10.8	75	26.5	35	11.5	35	17.7	46.5	27/10/1923
19231028	301	38.2	35	20.7	35	0	25	10.8	75	27.2	35	13.1	35	19.6	53.7	28/10/1923
19231029	302	36.5	35	22.4	35	0	25	11	75	21.1	35	13.1	35	21.5	48.4	29/10/1923
19231030	303	34.1	35	21.1	35	0	25	10.9	75	22.5	35	15.4	35	28.8	61.6	30/10/1923
19231031	304	34.7	35	19.9	35	0	25	10.8	75	24.8	35	14	35	25.3	60.3	31/10/1923
19231101	305	35.3	35	21	35	0	25	11	75	27.2	35	9	35	15.7	36.2	1/11/1923
19231102	306	34.8	35	20.1	35	0	25	10.9	75	26	35	11.8	35	21.2	50.2	2/11/1923
19231103	307	37.5	35	22	35	0	25	10.7	75	25.7	35	16.6	35	25.7	62.8	3/11/1923
19231104	308	38	35	22.4	35	0	25	10.4	75	26.8	35	14.5	35	21.9	53.5	4/11/1923
19231105	309	36.8	35	22.2	35	0	25	10	75	28.8	35	14.1	35	22.7	52.7	5/11/1923
19231106	310	36.8	35	20.5	35	0	25	10.2	75	29.3	35	12.3	35	19.8	51	6/11/1923
19231107	311	39	35	20.9	35	0	25	10.2	75	28.7	35	13.2	35	18.9	53.4	7/11/1923
19231108	312	38	35	21.4	35	0	25	10.2	75	27.9	35	14.1	35	21.3	55.3	8/11/1923
19231109	313	37.3	35	21.6	35	0	25	10	75	28.6	35	13.5	35	21.2	52.3	9/11/1923
19231110	314	38.7	35	21	35	0	25	10.1	75	29.8	35	12.5	35	18.2	50.3	10/11/1923
19231111	315	39.8	35	21.8	35	0	25	9.8	75	27.2	35	14.2	35	19.5	54.4	11/11/1923
19231112	316	39.5	35	22.9	35	0	25	9.7	75	28	35	14.9	35	20.7	53.4	12/11/1923
19231113	317	39.8	35	22.3	35	0	25	9.9	75	27.6	35	14	35	19.2	52	13/11/1923
19231114	318	39.4	35	23.7	35	0	25	9.9	75	27.1	35	13.7	35	19.2	46.8	14/11/1923
19231115	319	39.4	35	22.7	35	0	25	10	75	27.4	35	14.1	35	19.7	51.1	15/11/1923
19231116	320	40	35	22	35	0	25	10	75	28.5	35	11.7	35	15.9	44.3	16/11/1923
19231117	321	39.6	35	22.4	35	0	25	10.1	75	29	35	12.2	35	16.9	45.1	17/11/1923
19231118	322	35.6	35	21.2	35	0	25	10	75	29.4	35	8.7	35	15	34.6	18/11/1923
19231119	323	36.4	35	17.4	35	0	25	10.1	75	30.9	35	9.2	35	15.1	46.3	19/11/1923
19231120	324	37.5	35	19.6	35	0	25	10.3	75	28.8	35	14.2	35	22	62.3	20/11/1923
19231121	325	37.8	35	21.3	35	0	25	10.5	75	29.3	35	14.1	35	21.5	55.7	21/11/1923
19231122	326	37.6	35	22	35	0	25	10.3	75	29.2	35	13.1	35	20.2	49.6	22/11/1923
19231123	327	37	35	21	35	0	25	10.3	75	29.6	35	14	35	22.3	56.3	23/11/1923
19231124	328	37.7	35	18.9	35	0	25	10.4	75	29	35	14.7	35	22.5	67.4	24/11/1923
19231125	329	38	35	21.8	35	0	25	10.2	75	28.5	35	15.3	35	23.1	58.6	25/11/1923
19231126	330	38.4	35	23.1	35	0.1	25	9.9	75	27.1	35	15.7	35	23.2	55.6	26/11/1923

19231127	331	39	35	22.2	35	1	25	10.1	75	27.6	35	15.9	35	22.7	59.4	27/11/1923
19231128	332	39.3	35	22.6	35	0.1	25	10.3	75	29.5	35	14.5	35	20.4	52.9	28/11/1923
19231129	333	40	35	21.4	35	0	25	10.3	75	32.2	35	12	35	16.3	47.1	29/11/1923
19231130	334	39.3	35	21	35	0	25	10.5	75	30.6	35	15.3	35	21.5	61.5	30/11/1923
19231201	335	40.5	35	21.8	35	0	25	10.8	75	29	35	14.8	35	19.5	56.7	1/12/1923
19231202	336	40.9	35	23.7	35	0	25	11.1	75	27.5	35	15.1	35	19.5	51.5	2/12/1923
19231203	337	40.4	35	25.5	35	0	25	11.1	75	25.5	35	16.6	35	22	50.9	3/12/1923
19231204	338	39.4	35	25.4	35	1.2	25	11.3	75	24.2	35	17	35	23.8	52.4	4/12/1923
19231205	339	39.1	35	25.2	35	1	25	11.1	75	24.7	35	16.7	35	23.8	52.1	5/12/1923
19231206	340	39.2	35	25.4	35	0	25	10.6	75	26.3	35	16.1	35	22.8	49.6	6/12/1923
19231207	341	37.8	35	25.7	35	0.5	25	9.8	75	25	35	16.2	35	24.7	49.1	7/12/1923
19231208	342	38.6	35	23.9	35	2	25	9.3	75	27	35	16.9	35	24.7	57	8/12/1923
19231209	343	36.8	35	24.5	35	0.8	25	9.2	75	23.1	35	18.3	35	29.5	59.5	9/12/1923
19231210	344	37.3	35	24.5	35	0	25	9.4	75	26.1	35	18.9	35	29.6	61.5	10/12/1923
19231211	345	38.5	35	24.9	35	0	25	9.3	75	25.1	35	18.6	35	27.3	59.1	11/12/1923
19231212	346	38.6	35	25.4	35	0	25	9.2	75	25.7	35	17.5	35	25.6	54	12/12/1923
19231213	347	38.8	35	24.4	35	0	25	9.4	75	25	35	18.9	35	27.3	61.9	13/12/1923
19231214	348	38.2	35	25.2	35	5.9	25	9.5	75	23.4	35	21.4	35	31.9	66.8	14/12/1923
19231215	349	36.3	35	24.2	35	0.1	25	9.2	75	25.6	35	20.1	35	33.3	66.6	15/12/1923
19231216	350	39	35	24.9	35	0	25	9.6	75	25.6	35	20.6	35	29.5	65.4	16/12/1923
19231217	351	39.8	35	25.5	35	0	25	9.7	75	26.4	35	20.8	35	28.5	63.8	17/12/1923
19231218	352	39.8	35	26.6	35	0	25	9.5	75	23.8	35	21.6	35	29.6	62	18/12/1923
19231219	353	38.1	35	26.4	35	9.8	25	9.5	75	25	35	21.6	35	32.4	62.8	19/12/1923
19231220	354	37.9	35	24.8	35	0	25	9.5	75	24.8	35	21.6	35	32.8	69	20/12/1923
19231221	355	38.1	35	25.1	35	0.6	25	9.6	75	26.4	35	20.3	35	30.5	63.7	21/12/1923
19231222	356	39.9	35	26	35	0.4	25	9.8	75	26.6	35	18.1	35	24.7	53.9	22/12/1923
19231223	357	38.9	35	25.4	35	3	25	9.7	75	24.2	35	22.8	35	32.8	70.3	23/12/1923
19231224	358	38.2	35	24.3	35	0.2	25	9.3	75	24.4	35	24.1	35	36	79.4	24/12/1923
19231225	359	36.8	35	25.6	35	0.1	25	8.9	75	22.8	35	24.2	35	39	73.7	25/12/1923
19231226	360	35.8	35	23.9	35	8.9	25	8.9	75	24.4	35	24.6	35	41.9	83	26/12/1923
19231227	361	34.7	35	23.6	35	7.9	25	8.5	75	24.4	35	16.6	35	30	57	27/12/1923
19231228	362	37.3	35	22.5	35	0	25	8.3	75	25.3	35	18.2	35	28.5	66.8	28/12/1923
19231229	363	38.1	35	23.3	35	0	25	8.6	75	25.4	35	20.8	35	31.2	72.7	29/12/1923
19231230	364	38	35	25.3	35	0	25	8.9	75	26	35	20.6	35	31.1	63.9	30/12/1923
19231231	365	38	35	25.1	35	0	25	8.4	75	25.4	35	20.8	35	31.4	65.3	31/12/1923
19240101	1	37.2	35	24.5	35	0	25	8.7	75	22.1	35	20.3	35	32	66	1/01/1924
19240102	2	34.5	35	25	35	0.7	25	8.7	75	21	35	20.4	35	37.3	64.4	2/01/1924
19240103	3	30.3	35	22.2	35	41.2	25	8.5	75	16.4	35	21.1	35	48.9	78.9	3/01/1924
19240104	4	31.8	35	22.4	35	6	25	8.8	75	17	35	20	35	42.5	73.9	4/01/1924
19240105	5	34.6	35	23.2	35	9.3	25	8.6	75	16	35	22.1	35	40.2	77.7	5/01/1924
19240106	6	32.2	35	22.5	35	40.1	25	8.6	75	18.8	35	24.2	35	50.3	88.8	6/01/1924
19240107	7	35.2	35	22.1	35	0.7	25	8.6	75	26.6	35	19.2	35	33.8	72.2	7/01/1924
19240108	8	37.2	35	23.9	35	0	25	9	75	27.9	35	20.3	35	32	68.5	8/01/1924
19240109	9	38.9	35	23.7	35	0	25	9.1	75	28.4	35	21.3	35	30.6	72.7	9/01/1924
19240110	10	39.8	35	22.3	35	0	25	9.2	75	26.9	35	13.9	35	19	51.6	10/01/1924
19240111	11	40.6	35	24.5	35	0	25	9.2	75	27.3	35	20.3	35	26.7	66	11/01/1924
19240112	12	39.8	35	24.7	35	0	25	9.1	75	28.7	35	14.4	35	19.7	46.3	12/01/1924
19240113	13	39.2	35	22.4	35	0	25	9	75	29.7	35	13.5	35	19.1	49.9	13/01/1924
19240114	14	38.9	35	23.8	35	0	25	9.1	75	26.5	35	17.8	35	25.6	60.4	14/01/1924
19240115	15	38.3	35	25.2	35	0	25	9.1	75	26.4	35	20.9	35	31	65.2	15/01/1924
19240116	16	38.4	35	23.8	35	7.4	25	9.3	75	26.4	35	22.5	35	33.2	76.3	16/01/1924
19240117	17	39.1	35	24.8	35	0	25	9.4	75	27.6	35	22.2	35	31.6	70.9	17/01/1924
19240118	18	40.1	35	24.8	35	0	25	9.4	75	26.8	35	22.3	35	30.1	71.3	18/01/1924
19240119	19	39.9	35	24.9	35	0	25	9.2	75	28.5	35	22.5	35	30.7	71.5	19/01/1924
19240120	20	40	35	24.7	35	0	25	9.3	75	29.8	35	20.9	35	28.3	67.2	20/01/1924
19240121	21	38.4	35	23.3	35	0	25	9.3	75	28.8	35	20.7	35	30.6	72.4	21/01/1924
19240122	22	35.5	35	21.3	35	0	25	9.1	75	31.9	35	10	35	17.3	39.5	22/01/1924
19240123	23	37.6	35	20.3	35	0	25	9.1	75	29.8	35	15.2	35	23.4	63.8	23/01/1924
19240124	24	39.3	35	22.3	35	0	25	8.7	75	29.2	35	19.4	35	27.3	72.1	24/01/1924
19240125	25	41.2	35	22	35	0	25	8.7	75	27.2	35	19.6	35	24.9	74.2	25/01/1924
19240126	26	37.5	35	23.7	35	0	25	8.6	75	26.8	35	16	35	24.8	54.6	26/01/1924
19240127	27	38.1	35	21.5	35	0	25	8.8	75	30.3	35	16	35	24	62.4	27/01/1924
19240128	28	38.6	35	21.7	35	0.1	25	8.9	75	28.8	35	11.6	35	16.9	44.7	28/01/1924
19240129	29	39.3	35	21.2	35	0	25	9.3	75	27.9	35	11.4	35	16	45.3	29/01/1924
19240130	30	39.7	35	22.1	35	0	25	9.3	75	26.4	35	11.4	35	15.7	42.9	30/01/1924
19240131	31	40.2	35	22.8	35	0	25	9.2	75	27.1	35	15.7	35	21.1	56.6	31/01/1924
19240201	32	40.2	35	25.1	35	0	25	9.2	75	26.3	35	21.6	35	29	67.8	1/02/1924
19240202	33	39.3	35	25.4	35	0	25	9	75	24.7	35	21.5	35	30.3	66.3	2/02/1924
19240203	34	38.9	35	23.7	35	10.9	25	8.8	75	23.9	35	22.6	35	32.5	77.1	3/02/1924
19240204	35	39.7	35	24.8	35	0	25	8.4	75	23	35	22.6	35	31.1	72.2	4/02/1924
19240205	36	39	35	26	35	0	25	8.6	75	25.3	35	22.1	35	31.6	65.8	5/02/1924
19240206	37	39	35	25.5	35	0	25	8.7	75	24.6	35	23.3	35	33.3	71.4	6/02/1924
19240207	38	35.7	35	25.4	35	0.1	25	8.8	75	20.9	35	23.7	35	40.5	73.1	7/02/1924
19240208	39	36.5	35	24.3	35	1.1	25	8.9	75	21.2	35	24	35	39.3	79	8/02/1924
19240209	40	38	35	24.6	35	0	25	8.7	75	22.6	35	22.2	35	33.5	71.8	9/02/1924
19240210	41	35.8	35	24.6	35	16.6	25	8.5	75	22.1	35	22.7	35	38.6	73.4	10/02/1924
19240211	42	36.5	35	24.5	35	0.1	25	8.5	75	23.2	35	26.1	35	42.7	84.9	11/02/1924
19240212	43	34.3	35	25.3	35	1.3	25	8.3	75	20.8	35	27.6	35	51	85.6	12/02/1924
19240213	44	32.9	35	24.3	35	2.8	25	8	75	18.7	35	29.4	35	58.8	96.8	13/02/1924
19240214	45	33.2	35	24.4	35	0.2	25	8	75	20.2	35	26.7	35	52.5	87.4	14/02/1924
19240215	46	34.5	35	24.7	35	4.4	25	8	75	18.8	35	31.4	35	57.4	100	15/02/1924
19240216	47	33.2	35	23.1	35	9.5	25	8.1	75	21	35	22.8	35	44.8	80.7	16/02/1924
19240217	48	34.8	35	24.7	35	0	25	8.4	75	20.8	35	26				

19240218	49	33.3	35	23.6	35	0	25	8.7	75	17.4	35	25.8	35	50.4	88.6	18/02/1924
19240219	50	34.6	35	23.5	35	0	25	8.8	75	20.8	35	18.8	35	34.2	65	19/02/1924
19240220	51	33.1	35	22.9	35	0	25	8.9	75	22.5	35	22.3	35	44.1	79.9	20/02/1924
19240221	52	35.8	35	22.8	35	0	25	9.1	75	23.8	35	21.3	35	36.2	76.8	21/02/1924
19240222	53	36.1	35	25.2	35	0	25	8.9	75	21.3	35	21.1	35	35.3	65.8	22/02/1924
19240223	54	35.4	35	23	35	0	25	8.9	75	24.6	35	12.1	35	21	43.1	23/02/1924
19240224	55	35.2	35	22.1	35	0	25	9	75	24	35	17	35	29.9	63.9	24/02/1924
19240225	56	34.9	35	22.5	35	0	25	7.8	75	21.8	35	21.5	35	38.4	78.9	25/02/1924
19240226	57	32.9	35	23.5	35	0.3	25	7.3	75	18.3	35	23.8	35	47.6	82.2	26/02/1924
19240227	58	31.5	35	23.4	35	42.1	25	6.6	75	20.2	35	26.8	35	58	93.2	27/02/1924
19240228	59	30.8	35	23.8	35	13.1	25	8.4	75	18.1	35	27.4	35	61.7	93	28/02/1924
19240229	60	34	35	23.5	35	2	25	6.6	75	20.5	35	25.8	35	48.5	89.1	29/02/1924
19240301	61	33.5	35	23.4	35	1.1	25	6.3	75	21.6	35	23.7	35	45.8	82.4	1/03/1924
19240302	62	33.2	35	22.5	35	0	25	6.5	75	21	35	22.7	35	44.6	83.3	2/03/1924
19240303	63	33.8	35	22.5	35	0	25	6.8	75	21.4	35	22.2	35	42.2	81.5	3/03/1924
19240304	64	32.7	35	23.1	35	0.6	25	7	75	18.1	35	23.9	35	48.3	84.6	4/03/1924
19240305	65	30.4	35	23.6	35	3.5	25	7.1	75	15.3	35	25.4	35	58.5	87.2	5/03/1924
19240306	66	31.8	35	21.8	35	1.9	25	7.1	75	16.9	35	15.9	35	33.8	60.9	6/03/1924
19240307	67	30.4	35	22.4	35	0	25	7.3	75	17.4	35	21	35	48.4	77.5	7/03/1924
19240308	68	32.2	35	23.1	35	0	25	7.3	75	18.9	35	19.4	35	40.3	68.7	8/03/1924
19240309	69	32.6	35	22.4	35	0	25	7.5	75	20.4	35	13.4	35	27.2	49.5	9/03/1924
19240310	70	33.6	35	21.8	35	0	25	7.5	75	21.5	35	13.9	35	26.7	53.2	10/03/1924
19240311	71	32.5	35	23.2	35	0	25	7.7	75	20.9	35	21.1	35	43.1	74.2	11/03/1924
19240312	72	32.2	35	22.8	35	2	25	7.9	75	19.5	35	20.3	35	42.2	73.2	12/03/1924
19240313	73	33	35	22.3	35	0	25	8	75	21.7	35	21.2	35	42.1	78.8	13/03/1924
19240314	74	34.1	35	21.8	35	0	25	8	75	24.5	35	20.3	35	37.9	77.8	14/03/1924
19240315	75	34.5	35	21.2	35	0	25	8	75	25	35	18.3	35	33.5	72.7	15/03/1924
19240316	76	35.2	35	21.3	35	0	25	7.8	75	23.9	35	18.6	35	32.7	73.5	16/03/1924
19240317	77	34.3	35	21.5	35	0	25	7.8	75	23.6	35	18.7	35	34.6	73	17/03/1924
19240318	78	35.4	35	21.4	35	0	25	7.8	75	23.5	35	18.6	35	32.4	73	18/03/1924
19240319	79	34	35	21.4	35	0	25	7.9	75	23.4	35	17.3	35	32.5	67.9	19/03/1924
19240320	80	34.6	35	20.9	35	0	25	7.9	75	24.4	35	17.9	35	32.5	72.5	20/03/1924
19240321	81	34	35	21.3	35	0	25	8.2	75	24.1	35	17.1	35	32.1	67.5	21/03/1924
19240322	82	34.5	35	21.1	35	0	25	8.3	75	24.4	35	16	35	29.3	64	22/03/1924
19240323	83	35.9	35	20.2	35	0	25	8.3	75	24	35	16.1	35	27.2	68	23/03/1924
19240324	84	36	35	20.2	35	0	25	8.1	75	23.8	35	15.7	35	26.4	66.4	24/03/1924
19240325	85	36.8	35	20.3	35	0	25	8.2	75	24.7	35	16.3	35	26.3	68.5	25/03/1924
19240326	86	36.6	35	20.5	35	0	25	8	75	25.2	35	16.5	35	26.9	68.5	26/03/1924
19240327	87	36.5	35	21.1	35	0	25	7.8	75	25.1	35	17.2	35	28.2	68.8	27/03/1924
19240328	88	35.1	35	20.3	35	0	25	7.9	75	23.8	35	13.5	35	23.9	56.7	28/03/1924
19240329	89	34.9	35	19.1	35	0	25	8	75	24	35	11.9	35	21.3	53.8	29/03/1924
19240330	90	37	35	19.9	35	0	25	7.7	75	23.7	35	15.2	35	24.2	65.4	30/03/1924
19240331	91	37.1	35	20.7	35	0	25	7.6	75	23.1	35	16.1	35	25.5	66	31/03/1924
19240401	92	37.5	35	22.7	35	0	25	7.6	75	21.7	35	19.1	35	29.6	69.3	1/04/1924
19240402	93	33.8	35	22.2	35	0	25	7.4	75	19.5	35	21.6	35	41.1	80.7	2/04/1924
19240403	94	33.3	35	21.4	35	0	25	7.5	75	22	35	14.6	35	28.5	57.3	3/04/1924
19240404	95	32	35	17.7	35	0	25	7.6	75	21.3	35	8.2	35	17.2	40.5	4/04/1924
19240405	96	30	35	18.8	35	0.1	25	7.8	75	19.9	35	6	35	14.1	27.7	5/04/1924
19240406	97	29.6	35	20.5	35	3.1	25	7.6	75	18	35	14.5	35	35	60.2	6/04/1924
19240407	98	29.9	35	19.4	35	16.4	25	7.5	75	17.3	35	16.4	35	38.9	72.8	7/04/1924
19240408	99	31.6	35	19.5	35	0	25	7.4	75	21.2	35	17.2	35	37	75.9	8/04/1924
19240409	100	30.3	35	19.4	35	0	25	7.5	75	21.8	35	14.5	35	33.6	64.4	9/04/1924
19240410	101	29.2	35	16.9	35	0	25	7.4	75	23.3	35	7.1	35	17.5	36.9	10/04/1924
19240411	102	27.7	35	17.5	35	0	25	7.4	75	23.4	35	6.2	35	16.7	31	11/04/1924
19240412	103	30.5	35	17	35	0	25	7.4	75	22.8	35	12.8	35	29.3	66.1	12/04/1924
19240413	104	31	35	16.2	35	0	25	7.4	75	21.5	35	12.4	35	27.6	67.4	13/04/1924
19240414	105	30.4	35	17.4	35	0	25	7.3	75	21.8	35	12	35	27.6	60.4	14/04/1924
19240415	106	31.4	35	17.3	35	0	25	7.5	75	20.6	35	13.3	35	28.9	67.4	15/04/1924
19240416	107	32	35	17.8	35	0	25	7.5	75	21.2	35	12.8	35	26.9	62.8	16/04/1924
19240417	108	33.3	35	17.9	35	0	25	7.4	75	21	35	14.1	35	27.6	68.8	17/04/1924
19240418	109	34	35	19.6	35	0	25	7.5	75	21.5	35	14.2	35	26.7	62.3	18/04/1924
19240419	110	33.2	35	20.3	35	0	25	7.2	75	21.3	35	13.4	35	26.3	56.3	19/04/1924
19240420	111	29.8	35	17.9	35	0	25	6.9	75	20.9	35	10.8	35	25.7	52.7	20/04/1924
19240421	112	26.2	35	11.9	35	0	25	6.5	75	22.2	35	4.9	35	14.4	35.2	21/04/1924
19240422	113	26.2	35	7.9	35	0	25	6.3	75	22.9	35	4.3	35	12.6	40.4	22/04/1924
19240423	114	28.6	35	8.9	35	0	25	6.2	75	22.2	35	4.7	35	12	41.2	23/04/1924
19240424	115	29.8	35	11.2	35	0	25	6.4	75	19.8	35	9	35	21.5	67.7	24/04/1924
19240425	116	30.1	35	16.5	35	0	25	6.4	75	19	35	11.5	35	27	61.3	25/04/1924
19240426	117	30.4	35	18.1	35	0.6	25	6.4	75	16	35	11.2	35	25.8	54	26/04/1924
19240427	118	25.9	35	18	35	12.1	25	6.6	75	12.7	35	12.3	35	36.8	59.6	27/04/1924
19240428	119	23.1	35	16.1	35	19.4	25	6.6	75	11.6	35	12.6	35	44.6	68.9	28/04/1924
19240429	120	24.3	35	16.1	35	0.4	25	6.6	75	8.9	35	11.5	35	37.9	62.9	29/04/1924
19240430	121	29.2	35	16.1	35	0	25	6.6	75	18.9	35	14.3	35	35.3	78.2	30/04/1924
19240501	122	30.6	35	16.8	35	0	25	6.5	75	20.3	35	13	35	29.6	68	1/05/1924
19240502	123	29.9	35	16.8	35	0	25	6.4	75	20.4	35	12.6	35	29.9	65.9	2/05/1924
19240503	124	30.1	35	16.8	35	0	25	6.3	75	19.5	35	11.4	35	26.7	59.6	3/05/1924
19240504	125	30.1	35	17.3	35	0	25	6.3	75	18.9	35	15.4	35	36.1	78	4/05/1924
19240505	126	29.6	35	18.5	35	0	25	6.3	75	16.4	35	12.9	35	31.1	60.6	5/05/1924
19240506	127	28.9	35	18.8	35	0	25	6.4	75	15.2	35	16.6	35	41.7	76.5	6/05/1924
19240507	128	28.6	35	18.8	35	0	25	6.4	75	12.6	35	16.1	35	41.1	74.2	7/05/1924
19240508	129	29.1	35	18.6	35	0	25	6.4	75	16.4	35	14.8	35	36.7	69.1	8/05/1924
19240509	130	29.4	35	18	35	0	25	6.2	75	18.6	35	14.9	35	36.4	72.2	9/05/1924
19240510	131	29.2	35	17.3	35	0	25	6.1	75	18.6	35	13.4	35	33.1	67.9	10/05/1

19240511	132	27.6	35	17	35	0	25	6	75	19.3	35	13.1	35	35.5	67.6	11/05/1924
19240512	133	29.4	35	16.3	35	0	25	5.8	75	18.7	35	13	35	31.7	70.2	12/05/1924
19240513	134	29	35	16.6	35	0	25	5.8	75	18.1	35	14.9	35	37.2	78.9	13/05/1924
19240514	135	29.4	35	15.2	35	0	25	5.7	75	18.7	35	12.5	35	30.5	72.4	14/05/1924
19240515	136	29.5	35	16.1	35	0	25	5.8	75	18.2	35	12.4	35	30.1	67.8	15/05/1924
19240516	137	28.5	35	13.5	35	0	25	5.7	75	19.3	35	9.6	35	24.7	62.1	16/05/1924
19240517	138	29	35	12.5	35	0	25	5.5	75	19.3	35	8.2	35	20.5	56.6	17/05/1924
19240518	139	29.5	35	11.8	35	0	25	5.5	75	19.6	35	7.9	35	19.2	57.1	18/05/1924
19240519	140	29.9	35	12.1	35	0	25	5.4	75	18.5	35	7	35	16.6	49.6	19/05/1924
19240520	141	29.6	35	12.9	35	0	25	5.2	75	17.2	35	10.7	35	25.8	72	20/05/1924
19240521	142	29.1	35	13.1	35	0	25	5.3	75	18.3	35	11	35	27.3	73	21/05/1924
19240522	143	28.6	35	12.7	35	0	25	5.3	75	18.9	35	9.1	35	23.3	62	22/05/1924
19240523	144	24.6	35	11.4	35	0	25	5.3	75	18.5	35	8.5	35	27.5	63.1	23/05/1924
19240524	145	24.1	35	9	35	0	25	5.3	75	19.5	35	5.8	35	19.3	50.6	24/05/1924
19240525	146	27	35	8.3	35	0	25	5.2	75	18.4	35	5.4	35	15.1	49.4	25/05/1924
19240526	147	28.1	35	9.4	35	0	25	5.2	75	18.8	35	8.5	35	22.4	72.1	26/05/1924
19240527	148	27.1	35	10	35	0	25	5.2	75	19	35	7.1	35	19.8	57.9	27/05/1924
19240528	149	26.2	35	10.6	35	0	25	5.3	75	18.6	35	8.3	35	24.4	65	28/05/1924
19240529	150	27.7	35	11.9	35	0	25	5.2	75	18.1	35	9.5	35	25.6	68.2	29/05/1924
19240530	151	28.8	35	14.9	35	0	25	5.2	75	16.9	35	12.7	35	32.1	75	30/05/1924
19240531	152	28.5	35	14.7	35	0	25	5.1	75	17.3	35	12.9	35	33.2	77.2	31/05/1924
19240601	153	28.7	35	13.7	35	0	25	5	75	17.8	35	13.1	35	33.3	83.6	1/06/1924
19240602	154	27.4	35	12.7	35	0	25	5	75	18.2	35	11.9	35	32.6	81.1	2/06/1924
19240603	155	26.4	35	10.7	35	0	25	4.9	75	17.8	35	10.1	35	29.4	78.5	3/06/1924
19240604	156	27.2	35	9.2	35	0	25	5	75	18.9	35	8.2	35	22.7	70.5	4/06/1924
19240605	157	24.9	35	9	35	0	25	5.1	75	17.4	35	8	35	25.4	69.7	5/06/1924
19240606	158	22.3	35	5.7	35	0	25	5	75	18.9	35	3.4	35	12.6	37.1	6/06/1924
19240607	159	23.2	35	4.2	35	0	25	5	75	18.7	35	4.3	35	15.1	52.2	7/06/1924
19240608	160	25.6	35	4.1	35	0	25	5.1	75	18.2	35	6	35	18.3	73.3	8/06/1924
19240609	161	27.4	35	10	35	0	25	4.9	75	14.7	35	9.5	35	26	77.4	9/06/1924
19240610	162	28	35	13.4	35	0	25	4.9	75	14	35	11.1	35	29.4	72.2	10/06/1924
19240611	163	26.7	35	13.8	35	0	25	5	75	16.3	35	10.9	35	31.1	69.1	11/06/1924
19240612	164	25.7	35	12.6	35	0	25	4.8	75	16.3	35	11.9	35	36	81.6	12/06/1924
19240613	165	25.6	35	9.5	35	0	25	4.8	75	17	35	11.3	35	34.4	95.2	13/06/1924
19240614	166	25.9	35	10.6	35	0	25	4.8	75	17.8	35	11	35	32.9	86.1	14/06/1924
19240615	167	25	35	10.5	35	0	25	4.8	75	18	35	10.8	35	34.1	85.1	15/06/1924
19240616	168	23.2	35	8.7	35	0	25	4.8	75	18.8	35	4.5	35	15.8	40	16/06/1924
19240617	169	23.8	35	8	35	0	25	4.8	75	17.8	35	5.7	35	19.3	53.2	17/06/1924
19240618	170	24.6	35	8.9	35	0	25	4.9	75	17.8	35	7.9	35	25.5	69.3	18/06/1924
19240619	171	23.8	35	8.7	35	0	25	5	75	18.7	35	7	35	23.8	62.3	19/06/1924
19240620	172	24.8	35	8	35	0	25	5.1	75	17.9	35	5.9	35	18.9	55	20/06/1924
19240621	173	25.6	35	10.1	35	0	25	5.1	75	18.1	35	9.3	35	28.3	75.3	21/06/1924
19240622	174	26.3	35	10.8	35	0	25	5.2	75	17.5	35	10	35	29.2	77.3	22/06/1924
19240623	175	26.9	35	10.9	35	0	25	5.2	75	17.3	35	11.6	35	32.7	89	23/06/1924
19240624	176	26.3	35	13.3	35	0	25	5.1	75	17.1	35	10.4	35	30.4	68.1	24/06/1924
19240625	177	26.3	35	13.3	35	0	25	5.1	75	16.1	35	9.9	35	28.9	64.9	25/06/1924
19240626	178	26.4	35	14.7	35	0	25	5	75	15.6	35	9.5	35	27.6	56.8	26/06/1924
19240627	179	24.7	35	13.1	35	0	25	5	75	17.4	35	8.1	35	26	53.8	27/06/1924
19240628	180	24.7	35	11	35	0	25	5.1	75	18	35	8	35	25.7	61	28/06/1924
19240629	181	24.3	35	9.7	35	0	25	5.1	75	18.5	35	8.4	35	27.7	69.8	29/06/1924
19240630	182	25	35	8.8	35	0	25	4.9	75	18.8	35	7.3	35	23.1	64.5	30/06/1924
19240701	183	25.2	35	8.1	35	0	25	4.9	75	18.5	35	6.6	35	20.6	61.1	1/07/1924
19240702	184	25.5	35	8	35	0	25	5	75	18.1	35	4.8	35	14.7	44.8	2/07/1924
19240703	185	27.1	35	12	35	0	25	4.9	75	17.7	35	8.8	35	24.5	62.8	3/07/1924
19240704	186	27.3	35	13.1	35	0	25	4.9	75	17.4	35	11.4	35	31.4	75.7	4/07/1924
19240705	187	27	35	13.2	35	0	25	5	75	16.5	35	11.2	35	31.4	73.9	5/07/1924
19240706	188	27.1	35	13.1	35	0	25	5	75	16.6	35	11	35	30.7	73	6/07/1924
19240707	189	26.7	35	14.3	35	0	25	5.1	75	16.3	35	10.1	35	28.8	62	7/07/1924
19240708	190	25.5	35	12.6	35	0	25	5.1	75	17.4	35	13.9	35	42.6	95.3	8/07/1924
19240709	191	25.6	35	10.3	35	0	25	5.2	75	18.3	35	9.7	35	29.6	77.5	9/07/1924
19240710	192	26.2	35	8.8	35	0	25	5.1	75	19.1	35	9.3	35	27.3	82.2	10/07/1924
19240711	193	26.1	35	10.2	35	0	25	5.1	75	18.9	35	6.7	35	19.8	53.9	11/07/1924
19240712	194	26.9	35	11.8	35	0	25	5.1	75	18.1	35	9.4	35	26.5	68	12/07/1924
19240713	195	28.7	35	12.6	35	0	25	5.1	75	18.9	35	10.2	35	25.9	70	13/07/1924
19240714	196	27.2	35	12.2	35	0	25	5.1	75	18.1	35	9.4	35	26.1	66.2	14/07/1924
19240715	197	26.5	35	12.2	35	0	25	5.2	75	18.5	35	9.9	35	28.6	69.7	15/07/1924
19240716	198	25.8	35	11	35	0	25	5.3	75	19	35	9.8	35	29.5	74.7	16/07/1924
19240717	199	26.8	35	10.6	35	0	25	5.4	75	18.8	35	9.1	35	25.8	71.2	17/07/1924
19240718	200	26.9	35	11.7	35	0	25	5.5	75	18.7	35	10.1	35	28.5	73.5	18/07/1924
19240719	201	27.9	35	14.1	35	0	25	5.6	75	18.2	35	11.4	35	30.3	70.9	19/07/1924
19240720	202	26.7	35	15.5	35	0	25	5.6	75	17.6	35	12.2	35	34.8	69.3	20/07/1924
19240721	203	25	35	11.9	35	0	25	5.6	75	17.5	35	13.2	35	41.7	94.8	21/07/1924
19240722	204	22.1	35	8.8	35	0	25	5.6	75	20.1	35	7.7	35	29	68	22/07/1924
19240723	205	24.1	35	6.7	35	0	25	5.5	75	20.1	35	6.6	35	22	67.3	23/07/1924
19240724	206	26.6	35	6.5	35	0	25	5.6	75	19.9	35	6.1	35	17.5	63.1	24/07/1924
19240725	207	26.9	35	7.5	35	0	25	5.6	75	19.5	35	6.7	35	18.9	64.7	25/07/1924
19240726	208	27.5	35	9.3	35	0	25	5.7	75	19.9	35	9.8	35	26.7	83.7	26/07/1924
19240727	209	28.3	35	11.3	35	0	25	5.7	75	19.5	35	9.3	35	24.2	69.5	27/07/1924
19240728	210	28.1	35	12.4	35	0	25	5.7	75	20.2	35	9.9	35	26	68.8	28/07/1924
19240729	211	27.7	35	13	35	0	25	5.7	75	20.4	35	8.8	35	23.7	58.8	29/07/1924
19240730	212	26.6	35	10.3	35	0	25	5.7	75	20	35	8.1	35	23.3	64.7	30/07/1924
19240731	213	26.9	35	11.9	35	0	25	5.8	75	19.6	35	8.1	35	22.9	58.2	31/07/1924
19240801	214	26.1	35	10.8	35	0	25	5.8	75	20.9	35	7.3	35	21.6	56.4	1/08/1924

19240802	215	26.8	35	9.7	35	0	25	5.9	75	21	35	7.3	35	20.7	60.7	2/08/1924
19240803	216	25.7	35	8.5	35	0	25	6	75	21.4	35	6.6	35	20	59.5	3/08/1924
19240804	217	24.6	35	7.9	35	0	25	6	75	20.9	35	5.6	35	18.1	52.6	4/08/1924
19240805	218	25.7	35	8.6	35	0	25	6.1	75	18.9	35	6.2	35	18.8	55.5	5/08/1924
19240806	219	26.4	35	8.6	35	0	25	6.2	75	20.9	35	6.9	35	20.1	61.8	6/08/1924
19240807	220	27.6	35	10.6	35	0	25	6.3	75	17.7	35	8	35	21.7	62.6	7/08/1924
19240808	221	29.4	35	10.9	35	0	25	6.4	75	19.9	35	10.4	35	25.4	79.8	8/08/1924
19240809	222	30.8	35	11.9	35	0	25	6.4	75	20.9	35	10.6	35	23.9	76.1	9/08/1924
19240810	223	28.3	35	11.5	35	0	25	6.5	75	20.4	35	8.6	35	22.4	63.4	10/08/1924
19240811	224	27.3	35	8.6	35	0	25	6.6	75	21.9	35	6.1	35	16.8	54.6	11/08/1924
19240812	225	29.8	35	7	35	0	25	6.6	75	21	35	6.8	35	16.2	67.9	12/08/1924
19240813	226	28.6	35	10.8	35	0	25	6.6	75	21.9	35	7.5	35	19.2	57.9	13/08/1924
19240814	227	26.5	35	10.5	35	0	25	6.7	75	22.5	35	7	35	20.2	55.2	14/08/1924
19240815	228	27.2	35	9.9	35	0	25	6.6	75	22.5	35	6.1	35	16.9	50	15/08/1924
19240816	229	27.9	35	9.2	35	0	25	6.6	75	21.8	35	7.1	35	18.9	61.1	16/08/1924
19240817	230	28.5	35	11.3	35	0	25	6.7	75	21.9	35	9.1	35	23.4	68	17/08/1924
19240818	231	29.5	35	11.7	35	0	25	6.7	75	21.7	35	9.7	35	23.5	70.6	18/08/1924
19240819	232	30.4	35	12.4	35	0	25	6.8	75	22.6	35	10	35	23	69.5	19/08/1924
19240820	233	31.4	35	13.2	35	0	25	6.9	75	22.8	35	9.8	35	21.3	64.6	20/08/1924
19240821	234	30.7	35	13.1	35	0	25	6.9	75	22.5	35	9.8	35	22.2	65	21/08/1924
19240822	235	30.1	35	12.7	35	0	25	6.9	75	22.1	35	10.1	35	23.7	68.8	22/08/1924
19240823	236	30.3	35	12.2	35	0	25	7.1	75	21.7	35	10.4	35	24.1	73.2	23/08/1924
19240824	237	31	35	14.6	35	0	25	7.2	75	21.6	35	13.3	35	29.6	80.1	24/08/1924
19240825	238	33.7	35	15.8	35	0	25	7.2	75	19.3	35	14.2	35	27.1	79.2	25/08/1924
19240826	239	28	35	14.8	35	0	25	7.2	75	20.6	35	9.4	35	24.9	55.9	26/08/1924
19240827	240	28	35	15	35	0	25	7.3	75	19.9	35	8	35	21.2	46.9	27/08/1924
19240828	241	23.3	35	16	35	2.1	25	7.2	75	10.3	35	11.7	35	40.9	64.4	28/08/1924
19240829	242	21.8	35	13.2	35	39.8	25	7.2	75	12.8	35	13.9	35	53.2	91.7	29/08/1924
19240830	243	27.4	35	13.7	35	13	25	7.3	75	20.3	35	19	35	52.1	100	30/08/1924
19240831	244	30.7	35	14.2	35	0	25	7.5	75	22.2	35	16.6	35	37.6	100	31/08/1924
19240901	245	31.5	35	15.9	35	0	25	7.6	75	21.7	35	16.2	35	35	89.7	1/09/1924
19240902	246	30.7	35	17.4	35	0	25	7.8	75	22.6	35	13.2	35	29.9	66.5	2/09/1924
19240903	247	29.8	35	16	35	0	25	7.8	75	22.9	35	10.5	35	25	57.8	3/09/1924
19240904	248	29.7	35	14.7	35	0	25	7.9	75	23.8	35	10.5	35	25.2	62.8	4/09/1924
19240905	249	30.1	35	13.6	35	0	25	8	75	22.8	35	10.3	35	24.1	66.2	5/09/1924
19240906	250	30.2	35	14.9	35	0	25	8.1	75	24.4	35	8.8	35	20.5	52	6/09/1924
19240907	251	30.2	35	13.4	35	0	25	8.2	75	24.6	35	8	35	18.6	52.1	7/09/1924
19240908	252	30.8	35	13.7	35	0	25	8.2	75	25.1	35	8	35	18	51.1	8/09/1924
19240909	253	32.7	35	14.5	35	0	25	8.3	75	24.8	35	11	35	22.2	66.7	9/09/1924
19240910	254	33.8	35	16.1	35	0	25	8.3	75	23.5	35	13.1	35	24.9	71.6	10/09/1924
19240911	255	30.3	35	17.3	35	0	25	8.4	75	21.7	35	15.3	35	35.4	77.5	11/09/1924
19240912	256	31.6	35	15.1	35	0	25	8.4	75	23	35	12.1	35	26	70.5	12/09/1924
19240913	257	34	35	15	35	0	25	8.6	75	25.3	35	11.1	35	20.9	65.1	13/09/1924
19240914	258	35.3	35	16.3	35	0	25	8.7	75	24.8	35	12	35	21	64.8	14/09/1924
19240915	259	32.5	35	16.6	35	0	25	8.8	75	24.8	35	11.1	35	22.7	58.8	15/09/1924
19240916	260	33.7	35	15.9	35	0	25	8.8	75	26	35	10.2	35	19.5	56.5	16/09/1924
19240917	261	33.6	35	16.1	35	0	25	8.8	75	23.9	35	9.4	35	18.1	51.4	17/09/1924
19240918	262	33.2	35	17.8	35	0	25	8.7	75	24.4	35	12	35	23.6	58.9	18/09/1924
19240919	263	32.9	35	18.3	35	0	25	8.8	75	24	35	11.4	35	22.8	54.2	19/09/1924
19240920	264	32.5	35	18.9	35	0	25	8.8	75	22.9	35	12.5	35	25.6	57.3	20/09/1924
19240921	265	32.4	35	18	35	0	25	8.8	75	23.3	35	18	35	37	87.3	21/09/1924
19240922	266	31.8	35	17.8	35	0.8	25	9	75	21.2	35	14.5	35	30.8	71.2	22/09/1924
19240923	267	33.6	35	16.5	35	0	25	9.2	75	24.6	35	15.4	35	29.6	82.1	23/09/1924
19240924	268	37	35	17.7	35	0	25	9.1	75	23.5	35	12.8	35	20.4	63.2	24/09/1924
19240925	269	33.4	35	17.9	35	0	25	9.2	75	23.8	35	10.7	35	20.8	52.2	25/09/1924
19240926	270	37.5	35	18.3	35	0	25	9.4	75	24.4	35	12.3	35	19.1	58.5	26/09/1924
19240927	271	36	35	21	35	0	25	9.5	75	23.6	35	16.4	35	27.6	66	27/09/1924
19240928	272	31.4	35	20.2	35	0	25	9.4	75	20.5	35	15.6	35	33.9	65.9	28/09/1924
19240929	273	26.2	35	15.6	35	0.1	25	9.4	75	25.5	35	8.9	35	26.2	50.2	29/09/1924
19240930	274	27.1	35	9	35	0	25	9.6	75	27.4	35	6	35	16.7	52.3	30/09/1924
19241001	275	31.9	35	10.8	35	0.1	25	9.7	75	26.6	35	8.8	35	18.6	68	1/10/1924
19241002	276	33.7	35	15.2	35	0	25	9.6	75	27.4	35	9	35	17.2	52.1	2/10/1924
19241003	277	35.4	35	16.2	35	0	25	9.6	75	25.9	35	9.9	35	17.2	53.8	3/10/1924
19241004	278	36.3	35	21.1	35	0	25	9.8	75	23.8	35	13.1	35	21.7	52.4	4/10/1924
19241005	279	32.8	35	21.1	35	0.5	25	9.9	75	21.5	35	21.9	35	44	87.6	5/10/1924
19241006	280	32.2	35	19.2	35	17.1	25	10.1	75	24.6	35	13.8	35	28.7	62.1	6/10/1924
19241007	281	31.2	35	18	35	0	25	10.1	75	26.1	35	10.2	35	22.4	49.4	7/10/1924
19241008	282	28.2	35	16.2	35	0	25	10.2	75	26.7	35	4.1	35	10.7	22.3	8/10/1924
19241009	283	31.7	35	12.7	35	0	25	10.4	75	28.3	35	3.8	35	8.1	25.9	9/10/1924
19241010	284	33.9	35	12.6	35	0	25	10.2	75	29	35	8.2	35	15.5	56.2	10/10/1924
19241011	285	35.5	35	18.1	35	0	25	10.2	75	25.8	35	10.5	35	18.2	50.6	11/10/1924
19241012	286	36.4	35	19.2	35	0	25	10.2	75	26.9	35	10.7	35	17.6	48.1	12/10/1924
19241013	287	35.4	35	19.6	35	0	25	10.3	75	23.9	35	11.2	35	19.5	49.1	13/10/1924
19241014	288	34.9	35	20.4	35	0	25	10.2	75	22.9	35	12.6	35	22.5	52.6	14/10/1924
19241015	289	37.2	35	20.5	35	0	25	10.3	75	25.1	35	14.5	35	22.9	60.2	15/10/1924
19241016	290	39.6	35	22.8	35	0	25	10.3	75	26.1	35	14.7	35	20.4	53	16/10/1924
19241017	291	38.4	35	23.6	35	0	25	10.4	75	26.9	35	12.8	35	18.9	44	17/10/1924
19241018	292	40.1	35	22.6	35	0	25	10.4	75	26.2	35	11.4	35	15.4	41.6	18/10/1924
19241019	293	36.1	35	22.9	35	0	25	10.4	75	25	35	15.6	35	26.1	55.9	19/10/1924
19241020	294	34.2	35	20.6	35	0	25	10.4	75	24.3	35	16.6	35	30.9	68.4	20/10/1924
19241021	295	33.8	35	20.3	35	0	25	10.4	75	26.2	35	14.8	35	28.1	62.2	21/10/1924
19241022	296	33.7	35	19.4	35	0	25	10.2	75	28.4	35	12	35	22.9	53.3	22/10/1924
19241023	297	35.9	35	17.9	35	0	25	10.3	75	29.7	35	10.9	35	18.4		

19241024	298	36.9	35	19.8	35	0	25	10.6	75	27.4	35	8.7	35	13.9	37.7	24/10/1924
19241025	299	37.6	35	20.7	35	0	25	10.9	75	29	35	11.7	35	18	47.9	25/10/1924
19241026	300	39.7	35	21.7	35	0	25	10.8	75	27.4	35	12	35	16.5	46.2	26/10/1924
19241027	301	40	35	22.8	35	0	25	10.8	75	27.5	35	12.4	35	16.8	44.7	27/10/1924
19241028	302	39.3	35	25.3	35	0	25	11	75	25	35	15.5	35	21.8	48.1	28/10/1924
19241029	303	39.1	35	25.7	35	0	25	10.9	75	25.9	35	15.2	35	21.6	46	29/10/1924
19241030	304	39.2	35	25	35	0.1	25	10.8	75	25.5	35	13.4	35	19	42.3	30/10/1924
19241031	305	37.6	35	22.2	35	5.2	25	11	75	25	35	16.3	35	25.1	60.9	31/10/1924
19241101	306	37	35	23.3	35	0	25	10.9	75	25.1	35	12.1	35	19.3	42.3	1/11/1924
19241102	307	37.8	35	22	35	0.7	25	10.7	75	25.7	35	14	35	21.4	53	2/11/1924
19241103	308	39.5	35	21.5	35	0.2	25	10.4	75	28.3	35	14.2	35	19.8	55.4	3/11/1924
19241104	309	37.5	35	24.7	35	0	25	10	75	22.2	35	18.1	35	28.1	58.2	4/11/1924
19241105	310	33.7	35	21.5	35	0.1	25	10.2	75	21.6	35	19.4	35	37.1	75.7	5/11/1924
19241106	311	36.9	35	23.1	35	0	25	10.2	75	22	35	22.2	35	35.6	78.6	6/11/1924
19241107	312	38.1	35	23.5	35	0	25	10.2	75	24	35	18.7	35	28.1	64.6	7/11/1924
19241108	313	33.2	35	24.7	35	0	25	10	75	22.7	35	20.1	35	39.5	64.6	8/11/1924
19241109	314	37.4	35	23.1	35	3.4	25	10.1	75	23.3	35	19.9	35	31	70.4	9/11/1924
19241110	315	36.7	35	23.3	35	0.1	25	9.8	75	24	35	20.6	35	33.4	72	10/11/1924
19241111	316	30.2	35	23.3	35	4.6	25	9.7	75	19.6	35	19.9	35	46.4	69.6	11/11/1924
19241112	317	34.8	35	22.7	35	2	25	9.9	75	21.4	35	20.5	35	36.9	74.3	12/11/1924
19241113	318	36.6	35	21.4	35	0	25	9.9	75	25.9	35	17.6	35	28.7	69.1	13/11/1924
19241114	319	37.2	35	22.7	35	0	25	10	75	27	35	16.1	35	25.4	58.4	14/11/1924
19241115	320	37.5	35	22.8	35	0	25	10	75	27.2	35	13.8	35	21.4	49.7	15/11/1924
19241116	321	36.6	35	21.5	35	0	25	10.1	75	29.7	35	10.7	35	17.4	41.7	16/11/1924
19241117	322	36.6	35	19.8	35	0	25	10	75	29.5	35	6.4	35	10.4	27.7	17/11/1924
19241118	323	37.9	35	20	35	0	25	10.1	75	27.6	35	12.8	35	19.4	54.8	18/11/1924
19241119	324	37.9	35	21.7	35	0	25	10.3	75	26.3	35	16.4	35	24.9	63.2	19/11/1924
19241120	325	38.7	35	22.7	35	0	25	10.5	75	27.2	35	21.3	35	31	77.2	20/11/1924
19241121	326	39.4	35	25.2	35	0	25	10.3	75	26.3	35	19.7	35	27.6	61.5	21/11/1924
19241122	327	38.8	35	26.4	35	0	25	10.3	75	26	35	19.1	35	27.6	55.5	22/11/1924
19241123	328	38.7	35	24.8	35	6.6	25	10.4	75	26.1	35	20.9	35	30.4	66.8	23/11/1924
19241124	329	36.1	35	22.5	35	0	25	10.2	75	26.4	35	15.7	35	26.3	57.6	24/11/1924
19241125	330	36.5	35	21.6	35	0	25	9.9	75	28.7	35	4.5	35	7.4	17.4	25/11/1924
19241126	331	37.8	35	18	35	0	25	10.1	75	30.4	35	13	35	19.8	63	26/11/1924
19241127	332	38	35	20.3	35	0	25	10.3	75	29	35	15.3	35	23.1	64.3	27/11/1924
19241128	333	39.2	35	22.3	35	0	25	10.3	75	28.9	35	15.2	35	21.5	56.5	28/11/1924
19241129	334	39.3	35	23.4	35	0	25	10.5	75	27.3	35	14.5	35	20.4	50.4	29/11/1924
19241130	335	38.1	35	23.8	35	0	25	10.8	75	25.6	35	15.4	35	23.1	52.3	30/11/1924
19241201	336	37.4	35	24.1	35	0	25	11.1	75	23.1	35	16.3	35	25.4	54.3	1/12/1924
19241202	337	39.3	35	23.6	35	0	25	11.1	75	28.6	35	15.5	35	21.8	53.2	2/12/1924
19241203	338	38.5	35	21.5	35	0	25	11.3	75	29.1	35	12.6	35	18.5	49.2	3/12/1924
19241204	339	38.5	35	22.5	35	0	25	11.1	75	26.7	35	16.1	35	23.7	59.1	4/12/1924
19241205	340	38.9	35	21.7	35	0	25	10.6	75	27.2	35	16.5	35	23.7	63.6	5/12/1924
19241206	341	38.6	35	25	35	0	25	9.8	75	26.8	35	17.8	35	26	56.2	6/12/1924
19241207	342	37.4	35	23.3	35	10.3	25	9.3	75	24.4	35	16.8	35	26.2	58.7	7/12/1924
19241208	343	37.6	35	23.6	35	0.3	25	9.2	75	24.3	35	16.3	35	25.1	56	8/12/1924
19241209	344	37.3	35	24.6	35	2.9	25	9.4	75	23.2	35	18.2	35	28.5	58.9	9/12/1924
19241210	345	34.1	35	23.6	35	2.7	25	9.3	75	17.4	35	18.8	35	35.1	64.6	10/12/1924
19241211	346	29.8	35	23.8	35	46.9	25	9.2	75	15.2	35	19.3	35	46	65.5	11/12/1924
19241212	347	29.2	35	22.6	35	100.3	25	9.4	75	18.6	35	18.4	35	45.4	67.1	12/12/1924
19241213	348	31.6	35	21.2	35	83.3	25	9.5	75	21.5	35	23	35	49.5	91.4	13/12/1924
19241214	349	35.7	35	24.5	35	0	25	9.2	75	22.2	35	26.4	35	45.2	85.9	14/12/1924
19241215	350	34.1	35	24.8	35	0	25	9.6	75	20.2	35	21.9	35	40.9	70	15/12/1924
19241216	351	32	35	23	35	0	25	9.7	75	23	35	21.6	35	45.4	76.9	16/12/1924
19241217	352	35.3	35	23.1	35	0.9	25	9.5	75	26.8	35	20.6	35	36	72.9	17/12/1924
19241218	353	36	35	22.9	35	0	25	9.5	75	25.3	35	18	35	30.3	64.5	18/12/1924
19241219	354	35.6	35	22.9	35	0	25	9.5	75	26.7	35	18.7	35	32.2	67	19/12/1924
19241220	355	35.3	35	22.7	35	0	25	9.6	75	25.8	35	18.5	35	32.4	67.1	20/12/1924
19241221	356	36.4	35	23.4	35	0	25	9.8	75	26.2	35	19.9	35	32.8	69.2	21/12/1924
19241222	357	36.9	35	23.3	35	0	25	9.7	75	28.1	35	19.3	35	30.9	67.5	22/12/1924
19241223	358	37.4	35	23.5	35	0	25	9.3	75	27.3	35	19.7	35	30.7	68.1	23/12/1924
19241224	359	38.8	35	22.8	35	0	25	8.9	75	27.8	35	19.5	35	28.2	70.3	24/12/1924
19241225	360	39	35	22.8	35	0	25	8.9	75	28.5	35	18.5	35	26.5	66.7	25/12/1924
19241226	361	39.1	35	22.7	35	0	25	8.5	75	27.6	35	19.6	35	27.9	71.1	26/12/1924
19241227	362	35.5	35	21.9	35	0	25	8.3	75	29.4	35	10.6	35	18.3	40.4	27/12/1924
19241228	363	36.6	35	19.3	35	0	25	8.6	75	29.2	35	10	35	16.3	44.7	28/12/1924
19241229	364	38.7	35	21.7	35	0	25	8.9	75	31.4	35	9.1	35	13.2	35.1	29/12/1924
19241230	365	39.6	35	22.3	35	0	25	8.4	75	29	35	11.5	35	15.9	42.7	30/12/1924
19241231	366	38.7	35	24.1	35	0	25	8.4	75	27.5	35	14.5	35	21.1	48.3	31/12/1924
19250101	1	38.6	35	24.1	35	0	25	8.7	75	25.3	35	20.1	35	29.4	67	1/01/1925
19250102	2	38.6	35	23.9	35	0.5	25	8.7	75	25.7	35	20.8	35	30.4	70.2	2/01/1925
19250103	3	38.9	35	23.9	35	0	25	8.5	75	25.2	35	20.5	35	29.5	69.1	3/01/1925
19250104	4	37.7	35	23	35	0.3	25	8.8	75	24.9	35	19	35	29.1	67.7	4/01/1925
19250105	5	37.5	35	22.9	35	3.6	25	8.6	75	25.2	35	19.7	35	30.5	70.6	5/01/1925
19250106	6	38.3	35	22	35	0	25	8.6	75	25.8	35	19.7	35	29.3	74.5	6/01/1925
19250107	7	38.3	35	23.2	35	0	25	8.6	75	24.2	35	19.5	35	29	68.6	7/01/1925
19250108	8	38.6	35	24.1	35	0.5	25	9	75	25	35	18.8	35	27.5	62.6	8/01/1925
19250109	9	38.8	35	23.8	35	0	25	9.1	75	23.4	35	20.2	35	29.2	68.5	9/01/1925
19250110	10	37.7	35	24.6	35	0.3	25	9.2	75	23.2	35	23	35	35.3	74.4	10/01/1925
19250111	11	37.7	35	25.4	35	17.6	25	9.2	75	22.3	35	24.1	35	37	74.3	11/01/1925
19250112	12	36	35	24.5	35	0	25	9.1	75	21.2	35	24.3	35	40.9	79.1	12/01/1925
19250113	13	35.9	35	25.3	35	0.2	25	9	75	21.8	35	24.4	35	41.3	75.7	13/01/1925
19250114	14	36	35	24.1	35	43.3										

19250115	15	36.1	35	24.1	35	0	25	9.1	75	24.5	35	24	35	40.2	80	15/01/1925
19250116	16	36.9	35	24.2	35	0	25	9.3	75	25.9	35	22.5	35	36	74.5	16/01/1925
19250117	17	37.5	35	26.1	35	0	25	9.4	75	24.3	35	22.7	35	35.2	67.1	17/01/1925
19250118	18	38.4	35	25	35	0	25	9.4	75	26.1	35	23.8	35	35.2	75.2	18/01/1925
19250119	19	35.1	35	24.6	35	0	25	9.2	75	20.4	35	24.7	35	43.7	79.9	19/01/1925
19250120	20	35.2	35	24.3	35	0.1	25	9.3	75	22.3	35	26.2	35	46.1	86.3	20/01/1925
19250121	21	36.4	35	24.9	35	38.2	25	9.3	75	21.6	35	24.9	35	41	79.1	21/01/1925
19250122	22	37.6	35	24.3	35	0.2	25	9.1	75	22.8	35	23.6	35	36.4	77.7	22/01/1925
19250123	23	35.7	35	25.5	35	0	25	9.1	75	22.7	35	22.3	35	38.2	68.4	23/01/1925
19250124	24	34	35	20.6	35	0	25	8.7	75	25.1	35	15.1	35	28.4	62.3	24/01/1925
19250125	25	35	35	21.8	35	0	25	8.7	75	22.6	35	18.7	35	33.3	71.6	25/01/1925
19250126	26	36.2	35	23.9	35	0	25	8.6	75	22.3	35	22.6	35	37.6	76.2	26/01/1925
19250127	27	34.6	35	23.7	35	0	25	8.8	75	22.4	35	23.9	35	43.5	81.6	27/01/1925
19250128	28	33.5	35	24.1	35	0	25	8.9	75	21.1	35	24.1	35	46.6	80.3	28/01/1925
19250129	29	31.9	35	23.7	35	12.1	25	9.3	75	19.2	35	22.1	35	46.7	75.4	29/01/1925
19250130	30	33.6	35	23.8	35	24.1	25	9.3	75	19.4	35	22.7	35	43.6	77	30/01/1925
19250131	31	33.4	35	23.8	35	38.5	25	9.2	75	20.4	35	23.8	35	46.3	80.8	31/01/1925
19250201	32	32.7	35	23.7	35	2.2	25	9.2	75	22.5	35	23.9	35	48.3	81.6	1/02/1925
19250202	33	34	35	23.9	35	2.8	25	9	75	20.9	35	24.2	35	45.5	81.6	2/02/1925
19250203	34	33.5	35	23.4	35	0	25	8.8	75	19.9	35	22.1	35	42.7	76.8	3/02/1925
19250204	35	34	35	23.7	35	0	25	8.4	75	21.4	35	22.7	35	42.7	77.5	4/02/1925
19250205	36	34.8	35	24.1	35	0	25	8.6	75	21.9	35	22.7	35	40.8	75.6	5/02/1925
19250206	37	34.8	35	24.8	35	0	25	8.7	75	21	35	23	35	41.4	73.5	6/02/1925
19250207	38	32.3	35	24	35	0	25	8.8	75	21.2	35	23.4	35	48.4	78.4	7/02/1925
19250208	39	33.5	35	24.3	35	0	25	8.9	75	21.9	35	23.4	35	45.2	77	8/02/1925
19250209	40	34.1	35	24	35	0	25	8.7	75	23.3	35	23.4	35	43.7	78.4	9/02/1925
19250210	41	35.6	35	24.2	35	0	25	8.5	75	23.9	35	23.3	35	40.1	77.2	10/02/1925
19250211	42	36.6	35	25.2	35	0	25	8.5	75	24.2	35	23	35	37.5	71.8	11/02/1925
19250212	43	37.6	35	25.8	35	0	25	8.3	75	24	35	23.3	35	35.9	70.2	12/02/1925
19250213	44	38.6	35	26.6	35	0	25	8	75	25.2	35	23.7	35	34.6	68.1	13/02/1925
19250214	45	39	35	25.5	35	0	25	8	75	26.5	35	22.5	35	32.2	69	14/02/1925
19250215	46	39.4	35	25.5	35	0	25	8	75	25.2	35	24.2	35	33.9	74.2	15/02/1925
19250216	47	38.9	35	25.4	35	0	25	8.1	75	27.4	35	23.4	35	33.6	72.2	16/02/1925
19250217	48	39.6	35	25.7	35	0	25	8.4	75	26	35	22.1	35	30.6	66.9	17/02/1925
19250218	49	40.5	35	25.6	35	0	25	8.7	75	26.5	35	21.2	35	28	64.6	18/02/1925
19250219	50	40.2	35	26.1	35	0	25	8.8	75	25.5	35	22.3	35	29.9	66	19/02/1925
19250220	51	39.4	35	27.1	35	0	25	8.9	75	23.8	35	23.4	35	32.8	65.3	20/02/1925
19250221	52	39.1	35	28.3	35	0	25	9.1	75	24.1	35	23.1	35	32.9	60.1	21/02/1925
19250222	53	38.2	35	25.5	35	0.2	25	8.9	75	25	35	22.3	35	33.3	68.4	22/02/1925
19250223	54	37.8	35	24.9	35	0	25	8.9	75	24	35	22.9	35	34.9	72.7	23/02/1925
19250224	55	38.3	35	25.4	35	8.7	25	9	75	21.5	35	23.8	35	35.3	73.4	24/02/1925
19250225	56	35.9	35	25.1	35	0	25	7.8	75	22.6	35	22.8	35	38.6	71.6	25/02/1925
19250226	57	37.3	35	25.1	35	0	25	7.3	75	22.2	35	23.5	35	36.8	73.8	26/02/1925
19250227	58	37.1	35	25.7	35	0	25	6.6	75	20.5	35	23.8	35	37.7	72.1	27/02/1925
19250228	59	35.9	35	25.5	35	0.1	25	8.4	75	20.6	35	22.9	35	38.8	70.2	28/02/1925
19250301	60	34	35	23.6	35	3.9	25	6.6	75	20.6	35	22.8	35	42.9	78.3	1/03/1925
19250302	61	34.2	35	22.8	35	0.7	25	6.3	75	22.3	35	24	35	44.6	86.5	2/03/1925
19250303	62	35.9	35	23.8	35	0	25	6.5	75	23.1	35	23.9	35	40.4	81.1	3/03/1925
19250304	63	37.5	35	25.2	35	0	25	6.8	75	22.9	35	24	35	37.2	74.9	4/03/1925
19250305	64	36.6	35	25.7	35	0	25	7	75	21.5	35	24.1	35	39.2	73	5/03/1925
19250306	65	35.4	35	23.6	35	17.2	25	7.1	75	22	35	22.9	35	39.8	78.6	6/03/1925
19250307	66	36.1	35	23.9	35	0.2	25	7.1	75	22.8	35	22.2	35	37.2	74.9	7/03/1925
19250308	67	36.8	35	24.9	35	15.5	25	7.3	75	22.1	35	21.8	35	35.1	69.3	8/03/1925
19250309	68	36.5	35	22.5	35	0.9	25	7.3	75	23.6	35	18.6	35	30.5	68.3	9/03/1925
19250310	69	35.9	35	21.3	35	0	25	7.5	75	25.1	35	17.6	35	29.8	69.5	10/03/1925
19250311	70	36	35	21.5	35	0	25	7.5	75	22.7	35	18.7	35	31.5	73	11/03/1925
19250312	71	36.2	35	22.4	35	0	25	7.7	75	24.6	35	19.8	35	33	73.1	12/03/1925
19250313	72	37.3	35	22.5	35	0	25	7.9	75	26	35	18.5	35	29	67.9	13/03/1925
19250314	73	37.2	35	22.3	35	0	25	8	75	24.4	35	18.4	35	29	68.4	14/03/1925
19250315	74	36.3	35	22.7	35	0	25	8	75	23.3	35	18.9	35	31.3	68.5	15/03/1925
19250316	75	35.4	35	23.6	35	0	25	8	75	19.6	35	20.1	35	35	69	16/03/1925
19250317	76	35.6	35	23.1	35	0	25	7.8	75	21.7	35	20.7	35	35.6	73.3	17/03/1925
19250318	77	35.7	35	23.5	35	0	25	7.8	75	21.4	35	22	35	37.6	76	18/03/1925
19250319	78	36	35	23.7	35	0	25	7.8	75	21.8	35	21.7	35	36.5	74.1	19/03/1925
19250320	79	34.2	35	23	35	1.7	25	7.9	75	18	35	22	35	40.9	78.3	20/03/1925
19250321	80	30.3	35	22.9	35	7.8	25	7.9	75	17.4	35	23.5	35	54.4	84.2	21/03/1925
19250322	81	31.5	35	23	35	56.1	25	8.2	75	13.2	35	24	35	51.9	85.5	22/03/1925
19250323	82	31	35	21.7	35	0.9	25	8.3	75	17.1	35	18.9	35	42.1	72.8	23/03/1925
19250324	83	31.9	35	21.3	35	0	25	8.3	75	19.7	35	16.8	35	35.5	66.3	24/03/1925
19250325	84	33.4	35	21.8	35	1.5	25	8.1	75	22	35	16.1	35	31.3	61.7	25/03/1925
19250326	85	33.6	35	22.1	35	0	25	8.2	75	21.8	35	18.5	35	35.6	69.6	26/03/1925
19250327	86	32.7	35	22.3	35	0	25	8	75	20.8	35	16.2	35	32.8	60.2	27/03/1925
19250328	87	32.2	35	20.8	35	11.7	25	7.8	75	17.7	35	17.4	35	36.2	70.9	28/03/1925
19250329	88	31.9	35	20.6	35	0	25	7.9	75	20.4	35	16.5	35	34.9	68	29/03/1925
19250330	89	32.6	35	20.5	35	0	25	8	75	20.7	35	16.4	35	33.3	68	30/03/1925
19250331	90	32.9	35	19.7	35	0	25	7.7	75	23.5	35	16.7	35	33.4	72.8	31/03/1925
19250401	91	33.6	35	20.3	35	0	25	7.6	75	22.7	35	14.5	35	27.9	60.9	1/04/1925
19250402	92	33	35	21.7	35	0	25	7.6	75	22.5	35	16.4	35	32.6	63.2	2/04/1925
19250403	93	33.4	35	21.9	35	0	25	7.4	75	21.6	35	19.3	35	37.5	73.5	3/04/1925
19250404	94	32.5	35	21.7	35	0	25	7.5	75	20.6	35	16.9	35	34.6	65.1	4/04/1925
19250405	95	33.5	35	22.1	35	0	25	7.6	75	21	35	17.5	35	33.8	65.8	5/04/1925
19250406	96	33.9	35	22.6	35	0	25	7.8	75	20	35	19.5	35	36.9	71.1	6/04/1925
19250407	97	34.4	35	22.5	35	0	25	7.6	75	20.3	35	18	35	33.1	66.1	7/04/1925

</

19250408	98	33.2	35	21.4	35	0	25	7.5	75	20.2	35	17	35	33.4	66.7	8/04/1925
19250409	99	33.9	35	20.9	35	0	25	7.4	75	20.8	35	15.3	35	28.9	61.9	9/04/1925
19250410	100	33.9	35	21.6	35	0	25	7.5	75	21.7	35	15.5	35	29.3	60.1	10/04/1925
19250411	101	32.8	35	21.3	35	0	25	7.4	75	20.6	35	15.9	35	32	62.8	11/04/1925
19250412	102	32.7	35	21.3	35	0	25	7.4	75	20.3	35	15.7	35	31.7	62	12/04/1925
19250413	103	32.2	35	20.7	35	0	25	7.4	75	21.8	35	15.4	35	32	63.1	13/04/1925
19250414	104	31.8	35	21	35	0	25	7.4	75	20	35	16	35	34	64.4	14/04/1925
19250415	105	32.2	35	19.7	35	0	25	7.3	75	22.5	35	13.8	35	28.7	60.2	15/04/1925
19250416	106	31.6	35	16.4	35	0	25	7.5	75	23.6	35	11.5	35	24.7	61.7	16/04/1925
19250417	107	32.7	35	16.5	35	0	25	7.5	75	22.4	35	12.3	35	24.9	65.6	17/04/1925
19250418	108	33	35	16.9	35	0	25	7.4	75	22.5	35	11.5	35	22.9	59.8	18/04/1925
19250419	109	33.7	35	16.4	35	0	25	7.5	75	22.9	35	10.6	35	20.3	56.9	19/04/1925
19250420	110	33.7	35	15.9	35	0	25	7.2	75	21.9	35	11.2	35	21.4	62	20/04/1925
19250421	111	32.4	35	16.4	35	0	25	6.9	75	22	35	11.4	35	23.4	61.2	21/04/1925
19250422	112	27.5	35	15	35	0	25	6.5	75	23.1	35	4.4	35	12	25.8	22/04/1925
19250423	113	27.9	35	12.2	35	0	25	6.3	75	22.7	35	1.8	35	4.8	12.7	23/04/1925
19250424	114	29.3	35	8.2	35	0	25	6.2	75	22.3	35	2.2	35	5.4	20.2	24/04/1925
19250425	115	30.8	35	11.3	35	0	25	6.4	75	22.3	35	3	35	6.8	22.4	25/04/1925
19250426	116	31.4	35	14.9	35	0	25	6.4	75	21.9	35	8.4	35	18.3	49.6	26/04/1925
19250427	117	31.1	35	15.8	35	0	25	6.4	75	21.5	35	7.3	35	16.2	40.7	27/04/1925
19250428	118	31.1	35	16.2	35	0	25	6.6	75	19.9	35	12.1	35	26.8	65.7	28/04/1925
19250429	119	31.4	35	17.9	35	0	25	6.6	75	19.6	35	12.5	35	27.2	61	29/04/1925
19250430	120	31.2	35	17.6	35	0	25	6.6	75	19.2	35	12.7	35	27.9	63.1	30/04/1925
19250501	121	31	35	18.6	35	0	25	6.6	75	18.9	35	14.3	35	31.8	66.8	1/05/1925
19250502	122	31.3	35	16.8	35	0	25	6.5	75	19.2	35	13.1	35	28.7	68.5	2/05/1925
19250503	123	30.9	35	17.7	35	0	25	6.4	75	19.6	35	10.9	35	24.4	53.8	3/05/1925
19250504	124	30.2	35	17	35	0	25	6.3	75	20	35	11.3	35	26.3	58.4	4/05/1925
19250505	125	29.8	35	15.6	35	0	25	6.3	75	19.9	35	11.1	35	26.5	62.7	5/05/1925
19250506	126	29.1	35	15.3	35	0	25	6.3	75	19.9	35	9.7	35	24.1	55.8	6/05/1925
19250507	127	29.3	35	14.8	35	0	25	6.4	75	20.6	35	10.5	35	25.8	62.4	7/05/1925
19250508	128	29	35	12.2	35	0	25	6.4	75	20	35	10.2	35	25.5	71.8	8/05/1925
19250509	129	29.1	35	12.5	35	0	25	6.4	75	18.8	35	10.8	35	26.8	74.6	9/05/1925
19250510	130	29.5	35	14.1	35	0	25	6.2	75	17.7	35	10.2	35	24.7	63.4	10/05/1925
19250511	131	28.8	35	12.9	35	0	25	6.1	75	19.4	35	8.3	35	21	55.8	11/05/1925
19250512	132	28	35	13.7	35	0	25	6	75	19	35	7.1	35	18.8	45.3	12/05/1925
19250513	133	28.8	35	12	35	0	25	5.8	75	19.2	35	5.4	35	13.6	38.5	13/05/1925
19250514	134	28	35	10.9	35	0	25	5.8	75	17.1	35	5.5	35	14.6	42.2	14/05/1925
19250515	135	29.5	35	14.6	35	0	25	5.7	75	17.4	35	4.5	35	10.9	27.1	15/05/1925
19250516	136	31.5	35	16.1	35	0	25	5.8	75	18.1	35	12.2	35	26.4	66.7	16/05/1925
19250517	137	31.7	35	15.2	35	0	25	5.7	75	17.4	35	14	35	29.9	81.1	17/05/1925
19250518	138	30.7	35	15.3	35	0	25	5.5	75	17.8	35	8.4	35	19	48.3	18/05/1925
19250519	139	28.1	35	13.8	35	0	25	5.5	75	18.9	35	9.5	35	25	60.2	19/05/1925
19250520	140	25.8	35	12.1	35	0	25	5.4	75	19.1	35	8.1	35	24.4	57.4	20/05/1925
19250521	141	28.4	35	11.2	35	0	25	5.2	75	18.3	35	8	35	20.7	60.2	21/05/1925
19250522	142	31	35	10.7	35	0	25	5.3	75	17.9	35	6.9	35	15.4	53.7	22/05/1925
19250523	143	31.8	35	11.9	35	0	25	5.3	75	17.4	35	11	35	23.4	79	23/05/1925
19250524	144	30.3	35	12.9	35	0	25	5.3	75	17.1	35	12.1	35	28	81.4	24/05/1925
19250525	145	24.8	35	12.6	35	0	25	5.3	75	18.4	35	9.5	35	30.4	65.2	25/05/1925
19250526	146	21.9	35	7.9	35	0	25	5.2	75	19	35	6.2	35	23.6	58.2	26/05/1925
19250527	147	22.7	35	7.3	35	0	25	5.2	75	17.5	35	7.3	35	26.5	71.4	27/05/1925
19250528	148	24.7	35	7.3	35	0	25	5.2	75	17.9	35	7.4	35	23.8	72.4	28/05/1925
19250529	149	27.4	35	7.7	35	0	25	5.3	75	18.5	35	8	35	21.9	76.2	29/05/1925
19250530	150	28.3	35	8.5	35	0	25	5.2	75	19	35	8	35	20.8	72.1	30/05/1925
19250531	151	29.1	35	8.4	35	0	25	5.2	75	18.7	35	8.4	35	20.9	76.3	31/05/1925
19250601	152	25.8	35	8.5	35	0	25	5.1	75	17.8	35	7.6	35	22.9	68.5	1/06/1925
19250602	153	26	35	7.1	35	0	25	5	75	19.1	35	8.1	35	24.1	80.3	2/06/1925
19250603	154	25.4	35	8.2	35	0	25	5	75	19.1	35	5.6	35	17.3	51.5	3/06/1925
19250604	155	26.3	35	8.6	35	0	25	4.9	75	17.7	35	6.8	35	19.9	60.9	4/06/1925
19250605	156	27.1	35	9.8	35	0	25	5	75	16.9	35	8.9	35	24.8	73.5	5/06/1925
19250606	157	26.9	35	11	35	0	25	5.1	75	17	35	9.3	35	26.2	70.9	6/06/1925
19250607	158	26.2	35	11	35	0	25	5	75	15.5	35	9.1	35	26.8	69.4	7/06/1925
19250608	159	24.3	35	13	35	0	25	5	75	11.5	35	7.9	35	26	52.8	8/06/1925
19250609	160	26	35	12.1	35	0	25	5.1	75	17	35	7.2	35	21.4	51	9/06/1925
19250610	161	26.6	35	11.6	35	0	25	4.9	75	17.4	35	9.8	35	28.1	71.8	10/06/1925
19250611	162	26.5	35	12.3	35	0	25	4.9	75	16.5	35	10.4	35	30	72.8	11/06/1925
19250612	163	26.6	35	12.8	35	0	25	5	75	16	35	10.5	35	30.2	71.1	12/06/1925
19250613	164	26.3	35	13.9	35	0	25	4.8	75	16.8	35	11	35	32.2	69.3	13/06/1925
19250614	165	26.3	35	12.5	35	0	25	4.8	75	16.7	35	11.4	35	33.3	78.7	14/06/1925
19250615	166	26.2	35	12	35	0	25	4.8	75	17.1	35	11.3	35	33.2	80.6	15/06/1925
19250616	167	25.9	35	12	35	0	25	4.8	75	15.2	35	10.8	35	32.3	77.1	16/06/1925
19250617	168	21.7	35	12.7	35	0	25	4.8	75	13.3	35	11.7	35	45.1	79.7	17/06/1925
19250618	169	21.6	35	10.8	35	0.8	25	4.8	75	14.3	35	11.2	35	43.4	86.5	18/06/1925
19250619	170	22.2	35	8.9	35	0	25	4.9	75	16.2	35	9.7	35	36.3	85.1	19/06/1925
19250620	171	21.5	35	7.2	35	0	25	5	75	18.8	35	8.1	35	31.6	79.8	20/06/1925
19250621	172	20.9	35	6.2	35	0	25	5.1	75	17.6	35	7.8	35	31.6	82.3	21/06/1925
19250622	173	20.9	35	4.9	35	0	25	5.1	75	17.7	35	8.1	35	32.8	93.6	22/06/1925
19250623	174	23.8	35	6.9	35	0	25	5.2	75	17.4	35	9.6	35	32.6	96.5	23/06/1925
19250624	175	26.7	35	9	35	0	25	5.2	75	16.9	35	10	35	28.6	87.2	24/06/1925
19250625	176	27	35	8.6	35	0	25	5.1	75	17.6	35	10.3	35	28.9	92.2	25/06/1925
19250626	177	27.2	35	9.3	35	0	25	5.1	75	17.8	35	9.6	35	26.6	82	26/06/1925
19250627	178	27.8	35	8.7	35	0	25	5	75	18.3	35	9.9	35	26.5	88.1	27/06/1925
19250628	179	27.4	35	9.4	35	0	25	5	75	18.1	35	7.3	35	20	61.9	28/06/1925
19250629	180	27.6	35	9.4	35	0	25	5.1	75	18.1	35	5	35	13.5	42.4	29/06/1925

19250630	181	26.5	35	10.8	35	0	25	5.1	75	17	35	8.1	35	23.4	62.6	30/06/1925
19250701	182	26.3	35	11.2	35	0	25	4.9	75	16.3	35	8.7	35	25.4	65.4	1/07/1925
19250702	183	28.2	35	11.6	35	0	25	4.9	75	15.6	35	10.1	35	26.4	74	2/07/1925
19250703	184	25.9	35	13.5	35	0	25	5	75	13.6	35	13.2	35	39.5	85.4	3/07/1925
19250704	185	21.7	35	11.7	35	0	25	4.9	75	16.1	35	11.2	35	43.2	81.5	4/07/1925
19250705	186	21.7	35	9.3	35	0	25	4.9	75	17.6	35	8.6	35	33.1	73.5	5/07/1925
19250706	187	21.5	35	6.4	35	0	25	5	75	18.9	35	6.3	35	24.6	65.6	6/07/1925
19250707	188	23.6	35	5.7	35	0	25	5	75	18.2	35	4.1	35	14.1	44.8	7/07/1925
19250708	189	25.1	35	6.2	35	0	25	5.1	75	17.4	35	4.8	35	15.1	50.7	8/07/1925
19250709	190	27.8	35	7.5	35	0	25	5.1	75	17.7	35	7.3	35	19.5	70.5	9/07/1925
19250710	191	23.1	35	11	35	0	25	5.2	75	14.7	35	12.7	35	44.9	96.8	10/07/1925
19250711	192	20.5	35	9	35	0	25	5.1	75	16.5	35	7.6	35	31.5	66.2	11/07/1925
19250712	193	21.4	35	5.5	35	0	25	5.1	75	18.9	35	6.8	35	26.7	75.3	12/07/1925
19250713	194	21.1	35	4.6	35	0	25	5.1	75	18.3	35	6	35	24	70.8	13/07/1925
19250714	195	23.8	35	5.5	35	0	25	5.1	75	19.4	35	6	35	20.4	66.5	14/07/1925
19250715	196	25.4	35	6.4	35	0	25	5.1	75	19.2	35	5.9	35	18.2	61.4	15/07/1925
19250716	197	25	35	8.9	35	0	25	5.2	75	18.3	35	9.4	35	29.7	82.5	16/07/1925
19250717	198	23.8	35	7.7	35	0	25	5.3	75	17.8	35	7.8	35	26.5	74.3	17/07/1925
19250718	199	25.2	35	6.7	35	0	25	5.4	75	18.7	35	8.3	35	25.9	84.6	18/07/1925
19250719	200	26.9	35	10.2	35	0	25	5.5	75	18.3	35	8.8	35	24.8	70.8	19/07/1925
19250720	201	27.8	35	10	35	0	25	5.6	75	17.8	35	7.4	35	19.8	60.3	20/07/1925
19250721	202	21.7	35	10.9	35	0	25	5.6	75	18.7	35	6.9	35	26.6	53	21/07/1925
19250722	203	21	35	9.9	35	0	25	5.6	75	17.7	35	5.5	35	22.1	45.1	22/07/1925
19250723	204	19.6	35	9	35	0	25	5.6	75	17.1	35	4.9	35	21.5	42.7	23/07/1925
19250724	205	23.4	35	8.1	35	0	25	5.5	75	19.3	35	4.3	35	14.9	39.8	24/07/1925
19250725	206	24.5	35	6.4	35	0	25	5.6	75	19.9	35	3.1	35	10.1	32.3	25/07/1925
19250726	207	25	35	7.3	35	0	25	5.6	75	19.4	35	7.9	35	24.9	77.3	26/07/1925
19250727	208	25.3	35	8.2	35	0	25	5.7	75	19.1	35	2.1	35	6.5	19.3	27/07/1925
19250728	209	25.9	35	4.6	35	0	25	5.7	75	20.9	35	3	35	9	35.4	28/07/1925
19250729	210	27.3	35	6.6	35	0	25	5.7	75	20.9	35	6.3	35	17.4	64.7	29/07/1925
19250730	211	27.9	35	6.6	35	0	25	5.7	75	20.6	35	7	35	18.6	71.9	30/07/1925
19250731	212	27.7	35	8.6	35	0	25	5.7	75	20.9	35	7.4	35	19.9	66.3	31/07/1925
19250801	213	27	35	9.1	35	0	25	5.8	75	20.6	35	6.9	35	19.4	59.7	1/08/1925
19250802	214	26.5	35	10.1	35	0	25	5.8	75	20.8	35	7.3	35	21.1	59.1	2/08/1925
19250803	215	27.3	35	9.8	35	0	25	5.9	75	20.1	35	8.4	35	23.2	69.4	3/08/1925
19250804	216	26.9	35	12.2	35	0	25	6	75	20.1	35	9	35	25.4	63.4	4/08/1925
19250805	217	25.9	35	10.6	35	0	25	6	75	20.7	35	5	35	15	39.1	5/08/1925
19250806	218	26.2	35	9.4	35	0	25	6.1	75	21.2	35	3.2	35	9.4	27.2	6/08/1925
19250807	219	27.2	35	10.9	35	0	25	6.2	75	18.5	35	8.5	35	23.6	65.2	7/08/1925
19250808	220	25.5	35	12.3	35	0	25	6.3	75	18.7	35	9.4	35	28.8	65.8	8/08/1925
19250809	221	25.4	35	10.8	35	0	25	6.4	75	20.3	35	7.9	35	24.4	61	9/08/1925
19250810	222	21.4	35	9.5	35	0	25	6.4	75	21	35	7.5	35	29.4	63.2	10/08/1925
19250811	223	21.1	35	7.7	35	0	25	6.5	75	21.8	35	5.6	35	22.4	53.3	11/08/1925
19250812	224	24.6	35	8.6	35	0	25	6.6	75	22	35	6.1	35	19.7	54.6	12/08/1925
19250813	225	25.4	35	8.3	35	0	25	6.6	75	21.1	35	7.2	35	22.2	65.8	13/08/1925
19250814	226	26.8	35	10.9	35	0	25	6.6	75	21	35	9.1	35	25.8	69.8	14/08/1925
19250815	227	27.6	35	11.8	35	0	25	6.7	75	20.9	35	9.7	35	26.3	70.1	15/08/1925
19250816	228	28.9	35	13.1	35	0	25	6.6	75	20.7	35	10.2	35	25.6	67.7	16/08/1925
19250817	229	29.9	35	13.9	35	0	25	6.6	75	21.8	35	10.8	35	25.6	68	17/08/1925
19250818	230	30.5	35	14	35	0	25	6.7	75	21.3	35	11.8	35	27	73.9	18/08/1925
19250819	231	31.8	35	14.1	35	0	25	6.7	75	21.9	35	10.4	35	22.1	64.7	19/08/1925
19250820	232	32.7	35	14.8	35	0	25	6.8	75	20.9	35	11.5	35	23.2	68.4	20/08/1925
19250821	233	30.6	35	14	35	0	25	6.9	75	21.3	35	10.5	35	23.9	65.7	21/08/1925
19250822	234	29.1	35	12.5	35	0	25	6.9	75	22.7	35	5.9	35	14.6	40.7	22/08/1925
19250823	235	28.6	35	12.2	35	0	25	6.9	75	22.6	35	8.1	35	20.7	57	23/08/1925
19250824	236	26.7	35	12.4	35	0	25	7.1	75	20.7	35	5.9	35	16.8	41	24/08/1925
19250825	237	26.5	35	11.7	35	0	25	7.2	75	23	35	6.2	35	17.9	45.1	25/08/1925
19250826	238	26.5	35	9.1	35	0	25	7.2	75	24.1	35	6.8	35	19.6	58.9	26/08/1925
19250827	239	26.9	35	9.1	35	0	25	7.2	75	22.5	35	7.1	35	20	61.5	27/08/1925
19250828	240	28.2	35	4.7	35	0	25	7.3	75	22.3	35	7.5	35	19.6	87.8	28/08/1925
19250829	241	26.6	35	7.1	35	0	25	7.2	75	22.5	35	4.8	35	13.8	47.6	29/08/1925
19250830	242	24.1	35	8.7	35	0	25	7.2	75	23	35	4.9	35	16.3	43.6	30/08/1925
19250831	243	23.3	35	9.1	35	0	25	7.3	75	24.4	35	5	35	17.5	43.3	31/08/1925
19250901	244	27.7	35	10.1	35	0	25	7.5	75	24.6	35	3.2	35	8.6	25.9	1/09/1925
19250902	245	28.6	35	12.6	35	0	25	7.6	75	23.4	35	8.5	35	21.7	58.3	2/09/1925
19250903	246	29.5	35	14.7	35	0	25	7.8	75	20	35	9.1	35	22.1	54.4	3/09/1925
19250904	247	26.7	35	15.4	35	0	25	7.8	75	19.6	35	11.6	35	33.1	66.3	4/09/1925
19250905	248	25.4	35	13.1	35	0	25	7.9	75	22.2	35	8.4	35	25.9	55.8	5/09/1925
19250906	249	27.2	35	10	35	0	25	8	75	23.7	35	7	35	19.4	57	6/09/1925
19250907	250	28.3	35	10.9	35	0	25	8.1	75	24.8	35	5.4	35	14	41.4	7/09/1925
19250908	251	29.3	35	10.1	35	0	25	8.2	75	24.7	35	7.2	35	17.7	58.3	8/09/1925
19250909	252	30.4	35	12.4	35	0	25	8.2	75	23.9	35	8.5	35	19.6	59.1	9/09/1925
19250910	253	31.2	35	13.9	35	0	25	8.3	75	23.4	35	9.4	35	20.7	59.2	10/09/1925
19250911	254	32	35	16.3	35	0	25	8.3	75	20.1	35	14.2	35	29.9	76.7	11/09/1925
19250912	255	31.1	35	15.4	35	0	25	8.4	75	22.3	35	10.5	35	23.2	60	12/09/1925
19250913	256	31.4	35	15.3	35	0	25	8.4	75	24.2	35	12.5	35	27.2	71.9	13/09/1925
19250914	257	30.8	35	16.2	35	0	25	8.6	75	18.5	35	17.4	35	39.2	94.5	14/09/1925
19250915	258	27.8	35	15.9	35	0	25	8.7	75	20.9	35	13	35	34.8	72	15/09/1925
19250916	259	29.8	35	15.7	35	1.4	25	8.8	75	21.5	35	13.8	35	32.9	77.4	16/09/1925
19250917	260	29.7	35	14.9	35	0	25	8.8	75	25	35	4.5	35	10.8	26.6	17/09/1925
19250918	261	25.4	35	12.3	35	0	25	8.8	75	26.3	35	5.4	35	16.7	37.8	18/09/1925
19250919	262	27.7	35	11	35	0	25	8.7	75	26.9	35	4.2	35	11.3	32	19/09/1925
19250920	263	30.1	35	11.5	35	0	25	8.8	75	26.5	35	5.6	35	13.1	41.3	20/09/1925

19250921	264	31.9	35	11.9	35	0	25	8.8	75	26.6	35	7	35	14.8	50.3	21/09/1925
19250922	265	33	35	12.6	35	0	25	8.8	75	25.7	35	8.4	35	16.7	57.6	22/09/1925
19250923	266	31.6	35	15.8	35	0	25	9	75	24	35	9.6	35	20.7	53.5	23/09/1925
19250924	267	32.8	35	15	35	0	25	9.2	75	26.1	35	10.2	35	20.5	59.9	24/09/1925
19250925	268	35	35	15.6	35	0	25	9.1	75	26.5	35	7.8	35	13.9	44	25/09/1925
19250926	269	35.2	35	16.2	35	0	25	9.2	75	25.3	35	10.5	35	18.5	57.1	26/09/1925
19250927	270	35.7	35	17.2	35	0	25	9.4	75	25.8	35	9.3	35	15.9	47.4	27/09/1925
19250928	271	33	35	16.3	35	0	25	9.5	75	27.5	35	8	35	15.9	43.2	28/09/1925
19250929	272	31.8	35	15.1	35	0	25	9.4	75	27.2	35	1.4	35	3	8.2	29/09/1925
19250930	273	32.3	35	13	35	0	25	9.4	75	27.7	35	1.7	35	3.5	11.4	30/09/1925
19251001	274	33.5	35	13.3	35	0	25	9.6	75	27.6	35	7	35	13.5	45.9	1/10/1925
19251002	275	35.2	35	12	35	0	25	9.7	75	28.9	35	7.9	35	13.9	56.4	2/10/1925
19251003	276	35.4	35	15	35	0	25	9.6	75	27.2	35	9.7	35	16.9	56.9	3/10/1925
19251004	277	35.9	35	15.8	35	0	25	9.6	75	27.1	35	9.9	35	16.8	55.2	4/10/1925
19251005	278	37.1	35	16	35	0	25	9.8	75	27.4	35	9.8	35	15.5	53.9	5/10/1925
19251006	279	35.5	35	18.4	35	0	25	9.9	75	26	35	11.3	35	19.5	53.4	6/10/1925
19251007	280	36.2	35	18.5	35	0	25	10.1	75	26.9	35	11	35	18.3	51.7	7/10/1925
19251008	281	37.3	35	17.9	35	0	25	10.1	75	27.7	35	10.8	35	16.9	52.7	8/10/1925
19251009	282	37.4	35	19.5	35	0	25	10.2	75	26.2	35	11.1	35	17.3	49	9/10/1925
19251010	283	37.1	35	22.1	35	0	25	10.4	75	24.6	35	11.3	35	17.9	42.5	10/10/1925
19251011	284	38.7	35	20	35	0	25	10.2	75	26.2	35	12.8	35	18.6	54.8	11/10/1925
19251012	285	38.4	35	21.7	35	1.6	25	10.2	75	25.8	35	14.6	35	21.6	56.3	12/10/1925
19251013	286	32.1	35	22.2	35	0	25	10.2	75	24.6	35	11.4	35	23.8	42.6	13/10/1925
19251014	287	32.7	35	18.6	35	0	25	10.3	75	25.8	35	3.7	35	7.5	17.3	14/10/1925
19251015	288	35.8	35	17.3	35	0	25	10.2	75	27.4	35	6.8	35	11.6	34.5	15/10/1925
19251016	289	38.4	35	17.6	35	0	25	10.3	75	26.4	35	10.4	35	15.4	51.7	16/10/1925
19251017	290	33.7	35	20.6	35	0	25	10.3	75	26.2	35	11.3	35	21.6	46.6	17/10/1925
19251018	291	34.5	35	16.4	35	0	25	10.4	75	29.6	35	2.5	35	4.6	13.4	18/10/1925
19251019	292	37.1	35	17.1	35	0	25	10.4	75	28.2	35	8	35	12.7	41	19/10/1925
19251020	293	37	35	18.8	35	0	25	10.4	75	26.8	35	10.9	35	17.4	50.3	20/10/1925
19251021	294	34.3	35	19.1	35	0	25	10.4	75	29.4	35	9.8	35	18.1	44.3	21/10/1925
19251022	295	32.4	35	15.7	35	0	25	10.4	75	30.1	35	6.7	35	13.8	37.6	22/10/1925
19251023	296	29.5	35	15.2	35	0	25	10.2	75	29.5	35	0.4	35	1	2.3	23/10/1925
19251024	297	34.4	35	15.3	35	0	25	10.3	75	30.8	35	7.8	35	14.3	44.9	24/10/1925
19251025	298	34.3	35	16.8	35	0	25	10.6	75	29.5	35	7.5	35	13.9	39.2	25/10/1925
19251026	299	35.8	35	17.8	35	0	25	10.9	75	28.1	35	10.3	35	17.5	50.6	26/10/1925
19251027	300	37.3	35	19	35	0	25	10.8	75	28.1	35	11	35	17.2	50.1	27/10/1925
19251028	301	38.2	35	20.8	35	0	25	10.8	75	28.1	35	12.7	35	19	51.7	28/10/1925
19251029	302	39.6	35	22.5	35	0	25	11	75	27.1	35	13.5	35	18.7	49.6	29/10/1925
19251030	303	38.3	35	23.2	35	0	25	10.9	75	27.7	35	13.1	35	19.5	46.1	30/10/1925
19251031	304	39.7	35	22.6	35	0	25	10.8	75	28.6	35	12.4	35	17.1	45.2	31/10/1925
19251101	305	40	35	22.5	35	0	25	11	75	28.5	35	13.7	35	18.6	50.3	1/11/1925
19251102	306	40.6	35	22.1	35	0	25	10.9	75	28.9	35	13.5	35	17.7	50.8	2/11/1925
19251103	307	38.4	35	23.2	35	0	25	10.7	75	28	35	14.1	35	20.8	49.6	3/11/1925
19251104	308	38	35	22.1	35	0	25	10.4	75	28.1	35	14.6	35	22	54.9	4/11/1925
19251105	309	38.6	35	23	35	0	25	10	75	27.2	35	15	35	21.9	53.4	5/11/1925
19251106	310	38.8	35	23.2	35	0	25	10.2	75	26.4	35	14.8	35	21.4	52.1	6/11/1925
19251107	311	38.3	35	22.9	35	10.1	25	10.2	75	25.4	35	14.9	35	22.1	53.4	7/11/1925
19251108	312	38.3	35	22.2	35	0	25	10.2	75	26.4	35	14.2	35	21.1	53.1	8/11/1925
19251109	313	38.3	35	21.8	35	0	25	10	75	26.8	35	14.7	35	21.8	56.3	9/11/1925
19251110	314	37.5	35	22.2	35	0	25	10.1	75	26	35	14.5	35	22.5	54.2	10/11/1925
19251111	315	38.8	35	22.2	35	0	25	9.8	75	26.3	35	15.9	35	23	59.4	11/11/1925
19251112	316	38.7	35	23.8	35	7	25	9.7	75	26.1	35	17.7	35	25.7	60.1	12/11/1925
19251113	317	36.3	35	22.3	35	4.6	25	9.9	75	25.2	35	15.7	35	26	58.3	13/11/1925
19251114	318	37.4	35	23.6	35	0	25	9.9	75	25	35	16.5	35	25.7	56.7	14/11/1925
19251115	319	37.1	35	23.9	35	0	25	10	75	25	35	17.5	35	27.7	59	15/11/1925
19251116	320	37.1	35	22.8	35	3.8	25	10	75	25.6	35	16.8	35	26.6	60.6	16/11/1925
19251117	321	37.5	35	23.7	35	0	25	10.1	75	24.3	35	19.5	35	30.2	66.6	17/11/1925
19251118	322	34.8	35	22.9	35	0.2	25	10	75	22	35	21.9	35	39.4	78.5	18/11/1925
19251119	323	34.5	35	22	35	6.5	25	10.1	75	23.9	35	18.5	35	33.8	70	19/11/1925
19251120	324	35.1	35	21.9	35	0	25	10.3	75	27.8	35	15.2	35	26.9	57.9	20/11/1925
19251121	325	33	35	17.7	35	0	25	10.5	75	29.6	35	10.5	35	20.9	51.9	21/11/1925
19251122	326	34	35	18.6	35	0	25	10.3	75	30.8	35	12.2	35	22.9	57	22/11/1925
19251123	327	32.4	35	19.1	35	0	25	10.3	75	30	35	10.7	35	22	48.4	23/11/1925
19251124	328	34.8	35	17.7	35	0	25	10.4	75	30.9	35	11.2	35	20.1	55.3	24/11/1925
19251125	329	37.8	35	19.9	35	0	25	10.2	75	24.4	35	15	35	22.9	64.6	25/11/1925
19251126	330	37.8	35	22.9	35	0	25	9.9	75	26.7	35	14.8	35	22.6	53	26/11/1925
19251127	331	37.9	35	22.9	35	0	25	10.1	75	28.4	35	14.4	35	21.9	51.6	27/11/1925
19251128	332	38.3	35	22.5	35	0	25	10.3	75	28.3	35	14.7	35	21.8	54	28/11/1925
19251129	333	38.8	35	22.6	35	0	25	10.3	75	28.6	35	14.5	35	21	52.9	29/11/1925
19251130	334	39.5	35	20.4	35	0	25	10.5	75	27.4	35	15	35	20.9	62.6	30/11/1925
19251201	335	39.7	35	23.2	35	0	25	10.8	75	29.3	35	14.8	35	20.4	52.1	1/12/1925
19251202	336	39.9	35	22.4	35	0	25	11.1	75	27.7	35	14.4	35	19.6	53.2	2/12/1925
19251203	337	40	35	22.4	35	0.1	25	11.1	75	28.2	35	15.6	35	21.1	57.6	3/12/1925
19251204	338	41.1	35	24	35	0	25	11.3	75	24.3	35	16.6	35	21.2	55.7	4/12/1925
19251205	339	41.5	35	25.1	35	0	25	11.1	75	28.1	35	15.9	35	19.9	49.9	5/12/1925
19251206	340	41.2	35	24.8	35	0	25	10.6	75	27.7	35	16.4	35	20.9	52.4	6/12/1925
19251207	341	41.7	35	24.3	35	0	25	9.8	75	27.4	35	17	35	21.1	56	7/12/1925
19251208	342	40.8	35	24.7	35	0.1	25	9.3	75	27.6	35	16.8	35	21.8	54	8/12/1925
19251209	343	40.9	35	25.5	35	0	25	9.2	75	26.6	35	18.2	35	23.5	55.8	9/12/1925
19251210	344	40.1	35	24.2	35	0	25	9.4	75	27.6	35	18	35	24.3	59.6	10/12/1925
19251211	345	39.7	35	24.5	35	0	25	9.3	75	28.5	35	18.3	35	25.2	59.5	11/12/1925
19251212	346	40	35	24.1	35	0	25	9.2	75	25						

19251213	347	40.6	35	24	35	0	25	9.4	75	27.7	35	17	35	22.3	57	13/12/1925
19251214	348	39.5	35	23.2	35	0.3	25	9.5	75	28.7	35	17.7	35	24.6	62.3	14/12/1925
19251215	349	39.8	35	22.6	35	18.2	25	9.2	75	28.5	35	18.6	35	25.5	67.9	15/12/1925
19251216	350	41	35	25	35	0	25	9.6	75	27	35	18.3	35	23.5	57.8	16/12/1925
19251217	351	41.7	35	24.9	35	0	25	9.7	75	27.6	35	19.9	35	24.7	63.2	17/12/1925
19251218	352	43	35	26.2	35	0	25	9.5	75	28.5	35	13.4	35	15.5	39.4	18/12/1925
19251219	353	41.3	35	26.5	35	0	25	9.5	75	27.8	35	21.5	35	27.2	62.1	19/12/1925
19251220	354	41.9	35	25.1	35	16.7	25	9.5	75	27.1	35	20.5	35	25.1	64.3	20/12/1925
19251221	355	41.4	35	27.2	35	0	25	9.6	75	26.4	35	20.9	35	26.3	57.9	21/12/1925
19251222	356	40.6	35	27.4	35	0	25	9.8	75	25.8	35	21.9	35	28.8	60	22/12/1925
19251223	357	39.6	35	25.4	35	28.3	25	9.7	75	26.3	35	20.6	35	28.5	63.5	23/12/1925
19251224	358	39	35	25.1	35	0	25	9.3	75	26.9	35	19.5	35	27.9	61.2	24/12/1925
19251225	359	39.5	35	23.5	35	0	25	8.9	75	29	35	19.7	35	27.4	68.1	25/12/1925
19251226	360	40.1	35	23.3	35	0	25	8.9	75	28.7	35	11.4	35	15.4	39.9	26/12/1925
19251227	361	40.1	35	23.1	35	0	25	8.5	75	27.3	35	20.8	35	28	73.6	27/12/1925
19251228	362	41	35	23.4	35	0	25	8.3	75	28.5	35	19.9	35	25.6	69.2	28/12/1925
19251229	363	40.9	35	25.2	35	0	25	8.6	75	24.4	35	19.3	35	24.9	60.2	29/12/1925
19251230	364	38.2	35	25.5	35	0.3	25	8.9	75	25.1	35	20.9	35	31.2	64.1	30/12/1925
19251231	365	36.3	35	23.7	35	0	25	8.4	75	25.1	35	18.7	35	31	63.8	31/12/1925
19260101	1	38.1	35	23.4	35	0	25	8.7	75	25.2	35	21.1	35	31.7	73.3	1/01/1926
19260102	2	38.8	35	24.1	35	0	25	8.7	75	24	35	21.4	35	30.9	71.3	2/01/1926
19260103	3	40.1	35	24.2	35	0	25	8.5	75	25.7	35	18.7	35	25.2	61.9	3/01/1926
19260104	4	39.7	35	24.4	35	0	25	8.8	75	25.7	35	20.8	35	28.6	68.1	4/01/1926
19260105	5	40.1	35	25.9	35	0	25	8.6	75	23.9	35	21.6	35	29.1	64.7	5/01/1926
19260106	6	40.9	35	26.2	35	0	25	8.6	75	24.6	35	20.4	35	26.4	60	6/01/1926
19260107	7	37.9	35	26.9	35	0	25	8.6	75	23.3	35	17.2	35	26.1	48.5	7/01/1926
19260108	8	36.9	35	23.7	35	0	25	9	75	23.3	35	13.7	35	21.9	46.8	8/01/1926
19260109	9	38.3	35	25.2	35	0	25	9.1	75	23.7	35	10.9	35	16.2	34	9/01/1926
19260110	10	38.8	35	23.7	35	0	25	9.2	75	26.8	35	21.4	35	30.9	73	10/01/1926
19260111	11	39.3	35	24.8	35	0	25	9.2	75	24.2	35	22.1	35	31.1	70.6	11/01/1926
19260112	12	39	35	26.6	35	0	25	9.1	75	22.5	35	22.6	35	32.3	64.9	12/01/1926
19260113	13	33.4	35	24.7	35	0	25	9	75	15.7	35	22.2	35	43.2	71.4	13/01/1926
19260114	14	34.2	35	24.3	35	0	25	9.1	75	17.6	35	21.6	35	40.2	71.1	14/01/1926
19260115	15	33.4	35	24.9	35	0	25	9.1	75	15.4	35	22.1	35	43	70.2	15/01/1926
19260116	16	28.7	35	23.6	35	0.9	25	9.3	75	19.3	35	22.2	35	56.4	76.2	16/01/1926
19260117	17	33.8	35	23.6	35	0	25	9.4	75	17.2	35	23.2	35	44.1	79.7	17/01/1926
19260118	18	36.2	35	24.4	35	1.4	25	9.4	75	20.3	35	22.7	35	37.8	74.3	18/01/1926
19260119	19	38.6	35	25.5	35	0	25	9.2	75	23.2	35	22.9	35	33.5	70.2	19/01/1926
19260120	20	40.6	35	24.7	35	0	25	9.3	75	24.6	35	21.8	35	28.6	70.1	20/01/1926
19260121	21	38	35	23.8	35	0	25	9.3	75	26.8	35	10.6	35	16	36	21/01/1926
19260122	22	38.5	35	23.6	35	0	25	9.1	75	27.6	35	21.1	35	31	72.5	22/01/1926
19260123	23	40	35	24.9	35	0	25	9.1	75	26.5	35	21.1	35	28.6	67	23/01/1926
19260124	24	39.6	35	25.2	35	0	25	8.7	75	24.2	35	22.3	35	30.9	69.6	24/01/1926
19260125	25	40	35	24.9	35	0	25	8.7	75	25.9	35	22.3	35	30.2	70.8	25/01/1926
19260126	26	41.9	35	26.9	35	0	25	8.6	75	27.3	35	22.5	35	27.6	63.5	26/01/1926
19260127	27	40.9	35	27.3	35	0	25	8.8	75	27.8	35	22.8	35	29.5	62.8	27/01/1926
19260128	28	39.1	35	25.7	35	0	25	8.9	75	22.2	35	23.8	35	33.9	72.1	28/01/1926
19260129	29	37.9	35	24.8	35	1	25	9.3	75	25.1	35	21.7	35	32.9	69.3	29/01/1926
19260130	30	38.4	35	25	35	0	25	9.3	75	24.4	35	22.4	35	33.1	70.7	30/01/1926
19260131	31	38.8	35	24.7	35	0	25	9.2	75	24.5	35	22.3	35	32.2	71.7	31/01/1926
19260201	32	39.8	35	25.4	35	0	25	9.2	75	24.6	35	21.5	35	29.5	66.3	1/02/1926
19260202	33	39.6	35	26.2	35	0	25	9	75	23.7	35	21.9	35	30.3	64.4	2/02/1926
19260203	34	38.1	35	24.1	35	6.7	25	8.8	75	25.5	35	21.7	35	32.6	72.3	3/02/1926
19260204	35	37.5	35	24.5	35	0	25	8.4	75	25.8	35	21.5	35	33.3	69.9	4/02/1926
19260205	36	39	35	24.3	35	0	25	8.6	75	26.9	35	20.9	35	29.9	68.8	5/02/1926
19260206	37	38.4	35	24.8	35	0	25	8.7	75	25.6	35	20.2	35	29.8	64.6	6/02/1926
19260207	38	38	35	24.5	35	0	25	8.8	75	24	35	21.9	35	33.1	71.3	7/02/1926
19260208	39	39.3	35	25.3	35	0	25	8.9	75	21.4	35	22.3	35	31.4	69.2	8/02/1926
19260209	40	38	35	27.8	35	0	25	8.7	75	16.8	35	24.2	35	36.5	64.8	9/02/1926
19260210	41	39.4	35	25.5	35	0	25	8.5	75	24.6	35	18.2	35	25.5	55.8	10/02/1926
19260211	42	38.8	35	24.1	35	0	25	8.5	75	24.6	35	17.8	35	25.7	59.3	11/02/1926
19260212	43	38.9	35	23	35	0	25	8.3	75	26.1	35	18.1	35	26	64.5	12/02/1926
19260213	44	40	35	22.8	35	0	25	8	75	30	35	22.1	35	30	79.7	13/02/1926
19260214	45	40.5	35	24.5	35	0	25	8	75	26.7	35	22.8	35	30.1	74.2	14/02/1926
19260215	46	41.7	35	25.8	35	0	25	8	75	26.8	35	23	35	28.5	69.3	15/02/1926
19260216	47	40.5	35	26.8	35	0	25	8.1	75	26.2	35	23	35	30.4	65.3	16/02/1926
19260217	48	42.8	35	26.1	35	0	25	8.4	75	26	35	23.2	35	27.1	68.6	17/02/1926
19260218	49	42.1	35	28.2	35	0	25	8.7	75	27.7	35	21.8	35	26.4	57	18/02/1926
19260219	50	42.1	35	26.6	35	0	25	8.8	75	26.5	35	21.4	35	26	61.5	19/02/1926
19260220	51	40.8	35	25.8	35	0	25	8.9	75	26.2	35	22.6	35	29.4	68.1	20/02/1926
19260221	52	39.8	35	25.6	35	0.8	25	9.1	75	25.4	35	22	35	30.1	67	21/02/1926
19260222	53	39.9	35	25.7	35	0	25	8.9	75	25.8	35	22.2	35	30.3	67.2	22/02/1926
19260223	54	41.1	35	25.2	35	0	25	8.9	75	26.5	35	22.6	35	28.9	70.5	23/02/1926
19260224	55	40.2	35	25.7	35	0	25	9	75	26.1	35	22.1	35	29.6	66.9	24/02/1926
19260225	56	39.1	35	26.8	35	0	25	7.8	75	25.7	35	23	35	32.7	65.3	25/02/1926
19260226	57	39.8	35	25.5	35	0	25	7.3	75	26	35	22.1	35	30.3	67.7	26/02/1926
19260227	58	40	35	24.7	35	0	25	6.6	75	25.4	35	21	35	28.5	67.5	27/02/1926
19260228	59	38.9	35	24.5	35	0	25	8.4	75	23.2	35	16.8	35	24.2	54.7	28/02/1926
19260301	60	38.6	35	25	35	0	25	6.6	75	23.5	35	20.6	35	30.1	65	1/03/1926
19260302	61	37.4	35	24.3	35	39.4	25	6.3	75	23.8	35	20.7	35	32.3	68.2	2/03/1926
19260303	62	36.9	35	22.9	35	2.1	25	6.5	75	23.6	35	20.7	35	33.2	74.2	3/03/1926
19260304	63	37.3	35	23	35	0	25	6.8	75	24.7	35	20.2	35	31.7	71.9	4/03/1926
19260305	64	37.1	35	23.3	35	0	25	7	75	24.9	35	19.6	35	31.1	68.5	5/03/1926

19260306	65	37.6	35	22.9	35	0	25	7.1	75	25.2	35	19.2	35	29.6	68.8	6/03/1926
19260307	66	38.1	35	22.8	35	0	25	7.1	75	25.2	35	19.7	35	29.6	71	7/03/1926
19260308	67	38.7	35	23.3	35	0	25	7.3	75	24.1	35	17.7	35	25.7	61.9	8/03/1926
19260309	68	38.8	35	25	35	0	25	7.3	75	24	35	19.8	35	28.6	62.5	9/03/1926
19260310	69	39	35	24.9	35	0	25	7.5	75	24.1	35	20.1	35	28.7	63.9	10/03/1926
19260311	70	39.4	35	24.7	35	0	25	7.5	75	24.3	35	20.5	35	28.7	65.9	11/03/1926
19260312	71	39.7	35	25.7	35	0	25	7.7	75	23.9	35	21.2	35	29.2	64.2	12/03/1926
19260313	72	40.2	35	25.9	35	0	25	7.9	75	22.4	35	22	35	29.5	65.9	13/03/1926
19260314	73	39.1	35	26.4	35	0.2	25	8	75	21.8	35	22.6	35	32.1	65.7	14/03/1926
19260315	74	38.1	35	25.6	35	7.1	25	8	75	23.6	35	20.8	35	31.2	63.4	15/03/1926
19260316	75	35.6	35	23.7	35	6.4	25	8	75	19.7	35	19.4	35	33.4	66.2	16/03/1926
19260317	76	37.1	35	23.5	35	0	25	7.8	75	22	35	19.9	35	31.5	68.8	17/03/1926
19260318	77	37.9	35	24.3	35	0	25	7.8	75	23.2	35	20.8	35	31.6	68.5	18/03/1926
19260319	78	35.4	35	24.4	35	0.6	25	7.8	75	19.4	35	20.9	35	36.4	68.4	19/03/1926
19260320	79	35.8	35	23.4	35	2.6	25	7.9	75	17.8	35	22.1	35	37.6	76.8	20/03/1926
19260321	80	32.7	35	23.9	35	0	25	7.9	75	19.3	35	21.6	35	43.7	72.8	21/03/1926
19260322	81	32.6	35	23.7	35	0	25	8.2	75	16.3	35	21.8	35	44.3	74.4	22/03/1926
19260323	82	35.2	35	23.9	35	2.8	25	8.3	75	17.8	35	22.2	35	39	74.9	23/03/1926
19260324	83	28	35	23.1	35	15.7	25	8.3	75	17.8	35	20.6	35	54.5	72.9	24/03/1926
19260325	84	31.1	35	19.7	35	0	25	8.1	75	20.9	35	15.5	35	34.3	67.6	25/03/1926
19260326	85	33.4	35	16.4	35	0	25	8.2	75	24.3	35	10.8	35	21	57.9	26/03/1926
19260327	86	32.8	35	14.4	35	0	25	8	75	24.5	35	15.2	35	30.6	92.7	27/03/1926
19260328	87	35.9	35	20.1	35	0	25	7.8	75	22.6	35	17	35	28.8	72.3	28/03/1926
19260329	88	36.8	35	21.6	35	0	25	7.9	75	22.8	35	19.3	35	31.1	74.8	29/03/1926
19260330	89	36.7	35	23.2	35	0	25	8	75	22.8	35	18.7	35	30.3	65.8	30/03/1926
19260331	90	36.5	35	23.3	35	0	25	7.7	75	22.9	35	15.4	35	25.2	53.9	31/03/1926
19260401	91	35.3	35	22.2	35	0	25	7.6	75	23.2	35	15.1	35	26.4	56.4	1/04/1926
19260402	92	35.7	35	21.8	35	0	25	7.6	75	22.2	35	15.8	35	27	60.5	2/04/1926
19260403	93	35.6	35	22.2	35	0.5	25	7.4	75	21.6	35	17.2	35	29.6	64.3	3/04/1926
19260404	94	36.1	35	22.6	35	0	25	7.5	75	20.8	35	15.7	35	26.3	57.3	4/04/1926
19260405	95	36.9	35	22.3	35	0	25	7.6	75	20.8	35	16.5	35	26.4	61.3	5/04/1926
19260406	96	36.3	35	22.1	35	0	25	7.8	75	21.8	35	16.2	35	26.8	60.9	6/04/1926
19260407	97	36.3	35	22.3	35	0	25	7.6	75	21	35	15.6	35	25.8	58	7/04/1926
19260408	98	37.5	35	23.1	35	0	25	7.5	75	21.6	35	13.9	35	21.6	49.2	8/04/1926
19260409	99	37.7	35	22.9	35	0	25	7.4	75	21.9	35	15.8	35	24.2	56.6	9/04/1926
19260410	100	37.2	35	23.3	35	0	25	7.5	75	22.3	35	16	35	25.2	55.9	10/04/1926
19260411	101	39.1	35	23.7	35	0	25	7.4	75	21.1	35	16.8	35	23.9	57.3	11/04/1926
19260412	102	38.2	35	24.1	35	0	25	7.4	75	21.8	35	19.3	35	28.8	64.3	12/04/1926
19260413	103	37	35	23.2	35	0	25	7.4	75	21.8	35	18.8	35	30	66.1	13/04/1926
19260414	104	34.3	35	21	35	0	25	7.4	75	22.5	35	12.4	35	22.9	49.9	14/04/1926
19260415	105	32.3	35	18.9	35	0	25	7.3	75	23.4	35	13.7	35	28.3	62.8	15/04/1926
19260416	106	30.5	35	13.7	35	0	25	7.5	75	23.5	35	8.5	35	19.5	54.3	16/04/1926
19260417	107	31.5	35	13.5	35	0	25	7.5	75	23.7	35	4.6	35	10	29.7	17/04/1926
19260418	108	32.1	35	13.9	35	0	25	7.4	75	23.2	35	3.6	35	7.5	22.7	18/04/1926
19260419	109	33.4	35	14.6	35	0	25	7.5	75	23.6	35	2.2	35	4.3	13.2	19/04/1926
19260420	110	35.4	35	13.8	35	0	25	7.2	75	23.9	35	6	35	10.4	38	20/04/1926
19260421	111	35.8	35	15.3	35	0	25	6.9	75	22.4	35	10.8	35	18.4	62.2	21/04/1926
19260422	112	35.9	35	18.2	35	0	25	6.5	75	19.7	35	13	35	22	62.2	22/04/1926
19260423	113	35.4	35	21.2	35	0	25	6.3	75	18.6	35	16.5	35	28.7	65.6	23/04/1926
19260424	114	31.5	35	22.5	35	0	25	6.2	75	16.2	35	18	35	38.9	66.1	24/04/1926
19260425	115	30.3	35	17.7	35	1.6	25	6.4	75	20	35	15.2	35	35.2	75.1	25/04/1926
19260426	116	31.5	35	15.9	35	0	25	6.4	75	21.2	35	9	35	19.5	49.8	26/04/1926
19260427	117	33.5	35	15.7	35	0	25	6.4	75	22	35	9.9	35	19.1	55.5	27/04/1926
19260428	118	36	35	16.9	35	0	25	6.6	75	21.6	35	12.2	35	20.5	63.4	28/04/1926
19260429	119	35.3	35	19.4	35	0	25	6.6	75	20.1	35	15	35	26.2	66.6	29/04/1926
19260430	120	32.1	35	19.8	35	0	25	6.6	75	19.6	35	16	35	33.5	69.3	30/04/1926
19260501	121	28.7	35	20.2	35	0	25	6.6	75	19.9	35	12.3	35	31.2	52	1/05/1926
19260502	122	27.6	35	15.1	35	0	25	6.5	75	20.6	35	6.6	35	17.9	38.5	2/05/1926
19260503	123	28.1	35	13.6	35	0	25	6.4	75	21.3	35	8.3	35	21.8	53.3	3/05/1926
19260504	124	30	35	14.4	35	0	25	6.3	75	19.1	35	8.6	35	20.3	52.5	4/05/1926
19260505	125	30.8	35	15.5	35	0	25	6.3	75	18.5	35	11.4	35	25.7	64.8	5/05/1926
19260506	126	32.5	35	17.5	35	0	25	6.3	75	18.5	35	10.5	35	21.5	52.5	6/05/1926
19260507	127	32.6	35	18.3	35	0	25	6.4	75	17.5	35	11.8	35	24	56.1	7/05/1926
19260508	128	28.5	35	19.3	35	0	25	6.4	75	12.6	35	14.8	35	38	66.1	8/05/1926
19260509	129	28.3	35	20.1	35	0	25	6.4	75	11.4	35	15.6	35	40.6	66.3	9/05/1926
19260510	130	18.9	35	18.6	35	0.7	25	6.2	75	10.7	35	18.8	35	86.1	87.8	10/05/1926
19260511	131	18.3	35	12.4	35	0	25	6.1	75	17.8	35	12	35	57.1	83.4	11/05/1926
19260512	132	15.2	35	11.8	35	0	25	6	75	12.5	35	9.2	35	53.3	66.5	12/05/1926
19260513	133	20.3	35	12.7	35	0	25	5.8	75	18.5	35	9.3	35	39.1	63.4	13/05/1926
19260514	134	24.6	35	11.4	35	0	25	5.8	75	19.6	35	8.8	35	28.5	65.3	14/05/1926
19260515	135	23.1	35	13	35	0	25	5.7	75	19.1	35	7.9	35	28	52.8	15/05/1926
19260516	136	23.9	35	10.6	35	0	25	5.8	75	18.7	35	10.1	35	34.1	79.1	16/05/1926
19260517	137	24	35	9.5	35	0	25	5.7	75	19.9	35	10.1	35	33.9	85.1	17/05/1926
19260518	138	24.5	35	10.6	35	0	25	5.5	75	19.4	35	8.8	35	28.6	68.9	18/05/1926
19260519	139	27	35	10.8	35	0	25	5.5	75	18.7	35	8	35	22.4	61.8	19/05/1926
19260520	140	29.4	35	13	35	0	25	5.4	75	18.3	35	8	35	19.5	53.5	20/05/1926
19260521	141	29.9	35	13.3	35	0	25	5.2	75	18.6	35	9.5	35	22.5	62.2	21/05/1926
19260522	142	27.4	35	12.8	35	0	25	5.3	75	17.7	35	6.6	35	18.1	44.7	22/05/1926
19260523	143	28.5	35	9.7	35	0	25	5.3	75	18.7	35	7	35	18	58.2	23/05/1926
19260524	144	29.7	35	10.1	35	0	25	5.3	75	19.2	35	8.8	35	21.1	71.2	24/05/1926
19260525	145	30.8	35	11.3	35	0	25	5.3	75	19	35	9	35	20.3	67.3	25/05/1926
19260526	146	30.5	35	12.5	35	0	25	5.2	75	18.9	35	7.7	35	17.6	53.2	26/05/1926
19260527	147	29.8	35	13.6	35	0	25	5.2	75	19.4	35	6.6	35	15.7	42.4	27/05

19260528	148	28.2	35	13.5	35	0	25	5.2	75	19.4	35	7.6	35	19.9	49.1	28/05/1926
19260529	149	28.8	35	11.3	35	0	25	5.3	75	18.8	35	6.9	35	17.4	51.6	29/05/1926
19260530	150	28.9	35	11.6	35	0	25	5.2	75	18.8	35	10.8	35	27.1	79.1	30/05/1926
19260531	151	24.6	35	11.5	35	0	25	5.2	75	19.2	35	8.2	35	26.5	60.5	31/05/1926
19260601	152	22	35	6	35	0	25	5.1	75	19.4	35	6.5	35	24.6	69.6	1/06/1926
19260602	153	22.2	35	5.2	35	0	25	5	75	19.4	35	6.4	35	23.9	72.4	2/06/1926
19260603	154	24.9	35	6.1	35	0	25	5	75	19	35	6.4	35	20.3	68	3/06/1926
19260604	155	26.8	35	7.2	35	0	25	4.9	75	17.5	35	6.8	35	19.3	67	4/06/1926
19260605	156	26.7	35	8.3	35	0	25	5	75	16.8	35	9.7	35	27.7	88.7	5/06/1926
19260606	157	26	35	10.8	35	0	25	5.1	75	16.7	35	10.7	35	31.8	82.7	6/06/1926
19260607	158	22.4	35	5.6	35	0	25	5	75	17	35	7.6	35	28.1	83.6	7/06/1926
19260608	159	22.2	35	5.9	35	0	25	5	75	17.1	35	7.7	35	28.8	83	8/06/1926
19260609	160	25	35	6.4	35	0	25	5.1	75	18.3	35	7	35	22.1	72.9	9/06/1926
19260610	161	24.4	35	8.3	35	0	25	4.9	75	17.2	35	8.7	35	28.5	79.5	10/06/1926
19260611	162	25.4	35	9.9	35	0	25	4.9	75	16.6	35	9.9	35	30.5	81.2	11/06/1926
19260612	163	25	35	12.1	35	0	25	5	75	17.3	35	9.4	35	29.7	66.6	12/06/1926
19260613	164	24.8	35	11.5	35	0	25	4.8	75	17.2	35	8.7	35	27.8	64.2	13/06/1926
19260614	165	26.5	35	11.1	35	0	25	4.8	75	17.9	35	9.6	35	27.7	72.7	14/06/1926
19260615	166	27.1	35	10.8	35	0	25	4.8	75	17.2	35	10.8	35	30.1	83.4	15/06/1926
19260616	167	27.1	35	12.2	35	0	25	4.8	75	17.7	35	10.2	35	28.4	71.8	16/06/1926
19260617	168	27.7	35	12.9	35	0	25	4.8	75	17.9	35	10.1	35	27.2	67.9	17/06/1926
19260618	169	28.5	35	13.5	35	0	25	4.8	75	18.5	35	11.2	35	28.8	72.4	18/06/1926
19260619	170	29.9	35	14.6	35	0	25	4.9	75	16.7	35	12.7	35	30.1	76.5	19/06/1926
19260620	171	29.1	35	13.4	35	0	25	5	75	17.3	35	11.3	35	28.1	73.6	20/06/1926
19260621	172	29.3	35	13.6	35	0	25	5.1	75	16.7	35	10.5	35	25.8	67.5	21/06/1926
19260622	173	28.4	35	14.4	35	0	25	5.1	75	16.6	35	12.7	35	32.8	77.5	22/06/1926
19260623	174	28.7	35	13.3	35	0	25	5.2	75	17.1	35	10.8	35	27.4	70.8	23/06/1926
19260624	175	27.2	35	12.2	35	0	25	5.2	75	18	35	8.9	35	24.7	62.7	24/06/1926
19260625	176	26.2	35	10.2	35	0	25	5.1	75	17.4	35	7.4	35	21.8	59.5	25/06/1926
19260626	177	26.5	35	8.4	35	0	25	5.1	75	17.6	35	4.9	35	14.2	54.5	26/06/1926
19260627	178	25.4	35	7.4	35	0	25	5	75	17.5	35	5.9	35	18.2	57.3	27/06/1926
19260628	179	26.2	35	8.1	35	0	25	5	75	18.5	35	6.5	35	19.1	60.2	28/06/1926
19260629	180	24.6	35	10.3	35	0	25	5.1	75	18.5	35	7.5	35	24.3	59.9	29/06/1926
19260630	181	24.4	35	8.9	35	0	25	5.1	75	18.3	35	7.7	35	25.2	67.6	30/06/1926
19260701	182	23.6	35	8.9	35	0	25	4.9	75	17.8	35	8	35	27.5	70.2	1/07/1926
19260702	183	23	35	7.8	35	0	25	4.9	75	18.4	35	5.7	35	20.3	53.9	2/07/1926
19260703	184	24.1	35	8.6	35	0	25	5	75	18.8	35	6.1	35	20.3	54.6	3/07/1926
19260704	185	24.3	35	8.8	35	0	25	4.9	75	18.6	35	6.6	35	21.7	58.3	4/07/1926
19260705	186	25.1	35	8.6	35	0	25	4.9	75	18.8	35	6.6	35	20.7	59.1	5/07/1926
19260706	187	26.4	35	10.3	35	0	25	5	75	16.3	35	9.5	35	27.6	75.9	6/07/1926
19260707	188	27.6	35	12	35	0	25	5	75	17.5	35	11.1	35	30.1	79.2	7/07/1926
19260708	189	28.2	35	11.5	35	0	25	5.1	75	17.9	35	10.8	35	28.2	79.6	8/07/1926
19260709	190	29.7	35	12.8	35	0	25	5.1	75	18	35	9.8	35	23.5	66.3	9/07/1926
19260710	191	29.8	35	13.8	35	0	25	5.2	75	18	35	13.8	35	32.9	87.5	10/07/1926
19260711	192	29.7	35	13.7	35	0	25	5.1	75	18.1	35	12.4	35	29.7	79.1	11/07/1926
19260712	193	31.2	35	12.7	35	0	25	5.1	75	17.8	35	10.8	35	23.8	73.6	12/07/1926
19260713	194	31	35	14.4	35	0	25	5.1	75	18.4	35	10.5	35	23.4	64	13/07/1926
19260714	195	26.2	35	12.6	35	0	25	5.1	75	17.9	35	10	35	29.4	68.6	14/07/1926
19260715	196	26.1	35	10	35	0	25	5.1	75	19	35	5.3	35	15.7	43.2	15/07/1926
19260716	197	27.8	35	9.6	35	0	25	5.2	75	19.4	35	3.1	35	8.3	26	16/07/1926
19260717	198	30.3	35	11.2	35	0	25	5.3	75	18.7	35	4.1	35	9.5	30.8	17/07/1926
19260718	199	28.7	35	10.7	35	0	25	5.4	75	18.8	35	9.4	35	23.9	73.1	18/07/1926
19260719	200	28.5	35	9.8	35	0	25	5.5	75	19.2	35	5.1	35	13.1	42.1	19/07/1926
19260720	201	29.8	35	10	35	0	25	5.6	75	19.7	35	7.6	35	18.1	61.9	20/07/1926
19260721	202	30.5	35	10.7	35	0	25	5.6	75	19.5	35	10	35	22.9	77.8	21/07/1926
19260722	203	31.1	35	12.3	35	0	25	5.6	75	19.6	35	10.7	35	23.7	74.8	22/07/1926
19260723	204	29.5	35	12.1	35	0	25	5.6	75	19.5	35	10.6	35	25.7	75.1	23/07/1926
19260724	205	21.3	35	11.2	35	0	25	5.5	75	19.9	35	8.4	35	33.2	63.2	24/07/1926
19260725	206	21.2	35	7.7	35	0	25	5.6	75	20	35	5.4	35	21.5	51.4	25/07/1926
19260726	207	20.7	35	4.6	35	0	25	5.6	75	20.8	35	3.7	35	15.2	43.6	26/07/1926
19260727	208	24.7	35	5.7	35	0	25	5.7	75	19.5	35	2.1	35	6.8	22.9	27/07/1926
19260728	209	26.2	35	6.1	35	0	25	5.7	75	20.3	35	6.9	35	20.3	73.3	28/07/1926
19260729	210	27.9	35	8	35	0	25	5.7	75	20.2	35	7.4	35	19.7	69	29/07/1926
19260730	211	29.3	35	8.3	35	0	25	5.7	75	20.5	35	7	35	17.2	64	30/07/1926
19260731	212	30	35	9.6	35	0	25	5.7	75	19.6	35	7.1	35	16.7	59.4	31/07/1926
19260801	213	31.1	35	11	35	0	25	5.8	75	20.3	35	10.1	35	22.4	77	1/08/1926
19260802	214	29.4	35	12	35	0	25	5.8	75	20.6	35	10.9	35	26.6	77.8	2/08/1926
19260803	215	27.6	35	11.5	35	0	25	5.9	75	20.4	35	9.5	35	25.7	70.1	3/08/1926
19260804	216	23.4	35	9.3	35	0	25	6	75	21.6	35	5.1	35	17.7	43.6	4/08/1926
19260805	217	25.2	35	8.1	35	0	25	6	75	21.7	35	4.4	35	13.7	40.8	5/08/1926
19260806	218	27.3	35	8.1	35	0	25	6.1	75	21.5	35	6	35	16.5	55.6	6/08/1926
19260807	219	27	35	11.2	35	0	25	6.2	75	21.4	35	7.4	35	20.8	55.7	7/08/1926
19260808	220	26.9	35	8.8	35	0	25	6.3	75	21.4	35	5.6	35	15.8	49.5	8/08/1926
19260809	221	26.1	35	8.4	35	0	25	6.4	75	21.7	35	4.4	35	13	39.9	9/08/1926
19260810	222	28.1	35	8.8	35	0	25	6.4	75	21.8	35	4.8	35	12.6	42.4	10/08/1926
19260811	223	29.5	35	9.9	35	0	25	6.5	75	21	35	6.5	35	15.8	53.3	11/08/1926
19260812	224	30.2	35	10.2	35	0	25	6.6	75	21.7	35	8.1	35	18.9	65.1	12/08/1926
19260813	225	31	35	10.4	35	0	25	6.6	75	21.9	35	6.6	35	14.7	52.4	13/08/1926
19260814	226	31.3	35	11.4	35	0	25	6.6	75	21.7	35	8.6	35	18.8	63.8	14/08/1926
19260815	227	30.1	35	11.8	35	0	25	6.7	75	22	35	8.7	35	20.4	62.9	15/08/1926
19260816	228	29.5	35	11.2	35	0	25	6.6	75	22	35	4.8	35	11.6	36.1	16/08/1926
19260817	229	29.7	35	11.7	35	0	25	6.6	75	22.8	35	4.7	35	11.3	34.2	17/08/1926
19260818	230	29.8	35	11.2	35	0	25	6.7	75	22.8	35	5.6	35	13.4	42.1	18/08/1926

19260819	231	32.1	35	12.7	35	0	25	6.7	75	21.4	35	8.9	35	18.6	60.6	19/08/1926
19260820	232	31.9	35	13.6	35	0	25	6.8	75	21.7	35	10.9	35	23.1	70	20/08/1926
19260821	233	31	35	14.6	35	0	25	6.9	75	22	35	10.5	35	23.4	63.2	21/08/1926
19260822	234	29.3	35	12.8	35	0	25	6.9	75	23.4	35	4.3	35	10.6	29.1	22/08/1926
19260823	235	30.6	35	10.6	35	0	25	6.9	75	23.4	35	1	35	2.3	7.8	23/08/1926
19260824	236	31.2	35	12.7	35	0	25	7.1	75	22	35	8.2	35	18	55.9	24/08/1926
19260825	237	30.8	35	15	35	0	25	7.2	75	22.2	35	9.7	35	21.8	56.9	25/08/1926
19260826	238	29.8	35	15.5	35	0	25	7.2	75	21.6	35	10.7	35	25.5	60.8	26/08/1926
19260827	239	30.9	35	14.8	35	0	25	7.2	75	22.2	35	11.3	35	25.3	67.2	27/08/1926
19260828	240	31.7	35	16.4	35	0	25	7.3	75	21.1	35	11.9	35	25.5	63.8	28/08/1926
19260829	241	31.9	35	16.5	35	0	25	7.2	75	21.6	35	10.9	35	23.1	58.1	29/08/1926
19260830	242	31.6	35	17	35	0	25	7.2	75	20.2	35	12.3	35	26.5	63.5	30/08/1926
19260831	243	29.7	35	18.8	35	0	25	7.3	75	22.2	35	4.5	35	10.8	20.7	31/08/1926
19260901	244	32.4	35	14.8	35	0	25	7.5	75	23.6	35	3.5	35	7.2	20.8	1/09/1926
19260902	245	32.9	35	15.4	35	0	25	7.6	75	22.6	35	7.6	35	15.2	43.5	2/09/1926
19260903	246	32.8	35	16.9	35	0	25	7.8	75	23	35	11.2	35	22.5	58.2	3/09/1926
19260904	247	32.9	35	16	35	0	25	7.8	75	23.3	35	10.9	35	21.8	60	4/09/1926
19260905	248	31.5	35	14.3	35	0	25	7.9	75	23.8	35	9.7	35	21	59.6	5/09/1926
19260906	249	29.7	35	13.7	35	0	25	8	75	25	35	3	35	7.2	19.1	6/09/1926
19260907	250	29.9	35	13.5	35	0	25	8.1	75	23.7	35	8.4	35	19.9	54.3	7/09/1926
19260908	251	30.5	35	16.2	35	0	25	8.2	75	21	35	9.5	35	21.8	51.6	8/09/1926
19260909	252	30.8	35	16.6	35	0	25	8.2	75	20.7	35	13.2	35	29.7	69.9	9/09/1926
19260910	253	32.6	35	16.9	35	0	25	8.3	75	22.3	35	12.3	35	25	63.9	10/09/1926
19260911	254	30.7	35	16.5	35	0	25	8.3	75	24	35	11.5	35	26	61.3	11/09/1926
19260912	255	31.4	35	14.1	35	0	25	8.4	75	23.4	35	10.5	35	22.8	65.3	12/09/1926
19260913	256	31.6	35	15.8	35	0	25	8.4	75	22.4	35	10.2	35	21.9	56.9	13/09/1926
19260914	257	31.8	35	15.7	35	0	25	8.6	75	24.4	35	10.4	35	22.1	58.3	14/09/1926
19260915	258	32.4	35	15.7	35	0	25	8.7	75	24.6	35	8.9	35	18.3	49.9	15/09/1926
19260916	259	32.3	35	17	35	0	25	8.8	75	25.1	35	9.6	35	19.9	49.6	16/09/1926
19260917	260	31.2	35	16.5	35	0	25	8.8	75	24.6	35	9.4	35	20.7	50.1	17/09/1926
19260918	261	30.9	35	16.3	35	0	25	8.8	75	23.9	35	9.4	35	21	50.7	18/09/1926
19260919	262	32.4	35	16.1	35	0	25	8.7	75	25.5	35	9.9	35	20.4	54.1	19/09/1926
19260920	263	31.8	35	16.8	35	0	25	8.8	75	25	35	9.9	35	21.1	51.8	20/09/1926
19260921	264	31.9	35	18.9	35	0	25	8.8	75	22.8	35	10.6	35	22.4	48.6	21/09/1926
19260922	265	31.8	35	20.6	35	0	25	8.8	75	25	35	10.8	35	23	44.5	22/09/1926
19260923	266	32.6	35	18.6	35	0	25	9	75	23.7	35	11.1	35	22.6	51.8	23/09/1926
19260924	267	31.2	35	19.3	35	0.1	25	9.2	75	21.4	35	12	35	26.4	53.6	24/09/1926
19260925	268	25.3	35	18.2	35	18.2	25	9.1	75	16.6	35	14.2	35	44	68	25/09/1926
19260926	269	29.4	35	13.7	35	0	25	9.2	75	24.6	35	10.9	35	26.6	69.6	26/09/1926
19260927	270	30.2	35	11	35	0	25	9.4	75	25.4	35	9	35	21	68.6	27/09/1926
19260928	271	33.5	35	13.6	35	0	25	9.5	75	26.2	35	9.4	35	18.2	60.4	28/09/1926
19260929	272	32.9	35	14.4	35	0	25	9.4	75	25.8	35	10	35	20	61	29/09/1926
19260930	273	31.3	35	14.8	35	0	25	9.4	75	27.3	35	4.5	35	9.8	26.7	30/09/1926
19261001	274	32.3	35	16.3	35	0	25	9.6	75	27.5	35	5.1	35	10.5	27.5	1/10/1926
19261002	275	35.4	35	16	35	0	25	9.7	75	27	35	5.4	35	9.4	29.7	2/10/1926
19261003	276	36.2	35	18.7	35	0	25	9.6	75	26.7	35	10.7	35	17.8	49.6	3/10/1926
19261004	277	37.1	35	18.8	35	0	25	9.6	75	26.9	35	11.2	35	17.7	51.6	4/10/1926
19261005	278	37.7	35	20.4	35	0	25	9.8	75	26.9	35	11	35	16.9	45.9	5/10/1926
19261006	279	35.3	35	21	35	0	25	9.9	75	25.6	35	10.3	35	18	41.4	6/10/1926
19261007	280	33.9	35	18.7	35	0	25	10.1	75	27.5	35	6.7	35	12.7	31.1	7/10/1926
19261008	281	31.6	35	16.3	35	0	25	10.1	75	28.1	35	4.9	35	10.5	26.5	8/10/1926
19261009	282	34.4	35	14.6	35	0	25	10.2	75	28.6	35	5.4	35	9.9	32.5	9/10/1926
19261010	283	37.9	35	14.3	35	0	25	10.4	75	28.2	35	8.2	35	12.4	50.3	10/10/1926
19261011	284	38.2	35	18.6	35	0	25	10.2	75	27.2	35	10.9	35	16.3	50.9	11/10/1926
19261012	285	34	35	20.1	35	0	25	10.2	75	27.2	35	10.2	35	19.2	43.4	12/10/1926
19261013	286	35.7	35	18.1	35	0	25	10.2	75	27.1	35	9.7	35	16.6	46.7	13/10/1926
19261014	287	34.3	35	21.7	35	0.1	25	10.3	75	20.6	35	11.3	35	20.9	43.5	14/10/1926
19261015	288	29.8	35	19.4	35	2	25	10.2	75	21.9	35	11.7	35	27.9	52	15/10/1926
19261016	289	32.5	35	15.1	35	0	25	10.3	75	28.7	35	4.5	35	9.2	26.2	16/10/1926
19261017	290	36.1	35	15.4	35	0	25	10.3	75	29.6	35	6.2	35	10.4	35.5	17/10/1926
19261018	291	37.4	35	16.9	35	0	25	10.4	75	29.2	35	10.2	35	15.9	53	18/10/1926
19261019	292	38.2	35	17.7	35	0	25	10.4	75	28	35	9.4	35	14	46.4	19/10/1926
19261020	293	37.6	35	18.8	35	0	25	10.4	75	29.4	35	11.1	35	17.1	51.2	20/10/1926
19261021	294	37.9	35	20	35	0	25	10.4	75	29.6	35	11.4	35	17.3	48.8	21/10/1926
19261022	295	39.7	35	20	35	0	25	10.4	75	29.6	35	10.2	35	14	43.6	22/10/1926
19261023	296	39.5	35	21.9	35	0	25	10.2	75	28.6	35	14.6	35	20.3	55.6	23/10/1926
19261024	297	38.6	35	22.3	35	0	25	10.3	75	28.9	35	12	35	17.5	44.6	24/10/1926
19261025	298	38.7	35	21.8	35	0	25	10.6	75	27.6	35	12.2	35	17.7	46.7	25/10/1926
19261026	299	38.9	35	23.7	35	0	25	10.9	75	24.5	35	11.7	35	16.8	39.9	26/10/1926
19261027	300	38.1	35	22.5	35	0	25	10.8	75	29.4	35	10.6	35	15.9	38.9	27/10/1926
19261028	301	38.7	35	20.9	35	0	25	10.8	75	29	35	11.7	35	17	47.4	28/10/1926
19261029	302	38.9	35	21.2	35	0	25	11	75	28.5	35	12.3	35	17.7	48.9	29/10/1926
19261030	303	39	35	21.9	35	0	25	10.9	75	28.8	35	11.8	35	16.9	44.9	30/10/1926
19261031	304	38.9	35	22.2	35	0	25	10.8	75	28.9	35	12	35	17.3	44.9	31/10/1926
19261101	305	39.5	35	21.6	35	0	25	11	75	26.4	35	12.2	35	17	47.3	1/11/1926
19261102	306	39.6	35	22.1	35	0	25	10.9	75	27.3	35	13.5	35	18.7	50.8	2/11/1926
19261103	307	40.6	35	22.8	35	0	25	10.7	75	28.2	35	14.2	35	18.6	51.2	3/11/1926
19261104	308	38.3	35	22.6	35	0	25	10.4	75	30.2	35	13.8	35	20.5	50.3	4/11/1926
19261105	309	34.9	35	18.2	35	0	25	10	75	29.8	35	4.8	35	8.6	23	5/11/1926
19261106	310	35.3	35	15	35	0	25	10.2	75	32	35	6.2	35	10.8	36.4	6/11/1926
19261107	311	37.1	35	18.7	35	0	25	10.2	75	29.6	35	7.7	35	12.2	35.7	7/11/1926
19261108	312	37.5	35	20.8	35	0	25	10.2	75	30.6	35	12.9	35	20	52.5	8/11/1926
19261109	313	38.6	35	20.4	35	0	25	10	75	28.6	35	13.1	35	19.1		

19261110	314	40.3	35	21.4	35	0	25	10.1	75	30.6	35	13.2	35	17.6	51.8	10/11/1926
19261111	315	39.5	35	22.1	35	0	25	9.8	75	29.9	35	12.6	35	17.5	47.4	11/11/1926
19261112	316	40.1	35	22.2	35	0	25	9.7	75	30.8	35	12	35	16.2	44.9	12/11/1926
19261113	317	39.4	35	24.4	35	0	25	9.9	75	27.9	35	13.1	35	18.3	42.9	13/11/1926
19261114	318	39.3	35	23	35	0	25	9.9	75	28	35	12.9	35	18.2	45.9	14/11/1926
19261115	319	39.6	35	22.4	35	0	25	10	75	29.2	35	13.3	35	18.4	49.1	15/11/1926
19261116	320	40	35	22.9	35	0.9	25	10	75	31.7	35	12.3	35	16.7	44.1	16/11/1926
19261117	321	38	35	23.3	35	0	25	10.1	75	28.6	35	13.7	35	20.7	47.9	17/11/1926
19261118	322	37.5	35	21.1	35	0	25	10	75	30.1	35	8.7	35	13.5	34.8	18/11/1926
19261119	323	39.8	35	20.5	35	0	25	10.1	75	31.4	35	6.5	35	8.9	27	19/11/1926
19261120	324	39	35	22.6	35	0	25	10.3	75	26.5	35	16	35	22.9	58.4	20/11/1926
19261121	325	38.1	35	25.1	35	0	25	10.5	75	25.5	35	16	35	24	50.2	21/11/1926
19261122	326	36.9	35	23.3	35	12.2	25	10.3	75	24.9	35	15.9	35	25.5	55.6	22/11/1926
19261123	327	36.6	35	22.8	35	0	25	10.3	75	23	35	16.6	35	27	59.8	23/11/1926
19261124	328	37.8	35	23.4	35	0	25	10.4	75	24	35	17	35	25.9	59.1	24/11/1926
19261125	329	38.1	35	25.1	35	0	25	10.2	75	26.2	35	15.6	35	23.4	49	25/11/1926
19261126	330	37	35	24.1	35	0	25	9.9	75	26.1	35	16.2	35	25.8	54	26/11/1926
19261127	331	37.4	35	24.2	35	2.3	25	10.1	75	26.3	35	16.2	35	25.3	53.7	27/11/1926
19261128	332	36.5	35	23.7	35	0	25	10.3	75	26.5	35	16.7	35	27.3	57	28/11/1926
19261129	333	37	35	23.5	35	5.5	25	10.3	75	28	35	15.7	35	25	54.2	29/11/1926
19261130	334	38.3	35	23.5	35	0	25	10.5	75	28.2	35	15.4	35	22.9	53.2	30/11/1926
19261201	335	39.3	35	22.3	35	0	25	10.8	75	27.7	35	15.4	35	21.7	57.2	1/12/1926
19261202	336	40.6	35	23.7	35	0	25	11.1	75	29.7	35	15	35	19.7	51.2	2/12/1926
19261203	337	40.7	35	24.8	35	0	25	11.1	75	29.1	35	16.2	35	21.2	51.8	3/12/1926
19261204	338	40.7	35	26.2	35	0	25	11.3	75	28.6	35	16.7	35	21.8	49.1	4/12/1926
19261205	339	40.8	35	27.2	35	0	25	11.1	75	24	35	17.1	35	22.2	47.4	5/12/1926
19261206	340	34.7	35	21.9	35	1.8	25	10.6	75	17.1	35	18.6	35	33.6	70.8	6/12/1926
19261207	341	36.4	35	22	35	0	25	9.8	75	28.6	35	10.8	35	17.8	40.9	7/12/1926
19261208	342	38.6	35	21.2	35	0	25	9.3	75	28.9	35	13	35	19	51.7	8/12/1926
19261209	343	38.9	35	23	35	0	25	9.2	75	28.5	35	16.2	35	23.3	57.7	9/12/1926
19261210	344	40.5	35	24.6	35	0	25	9.4	75	29.4	35	18.3	35	24.2	59.2	10/12/1926
19261211	345	40.8	35	25.2	35	0	25	9.3	75	28.6	35	18.8	35	24.4	58.7	11/12/1926
19261212	346	40.4	35	24.6	35	1.9	25	9.2	75	27.9	35	16.3	35	21.6	52.7	12/12/1926
19261213	347	40.5	35	23.4	35	0	25	9.4	75	25.6	35	15.8	35	20.9	54.9	13/12/1926
19261214	348	36.8	35	24.2	35	0	25	9.5	75	22.4	35	16	35	25.8	53	14/12/1926
19261215	349	36.8	35	23.8	35	0	25	9.2	75	24.9	35	17.8	35	28.7	60.4	15/12/1926
19261216	350	39.1	35	24.8	35	0	25	9.6	75	25.6	35	19.8	35	28.2	63.3	16/12/1926
19261217	351	36.8	35	24.1	35	0	25	9.7	75	22	35	21.9	35	35.3	73	17/12/1926
19261218	352	35.9	35	24	35	0	25	9.5	75	21.1	35	21.6	35	36.6	72.4	18/12/1926
19261219	353	36.3	35	24.7	35	0.4	25	9.5	75	21.6	35	23	35	38.1	73.9	19/12/1926
19261220	354	33.9	35	24.3	35	62.6	25	9.5	75	21.8	35	22.9	35	43.3	75.4	20/12/1926
19261221	355	36.8	35	24.2	35	0.3	25	9.6	75	23.6	35	22.9	35	36.9	75.9	21/12/1926
19261222	356	39.2	35	25.3	35	7.8	25	9.8	75	25.6	35	21.2	35	30	65.8	22/12/1926
19261223	357	39	35	24.6	35	0	25	9.7	75	26.8	35	14.5	35	20.7	46.9	23/12/1926
19261224	358	38.3	35	24	35	0	25	9.3	75	23.1	35	20.2	35	30	67.7	24/12/1926
19261225	359	38.2	35	26	35	0.7	25	8.9	75	23.9	35	22.9	35	34.2	68.1	25/12/1926
19261226	360	32.2	35	23.6	35	1.2	25	8.9	75	20.3	35	21.3	35	44.3	73.1	26/12/1926
19261227	361	35.1	35	21.8	35	0	25	8.5	75	22.7	35	20	35	35.4	76.6	27/12/1926
19261228	362	36.2	35	22.2	35	0	25	8.3	75	24.4	35	21.3	35	35.5	79.6	28/12/1926
19261229	363	38.3	35	23.8	35	0	25	8.6	75	24.8	35	21.2	35	31.5	71.9	29/12/1926
19261230	364	38.8	35	23.6	35	0	25	8.9	75	26.3	35	19.8	35	28.6	68	30/12/1926
19261231	365	39.7	35	23.8	35	0	25	8.4	75	27.6	35	20	35	27.5	67.9	31/12/1926
19270101	1	40.8	35	24.6	35	0	25	8.7	75	25.8	35	21	35	27.3	67.9	1/01/1927
19270102	2	40.5	35	24.9	35	0	25	8.7	75	25.9	35	21.6	35	28.5	68.6	2/01/1927
19270103	3	40.3	35	25.1	35	0	25	8.5	75	27.6	35	20.3	35	27.1	63.7	3/01/1927
19270104	4	39.5	35	25.6	35	0	25	8.8	75	27.1	35	18.5	35	25.8	56.4	4/01/1927
19270105	5	39.8	35	25.4	35	0	25	8.6	75	28.3	35	18.1	35	24.8	55.8	5/01/1927
19270106	6	38.4	35	24.5	35	0	25	8.6	75	25.1	35	19.7	35	29.1	64.1	6/01/1927
19270107	7	38.7	35	26.1	35	0	25	8.6	75	23.6	35	20.4	35	29.6	60.3	7/01/1927
19270108	8	37.7	35	24.8	35	0.3	25	9	75	24.3	35	22	35	33.7	70.3	8/01/1927
19270109	9	35.6	35	25	35	0	25	9.1	75	23.1	35	22.5	35	38.7	71	9/01/1927
19270110	10	37.5	35	23.4	35	0	25	9.2	75	25.6	35	22.6	35	35	78.6	10/01/1927
19270111	11	37.3	35	26.3	35	0	25	9.2	75	23.9	35	22.6	35	35.4	66.1	11/01/1927
19270112	12	35.7	35	23.8	35	10.2	25	9.1	75	22.8	35	21.8	35	37.3	74	12/01/1927
19270113	13	36.4	35	22.8	35	0	25	9	75	24.3	35	20.4	35	33.6	73.5	13/01/1927
19270114	14	37.6	35	22.9	35	0	25	9.1	75	25.2	35	19.3	35	29.8	69.1	14/01/1927
19270115	15	38.3	35	24.1	35	0	25	9.1	75	26.9	35	21.5	35	31.9	71.6	15/01/1927
19270116	16	37.9	35	25.7	35	0	25	9.3	75	23	35	22.2	35	33.7	67.2	16/01/1927
19270117	17	37.2	35	26.6	35	0	25	9.4	75	21.4	35	23.9	35	37.7	68.6	17/01/1927
19270118	18	38.5	35	25.7	35	0	25	9.4	75	23.3	35	24.7	35	36.3	74.8	18/01/1927
19270119	19	39.7	35	28.3	35	0.1	25	9.2	75	22.2	35	24.1	35	33.2	62.7	19/01/1927
19270120	20	37	35	26.7	35	4.2	25	9.3	75	20.1	35	24.6	35	39.2	70.2	20/01/1927
19270121	21	35.7	35	25.6	35	3.3	25	9.3	75	20.8	35	26.4	35	45.2	80.4	21/01/1927
19270122	22	33.2	35	23.6	35	3.1	25	9.1	75	19.3	35	23.9	35	47	82.1	22/01/1927
19270123	23	35.1	35	22.9	35	4.2	25	9.1	75	21.5	35	22.9	35	40.5	82	23/01/1927
19270124	24	36.5	35	23.1	35	0	25	8.7	75	24.9	35	22.1	35	36.2	78.2	24/01/1927
19270125	25	38.3	35	24.1	35	0	25	8.7	75	28.2	35	23.9	35	35.5	79.6	25/01/1927
19270126	26	39.5	35	25.3	35	0	25	8.6	75	24.1	35	24.8	35	34.5	76.9	26/01/1927
19270127	27	38.3	35	26.3	35	0	25	8.8	75	21.5	35	25	35	37.1	73.1	27/01/1927
19270128	28	37	35	26.5	35	0	25	8.9	75	21.8	35	25.7	35	41	74.3	28/01/1927
19270129	29	36.6	35	25.3	35	0	25	9.3	75	24.5	35	21.9	35	35.7	67.9	29/01/1927
19270130	30	36.3	35	23.7	35	0	25	9.3	75	23.3	35	21.2	35	35.1	72.4	30/01/1927
19270131	31	37.3	35	24.4	35	0	25	9.2	75	23.1</						

19270201	32	34	35	24.6	35	6.6	25	9.2	75	18.1	35	23.7	35	44.6	76.6	1/02/1927
19270202	33	34.3	35	23.9	35	11	25	9	75	22.5	35	23	35	42.5	77.6	2/02/1927
19270203	34	35.2	35	23.8	35	0	25	8.8	75	23	35	19.3	35	33.9	65.5	3/02/1927
19270204	35	36.8	35	22.1	35	0	25	8.4	75	27.6	35	15.5	35	25	58.3	4/02/1927
19270205	36	38.8	35	22.2	35	0	25	8.6	75	24.8	35	15.5	35	22.4	57.9	5/02/1927
19270206	37	38.4	35	22.9	35	0	25	8.7	75	26.6	35	19.9	35	29.4	71.3	6/02/1927
19270207	38	38.9	35	23.4	35	0	25	8.8	75	27.5	35	19.1	35	27.5	66.4	7/02/1927
19270208	39	39.5	35	24	35	0	25	8.9	75	25.6	35	18	35	25.1	60.3	8/02/1927
19270209	40	39.2	35	24.3	35	0	25	8.7	75	24	35	19.5	35	27.6	64.2	9/02/1927
19270210	41	31.3	35	24.1	35	0	25	8.5	75	14.5	35	19.8	35	43.3	66	10/02/1927
19270211	42	29	35	22.4	35	1	25	8.5	75	10.7	35	20.8	35	51.9	76.8	11/02/1927
19270212	43	27.6	35	21.7	35	26.8	25	8.3	75	17.3	35	21.3	35	57.7	82.1	12/02/1927
19270213	44	30.7	35	22.8	35	6.8	25	8	75	17.3	35	21.4	35	48.5	77.1	13/02/1927
19270214	45	31.5	35	23.3	35	35.7	25	8	75	18.5	35	21.9	35	47.4	76.6	14/02/1927
19270215	46	27.1	35	23	35	70.5	25	8	75	8.3	35	22.5	35	62.8	80.1	15/02/1927
19270216	47	27.4	35	23.2	35	26.8	25	8.1	75	15.9	35	23.6	35	64.7	83	16/02/1927
19270217	48	31	35	22.6	35	1.5	25	8.4	75	19.8	35	23	35	51.2	83.9	17/02/1927
19270218	49	31.6	35	22.2	35	16.4	25	8.7	75	21.7	35	23	35	49.5	86	18/02/1927
19270219	50	34	35	22.5	35	0	25	8.8	75	22.9	35	21.9	35	41.2	80.4	19/02/1927
19270220	51	33.7	35	22.8	35	0	25	8.9	75	21.9	35	22.7	35	43.4	81.8	20/02/1927
19270221	52	36.1	35	23.6	35	0	25	9.1	75	24.9	35	22.8	35	38.2	78.3	21/02/1927
19270222	53	36.8	35	23.7	35	0	25	8.9	75	25.7	35	21.9	35	35.3	74.8	22/02/1927
19270223	54	35.8	35	22.6	35	0	25	8.9	75	27.4	35	21.7	35	36.9	79.2	23/02/1927
19270224	55	37.7	35	23.3	35	0	25	9	75	25.7	35	19.8	35	30.4	69.2	24/02/1927
19270225	56	35.7	35	23.9	35	0	25	7.8	75	22.9	35	21.7	35	37.1	73.2	25/02/1927
19270226	57	36.3	35	23.4	35	0	25	7.3	75	25.2	35	22.1	35	36.6	76.8	26/02/1927
19270227	58	37.3	35	22.5	35	0	25	6.6	75	24.1	35	22.1	35	34.6	81.1	27/02/1927
19270228	59	36.5	35	23.2	35	0	25	8.4	75	22.9	35	21.7	35	35.5	76.3	28/02/1927
19270301	60	36.2	35	23.4	35	0	25	6.6	75	24.4	35	21.9	35	36.5	76.1	1/03/1927
19270302	61	36.5	35	22.7	35	0	25	6.3	75	21.9	35	21.5	35	35.2	78	2/03/1927
19270303	62	37.1	35	24.3	35	0.4	25	6.5	75	22.5	35	22.3	35	35.3	73.4	3/03/1927
19270304	63	36.5	35	24.7	35	0.2	25	6.8	75	21.7	35	21.5	35	35.2	69.1	4/03/1927
19270305	64	36.6	35	23.6	35	0	25	7	75	24.9	35	19.4	35	31.6	66.6	5/03/1927
19270306	65	36.1	35	23.5	35	0	25	7.1	75	24.2	35	16.2	35	27.1	56	6/03/1927
19270307	66	36	35	21.6	35	0	25	7.1	75	25.2	35	16	35	26.9	62	7/03/1927
19270308	67	37.8	35	21.5	35	0	25	7.3	75	25	35	13	35	19.8	50.7	8/03/1927
19270309	68	37.7	35	22.1	35	0	25	7.3	75	24.1	35	16.3	35	25	61.3	9/03/1927
19270310	69	38.4	35	23.2	35	0	25	7.5	75	23.6	35	19.6	35	28.9	69	10/03/1927
19270311	70	40.2	35	25.3	35	0	25	7.5	75	23.4	35	20.1	35	27	62.3	11/03/1927
19270312	71	40.1	35	25.2	35	0	25	7.7	75	23.9	35	22.7	35	30.6	70.8	12/03/1927
19270313	72	36.5	35	25.2	35	0	25	7.9	75	22.2	35	21	35	34.4	65.5	13/03/1927
19270314	73	36.3	35	22.2	35	0	25	8	75	23.9	35	20.4	35	33.8	76.3	14/03/1927
19270315	74	38	35	23	35	0	25	8	75	24.9	35	19.4	35	29.3	69.1	15/03/1927
19270316	75	38.2	35	24.3	35	0	25	8	75	22.7	35	21.3	35	31.8	70.1	16/03/1927
19270317	76	37.6	35	24.4	35	0	25	7.8	75	23.6	35	21.6	35	33.3	70.7	17/03/1927
19270318	77	37.4	35	23.6	35	0	25	7.8	75	24	35	21.1	35	32.9	72.5	18/03/1927
19270319	78	37.8	35	25	35	0	25	7.8	75	24.9	35	21	35	32	66.3	19/03/1927
19270320	79	38.2	35	24.8	35	0	25	7.9	75	22	35	21.2	35	31.7	67.7	20/03/1927
19270321	80	37.3	35	24.8	35	0	25	7.9	75	21.5	35	19.7	35	30.9	63	21/03/1927
19270322	81	37.2	35	24.8	35	0	25	8.2	75	21.4	35	22.5	35	35.5	71.9	22/03/1927
19270323	82	36.5	35	26.3	35	0	25	8.3	75	18.6	35	22	35	36	64.3	23/03/1927
19270324	83	36.6	35	25	35	0	25	8.3	75	21.9	35	21.8	35	35.5	68.8	24/03/1927
19270325	84	34.5	35	24.2	35	1	25	8.1	75	17.2	35	21.9	35	40	72.5	25/03/1927
19270326	85	35.1	35	24.5	35	11.1	25	8.2	75	21.9	35	21.2	35	37.5	69	26/03/1927
19270327	86	35.4	35	23.3	35	12.7	25	8	75	22.3	35	21.5	35	37.4	75.2	27/03/1927
19270328	87	34.2	35	22	35	0	25	7.8	75	22.4	35	16.6	35	30.9	62.8	28/03/1927
19270329	88	33.9	35	20.4	35	0	25	7.9	75	22	35	16.1	35	30.4	67.2	29/03/1927
19270330	89	34.1	35	21.4	35	0	25	8	75	22	35	16.2	35	30.3	63.6	30/03/1927
19270331	90	33.5	35	20.1	35	0	25	7.7	75	23	35	15.1	35	29.2	64.2	31/03/1927
19270401	91	32.8	35	18.8	35	0	25	7.6	75	23.9	35	13.9	35	27.9	64.1	1/04/1927
19270402	92	32.2	35	17.8	35	0	25	7.6	75	23.1	35	13.1	35	27.2	64.3	2/04/1927
19270403	93	32.4	35	16.9	35	0	25	7.4	75	23.6	35	12.9	35	26.5	67	3/04/1927
19270404	94	32.8	35	17.3	35	0	25	7.5	75	24.5	35	15	35	30.2	76	4/04/1927
19270405	95	34.3	35	18.2	35	0	25	7.6	75	22.9	35	13.4	35	24.8	64.1	5/04/1927
19270406	96	33.7	35	19.3	35	0	25	7.8	75	22.2	35	13.7	35	26.2	61.2	6/04/1927
19270407	97	34.2	35	21.5	35	0	25	7.6	75	20.9	35	16.6	35	30.9	64.8	7/04/1927
19270408	98	34.5	35	22.9	35	0	25	7.5	75	21.1	35	16.7	35	30.5	59.8	8/04/1927
19270409	99	33.2	35	22	35	0	25	7.4	75	21.8	35	14.7	35	28.9	55.6	9/04/1927
19270410	100	32.7	35	20.5	35	0	25	7.5	75	21.5	35	14.1	35	28.5	58.5	10/04/1927
19270411	101	33	35	20	35	0	25	7.4	75	21.9	35	15.6	35	31	66.7	11/04/1927
19270412	102	33.2	35	20.1	35	0	25	7.4	75	20.9	35	15.5	35	30.5	65.9	12/04/1927
19270413	103	33.2	35	20.6	35	0	25	7.4	75	21.2	35	16	35	31.5	66	13/04/1927
19270414	104	32.7	35	19.8	35	0	25	7.4	75	21	35	15.3	35	30.9	66.3	14/04/1927
19270415	105	32.8	35	19.7	35	0	25	7.3	75	21.3	35	14.2	35	28.5	61.9	15/04/1927
19270416	106	31.8	35	18.6	35	0	25	7.5	75	22	35	13.4	35	28.5	62.6	16/04/1927
19270417	107	30.6	35	18	35	0	25	7.5	75	21	35	12.2	35	27.8	59.1	17/04/1927
19270418	108	30.5	35	15.5	35	0	25	7.4	75	22.4	35	8.7	35	19.9	49.4	18/04/1927
19270419	109	30.1	35	15.6	35	0	25	7.5	75	21.5	35	7.9	35	18.5	44.6	19/04/1927
19270420	110	31.4	35	15.1	35	0	25	7.2	75	22.2	35	9.2	35	20	53.6	20/04/1927
19270421	111	30.8	35	16.4	35	0	25	6.9	75	22.1	35	9.8	35	22.1	52.6	21/04/1927
19270422	112	29.2	35	16.1	35	0	25	6.5	75	22.1	35	10.5	35	25.9	57.4	22/04/1927
19270423	113	30.8	35	15.1	35	0	25	6.3	75	20.9	35	8.7	35	19.6	50.7	23/04/1927
19270424	114	32.1	35	16.3	35	0	25	6.2	75	19.3	35	13	35	27.2	70.2	24/04/1927

19270425	115	32.1	35	16.5	35	0	25	6.4	75	21.3	35	12.3	35	25.7	65.6	25/04/1927
19270426	116	31.7	35	16.9	35	0	25	6.4	75	20.9	35	10.9	35	23.3	56.6	26/04/1927
19270427	117	30.9	35	16.1	35	0	25	6.4	75	20.1	35	10.7	35	24	58.5	27/04/1927
19270428	118	32.1	35	16.6	35	0	25	6.6	75	20.6	35	11.3	35	23.6	59.9	28/04/1927
19270429	119	32.5	35	17	35	0	25	6.6	75	19.1	35	12.4	35	25.4	64	29/04/1927
19270430	120	31.8	35	17.9	35	0	25	6.6	75	20.2	35	13.4	35	28.5	65.4	30/04/1927
19270501	121	32	35	17.5	35	0	25	6.6	75	20	35	13.4	35	28.2	67	1/05/1927
19270502	122	32.1	35	17.2	35	0	25	6.5	75	19.8	35	12.6	35	26.4	64.2	2/05/1927
19270503	123	31.7	35	17.6	35	0	25	6.4	75	19.7	35	12.1	35	25.9	60.2	3/05/1927
19270504	124	29.8	35	16.6	35	0	25	6.3	75	19.4	35	8.7	35	20.7	46.1	4/05/1927
19270505	125	27.6	35	13.4	35	0	25	6.3	75	21.7	35	5	35	13.5	32.5	5/05/1927
19270506	126	28.6	35	11.4	35	0	25	6.3	75	20.7	35	3.5	35	8.9	26	6/05/1927
19270507	127	30.6	35	11.4	35	0	25	6.4	75	20.6	35	8.7	35	19.8	64.6	7/05/1927
19270508	128	30.4	35	13.1	35	0	25	6.4	75	19.1	35	9.1	35	21	60.4	8/05/1927
19270509	129	31.8	35	14.4	35	0	25	6.4	75	18.9	35	11.9	35	25.3	72.6	9/05/1927
19270510	130	30.9	35	18.5	35	0	25	6.2	75	18.3	35	15.4	35	34.5	72.3	10/05/1927
19270511	131	28.9	35	16.6	35	0	25	6.1	75	17.2	35	12.6	35	31.6	66.7	11/05/1927
19270512	132	27.1	35	16.3	35	0	25	6	75	17.6	35	11.3	35	31.5	61	12/05/1927
19270513	133	27.3	35	13.2	35	0	25	5.8	75	18.7	35	7.7	35	21.2	50.8	13/05/1927
19270514	134	28.5	35	12.9	35	0	25	5.8	75	18.8	35	7.6	35	19.5	51.1	14/05/1927
19270515	135	29.8	35	13	35	0	25	5.7	75	18.1	35	9.8	35	23.4	65.5	15/05/1927
19270516	136	31.2	35	13.9	35	0	25	5.8	75	19.5	35	10.2	35	22.4	64.3	16/05/1927
19270517	137	31.3	35	15.1	35	0	25	5.7	75	19.3	35	13.3	35	29.1	77.5	17/05/1927
19270518	138	28.3	35	15	35	0	25	5.5	75	18.4	35	7.4	35	19.2	43.4	18/05/1927
19270519	139	29	35	12.4	35	0	25	5.5	75	19.9	35	4.8	35	12	33.4	19/05/1927
19270520	140	28.6	35	13.8	35	0	25	5.4	75	17.9	35	6.1	35	15.6	38.7	20/05/1927
19270521	141	28.8	35	14.5	35	0	25	5.2	75	17.8	35	10.2	35	25.8	61.8	21/05/1927
19270522	142	30	35	14	35	0	25	5.3	75	18.7	35	9.1	35	21.4	57	22/05/1927
19270523	143	30.2	35	13.9	35	0	25	5.3	75	18.6	35	9	35	21	56.7	23/05/1927
19270524	144	29.8	35	15.3	35	0	25	5.3	75	18.8	35	11	35	26.2	63.3	24/05/1927
19270525	145	27.8	35	14.5	35	0	25	5.3	75	19.2	35	8.6	35	23	52.1	25/05/1927
19270526	146	23	35	12.2	35	0	25	5.2	75	19.2	35	7	35	24.9	49.3	26/05/1927
19270527	147	21.1	35	8.4	35	0	25	5.2	75	19.8	35	3.7	35	14.8	33.6	27/05/1927
19270528	148	22.5	35	8.9	35	0	25	5.2	75	17.7	35	5.5	35	20.2	48.3	28/05/1927
19270529	149	23.2	35	11	35	0	25	5.3	75	17.2	35	7.3	35	25.7	55.6	29/05/1927
19270530	150	25.9	35	11	35	0	25	5.2	75	19	35	6.8	35	20.4	51.8	30/05/1927
19270531	151	27.5	35	11.4	35	0	25	5.2	75	18.1	35	8.8	35	24	65.3	31/05/1927
19270601	152	28.8	35	12.6	35	0	25	5.1	75	17.7	35	8.4	35	21.2	57.6	1/06/1927
19270602	153	27.8	35	15.3	35	0	25	5	75	15.5	35	10.6	35	28.4	61	2/06/1927
19270603	154	23.6	35	15.1	35	0	25	5	75	11.7	35	12.1	35	41.6	70.5	3/06/1927
19270604	155	23.7	35	11	35	0	25	4.9	75	18	35	11.9	35	40.6	90.7	4/06/1927
19270605	156	27.4	35	9.3	35	0	25	5	75	18.2	35	10.1	35	27.7	86.3	5/06/1927
19270606	157	28.5	35	8.7	35	0	25	5.1	75	18.1	35	9.2	35	23.6	81.8	6/06/1927
19270607	158	29	35	8.4	35	0	25	5	75	18.5	35	8.3	35	20.7	75.3	7/06/1927
19270608	159	28.6	35	11.2	35	0	25	5	75	16.7	35	9	35	23	67.7	8/06/1927
19270609	160	28.4	35	14.6	35	0	25	5.1	75	15.1	35	10.9	35	28.2	65.6	9/06/1927
19270610	161	28.9	35	15.1	35	0	25	4.9	75	16.4	35	12.7	35	31.9	74	10/06/1927
19270611	162	27.9	35	17.5	35	0	25	4.9	75	13.6	35	12.5	35	33.3	62.5	11/06/1927
19270612	163	26.4	35	17.4	35	0	25	5	75	14	35	16.3	35	47.4	82.1	12/06/1927
19270613	164	28.2	35	14.3	35	0	25	4.8	75	15.7	35	17.7	35	46.3	100	13/06/1927
19270614	165	29.7	35	14.7	35	0	25	4.8	75	16.5	35	16.2	35	38.8	96.9	14/06/1927
19270615	166	30	35	15.3	35	0	25	4.8	75	16.6	35	17.9	35	42.2	100	15/06/1927
19270616	167	28.1	35	14.6	35	0	25	4.8	75	16.4	35	15.5	35	40.8	93.3	16/06/1927
19270617	168	27.1	35	14.2	35	0	25	4.8	75	17	35	15.2	35	42.4	93.9	17/06/1927
19270618	169	30.5	35	14.8	35	0	25	4.8	75	17.2	35	12.7	35	29.1	75.5	18/06/1927
19270619	170	34.1	35	14	35	0	25	4.9	75	17.3	35	13.3	35	24.9	83.3	19/06/1927
19270620	171	29.8	35	14.8	35	0	25	5	75	16.8	35	15	35	35.8	89.2	20/06/1927
19270621	172	27.1	35	14	35	0	25	5.1	75	16.5	35	11.4	35	31.8	71.4	21/06/1927
19270622	173	26.2	35	14.3	35	0	25	5.1	75	17.2	35	11.6	35	34.1	71.2	22/06/1927
19270623	174	26.5	35	13.2	35	0	25	5.2	75	16.9	35	11.8	35	34.1	77.8	23/06/1927
19270624	175	27.8	35	13.2	35	0	25	5.2	75	16	35	12.3	35	32.9	81.1	24/06/1927
19270625	176	27.9	35	14	35	0	25	5.1	75	17.2	35	13.7	35	36.5	85.8	25/06/1927
19270626	177	28.4	35	15.1	35	0	25	5.1	75	17.4	35	12.5	35	32.3	72.9	26/06/1927
19270627	178	27.3	35	13.7	35	0	25	5	75	17.2	35	10.1	35	27.8	64.5	27/06/1927
19270628	179	26.6	35	12.6	35	0	25	5	75	18.3	35	10.3	35	29.6	70.6	28/06/1927
19270629	180	27.4	35	12.1	35	0	25	5.1	75	17.5	35	10	35	27.4	70.9	29/06/1927
19270630	181	26.9	35	12	35	0	25	5.1	75	17.7	35	10.7	35	30.2	76.3	30/06/1927
19270701	182	26.6	35	12.4	35	0	25	4.9	75	17.6	35	11.8	35	33.9	82	1/07/1927
19270702	183	27.7	35	14	35	0	25	4.9	75	17.2	35	12.8	35	34.5	80.1	2/07/1927
19270703	184	27.7	35	14.4	35	0	25	5	75	16.9	35	12.1	35	32.6	73.8	3/07/1927
19270704	185	27.9	35	12.9	35	0	25	4.9	75	17.9	35	10.5	35	27.9	70.6	4/07/1927
19270705	186	28.2	35	12.8	35	0	25	4.9	75	17.7	35	9.9	35	25.9	67	5/07/1927
19270706	187	30.9	35	12.9	35	0	25	5	75	15.9	35	11.7	35	26.2	78.7	6/07/1927
19270707	188	29.8	35	14.6	35	0	25	5	75	16.6	35	12.6	35	30	75.9	7/07/1927
19270708	189	25.2	35	15.2	35	0	25	5.1	75	17.2	35	9.9	35	30.9	57.3	8/07/1927
19270709	190	23.8	35	9.4	35	0	25	5.1	75	18.4	35	5.3	35	18	45	9/07/1927
19270710	191	24.7	35	8.6	35	0	25	5.2	75	18.7	35	6	35	19.3	53.7	10/07/1927
19270711	192	24.4	35	7.6	35	0	25	5.1	75	16.7	35	6.3	35	20.6	60.4	11/07/1927
19270712	193	25.9	35	11.9	35	0	25	5.1	75	17.4	35	7.2	35	21.6	51.7	12/07/1927
19270713	194	28.1	35	12.3	35	0	25	5.1	75	18.1	35	11.2	35	29.5	78.3	13/07/1927
19270714	195	28.6	35	13.5	35	0	25	5.1	75	17.8	35	15.2	35	38.8	98.3	14/07/1927
19270715	196	27.2	35	15.3	35	0	25	5.1	75	18.3	35	10.4	35	28.8	59.9	15/07/1927
19270716	197	25.7	35	10.8	35	0	25	5.2	75	19.3	35	8.8	35	26.7	68	16/07/1927

19270717	198	23.7	35	9.7	35	0	25	5.3	75	19.1	35	7.2	35	24.6	59.9	17/07/1927
19270718	199	23.3	35	7.7	35	0	25	5.4	75	19.3	35	7.3	35	25.5	69.5	18/07/1927
19270719	200	24.5	35	6.2	35	0	25	5.5	75	19.5	35	7.2	35	23.4	76	19/07/1927
19270720	201	24.2	35	8.5	35	0	25	5.6	75	18.4	35	8.3	35	27.5	74.8	20/07/1927
19270721	202	18.7	35	7.5	35	0	25	5.6	75	14.5	35	7.5	35	34.8	72.4	21/07/1927
19270722	203	15.9	35	9.8	35	0	25	5.6	75	15.1	35	9.2	35	51	76	22/07/1927
19270723	204	17.7	35	5	35	0	25	5.6	75	18.1	35	7	35	34.6	80.3	23/07/1927
19270724	205	21.2	35	3.9	35	0	25	5.5	75	20.1	35	5.8	35	23	71.9	24/07/1927
19270725	206	19.8	35	2.9	35	0	25	5.6	75	20.3	35	4.7	35	20.4	62.5	25/07/1927
19270726	207	21.9	35	3.4	35	0	25	5.6	75	20.3	35	3.4	35	12.9	43.6	26/07/1927
19270727	208	19.8	35	3.9	35	0	25	5.7	75	20.8	35	4.2	35	18.2	52	27/07/1927
19270728	209	24.1	35	5.2	35	0	25	5.7	75	20.6	35	4.8	35	16	54.3	28/07/1927
19270729	210	28.6	35	8.9	35	0	25	5.7	75	20.4	35	6.1	35	15.6	53.5	29/07/1927
19270730	211	31.2	35	12	35	0	25	5.7	75	20.5	35	7.7	35	16.9	54.9	30/07/1927
19270731	212	32.5	35	12.5	35	0	25	5.7	75	19.3	35	10	35	20.4	69	31/07/1927
19270801	213	28.3	35	12.7	35	0	25	5.8	75	19.7	35	12.6	35	32.8	85.9	1/08/1927
19270802	214	26.9	35	14.4	35	0	25	5.8	75	19	35	12.3	35	34.7	75	2/08/1927
19270803	215	27.1	35	11	35	0	25	5.9	75	20.7	35	7.1	35	19.8	54.1	3/08/1927
19270804	216	27.9	35	9.8	35	0	25	6	75	20.4	35	8.5	35	22.6	70.2	4/08/1927
19270805	217	25.1	35	9.6	35	0	25	6	75	20.1	35	8.6	35	27	72	5/08/1927
19270806	218	25.3	35	11.2	35	0	25	6.1	75	20.2	35	6.5	35	20.2	48.9	6/08/1927
19270807	219	26.4	35	7.2	35	0	25	6.2	75	20.8	35	5.7	35	16.6	56.2	7/08/1927
19270808	220	28.7	35	5.5	35	0	25	6.3	75	21.8	35	5.8	35	14.7	64.3	8/08/1927
19270809	221	28.8	35	9.5	35	0	25	6.4	75	21.6	35	7.4	35	18.7	62.4	9/08/1927
19270810	222	27.2	35	10.7	35	0	25	6.4	75	21.7	35	6.6	35	18.3	51.3	10/08/1927
19270811	223	27.5	35	8.5	35	0	25	6.5	75	22	35	5.3	35	14.4	47.8	11/08/1927
19270812	224	28.3	35	7	35	0	25	6.6	75	21.8	35	6.2	35	16.1	61.9	12/08/1927
19270813	225	28.7	35	9.2	35	0	25	6.6	75	22	35	7	35	17.8	60.2	13/08/1927
19270814	226	28.6	35	10.7	35	0	25	6.6	75	22.3	35	6.7	35	17.1	52.1	14/08/1927
19270815	227	28.5	35	9.7	35	0	25	6.7	75	21.9	35	7.8	35	20	64.9	15/08/1927
19270816	228	29	35	10	35	0	25	6.6	75	22.2	35	7.4	35	18.5	60.3	16/08/1927
19270817	229	29.9	35	11.2	35	0	25	6.6	75	22.7	35	7.4	35	17.5	55.7	17/08/1927
19270818	230	29.4	35	11.3	35	0	25	6.7	75	22.6	35	7.9	35	19.3	59	18/08/1927
19270819	231	29.5	35	11	35	0	25	6.7	75	22.2	35	9	35	21.8	68.6	19/08/1927
19270820	232	28.3	35	11.8	35	0	25	6.8	75	22.3	35	8.5	35	22.1	61.5	20/08/1927
19270821	233	27.8	35	10.7	35	0	25	6.9	75	23.4	35	5.3	35	14.2	41.2	21/08/1927
19270822	234	26.5	35	9.6	35	0	25	6.9	75	23.8	35	4.8	35	13.9	40.2	22/08/1927
19270823	235	25.2	35	7.9	35	0	25	6.9	75	23.9	35	2.4	35	7.5	22.5	23/08/1927
19270824	236	27	35	7.2	35	0	25	7.1	75	23.9	35	5.7	35	16	56.2	24/08/1927
19270825	237	28.4	35	10.5	35	0	25	7.2	75	22.3	35	7.9	35	20.4	62.3	25/08/1927
19270826	238	28.8	35	12.8	35	0	25	7.2	75	22	35	9.6	35	24.2	65	26/08/1927
19270827	239	29.8	35	11.2	35	0	25	7.2	75	23.8	35	8.6	35	20.5	64.7	27/08/1927
19270828	240	29.3	35	12.1	35	0	25	7.3	75	23.9	35	6.5	35	16	46.1	28/08/1927
19270829	241	30.2	35	10.8	35	0	25	7.2	75	24	35	6.4	35	14.9	49.4	29/08/1927
19270830	242	30.8	35	12.9	35	0	25	7.2	75	24.4	35	6.6	35	14.9	44.4	30/08/1927
19270831	243	32.1	35	11.8	35	0	25	7.3	75	23.9	35	2.7	35	5.6	19.5	31/08/1927
19270901	244	32.6	35	14.2	35	0	25	7.5	75	23.8	35	9.6	35	19.5	59.3	1/09/1927
19270902	245	33	35	14.7	35	0	25	7.6	75	23	35	10.7	35	21.3	64	2/09/1927
19270903	246	33.1	35	14.5	35	0	25	7.8	75	24.3	35	9.8	35	19.4	59.4	3/09/1927
19270904	247	32.6	35	15.7	35	0	25	7.8	75	23.6	35	10.2	35	20.7	57.2	4/09/1927
19270905	248	32	35	16.3	35	0	25	7.9	75	23.3	35	11.8	35	24.8	63.7	5/09/1927
19270906	249	31.7	35	17.8	35	0	25	8	75	23.3	35	11.8	35	25.2	57.9	6/09/1927
19270907	250	32.5	35	18.6	35	0	25	8.1	75	23.3	35	8.5	35	17.4	39.7	7/09/1927
19270908	251	31	35	16.4	35	0	25	8.2	75	23.8	35	8.9	35	19.8	47.7	8/09/1927
19270909	252	30	35	15.1	35	0	25	8.2	75	24.7	35	3.8	35	9	22.2	9/09/1927
19270910	253	27.1	35	14.3	35	0	25	8.3	75	25.5	35	6.7	35	18.7	41.1	10/09/1927
19270911	254	29	35	13	35	0	25	8.3	75	24.5	35	6.5	35	16.2	43.4	11/09/1927
19270912	255	31	35	14	35	0	25	8.4	75	25.4	35	8.8	35	19.6	55.1	12/09/1927
19270913	256	30.8	35	15.1	35	0	25	8.4	75	25	35	10	35	22.5	58.3	13/09/1927
19270914	257	31.4	35	15.9	35	0	25	8.6	75	24.7	35	9.9	35	21.5	54.8	14/09/1927
19270915	258	31.1	35	15	35	0	25	8.7	75	26.4	35	9	35	19.9	52.8	15/09/1927
19270916	259	32	35	13.4	35	0	25	8.8	75	26.2	35	8.3	35	17.5	54	16/09/1927
19270917	260	33	35	14.2	35	0	25	8.8	75	26.2	35	6.5	35	12.9	40.2	17/09/1927
19270918	261	34.6	35	13.1	35	0	25	8.8	75	26.7	35	6.5	35	11.8	43.1	18/09/1927
19270919	262	34.9	35	13.7	35	0	25	8.7	75	26.6	35	2.7	35	4.8	17.2	19/09/1927
19270920	263	37	35	15.3	35	0	25	8.8	75	26.1	35	8.8	35	14	50.7	20/09/1927
19270921	264	39.4	35	16.9	35	0	25	8.8	75	25.7	35	9.3	35	13	48.3	21/09/1927
19270922	265	37.7	35	17.6	35	0	25	8.8	75	26.7	35	10.3	35	15.8	51.2	22/09/1927
19270923	266	35.5	35	19.7	35	0	25	9	75	25	35	11.2	35	19.4	48.8	23/09/1927
19270924	267	32.5	35	18.3	35	0	25	9.2	75	25.3	35	11.7	35	23.9	55.7	24/09/1927
19270925	268	31.8	35	15.8	35	0	25	9.1	75	25.3	35	7.3	35	15.5	40.7	25/09/1927
19270926	269	30.8	35	17.8	35	0	25	9.2	75	18.7	35	9.3	35	20.9	45.7	26/09/1927
19270927	270	31	35	17.1	35	5.1	25	9.4	75	23.9	35	15.3	35	34.1	78.5	27/09/1927
19270928	271	32	35	17	35	0	25	9.5	75	25.7	35	10.5	35	22.1	54.2	28/09/1927
19270929	272	33.5	35	16.5	35	0	25	9.4	75	25.8	35	11.5	35	22.2	61.3	29/09/1927
19270930	273	32.8	35	18.6	35	0	25	9.4	75	25.5	35	15.4	35	31	71.9	30/09/1927
19271001	274	33.5	35	17.9	35	0	25	9.6	75	24.5	35	10.6	35	20.5	51.7	1/10/1927
19271002	275	32	35	16.3	35	0	25	9.7	75	25.1	35	10.1	35	21.2	54.5	2/10/1927
19271003	276	30.7	35	15.7	35	0	25	9.6	75	25.8	35	9.8	35	22.2	55	3/10/1927
19271004	277	31.7	35	16.9	35	0	25	9.6	75	27.1	35	8.9	35	19	46.3	4/10/1927
19271005	278	32.7	35	16.8	35	0	25	9.8	75	26.5	35	8.4	35	17	43.9	5/10/1927
19271006	279	33.7	35	17.2	35	0	25	9.9	75	26.2	35	14.9	35	28.5	76	6/10/1927
19271007	280	34.4	35	18.2	35	0	25	10.1	75	27.3	35	9.4	35	17.3	45	7/10/1927

19271008	281	34.9	35	18	35	0	25	10.1	75	26.1	35	10.5	35	18.8	50.9	8/10/1927
19271009	282	35.1	35	18.4	35	0	25	10.2	75	26	35	11.1	35	19.6	52.5	9/10/1927
19271010	283	35.3	35	17.9	35	0	25	10.4	75	25.3	35	12.4	35	21.7	60.5	10/10/1927
19271011	284	35.9	35	20.1	35	0	25	10.2	75	25.6	35	13.2	35	22.3	56.1	11/10/1927
19271012	285	36.3	35	21.1	35	0	25	10.2	75	23.7	35	15.4	35	25.5	61.6	12/10/1927
19271013	286	35.5	35	22.4	35	0	25	10.2	75	24.7	35	15	35	25.9	55.4	13/10/1927
19271014	287	35.6	35	21.3	35	0	25	10.3	75	27.5	35	17.6	35	30.3	69.5	14/10/1927
19271015	288	37.9	35	19.3	35	0	25	10.2	75	27.6	35	11.5	35	17.4	51.4	15/10/1927
19271016	289	38.3	35	20.7	35	0	25	10.3	75	26.3	35	12.4	35	18.4	50.8	16/10/1927
19271017	290	36.5	35	20.5	35	0.1	25	10.3	75	26.7	35	11.3	35	18.5	46.9	17/10/1927
19271018	291	36.2	35	20.3	35	0	25	10.4	75	26.7	35	11.5	35	19.1	48.3	18/10/1927
19271019	292	36.4	35	21	35	0	25	10.4	75	27	35	12.3	35	20.3	49.5	19/10/1927
19271020	293	37.1	35	22.9	35	0	25	10.4	75	27.3	35	12.7	35	20.1	45.5	20/10/1927
19271021	294	35.3	35	21.1	35	0	25	10.4	75	27.3	35	14.6	35	25.5	58.4	21/10/1927
19271022	295	35.2	35	21.8	35	0	25	10.4	75	27.4	35	14	35	24.6	53.6	22/10/1927
19271023	296	36.5	35	19.8	35	0	25	10.2	75	29.8	35	12.4	35	20.3	53.7	23/10/1927
19271024	297	37.4	35	20.5	35	0	25	10.3	75	29	35	11.5	35	17.9	47.7	24/10/1927
19271025	298	39.8	35	19.9	35	0	25	10.6	75	28.3	35	12.2	35	16.7	52.5	25/10/1927
19271026	299	37.2	35	24.8	35	0	25	10.9	75	27.1	35	18.8	35	29.6	60.1	26/10/1927
19271027	300	35	35	23.4	35	0.1	25	10.8	75	26.3	35	13.6	35	24.2	47.3	27/10/1927
19271028	301	37	35	22.6	35	22.8	25	10.8	75	25.8	35	13	35	20.7	47.4	28/10/1927
19271029	302	36.9	35	22.4	35	0	25	11	75	26.7	35	13.5	35	21.6	49.9	29/10/1927
19271030	303	36.6	35	22.7	35	0	25	10.9	75	27.5	35	12.8	35	20.8	46.4	30/10/1927
19271031	304	38.3	35	22.6	35	0	25	10.8	75	27.9	35	13.2	35	19.6	48.2	31/10/1927
19271101	305	38	35	23.2	35	0	25	11	75	24.3	35	15.2	35	22.9	53.5	1/11/1927
19271102	306	36.9	35	25.1	35	0	25	10.9	75	24	35	15.8	35	25.3	49.6	2/11/1927
19271103	307	31.6	35	21.7	35	0	25	10.7	75	18.3	35	15.8	35	34	60.9	3/11/1927
19271104	308	34	35	21.6	35	0	25	10.4	75	23.4	35	15.4	35	28.9	59.7	4/11/1927
19271105	309	35.9	35	21.4	35	0	25	10	75	26.5	35	10	35	16.9	39.3	5/11/1927
19271106	310	37.1	35	21.1	35	0	25	10.2	75	26.9	35	7.3	35	11.6	29.2	6/11/1927
19271107	311	37.7	35	21.9	35	0	25	10.2	75	28	35	14.7	35	22.5	56	7/11/1927
19271108	312	36.4	35	22.1	35	0	25	10.2	75	27.9	35	14.1	35	23.2	53	8/11/1927
19271109	313	37.2	35	21.7	35	0	25	10	75	28.1	35	13.3	35	21	51.3	9/11/1927
19271110	314	36.8	35	21.6	35	0	25	10.1	75	28.2	35	13.8	35	22.2	53.5	10/11/1927
19271111	315	37.7	35	22.8	35	0	25	9.8	75	27.2	35	14.4	35	22.1	51.9	11/11/1927
19271112	316	38.5	35	22.8	35	0	25	9.7	75	27.5	35	15	35	22	54.1	12/11/1927
19271113	317	39.6	35	23.7	35	0	25	9.9	75	27.4	35	14.2	35	19.7	48.5	13/11/1927
19271114	318	39.6	35	23.7	35	0	25	9.9	75	25.9	35	12.9	35	17.9	44	14/11/1927
19271115	319	39.7	35	24.6	35	0	25	10	75	25.6	35	14.5	35	20	46.9	15/11/1927
19271116	320	39.9	35	24.3	35	0	25	10	75	27.4	35	14.7	35	20	48.4	16/11/1927
19271117	321	39.2	35	25.6	35	0	25	10.1	75	25.4	35	16.8	35	23.8	51.2	17/11/1927
19271118	322	39.1	35	24.8	35	0	25	10	75	28.4	35	15.1	35	21.5	48.3	18/11/1927
19271119	323	38.8	35	24.2	35	0	25	10.1	75	27.2	35	14.5	35	21	48	19/11/1927
19271120	324	38.9	35	23.2	35	0	25	10.3	75	27.3	35	14.8	35	21.3	52.1	20/11/1927
19271121	325	37.8	35	23.5	35	0	25	10.5	75	26.4	35	16.3	35	24.9	56.3	21/11/1927
19271122	326	38.3	35	24.8	35	0	25	10.3	75	21.9	35	16.7	35	24.8	53.4	22/11/1927
19271123	327	37.4	35	26.9	35	0	25	10.3	75	23.1	35	17.6	35	27.4	49.7	23/11/1927
19271124	328	36.4	35	24.2	35	0	25	10.4	75	23.4	35	16.8	35	27.7	55.6	24/11/1927
19271125	329	36.7	35	23.6	35	0	25	10.2	75	29.2	35	15.1	35	24.5	51.9	25/11/1927
19271126	330	35.4	35	23	35	0	25	9.9	75	23.8	35	16.1	35	28	57.3	26/11/1927
19271127	331	36.9	35	23.7	35	0	25	10.1	75	24.5	35	14.4	35	23.1	49.2	27/11/1927
19271128	332	38.3	35	23.3	35	0	25	10.3	75	30.3	35	15	35	22.3	52.5	28/11/1927
19271129	333	39	35	20.6	35	0	25	10.3	75	30.8	35	4	35	5.7	16.5	29/11/1927
19271130	334	39.2	35	21	35	0	25	10.5	75	30.1	35	6.3	35	8.9	25.3	30/11/1927
19271201	335	40.8	35	20.7	35	0	25	10.8	75	31.2	35	9	35	11.7	36.9	1/12/1927
19271202	336	40.1	35	23.2	35	0	25	11.1	75	30.9	35	14	35	18.9	49.3	2/12/1927
19271203	337	39.8	35	24.7	35	0	25	11.1	75	27.9	35	15	35	20.6	48.2	3/12/1927
19271204	338	39.2	35	24.1	35	0.7	25	11.3	75	26.8	35	17.3	35	24.5	57.7	4/12/1927
19271205	339	36.6	35	23.9	35	13.8	25	11.1	75	21.2	35	17.7	35	28.8	59.7	5/12/1927
19271206	340	36.1	35	24.9	35	2.1	25	10.6	75	20.4	35	17.5	35	29.3	55.6	6/12/1927
19271207	341	35.3	35	23.6	35	11	25	9.8	75	24	35	17.4	35	30.4	59.8	7/12/1927
19271208	342	37.3	35	23.9	35	0.5	25	9.3	75	27.2	35	19.6	35	30.7	66.1	8/12/1927
19271209	343	39.3	35	24.3	35	0	25	9.2	75	26.8	35	21	35	29.6	69.1	9/12/1927
19271210	344	38.8	35	25.4	35	0	25	9.4	75	25.8	35	20.5	35	29.6	63.2	10/12/1927
19271211	345	37.1	35	24.6	35	0	25	9.3	75	26.2	35	20.8	35	33	67.3	11/12/1927
19271212	346	36.1	35	24.2	35	4.8	25	9.2	75	23.4	35	19.3	35	32.3	63.9	12/12/1927
19271213	347	35.8	35	23.4	35	0.3	25	9.4	75	23.6	35	18.2	35	31	63.3	13/12/1927
19271214	348	37	35	23.1	35	0	25	9.5	75	24	35	20.6	35	32.8	72.9	14/12/1927
19271215	349	36.9	35	23	35	0.2	25	9.2	75	22.6	35	20.6	35	33	73.4	15/12/1927
19271216	350	37.7	35	23.7	35	3.5	25	9.6	75	25.1	35	22	35	33.7	75.1	16/12/1927
19271217	351	37	35	25.5	35	0	25	9.7	75	24.1	35	21	35	33.5	64.4	17/12/1927
19271218	352	37	35	25	35	0	25	9.5	75	24.3	35	20.5	35	32.7	64.7	18/12/1927
19271219	353	37.8	35	25.5	35	0	25	9.5	75	24.8	35	20.3	35	31	62.2	19/12/1927
19271220	354	35.4	35	25.2	35	1	25	9.5	75	23.3	35	20.5	35	35.7	64	20/12/1927
19271221	355	33	35	23.3	35	10.4	25	9.6	75	19.3	35	21.1	35	41.9	73.8	21/12/1927
19271222	356	33.7	35	23.9	35	3.2	25	9.8	75	20.4	35	21	35	40.1	70.8	22/12/1927
19271223	357	32.1	35	21.2	35	0.6	25	9.7	75	23.5	35	21.2	35	44.3	84.2	23/12/1927
19271224	358	34.4	35	22.3	35	0	25	9.3	75	26.1	35	20.5	35	37.7	76.2	24/12/1927
19271225	359	35.7	35	23.5	35	0.5	25	8.9	75	27.2	35	21	35	35.9	72.6	25/12/1927
19271226	360	38.3	35	24	35	0	25	8.9	75	27.3	35	20.5	35	30.4	68.7	26/12/1927
19271227	361	38.8	35	24.2	35	0	25	8.5	75	25.9	35	19.9	35	28.8	65.9	27/12/1927
19271228	362	36.4	35	22	35	0	25	8.3	75	29.7	35	10.9	35	17.9	41.2	28/12/1927
19271229	363	36	35</													

19271230	364	37.4	35	20.4	35	0	25	8.9	75	29	35	17	35	26.5	71	30/12/1927
19271231	365	37.8	35	21.5	35	0	25	8.4	75	29.1	35	18.6	35	28.4	72.6	31/12/1927
19280101	1	38.6	35	23.6	35	0	25	8.7	75	27.2	35	19.7	35	28.8	67.7	1/01/1928
19280102	2	39.9	35	23.4	35	0	25	8.7	75	28	35	18.9	35	25.8	65.7	2/01/1928
19280103	3	39	35	23.9	35	0	25	8.5	75	27.4	35	19.5	35	27.9	65.8	3/01/1928
19280104	4	39.1	35	26.4	35	0	25	8.8	75	27.5	35	19.4	35	27.6	56.4	4/01/1928
19280105	5	39.8	35	24.9	35	0	25	8.6	75	30.2	35	16.7	35	22.9	53	5/01/1928
19280106	6	40.7	35	25.9	35	0	25	8.6	75	27	35	18.7	35	24.4	56	6/01/1928
19280107	7	40.4	35	25.3	35	0	25	8.6	75	29.2	35	17.1	35	22.7	53	7/01/1928
19280108	8	39.5	35	24.3	35	0	25	9	75	26.6	35	14.2	35	19.8	46.8	8/01/1928
19280109	9	38.1	35	24.5	35	0	25	9.1	75	26	35	20.9	35	31.4	68	9/01/1928
19280110	10	37.5	35	24.7	35	0	25	9.2	75	26.1	35	21.4	35	33.2	68.8	10/01/1928
19280111	11	37.7	35	23.4	35	0.7	25	9.2	75	24.9	35	21.8	35	33.4	75.8	11/01/1928
19280112	12	37.8	35	24.3	35	0	25	9.1	75	26.6	35	20.6	35	31.4	67.8	12/01/1928
19280113	13	37.6	35	23.5	35	0	25	9	75	25.4	35	19.4	35	29.9	67	13/01/1928
19280114	14	38.3	35	24.8	35	0	25	9.1	75	29.9	35	18.2	35	27	58.2	14/01/1928
19280115	15	39.8	35	25.3	35	0	25	9.1	75	26.6	35	20.1	35	27.5	62.3	15/01/1928
19280116	16	37.6	35	26.3	35	0.3	25	9.3	75	23.5	35	22.4	35	34.5	65.5	16/01/1928
19280117	17	35.4	35	24.2	35	5.7	25	9.4	75	20.2	35	23.4	35	40.7	77.5	17/01/1928
19280118	18	33.6	35	22.4	35	23.4	25	9.4	75	21.9	35	15.2	35	29.2	56.1	18/01/1928
19280119	19	34.9	35	20.2	35	0	25	9.2	75	25.4	35	10.5	35	18.8	44.4	19/01/1928
19280120	20	35.9	35	20.8	35	0	25	9.3	75	26.6	35	15.6	35	26.4	63.5	20/01/1928
19280121	21	37.3	35	21.9	35	0	25	9.3	75	27.3	35	11.5	35	18	43.8	21/01/1928
19280122	22	37.9	35	22	35	0	25	9.1	75	25.3	35	12.7	35	19.3	48.1	22/01/1928
19280123	23	38.5	35	23.3	35	0	25	9.1	75	24.2	35	22	35	32.3	76.9	23/01/1928
19280124	24	38.1	35	25.9	35	0	25	8.7	75	21.8	35	19	35	28.5	56.9	24/01/1928
19280125	25	39.7	35	23.4	35	0	25	8.7	75	27	35	8.2	35	11.3	28.5	25/01/1928
19280126	26	40.7	35	22.6	35	0	25	8.6	75	26.4	35	13.2	35	17.2	48.2	26/01/1928
19280127	27	39.9	35	24	35	0	25	8.8	75	24.2	35	21.5	35	29.3	72.1	27/01/1928
19280128	28	38.6	35	24.9	35	0	25	8.9	75	24.1	35	20.3	35	29.7	64.5	28/01/1928
19280129	29	38.6	35	26.2	35	0	25	9.3	75	23	35	20.2	35	29.5	59.4	29/01/1928
19280130	30	37.9	35	25.6	35	0	25	9.3	75	24	35	22.2	35	33.7	67.6	30/01/1928
19280131	31	39.9	35	26.9	35	0	25	9.2	75	23.4	35	22.5	35	30.7	63.5	31/01/1928
19280201	32	39	35	26.1	35	11.5	25	9.2	75	22.6	35	24.2	35	34.6	71.6	1/02/1928
19280202	33	38.4	35	24.6	35	3.1	25	9	75	24.4	35	23.2	35	34.3	75	2/02/1928
19280203	34	37.2	35	24.4	35	6.1	25	8.8	75	24.4	35	22.6	35	35.6	74	3/02/1928
19280204	35	38.5	35	24.7	35	0	25	8.4	75	26.3	35	22.9	35	33.6	73.6	4/02/1928
19280205	36	38.5	35	26.5	35	0.1	25	8.6	75	25.6	35	24.1	35	35.4	69.6	5/02/1928
19280206	37	38.9	35	25.2	35	0.8	25	8.7	75	25.5	35	23.6	35	33.9	73.6	6/02/1928
19280207	38	39.1	35	26.4	35	0	25	8.8	75	24.8	35	23.7	35	33.7	68.9	7/02/1928
19280208	39	39.1	35	26	35	0	25	8.9	75	26	35	23.6	35	33.6	70.2	8/02/1928
19280209	40	39.8	35	27.4	35	0	25	8.7	75	24.4	35	23.8	35	32.6	65.2	9/02/1928
19280210	41	39.9	35	27.2	35	0.5	25	8.5	75	23.4	35	24	35	32.7	66.5	10/02/1928
19280211	42	39.6	35	27.2	35	0	25	8.5	75	26.3	35	23.3	35	32.3	64.6	11/02/1928
19280212	43	40.2	35	28.4	35	0	25	8.3	75	20.6	35	24.8	35	33.3	64.1	12/02/1928
19280213	44	32.7	35	25.6	35	0.3	25	8	75	15.9	35	25.3	35	51.1	77.1	13/02/1928
19280214	45	33.2	35	21.8	35	0.3	25	8	75	21.7	35	17.6	35	34.6	67.4	14/02/1928
19280215	46	36.8	35	21.6	35	0	25	8	75	26.1	35	14.1	35	22.7	54.7	15/02/1928
19280216	47	38.2	35	24.1	35	0	25	8.1	75	25.3	35	21.1	35	31.5	70.3	16/02/1928
19280217	48	37.8	35	24	35	0	25	8.4	75	26.5	35	20	35	30.5	67	17/02/1928
19280218	49	38.5	35	25.3	35	0	25	8.7	75	25.5	35	18	35	26.4	55.8	18/02/1928
19280219	50	38	35	24.7	35	0	25	8.8	75	21.9	35	14.1	35	21.3	45.3	19/02/1928
19280220	51	37.7	35	22.9	35	0	25	8.9	75	23.9	35	18.5	35	28.4	66.3	20/02/1928
19280221	52	39.3	35	23.4	35	0	25	9.1	75	24.8	35	15.2	35	21.4	52.8	21/02/1928
19280222	53	40.2	35	24.7	35	0	25	8.9	75	24.1	35	14	35	18.8	45	22/02/1928
19280223	54	40.7	35	26	35	0	25	8.9	75	24.6	35	18.3	35	23.9	54.5	23/02/1928
19280224	55	39.1	35	27.2	35	0	25	9	75	20.4	35	19.2	35	27.3	53.2	24/02/1928
19280225	56	37.8	35	26.3	35	0	25	7.8	75	21.3	35	23.3	35	35.5	68.1	25/02/1928
19280226	57	38.8	35	25.2	35	0	25	7.3	75	22.6	35	22.7	35	32.8	70.8	26/02/1928
19280227	58	35	35	25.9	35	0	25	6.6	75	16.8	35	22.2	35	39.5	66.5	27/02/1928
19280228	59	32.9	35	24.5	35	0.1	25	8.4	75	17.4	35	21.9	35	43.8	71.3	28/02/1928
19280229	60	33.3	35	23.9	35	5.3	25	6.6	75	17.2	35	22.1	35	43.2	74.5	29/02/1928
19280301	61	31.1	35	23.1	35	1.3	25	6.3	75	16.8	35	22.9	35	50.7	81.1	1/03/1928
19280302	62	31.5	35	23.4	35	0.2	25	6.5	75	13.9	35	23.1	35	50	80.3	2/03/1928
19280303	63	33.5	35	23.8	35	0.8	25	6.8	75	21.7	35	22	35	42.5	74.6	3/03/1928
19280304	64	33	35	23.1	35	0	25	7	75	18.4	35	20.3	35	40.4	71.8	4/03/1928
19280305	65	33	35	22	35	0	25	7.1	75	18.1	35	19.2	35	38.2	72.7	5/03/1928
19280306	66	33.1	35	22.8	35	0	25	7.1	75	18.4	35	18.6	35	36.8	67	6/03/1928
19280307	67	32.6	35	23.1	35	0	25	7.3	75	16.2	35	19.4	35	39.4	68.7	7/03/1928
19280308	68	32.4	35	23.7	35	0	25	7.3	75	21.2	35	17.5	35	36	59.7	8/03/1928
19280309	69	32.4	35	22.9	35	0	25	7.5	75	20.8	35	17.1	35	35.2	61.3	9/03/1928
19280310	70	32.5	35	23.3	35	0.6	25	7.5	75	17.1	35	17.6	35	36	61.5	10/03/1928
19280311	71	33.2	35	22.8	35	0.1	25	7.7	75	21.4	35	19.1	35	37.5	68.8	11/03/1928
19280312	72	33.6	35	22.8	35	0	25	7.9	75	20.2	35	19.7	35	37.9	71	12/03/1928
19280313	73	34.6	35	22.7	35	0	25	8	75	22	35	20	35	36.4	72.5	13/03/1928
19280314	74	34.2	35	22.7	35	0	25	8	75	18	35	21.4	35	39.8	77.6	14/03/1928
19280315	75	33.9	35	23	35	0	25	8	75	21.7	35	19.3	35	36.5	68.7	15/03/1928
19280316	76	35	35	21.7	35	0	25	7.8	75	23.9	35	18.5	35	32.9	71.3	16/03/1928
19280317	77	34.9	35	21.1	35	0.2	25	7.8	75	23.7	35	17.4	35	31.1	69.6	17/03/1928
19280318	78	36.1	35	22.7	35	0	25	7.8	75	23.1	35	17.7	35	29.6	64.2	18/03/1928
19280319	79	34.9	35	22.5	35	0	25	7.9	75	21.4	35	18.9	35	33.8	69.4	19/03/1928
19280320	80	34.8	35	23.7	35	0	25	7.9	75	21.3	35	18.7	35	33.6	63.8	20/03/1928
19280321	81	36.2	35	23.4	35	0	25	8.2	75	22.3	35	17.7	35	29.5	61.5	21/03/1928

19280322	82	36.5	35	23.6	35	0	25	8.3	75	22.1	35	20.3	35	33.2	69.7	22/03/1928
19280323	83	36.3	35	23.2	35	0	25	8.3	75	24.2	35	16.7	35	27.6	58.8	23/03/1928
19280324	84	36.2	35	22.5	35	0	25	8.1	75	24.3	35	17.5	35	29.1	64.2	24/03/1928
19280325	85	36.2	35	23.3	35	0	25	8.2	75	22.9	35	18.8	35	31.3	65.7	25/03/1928
19280326	86	33.4	35	23.4	35	0	25	8	75	19.6	35	18.4	35	35.8	64	26/03/1928
19280327	87	35.1	35	22	35	0.2	25	7.8	75	22.8	35	17.2	35	30.4	65.1	27/03/1928
19280328	88	36.3	35	22.3	35	0	25	7.9	75	21.3	35	14.5	35	24	53.9	28/03/1928
19280329	89	36.6	35	21.2	35	0	25	8	75	20.6	35	18.1	35	29.5	71.9	29/03/1928
19280330	90	36.4	35	22.9	35	0	25	7.7	75	21.8	35	18.3	35	30.1	65.6	30/03/1928
19280331	91	36.6	35	23.3	35	0	25	7.6	75	20.8	35	18.5	35	30.1	64.7	31/03/1928
19280401	92	34.5	35	21.8	35	2	25	7.6	75	20.3	35	17.2	35	31.4	65.9	1/04/1928
19280402	93	35.7	35	22.5	35	0	25	7.4	75	21.3	35	17.5	35	29.9	64.2	2/04/1928
19280403	94	36.6	35	23.6	35	1	25	7.5	75	21.3	35	19.6	35	31.9	67.3	3/04/1928
19280404	95	37.6	35	23.9	35	0	25	7.6	75	21.3	35	21.1	35	32.5	71.2	4/04/1928
19280405	96	35.9	35	24.1	35	0	25	7.8	75	21.6	35	17.4	35	29.4	58	5/04/1928
19280406	97	36	35	22.9	35	0	25	7.6	75	20.2	35	15	35	25.2	53.7	6/04/1928
19280407	98	34.9	35	21.4	35	0	25	7.5	75	22.2	35	10.9	35	19.5	42.8	7/04/1928
19280408	99	35.4	35	19.6	35	0	25	7.4	75	22.5	35	13.5	35	23.5	59.2	8/04/1928
19280409	100	35.3	35	21.4	35	0	25	7.5	75	21.1	35	13.7	35	24	53.8	9/04/1928
19280410	101	35.9	35	22.8	35	0	25	7.4	75	21.2	35	16.5	35	27.9	59.5	10/04/1928
19280411	102	36.3	35	22.8	35	0	25	7.4	75	21.3	35	17.2	35	28.5	62	11/04/1928
19280412	103	36	35	23.3	35	0	25	7.4	75	22.6	35	16.8	35	28.3	58.7	12/04/1928
19280413	104	34.4	35	21.7	35	0	25	7.4	75	22.3	35	14.3	35	26.3	55.1	13/04/1928
19280414	105	34.2	35	20.3	35	0	25	7.3	75	23.6	35	13.7	35	25.5	57.5	14/04/1928
19280415	106	33.3	35	19.9	35	0	25	7.5	75	21.9	35	14.4	35	28.1	62	15/04/1928
19280416	107	33.2	35	19.9	35	0	25	7.5	75	20.3	35	13.3	35	26.1	57.3	16/04/1928
19280417	108	33.6	35	19.7	35	0	25	7.4	75	20.6	35	14.5	35	27.9	63.2	17/04/1928
19280418	109	32.5	35	19.5	35	0	25	7.5	75	20.2	35	14.2	35	29	62.7	18/04/1928
19280419	110	31.3	35	19.3	35	0	25	7.2	75	21.3	35	13	35	28.4	58.1	19/04/1928
19280420	111	31.2	35	19.7	35	0	25	6.9	75	20	35	14.5	35	31.9	63.2	20/04/1928
19280421	112	33.3	35	19.8	35	0	25	6.5	75	20.1	35	15.7	35	30.7	68	21/04/1928
19280422	113	34.5	35	19.9	35	0	25	6.3	75	20.2	35	16.8	35	30.7	72.3	22/04/1928
19280423	114	35.2	35	19.9	35	0	25	6.2	75	19.3	35	16.9	35	29.7	72.8	23/04/1928
19280424	115	34.7	35	21.5	35	0	25	6.4	75	19.9	35	18.6	35	33.6	72.6	24/04/1928
19280425	116	36	35	21	35	0	25	6.4	75	20	35	17.3	35	29.1	69.6	25/04/1928
19280426	117	35.6	35	20.6	35	0	25	6.4	75	20.2	35	15.4	35	26.5	63.5	26/04/1928
19280427	118	32.2	35	21.7	35	0	25	6.6	75	20.6	35	13.8	35	28.7	53.2	27/04/1928
19280428	119	30.4	35	15.1	35	0	25	6.6	75	22.1	35	6.1	35	14.1	35.6	28/04/1928
19280429	120	29.2	35	11	35	0	25	6.6	75	21.8	35	7.6	35	18.8	57.9	29/04/1928
19280430	121	30.8	35	12.9	35	0	25	6.6	75	22	35	6.7	35	15.1	45.1	30/04/1928
19280501	122	30.5	35	14.3	35	0	25	6.5	75	20.9	35	7.7	35	17.6	47.3	1/05/1928
19280502	123	26.9	35	13.7	35	0	25	6.4	75	21.8	35	6.2	35	17.5	39.6	2/05/1928
19280503	124	27.7	35	14.2	35	0	25	6.3	75	21.6	35	5.6	35	15.1	34.6	3/05/1928
19280504	125	26.9	35	13.1	35	0	25	6.3	75	21.1	35	7.4	35	20.9	49.1	4/05/1928
19280505	126	28.1	35	12.9	35	0	25	6.3	75	20.4	35	6.3	35	16.6	42.4	5/05/1928
19280506	127	29.3	35	14.6	35	0	25	6.4	75	19.3	35	8.2	35	20.1	49.4	6/05/1928
19280507	128	29.6	35	15.3	35	0	25	6.4	75	18.7	35	10.9	35	26.3	62.7	7/05/1928
19280508	129	31.4	35	17.8	35	0	25	6.4	75	18.6	35	12.1	35	26.3	59.4	8/05/1928
19280509	130	31.1	35	17.3	35	0	25	6.2	75	18.6	35	13.5	35	29.9	68.4	9/05/1928
19280510	131	31.8	35	18.4	35	0	25	6.1	75	17.9	35	14.1	35	30	66.7	10/05/1928
19280511	132	27.3	35	17.4	35	0	25	6	75	18	35	10.7	35	29.5	53.9	11/05/1928
19280512	133	23.3	35	12.7	35	0	25	5.8	75	18.9	35	3.8	35	13.3	25.9	12/05/1928
19280513	134	24.8	35	9.7	35	0	25	5.8	75	20.6	35	2.5	35	8	20.8	13/05/1928
19280514	135	23.6	35	10.2	35	0	25	5.7	75	20.4	35	5.2	35	17.9	41.8	14/05/1928
19280515	136	25.2	35	8.6	35	0	25	5.8	75	19.9	35	4.7	35	14.7	42.1	15/05/1928
19280516	137	26.5	35	10.1	35	0	25	5.7	75	18.7	35	5.3	35	15.3	42.9	16/05/1928
19280517	138	26.9	35	11.1	35	0	25	5.5	75	19.6	35	7.4	35	20.9	56	17/05/1928
19280518	139	26.2	35	11.2	35	0	25	5.5	75	19	35	6.5	35	19.1	48.9	18/05/1928
19280519	140	24.8	35	11.5	35	0	25	5.4	75	15.9	35	6.7	35	21.4	49.4	19/05/1928
19280520	141	27	35	12.3	35	0	25	5.2	75	17.9	35	9.4	35	26.4	65.8	20/05/1928
19280521	142	28.7	35	12.8	35	0	25	5.3	75	17.8	35	13.7	35	34.8	92.7	21/05/1928
19280522	143	29.5	35	12.8	35	0	25	5.3	75	18.1	35	12.6	35	30.6	85.3	22/05/1928
19280523	144	30.2	35	14.2	35	0	25	5.3	75	18.3	35	13.9	35	32.4	85.9	23/05/1928
19280524	145	29.3	35	15.7	35	0	25	5.3	75	18.2	35	12.1	35	29.7	67.9	24/05/1928
19280525	146	29	35	14.2	35	0	25	5.2	75	19	35	10.3	35	25.7	63.6	25/05/1928
19280526	147	29.3	35	13.1	35	0	25	5.2	75	19.1	35	10.8	35	26.5	71.7	26/05/1928
19280527	148	29	35	13.2	35	0	25	5.2	75	17.4	35	11.6	35	29	76.5	27/05/1928
19280528	149	28.5	35	13.8	35	0	25	5.3	75	18.4	35	11.7	35	30.1	74.2	28/05/1928
19280529	150	28.6	35	13.3	35	0	25	5.2	75	19	35	10.9	35	27.9	71.4	29/05/1928
19280530	151	30.1	35	12.8	35	0	25	5.2	75	19.1	35	8	35	18.7	54.2	30/05/1928
19280531	152	31.8	35	12.9	35	0	25	5.1	75	18.9	35	10.1	35	21.5	67.9	31/05/1928
19280601	153	29.1	35	15.2	35	0	25	5	75	18.1	35	12	35	29.8	69.5	1/06/1928
19280602	154	29.4	35	14.1	35	0	25	5	75	16.1	35	13.1	35	32	81.5	2/06/1928
19280603	155	27.7	35	15.1	35	0	25	4.9	75	16	35	13.6	35	36.6	79.3	3/06/1928
19280604	156	27.2	35	14.3	35	0	25	5	75	16.7	35	13.9	35	38.5	85.3	4/06/1928
19280605	157	26.2	35	13.2	35	0	25	5.1	75	16.4	35	11	35	32.3	72.5	5/06/1928
19280606	158	24.3	35	10.7	35	1.5	25	5	75	16.9	35	6.3	35	20.7	49	6/06/1928
19280607	159	26.8	35	10.1	35	0	25	5	75	17.9	35	5.5	35	15.6	44.5	7/06/1928
19280608	160	28	35	10.8	35	0	25	5.1	75	17.7	35	9.5	35	25.1	73.4	8/06/1928
19280609	161	27.9	35	11.8	35	0	25	4.9	75	16.8	35	9.5	35	25.3	68.7	9/06/1928
19280610	162	27.5	35	14.1	35	0	25	4.9	75	16.4	35	10.4	35	28.3	64.7	10/06/1928
19280611	163	28.4	35	14.1	35	0	25	5	75	15.5	35	11.7	35	30.2	72.8	11/06/1928
19280612	164	26.5	35	14.6	35	0	25	4.8	75	11.1	35	13.3	35	38.4	80.1	

19280613	165	22.3	35	13.4	35	0.6	25	4.8	75	17.5	35	13.1	35	48.7	85.3	13/06/1928
19280614	166	19.3	35	8.1	35	0	25	4.8	75	16.8	35	10.4	35	46.5	96.4	14/06/1928
19280615	167	21.2	35	7	35	0	25	4.8	75	18.2	35	8	35	31.8	79.9	15/06/1928
19280616	168	21.3	35	7.6	35	0	25	4.8	75	17.8	35	8.3	35	32.8	79.6	16/06/1928
19280617	169	23.3	35	7.7	35	0	25	4.8	75	18.3	35	7.2	35	25.2	68.5	17/06/1928
19280618	170	23	35	7.4	35	0	25	4.9	75	18.6	35	7.9	35	28.1	76.8	18/06/1928
19280619	171	23.2	35	8.8	35	0	25	5	75	16.6	35	7.4	35	26	65.4	19/06/1928
19280620	172	23.4	35	9.9	35	0	25	5.1	75	18	35	8.7	35	30.2	71.4	20/06/1928
19280621	173	22.7	35	9	35	0	25	5.1	75	17	35	7.2	35	26.1	62.8	21/06/1928
19280622	174	22.1	35	8.2	35	0	25	5.2	75	17.1	35	7.4	35	27.8	68.1	22/06/1928
19280623	175	20	35	7.9	35	0	25	5.2	75	17.6	35	4.6	35	19.7	43.2	23/06/1928
19280624	176	23	35	7.5	35	0	25	5.1	75	17.4	35	4.6	35	16.4	44.4	24/06/1928
19280625	177	18.8	35	6.4	35	0	25	5.1	75	18.8	35	7.6	35	35	79.1	25/06/1928
19280626	178	18.4	35	6.5	35	0	25	5	75	17.6	35	7.8	35	36.9	80.6	26/06/1928
19280627	179	19	35	5.6	35	0	25	5	75	18.4	35	6.4	35	29.1	70.4	27/06/1928
19280628	180	18.9	35	6.2	35	0	25	5.1	75	18.6	35	6.2	35	28.4	65.4	28/06/1928
19280629	181	19.9	35	5.8	35	0	25	5.1	75	18.3	35	6.1	35	26.3	66.2	29/06/1928
19280630	182	23.4	35	6.6	35	0	25	4.9	75	19	35	6.6	35	22.9	67.8	30/06/1928
19280701	183	25.4	35	6.2	35	0	25	4.9	75	18	35	8.7	35	26.8	91.8	1/07/1928
19280702	184	26.1	35	9.9	35	0	25	5	75	17.6	35	10	35	29.6	82	2/07/1928
19280703	185	25.8	35	11.6	35	0	25	4.9	75	16.2	35	10.4	35	31.3	76.2	3/07/1928
19280704	186	27.1	35	14	35	0	25	4.9	75	16.4	35	10.6	35	29.6	66.4	4/07/1928
19280705	187	27.9	35	12.2	35	0	25	5	75	17.7	35	10.7	35	28.5	75.3	5/07/1928
19280706	188	25.8	35	11.1	35	0	25	5	75	18.7	35	5.6	35	16.9	42.4	6/07/1928
19280707	189	24.6	35	8.2	35	0	25	5.1	75	19.3	35	4.2	35	13.6	38.6	7/07/1928
19280708	190	24.6	35	6.9	35	0	25	5.1	75	19.2	35	5.4	35	17.5	54.3	8/07/1928
19280709	191	25.1	35	7.4	35	0	25	5.2	75	19.1	35	5.7	35	17.9	55.4	9/07/1928
19280710	192	26.5	35	8.3	35	0	25	5.1	75	16.6	35	7	35	20.2	64	10/07/1928
19280711	193	27.2	35	12.9	35	0	25	5.1	75	16.6	35	10.7	35	29.7	72	11/07/1928
19280712	194	27.1	35	16.1	35	0	25	5.1	75	15	35	11.2	35	31.2	61.2	12/07/1928
19280713	195	27.8	35	18.6	35	0	25	5.1	75	15.4	35	11.9	35	31.9	55.6	13/07/1928
19280714	196	29.2	35	17	35	0	25	5.1	75	15.5	35	14.6	35	36	75.4	14/07/1928
19280715	197	27.8	35	16.1	35	0	25	5.2	75	16.1	35	14.6	35	39.1	79.8	15/07/1928
19280716	198	24.7	35	12.6	35	3.8	25	5.3	75	17.3	35	13.2	35	42.4	90.5	16/07/1928
19280717	199	24.5	35	9.2	35	0	25	5.4	75	18.1	35	9.1	35	29.6	78.3	17/07/1928
19280718	200	28.3	35	11.1	35	0	25	5.5	75	18.5	35	10.6	35	27.6	80.3	18/07/1928
19280719	201	29.1	35	13.1	35	0	25	5.6	75	18.1	35	10.8	35	26.8	71.7	19/07/1928
19280720	202	27.3	35	12.3	35	0	25	5.6	75	17.7	35	11.5	35	31.7	80.4	20/07/1928
19280721	203	26.7	35	12.3	35	0	25	5.6	75	18.8	35	9.1	35	26	63.7	21/07/1928
19280722	204	26.6	35	10.4	35	0	25	5.6	75	19.4	35	8.6	35	24.7	68.2	22/07/1928
19280723	205	26.3	35	9.5	35	0	25	5.5	75	17.6	35	9.2	35	26.9	77.5	23/07/1928
19280724	206	18.9	35	9.9	35	0	25	5.6	75	20.3	35	7.5	35	34.4	61.5	24/07/1928
19280725	207	18.6	35	4.8	35	0	25	5.6	75	20.6	35	5.6	35	26.1	65.1	25/07/1928
19280726	208	23.8	35	5.2	35	0	25	5.7	75	20.7	35	5.4	35	18.3	61.1	26/07/1928
19280727	209	22.5	35	5	35	0	25	5.7	75	20.7	35	5.6	35	20.6	64.2	27/07/1928
19280728	210	22.1	35	5.2	35	0	25	5.7	75	20.9	35	3.6	35	13.5	40.7	28/07/1928
19280729	211	23.2	35	4.8	35	0	25	5.7	75	19.9	35	4.1	35	14.4	47.7	29/07/1928
19280730	212	24.6	35	6	35	0	25	5.7	75	20.6	35	3.7	35	12	39.6	30/07/1928
19280731	213	26	35	6.9	35	0	25	5.8	75	20.4	35	5.3	35	15.8	53.3	31/07/1928
19280801	214	26.1	35	8.5	35	0	25	5.8	75	18.4	35	5.6	35	16.6	50.5	1/08/1928
19280802	215	25.8	35	9.8	35	0	25	5.9	75	18.3	35	7.3	35	22	60.3	2/08/1928
19280803	216	25	35	12.2	35	0	25	6	75	16.3	35	8.2	35	25.9	57.7	3/08/1928
19280804	217	25	35	11.6	35	0	25	6	75	19.6	35	6.8	35	21.5	49.8	4/08/1928
19280805	218	24.5	35	8.6	35	0	25	6.1	75	21	35	7.3	35	23.8	65.4	5/08/1928
19280806	219	26.6	35	9.2	35	0	25	6.2	75	21.3	35	6.5	35	18.7	55.9	6/08/1928
19280807	220	27.5	35	9.1	35	0	25	6.3	75	20.2	35	6.1	35	16.6	52.8	7/08/1928
19280808	221	29.2	35	11.3	35	0	25	6.4	75	21	35	7.4	35	18.3	55.3	8/08/1928
19280809	222	28.7	35	13.9	35	0	25	6.4	75	20.5	35	8.8	35	22.4	55.4	9/08/1928
19280810	223	28.5	35	15.4	35	0	25	6.5	75	18.7	35	9.2	35	23.6	52.6	10/08/1928
19280811	224	29.1	35	17.2	35	0	25	6.6	75	19.6	35	10	35	24.8	51	11/08/1928
19280812	225	28.9	35	13	35	0	25	6.6	75	20.7	35	9.8	35	24.6	65.5	12/08/1928
19280813	226	28.9	35	14.2	35	0	25	6.6	75	20.6	35	9.9	35	24.9	61.2	13/08/1928
19280814	227	29	35	16.7	35	0	25	6.7	75	19.1	35	10	35	25	52.6	14/08/1928
19280815	228	30.1	35	14.3	35	0	25	6.6	75	21.6	35	9.4	35	22	57.7	15/08/1928
19280816	229	29.9	35	16.1	35	0	25	6.6	75	22.3	35	9.4	35	22.3	51.4	16/08/1928
19280817	230	29.7	35	13.8	35	0	25	6.7	75	22.1	35	9	35	21.6	57.1	17/08/1928
19280818	231	29.9	35	14	35	0	25	6.7	75	22.2	35	9.2	35	21.8	57.6	18/08/1928
19280819	232	29.4	35	15.4	35	0	25	6.8	75	22.6	35	9.2	35	22.4	52.6	19/08/1928
19280820	233	29.2	35	14.4	35	0	25	6.9	75	22.4	35	8.9	35	22	54.3	20/08/1928
19280821	234	29.8	35	14.1	35	0	25	6.9	75	23.1	35	9.1	35	21.7	56.6	21/08/1928
19280822	235	31	35	12.8	35	0	25	6.9	75	23.3	35	8.6	35	19.1	58.2	22/08/1928
19280823	236	32.2	35	12.7	35	0	25	7.1	75	23.7	35	7.3	35	15.2	49.7	23/08/1928
19280824	237	32	35	13.5	35	0	25	7.2	75	23.2	35	9.7	35	20.4	62.7	24/08/1928
19280825	238	32.3	35	14.6	35	0	25	7.2	75	22.8	35	9.6	35	19.9	57.8	25/08/1928
19280826	239	32.3	35	16.3	35	0	25	7.2	75	23.5	35	8.4	35	17.4	45.4	26/08/1928
19280827	240	32.8	35	13.9	35	0	25	7.3	75	24.2	35	4.1	35	8.2	25.8	27/08/1928
19280828	241	30.9	35	14.8	35	0	25	7.2	75	23	35	9.1	35	20.4	54.1	28/08/1928
19280829	242	31.2	35	14.6	35	0	25	7.2	75	22.7	35	9.9	35	21.8	59.6	29/08/1928
19280830	243	31.1	35	14.9	35	0	25	7.3	75	23	35	12.3	35	27.2	72.6	30/08/1928
19280831	244	31.2	35	17.7	35	0	25	7.5	75	22.2	35	9.6	35	21.1	47.4	31/08/1928
19280901	245	33.5	35	14.8	35	0	25	7.6	75	24	35	10	35	19.3	59.4	1/09/1928
19280902	246	32.5	35	15.1	35	0	25	7.8	75	24.3	35	7.8	35	15.9	45.5	2/09/1928
19280903	247	34	35	15.2	35	0	25	7.8	75	25.1	35	6.1	35	11.5	35.3	3/09/1928

19280904	248	36.8	35	17.6	35	0	25	7.9	75	24.8	35	8.3	35	13.4	41.3	4/09/1928
19280905	249	30.5	35	16.5	35	0	25	8	75	24.7	35	9.1	35	20.8	48.5	5/09/1928
19280906	250	25.4	35	12.5	35	0	25	8.1	75	23.8	35	5	35	15.4	34.5	6/09/1928
19280907	251	31	35	11.9	35	0	25	8.2	75	25.5	35	5	35	11.1	35.9	7/09/1928
19280908	252	32.5	35	13.9	35	0	25	8.2	75	25.1	35	7.3	35	14.9	46	8/09/1928
19280909	253	34	35	12.9	35	0	25	8.3	75	24.6	35	6.9	35	13	46.4	9/09/1928
19280910	254	36.5	35	15.3	35	0	25	8.3	75	25.7	35	7	35	11.5	40.3	10/09/1928
19280911	255	36	35	15.6	35	0	25	8.4	75	25.2	35	8.1	35	13.6	45.7	11/09/1928
19280912	256	36.1	35	17.8	35	0	25	8.4	75	24.7	35	9.5	35	15.9	46.6	12/09/1928
19280913	257	32.1	35	17	35	0	25	8.6	75	24.1	35	10.7	35	22.4	55.3	13/09/1928
19280914	258	32.1	35	15.5	35	0	25	8.7	75	25.4	35	3.3	35	6.9	18.8	14/09/1928
19280915	259	33.2	35	15.5	35	0	25	8.8	75	26	35	8.1	35	15.9	46	15/09/1928
19280916	260	34.2	35	15.2	35	0	25	8.8	75	25.9	35	9.4	35	17.5	54.5	16/09/1928
19280917	261	35.8	35	15.8	35	0	25	8.8	75	25.9	35	8.4	35	14.3	46.8	17/09/1928
19280918	262	35.1	35	17.3	35	0	25	8.7	75	26	35	8.9	35	15.7	45.1	18/09/1928
19280919	263	35.6	35	17.4	35	0	25	8.8	75	26	35	8.5	35	14.6	42.8	19/09/1928
19280920	264	35.9	35	18.7	35	0	25	8.8	75	25.3	35	9.8	35	16.6	45.5	20/09/1928
19280921	265	36.8	35	20.2	35	0	25	8.8	75	25.7	35	11.9	35	19.2	50.3	21/09/1928
19280922	266	37	35	21	35	0	25	9	75	25.4	35	12.6	35	20.1	50.7	22/09/1928
19280923	267	34.3	35	19.6	35	0	25	9.2	75	25.7	35	7.7	35	14.2	33.8	23/09/1928
19280924	268	33.9	35	16.5	35	0	25	9.1	75	26.5	35	6.6	35	12.5	35.2	24/09/1928
19280925	269	35.9	35	17.5	35	0	25	9.2	75	26	35	7.2	35	12.2	36	25/09/1928
19280926	270	37.3	35	19.7	35	0	25	9.4	75	25.5	35	9.9	35	15.5	43.2	26/09/1928
19280927	271	37.4	35	21.1	35	0	25	9.5	75	25.9	35	0.3	35	0.5	1.2	27/09/1928
19280928	272	35.5	35	20.2	35	0	25	9.4	75	25.3	35	10.4	35	18	44	28/09/1928
19280929	273	35.7	35	19.8	35	0	25	9.4	75	25.7	35	11.2	35	19.2	48.5	29/09/1928
19280930	274	35.1	35	20	35	0	25	9.6	75	25.4	35	11.9	35	21	50.9	30/09/1928
19281001	275	36.5	35	19.4	35	0	25	9.7	75	25.4	35	10.3	35	16.9	45.7	1/10/1928
19281002	276	34.1	35	22.6	35	0	25	9.6	75	24.6	35	9.9	35	18.5	36.1	2/10/1928
19281003	277	29.7	35	19.1	35	0	25	9.6	75	26	35	3.7	35	8.9	16.7	3/10/1928
19281004	278	32.7	35	13	35	0	25	9.8	75	28.4	35	0	35	0	0	4/10/1928
19281005	279	36.3	35	14.1	35	0	25	9.9	75	28.6	35	6.1	35	10.1	37.9	5/10/1928
19281006	280	37.9	35	15.1	35	0	25	10.1	75	27	35	10.2	35	15.5	59.5	6/10/1928
19281007	281	39.3	35	22.2	35	0	25	10.1	75	27.3	35	10.3	35	14.5	38.5	7/10/1928
19281008	282	39.9	35	22.8	35	0	25	10.2	75	27.3	35	14.6	35	19.9	52.6	8/10/1928
19281009	283	38.7	35	25.1	35	0	25	10.4	75	26.1	35	12.6	35	18.3	39.6	9/10/1928
19281010	284	36.1	35	22.1	35	0	25	10.2	75	25	35	11.4	35	19.1	42.9	10/10/1928
19281011	285	37.1	35	19.5	35	0	25	10.2	75	27	35	10.3	35	16.3	45.5	11/10/1928
19281012	286	37.2	35	22	35	0	25	10.2	75	26.3	35	13	35	20.5	49.2	12/10/1928
19281013	287	37.7	35	21.5	35	0	25	10.3	75	26	35	12.5	35	19.2	48.8	13/10/1928
19281014	288	36.5	35	22.9	35	0	25	10.2	75	25.5	35	12.8	35	21	45.9	14/10/1928
19281015	289	36.6	35	22.1	35	0	25	10.3	75	25.6	35	12.9	35	21	48.5	15/10/1928
19281016	290	38.1	35	22.6	35	0	25	10.3	75	28.1	35	10.7	35	16.1	39	16/10/1928
19281017	291	37.7	35	19.6	35	0	25	10.4	75	29.3	35	1.1	35	1.7	4.8	17/10/1928
19281018	292	39.3	35	18.8	35	0	25	10.4	75	28.1	35	12.5	35	17.6	57.6	18/10/1928
19281019	293	39.4	35	21.7	35	0	25	10.4	75	27.2	35	13.4	35	18.8	51.6	19/10/1928
19281020	294	41.1	35	21.1	35	0	25	10.4	75	28.5	35	10.1	35	12.9	40.4	20/10/1928
19281021	295	41.1	35	22.5	35	0	25	10.4	75	28.4	35	12.3	35	15.7	45.1	21/10/1928
19281022	296	40.7	35	23.5	35	0	25	10.2	75	26	35	14.9	35	19.5	51.5	22/10/1928
19281023	297	37.5	35	25.1	35	0	25	10.3	75	29.2	35	11	35	17.1	34.5	23/10/1928
19281024	298	39.4	35	23.8	35	0	25	10.6	75	28.8	35	7.4	35	10.4	25.1	24/10/1928
19281025	299	39.2	35	24.8	35	0	25	10.9	75	26	35	12.3	35	17.4	39.3	25/10/1928
19281026	300	34	35	24.9	35	0	25	10.8	75	25.5	35	14	35	26.3	44.5	26/10/1928
19281027	301	34.6	35	23	35	0	25	10.8	75	25.8	35	11.8	35	21.5	42	27/10/1928
19281028	302	35.5	35	20.8	35	0	25	11	75	28.3	35	9.2	35	15.9	37.5	28/10/1928
19281029	303	35.9	35	20.3	35	0	25	10.9	75	27.3	35	5.5	35	9.3	23.1	29/10/1928
19281030	304	38	35	20	35	0	25	10.8	75	28.6	35	0	35	0	0	30/10/1928
19281031	305	39.9	35	20.1	35	0	25	11	75	28	35	12.2	35	16.6	51.9	31/10/1928
19281101	306	41.1	35	22.2	35	0	25	10.9	75	24.1	35	12.2	35	15.6	45.6	1/11/1928
19281102	307	39.9	35	27.1	35	0	25	10.7	75	25.7	35	14.6	35	19.9	40.7	2/11/1928
19281103	308	38.1	35	25.3	35	0	25	10.4	75	21.4	35	17.7	35	26.6	54.9	3/11/1928
19281104	309	35.3	35	22.8	35	10.5	25	10	75	21.9	35	19.2	35	33.6	69.2	4/11/1928
19281105	310	33.4	35	19.9	35	9.7	25	10.2	75	22.2	35	17.8	35	34.6	76.6	5/11/1928
19281106	311	35.6	35	21	35	0	25	10.2	75	28.1	35	15.7	35	27	63.2	6/11/1928
19281107	312	38.5	35	21.6	35	0	25	10.2	75	28.7	35	15.2	35	22.3	58.9	7/11/1928
19281108	313	39.2	35	23.6	35	0	25	10	75	28.4	35	15.8	35	22.4	54.3	8/11/1928
19281109	314	37.2	35	23.5	35	0	25	10.1	75	25.2	35	15.3	35	24.1	52.9	9/11/1928
19281110	315	35.2	35	22.5	35	0.4	25	9.8	75	18	35	12.3	35	21.6	45.1	10/11/1928
19281111	316	32.8	35	22.5	35	0	25	9.7	75	18.5	35	14	35	28.1	51.4	11/11/1928
19281112	317	33.8	35	21.7	35	0.3	25	9.9	75	25.3	35	13.7	35	26	52.8	12/11/1928
19281113	318	34.9	35	21.9	35	0	25	9.9	75	27.4	35	13.3	35	23.8	50.6	13/11/1928
19281114	319	36.2	35	21.7	35	0	25	10	75	28.2	35	13.4	35	22.3	51.6	14/11/1928
19281115	320	37.8	35	21.3	35	0	25	10	75	28.6	35	13.7	35	20.9	54.1	15/11/1928
19281116	321	39.8	35	21.5	35	0	25	10.1	75	28.7	35	13.2	35	18.1	51.5	16/11/1928
19281117	322	40.5	35	23.3	35	0	25	10	75	31	35	12.4	35	16.4	43.4	17/11/1928
19281118	323	40.6	35	24	35	0	25	10.1	75	29.5	35	13.3	35	17.5	44.6	18/11/1928
19281119	324	39.3	35	23.4	35	0	25	10.3	75	27.1	35	15.7	35	22.1	54.6	19/11/1928
19281120	325	36.9	35	23.8	35	0	25	10.5	75	28.9	35	13.8	35	22.1	46.8	20/11/1928
19281121	326	38.5	35	21.5	35	0	25	10.3	75	27.2	35	12	35	17.6	46.8	21/11/1928
19281122	327	38.1	35	22.5	35	0	25	10.3	75	26.6	35	15	35	22.5	55.1	22/11/1928
19281123	328	39	35	23	35	0	25	10.4	75	29.3	35	13.3	35	19	47.4	23/11/1928
19281124	329	39.2	35	23	35	0	25	10.2	75	32.1	35	9.8	35	13.9	34.9	24/11/1928
19281125	330	39	35	21.9	35	0	25	9.9	75	27.2	35	14.8	35	21.2	5	

19281126	331	38.7	35	23.5	35	0	25	10.1	75	29.6	35	15.6	35	22.7	53.9	26/11/1928
19281127	332	37.6	35	24.2	35	0	25	10.3	75	26.1	35	16.5	35	25.4	54.7	27/11/1928
19281128	333	35.9	35	22.2	35	0	25	10.3	75	26.2	35	15.6	35	26.4	58.3	28/11/1928
19281129	334	36.5	35	22.1	35	0	25	10.5	75	26.9	35	15.2	35	24.9	57.2	29/11/1928
19281130	335	37.9	35	22.8	35	0	25	10.8	75	28	35	15.9	35	24.1	57.3	30/11/1928
19281201	336	38.7	35	22.6	35	0	25	11.1	75	28	35	15	35	21.8	54.7	1/12/1928
19281202	337	39.6	35	22.3	35	0	25	11.1	75	27	35	15.5	35	21.5	57.6	2/12/1928
19281203	338	41.3	35	24.1	35	0	25	11.3	75	27	35	16.1	35	20.4	53.7	3/12/1928
19281204	339	40.5	35	28.4	35	0	25	11.1	75	27.1	35	16.7	35	22	43.2	4/12/1928
19281205	340	40.3	35	27.5	35	0	25	10.6	75	26.8	35	17.2	35	22.9	46.9	5/12/1928
19281206	341	40.1	35	25.8	35	0	25	9.8	75	27.4	35	13.5	35	18.2	40.7	6/12/1928
19281207	342	38.8	35	23.5	35	0	25	9.3	75	28.6	35	11.3	35	16.3	39	7/12/1928
19281208	343	39.7	35	22.1	35	0	25	9.2	75	28.8	35	13	35	17.9	48.9	8/12/1928
19281209	344	40.3	35	24	35	0	25	9.4	75	28	35	17.1	35	22.8	57.3	9/12/1928
19281210	345	38.6	35	24.9	35	0.2	25	9.3	75	26	35	18.5	35	27	58.8	10/12/1928
19281211	346	36.2	35	23.3	35	0	25	9.2	75	25.4	35	19.8	35	33	69.2	11/12/1928
19281212	347	37.3	35	23.1	35	10	25	9.4	75	27.6	35	17.9	35	28.1	63.4	12/12/1928
19281213	348	38.8	35	24	35	0.1	25	9.5	75	26	35	18.3	35	26.5	61.3	13/12/1928
19281214	349	39.3	35	23.7	35	0.8	25	9.2	75	24.7	35	18.3	35	25.8	62.5	14/12/1928
19281215	350	37.8	35	25.6	35	0.2	25	9.6	75	24.1	35	18.7	35	28.5	57	15/12/1928
19281216	351	36.6	35	25	35	4.3	25	9.7	75	25.8	35	18.2	35	29.6	57.5	16/12/1928
19281217	352	35.5	35	24	35	1.7	25	9.5	75	20.7	35	18.7	35	32.3	62.7	17/12/1928
19281218	353	37.6	35	24.9	35	4.2	25	9.5	75	23.8	35	21.6	35	33.3	68.6	18/12/1928
19281219	354	39.2	35	24.9	35	5.2	25	9.5	75	25.9	35	22.5	35	31.8	71.5	19/12/1928
19281220	355	38.7	35	25.5	35	0	25	9.6	75	25.4	35	20.8	35	30.2	63.8	20/12/1928
19281221	356	41	35	26.3	35	0	25	9.8	75	25.7	35	22.8	35	29.3	66.7	21/12/1928
19281222	357	41.5	35	27.5	35	0	25	9.7	75	25.9	35	24.2	35	30.3	65.9	22/12/1928
19281223	358	38.5	35	27.1	35	0.3	25	9.3	75	24.2	35	22.1	35	32.5	61.6	23/12/1928
19281224	359	39	35	25	35	0.1	25	8.9	75	26.6	35	21	35	30	66.3	24/12/1928
19281225	360	39	35	25.9	35	0	25	8.9	75	25	35	20.1	35	28.7	60.2	25/12/1928
19281226	361	39.4	35	25.3	35	0	25	8.5	75	25.9	35	20.4	35	28.6	63.3	26/12/1928
19281227	362	37	35	25.7	35	0	25	8.3	75	23.9	35	21.3	35	33.9	64.5	27/12/1928
19281228	363	38.5	35	23.4	35	0	25	8.6	75	27.7	35	21.5	35	31.6	74.7	28/12/1928
19281229	364	38.6	35	23.6	35	0	25	8.9	75	28.1	35	21.5	35	31.4	73.8	29/12/1928
19281230	365	38.9	35	24.8	35	0	25	8.4	75	27.9	35	20.5	35	29.5	65.5	30/12/1928
19281231	366	39	35	24.2	35	0	25	8.4	75	30.7	35	19	35	27.2	62.9	31/12/1928
19290101	1	38.5	35	24.7	35	0	25	8.7	75	27.6	35	18.9	35	27.8	60.8	1/01/1929
19290102	2	39.8	35	25.3	35	0.2	25	8.7	75	26.7	35	20.3	35	27.8	63	2/01/1929
19290103	3	38.5	35	25.4	35	0	25	8.5	75	24.2	35	21.3	35	31.3	65.7	3/01/1929
19290104	4	35.6	35	25.7	35	0	25	8.8	75	19.1	35	21.3	35	36.6	64.5	4/01/1929
19290105	5	34.3	35	23.8	35	0.3	25	8.6	75	20.9	35	21.5	35	39.7	72.9	5/01/1929
19290106	6	33.8	35	24	35	13.8	25	8.6	75	22.9	35	20.8	35	39.5	69.7	6/01/1929
19290107	7	34.7	35	24	35	1.8	25	8.6	75	22.6	35	21	35	38	70.4	7/01/1929
19290108	8	34.2	35	25.4	35	0	25	9	75	18.9	35	23.4	35	43.5	72.2	8/01/1929
19290109	9	34	35	25.5	35	5	25	9.1	75	18.1	35	24.9	35	46.8	76.3	9/01/1929
19290110	10	31.8	35	24.8	35	15	25	9.2	75	16.2	35	25	35	53.2	79.9	10/01/1929
19290111	11	31	35	24.6	35	27.5	25	9.2	75	17.7	35	24.8	35	55.2	80.2	11/01/1929
19290112	12	34.8	35	25	35	29.1	25	9.1	75	18.8	35	25.1	35	45.1	79.3	12/01/1929
19290113	13	35	35	26.2	35	2.5	25	9	75	22.1	35	23.3	35	41.4	68.5	13/01/1929
19290114	14	36.6	35	25.8	35	0	25	9.1	75	23.5	35	21	35	34.2	63.2	14/01/1929
19290115	15	36.9	35	25.1	35	0	25	9.1	75	25.1	35	21.1	35	33.8	66.2	15/01/1929
19290116	16	36.8	35	24.6	35	0	25	9.3	75	24.8	35	20.4	35	32.9	66	16/01/1929
19290117	17	39.3	35	24.4	35	0	25	9.4	75	27.9	35	21.6	35	30.4	70.7	17/01/1929
19290118	18	40.3	35	24.8	35	0	25	9.4	75	21.7	35	21.5	35	28.7	68.7	18/01/1929
19290119	19	40.6	35	26.5	35	0	25	9.2	75	25.2	35	22.4	35	29.4	64.7	19/01/1929
19290120	20	38.6	35	26	35	0	25	9.3	75	27.3	35	20.4	35	29.8	60.7	20/01/1929
19290121	21	36.8	35	24.5	35	0	25	9.3	75	24.1	35	20.5	35	33	66.7	21/01/1929
19290122	22	34.9	35	24.5	35	0	25	9.1	75	22.9	35	21.9	35	39.2	71.3	22/01/1929
19290123	23	36.1	35	25.4	35	0	25	9.1	75	25.1	35	22.5	35	37.7	69.4	23/01/1929
19290124	24	37.8	35	24.7	35	0	25	8.7	75	25.1	35	22.7	35	34.6	73	24/01/1929
19290125	25	38.3	35	25.4	35	0	25	8.7	75	26.2	35	22.1	35	32.8	68.1	25/01/1929
19290126	26	37	35	24.5	35	10.3	25	8.6	75	25	35	20.5	35	32.7	66.7	26/01/1929
19290127	27	36.6	35	22.9	35	0	25	8.8	75	25.8	35	19.6	35	31.9	70.2	27/01/1929
19290128	28	36.7	35	23.3	35	0	25	8.9	75	27.1	35	14.1	35	22.8	49.3	28/01/1929
19290129	29	37.2	35	22.8	35	0	25	9.3	75	29.7	35	18	35	28.4	64.9	29/01/1929
19290130	30	39.1	35	20.5	35	0	25	9.3	75	28.5	35	18.2	35	25.9	75.5	30/01/1929
19290131	31	39.5	35	23	35	0	25	9.2	75	28.3	35	19.5	35	27.1	69.4	31/01/1929
19290201	32	37.8	35	23.9	35	0	25	9.2	75	26.8	35	16.7	35	25.5	56.3	1/02/1929
19290202	33	39	35	22.6	35	0	25	9	75	27.6	35	12.1	35	17.3	44.1	2/02/1929
19290203	34	37.4	35	23.2	35	0	25	8.8	75	23.1	35	21.4	35	33.4	75.3	3/02/1929
19290204	35	36.7	35	24	35	0	25	8.4	75	23.5	35	21.7	35	35.1	72.7	4/02/1929
19290205	36	36.1	35	23.9	35	0	25	8.6	75	22.2	35	21.1	35	35.3	71.2	5/02/1929
19290206	37	35.2	35	25.2	35	0	25	8.7	75	20.4	35	22.5	35	39.6	70.2	6/02/1929
19290207	38	35.4	35	24	35	0	25	8.8	75	21.8	35	23.4	35	40.7	78.4	7/02/1929
19290208	39	36.8	35	23.8	35	0	25	8.9	75	25.7	35	23.3	35	37.5	79.1	8/02/1929
19290209	40	36.8	35	24.4	35	0	25	8.7	75	26.7	35	23.5	35	37.9	76.9	9/02/1929
19290210	41	36.7	35	24.7	35	0	25	8.5	75	23.4	35	23.2	35	37.6	74.6	10/02/1929
19290211	42	37.4	35	24.2	35	0	25	8.5	75	24.4	35	23.3	35	36.3	77.2	11/02/1929
19290212	43	37.2	35	26	35	0	25	8.3	75	23.2	35	24.2	35	38.1	72	12/02/1929
19290213	44	38	35	25.3	35	0.1	25	8	75	24.4	35	24	35	36.2	74.4	13/02/1929
19290214	45	38	35	25.6	35	0	25	8	75	22.7	35	24.3	35	36.7	74	14/02/1929
19290215	46	39	35	25.5	35	0	25	8	75	23.2	35	23.2	35	33.2	71.1	15/02/1929
19290216	47	38.9	35	25.8	35	0.1	25	8.1	75	24.1	35	24.2	35	34.8	7	

19290217	48	38.9	35	25.1	35	3.6	25	8.4	75	22.9	35	25.2	35	36.2	79.1	17/02/1929
19290218	49	39.5	35	25.2	35	0	25	8.7	75	23.3	35	24.5	35	34.1	76.4	18/02/1929
19290219	50	37.6	35	24.1	35	1.3	25	8.8	75	24.9	35	24	35	37	80	19/02/1929
19290220	51	37.2	35	23.5	35	0	25	8.9	75	24.7	35	22.4	35	35.3	77.4	20/02/1929
19290221	52	38.4	35	23.2	35	0	25	9.1	75	27.2	35	19.9	35	29.4	70	21/02/1929
19290222	53	37.1	35	24.3	35	0	25	8.9	75	23	35	22	35	34.9	72.4	22/02/1929
19290223	54	35.7	35	24.3	35	0	25	8.9	75	22.5	35	24	35	41.1	79	23/02/1929
19290224	55	34.4	35	24.6	35	0	25	9	75	19.6	35	24.3	35	44.7	78.6	24/02/1929
19290225	56	34.1	35	24	35	0	25	7.8	75	20.4	35	23.2	35	43.4	77.8	25/02/1929
19290226	57	35.5	35	24.6	35	0	25	7.3	75	21.5	35	23.8	35	41.2	77	26/02/1929
19290227	58	36	35	25.8	35	0	25	6.6	75	20.8	35	24.7	35	41.6	74.4	27/02/1929
19290228	59	36.7	35	25.5	35	0	25	8.4	75	19.5	35	22.9	35	37.1	70.2	28/02/1929
19290301	60	37.3	35	24.1	35	0	25	6.6	75	22.5	35	22.5	35	35.3	75	1/03/1929
19290302	61	37.5	35	24.9	35	0	25	6.3	75	22.4	35	20.8	35	32.3	66.1	2/03/1929
19290303	62	35.8	35	24.9	35	0	25	6.5	75	21.4	35	21.3	35	36.2	67.7	3/03/1929
19290304	63	36	35	25.4	35	0	25	6.8	75	16.1	35	23.5	35	39.6	72.5	4/03/1929
19290305	64	36.6	35	24.4	35	0	25	7	75	22.7	35	23.4	35	38.1	76.6	5/03/1929
19290306	65	36.6	35	25.3	35	0	25	7.1	75	21.1	35	20.8	35	33.9	64.5	6/03/1929
19290307	66	36.7	35	24.4	35	10.5	25	7.1	75	21.5	35	21.1	35	34.2	69.1	7/03/1929
19290308	67	36.3	35	24	35	30.7	25	7.3	75	20.7	35	22.7	35	37.6	76.1	8/03/1929
19290309	68	35.5	35	25.3	35	0	25	7.3	75	21.3	35	20.6	35	35.6	63.9	9/03/1929
19290310	69	35.1	35	22.7	35	0	25	7.5	75	23	35	20.1	35	35.5	72.9	10/03/1929
19290311	70	35.4	35	23.2	35	0	25	7.5	75	22.1	35	20.3	35	35.3	71.4	11/03/1929
19290312	71	35	35	24.8	35	0	25	7.7	75	21.9	35	20.9	35	37.2	66.8	12/03/1929
19290313	72	35.7	35	24.6	35	0	25	7.9	75	22.1	35	21.8	35	37.3	70.5	13/03/1929
19290314	73	36.3	35	23.7	35	0	25	8	75	22.1	35	22.1	35	36.6	75.4	14/03/1929
19290315	74	36.1	35	23.4	35	0	25	8	75	22.4	35	19.7	35	33	68.5	15/03/1929
19290316	75	37.4	35	23.5	35	0	25	8	75	23.2	35	19.5	35	30.4	67.4	16/03/1929
19290317	76	36.6	35	22.3	35	0	25	7.8	75	24.9	35	13.3	35	21.7	49.4	17/03/1929
19290318	77	35.4	35	20	35	0	25	7.8	75	26	35	4.9	35	8.5	21	18/03/1929
19290319	78	36.3	35	19.5	35	0	25	7.8	75	22.6	35	7.9	35	13.1	34.9	19/03/1929
19290320	79	35.7	35	22.4	35	0	25	7.9	75	21.9	35	17.9	35	30.6	66.1	20/03/1929
19290321	80	35.7	35	22.9	35	0	25	7.9	75	24.5	35	16.4	35	28.1	58.8	21/03/1929
19290322	81	35.2	35	22.1	35	0	25	8.2	75	22.2	35	17.3	35	30.4	65.1	22/03/1929
19290323	82	36	35	22.9	35	0	25	8.3	75	19.4	35	16.7	35	28.1	59.8	23/03/1929
19290324	83	35.6	35	22.7	35	0	25	8.3	75	21	35	17.7	35	30.5	64.2	24/03/1929
19290325	84	32.2	35	22.7	35	0	25	8.1	75	17.3	35	20.1	35	41.8	72.9	25/03/1929
19290326	85	27.4	35	21.7	35	8.4	25	8.2	75	17.2	35	20.5	35	56.2	79	26/03/1929
19290327	86	25.6	35	20.6	35	19.4	25	8	75	16.1	35	20.8	35	63.4	85.8	27/03/1929
19290328	87	27.5	35	18.4	35	0	25	7.8	75	21.5	35	15.5	35	42.2	73.3	28/03/1929
19290329	88	29.1	35	16.7	35	0	25	7.9	75	22.6	35	11.7	35	29	61.6	29/03/1929
19290330	89	31.5	35	18.7	35	0	25	8	75	16.8	35	14.3	35	30.9	66.3	30/03/1929
19290331	90	30.1	35	20.8	35	0.7	25	7.7	75	15.9	35	16.4	35	38.4	66.8	31/03/1929
19290401	91	27.7	35	20.7	35	0	25	7.6	75	14.3	35	17.7	35	47.7	72.5	1/04/1929
19290402	92	27.1	35	20.7	35	0.1	25	7.6	75	8.7	35	20.2	35	56.3	82.8	2/04/1929
19290403	93	26.3	35	20.4	35	2.9	25	7.4	75	13.3	35	18.6	35	54.4	77.6	3/04/1929
19290404	94	25.8	35	18.7	35	0	25	7.5	75	22.4	35	12.9	35	38.8	59.8	4/04/1929
19290405	95	28.4	35	13.7	35	0	25	7.6	75	23.7	35	6.9	35	17.8	44	5/04/1929
19290406	96	31.5	35	14.1	35	0	25	7.8	75	23.3	35	11.2	35	24.2	69.7	6/04/1929
19290407	97	32.3	35	16.1	35	0	25	7.6	75	23	35	9.7	35	20.1	53	7/04/1929
19290408	98	33.3	35	15.9	35	0	25	7.5	75	22.4	35	11	35	21.5	60.9	8/04/1929
19290409	99	33.4	35	16.8	35	0	25	7.4	75	23.3	35	11.7	35	22.7	61.2	9/04/1929
19290410	100	32.3	35	18.2	35	0	25	7.5	75	22.7	35	12.5	35	25.8	59.8	10/04/1929
19290411	101	33	35	19	35	0	25	7.4	75	21.5	35	14.7	35	29.2	66.9	11/04/1929
19290412	102	33.4	35	19.8	35	0	25	7.4	75	23.4	35	14	35	27.2	60.7	12/04/1929
19290413	103	33.3	35	18.6	35	0	25	7.4	75	23	35	13.6	35	26.6	63.5	13/04/1929
19290414	104	32.5	35	18	35	0	25	7.4	75	23.4	35	12.4	35	25.4	60.1	14/04/1929
19290415	105	31.9	35	17	35	0	25	7.3	75	23.3	35	12.6	35	26.6	65.1	15/04/1929
19290416	106	31.3	35	16.6	35	0	25	7.5	75	24.1	35	10.3	35	22.5	54.6	16/04/1929
19290417	107	30.4	35	17.1	35	0	25	7.5	75	23.2	35	8.4	35	19.3	43.1	17/04/1929
19290418	108	31.2	35	14.3	35	0	25	7.4	75	22.8	35	8.7	35	19.1	53.4	18/04/1929
19290419	109	30.9	35	15.4	35	0	25	7.5	75	21.9	35	10.6	35	23.7	60.6	19/04/1929
19290420	110	31.5	35	15.6	35	0	25	7.2	75	22.2	35	11.6	35	25.1	65.5	20/04/1929
19290421	111	33.1	35	17.2	35	0	25	6.9	75	20.1	35	13.3	35	26.3	67.8	21/04/1929
19290422	112	32.3	35	17.4	35	0	25	6.5	75	20.8	35	9.3	35	19.2	46.8	22/04/1929
19290423	113	31.6	35	16.5	35	0	25	6.3	75	21.9	35	8.2	35	17.6	43.7	23/04/1929
19290424	114	32.7	35	16	35	0	25	6.2	75	21.6	35	9	35	18.2	49.5	24/04/1929
19290425	115	32.6	35	16	35	0	25	6.4	75	21.9	35	10.4	35	21.1	57.2	25/04/1929
19290426	116	29.6	35	15.3	35	0	25	6.4	75	21.6	35	4.2	35	10.1	24.2	26/04/1929
19290427	117	25.8	35	12.3	35	0	25	6.4	75	22.1	35	1.9	35	5.7	13.3	27/04/1929
19290428	118	27.4	35	6.7	35	0	25	6.6	75	21.5	35	4.7	35	12.9	47.9	28/04/1929
19290429	119	27.1	35	8.6	35	0	25	6.6	75	20.3	35	8.4	35	23.4	75.2	29/04/1929
19290430	120	27.9	35	10.6	35	0	25	6.6	75	19.6	35	5.9	35	15.7	46.2	30/04/1929
19290501	121	28.4	35	13.5	35	0	25	6.6	75	19.1	35	3.7	35	9.6	23.9	1/05/1929
19290502	122	29.6	35	11.7	35	0	25	6.5	75	21.6	35	9.9	35	23.9	72	2/05/1929
19290503	123	30.8	35	12.6	35	0	25	6.4	75	20.5	35	9.3	35	20.9	63.8	3/05/1929
19290504	124	30.6	35	14.5	35	0	25	6.3	75	20	35	11.9	35	27.1	72.1	4/05/1929
19290505	125	29.3	35	16	35	0	25	6.3	75	19.3	35	11	35	27	60.5	5/05/1929
19290506	126	30.5	35	16.1	35	0	25	6.3	75	18.9	35	12.1	35	27.7	66.2	6/05/1929
19290507	127	28.6	35	16	35	0	25	6.4	75	19.7	35	10.9	35	27.9	60	7/05/1929
19290508	128	27.7	35	13.7	35	0	25	6.4	75	19.8	35	7.2	35	19.4	46	8/05/1929
19290509	129	27.5	35	13.4	35	0	25	6.4	75	19.7	35	5.3	35	14.4	34.5	9/05/1929
19290510	130	27.7	35	11.8	35	0	25	6.2	75	20.5	35	7.7	35	20.7	55.7	10/05/1929

19290511	131	27.8	35	11.9	35	0	25	6.1	75	19.9	35	7.5	35	20.1	53.9	11/05/1929
19290512	132	29.1	35	11.8	35	0	25	6	75	19.8	35	9.8	35	24.3	70.9	12/05/1929
19290513	133	28.5	35	13.1	35	0	25	5.8	75	18.6	35	10.7	35	27.5	71	13/05/1929
19290514	134	29.2	35	13	35	0	25	5.8	75	18.6	35	10.9	35	26.9	72.8	14/05/1929
19290515	135	29	35	15	35	0	25	5.7	75	19.4	35	12.8	35	32	75.1	15/05/1929
19290516	136	30.2	35	14.5	35	0	25	5.8	75	19.5	35	10.6	35	24.7	64.2	16/05/1929
19290517	137	30.6	35	14	35	0	25	5.7	75	19.4	35	9.7	35	22.1	60.7	17/05/1929
19290518	138	30.7	35	13.1	35	0	25	5.5	75	19.7	35	9.3	35	21.1	61.7	18/05/1929
19290519	139	28.8	35	12.6	35	0	25	5.5	75	18.4	35	9.2	35	23.2	63.1	19/05/1929
19290520	140	29.3	35	12	35	0	25	5.4	75	19.3	35	9.4	35	23.1	67.1	20/05/1929
19290521	141	29.9	35	13.3	35	0	25	5.2	75	18.5	35	9.4	35	22.3	61.6	21/05/1929
19290522	142	26.2	35	13.6	35	0	25	5.3	75	18.3	35	9.1	35	26.8	58.5	22/05/1929
19290523	143	24.8	35	9.2	35	0	25	5.3	75	19.5	35	5.9	35	18.9	50.7	23/05/1929
19290524	144	24	35	8.1	35	0	25	5.3	75	19.3	35	5	35	16.8	46.3	24/05/1929
19290525	145	24.2	35	7.7	35	0	25	5.3	75	19.6	35	6.2	35	20.5	59	25/05/1929
19290526	146	22.8	35	8.3	35	0	25	5.2	75	19.2	35	6.3	35	22.7	57.6	26/05/1929
19290527	147	24.1	35	8.2	35	0	25	5.2	75	19.2	35	6	35	20	55.2	27/05/1929
19290528	148	25.8	35	8.8	35	0	25	5.2	75	19.4	35	6	35	18.1	53	28/05/1929
19290529	149	27	35	8.9	35	0	25	5.3	75	19.2	35	7.7	35	21.6	67.6	29/05/1929
19290530	150	27	35	9.7	35	0	25	5.2	75	19.2	35	8.6	35	24.1	71.5	30/05/1929
19290531	151	27.5	35	11.7	35	0	25	5.2	75	17.6	35	10.1	35	27.5	73.5	31/05/1929
19290601	152	28.9	35	13.3	35	0	25	5.1	75	17.5	35	11	35	27.6	72.1	1/06/1929
19290602	153	30	35	13.7	35	0	25	5	75	17.3	35	12.6	35	29.7	80.4	2/06/1929
19290603	154	30.4	35	13.7	35	0	25	5	75	17.4	35	14.3	35	32.9	91.3	3/06/1929
19290604	155	29.5	35	13.7	35	0	25	4.9	75	16.8	35	12.8	35	31	81.7	4/06/1929
19290605	156	28.3	35	13.3	35	0	25	5	75	17	35	11.7	35	30.4	76.7	5/06/1929
19290606	157	24.6	35	13.5	35	0	25	5.1	75	16.2	35	12.1	35	39.1	78.2	6/06/1929
19290607	158	25.9	35	12.1	35	0	25	5	75	16.1	35	13.6	35	40.7	96.4	7/06/1929
19290608	159	23.9	35	11.7	35	0	25	5	75	16.4	35	8.9	35	30	64.8	8/06/1929
19290609	160	22.8	35	8.9	35	0	25	5.1	75	17.5	35	7.7	35	27.8	67.6	9/06/1929
19290610	161	23.1	35	10	35	0	25	4.9	75	16.9	35	6.5	35	23	53	10/06/1929
19290611	162	20.1	35	8.5	35	0	25	4.9	75	17.8	35	5.5	35	23.4	49.6	11/06/1929
19290612	163	19.6	35	8.7	35	0	25	5	75	16.9	35	6.2	35	27.2	55.1	12/06/1929
19290613	164	21.4	35	10	35	0	25	4.8	75	16.3	35	9.1	35	35.7	74.2	13/06/1929
19290614	165	21.9	35	11	35	0	25	4.8	75	15.3	35	11.4	35	43.4	86.9	14/06/1929
19290615	166	23.4	35	10.9	35	0	25	4.8	75	17.1	35	10.9	35	37.9	83.6	15/06/1929
19290616	167	25.1	35	10	35	0	25	4.8	75	17.6	35	10.5	35	33	85.6	16/06/1929
19290617	168	26.7	35	10	35	0	25	4.8	75	18.1	35	10.9	35	31.1	88.8	17/06/1929
19290618	169	26.2	35	10.1	35	0	25	4.8	75	18.1	35	9.9	35	29.1	80.1	18/06/1929
19290619	170	26.2	35	9.9	35	0	25	4.9	75	18.8	35	6.2	35	18.2	50.9	19/06/1929
19290620	171	27.4	35	8.7	35	0	25	5	75	18.5	35	8	35	21.9	71.2	20/06/1929
19290621	172	26.2	35	8.7	35	0	25	5.1	75	18.3	35	8.5	35	25	75.6	21/06/1929
19290622	173	24.8	35	8	35	0	25	5.1	75	17.7	35	7.6	35	24.3	70.9	22/06/1929
19290623	174	25	35	9	35	0	25	5.2	75	17.2	35	7.3	35	23.1	63.6	23/06/1929
19290624	175	24.4	35	10.5	35	0	25	5.2	75	17.4	35	7.1	35	23.2	56	24/06/1929
19290625	176	24.7	35	8.4	35	0	25	5.1	75	17.8	35	7.1	35	22.8	64.5	25/06/1929
19290626	177	25.6	35	9.8	35	0	25	5.1	75	17.6	35	6.8	35	20.7	56.2	26/06/1929
19290627	178	26.7	35	12.3	35	0	25	5	75	17.7	35	8.5	35	24.3	59.5	27/06/1929
19290628	179	24.1	35	10.7	35	0	25	5	75	18.2	35	8	35	26.7	62.2	28/06/1929
19290629	180	22.7	35	7.7	35	0	25	5.1	75	18.9	35	5	35	18.1	47.6	29/06/1929
19290630	181	22.1	35	6.4	35	0	25	5.1	75	18.3	35	6	35	22.6	62.5	30/06/1929
19290701	182	25	35	6	35	0	25	4.9	75	18.5	35	6.8	35	21.5	72.8	1/07/1929
19290702	183	26.3	35	8.3	35	0	25	4.9	75	18.5	35	8.1	35	23.7	74	2/07/1929
19290703	184	27.1	35	9.1	35	0	25	5	75	17.8	35	8.1	35	22.6	70.1	3/07/1929
19290704	185	27.1	35	9.5	35	0	25	4.9	75	17.8	35	8.7	35	24.3	73.3	4/07/1929
19290705	186	23.7	35	10.7	35	0	25	4.9	75	17.4	35	7.8	35	26.6	60.7	5/07/1929
19290706	187	22.5	35	9.5	35	0	25	5	75	17.3	35	5.4	35	19.8	45.5	6/07/1929
19290707	188	23.1	35	7.7	35	0	25	5	75	17.5	35	5.6	35	19.8	53.3	7/07/1929
19290708	189	25.3	35	8	35	0	25	5.1	75	18.6	35	6.1	35	18.9	56.9	8/07/1929
19290709	190	27.1	35	9.6	35	0	25	5.1	75	17.6	35	9	35	25.1	75.3	9/07/1929
19290710	191	28.4	35	10.7	35	0	25	5.2	75	18.6	35	10	35	25.9	77.8	10/07/1929
19290711	192	26.4	35	11.4	35	0	25	5.1	75	17.8	35	9	35	26.2	66.8	11/07/1929
19290712	193	20.2	35	10.1	35	0	25	5.1	75	19	35	4.5	35	19	36.4	12/07/1929
19290713	194	22.3	35	7.9	35	0	25	5.1	75	18.8	35	4.3	35	16	40.4	13/07/1929
19290714	195	22.2	35	6.7	35	0	25	5.1	75	19.1	35	4.2	35	15.7	42.8	14/07/1929
19290715	196	20.5	35	5.7	35	0	25	5.1	75	19.4	35	3.8	35	15.8	41.5	15/07/1929
19290716	197	22.3	35	4.5	35	0	25	5.2	75	19.4	35	4.9	35	18.2	58.2	16/07/1929
19290717	198	23.6	35	5	35	0	25	5.3	75	19.4	35	5.9	35	20.3	67.7	17/07/1929
19290718	199	22	35	5.3	35	0	25	5.4	75	18.7	35	5.8	35	21.9	65.2	18/07/1929
19290719	200	23.1	35	5	35	0	25	5.5	75	19.1	35	3.2	35	11.3	36.7	19/07/1929
19290720	201	23.7	35	6.2	35	0	25	5.6	75	19.7	35	4.2	35	14.3	44.3	20/07/1929
19290721	202	24.6	35	4.5	35	0	25	5.6	75	19.5	35	5.1	35	16.5	60.6	21/07/1929
19290722	203	25.4	35	7.8	35	0	25	5.6	75	18.7	35	7.1	35	21.9	67.1	22/07/1929
19290723	204	24.9	35	7.8	35	0	25	5.6	75	19.2	35	6.6	35	21	62.4	23/07/1929
19290724	205	25.1	35	11.5	35	0	25	5.5	75	17.5	35	6.6	35	20.7	48.7	24/07/1929
19290725	206	25.6	35	7.3	35	0	25	5.6	75	19.8	35	6.8	35	20.7	66.5	25/07/1929
19290726	207	26.1	35	8.4	35	0	25	5.6	75	19.9	35	6.8	35	20.1	61.7	26/07/1929
19290727	208	27.7	35	8.5	35	0	25	5.7	75	20.2	35	9.3	35	25	83.9	27/07/1929
19290728	209	26.5	35	9.2	35	0	25	5.7	75	20.1	35	6.1	35	17.6	52.5	28/07/1929
19290729	210	25.9	35	6.1	35	0	25	5.7	75	20.5	35	3.8	35	11.4	40.4	29/07/1929
19290730	211	23.6	35	5.8	35	0	25	5.7	75	20.6	35	2.8	35	9.6	30.4	30/07/1929
19290731	212	25.1	35	5.5	35	0	25	5.7	75	20.8	35	2.1	35	6.6	23.3	31/07/1929
19290801	213	24.8	35	6.1	35	0	25	5.8	75	21	35	3.4	35	10.9	36.1	1/08/1929

19290802	214	26.5	35	7.5	35	0	25	5.8	75	20.4	35	6.8	35	19.6	65.6	2/08/1929
19290803	215	27.8	35	8.3	35	0	25	5.9	75	20	35	8.1	35	21.7	74	3/08/1929
19290804	216	28.3	35	10.4	35	0	25	6	75	20.4	35	8.3	35	21.6	65.9	4/08/1929
19290805	217	29.4	35	12.1	35	0	25	6	75	20.2	35	8.6	35	21	61	5/08/1929
19290806	218	26.8	35	11.3	35	0	25	6.1	75	20.5	35	7	35	19.9	52.3	6/08/1929
19290807	219	26.5	35	9.2	35	0	25	6.2	75	21.1	35	3.8	35	11	32.7	7/08/1929
19290808	220	27.3	35	9.4	35	0	25	6.3	75	20.8	35	6.2	35	17.1	52.6	8/08/1929
19290809	221	27.4	35	11.6	35	0	25	6.4	75	20.9	35	8.3	35	22.7	60.8	9/08/1929
19290810	222	27.3	35	12.6	35	0	25	6.4	75	20.3	35	10.3	35	28.4	70.6	10/08/1929
19290811	223	27.8	35	12.3	35	0	25	6.5	75	20.3	35	10.2	35	27.3	71.4	11/08/1929
19290812	224	28.2	35	11.2	35	0	25	6.6	75	20.6	35	7.4	35	19.4	55.7	12/08/1929
19290813	225	31	35	12.3	35	0	25	6.6	75	19.9	35	9	35	20	63	13/08/1929
19290814	226	32	35	14.4	35	0	25	6.6	75	20.9	35	13.8	35	29	84.2	14/08/1929
19290815	227	31.6	35	15.3	35	0	25	6.7	75	21.5	35	12	35	25.8	69.1	15/08/1929
19290816	228	30.9	35	14.6	35	0	25	6.6	75	21.3	35	12	35	26.9	72.3	16/08/1929
19290817	229	30.2	35	15.5	35	0	25	6.6	75	21.7	35	10.3	35	24	58.5	17/08/1929
19290818	230	29.5	35	15	35	0	25	6.7	75	21.7	35	8.8	35	21.3	51.6	18/08/1929
19290819	231	30.3	35	13.6	35	0	25	6.7	75	22.1	35	9.1	35	21.1	58.5	19/08/1929
19290820	232	30.9	35	14.3	35	0	25	6.8	75	22.3	35	9.1	35	20.4	55.9	20/08/1929
19290821	233	31.3	35	13.6	35	0	25	6.9	75	22.3	35	10.3	35	22.5	66.2	21/08/1929
19290822	234	31.9	35	13.7	35	0	25	6.9	75	23	35	10.1	35	21.4	64.5	22/08/1929
19290823	235	28.4	35	14.8	35	0	25	6.9	75	22.1	35	8	35	20.7	47.6	23/08/1929
19290824	236	23.6	35	10.3	35	0	25	7.1	75	23.6	35	4.9	35	16.8	39.1	24/08/1929
19290825	237	21	35	8.3	35	0	25	7.2	75	23.9	35	2.6	35	10.5	23.8	25/08/1929
19290826	238	26.9	35	7.4	35	0	25	7.2	75	24	35	3.7	35	10.4	36	26/08/1929
19290827	239	28.6	35	9.9	35	0	25	7.2	75	23.8	35	6	35	15.3	49.2	27/08/1929
19290828	240	29.3	35	11.7	35	0	25	7.3	75	22.9	35	9.8	35	24	71.3	28/08/1929
19290829	241	30.2	35	13.5	35	0	25	7.2	75	23.7	35	11.9	35	27.7	77	29/08/1929
19290830	242	29.9	35	12.9	35	0	25	7.2	75	23.7	35	9.3	35	22	62.5	30/08/1929
19290831	243	29.7	35	13.6	35	0	25	7.3	75	22.9	35	7.8	35	18.7	50.1	31/08/1929
19290901	244	26.9	35	12.4	35	0	25	7.5	75	22.7	35	5.4	35	15.2	37.5	1/09/1929
19290902	245	17.9	35	7.8	35	0	25	7.6	75	23.5	35	1.4	35	6.8	13.2	2/09/1929
19290903	246	22.6	35	7.7	35	0	25	7.8	75	21.2	35	2.3	35	8.4	21.9	3/09/1929
19290904	247	28.6	35	10.8	35	0	25	7.8	75	24.6	35	7.6	35	19.4	58.7	4/09/1929
19290905	248	30.1	35	13	35	0	25	7.9	75	23.7	35	9.6	35	22.5	64.1	5/09/1929
19290906	249	30.5	35	17.6	35	0	25	8	75	24.4	35	9.7	35	22.2	48.2	6/09/1929
19290907	250	30.4	35	17	35	0	25	8.1	75	23.6	35	10.1	35	23.3	52.2	7/09/1929
19290908	251	30.1	35	14.9	35	0	25	8.2	75	24.2	35	7.4	35	17.3	43.7	8/09/1929
19290909	252	27.9	35	12.5	35	0	25	8.2	75	25.5	35	2.4	35	6.4	16.6	9/09/1929
19290910	253	22.7	35	11.3	35	0	25	8.3	75	25.8	35	2.1	35	7.6	15.7	10/09/1929
19290911	254	24.3	35	6.2	35	0	25	8.3	75	26	35	1.6	35	5.3	16.9	11/09/1929
19290912	255	30.4	35	9.7	35	0	25	8.4	75	25.9	35	2.9	35	6.7	24.1	12/09/1929
19290913	256	31.6	35	10.3	35	0	25	8.4	75	25.2	35	5.7	35	12.3	45.5	13/09/1929
19290914	257	32.3	35	11.5	35	0	25	8.6	75	25.3	35	8	35	16.5	59	14/09/1929
19290915	258	31.9	35	15.2	35	0	25	8.7	75	25.1	35	9.4	35	19.9	54.5	15/09/1929
19290916	259	32.2	35	15.9	35	0	25	8.8	75	24.4	35	10.3	35	21.4	57	16/09/1929
19290917	260	31.4	35	15.2	35	0	25	8.8	75	25.5	35	8.3	35	18.1	48.1	17/09/1929
19290918	261	32.5	35	15.6	35	0	25	8.8	75	25.7	35	7.9	35	16.2	44.6	18/09/1929
19290919	262	33.2	35	16.5	35	0	25	8.7	75	26	35	6.9	35	13.6	36.8	19/09/1929
19290920	263	34.1	35	16	35	0	25	8.8	75	25.6	35	7.9	35	14.8	43.5	20/09/1929
19290921	264	33.6	35	17.7	35	0	25	8.8	75	25.3	35	9.4	35	18.1	46.4	21/09/1929
19290922	265	32.5	35	16.6	35	0	25	8.8	75	25.9	35	6.1	35	12.5	32.3	22/09/1929
19290923	266	32.2	35	15.2	35	0	25	9	75	26.4	35	3.7	35	7.7	21.4	23/09/1929
19290924	267	34.9	35	17.5	35	0	25	9.2	75	25.7	35	8.8	35	15.7	44	24/09/1929
19290925	268	36	35	17.7	35	0	25	9.1	75	25.3	35	9	35	15.1	44.5	25/09/1929
19290926	269	36.1	35	17.6	35	0	25	9.2	75	25.1	35	8.7	35	14.6	43.3	26/09/1929
19290927	270	33.6	35	18.8	35	0	25	9.4	75	23.3	35	9.9	35	19	45.6	27/09/1929
19290928	271	31.8	35	17.7	35	0	25	9.5	75	25.7	35	11.2	35	23.8	55.3	28/09/1929
19290929	272	32.3	35	16.1	35	0	25	9.4	75	25.1	35	10	35	20.7	54.7	29/09/1929
19290930	273	34.2	35	16.1	35	0	25	9.4	75	25.8	35	9.4	35	17.5	51.4	30/09/1929
19291001	274	35.3	35	18.3	35	0	25	9.6	75	27.1	35	10.2	35	17.8	48.5	1/10/1929
19291002	275	34.7	35	17.5	35	0	25	9.7	75	27.4	35	9.6	35	17.4	48	2/10/1929
19291003	276	34	35	17.2	35	0	25	9.6	75	28.6	35	4.7	35	8.8	24	3/10/1929
19291004	277	34.6	35	17.2	35	0	25	9.6	75	27.2	35	6.4	35	11.6	32.6	4/10/1929
19291005	278	34.6	35	17.6	35	0	25	9.8	75	27	35	10.1	35	18.4	50.2	5/10/1929
19291006	279	34.3	35	17.2	35	0	25	9.9	75	26.9	35	9.2	35	17	46.9	6/10/1929
19291007	280	34.8	35	18.9	35	0	25	10.1	75	26.9	35	10.3	35	18.5	47.2	7/10/1929
19291008	281	33.1	35	17.7	35	0	25	10.1	75	26	35	10	35	19.8	49.4	8/10/1929
19291009	282	31.6	35	17	35	0	25	10.2	75	25.5	35	7.1	35	15.3	36.7	9/10/1929
19291010	283	31.6	35	16.9	35	0	25	10.4	75	28.3	35	7.3	35	15.7	37.9	10/10/1929
19291011	284	32	35	14.7	35	0	25	10.2	75	27.9	35	6.6	35	13.9	39.5	11/10/1929
19291012	285	33.9	35	15.9	35	0	25	10.2	75	26.3	35	5.9	35	11.2	32.7	12/10/1929
19291013	286	35.8	35	16.8	35	0	25	10.2	75	27.3	35	7.6	35	12.9	39.7	13/10/1929
19291014	287	36.6	35	17.4	35	0	25	10.3	75	27.4	35	6.6	35	10.7	33.2	14/10/1929
19291015	288	36.9	35	16.9	35	0	25	10.2	75	28.8	35	6.9	35	11.1	35.9	15/10/1929
19291016	289	37.7	35	16.4	35	0	25	10.3	75	28.2	35	10.5	35	16.1	56.3	16/10/1929
19291017	290	37.3	35	18.3	35	0	25	10.3	75	27.8	35	11.1	35	17.4	52.8	17/10/1929
19291018	291	36.3	35	19.7	35	0	25	10.4	75	28.2	35	10	35	16.6	43.6	18/10/1929
19291019	292	36.8	35	20	35	0	25	10.4	75	26.7	35	9.8	35	15.8	41.9	19/10/1929
19291020	293	36.5	35	20	35	0	25	10.4	75	28.6	35	7.3	35	12	31.2	20/10/1929
19291021	294	37.6	35	18.5	35	0	25	10.4	75	28.9	35	3.8	35	5.9	17.9	21/10/1929
19291022	295	37.8	35	16.4	35	0	25	10.4	75	27.4	35	4.7	35	7.2	25.2	22/10/1929
19291023	296	38.8	35	20.8	35	0	25	10.2	75	28.2	35	10.2	35	14.7	41.5	23/10/1929

19291024	297	36.7	35	21.3	35	0	25	10.3	75	28.4	35	10.8	35	17.5	42.7	24/10/1929
19291025	298	34.6	35	19.9	35	0	25	10.6	75	28.9	35	10.5	35	19.1	45.2	25/10/1929
19291026	299	37.5	35	19.3	35	0	25	10.9	75	29	35	4.1	35	6.4	18.3	26/10/1929
19291027	300	39	35	18.2	35	0	25	10.8	75	28.7	35	3.5	35	5	16.8	27/10/1929
19291028	301	37.5	35	19	35	0	25	10.8	75	27.4	35	12	35	18.6	54.6	28/10/1929
19291029	302	36.7	35	18.7	35	0	25	11	75	26.3	35	3.8	35	6.2	17.6	29/10/1929
19291030	303	38.4	35	21.5	35	0	25	10.9	75	28.5	35	10.4	35	15.4	40.6	30/10/1929
19291031	304	39.3	35	22.2	35	0	25	10.8	75	27.7	35	12.9	35	18.2	48.2	31/10/1929
19291101	305	38.5	35	22.9	35	0	25	11	75	26.3	35	13	35	19.1	46.6	1/11/1929
19291102	306	37.8	35	23	35	0	25	10.9	75	28.4	35	12	35	18.3	42.7	2/11/1929
19291103	307	39.4	35	21	35	0	25	10.7	75	27.6	35	12.7	35	17.8	51.1	3/11/1929
19291104	308	40.1	35	20.5	35	0	25	10.4	75	30.2	35	8	35	10.8	33.2	4/11/1929
19291105	309	40.9	35	22.1	35	0	25	10	75	30.5	35	10.6	35	13.7	39.9	5/11/1929
19291106	310	39.6	35	24	35	0	25	10.2	75	28.9	35	9.4	35	13	31.5	6/11/1929
19291107	311	38.3	35	23.7	35	0	25	10.2	75	27.8	35	10.2	35	15.1	34.8	7/11/1929
19291108	312	38.8	35	24.6	35	0	25	10.2	75	22	35	14	35	20.2	45.3	8/11/1929
19291109	313	37.1	35	22.3	35	44.9	25	10	75	26.8	35	13.9	35	22	51.6	9/11/1929
19291110	314	37.7	35	21.6	35	11.7	25	10.1	75	25.6	35	14.5	35	22.2	56.2	10/11/1929
19291111	315	39	35	22.4	35	0	25	9.8	75	26.2	35	14.3	35	20.4	52.8	11/11/1929
19291112	316	37.1	35	24.4	35	0	25	9.7	75	22.2	35	15.5	35	24.6	50.7	12/11/1929
19291113	317	36.7	35	24.2	35	0.2	25	9.9	75	24.9	35	17	35	27.5	56.3	13/11/1929
19291114	318	36.6	35	22.7	35	0.1	25	9.9	75	25.6	35	16.6	35	27	60.2	14/11/1929
19291115	319	39.7	35	23.9	35	0	25	10	75	27.5	35	14.8	35	20.4	49.9	15/11/1929
19291116	320	38.8	35	24.7	35	0	25	10	75	26.2	35	15.6	35	22.5	50.2	16/11/1929
19291117	321	34.9	35	23.2	35	5	25	10.1	75	21.4	35	19.5	35	34.9	68.6	17/11/1929
19291118	322	37.7	35	22.4	35	0.5	25	10	75	28.1	35	16.7	35	25.6	61.7	18/11/1929
19291119	323	39.5	35	21.9	35	0	25	10.1	75	30.7	35	13.1	35	18.2	49.9	19/11/1929
19291120	324	40.9	35	21.5	35	0	25	10.3	75	29.4	35	15.3	35	19.8	59.7	20/11/1929
19291121	325	40.7	35	24.3	35	0	25	10.5	75	29.1	35	14.2	35	18.5	46.8	21/11/1929
19291122	326	38.8	35	23.6	35	0	25	10.3	75	29.1	35	15.4	35	22.3	52.9	22/11/1929
19291123	327	40.8	35	23.9	35	0	25	10.3	75	28.9	35	15.3	35	19.9	51.6	23/11/1929
19291124	328	42.2	35	24.9	35	0	25	10.4	75	28.3	35	16.6	35	20	52.7	24/11/1929
19291125	329	40.4	35	25.9	35	0	25	10.2	75	27.2	35	16.9	35	22.4	50.6	25/11/1929
19291126	330	36.9	35	24.5	35	0	25	9.9	75	30.4	35	13.7	35	21.9	44.6	26/11/1929
19291127	331	39.5	35	22.5	35	0	25	10.1	75	29.8	35	0.8	35	1.1	2.9	27/11/1929
19291128	332	40.9	35	23.6	35	0	25	10.3	75	28.2	35	13.6	35	17.6	46.7	28/11/1929
19291129	333	39.7	35	24.6	35	0	25	10.3	75	26.8	35	14.3	35	19.7	46.2	29/11/1929
19291130	334	39.6	35	26.3	35	0	25	10.5	75	27.9	35	15.1	35	20.9	44.1	30/11/1929
19291201	335	38.6	35	24.8	35	0.1	25	10.8	75	25.2	35	15.5	35	22.6	49.5	1/12/1929
19291202	336	34.1	35	21.3	35	4.5	25	11.1	75	23.9	35	16	35	29.9	63.2	2/12/1929
19291203	337	31.4	35	22.4	35	1.7	25	11.1	75	27.7	35	11.9	35	25.9	43.9	3/12/1929
19291204	338	34.2	35	18.3	35	0	25	11.3	75	29.2	35	2.8	35	5.2	13.3	4/12/1929
19291205	339	36.2	35	19.3	35	0	25	11.1	75	33.1	35	9	35	15	40.2	5/12/1929
19291206	340	37	35	20.5	35	0	25	10.6	75	31.9	35	8.5	35	13.5	35.3	6/12/1929
19291207	341	38.9	35	21.1	35	0	25	9.8	75	27.7	35	11.6	35	16.7	46.4	7/12/1929
19291208	342	39.8	35	22.5	35	0	25	9.3	75	27.5	35	15.1	35	20.7	55.4	8/12/1929
19291209	343	40.2	35	24.2	35	0	25	9.2	75	27.2	35	19.3	35	25.9	63.9	9/12/1929
19291210	344	38.6	35	24.9	35	0	25	9.4	75	26.5	35	18	35	26.3	57.2	10/12/1929
19291211	345	37.3	35	23.7	35	7.2	25	9.3	75	22.1	35	18.5	35	29	63.1	11/12/1929
19291212	346	38.3	35	24.1	35	0	25	9.2	75	26.1	35	16.9	35	25.1	56.3	12/12/1929
19291213	347	37.8	35	24.1	35	0	25	9.4	75	28.3	35	16.3	35	24.9	54.3	13/12/1929
19291214	348	39.3	35	24.4	35	0	25	9.5	75	28	35	16.2	35	22.8	53	14/12/1929
19291215	349	38.7	35	22.9	35	0	25	9.2	75	26.7	35	14.5	35	21.1	51.9	15/12/1929
19291216	350	38.1	35	21.1	35	0	25	9.6	75	29.3	35	2.6	35	3.9	10.4	16/12/1929
19291217	351	38.1	35	21.1	35	0	25	9.7	75	31.1	35	10.6	35	15.9	42.4	17/12/1929
19291218	352	39.7	35	20.2	35	0	25	9.5	75	30.4	35	5.5	35	7.6	23.2	18/12/1929
19291219	353	39.7	35	21.7	35	0	25	9.5	75	28.7	35	11.1	35	15.3	42.8	19/12/1929
19291220	354	39.3	35	23.6	35	0	25	9.5	75	28.9	35	18.1	35	25.5	62.2	20/12/1929
19291221	355	41.5	35	24.1	35	0	25	9.6	75	28.9	35	17.2	35	21.5	57.3	21/12/1929
19291222	356	42	35	24.2	35	0	25	9.8	75	28.7	35	16.7	35	20.4	55.3	22/12/1929
19291223	357	42.4	35	25.1	35	0	25	9.7	75	27.4	35	19.1	35	22.8	60	23/12/1929
19291224	358	40.4	35	27.2	35	0	25	9.3	75	25.8	35	22.1	35	29.3	61.3	24/12/1929
19291225	359	39.4	35	26	35	0	25	8.9	75	24.7	35	20.8	35	29.1	61.9	25/12/1929
19291226	360	39.3	35	26	35	0	25	8.9	75	26.1	35	21.8	35	30.7	64.9	26/12/1929
19291227	361	37.1	35	25.1	35	0	25	8.5	75	23.8	35	22.2	35	35.2	69.7	27/12/1929
19291228	362	35.2	35	25	35	0	25	8.3	75	24.4	35	23.2	35	40.8	73.3	28/12/1929
19291229	363	33.9	35	22.7	35	2.2	25	8.6	75	22.8	35	21.2	35	40.1	76.9	29/12/1929
19291230	364	31.3	35	22.8	35	0	25	8.9	75	19.7	35	21.5	35	47	77.5	30/12/1929
19291231	365	34.9	35	21.9	35	0	25	8.4	75	24.5	35	19	35	34	72.3	31/12/1929
19300101	1	37.8	35	23.4	35	0	25	8.7	75	26.2	35	17	35	25.9	59.1	1/01/1930
19300102	2	37.8	35	23.7	35	0	25	8.7	75	23.5	35	19.5	35	29.7	66.6	2/01/1930
19300103	3	39	35	23.9	35	0	25	8.5	75	26.6	35	18.9	35	27	63.7	3/01/1930
19300104	4	38	35	24.5	35	0	25	8.8	75	25.3	35	15.9	35	24	51.7	4/01/1930
19300105	5	37.9	35	24.2	35	0	25	8.6	75	24.6	35	16.8	35	25.5	55.6	5/01/1930
19300106	6	35.8	35	24.7	35	0	25	8.6	75	19.2	35	19.2	35	32.7	61.7	6/01/1930
19300107	7	35.3	35	24.4	35	0	25	8.6	75	17	35	19.8	35	34.6	64.8	7/01/1930
19300108	8	36.3	35	23.6	35	0	25	9	75	21.6	35	21.2	35	35.1	72.8	8/01/1930
19300109	9	35.3	35	24.6	35	1.7	25	9.1	75	21.7	35	22.2	35	38.8	71.8	9/01/1930
19300110	10	34.8	35	24.7	35	0	25	9.2	75	21.8	35	22.9	35	41.2	73.6	10/01/1930
19300111	11	36.1	35	24.1	35	28.1	25	9.2	75	22.3	35	24.3	35	40.7	81	11/01/1930
19300112	12	36.6	35	24.5	35	0	25	9.1	75	23.9	35	22.8	35	37.1	74.2	12/01/1930
19300113	13	38.2	35	24.7	35	0	25	9	75	22.7	35	24.1	35	36	77.5	13/01/1930
19300114	14	37.3	35	25.4	35	11	25	9.1	75							

19300115	15	35.9	35	25.6	35	4.7	25	9.1	75	20.4	35	21.8	35	36.9	66.4	15/01/1930
19300116	16	34.4	35	24	35	20.4	25	9.3	75	22.2	35	22	35	40.4	73.8	16/01/1930
19300117	17	35.5	35	25	35	7.5	25	9.4	75	22.6	35	25.3	35	43.8	79.9	17/01/1930
19300118	18	36.9	35	24.9	35	0	25	9.4	75	26.1	35	24.7	35	39.6	78.5	18/01/1930
19300119	19	38.6	35	25.1	35	0	25	9.2	75	24.3	35	22.8	35	33.3	71.6	19/01/1930
19300120	20	39.8	35	25.6	35	5.4	25	9.3	75	24.4	35	22.6	35	31	68.9	20/01/1930
19300121	21	37.7	35	24.8	35	6.1	25	9.3	75	23.3	35	21.7	35	33.3	69.3	21/01/1930
19300122	22	36.6	35	24.8	35	0	25	9.1	75	21.8	35	23.2	35	37.8	74.1	22/01/1930
19300123	23	34.9	35	24.6	35	0.7	25	9.1	75	17.9	35	25.7	35	46	83.1	23/01/1930
19300124	24	36.1	35	24.9	35	30.9	25	8.7	75	16.2	35	26.4	35	44.2	83.9	24/01/1930
19300125	25	35.5	35	24.5	35	4.1	25	8.7	75	20.9	35	26.4	35	45.7	85.9	25/01/1930
19300126	26	35.5	35	24.5	35	2.4	25	8.6	75	22.1	35	25.7	35	44.5	83.6	26/01/1930
19300127	27	34.4	35	24.4	35	48.7	25	8.8	75	20	35	25.5	35	46.9	83.5	27/01/1930
19300128	28	35.4	35	24.4	35	22.3	25	8.9	75	18.2	35	24.8	35	43.1	81.2	28/01/1930
19300129	29	34.3	35	23.9	35	0.1	25	9.3	75	20.4	35	22.2	35	41	74.9	29/01/1930
19300130	30	34.9	35	23.4	35	0	25	9.3	75	23.3	35	20.2	35	36.1	70.2	30/01/1930
19300131	31	34.4	35	23.4	35	0	25	9.2	75	25.4	35	20.8	35	38.2	72.3	31/01/1930
19300201	32	35.1	35	24.2	35	0.3	25	9.2	75	22.1	35	23	35	40.7	76.2	1/02/1930
19300202	33	35.7	35	24.9	35	1.3	25	9	75	23	35	26	35	44.5	82.6	2/02/1930
19300203	34	32.8	35	23.7	35	59.3	25	8.8	75	21.2	35	25.5	35	51.3	87	3/02/1930
19300204	35	33.9	35	22.4	35	0.7	25	8.4	75	23.4	35	26.6	35	50.3	98.2	4/02/1930
19300205	36	33.9	35	22.3	35	1.2	25	8.6	75	19.6	35	25.5	35	48.2	94.7	5/02/1930
19300206	37	33	35	22.5	35	21.3	25	8.7	75	21.8	35	26.3	35	52.3	96.5	6/02/1930
19300207	38	30.7	35	23.2	35	9.1	25	8.8	75	20.4	35	24.2	35	54.8	85.1	7/02/1930
19300208	39	31.6	35	22.3	35	0.2	25	8.9	75	23.8	35	20.9	35	45	77.7	8/02/1930
19300209	40	32.4	35	22.5	35	0.3	25	8.7	75	24.6	35	19.7	35	40.5	72.3	9/02/1930
19300210	41	33	35	21.6	35	0	25	8.5	75	26.8	35	18.2	35	36.2	70.6	10/02/1930
19300211	42	34.2	35	20.2	35	0	25	8.5	75	27.8	35	17.9	35	33.3	75.6	11/02/1930
19300212	43	34.9	35	21.5	35	0	25	8.3	75	27	35	19.8	35	35.4	77.2	12/02/1930
19300213	44	36	35	22.9	35	0	25	8	75	26.3	35	20.4	35	34.3	73.1	13/02/1930
19300214	45	37.4	35	23.9	35	0	25	8	75	25.1	35	23.2	35	36.2	78.2	14/02/1930
19300215	46	38	35	25	35	0	25	8	75	25.3	35	23.5	35	35.5	74.2	15/02/1930
19300216	47	39.1	35	25.2	35	0	25	8.1	75	25.2	35	23	35	32.7	71.8	16/02/1930
19300217	48	37.6	35	24.3	35	0	25	8.4	75	24.6	35	22.5	35	34.7	74.1	17/02/1930
19300218	49	37.4	35	24	35	0	25	8.7	75	24.5	35	22.6	35	35.2	75.8	18/02/1930
19300219	50	37.7	35	24	35	0	25	8.8	75	24.8	35	22.9	35	35.1	76.8	19/02/1930
19300220	51	36.1	35	22.9	35	0	25	8.9	75	24	35	24.6	35	41.2	88.1	20/02/1930
19300221	52	35.8	35	24	35	0.1	25	9.1	75	22.3	35	25.2	35	42.9	84.5	21/02/1930
19300222	53	34.6	35	24.5	35	0.1	25	8.9	75	22.5	35	25.5	35	46.4	83	22/02/1930
19300223	54	35.1	35	23.8	35	31.5	25	8.9	75	22.9	35	25.2	35	44.6	85.5	23/02/1930
19300224	55	35.8	35	23.8	35	0.1	25	9	75	22.3	35	22.8	35	38.8	77.4	24/02/1930
19300225	56	34.5	35	23.4	35	0	25	7.8	75	22.2	35	21.7	35	39.7	75.4	25/02/1930
19300226	57	32.6	35	23.4	35	13.3	25	7.3	75	21.1	35	23.1	35	47	80.3	26/02/1930
19300227	58	32.2	35	23.5	35	26.2	25	6.6	75	19.3	35	22.6	35	47	78.1	27/02/1930
19300228	59	29.4	35	22.9	35	6.2	25	8.4	75	17.4	35	22.8	35	55.6	81.7	28/02/1930
19300301	60	25.8	35	22.7	35	14.6	25	6.6	75	5.8	35	22.5	35	67.8	81.6	1/03/1930
19300302	61	26.2	35	21.4	35	20.5	25	6.3	75	9.3	35	21.9	35	64.4	86	2/03/1930
19300303	62	30	35	20.4	35	9.6	25	6.5	75	18.1	35	20.6	35	48.6	86	3/03/1930
19300304	63	32.1	35	20.4	35	0	25	6.8	75	23.3	35	19.5	35	40.8	81.4	4/03/1930
19300305	64	33.4	35	20.6	35	0	25	7	75	26	35	18.5	35	36	76.3	5/03/1930
19300306	65	34.2	35	19.1	35	0	25	7.1	75	25.4	35	17.4	35	32.3	78.7	6/03/1930
19300307	66	35.6	35	19.8	35	0	25	7.1	75	26.1	35	18.8	35	32.3	81.4	7/03/1930
19300308	67	36.3	35	21.1	35	0	25	7.3	75	26.5	35	17.3	35	28.6	69.2	8/03/1930
19300309	68	36.6	35	21.4	35	0	25	7.3	75	24.5	35	18.8	35	30.6	73.8	9/03/1930
19300310	69	36.7	35	20.9	35	0	25	7.5	75	25.4	35	18.3	35	29.6	74.1	10/03/1930
19300311	70	36	35	21.5	35	0	25	7.5	75	25.4	35	18.1	35	30.5	70.6	11/03/1930
19300312	71	36.2	35	21.5	35	0	25	7.7	75	27	35	19.5	35	32.5	76.1	12/03/1930
19300313	72	36.4	35	22.3	35	0	25	7.9	75	24.5	35	20.7	35	34.1	76.9	13/03/1930
19300314	73	36.3	35	23.1	35	0	25	8	75	24.1	35	21.9	35	36.3	77.5	14/03/1930
19300315	74	36.3	35	21.9	35	0	25	8	75	23.5	35	20.7	35	34.3	78.8	15/03/1930
19300316	75	36.5	35	22.4	35	0	25	8	75	22.3	35	20.4	35	33.4	75.3	16/03/1930
19300317	76	36.6	35	22.4	35	0	25	7.8	75	22.8	35	20.5	35	33.4	75.7	17/03/1930
19300318	77	36.8	35	22.6	35	0.1	25	7.8	75	22	35	19.1	35	30.8	69.7	18/03/1930
19300319	78	35.2	35	22.2	35	0	25	7.8	75	21.3	35	19.7	35	34.6	73.6	19/03/1930
19300320	79	35	35	21.5	35	0	25	7.9	75	24.2	35	19.5	35	34.7	76.1	20/03/1930
19300321	80	35.2	35	19.8	35	0	25	7.9	75	24	35	16.3	35	28.7	70.6	21/03/1930
19300322	81	35.2	35	19.4	35	0	25	8.2	75	24.4	35	14.7	35	25.9	65.3	22/03/1930
19300323	82	34.8	35	18.5	35	0	25	8.3	75	24.6	35	13.1	35	23.6	61.5	23/03/1930
19300324	83	35.7	35	18.8	35	0	25	8.3	75	24	35	13.4	35	22.9	61.8	24/03/1930
19300325	84	35	35	19.2	35	0	25	8.1	75	24.2	35	13.7	35	24.4	61.6	25/03/1930
19300326	85	35.2	35	18.8	35	0	25	8.2	75	23.8	35	14	35	24.6	64.5	26/03/1930
19300327	86	34.4	35	19.2	35	0	25	8	75	22.9	35	15.1	35	27.8	67.9	27/03/1930
19300328	87	34.2	35	19.6	35	0	25	7.8	75	23.2	35	15.1	35	28.1	66.2	28/03/1930
19300329	88	34.5	35	20.4	35	0	25	7.9	75	23.4	35	16	35	29.3	66.8	29/03/1930
19300330	89	34.6	35	20.6	35	0	25	8	75	22.5	35	16.3	35	29.6	67.2	30/03/1930
19300331	90	34.4	35	20.5	35	0	25	7.7	75	22	35	16.3	35	30	67.6	31/03/1930
19300401	91	35.1	35	20.6	35	0	25	7.6	75	20.4	35	15.6	35	27.6	64.3	1/04/1930
19300402	92	34.7	35	20.7	35	0	25	7.6	75	22.4	35	15.9	35	28.7	65.2	2/04/1930
19300403	93	33.8	35	19.3	35	0	25	7.4	75	22.9	35	14.3	35	27.2	63.9	3/04/1930
19300404	94	34.4	35	18.9	35	0	25	7.5	75	23.3	35	13.3	35	24.5	60.9	4/04/1930
19300405	95	34.6	35	19.5	35	0	25	7.6	75	21.6	35	14.1	35	25.6	62.2	5/04/1930
19300406	96	34.4	35	19.5	35	0	25	7.8	75	22.8	35	14.5	35	26.7	64	6/04/1930
19300407	97	34.5	35	20.2	35	0	25	7.6	75	21.9	35	16.1	35			

19300408	98	34.6	35	20.3	35	0	25	7.5	75	21.1	35	14.8	35	26.9	62.2	8/04/1930
19300409	99	34.3	35	20.1	35	0	25	7.4	75	23.7	35	8.3	35	15.3	35.3	9/04/1930
19300410	100	32.2	35	16.4	35	0	25	7.5	75	23.6	35	8.9	35	18.5	47.7	10/04/1930
19300411	101	31.8	35	15.7	35	0	25	7.4	75	24.2	35	2.6	35	5.5	14.6	11/04/1930
19300412	102	30.1	35	15.9	35	0	25	7.4	75	22.6	35	13.2	35	30.9	73.1	12/04/1930
19300413	103	30.9	35	16.3	35	0	25	7.4	75	22.8	35	13	35	29.1	70.2	13/04/1930
19300414	104	31.9	35	15.9	35	0	25	7.4	75	22.5	35	12.1	35	25.6	67	14/04/1930
19300415	105	32.3	35	16.9	35	0	25	7.3	75	21.8	35	12.2	35	25.2	63.4	15/04/1930
19300416	106	33.7	35	16.9	35	0	25	7.5	75	21.9	35	13.9	35	26.6	72.2	16/04/1930
19300417	107	34.2	35	17.5	35	0	25	7.5	75	21.9	35	13.7	35	25.5	68.5	17/04/1930
19300418	108	33.8	35	17.6	35	0	25	7.4	75	21.9	35	14	35	26.6	69.6	18/04/1930
19300419	109	33.9	35	17.7	35	0	25	7.5	75	22.9	35	12.3	35	23.3	60.8	19/04/1930
19300420	110	34.7	35	18.5	35	0	25	7.2	75	20.5	35	13.4	35	24.2	63	20/04/1930
19300421	111	34.1	35	18.9	35	0	25	6.9	75	21.1	35	13.3	35	24.9	60.9	21/04/1930
19300422	112	33.5	35	18.5	35	0	25	6.5	75	20.8	35	13.6	35	26.3	63.9	22/04/1930
19300423	113	33.3	35	18.6	35	0	25	6.3	75	20.9	35	15.1	35	29.5	70.5	23/04/1930
19300424	114	33.6	35	19.1	35	0	25	6.2	75	19.8	35	17.3	35	33.3	78.3	24/04/1930
19300425	115	32	35	17.8	35	0	25	6.4	75	20.2	35	13.2	35	27.8	64.8	25/04/1930
19300426	116	31.6	35	16.8	35	0	25	6.4	75	20.5	35	11.6	35	25	60.7	26/04/1930
19300427	117	32	35	16.9	35	0	25	6.4	75	21.4	35	12	35	25.2	62.4	27/04/1930
19300428	118	32.3	35	17	35	0	25	6.6	75	20.6	35	12.8	35	26.5	66.1	28/04/1930
19300429	119	32.8	35	17.8	35	0	25	6.6	75	20	35	13.5	35	27.1	66.3	29/04/1930
19300430	120	32.3	35	18	35	0	25	6.6	75	19.6	35	14.2	35	29.4	68.8	30/04/1930
19300501	121	31.7	35	17.1	35	0	25	6.6	75	19.5	35	13.1	35	28	67.2	1/05/1930
19300502	122	31	35	16.7	35	0	25	6.5	75	19.6	35	12.4	35	27.6	65.3	2/05/1930
19300503	123	30.1	35	16.5	35	0	25	6.4	75	19.4	35	10.8	35	25.3	57.6	3/05/1930
19300504	124	29.7	35	16.5	35	0	25	6.3	75	14.5	35	10.1	35	24.2	53.8	4/05/1930
19300505	125	30.9	35	15.5	35	0	25	6.3	75	18.4	35	11.3	35	25.3	64.2	5/05/1930
19300506	126	32.1	35	16.5	35	0	25	6.3	75	18.7	35	13.1	35	27.4	69.8	6/05/1930
19300507	127	30.1	35	19	35	0	25	6.4	75	15.9	35	22	35	51.6	100	7/05/1930
19300508	128	28.4	35	17.6	35	9.4	25	6.4	75	16.3	35	18	35	46.5	89.5	8/05/1930
19300509	129	30.4	35	15	35	0.2	25	6.4	75	18.3	35	18.5	35	42.6	100	9/05/1930
19300510	130	31.6	35	16.1	35	0	25	6.2	75	19.3	35	16	35	34.4	87.5	10/05/1930
19300511	131	30.4	35	16	35	0	25	6.1	75	18.4	35	15	35	34.6	82.5	11/05/1930
19300512	132	27.9	35	14.3	35	0	25	6	75	18	35	12	35	31.9	73.7	12/05/1930
19300513	133	26.6	35	14.3	35	0	25	5.8	75	18.3	35	11.2	35	32.2	68.8	13/05/1930
19300514	134	24.5	35	14.3	35	0	25	5.8	75	19.5	35	9.5	35	30.9	58.3	14/05/1930
19300515	135	25.2	35	11.5	35	0	25	5.7	75	20	35	6.9	35	21.5	50.9	15/05/1930
19300516	136	26.7	35	7.9	35	0	25	5.8	75	19.5	35	8.7	35	24.8	81.7	16/05/1930
19300517	137	27.8	35	13	35	0	25	5.7	75	18.2	35	10.3	35	27.6	68.8	17/05/1930
19300518	138	27.6	35	11.6	35	0	25	5.5	75	18.8	35	10.2	35	27.6	74.7	18/05/1930
19300519	139	27.1	35	11.7	35	0	25	5.5	75	18.3	35	10.9	35	30.4	79.3	19/05/1930
19300520	140	26.8	35	12.1	35	0	25	5.4	75	19.3	35	10.3	35	29.2	73	20/05/1930
19300521	141	27.6	35	12	35	0	25	5.2	75	18.7	35	9.6	35	26	68.5	21/05/1930
19300522	142	28.1	35	12.4	35	0	25	5.3	75	18.3	35	10.3	35	27.1	71.6	22/05/1930
19300523	143	28.4	35	12.9	35	0	25	5.3	75	19.7	35	13.5	35	34.9	90.8	23/05/1930
19300524	144	28.5	35	13.8	35	0	25	5.3	75	18.2	35	12.5	35	32.1	79.3	24/05/1930
19300525	145	27.9	35	13.2	35	0	25	5.3	75	18	35	11.8	35	31.4	77.8	25/05/1930
19300526	146	27.3	35	13	35	0	25	5.2	75	18.9	35	11.4	35	31.4	76.2	26/05/1930
19300527	147	27.6	35	13.5	35	0	25	5.2	75	16.9	35	12.2	35	33	78.9	27/05/1930
19300528	148	26.6	35	15.6	35	5.3	25	5.2	75	13.2	35	14.7	35	42.2	83	28/05/1930
19300529	149	27.1	35	14.6	35	0	25	5.3	75	16.7	35	16.2	35	45.2	97.5	29/05/1930
19300530	150	26.2	35	17.5	35	0	25	5.2	75	13.7	35	15.8	35	46.5	79	30/05/1930
19300531	151	25	35	15.4	35	9	25	5.2	75	15.7	35	16.1	35	50.8	92.1	31/05/1930
19300601	152	24.5	35	12.5	35	0	25	5.1	75	17.6	35	12.7	35	41.3	87.7	1/06/1930
19300602	153	21.6	35	8	35	0	25	5	75	17.1	35	12.5	35	48.5	100	2/06/1930
19300603	154	23.5	35	6.5	35	0	25	5	75	18.4	35	9.5	35	32.8	98.2	3/06/1930
19300604	155	24.1	35	8	35	0	25	4.9	75	16.7	35	9.1	35	30.3	84.9	4/06/1930
19300605	156	23.7	35	10.5	35	0	25	5	75	11.2	35	9.2	35	31.4	72.5	5/06/1930
19300606	157	23.5	35	10.6	35	0	25	5.1	75	16.8	35	8.9	35	30.7	69.7	6/06/1930
19300607	158	24.1	35	8.4	35	0	25	5	75	17.7	35	9.7	35	32.3	88.1	7/06/1930
19300608	159	25	35	10.5	35	0	25	5	75	17.5	35	9.7	35	30.6	76.4	8/06/1930
19300609	160	25.6	35	9	35	0	25	5.1	75	17.4	35	9.4	35	28.6	81.9	9/06/1930
19300610	161	26.4	35	12.6	35	0	25	4.9	75	16.7	35	9.5	35	27.6	65.2	10/06/1930
19300611	162	22.8	35	13.1	35	0	25	4.9	75	13.2	35	12	35	43.3	79.7	11/06/1930
19300612	163	23.3	35	13.2	35	0	25	5	75	15	35	14.5	35	50.7	95.6	12/06/1930
19300613	164	23.6	35	13.6	35	0	25	4.8	75	13.9	35	13.8	35	47.4	88.7	13/06/1930
19300614	165	25.4	35	14.2	35	0	25	4.8	75	14.3	35	19.2	35	59.2	100	14/06/1930
19300615	166	25.3	35	14.7	35	0	25	4.8	75	14.8	35	16.3	35	50.6	97.5	15/06/1930
19300616	167	21.8	35	12.5	35	0	25	4.8	75	15.9	35	14.4	35	55.2	99.4	16/06/1930
19300617	168	19.2	35	6.9	35	0	25	4.8	75	17.9	35	9.6	35	43.2	96.5	17/06/1930
19300618	169	19.5	35	7.1	35	0	25	4.8	75	17.4	35	10.3	35	45.5	100	18/06/1930
19300619	170	20.6	35	8	35	0	25	4.9	75	17.5	35	9.4	35	38.8	87.7	19/06/1930
19300620	171	23.2	35	7.4	35	0	25	5	75	18.4	35	9.6	35	33.8	93.3	20/06/1930
19300621	172	24	35	6.9	35	0	25	5.1	75	18.3	35	9.2	35	30.8	92.5	21/06/1930
19300622	173	24.4	35	7.9	35	0	25	5.1	75	17.8	35	9.5	35	31.1	89.2	22/06/1930
19300623	174	24.6	35	8.1	35	0	25	5.2	75	18	35	9.1	35	29.4	84.3	23/06/1930
19300624	175	26.8	35	10.7	35	0	25	5.2	75	17.5	35	10.4	35	29.5	80.9	24/06/1930
19300625	176	26.4	35	11.4	35	0	25	5.1	75	17.9	35	9.8	35	28.5	72.8	25/06/1930
19300626	177	27.3	35	11.5	35	0	25	5.1	75	16.5	35	11.2	35	30.9	82.6	26/06/1930
19300627	178	27.6	35	12.1	35	0	25	5	75	17.5	35	14.6	35	39.5	100	27/06/1930
19300628	179	26.2	35	10.5	35	0	25	5	75	17	35	11.9	35	35	93.8	28/06/1930
19300629	180	26.8	35	10.6	35	0	25	5.1	75	17.4	35	12.2	35	34.6	95.5	29/06

19300630	181	27.6	35	11.8	35	0	25	5.1	75	15.6	35	14.5	35	39.3	100	30/06/1930
19300701	182	28.5	35	14.5	35	0	25	4.9	75	16.2	35	18.3	35	47	100	1/07/1930
19300702	183	28.4	35	14.5	35	0	25	4.9	75	15.9	35	16.5	35	42.7	100	2/07/1930
19300703	184	27.8	35	14.3	35	0	25	5	75	16.7	35	15.6	35	41.8	95.8	3/07/1930
19300704	185	27.5	35	12	35	0	25	4.9	75	18	35	12.4	35	33.8	88.5	4/07/1930
19300705	186	26.4	35	10.5	35	0	25	4.9	75	18.2	35	10.8	35	31.4	85.1	5/07/1930
19300706	187	27	35	10.4	35	0	25	5	75	18	35	9.6	35	26.9	76.2	6/07/1930
19300707	188	26.7	35	8.8	35	0	25	5	75	18.6	35	8.8	35	25.1	77.7	7/07/1930
19300708	189	26.5	35	8.5	35	0	25	5.1	75	19	35	7.8	35	22.5	70.3	8/07/1930
19300709	190	25.7	35	8	35	0	25	5.1	75	18.8	35	7.4	35	22.4	69	9/07/1930
19300710	191	26.2	35	6.9	35	0	25	5.2	75	18	35	7	35	20.6	70.4	10/07/1930
19300711	192	26.6	35	7.4	35	0	25	5.1	75	18.9	35	8.1	35	23.3	78.7	11/07/1930
19300712	193	24.9	35	8.6	35	0	25	5.1	75	19.1	35	8	35	25.4	71.6	12/07/1930
19300713	194	24.1	35	7.5	35	0	25	5.1	75	18.1	35	7.2	35	24	69.5	13/07/1930
19300714	195	24.6	35	7.2	35	0	25	5.1	75	18.8	35	7.2	35	23.3	70.9	14/07/1930
19300715	196	25.6	35	8.7	35	0	25	5.1	75	18.9	35	8.9	35	27.1	79.2	15/07/1930
19300716	197	26.1	35	10.2	35	0	25	5.2	75	18	35	10.3	35	30.5	82.8	16/07/1930
19300717	198	26.7	35	11.7	35	0	25	5.3	75	17.4	35	11.7	35	33.4	85.1	17/07/1930
19300718	199	25.9	35	10.9	35	0	25	5.4	75	17.8	35	10.9	35	32.6	83.6	18/07/1930
19300719	200	25.6	35	9.6	35	0	25	5.5	75	18.9	35	9	35	27.4	75.3	19/07/1930
19300720	201	25.8	35	10.3	35	0	25	5.6	75	18.9	35	9	35	27.1	71.9	20/07/1930
19300721	202	26	35	9.4	35	0	25	5.6	75	17.8	35	8.8	35	26.2	74.7	21/07/1930
19300722	203	27.2	35	15.4	35	0	25	5.6	75	16.6	35	11.9	35	33	68.1	22/07/1930
19300723	204	26.3	35	15.2	35	0	25	5.6	75	16.2	35	12.1	35	35.4	70.1	23/07/1930
19300724	205	28.1	35	13.6	35	0	25	5.5	75	16.9	35	12.1	35	31.8	77.7	24/07/1930
19300725	206	27.4	35	13.7	35	0	25	5.6	75	17	35	13.5	35	37	86.2	25/07/1930
19300726	207	27.3	35	13.7	35	0	25	5.6	75	18.1	35	13	35	35.8	83	26/07/1930
19300727	208	29.7	35	12.7	35	0	25	5.7	75	18.6	35	12	35	28.8	81.8	27/07/1930
19300728	209	27.1	35	12	35	0	25	5.7	75	19.6	35	10.8	35	30.1	77.1	28/07/1930
19300729	210	26.6	35	10.3	35	0	25	5.7	75	20.6	35	8.7	35	25	69.5	29/07/1930
19300730	211	26.9	35	8.2	35	0	25	5.7	75	20.7	35	7.5	35	21.2	69	30/07/1930
19300731	212	28.5	35	7.7	35	0	25	5.7	75	20.3	35	7.9	35	20.3	75.2	31/07/1930
19300801	213	29.7	35	9.4	35	0	25	5.8	75	19.6	35	7.8	35	18.7	66.2	1/08/1930
19300802	214	26	35	10.8	35	0	25	5.8	75	20.2	35	7.8	35	23.2	60.3	2/08/1930
19300803	215	23.6	35	9.6	35	0	25	5.9	75	20.9	35	7.6	35	26.1	63.6	3/08/1930
19300804	216	20.7	35	8.2	35	0	25	6	75	21.1	35	6.6	35	27	60.7	4/08/1930
19300805	217	25.5	35	7.2	35	0	25	6	75	21.6	35	4.8	35	14.7	47.3	5/08/1930
19300806	218	27.3	35	7.3	35	0	25	6.1	75	21.6	35	6.2	35	17.1	60.7	6/08/1930
19300807	219	28.6	35	10.1	35	0	25	6.2	75	19.2	35	10.5	35	26.8	85	7/08/1930
19300808	220	28.4	35	12.3	35	0	25	6.3	75	19.7	35	10.9	35	28.2	76.2	8/08/1930
19300809	221	27.6	35	13.1	35	0	25	6.4	75	20.6	35	9.6	35	26	63.7	9/08/1930
19300810	222	26.6	35	10.5	35	0	25	6.4	75	20.8	35	7.7	35	22.1	60.7	10/08/1930
19300811	223	25.3	35	10	35	0	25	6.5	75	22	35	3.8	35	11.8	31	11/08/1930
19300812	224	25.9	35	7.7	35	0	25	6.6	75	22.1	35	6	35	18	57.1	12/08/1930
19300813	225	26.5	35	7.1	35	0	25	6.6	75	21.9	35	5.3	35	15.3	52.6	13/08/1930
19300814	226	26.8	35	9.1	35	0	25	6.6	75	22.5	35	6.3	35	17.9	54.5	14/08/1930
19300815	227	25.8	35	8.6	35	0	25	6.7	75	22.3	35	8.7	35	26.2	77.9	15/08/1930
19300816	228	26.4	35	7.4	35	0	25	6.6	75	22.4	35	6.7	35	19.5	65.1	16/08/1930
19300817	229	28.6	35	8.7	35	0	25	6.6	75	21.8	35	7	35	17.9	62.3	17/08/1930
19300818	230	29.9	35	10.5	35	0	25	6.7	75	21.5	35	8.9	35	21.1	70.1	18/08/1930
19300819	231	31.5	35	13.4	35	0	25	6.7	75	20.9	35	9.8	35	21.2	63.8	19/08/1930
19300820	232	31.6	35	13.8	35	0	25	6.8	75	20.2	35	9.8	35	21.1	62.1	20/08/1930
19300821	233	26.8	35	15	35	0	25	6.9	75	19.8	35	10.1	35	28.7	59.3	21/08/1930
19300822	234	21.6	35	14.6	35	0	25	6.9	75	12.6	35	11	35	42.7	66.2	22/08/1930
19300823	235	28.4	35	13.8	35	0	25	6.9	75	21	35	11.3	35	29.2	71.7	23/08/1930
19300824	236	29.5	35	13.8	35	0	25	7.1	75	21.9	35	10.7	35	26	67.9	24/08/1930
19300825	237	29	35	14.1	35	0	25	7.2	75	22.3	35	9.3	35	23.2	57.8	25/08/1930
19300826	238	28.6	35	12.8	35	0	25	7.2	75	22.9	35	8.6	35	22	58.2	26/08/1930
19300827	239	29.9	35	10.9	35	0	25	7.2	75	23.4	35	8.6	35	20.4	66	27/08/1930
19300828	240	31.5	35	11.9	35	0	25	7.3	75	23.6	35	8.5	35	18.4	61	28/08/1930
19300829	241	32.8	35	13.5	35	0	25	7.2	75	23.2	35	10.6	35	21.3	68.5	29/08/1930
19300830	242	31.9	35	15.4	35	0	25	7.2	75	23.8	35	10.3	35	21.8	58.9	30/08/1930
19300831	243	31.6	35	13.5	35	0	25	7.3	75	23.7	35	8.5	35	18.3	55	31/08/1930
19300901	244	31.4	35	13.4	35	0	25	7.5	75	24.2	35	6.8	35	14.8	44.3	1/09/1930
19300902	245	30.7	35	13.9	35	0	25	7.6	75	23.9	35	8.2	35	18.6	51.7	2/09/1930
19300903	246	28.5	35	14	35	0	25	7.8	75	24.5	35	6.2	35	15.9	38.8	3/09/1930
19300904	247	27.8	35	12.4	35	0	25	7.8	75	24.4	35	6.6	35	17.7	45.9	4/09/1930
19300905	248	29.6	35	14.2	35	0	25	7.9	75	24.2	35	8.9	35	21.5	55	5/09/1930
19300906	249	30.2	35	14.8	35	0	25	8	75	24.8	35	9.8	35	22.8	58.3	6/09/1930
19300907	250	31.5	35	14.7	35	0	25	8.1	75	24.5	35	9.1	35	19.7	54.4	7/09/1930
19300908	251	32.9	35	14.9	35	0	25	8.2	75	24.8	35	8.7	35	17.4	51.4	8/09/1930
19300909	252	33.4	35	16.5	35	0	25	8.2	75	24.8	35	9.2	35	17.9	49	9/09/1930
19300910	253	33	35	15.6	35	0	25	8.3	75	24.5	35	9	35	17.9	50.8	10/09/1930
19300911	254	34.4	35	15.9	35	0	25	8.3	75	23.8	35	9.6	35	17.6	53.2	11/09/1930
19300912	255	33.1	35	17.4	35	0	25	8.4	75	22.4	35	14.9	35	29.5	75	12/09/1930
19300913	256	32.8	35	20.1	35	0	25	8.4	75	22.9	35	13	35	26.1	55.3	13/09/1930
19300914	257	29.8	35	16.7	35	0	25	8.6	75	22.1	35	9.9	35	23.6	52.1	14/09/1930
19300915	258	30	35	14.8	35	0	25	8.7	75	25.7	35	7.7	35	18.1	45.8	15/09/1930
19300916	259	31.2	35	11.9	35	0	25	8.8	75	26.4	35	7.4	35	16.3	53.1	16/09/1930
19300917	260	31.7	35	14.4	35	0	25	8.8	75	25.5	35	8.8	35	18.8	53.7	17/09/1930
19300918	261	30.1	35	13.8	35	0	25	8.8	75	26	35	8.4	35	19.7	53.3	18/09/1930
19300919	262	30.5	35	13	35	0	25	8.7	75	26.3	35	7.9	35	18.1	52.8	19/09/1930
19300920	263	31.3	35	15.8	35	0	25	8.8	75	25.9	35	9.1	35	19.9	50.7	20/09/1930

19300921	264	32.1	35	15.1	35	0	25	8.8	75	25.4	35	16.3	35	34.1	95	21/09/1930
19300922	265	33.2	35	15.1	35	0	25	8.8	75	26.3	35	10	35	19.7	58.3	22/09/1930
19300923	266	30.8	35	16.4	35	0	25	9	75	25.5	35	8.9	35	20	47.7	23/09/1930
19300924	267	30.6	35	11.7	35	0	25	9.2	75	25.9	35	6.5	35	14.8	47.3	24/09/1930
19300925	268	32.2	35	11.7	35	0	25	9.1	75	26.3	35	7.6	35	15.8	55.3	25/09/1930
19300926	269	32	35	15.5	35	0	25	9.2	75	25.6	35	8.1	35	17	46	26/09/1930
19300927	270	32.3	35	14.5	35	0	25	9.4	75	25.6	35	6	35	12.4	36.4	27/09/1930
19300928	271	32.6	35	15.2	35	0	25	9.5	75	25.9	35	7.8	35	15.9	45.2	28/09/1930
19300929	272	32.9	35	15.3	35	0	25	9.4	75	25.8	35	9.1	35	18.2	52.4	29/09/1930
19300930	273	33.7	35	15.3	35	0	25	9.4	75	26.4	35	9.8	35	18.7	56.4	30/09/1930
19301001	274	34.2	35	16.8	35	0.1	25	9.6	75	23.6	35	10.2	35	19	53.3	1/10/1930
19301002	275	29.3	35	20.3	35	2.3	25	9.7	75	16.6	35	12.5	35	30.7	52.5	2/10/1930
19301003	276	23.6	35	18.4	35	62.8	25	9.6	75	15.2	35	14.1	35	48.4	66.7	3/10/1930
19301004	277	29.8	35	15.9	35	8.5	25	9.6	75	20.8	35	14.8	35	35.3	82	4/10/1930
19301005	278	32.7	35	16.9	35	0	25	9.8	75	22.9	35	18.6	35	37.6	96.7	5/10/1930
19301006	279	34.3	35	18.4	35	0	25	9.9	75	24.3	35	16.8	35	31.1	79.4	6/10/1930
19301007	280	33.7	35	21.4	35	0.6	25	10.1	75	23.7	35	15.1	35	28.9	59.3	7/10/1930
19301008	281	34.3	35	20.7	35	2	25	10.1	75	25.3	35	16.3	35	30.1	66.8	8/10/1930
19301009	282	34.1	35	21.7	35	0	25	10.2	75	24.6	35	18.6	35	34.8	71.7	9/10/1930
19301010	283	29.3	35	21.4	35	0.1	25	10.4	75	16.4	35	16.4	35	40.2	64.4	10/10/1930
19301011	284	33.3	35	21	35	1.8	25	10.2	75	23.2	35	23.5	35	45.9	94.5	11/10/1930
19301012	285	32.7	35	20.6	35	2.3	25	10.2	75	25.2	35	17	35	34.4	70.1	12/10/1930
19301013	286	32.2	35	19.4	35	0	25	10.2	75	26	35	11.7	35	24.3	52	13/10/1930
19301014	287	33.4	35	17.6	35	0	25	10.3	75	28.1	35	3	35	5.8	14.9	14/10/1930
19301015	288	35	35	16	35	0	25	10.2	75	27.5	35	5.4	35	9.6	29.7	15/10/1930
19301016	289	35.7	35	17.3	35	0	25	10.3	75	28.1	35	7.5	35	12.8	38	16/10/1930
19301017	290	35.5	35	18.8	35	0	25	10.3	75	28	35	10.6	35	18.3	48.9	17/10/1930
19301018	291	36.4	35	20.5	35	0	25	10.4	75	27.2	35	12.2	35	20.1	50.6	18/10/1930
19301019	292	36.1	35	21.1	35	0	25	10.4	75	27.3	35	14	35	23.4	56	19/10/1930
19301020	293	35.4	35	21.2	35	0	25	10.4	75	26.9	35	13.2	35	23	52.5	20/10/1930
19301021	294	34.4	35	20.8	35	0	25	10.4	75	28	35	14.5	35	26.7	59.1	21/10/1930
19301022	295	35.1	35	20.9	35	0	25	10.4	75	25.7	35	13.1	35	23.2	53	22/10/1930
19301023	296	36.2	35	21.8	35	0	25	10.2	75	24.8	35	13.6	35	22.6	52.1	23/10/1930
19301024	297	36.7	35	22.6	35	0	25	10.3	75	25	35	15.2	35	24.6	55.5	24/10/1930
19301025	298	33.6	35	22.4	35	0	25	10.6	75	25.8	35	11.8	35	22.7	43.6	25/10/1930
19301026	299	34.6	35	21.7	35	0	25	10.9	75	24.5	35	10.3	35	18.7	39.7	26/10/1930
19301027	300	29.8	35	20.9	35	0	25	10.8	75	17.4	35	15.3	35	36.5	61.9	27/10/1930
19301028	301	34.3	35	21.3	35	0.2	25	10.8	75	24.4	35	17.6	35	32.5	69.5	28/10/1930
19301029	302	28	35	21.8	35	11	25	11	75	21.1	35	16.4	35	43.4	62.8	29/10/1930
19301030	303	31.2	35	21.3	35	0	25	10.9	75	24.5	35	15.2	35	33.5	60	30/10/1930
19301031	304	32.4	35	21.2	35	0	25	10.8	75	23.3	35	15.8	35	32.5	62.8	31/10/1930
19301101	305	35.1	35	21.7	35	0	25	11	75	27.2	35	14	35	24.8	54	1/11/1930
19301102	306	36	35	21.9	35	0	25	10.9	75	26.3	35	14.7	35	24.7	56	2/11/1930
19301103	307	36.5	35	21.9	35	0	25	10.7	75	28.5	35	14.4	35	23.6	54.8	3/11/1930
19301104	308	36.7	35	20.9	35	0	25	10.4	75	28.4	35	14	35	22.7	56.7	4/11/1930
19301105	309	36.8	35	20.7	35	0	25	10	75	28.7	35	9.5	35	15.3	38.9	5/11/1930
19301106	310	37.7	35	22.1	35	0	25	10.2	75	27.9	35	13.3	35	20.4	50	6/11/1930
19301107	311	37.9	35	22.4	35	0	25	10.2	75	29.8	35	9.8	35	14.9	36.2	7/11/1930
19301108	312	37.2	35	22	35	0	25	10.2	75	29.3	35	13.8	35	21.8	52.2	8/11/1930
19301109	313	37.1	35	22.7	35	0	25	10	75	27.6	35	13.5	35	21.4	49	9/11/1930
19301110	314	37.3	35	22.2	35	0	25	10.1	75	27.4	35	13.1	35	20.5	49	10/11/1930
19301111	315	38.5	35	22.7	35	0	25	9.8	75	28	35	14.4	35	21.2	52.2	11/11/1930
19301112	316	38.8	35	23.6	35	0	25	9.7	75	28.4	35	13.5	35	19.5	46.4	12/11/1930
19301113	317	38.7	35	24.3	35	0	25	9.9	75	28.1	35	13	35	18.9	42.8	13/11/1930
19301114	318	38.8	35	21.8	35	0	25	9.9	75	29.2	35	4.5	35	6.5	17.2	14/11/1930
19301115	319	39.3	35	20.7	35	0	25	10	75	29.9	35	7.6	35	10.7	31.1	15/11/1930
19301116	320	41	35	20	35	0	25	10	75	30.5	35	11.4	35	14.7	48.8	16/11/1930
19301117	321	37.7	35	22.5	35	0	25	10.1	75	27.3	35	15.4	35	23.6	56.5	17/11/1930
19301118	322	37.7	35	23.5	35	0	25	10	75	27.2	35	15.5	35	23.8	53.6	18/11/1930
19301119	323	39	35	23.5	35	0	25	10.1	75	26.7	35	15.8	35	22.6	54.6	19/11/1930
19301120	324	39.3	35	25.5	35	0	25	10.3	75	27.7	35	13.7	35	19.3	42	20/11/1930
19301121	325	39.6	35	25.1	35	0	25	10.5	75	27.5	35	15.7	35	21.7	49.3	21/11/1930
19301122	326	38.2	35	24.8	35	0	25	10.3	75	26.6	35	16	35	23.9	51.1	22/11/1930
19301123	327	38.3	35	24.9	35	0	25	10.3	75	26	35	17.2	35	25.5	54.6	23/11/1930
19301124	328	38.5	35	24.2	35	0	25	10.4	75	23.5	35	18.6	35	27.3	61.6	24/11/1930
19301125	329	36.3	35	22.7	35	27.8	25	10.2	75	26.5	35	17.2	35	28.5	62.4	25/11/1930
19301126	330	37.9	35	22.1	35	0	25	9.9	75	28.4	35	16.6	35	25.2	62.4	26/11/1930
19301127	331	38.3	35	24	35	0	25	10.1	75	26.5	35	19.2	35	28.5	64.4	27/11/1930
19301128	332	35.8	35	23.3	35	0.1	25	10.3	75	23.8	35	18.7	35	31.8	65.4	28/11/1930
19301129	333	35.9	35	23.6	35	0.2	25	10.3	75	26.4	35	14.9	35	25.2	51.2	29/11/1930
19301130	334	36.1	35	24.1	35	0	25	10.5	75	26.4	35	15.9	35	26.6	53	30/11/1930
19301201	335	36.3	35	23.2	35	0	25	10.8	75	25.2	35	15.9	35	26.3	55.9	1/12/1930
19301202	336	36.6	35	23.9	35	0	25	11.1	75	26.4	35	16.8	35	27.4	56.7	2/12/1930
19301203	337	36.8	35	23.9	35	0	25	11.1	75	23.6	35	18.1	35	29.2	61	3/12/1930
19301204	338	31.8	35	23.8	35	5.2	25	11.3	75	19.5	35	19.3	35	41.1	65.5	4/12/1930
19301205	339	35.1	35	22.6	35	0.9	25	11.1	75	24.2	35	23.5	35	41.6	85.7	5/12/1930
19301206	340	34.8	35	22.6	35	13.2	25	10.6	75	23.8	35	19.8	35	35.6	72.2	6/12/1930
19301207	341	35.5	35	22.9	35	0	25	9.8	75	25	35	19.7	35	34.1	70.6	7/12/1930
19301208	342	36.2	35	21.6	35	0	25	9.3	75	27	35	17.4	35	29	67.5	8/12/1930
19301209	343	36.5	35	22.3	35	0	25	9.2	75	29	35	16.6	35	27.2	61.7	9/12/1930
19301210	344	37.6	35	22.3	35	0	25	9.4	75	29.1	35	17.4	35	26.8	64.6	10/12/1930
19301211	345	38.4	35	22.9	35	0	25	9.3	75	30.2	35	17.9	35	26.4	64.1	11/12/1930
19301212	346	38.4	35	26.3												

19301213	347	38.6	35	24.1	35	0	25	9.4	75	28.3	35	15.5	35	22.6	51.7	13/12/1930
19301214	348	39	35	24.3	35	0	25	9.5	75	27.9	35	15.5	35	22.2	51	14/12/1930
19301215	349	38.9	35	24.3	35	0	25	9.2	75	26.7	35	16.9	35	24.3	55.6	15/12/1930
19301216	350	38.3	35	26.9	35	0	25	9.6	75	24.3	35	17.9	35	26.6	50.5	16/12/1930
19301217	351	37.4	35	26.3	35	0	25	9.7	75	22.6	35	21.5	35	33.5	62.9	17/12/1930
19301218	352	38.6	35	25.1	35	4.4	25	9.5	75	26.2	35	17.1	35	25	53.7	18/12/1930
19301219	353	38.1	35	24.1	35	0	25	9.5	75	29	35	18.7	35	28.1	62.3	19/12/1930
19301220	354	39.1	35	23.8	35	0	25	9.5	75	28.8	35	12.9	35	18.3	43.8	20/12/1930
19301221	355	40.2	35	26	35	0	25	9.6	75	27.8	35	19.5	35	26.2	58	21/12/1930
19301222	356	39.1	35	25.1	35	0	25	9.8	75	25.1	35	19.3	35	27.5	60.6	22/12/1930
19301223	357	38	35	25.8	35	0.2	25	9.7	75	25.3	35	19.3	35	29.1	58.1	23/12/1930
19301224	358	37.8	35	24.9	35	0	25	9.3	75	26.7	35	21.6	35	33	68.6	24/12/1930
19301225	359	37	35	25.3	35	0	25	8.9	75	23.5	35	20.5	35	32.7	63.6	25/12/1930
19301226	360	32.7	35	22.2	35	1.5	25	8.9	75	21.5	35	19.3	35	39	72.1	26/12/1930
19301227	361	32.8	35	21.5	35	0	25	8.5	75	24.4	35	12.1	35	24.3	47.2	27/12/1930
19301228	362	35.2	35	17.9	35	0	25	8.3	75	31.3	35	3.3	35	5.8	16.1	28/12/1930
19301229	363	36.9	35	18.1	35	0	25	8.6	75	30.7	35	6.2	35	9.9	29.9	29/12/1930
19301230	364	39.1	35	18.6	35	0	25	8.9	75	29.3	35	4.6	35	6.5	21.5	30/12/1930
19301231	365	40	35	19.7	35	0	25	8.4	75	29.9	35	12.2	35	16.5	53.2	31/12/1930
19310101	1	41.6	35	22.3	35	0	25	8.7	75	28.3	35	15.2	35	18.9	56.5	1/01/1931
19310102	2	38.6	35	23.8	35	0	25	8.7	75	28.5	35	17.5	35	25.6	59.4	2/01/1931
19310103	3	39.5	35	23.1	35	0	25	8.5	75	27.7	35	8.2	35	11.4	29	3/01/1931
19310104	4	41.4	35	23.2	35	0	25	8.8	75	28.6	35	7	35	8.8	24.6	4/01/1931
19310105	5	41.7	35	23.1	35	0	25	8.6	75	31.9	35	19.1	35	23.7	67.6	5/01/1931
19310106	6	41.3	35	26.3	35	0	25	8.6	75	31	35	20.1	35	25.4	58.8	6/01/1931
19310107	7	41.3	35	26.4	35	0	25	8.6	75	28.4	35	21.1	35	26.7	61.3	7/01/1931
19310108	8	40.8	35	26.1	35	0	25	9	75	26.8	35	21.9	35	28.4	64.8	8/01/1931
19310109	9	40.5	35	27.9	35	0	25	9.1	75	25.2	35	21.9	35	28.9	58.3	9/01/1931
19310110	10	39.9	35	25.7	35	0.4	25	9.2	75	25.1	35	22.1	35	30.1	66.9	10/01/1931
19310111	11	40.7	35	25.1	35	0	25	9.2	75	27.1	35	22.5	35	29.4	70.6	11/01/1931
19310112	12	39.9	35	24.7	35	0	25	9.1	75	24.7	35	19.8	35	27	63.7	12/01/1931
19310113	13	39.9	35	26.1	35	0	25	9	75	23.8	35	24.7	35	33.7	73.1	13/01/1931
19310114	14	37.5	35	26.3	35	2.1	25	9.1	75	22.4	35	22.6	35	35	66.1	14/01/1931
19310115	15	37	35	24.9	35	3.2	25	9.1	75	23.2	35	23.9	35	38.1	75.9	15/01/1931
19310116	16	38	35	25.2	35	0	25	9.3	75	26.1	35	22	35	33.2	68.6	16/01/1931
19310117	17	35.8	35	24.7	35	0	25	9.4	75	24.4	35	23.4	35	39.8	75.2	17/01/1931
19310118	18	34.8	35	24.7	35	0.3	25	9.4	75	22.6	35	25	35	45	80.4	18/01/1931
19310119	19	35.8	35	23.4	35	1.1	25	9.2	75	23.8	35	21.7	35	36.9	75.4	19/01/1931
19310120	20	34.3	35	22.8	35	0	25	9.3	75	25.1	35	18.3	35	33.8	66	20/01/1931
19310121	21	37.3	35	23.3	35	0	25	9.3	75	26.3	35	17.9	35	28.1	62.6	21/01/1931
19310122	22	39.1	35	23.6	35	0	25	9.1	75	27.3	35	19.6	35	27.9	67.3	22/01/1931
19310123	23	40.2	35	25.8	35	0	25	9.1	75	26.7	35	21.6	35	29	65	23/01/1931
19310124	24	36.4	35	26.5	35	0	25	8.7	75	22.1	35	22.6	35	37.2	65.3	24/01/1931
19310125	25	36.7	35	24.6	35	0.3	25	8.7	75	23.4	35	21.8	35	35.3	70.5	25/01/1931
19310126	26	36.7	35	24.5	35	0	25	8.6	75	23.1	35	15.4	35	24.9	50.1	26/01/1931
19310127	27	35.1	35	24.9	35	0	25	8.8	75	22.7	35	20	35	35.4	63.5	27/01/1931
19310128	28	33.8	35	24.2	35	0	25	8.9	75	19	35	23.9	35	45.4	79.2	28/01/1931
19310129	29	35.6	35	23.7	35	6.7	25	9.3	75	20.3	35	24	35	41.3	81.9	29/01/1931
19310130	30	37.2	35	24.3	35	0	25	9.3	75	24.7	35	22.5	35	35.5	74.1	30/01/1931
19310131	31	37.4	35	24.9	35	0	25	9.2	75	23.6	35	22	35	34.3	69.9	31/01/1931
19310201	32	40.4	35	25.2	35	0	25	9.2	75	22.4	35	20.6	35	27.3	64.3	1/02/1931
19310202	33	39.2	35	25.4	35	0	25	9	75	29.6	35	14.8	35	20.9	45.6	2/02/1931
19310203	34	39.4	35	24.2	35	0	25	8.8	75	28.5	35	19.6	35	27.4	64.9	3/02/1931
19310204	35	40.4	35	25	35	0	25	8.4	75	28.9	35	15.8	35	21	49.9	4/02/1931
19310205	36	41.2	35	25.5	35	0	25	8.6	75	28	35	16.7	35	21.2	51.2	5/02/1931
19310206	37	39.7	35	26.6	35	0	25	8.7	75	27.9	35	20.2	35	27.8	58	6/02/1931
19310207	38	40.4	35	25.3	35	0	25	8.8	75	28.9	35	20.2	35	26.8	62.7	7/02/1931
19310208	39	41.2	35	23.9	35	0	25	8.9	75	28.8	35	15.3	35	19.5	51.6	8/02/1931
19310209	40	42.6	35	24.2	35	0	25	8.7	75	27.7	35	16.9	35	20	56	9/02/1931
19310210	41	41.2	35	25.8	35	0	25	8.5	75	30.1	35	20.5	35	26.1	61.7	10/02/1931
19310211	42	41.5	35	24.4	35	0	25	8.5	75	27.7	35	19	35	23.8	62.2	11/02/1931
19310212	43	39.6	35	23.6	35	0	25	8.3	75	26.1	35	19.4	35	26.9	66.6	12/02/1931
19310213	44	39.3	35	23.3	35	0	25	8	75	26	35	20.4	35	28.7	71.3	13/02/1931
19310214	45	38.4	35	24.2	35	0	25	8	75	26.8	35	20.5	35	30.3	67.9	14/02/1931
19310215	46	39	35	24.3	35	0	25	8	75	27.7	35	20.4	35	29.2	67.2	15/02/1931
19310216	47	39	35	24.1	35	0	25	8.1	75	28.1	35	19.5	35	27.9	65	16/02/1931
19310217	48	39	35	24.5	35	0	25	8.4	75	28.9	35	18.5	35	26.5	60.2	17/02/1931
19310218	49	38.9	35	24.7	35	0	25	8.7	75	29.2	35	19.3	35	27.7	62	18/02/1931
19310219	50	40.3	35	24.7	35	0	25	8.8	75	26.1	35	19.9	35	26.5	64	19/02/1931
19310220	51	40.2	35	26.4	35	0	25	8.9	75	26.2	35	19.5	35	26.2	56.7	20/02/1931
19310221	52	37.4	35	24.6	35	0	25	9.1	75	26.4	35	17.8	35	27.8	57.6	21/02/1931
19310222	53	36.5	35	20.7	35	0	25	8.9	75	30.8	35	6.4	35	10.5	26.2	22/02/1931
19310223	54	37.5	35	20.4	35	0	25	8.9	75	30.4	35	12	35	18.6	50.1	23/02/1931
19310224	55	38.1	35	22.6	35	0	25	9	75	27.3	35	19.1	35	28.7	69.7	24/02/1931
19310225	56	38.3	35	23.3	35	0	25	7.8	75	26.1	35	18.9	35	28.1	66.1	25/02/1931
19310226	57	38.6	35	23.9	35	0	25	7.3	75	26.9	35	20.6	35	30.1	69.5	26/02/1931
19310227	58	38.8	35	25	35	0	25	6.6	75	26.2	35	20.8	35	30.1	65.7	27/02/1931
19310228	59	38.6	35	23.8	35	0	25	8.4	75	25.9	35	18.5	35	27	62.8	28/02/1931
19310301	60	36.2	35	24.6	35	0	25	6.6	75	22.2	35	20.8	35	34.6	67.3	1/03/1931
19310302	61	36.1	35	22.8	35	0	25	6.3	75	24.1	35	17.4	35	29.1	62.7	2/03/1931
19310303	62	37.4	35	23.1	35	0	25	6.5	75	24.5	35	21	35	32.7	74.3	3/03/1931
19310304	63	38.1	35	22.5	35	0	25	6.8	75	24.5	35	7.6	35	11.4	27.9	4/03/1931
19310305	64	37.2	35	20.5	35	0	25	7	75	27.1	35	6.4	35	10.1	26.6	5/03/1931

19310306	65	38.7	35	18.7	35	0	25	7.1	75	27.2	35	6	35	8.7	27.8	6/03/1931
19310307	66	39.9	35	20.3	35	0	25	7.1	75	25.9	35	16.5	35	22.5	69.3	7/03/1931
19310308	67	39.1	35	22.5	35	0	25	7.3	75	22.9	35	19.6	35	27.9	71.9	8/03/1931
19310309	68	39.9	35	24	35	0	25	7.3	75	24	35	20.8	35	28.3	69.7	9/03/1931
19310310	69	40.1	35	28.2	35	0	25	7.5	75	22.9	35	20.5	35	27.6	53.6	10/03/1931
19310311	70	38.1	35	25.5	35	0	25	7.5	75	22.5	35	22.1	35	33.2	67.7	11/03/1931
19310312	71	37.9	35	24.9	35	0	25	7.7	75	22.7	35	21.9	35	33.2	69.6	12/03/1931
19310313	72	38.6	35	25	35	0	25	7.9	75	22.4	35	22.6	35	33	71.4	13/03/1931
19310314	73	35.1	35	23.8	35	0.1	25	8	75	21.2	35	22.3	35	39.4	75.7	14/03/1931
19310315	74	35.8	35	22.8	35	14.5	25	8	75	21.5	35	21.8	35	37.1	78.6	15/03/1931
19310316	75	35.6	35	23.3	35	1.8	25	8	75	21.5	35	20.2	35	34.8	70.6	16/03/1931
19310317	76	37.2	35	24.4	35	0.3	25	7.8	75	22.6	35	22.4	35	35.3	73.3	17/03/1931
19310318	77	36.9	35	24.7	35	0	25	7.8	75	22.8	35	21.1	35	33.8	67.8	18/03/1931
19310319	78	37.7	35	24.7	35	0	25	7.8	75	22.5	35	21.9	35	33.6	70.4	19/03/1931
19310320	79	38.8	35	25.5	35	0	25	7.9	75	20.9	35	23	35	33.2	70.5	20/03/1931
19310321	80	23.8	35	20.6	35	22.4	25	7.9	75	10.2	35	20.7	35	70.2	85.3	21/03/1931
19310322	81	23.8	35	18	35	0	25	8.2	75	17.6	35	15.4	35	52.3	74.7	22/03/1931
19310323	82	32.3	35	19.6	35	0.2	25	8.3	75	19	35	15.8	35	32.7	69.3	23/03/1931
19310324	83	33.4	35	21.5	35	0	25	8.3	75	18.4	35	17	35	33	66.3	24/03/1931
19310325	84	34.7	35	22.3	35	0	25	8.1	75	20.9	35	19.3	35	34.9	71.7	25/03/1931
19310326	85	35.8	35	21.7	35	0	25	8.2	75	21.9	35	16.9	35	28.8	65.1	26/03/1931
19310327	86	36.5	35	23.6	35	0	25	8	75	22	35	19.1	35	31.3	65.6	27/03/1931
19310328	87	35.6	35	24.2	35	0	25	7.8	75	20.9	35	21.1	35	36.3	69.9	28/03/1931
19310329	88	35.6	35	23.9	35	0	25	7.9	75	20.9	35	21.9	35	37.7	73.9	29/03/1931
19310330	89	35.4	35	25.2	35	0	25	8	75	20.2	35	19.7	35	34.3	61.5	30/03/1931
19310331	90	36	35	26	35	0	25	7.7	75	19.1	35	21.6	35	36.4	64.3	31/03/1931
19310401	91	36.3	35	24.8	35	0	25	7.6	75	18.2	35	22.9	35	37.9	73.2	1/04/1931
19310402	92	33.8	35	24.8	35	0.1	25	7.6	75	18.9	35	23.5	35	44.7	75.1	2/04/1931
19310403	93	25.9	35	19.3	35	33.8	25	7.4	75	21.8	35	14.1	35	42.2	63	3/04/1931
19310404	94	30.8	35	15.8	35	0.1	25	7.5	75	22.7	35	8.4	35	18.9	46.8	4/04/1931
19310405	95	33	35	18.3	35	0	25	7.6	75	22.2	35	13.2	35	26.2	62.8	5/04/1931
19310406	96	33.9	35	18.8	35	0	25	7.8	75	24.2	35	12.8	35	24.2	59	6/04/1931
19310407	97	33.7	35	20.4	35	0	25	7.6	75	22.8	35	14.4	35	27.5	60.1	7/04/1931
19310408	98	33.3	35	21.2	35	0.1	25	7.5	75	17.5	35	12.4	35	24.2	49.3	8/04/1931
19310409	99	31.4	35	21.2	35	0	25	7.4	75	9.4	35	14	35	30.5	55.6	9/04/1931
19310410	100	30.6	35	23.1	35	0.2	25	7.5	75	17.4	35	13.9	35	31.7	49.2	10/04/1931
19310411	101	32.1	35	22.8	35	0	25	7.4	75	18	35	15.2	35	31.8	54.8	11/04/1931
19310412	102	33.7	35	23.3	35	0	25	7.4	75	21.6	35	18.1	35	34.6	63.3	12/04/1931
19310413	103	35.3	35	23.3	35	0	25	7.4	75	22.9	35	18.6	35	32.5	65	13/04/1931
19310414	104	33.6	35	24.1	35	0	25	7.4	75	20.9	35	17.6	35	33.8	58.7	14/04/1931
19310415	105	34.1	35	21.4	35	0	25	7.3	75	21.9	35	18.1	35	33.8	71	15/04/1931
19310416	106	33.4	35	21.1	35	0	25	7.5	75	22.4	35	14.8	35	28.8	59.2	16/04/1931
19310417	107	33.5	35	18.6	35	0	25	7.5	75	22.8	35	12.3	35	23.8	57.4	17/04/1931
19310418	108	33.3	35	18.3	35	0	25	7.4	75	21.9	35	10.8	35	21.1	51.4	18/04/1931
19310419	109	32.4	35	18.1	35	0	25	7.5	75	22.1	35	12	35	24.7	57.8	19/04/1931
19310420	110	32.2	35	17	35	0	25	7.2	75	20.3	35	8	35	16.6	41.3	20/04/1931
19310421	111	32	35	18.1	35	0	25	6.9	75	21.2	35	11.8	35	24.8	56.8	21/04/1931
19310422	112	33	35	18.4	35	0	25	6.5	75	21.4	35	12.2	35	24.3	57.7	22/04/1931
19310423	113	33.3	35	18.8	35	0	25	6.3	75	21.6	35	11.3	35	22.1	52.1	23/04/1931
19310424	114	32.4	35	18	35	0	25	6.2	75	20.4	35	11	35	22.6	53.3	24/04/1931
19310425	115	32	35	17	35	0	25	6.4	75	20.5	35	13.5	35	28.4	69.7	25/04/1931
19310426	116	32.5	35	16.3	35	0	25	6.4	75	20.5	35	12.5	35	25.6	67.5	26/04/1931
19310427	117	32.9	35	16.8	35	0	25	6.4	75	19.9	35	12.1	35	24.2	63.3	27/04/1931
19310428	118	33.4	35	18	35	0	25	6.6	75	18.5	35	13.5	35	26.2	65.4	28/04/1931
19310429	119	33.4	35	19.3	35	0	25	6.6	75	18.3	35	14.1	35	27.4	63	29/04/1931
19310430	120	33	35	19.7	35	0	25	6.6	75	15	35	12	35	23.9	52.3	30/04/1931
19310501	121	29.7	35	19	35	0.9	25	6.6	75	18.9	35	13.2	35	31.7	60.1	1/05/1931
19310502	122	30.7	35	16.4	35	0	25	6.5	75	21	35	13.1	35	29.7	70.3	2/05/1931
19310503	123	32.7	35	18	35	0	25	6.4	75	20.6	35	12.3	35	24.9	59.6	3/05/1931
19310504	124	34.4	35	18.2	35	0	25	6.3	75	20.6	35	13.1	35	24.1	62.7	4/05/1931
19310505	125	34.5	35	17.4	35	0	25	6.3	75	19.5	35	14.5	35	26.5	73	5/05/1931
19310506	126	35.2	35	20.6	35	0	25	6.3	75	18.9	35	15.1	35	26.6	62.3	6/05/1931
19310507	127	32.8	35	21.7	35	0	25	6.4	75	18.1	35	17.6	35	35.4	67.8	7/05/1931
19310508	128	31.8	35	21.7	35	0	25	6.4	75	17.3	35	16.2	35	34.5	62.4	8/05/1931
19310509	129	33.2	35	19.5	35	0	25	6.4	75	19.3	35	18.4	35	36.2	81.2	9/05/1931
19310510	130	32.9	35	18.2	35	0	25	6.2	75	18.6	35	14.8	35	29.6	70.9	10/05/1931
19310511	131	34.3	35	18	35	0	25	6.1	75	19.5	35	13.1	35	24.2	63.5	11/05/1931
19310512	132	35.3	35	20.1	35	0	25	6	75	18	35	16	35	28	68	12/05/1931
19310513	133	35.9	35	21.4	35	0	25	5.8	75	17.6	35	16.2	35	27.4	63.6	13/05/1931
19310514	134	25.9	35	20.3	35	0	25	5.8	75	15.9	35	18.1	35	54.2	76	14/05/1931
19310515	135	26	35	11.3	35	0.1	25	5.7	75	18	35	9.7	35	28.9	72.5	15/05/1931
19310516	136	28.9	35	13.4	35	0	25	5.8	75	18.4	35	8.7	35	21.8	56.6	16/05/1931
19310517	137	28.7	35	14.2	35	0	25	5.7	75	19.1	35	11.7	35	29.7	72.3	17/05/1931
19310518	138	30.5	35	16.7	35	0	25	5.5	75	18	35	11.4	35	26.1	60	18/05/1931
19310519	139	30	35	16.6	35	0	25	5.5	75	17.9	35	11.6	35	27.3	61.4	19/05/1931
19310520	140	29.6	35	16.1	35	0	25	5.4	75	17.1	35	10.3	35	24.8	56.3	20/05/1931
19310521	141	30.4	35	15.4	35	0	25	5.2	75	16.9	35	12.2	35	28.1	69.8	21/05/1931
19310522	142	31.7	35	17.4	35	0	25	5.3	75	16	35	14.4	35	30.8	72.5	22/05/1931
19310523	143	29.9	35	18.2	35	0	25	5.3	75	16.5	35	15.2	35	36	72.8	23/05/1931
19310524	144	30.8	35	18.6	35	0	25	5.3	75	16.8	35	14.5	35	32.6	67.7	24/05/1931
19310525	145	29.9	35	18.2	35	0	25	5.3	75	17	35	14.6	35	34.6	69.9	25/05/1931
19310526	146	26.9	35	17.5	35	0	25	5.2	75	16.8	35	14.1	35	39.8	70.5	26/05/1931
19310527	147	18.3	35	13.9	35	0	25	5.2	75	13.7	35	11.3	35	53.8		

19310528	148	17.4	35	8.6	35	0	25	5.2	75	18.7	35	8.7	35	43.8	77.9	28/05/1931
19310529	149	19.6	35	7.7	35	0	25	5.3	75	19.4	35	7.8	35	34.2	74.3	29/05/1931
19310530	150	22.5	35	9.2	35	0	25	5.2	75	18.9	35	6.8	35	25	58.5	30/05/1931
19310531	151	22.5	35	9.9	35	0	25	5.2	75	18.6	35	7.8	35	28.6	64	31/05/1931
19310601	152	24.7	35	9.6	35	0	25	5.1	75	17.3	35	7.4	35	23.8	61.9	1/06/1931
19310602	153	27.6	35	11.2	35	0	25	5	75	17.3	35	11.2	35	30.3	84.3	2/06/1931
19310603	154	28.7	35	14.3	35	0	25	5	75	17.7	35	13	35	33	79.8	3/06/1931
19310604	155	30.4	35	13.9	35	0	25	4.9	75	17.4	35	12.8	35	29.5	80.6	4/06/1931
19310605	156	29.2	35	16.1	35	0	25	5	75	15.8	35	13.1	35	32.3	71.6	5/06/1931
19310606	157	28.5	35	17.6	35	0	25	5.1	75	14.2	35	14.3	35	36.8	71.1	6/06/1931
19310607	158	29.4	35	17.1	35	0	25	5	75	15.6	35	14	35	34.2	71.8	7/06/1931
19310608	159	29.5	35	14.6	35	0	25	5	75	17.3	35	13.5	35	32.7	81.3	8/06/1931
19310609	160	31.3	35	14.9	35	0	25	5.1	75	17	35	14.1	35	30.9	83.3	9/06/1931
19310610	161	32.6	35	16.1	35	0	25	4.9	75	17	35	15.1	35	30.7	82.6	10/06/1931
19310611	162	28.9	35	19.1	35	0	25	4.9	75	16	35	16.4	35	41.2	74.2	11/06/1931
19310612	163	28.8	35	16.6	35	0	25	5	75	16.6	35	12.1	35	30.6	64.1	12/06/1931
19310613	164	30.5	35	16.6	35	0	25	4.8	75	16.8	35	13	35	29.8	68.9	13/06/1931
19310614	165	30.4	35	19.1	35	0	25	4.8	75	16	35	10.6	35	24.4	48	14/06/1931
19310615	166	28.7	35	16.2	35	0	25	4.8	75	18	35	12.6	35	32	68.5	15/06/1931
19310616	167	28.8	35	13.8	35	0	25	4.8	75	18.2	35	9.8	35	24.8	62.1	16/06/1931
19310617	168	31.5	35	13.2	35	0	25	4.8	75	17.4	35	10.8	35	23.4	71.2	17/06/1931
19310618	169	31.4	35	17.1	35	0	25	4.8	75	17.3	35	12.4	35	27	63.6	18/06/1931
19310619	170	25.4	35	14.6	35	0	25	4.9	75	17.6	35	12.5	35	38.5	75.3	19/06/1931
19310620	171	26.6	35	11.4	35	0	25	5	75	17.7	35	10.2	35	29.3	75.7	20/06/1931
19310621	172	27.2	35	11.8	35	0	25	5.1	75	18	35	9.5	35	26.3	68.7	21/06/1931
19310622	173	28.7	35	11.4	35	0	25	5.1	75	16.9	35	10	35	25.4	74.2	22/06/1931
19310623	174	31.2	35	12.8	35	0	25	5.2	75	16.4	35	12.5	35	27.5	84.6	23/06/1931
19310624	175	28.1	35	16.3	35	0	25	5.2	75	15.2	35	14.2	35	37.4	76.7	24/06/1931
19310625	176	21.5	35	11.3	35	0.7	25	5.1	75	16.3	35	9.4	35	36.7	70.2	25/06/1931
19310626	177	22.7	35	8.5	35	0.1	25	5.1	75	17.3	35	7.6	35	27.6	68.5	26/06/1931
19310627	178	24.6	35	8.5	35	0	25	5	75	18.4	35	7	35	22.6	63.1	27/06/1931
19310628	179	28	35	7.6	35	0	25	5	75	18.3	35	8.8	35	23.3	84.4	28/06/1931
19310629	180	30.5	35	12.1	35	0	25	5.1	75	17.4	35	12	35	27.5	85.1	29/06/1931
19310630	181	26.6	35	13.1	35	0	25	5.1	75	17.4	35	10.9	35	31.3	72.4	30/06/1931
19310701	182	25.4	35	10.2	35	0	25	4.9	75	18.3	35	8.4	35	25.9	67.5	1/07/1931
19310702	183	26.6	35	7.2	35	0	25	4.9	75	18.3	35	9.4	35	27	92.6	2/07/1931
19310703	184	27.8	35	11.3	35	0	25	5	75	18.4	35	8.4	35	22.5	62.8	3/07/1931
19310704	185	27.3	35	10	35	0	25	4.9	75	17.9	35	9.1	35	25.1	74.2	4/07/1931
19310705	186	25.5	35	9.3	35	0	25	4.9	75	18.5	35	5.9	35	18.1	50.4	5/07/1931
19310706	187	21.4	35	8	35	0	25	5	75	18.9	35	6.5	35	25.5	60.6	6/07/1931
19310707	188	16.6	35	5.2	35	0	25	5	75	17.9	35	4.9	35	26	55.4	7/07/1931
19310708	189	23.9	35	4.7	35	0	25	5.1	75	18.3	35	4.5	35	15.2	52.7	8/07/1931
19310709	190	27.2	35	6.9	35	0	25	5.1	75	19.2	35	2.8	35	7.8	28.2	9/07/1931
19310710	191	24.4	35	7.5	35	0	25	5.2	75	19.2	35	7.1	35	23.2	68.5	10/07/1931
19310711	192	23.8	35	8.1	35	0	25	5.1	75	19.1	35	5.3	35	18	49.1	11/07/1931
19310712	193	22.6	35	7.7	35	0	25	5.1	75	17.8	35	6	35	21.9	57.1	12/07/1931
19310713	194	18.7	35	6.6	35	0	25	5.1	75	18.3	35	5.5	35	25.5	56.5	13/07/1931
19310714	195	20.6	35	6.2	35	0	25	5.1	75	19.5	35	4.6	35	19	48.5	14/07/1931
19310715	196	22.5	35	6.4	35	0	25	5.1	75	19.1	35	5.2	35	19.1	54.1	15/07/1931
19310716	197	21.7	35	7.5	35	0	25	5.2	75	19.6	35	4.2	35	16.2	40.5	16/07/1931
19310717	198	24.5	35	6.5	35	0	25	5.3	75	18.9	35	5.1	35	16.6	52.7	17/07/1931
19310718	199	26.4	35	10.1	35	0	25	5.4	75	17.3	35	9.6	35	27.9	77.7	18/07/1931
19310719	200	26.9	35	14	35	0	25	5.5	75	13.5	35	11.7	35	33	73.2	19/07/1931
19310720	201	29.3	35	14.4	35	0.3	25	5.6	75	18.2	35	11.9	35	29.2	72.6	20/07/1931
19310721	202	28.9	35	11.4	35	0	25	5.6	75	18.3	35	7.9	35	19.8	58.6	21/07/1931
19310722	203	29.5	35	10.4	35	0	25	5.6	75	20	35	6.9	35	16.7	54.7	22/07/1931
19310723	204	29	35	11	35	0	25	5.6	75	20	35	8.2	35	20.5	62.5	23/07/1931
19310724	205	30.4	35	10.8	35	0	25	5.5	75	20.1	35	7.9	35	18.2	61	24/07/1931
19310725	206	29.9	35	11.2	35	0	25	5.6	75	19.8	35	9.7	35	23	73	25/07/1931
19310726	207	29.9	35	12.3	35	0	25	5.6	75	19.5	35	9.8	35	23.2	68.6	26/07/1931
19310727	208	29.7	35	14	35	0	25	5.7	75	19	35	11	35	26.4	68.9	27/07/1931
19310728	209	28.6	35	16.1	35	0	25	5.7	75	19.6	35	10.4	35	26.6	56.9	28/07/1931
19310729	210	25.9	35	13.7	35	0	25	5.7	75	19.9	35	6	35	18	38.3	29/07/1931
19310730	211	26.4	35	11	35	0	25	5.7	75	19.7	35	8.3	35	24.1	63.3	30/07/1931
19310731	212	27.8	35	11.1	35	0	25	5.7	75	19.6	35	7.4	35	19.8	56	31/07/1931
19310801	213	29	35	11.2	35	0	25	5.8	75	20.5	35	7.3	35	18.2	54.9	1/08/1931
19310802	214	30.4	35	11	35	0	25	5.8	75	19.9	35	8.8	35	20.3	67.1	2/08/1931
19310803	215	29.3	35	11.5	35	0	25	5.9	75	20.4	35	9.6	35	23.6	70.8	3/08/1931
19310804	216	30.1	35	14.6	35	0	25	6	75	19.8	35	11.2	35	26.2	67.4	4/08/1931
19310805	217	31.1	35	13.7	35	0	25	6	75	19.9	35	10.5	35	23.2	67	5/08/1931
19310806	218	31.3	35	15.8	35	0	25	6.1	75	20.5	35	11.6	35	25.4	64.7	6/08/1931
19310807	219	28.7	35	15.9	35	0	25	6.2	75	20.6	35	7.3	35	18.5	40.4	7/08/1931
19310808	220	28.3	35	13.7	35	0	25	6.3	75	21.3	35	7.9	35	20.5	50.4	8/08/1931
19310809	221	27.5	35	12.5	35	0	25	6.4	75	21.1	35	7.8	35	21.3	53.9	9/08/1931
19310810	222	27.4	35	11.9	35	0	25	6.4	75	21.2	35	9.6	35	26.3	68.9	10/08/1931
19310811	223	28.6	35	11.3	35	0	25	6.5	75	22	35	3.8	35	9.7	28.4	11/08/1931
19310812	224	30.4	35	11.1	35	0	25	6.6	75	21.7	35	9.1	35	21	68.9	12/08/1931
19310813	225	31.7	35	12.5	35	0	25	6.6	75	21.5	35	10.1	35	21.6	69.7	13/08/1931
19310814	226	27.5	35	15.3	35	0	25	6.6	75	20.3	35	11	35	30	63.3	14/08/1931
19310815	227	27	35	15	35	0	25	6.7	75	20.5	35	8.4	35	23.6	49.3	15/08/1931
19310816	228	29.2	35	11.5	35	0	25	6.6	75	21.7	35	8.3	35	20.5	61.2	16/08/1931
19310817	229	29.3	35	12.5	35	0	25	6.6	75	22.5	35	7.8	35	19.1	53.9	17/08/1931
19310818	230	30.4	35	12	35	0	25	6.7	75	23	35	5.5	35	12.7	39.2	18/08/1931

19310819	231	29.6	35	14.1	35	0	25	6.7	75	22.3	35	8.2	35	19.8	51	19/08/1931
19310820	232	30.7	35	13	35	0	25	6.8	75	22.8	35	5.5	35	12.5	36.7	20/08/1931
19310821	233	30.6	35	11.8	35	0	25	6.9	75	23.1	35	8.2	35	18.7	59.3	21/08/1931
19310822	234	21.2	35	12.1	35	0	25	6.9	75	23.1	35	7.6	35	30.2	53.9	22/08/1931
19310823	235	20.4	35	7.9	35	0	25	6.9	75	23.1	35	3.8	35	15.9	35.7	23/08/1931
19310824	236	21.1	35	6.5	35	0	25	7.1	75	24.2	35	1.9	35	7.6	19.6	24/08/1931
19310825	237	26.2	35	4.7	35	0	25	7.2	75	23.9	35	0.7	35	2.1	8.2	25/08/1931
19310826	238	28.8	35	7.3	35	0	25	7.2	75	23.9	35	4.9	35	12.4	47.9	26/08/1931
19310827	239	30.2	35	11.7	35	0	25	7.2	75	22.3	35	8.3	35	19.3	60.4	27/08/1931
19310828	240	26.1	35	13.8	35	0	25	7.3	75	22.3	35	8.6	35	25.4	54.5	28/08/1931
19310829	241	26.9	35	9.8	35	0	25	7.2	75	24.2	35	3.7	35	10.4	30.6	29/08/1931
19310830	242	29.5	35	9.8	35	0	25	7.2	75	24.6	35	4.6	35	11.2	38	30/08/1931
19310831	243	32.2	35	13.9	35	0	25	7.3	75	23.1	35	1.6	35	3.3	10.1	31/08/1931
19310901	244	32.2	35	14.2	35	0	25	7.5	75	22.9	35	9	35	18.7	55.6	1/09/1931
19310902	245	34.7	35	14	35	0	25	7.6	75	23.7	35	10.1	35	18.3	63.2	2/09/1931
19310903	246	27.2	35	17	35	0	25	7.8	75	22.7	35	9.6	35	26.6	49.6	3/09/1931
19310904	247	27.7	35	12.9	35	0	25	7.8	75	24.6	35	8.4	35	22.6	56.5	4/09/1931
19310905	248	29.8	35	12	35	0	25	7.9	75	24	35	6	35	14.3	42.8	5/09/1931
19310906	249	32.6	35	14.2	35	0	25	8	75	23.2	35	9.2	35	18.7	56.8	6/09/1931
19310907	250	33.2	35	15.3	35	0	25	8.1	75	22.2	35	10.2	35	20.1	58.7	7/09/1931
19310908	251	31.1	35	18.3	35	0	25	8.2	75	20.8	35	10	35	22.1	47.6	8/09/1931
19310909	252	35.2	35	17.6	35	0	25	8.2	75	23.4	35	10.3	35	18.1	51.2	9/09/1931
19310910	253	32.2	35	19.5	35	0.1	25	8.3	75	19.5	35	13.5	35	28.1	59.6	10/09/1931
19310911	254	27.2	35	18	35	8.2	25	8.3	75	19.4	35	15.6	35	43.3	75.6	11/09/1931
19310912	255	31.8	35	14.8	35	1	25	8.4	75	24.6	35	10.5	35	22.3	62.4	12/09/1931
19310913	256	33	35	14.1	35	0	25	8.4	75	24.5	35	10.6	35	21.1	65.9	13/09/1931
19310914	257	35.9	35	15.4	35	0	25	8.6	75	24.4	35	11.7	35	19.8	66.9	14/09/1931
19310915	258	32	35	17	35	0	25	8.7	75	23.9	35	13.9	35	29.2	71.8	15/09/1931
19310916	259	31.2	35	17.7	35	0.5	25	8.8	75	22.3	35	10	35	22	49.4	16/09/1931
19310917	260	30.4	35	17.4	35	6.1	25	8.8	75	21.5	35	10.5	35	24.2	52.9	17/09/1931
19310918	261	32.8	35	17.3	35	0	25	8.8	75	25.6	35	10.4	35	20.9	52.7	18/09/1931
19310919	262	33.8	35	18.1	35	0	25	8.7	75	25.8	35	8.9	35	16.9	42.9	19/09/1931
19310920	263	32.6	35	17.3	35	0	25	8.8	75	25.5	35	9.2	35	18.7	46.6	20/09/1931
19310921	264	32.8	35	16.3	35	0	25	8.8	75	25.5	35	9.4	35	18.9	50.7	21/09/1931
19310922	265	33.2	35	18.1	35	0	25	8.8	75	25.5	35	9.4	35	18.5	45.3	22/09/1931
19310923	266	33.5	35	18.6	35	0	25	9	75	25.7	35	9.7	35	18.8	45.3	23/09/1931
19310924	267	35.2	35	18.9	35	0	25	9.2	75	25.2	35	9.7	35	17.1	44.4	24/09/1931
19310925	268	36.1	35	19.1	35	0	25	9.1	75	24.3	35	10.2	35	17.1	46.2	25/09/1931
19310926	269	29.6	35	17.5	35	0	25	9.2	75	20.8	35	12	35	28.9	60	26/09/1931
19310927	270	31.8	35	14.8	35	0	25	9.4	75	25.5	35	8.1	35	17.2	48.1	27/09/1931
19310928	271	34.8	35	16.2	35	0	25	9.5	75	26.1	35	7	35	12.6	38	28/09/1931
19310929	272	36.6	35	17.5	35	0	25	9.4	75	25.9	35	4.6	35	7.5	23	29/09/1931
19310930	273	34	35	19.6	35	0	25	9.4	75	25.9	35	11	35	20.7	48.2	30/09/1931
19311001	274	35.8	35	17	35	0	25	9.6	75	26.9	35	4	35	6.8	20.7	1/10/1931
19311002	275	37.5	35	18.9	35	0	25	9.7	75	26.4	35	10.3	35	16	47.2	2/10/1931
19311003	276	31	35	20.5	35	0	25	9.6	75	24.6	35	9.4	35	20.9	39	3/10/1931
19311004	277	29.1	35	13.6	35	0	25	9.6	75	27.4	35	0.2	35	0.5	1.3	4/10/1931
19311005	278	30.6	35	10	35	0	25	9.8	75	28.5	35	2.3	35	5.2	18.7	5/10/1931
19311006	279	33.1	35	14.2	35	0	25	9.9	75	28	35	4.2	35	8.3	26	6/10/1931
19311007	280	34.5	35	15.3	35	0	25	10.1	75	27.8	35	7.6	35	13.9	43.7	7/10/1931
19311008	281	35.9	35	17	35	0	25	10.1	75	26.7	35	10.2	35	17.3	52.7	8/10/1931
19311009	282	37.2	35	18.9	35	0	25	10.2	75	27.5	35	10.6	35	16.7	48.6	9/10/1931
19311010	283	34.3	35	20.2	35	0	25	10.4	75	27.6	35	9.8	35	18.1	41.4	10/10/1931
19311011	284	29.5	35	16.9	35	0	25	10.2	75	29.2	35	3.3	35	8	17.1	11/10/1931
19311012	285	31.7	35	14.9	35	0	25	10.2	75	29.8	35	0.6	35	1.3	3.5	12/10/1931
19311013	286	33.3	35	16.7	35	0	25	10.2	75	27.6	35	0.6	35	1.2	3.2	13/10/1931
19311014	287	34.7	35	17	35	0	25	10.3	75	27.9	35	8	35	14.5	41.3	14/10/1931
19311015	288	34.9	35	20.6	35	0	25	10.2	75	27.2	35	9.7	35	17.3	40	15/10/1931
19311016	289	35.5	35	20.5	35	0	25	10.3	75	27.2	35	11.6	35	20.1	48.1	16/10/1931
19311017	290	34.2	35	19.9	35	0	25	10.3	75	26.9	35	13.1	35	24.4	56.4	17/10/1931
19311018	291	32.5	35	17.4	35	0	25	10.4	75	28.1	35	8.2	35	16.8	41.3	18/10/1931
19311019	292	33.4	35	15.6	35	0	25	10.4	75	28	35	2.4	35	4.7	13.6	19/10/1931
19311020	293	28.7	35	18.5	35	0	25	10.4	75	25.7	35	4.6	35	11.7	21.6	20/10/1931
19311021	294	31.6	35	18.4	35	0	25	10.4	75	24.4	35	8	35	17.2	37.8	21/10/1931
19311022	295	30.3	35	19	35	0	25	10.4	75	19.5	35	14.8	35	34.3	67.4	22/10/1931
19311023	296	26	35	18.7	35	0	25	10.2	75	17.4	35	13.8	35	41.1	64	23/10/1931
19311024	297	28.9	35	17.6	35	0	25	10.3	75	23.1	35	13.1	35	32.9	65.1	24/10/1931
19311025	298	33.7	35	18.9	35	0	25	10.6	75	27.6	35	12.4	35	23.7	56.8	25/10/1931
19311026	299	34.6	35	19.7	35	0	25	10.9	75	27.6	35	12.3	35	22.4	53.6	26/10/1931
19311027	300	36.1	35	20.3	35	0	25	10.8	75	28.7	35	11.5	35	19.2	48.3	27/10/1931
19311028	301	37.7	35	20.9	35	0	25	10.8	75	28.6	35	11.7	35	17.9	47.4	28/10/1931
19311029	302	38.6	35	20.3	35	0	25	11	75	27.8	35	11.2	35	16.4	47	29/10/1931
19311030	303	36.9	35	22.5	35	0	25	10.9	75	26.8	35	12	35	19.2	44	30/10/1931
19311031	304	29.3	35	19.6	35	0	25	10.8	75	20.7	35	12.6	35	30.9	55.3	31/10/1931
19311101	305	32	35	19.8	35	0	25	11	75	25.3	35	13.5	35	28.4	58.5	1/11/1931
19311102	306	34.2	35	19.4	35	0	25	10.9	75	28.8	35	13.3	35	24.7	59.1	2/11/1931
19311103	307	36.6	35	20.3	35	0	25	10.7	75	28.4	35	11.3	35	18.4	47.5	3/11/1931
19311104	308	36.6	35	20.3	35	0	25	10.4	75	28.1	35	13.1	35	21.3	55	4/11/1931
19311105	309	37.1	35	21.3	35	0	25	10	75	28.1	35	14	35	22.2	55.3	5/11/1931
19311106	310	38.2	35	21.3	35	0	25	10.2	75	28.6	35	14.3	35	21.3	56.5	6/11/1931
19311107	311	38.9	35	22.4	35	0	25	10.2	75	26.9	35	15.8	35	22.7	58.3	7/11/1931
19311108	312	36.2	35	23	35	15.4	25	10.2	75	17.7	35	16	35	26.6	57	8/11/1931
19311109	313	35.5	35	22.2	35	0	25	10	75	25.6	35	14.9	35	25.8	55.7	

19311110	314	36.1	35	21.7	35	0	25	10.1	75	28.2	35	6.9	35	11.5	26.6	10/11/1931
19311111	315	38.4	35	19.8	35	0	25	9.8	75	27.5	35	11.6	35	17.1	50.3	11/11/1931
19311112	316	38.1	35	21.8	35	0	25	9.7	75	26.4	35	15	35	22.5	57.5	12/11/1931
19311113	317	38.5	35	24.4	35	0	25	9.9	75	26.4	35	15.8	35	23.2	51.7	13/11/1931
19311114	318	36.1	35	22	35	22.6	25	9.9	75	22.9	35	25.6	35	42.8	96.9	14/11/1931
19311115	319	32.8	35	23.7	35	2.4	25	10	75	22.9	35	18.3	35	36.8	62.5	15/11/1931
19311116	320	28.5	35	20.6	35	0	25	10	75	19.5	35	15.6	35	40.1	64.3	16/11/1931
19311117	321	31.9	35	18.3	35	0	25	10.1	75	27.7	35	8.3	35	17.6	39.5	17/11/1931
19311118	322	35.6	35	19.5	35	0	25	10	75	26.1	35	10.1	35	17.4	44.6	18/11/1931
19311119	323	35	35	18.7	35	0	25	10.1	75	27.3	35	8.4	35	14.9	39	19/11/1931
19311120	324	33.8	35	16.6	35	0	25	10.3	75	29.4	35	8	35	15.2	42.4	20/11/1931
19311121	325	32	35	16.6	35	0	25	10.5	75	30.8	35	5.5	35	11.6	29.1	21/11/1931
19311122	326	35.2	35	15.2	35	0	25	10.3	75	27.4	35	9.9	35	17.4	57.3	22/11/1931
19311123	327	34.6	35	19.5	35	0	25	10.3	75	24.5	35	14.1	35	25.6	62.2	23/11/1931
19311124	328	35.6	35	22.8	35	0	25	10.4	75	20.8	35	15.3	35	26.3	55.1	24/11/1931
19311125	329	35.5	35	22.1	35	0	25	10.2	75	24.5	35	15.2	35	26.3	57.2	25/11/1931
19311126	330	36.5	35	21.7	35	0	25	9.9	75	26.5	35	15.9	35	26	61.3	26/11/1931
19311127	331	38.4	35	22.7	35	0.2	25	10.1	75	25.8	35	16.9	35	25	61.3	27/11/1931
19311128	332	36.8	35	23.4	35	0	25	10.3	75	25.1	35	17.1	35	27.5	59.4	28/11/1931
19311129	333	38.2	35	22.2	35	0.4	25	10.3	75	29.2	35	16.7	35	24.9	62.4	29/11/1931
19311130	334	37.9	35	22	35	0	25	10.5	75	28	35	18.2	35	27.6	68.9	30/11/1931
19311201	335	38.2	35	23.9	35	0	25	10.8	75	28.5	35	18.2	35	27.2	61.4	1/12/1931
19311202	336	37.8	35	25.7	35	0	25	11.1	75	25.7	35	18.3	35	27.9	55.4	2/12/1931
19311203	337	36.7	35	23.1	35	0	25	11.1	75	24	35	19.2	35	31.1	68	3/12/1931
19311204	338	35.1	35	23.3	35	47.1	25	11.3	75	22.7	35	21.2	35	37.5	74.1	4/12/1931
19311205	339	34.8	35	22.8	35	16.7	25	11.1	75	26.7	35	21.2	35	38.1	76.4	5/12/1931
19311206	340	36	35	23.5	35	0	25	10.6	75	26.3	35	20.2	35	34	69.8	6/12/1931
19311207	341	37.3	35	23.8	35	0.2	25	9.8	75	26	35	20.4	35	32	69.2	7/12/1931
19311208	342	36.4	35	23.1	35	0	25	9.3	75	26.2	35	19.6	35	32.3	69.4	8/12/1931
19311209	343	37.2	35	23.6	35	0	25	9.2	75	28.8	35	21.5	35	33.9	73.8	9/12/1931
19311210	344	39.6	35	23.6	35	0	25	9.4	75	28.6	35	20.8	35	28.8	71.4	10/12/1931
19311211	345	40.5	35	23.2	35	0	25	9.3	75	28.6	35	19.5	35	25.7	68.6	11/12/1931
19311212	346	41	35	24	35	0	25	9.2	75	28.7	35	5.2	35	6.7	17.4	12/12/1931
19311213	347	40.4	35	24.1	35	0	25	9.4	75	26.8	35	17.1	35	22.7	57	13/12/1931
19311214	348	40.6	35	24.1	35	0	25	9.5	75	27.9	35	17.3	35	22.7	57.7	14/12/1931
19311215	349	39.3	35	22.9	35	0	25	9.2	75	27.2	35	14.9	35	21	53.4	15/12/1931
19311216	350	38.7	35	22.7	35	0	25	9.6	75	28.3	35	13.4	35	19.5	48.6	16/12/1931
19311217	351	40.2	35	21.2	35	0	25	9.7	75	29.3	35	18	35	24.1	71.5	17/12/1931
19311218	352	41.1	35	23.1	35	0	25	9.5	75	28.9	35	19	35	24.3	67.2	18/12/1931
19311219	353	41.3	35	24.6	35	0	25	9.5	75	27.8	35	13.2	35	16.7	42.7	19/12/1931
19311220	354	41	35	24.3	35	0	25	9.5	75	26.2	35	20.2	35	26	66.5	20/12/1931
19311221	355	38.6	35	24.8	35	0	25	9.6	75	23.1	35	20.9	35	30.5	66.8	21/12/1931
19311222	356	33.4	35	22.9	35	0	25	9.8	75	24.7	35	19.8	35	38.5	70.9	22/12/1931
19311223	357	35.6	35	19.7	35	0	25	9.7	75	27.2	35	14.9	35	25.6	65	23/12/1931
19311224	358	36.7	35	22.5	35	0	25	9.3	75	25.3	35	17.9	35	29	65.7	24/12/1931
19311225	359	34	35	23.3	35	0	25	8.9	75	21.9	35	19.7	35	37	68.9	25/12/1931
19311226	360	35.9	35	21.3	35	0	25	8.9	75	23.8	35	20.3	35	34.4	80.2	26/12/1931
19311227	361	35.9	35	22.6	35	0	25	8.5	75	26.8	35	20.9	35	35.4	76.2	27/12/1931
19311228	362	36.5	35	22.8	35	0	25	8.3	75	27.9	35	19.4	35	31.8	69.9	28/12/1931
19311229	363	37.7	35	22.5	35	0	25	8.6	75	28.3	35	17.9	35	27.5	65.7	29/12/1931
19311230	364	37.2	35	21.7	35	0	25	8.9	75	28.3	35	17.2	35	27.1	66.3	30/12/1931
19311231	365	37	35	21.2	35	0	25	8.4	75	29.6	35	16.6	35	26.5	66	31/12/1931
19320101	1	38.3	35	21.5	35	0	25	8.7	75	30.1	35	17.1	35	25.4	66.7	1/01/1932
19320102	2	39.3	35	22.1	35	0	25	8.7	75	30.4	35	16.7	35	23.5	62.8	2/01/1932
19320103	3	39.6	35	23.4	35	0	25	8.5	75	31.4	35	19.9	35	27.6	69.2	3/01/1932
19320104	4	41.2	35	23.6	35	0	25	8.8	75	28.8	35	19.6	35	24.9	67.3	4/01/1932
19320105	5	41.5	35	23.9	35	0	25	8.6	75	29.7	35	19.3	35	24.2	65.1	5/01/1932
19320106	6	42.3	35	26.7	35	0	25	8.6	75	29.3	35	18.6	35	22.3	53.1	6/01/1932
19320107	7	42.6	35	28.2	35	0.1	25	8.6	75	29.2	35	19.8	35	23.4	51.8	7/01/1932
19320108	8	41.6	35	28.4	35	0	25	9	75	28.4	35	20.2	35	25.2	52.2	8/01/1932
19320109	9	42.3	35	26.6	35	0	25	9.1	75	27.8	35	21.6	35	25.9	62	9/01/1932
19320110	10	43	35	29.2	35	0	25	9.2	75	26.1	35	20.6	35	23.8	50.8	10/01/1932
19320111	11	42.9	35	29.5	35	0	25	9.2	75	26.6	35	22	35	25.6	53.4	11/01/1932
19320112	12	42.7	35	30.6	35	0	25	9.1	75	25.6	35	23.1	35	27.2	52.6	12/01/1932
19320113	13	40.4	35	28.6	35	0	25	9	75	24.5	35	23.7	35	31.4	60.6	13/01/1932
19320114	14	39	35	27	35	0	25	9.1	75	26.1	35	21.4	35	30.6	60	14/01/1932
19320115	15	34.6	35	24.6	35	5.1	25	9.1	75	21.1	35	21.1	35	38.4	68.2	15/01/1932
19320116	16	34.9	35	20.7	35	15.3	25	9.3	75	22.8	35	21.4	35	38.3	87.7	16/01/1932
19320117	17	35.6	35	21.2	35	0	25	9.4	75	25.3	35	19.6	35	33.7	77.9	17/01/1932
19320118	18	32.6	35	22.7	35	0	25	9.4	75	19.8	35	18.8	35	38.2	68.2	18/01/1932
19320119	19	34.7	35	23	35	0	25	9.2	75	22.8	35	20.6	35	37.2	73.4	19/01/1932
19320120	20	33.5	35	21.9	35	0	25	9.3	75	21.5	35	22.3	35	43.1	84.9	20/01/1932
19320121	21	36.2	35	23.2	35	0.1	25	9.3	75	25.4	35	22.5	35	37.5	79.2	21/01/1932
19320122	22	39.1	35	25.6	35	0	25	9.1	75	25.3	35	24.9	35	35.4	75.9	22/01/1932
19320123	23	37.5	35	25.6	35	0.4	25	9.1	75	25.5	35	24.2	35	37.5	73.7	23/01/1932
19320124	24	36.4	35	24.1	35	26	25	8.7	75	22.2	35	22.6	35	37.2	75.3	24/01/1932
19320125	25	37.2	35	24	35	0	25	8.7	75	24.2	35	22	35	34.7	73.8	25/01/1932
19320126	26	37.6	35	23.5	35	0	25	8.6	75	26.8	35	21.3	35	32.9	73.6	26/01/1932
19320127	27	37.5	35	24	35	0	25	8.8	75	27.5	35	20.7	35	32.1	69.4	27/01/1932
19320128	28	39.4	35	24.1	35	0	25	8.9	75	27	35	20.6	35	28.8	68.6	28/01/1932
19320129	29	40.6	35	25.2	35	0	25	9.3	75	26.5	35	19.8	35	26	61.8	29/01/1932
19320130	30	40.6	35	25.9	35	0	25	9.3	75	24.6	35	20.6	35	27	61.7	30/01/1932
19320131	31	38.6	35	25	35	0	25	9.2	75	26						

19320201	32	38.9	35	24.2	35	0	25	9.2	75	27.2	35	20.1	35	28.9	66.6	1/02/1932
19320202	33	39.6	35	25.2	35	0	25	9	75	28	35	22.2	35	30.7	69.3	2/02/1932
19320203	34	40.8	35	26.3	35	0	25	8.8	75	26	35	21.8	35	28.3	63.7	3/02/1932
19320204	35	40.1	35	27.6	35	0	25	8.4	75	26.3	35	22.1	35	29.8	59.9	4/02/1932
19320205	36	40	35	27.2	35	0	25	8.6	75	25	35	22.7	35	30.8	62.9	5/02/1932
19320206	37	34	35	21.3	35	0	25	8.7	75	21.8	35	21.7	35	40.8	85.7	6/02/1932
19320207	38	27.6	35	19.5	35	0	25	8.8	75	21.5	35	19.7	35	53.4	86.9	7/02/1932
19320208	39	30.9	35	17.2	35	0	25	8.9	75	18.9	35	18.9	35	42.3	96.4	8/02/1932
19320209	40	30.6	35	19.2	35	0	25	8.7	75	20.6	35	14.2	35	32.3	63.9	9/02/1932
19320210	41	34.8	35	20.9	35	0	25	8.5	75	25.2	35	19.9	35	35.8	80.5	10/02/1932
19320211	42	35.8	35	23.4	35	0	25	8.5	75	23.9	35	19.9	35	33.9	69.2	11/02/1932
19320212	43	37.7	35	24.1	35	0	25	8.3	75	26.4	35	21.3	35	32.7	71	12/02/1932
19320213	44	39.1	35	23.5	35	0	25	8	75	26.9	35	18.6	35	26.5	64.3	13/02/1932
19320214	45	40.1	35	22.7	35	0	25	8	75	27.3	35	15.8	35	21.3	57.3	14/02/1932
19320215	46	40.7	35	23.2	35	0	25	8	75	27	35	15.8	35	20.6	55.6	15/02/1932
19320216	47	41.4	35	24.4	35	0	25	8.1	75	27.2	35	16.5	35	20.8	54	16/02/1932
19320217	48	40.4	35	24.6	35	0	25	8.4	75	27.6	35	18.3	35	24.3	59.2	17/02/1932
19320218	49	38.4	35	22.5	35	0	25	8.7	75	28.9	35	14.2	35	21	52.1	18/02/1932
19320219	50	38.9	35	23.8	35	0	25	8.8	75	25.9	35	19.9	35	28.6	67.5	19/02/1932
19320220	51	39.8	35	24.2	35	0	25	8.9	75	27	35	22	35	30.1	72.9	20/02/1932
19320221	52	40	35	24.9	35	0	25	9.1	75	26.3	35	21.2	35	28.7	67.3	21/02/1932
19320222	53	39.4	35	24.9	35	0	25	8.9	75	25.8	35	21.5	35	30.1	68.3	22/02/1932
19320223	54	37.1	35	24.3	35	0	25	8.9	75	26.3	35	20.3	35	32.2	66.8	23/02/1932
19320224	55	37	35	22.8	35	0	25	9	75	27.8	35	16.1	35	25.7	58	24/02/1932
19320225	56	36.4	35	22.7	35	0	25	7.8	75	26.4	35	12.3	35	20.3	44.6	25/02/1932
19320226	57	37.4	35	23.8	35	10.5	25	7.3	75	24.2	35	21.2	35	33.1	71.9	26/02/1932
19320227	58	38.8	35	24.1	35	0	25	6.6	75	24.6	35	21.7	35	31.4	72.3	27/02/1932
19320228	59	38.5	35	23.8	35	0	25	8.4	75	23.3	35	21.9	35	32.2	74.3	28/02/1932
19320229	60	40.3	35	23.8	35	0	25	6.6	75	22.4	35	20.6	35	27.5	69.9	29/02/1932
19320301	61	37.9	35	25.6	35	0	25	6.3	75	21.9	35	21.7	35	32.9	66.1	1/03/1932
19320302	62	35.4	35	24.7	35	0	25	6.5	75	19	35	21.6	35	37.6	69.4	2/03/1932
19320303	63	31.8	35	24.5	35	0	25	6.8	75	12.2	35	22	35	46.8	71.6	3/03/1932
19320304	64	32.3	35	22.7	35	4	25	7	75	13.2	35	22	35	45.5	79.8	4/03/1932
19320305	65	35.9	35	22.2	35	0	25	7.1	75	24.4	35	20.9	35	35.4	78.1	5/03/1932
19320306	66	36.4	35	23.3	35	0	25	7.1	75	23.9	35	20.2	35	33.3	70.6	6/03/1932
19320307	67	36.6	35	24.1	35	0	25	7.3	75	20	35	20.7	35	33.7	69	7/03/1932
19320308	68	35.8	35	24.2	35	0	25	7.3	75	20.7	35	18.5	35	31.5	61.3	8/03/1932
19320309	69	32.7	35	22.9	35	0	25	7.5	75	16.9	35	18.1	35	36.6	64.8	9/03/1932
19320310	70	31.3	35	22.9	35	0.4	25	7.5	75	16.6	35	21.3	35	46.6	76.3	10/03/1932
19320311	71	33.5	35	23.3	35	5.4	25	7.7	75	19.8	35	23.8	35	46	83.2	11/03/1932
19320312	72	35.7	35	22.9	35	0	25	7.9	75	23.4	35	20.9	35	35.8	74.9	12/03/1932
19320313	73	37.3	35	24.4	35	0	25	8	75	24.8	35	21.3	35	33.4	69.7	13/03/1932
19320314	74	36.3	35	25.1	35	0	25	8	75	21.3	35	21.7	35	35.9	68.1	14/03/1932
19320315	75	36.4	35	24.2	35	1.5	25	8	75	23.5	35	21.8	35	35.9	72.2	15/03/1932
19320316	76	31.4	35	24.4	35	0	25	7.8	75	16	35	25.8	35	56.1	84.4	16/03/1932
19320317	77	33.5	35	19.1	35	0	25	7.8	75	22.3	35	13.7	35	26.5	62	17/03/1932
19320318	78	36	35	21.4	35	0	25	7.8	75	22.9	35	18.6	35	31.3	73	18/03/1932
19320319	79	36.8	35	22.9	35	6.1	25	7.9	75	22.5	35	18.7	35	30.1	67	19/03/1932
19320320	80	35.9	35	24.2	35	7.9	25	7.9	75	21.8	35	18.7	35	31.6	61.9	20/03/1932
19320321	81	34.2	35	22.2	35	0.1	25	8.2	75	21	35	15.3	35	28.4	57.2	21/03/1932
19320322	82	35.8	35	22.1	35	0	25	8.3	75	22.8	35	14.9	35	25.4	56	22/03/1932
19320323	83	36.7	35	22.6	35	0	25	8.3	75	23.8	35	16.6	35	26.9	60.6	23/03/1932
19320324	84	37.3	35	23	35	0	25	8.1	75	23	35	16.9	35	26.5	60.2	24/03/1932
19320325	85	36.9	35	23.4	35	0	25	8.2	75	22.9	35	16.7	35	26.8	58	25/03/1932
19320326	86	36.7	35	22.8	35	0	25	8	75	22.8	35	16.5	35	26.7	59.5	26/03/1932
19320327	87	34.4	35	23.6	35	0	25	7.8	75	20	35	17.6	35	32.4	60.4	27/03/1932
19320328	88	33.9	35	21.6	35	0	25	7.9	75	24	35	13.7	35	25.9	53.1	28/03/1932
19320329	89	34.3	35	19.9	35	0	25	8	75	22.7	35	13.6	35	25.1	58.6	29/03/1932
19320330	90	35.5	35	19.6	35	0	25	7.7	75	21.9	35	12.1	35	20.9	53.1	30/03/1932
19320331	91	36.9	35	19.6	35	0	25	7.6	75	24.5	35	7	35	11.2	30.7	31/03/1932
19320401	92	35.8	35	21.9	35	0	25	7.6	75	21.5	35	13.7	35	23.3	52.2	1/04/1932
19320402	93	33.2	35	21.7	35	0	25	7.4	75	22.9	35	13.5	35	26.5	52	2/04/1932
19320403	94	32.8	35	21.6	35	0	25	7.5	75	21.2	35	10.9	35	21.9	42.3	3/04/1932
19320404	95	34	35	20.6	35	0	25	7.6	75	20.5	35	10.8	35	20.3	44.5	4/04/1932
19320405	96	33.5	35	18.8	35	0	25	7.8	75	20.9	35	13.9	35	26.9	64.1	5/04/1932
19320406	97	34.4	35	19.7	35	0	25	7.6	75	23.6	35	8.3	35	15.3	36.2	6/04/1932
19320407	98	35	35	18.8	35	0	25	7.5	75	20.6	35	11.1	35	19.7	51.2	7/04/1932
19320408	99	37.8	35	20.2	35	0	25	7.4	75	22.4	35	6.1	35	9.3	25.8	8/04/1932
19320409	100	37.6	35	23.9	35	0	25	7.5	75	19.4	35	14.6	35	22.5	49.2	9/04/1932
19320410	101	29.9	35	22.5	35	0	25	7.4	75	21.1	35	19.9	35	47.2	73	10/04/1932
19320411	102	29.9	35	14.5	35	2	25	7.4	75	18.9	35	13.6	35	32.2	82.4	11/04/1932
19320412	103	29.3	35	18.2	35	0	25	7.4	75	21.6	35	12	35	29.4	57.4	12/04/1932
19320413	104	33.2	35	19.2	35	0	25	7.4	75	20.9	35	15.5	35	30.5	69.7	13/04/1932
19320414	105	34.1	35	20.8	35	0	25	7.3	75	20.3	35	16.6	35	31	67.6	14/04/1932
19320415	106	35.1	35	22.9	35	0	25	7.5	75	20.1	35	19.8	35	35	70.9	15/04/1932
19320416	107	34.7	35	23.3	35	0.1	25	7.5	75	18.2	35	20.2	35	36.5	70.6	16/04/1932
19320417	108	32.4	35	21.3	35	0	25	7.4	75	20.1	35	14.4	35	29.6	56.9	17/04/1932
19320418	109	28.9	35	15.1	35	0	25	7.5	75	22.6	35	10.9	35	27.4	63.5	18/04/1932
19320419	110	30.4	35	13	35	0	25	7.2	75	22.4	35	6.4	35	14.7	42.8	19/04/1932
19320420	111	32.7	35	15.1	35	0	25	6.9	75	22.2	35	10.6	35	21.4	61.8	20/04/1932
19320421	112	33.7	35	16.9	35	0	25	6.5	75	22.5	35	11.7	35	22.4	60.8	21/04/1932
19320422	113	33.5	35	17.3	35	0	25	6.3	75	22.6	35	11.4	35	22	57.8	22/04/1932
19320423	114	33.8	35	17.8	35	0	25	6.2	75	22	35	10.7	35	20.3	52.5	23/04/1932

19320424	115	33.6	35	17	35	0	25	6.4	75	20.6	35	12	35	23.1	62	24/04/1932
19320425	116	32	35	17	35	0	25	6.4	75	22	35	11.1	35	23.3	57.3	25/04/1932
19320426	117	31.1	35	16	35	0	25	6.4	75	21.7	35	8.3	35	18.4	45.7	26/04/1932
19320427	118	30.3	35	15.8	35	0	25	6.6	75	21.9	35	7	35	16.2	39	27/04/1932
19320428	119	30	35	14.8	35	0	25	6.6	75	21.9	35	6	35	14.1	35.7	28/04/1932
19320429	120	30.5	35	14.6	35	0	25	6.6	75	21	35	9.6	35	22	57.8	29/04/1932
19320430	121	30.2	35	15.1	35	0	25	6.6	75	21.3	35	9.1	35	21.2	53.1	30/04/1932
19320501	122	29.1	35	13.6	35	0	25	6.5	75	21.8	35	10.2	35	25.3	65.5	1/05/1932
19320502	123	30.4	35	14.7	35	0	25	6.4	75	21.1	35	10.6	35	24.4	63.4	2/05/1932
19320503	124	31.1	35	15.7	35	0	25	6.3	75	20.5	35	11.5	35	25.5	64.5	3/05/1932
19320504	125	31.7	35	16.6	35	0	25	6.3	75	19.8	35	11.1	35	23.7	58.8	4/05/1932
19320505	126	31.5	35	17.2	35	0	25	6.3	75	20.4	35	11.6	35	25.1	59.1	5/05/1932
19320506	127	31.2	35	17.2	35	0	25	6.4	75	18.9	35	12.3	35	27.1	62.7	6/05/1932
19320507	128	31.1	35	18	35	0	25	6.4	75	18.3	35	12.2	35	27	59.1	7/05/1932
19320508	129	28.6	35	16.6	35	0	25	6.4	75	17.9	35	12.8	35	32.7	67.8	8/05/1932
19320509	130	28.6	35	16	35	0	25	6.2	75	19.1	35	11.8	35	30.2	64.9	9/05/1932
19320510	131	28.8	35	15.3	35	0	25	6.1	75	19.5	35	12.5	35	31.6	71.9	10/05/1932
19320511	132	29.1	35	14.9	35	0	25	6	75	19.5	35	10.3	35	25.6	60.8	11/05/1932
19320512	133	29.9	35	16.2	35	0	25	5.8	75	18.8	35	11.9	35	28.2	64.7	12/05/1932
19320513	134	30.1	35	15.9	35	0	25	5.8	75	18.9	35	11.9	35	27.9	65.9	13/05/1932
19320514	135	30.1	35	15.7	35	0	25	5.7	75	18.6	35	12.4	35	29.1	69.6	14/05/1932
19320515	136	28.8	35	16.8	35	0	25	5.8	75	13	35	12.7	35	32.1	66.4	15/05/1932
19320516	137	28.8	35	17	35	11.2	25	5.7	75	12.5	35	19.1	35	48.2	98.6	16/05/1932
19320517	138	26.5	35	18.2	35	53.1	25	5.5	75	13	35	15.2	35	43.9	72.8	17/05/1932
19320518	139	25.3	35	20.1	35	29.2	25	5.5	75	11.3	35	16.9	35	52.4	71.9	18/05/1932
19320519	140	27	35	17.9	35	13.4	25	5.4	75	14.8	35	18.5	35	51.9	90.3	19/05/1932
19320520	141	26.1	35	16.5	35	0	25	5.2	75	14.9	35	15.9	35	47	84.8	20/05/1932
19320521	142	27.3	35	17	35	0	25	5.3	75	12	35	15.6	35	43	80.6	21/05/1932
19320522	143	18.2	35	15.3	35	8.7	25	5.3	75	11.7	35	13.1	35	62.7	75.4	22/05/1932
19320523	144	21.9	35	12.6	35	0.7	25	5.3	75	15.8	35	13.8	35	52.5	94.7	23/05/1932
19320524	145	23.8	35	12.5	35	0	25	5.3	75	17	35	13.9	35	47.2	96	24/05/1932
19320525	146	25.3	35	12.2	35	0	25	5.2	75	18.3	35	12.6	35	39.1	88.7	25/05/1932
19320526	147	28	35	13.2	35	0	25	5.2	75	17.8	35	12.6	35	33.3	83.1	26/05/1932
19320527	148	28.1	35	16.2	35	0	25	5.2	75	16.8	35	15.1	35	39.7	82	27/05/1932
19320528	149	28.3	35	18.7	35	0	25	5.3	75	17.1	35	16.8	35	43.7	77.9	28/05/1932
19320529	150	28	35	15.8	35	0	25	5.2	75	17.9	35	15.9	35	42.1	88.6	29/05/1932
19320530	151	28.9	35	15.4	35	0	25	5.2	75	18.1	35	13.9	35	34.9	79.5	30/05/1932
19320531	152	28.9	35	16.1	35	0	25	5.1	75	18.4	35	13.1	35	32.9	71.6	31/05/1932
19320601	153	29.1	35	17.4	35	0	25	5	75	17.3	35	18.3	35	45.4	92.1	1/06/1932
19320602	154	28.5	35	16.1	35	0	25	5	75	16.2	35	16.3	35	41.9	89.1	2/06/1932
19320603	155	23.2	35	16.8	35	1.6	25	4.9	75	15	35	17.3	35	60.9	90.5	3/06/1932
19320604	156	25.4	35	13.7	35	0	25	5	75	16.6	35	12.5	35	38.5	79.8	4/06/1932
19320605	157	25.6	35	14.9	35	0	25	5.1	75	16.8	35	12.3	35	37.5	72.6	5/06/1932
19320606	158	26.4	35	12.6	35	0.5	25	5	75	15.5	35	15	35	43.6	100	6/06/1932
19320607	159	26.1	35	13.2	35	0	25	5	75	15.4	35	14.1	35	41.7	93	7/06/1932
19320608	160	26.3	35	13.7	35	0	25	5.1	75	16.5	35	13.8	35	40.3	88.1	8/06/1932
19320609	161	26.9	35	14.7	35	0	25	4.9	75	16.4	35	14.3	35	40.4	85.5	9/06/1932
19320610	162	27.1	35	13.2	35	0	25	4.9	75	17.8	35	13.2	35	36.8	87	10/06/1932
19320611	163	27.6	35	13.1	35	0	25	5	75	18	35	12.8	35	34.7	85	11/06/1932
19320612	164	26.1	35	12.3	35	0	25	4.8	75	18.4	35	10.3	35	30.5	72.1	12/06/1932
19320613	165	26	35	10.7	35	0	25	4.8	75	18.5	35	9.8	35	29.2	76.2	13/06/1932
19320614	166	28.8	35	11.7	35	0	25	4.8	75	16.3	35	10.8	35	27.3	78.6	14/06/1932
19320615	167	26.9	35	13.3	35	0	25	4.8	75	16.2	35	11.4	35	32.2	74.7	15/06/1932
19320616	168	21.6	35	12.9	35	0	25	4.8	75	15.6	35	7.9	35	30.6	53.1	16/06/1932
19320617	169	19.9	35	12.2	35	0	25	4.8	75	15.6	35	9.5	35	40.9	66.9	17/06/1932
19320618	170	20.1	35	12.8	35	0	25	4.9	75	12	35	8.8	35	37.4	59.6	18/06/1932
19320619	171	18.8	35	11.2	35	0	25	5	75	12.6	35	7.2	35	33.2	54.2	19/06/1932
19320620	172	19.9	35	9.8	35	0	25	5.1	75	16.5	35	8.2	35	35.3	67.7	20/06/1932
19320621	173	20.8	35	7.4	35	0	25	5.1	75	18	35	6.8	35	27.7	66.1	21/06/1932
19320622	174	20.9	35	8	35	0	25	5.2	75	15.3	35	5.3	35	21.5	49.4	22/06/1932
19320623	175	23.6	35	13.5	35	0	25	5.2	75	13.2	35	9.1	35	31.3	58.8	23/06/1932
19320624	176	24.5	35	8	35	0	25	5.1	75	18.9	35	5.6	35	18.2	52.2	24/06/1932
19320625	177	24.1	35	7.2	35	0	25	5.1	75	18.9	35	4.3	35	14.3	42.4	25/06/1932
19320626	178	23.7	35	8	35	0	25	5	75	18.7	35	6.6	35	22.5	61.6	26/06/1932
19320627	179	22.7	35	7.7	35	0	25	5	75	18.6	35	7.2	35	26.1	68.5	27/06/1932
19320628	180	22.2	35	5.6	35	0	25	5.1	75	18.7	35	5.4	35	20.2	59.4	28/06/1932
19320629	181	22.6	35	4.7	35	0	25	5.1	75	18.6	35	5.8	35	21.2	67.9	29/06/1932
19320630	182	23.9	35	6.9	35	0	25	4.9	75	18.2	35	7.9	35	26.6	79.4	30/06/1932
19320701	183	25.7	35	8.7	35	0	25	4.9	75	18.6	35	7.9	35	23.9	70.3	1/07/1932
19320702	184	26.6	35	10.6	35	0	25	5	75	17.7	35	10.2	35	29.3	79.9	2/07/1932
19320703	185	26.7	35	11.7	35	0	25	4.9	75	17.4	35	10	35	28.6	72.8	3/07/1932
19320704	186	27.6	35	12.1	35	0	25	4.9	75	16.6	35	11.9	35	32.2	84.3	4/07/1932
19320705	187	26.3	35	17.5	35	0	25	5	75	17.2	35	13	35	38	65	5/07/1932
19320706	188	26.2	35	13.2	35	0	25	5	75	17.4	35	12.6	35	37.1	83.1	6/07/1932
19320707	189	22.6	35	10.9	35	0	25	5.1	75	18.4	35	8.7	35	31.7	66.8	7/07/1932
19320708	190	20.4	35	6.7	35	0	25	5.1	75	18.9	35	6	35	25	61.2	8/07/1932
19320709	191	20.7	35	6.8	35	0	25	5.2	75	18.7	35	5.3	35	21.7	53.7	9/07/1932
19320710	192	17.9	35	6.3	35	0	25	5.1	75	19	35	4	35	19.5	41.9	10/07/1932
19320711	193	16.8	35	3.6	35	0	25	5.1	75	19.3	35	4.7	35	24.6	59.5	11/07/1932
19320712	194	18.6	35	5.3	35	0	25	5.1	75	19	35	6.1	35	28.5	68.5	12/07/1932
19320713	195	20.7	35	5.3	35	0	25	5.1	75	19.2	35	6.2	35	25.4	69.6	13/07/1932
19320714	196	21.9	35	5.8	35	0	25	5.1	75	19.2	35	5.8	35	22.1	62.9	14/07/1932
19320715	197	22.2	35	6.2	35	0	25	5.2	75	18.8	35	6.7	35	25	70.7	15/07/1932

19320716	198	23.9	35	6.7	35	0	25	5.3	75	18.6	35	6	35	20.2	61.2	16/07/1932
19320717	199	24.9	35	6.3	35	0	25	5.4	75	19.1	35	6.9	35	21.9	72.3	17/07/1932
19320718	200	25.8	35	7.5	35	0	25	5.5	75	18.8	35	7.9	35	23.8	76.2	18/07/1932
19320719	201	25.8	35	9.4	35	0	25	5.6	75	19.4	35	7.9	35	23.8	67	19/07/1932
19320720	202	26.3	35	8.7	35	0	25	5.6	75	19.3	35	8.1	35	23.7	72.1	20/07/1932
19320721	203	26.3	35	8.6	35	0	25	5.6	75	19.5	35	8	35	23.4	71.6	21/07/1932
19320722	204	25.5	35	7.8	35	0	25	5.6	75	20	35	7.7	35	23.6	72.8	22/07/1932
19320723	205	26.2	35	7.7	35	0	25	5.5	75	20.1	35	7.3	35	21.5	69.5	23/07/1932
19320724	206	26.2	35	6.6	35	0	25	5.6	75	20	35	7.4	35	21.8	76	24/07/1932
19320725	207	26	35	7.2	35	0	25	5.6	75	19.8	35	5.7	35	17	56.2	25/07/1932
19320726	208	26.2	35	8	35	0	25	5.7	75	20.6	35	5.7	35	16.8	53.2	26/07/1932
19320727	209	25.9	35	8.4	35	0	25	5.7	75	20.4	35	7.7	35	23	69.9	27/07/1932
19320728	210	26.1	35	9.3	35	0	25	5.7	75	20.6	35	7.1	35	21	60.6	28/07/1932
19320729	211	26.8	35	9.2	35	0	25	5.7	75	20.3	35	8.4	35	23.8	72.2	29/07/1932
19320730	212	26.4	35	8.5	35	0	25	5.7	75	19.9	35	8	35	23.2	72.1	30/07/1932
19320731	213	25.1	35	7.6	35	0	25	5.8	75	20.8	35	7.7	35	24.2	73.8	31/07/1932
19320801	214	20.3	35	6.9	35	0	25	5.8	75	21.1	35	5.7	35	23.9	57.3	1/08/1932
19320802	215	21.8	35	6.4	35	0	25	5.9	75	21.2	35	5.3	35	20.3	55.2	2/08/1932
19320803	216	24.3	35	7	35	0	25	6	75	20.1	35	4.9	35	16.1	48.9	3/08/1932
19320804	217	27.9	35	8.8	35	0	25	6	75	20.5	35	5.9	35	15.7	52.1	4/08/1932
19320805	218	27.6	35	9.3	35	0	25	6.1	75	20	35	8.7	35	23.6	74.3	5/08/1932
19320806	219	28.1	35	8.8	35	0	25	6.2	75	20.7	35	8.2	35	21.6	72.4	6/08/1932
19320807	220	25.2	35	9.9	35	0	25	6.3	75	21.6	35	6.1	35	19	50	7/08/1932
19320808	221	23.1	35	7.7	35	0	25	6.4	75	20.5	35	5.4	35	19.1	51.4	8/08/1932
19320809	222	27.3	35	8	35	0	25	6.4	75	20.8	35	5	35	13.8	46.6	9/08/1932
19320810	223	31.2	35	8.3	35	0	25	6.5	75	21.1	35	6.1	35	13.4	55.8	10/08/1932
19320811	224	27.8	35	11.2	35	0	25	6.6	75	21.3	35	8.5	35	22.8	63.9	11/08/1932
19320812	225	27.1	35	11.6	35	0	25	6.6	75	21.1	35	8.8	35	24.5	64.5	12/08/1932
19320813	226	22.6	35	9.2	35	0	25	6.6	75	21.7	35	6.8	35	24.8	58.5	13/08/1932
19320814	227	25.5	35	9.4	35	0	25	6.7	75	21.7	35	7.4	35	22.7	62.8	14/08/1932
19320815	228	23.2	35	9	35	0	25	6.6	75	22.6	35	5	35	17.6	43.6	15/08/1932
19320816	229	22	35	9.5	35	0	25	6.6	75	21.8	35	4.5	35	17	37.9	16/08/1932
19320817	230	21.8	35	7.3	35	0	25	6.7	75	22.6	35	3.8	35	14.6	37.2	17/08/1932
19320818	231	25	35	8.5	35	0	25	6.7	75	22.3	35	6.4	35	20.2	57.7	18/08/1932
19320819	232	28.4	35	12.4	35	0	25	6.8	75	21.7	35	8.6	35	22.2	59.8	19/08/1932
19320820	233	29.5	35	19.2	35	0	25	6.9	75	20.4	35	9.6	35	23.3	43.2	20/08/1932
19320821	234	28.7	35	15.9	35	0	25	6.9	75	22.6	35	9.2	35	23.4	51	21/08/1932
19320822	235	28.7	35	14.9	35	0	25	6.9	75	22.1	35	9.2	35	23.4	54.3	22/08/1932
19320823	236	30.1	35	14.2	35	0	25	7.1	75	22.6	35	10.8	35	25.3	66.7	23/08/1932
19320824	237	30.8	35	14.8	35	0	25	7.2	75	22.5	35	11.2	35	25.2	66.6	24/08/1932
19320825	238	30.8	35	13.7	35	0	25	7.2	75	23.3	35	9.8	35	22.1	62.6	25/08/1932
19320826	239	29.9	35	15.2	35	0	25	7.2	75	22.6	35	11.1	35	26.3	64.3	26/08/1932
19320827	240	29.8	35	16.6	35	0	25	7.3	75	23.5	35	10.8	35	25.7	57.2	27/08/1932
19320828	241	30.1	35	16	35	0	25	7.2	75	23	35	12.4	35	29.1	68.2	28/08/1932
19320829	242	32.1	35	15.7	35	0	25	7.2	75	22.1	35	12.9	35	27	72.4	29/08/1932
19320830	243	32.2	35	17.1	35	0	25	7.3	75	22.7	35	13.6	35	28.3	69.8	30/08/1932
19320831	244	30.3	35	15.7	35	0	25	7.5	75	23.3	35	8.3	35	19.2	46.6	31/08/1932
19320901	245	30.4	35	15.8	35	0	25	7.6	75	23.9	35	5.7	35	13.1	31.8	1/09/1932
19320902	246	30.4	35	14.7	35	0	25	7.8	75	24.4	35	10.1	35	23.3	60.4	2/09/1932
19320903	247	31.5	35	16	35	0	25	7.8	75	24	35	10.1	35	21.9	55.6	3/09/1932
19320904	248	31.6	35	15.5	35	0	25	7.9	75	23.2	35	12.3	35	26.5	69.9	4/09/1932
19320905	249	30.6	35	15.9	35	0	25	8	75	23.3	35	13.1	35	29.8	72.6	5/09/1932
19320906	250	29.9	35	16.3	35	0	25	8.1	75	24.6	35	9.1	35	21.6	49.1	6/09/1932
19320907	251	29.9	35	15.8	35	0	25	8.2	75	24	35	7.8	35	18.5	43.5	7/09/1932
19320908	252	29	35	14.4	35	0	25	8.2	75	24.1	35	8.8	35	22	53.7	8/09/1932
19320909	253	28.8	35	14.5	35	0	25	8.3	75	24.5	35	8	35	20.2	48.5	9/09/1932
19320910	254	29.2	35	13	35	0	25	8.3	75	24.8	35	7.8	35	19.3	52.1	10/09/1932
19320911	255	30.8	35	13.1	35	0	25	8.4	75	24.8	35	7	35	15.8	46.5	11/09/1932
19320912	256	31	35	13.1	35	0	25	8.4	75	25.7	35	4.8	35	10.7	31.9	12/09/1932
19320913	257	31.8	35	13	35	0	25	8.6	75	25.8	35	5.4	35	11.5	36.1	13/09/1932
19320914	258	26.7	35	14.6	35	0	25	8.7	75	24.7	35	9.4	35	26.8	56.6	14/09/1932
19320915	259	25	35	15.6	35	0	25	8.8	75	25	35	9	35	28.4	50.8	15/09/1932
19320916	260	28.2	35	13	35	0	25	8.8	75	26.1	35	7.9	35	20.7	52.8	16/09/1932
19320917	261	27.7	35	13.9	35	0	25	8.8	75	25.2	35	7	35	18.8	44.1	17/09/1932
19320918	262	31.4	35	12.2	35	0	25	8.7	75	25.1	35	6.1	35	13.3	43	18/09/1932
19320919	263	32.7	35	13.8	35	0	25	8.8	75	25.8	35	6.4	35	12.9	40.6	19/09/1932
19320920	264	35.1	35	14.6	35	0	25	8.8	75	26.3	35	5.9	35	10.4	35.5	20/09/1932
19320921	265	32.2	35	16.5	35	0	25	8.8	75	26.2	35	11.7	35	24.3	62.4	21/09/1932
19320922	266	32.2	35	15.7	35	0	25	9	75	25.4	35	9.4	35	19.5	52.7	22/09/1932
19320923	267	33.3	35	15.8	35	0	25	9.2	75	26.7	35	7.3	35	14.3	40.7	23/09/1932
19320924	268	33	35	15.6	35	0	25	9.1	75	25.8	35	6.4	35	12.7	36.1	24/09/1932
19320925	269	32.9	35	15.3	35	0	25	9.2	75	26.3	35	4.4	35	8.8	25.3	25/09/1932
19320926	270	34.2	35	13.9	35	0	25	9.4	75	26	35	2.9	35	5.4	18.3	26/09/1932
19320927	271	34.3	35	16.3	35	0	25	9.5	75	25.3	35	9.2	35	17	49.7	27/09/1932
19320928	272	34.3	35	17.6	35	0	25	9.4	75	22.2	35	9.7	35	17.9	48.2	28/09/1932
19320929	273	33.3	35	19.5	35	0	25	9.4	75	22.8	35	13.3	35	26	58.7	29/09/1932
19320930	274	31.8	35	19.7	35	0	25	9.6	75	19.4	35	14.9	35	31.7	65	30/09/1932
19321001	275	33.8	35	18.8	35	0.1	25	9.7	75	26.5	35	11.2	35	21.3	51.6	1/10/1932
19321002	276	33.9	35	17.8	35	0	25	9.6	75	26.5	35	3.6	35	6.8	17.7	2/10/1932
19321003	277	35	35	18.3	35	0	25	9.6	75	27.4	35	10.3	35	18.3	49	3/10/1932
19321004	278	36.2	35	19.1	35	0	25	9.8	75	26.4	35	9.9	35	16.5	44.8	4/10/1932
19321005	279	35.2	35	19.7	35	0	25	9.9	75	26.9	35	11.5	35	20.2	50.1	5/10/1932
19321006	280	36.1	35	19.5	35	0	25	10.1	75	26.9	35	10.1	35	16.9	44.6	6/10/1932

19321007	281	35.7	35	19.3	35	0	25	10.1	75	25.3	35	10.6	35	18.1	47.4	7/10/1932
19321008	282	35.3	35	20.9	35	0	25	10.2	75	25.6	35	12.6	35	22	51	8/10/1932
19321009	283	35.8	35	19.4	35	0	25	10.4	75	27.4	35	10.2	35	17.4	45.3	9/10/1932
19321010	284	37.4	35	18.6	35	0	25	10.2	75	28.3	35	10.6	35	16.5	49.5	10/10/1932
19321011	285	36.8	35	18.8	35	0	25	10.2	75	25.8	35	11.4	35	18.4	52.6	11/10/1932
19321012	286	35.3	35	21.3	35	0	25	10.2	75	24.1	35	14.5	35	25.4	57.3	12/10/1932
19321013	287	34.6	35	21.2	35	0	25	10.3	75	24.8	35	13	35	23.6	51.7	13/10/1932
19321014	288	34.5	35	21	35	0	25	10.2	75	24.8	35	10.7	35	19.6	43	14/10/1932
19321015	289	34.7	35	20.5	35	0	25	10.3	75	25.2	35	10.8	35	19.5	44.8	15/10/1932
19321016	290	34.2	35	20.9	35	0	25	10.3	75	24.9	35	11	35	20.4	44.5	16/10/1932
19321017	291	34.2	35	21.1	35	0	25	10.4	75	21.1	35	4.5	35	8.4	18	17/10/1932
19321018	292	32.9	35	21.4	35	0	25	10.4	75	14.6	35	3.7	35	7.4	14.5	18/10/1932
19321019	293	34.5	35	20.1	35	0	25	10.4	75	28.9	35	4.9	35	9	20.8	19/10/1932
19321020	294	36.1	35	20	35	0	25	10.4	75	29.1	35	8.2	35	13.7	35.1	20/10/1932
19321021	295	39.1	35	20	35	0	25	10.4	75	28.6	35	3.1	35	4.4	13.3	21/10/1932
19321022	296	39.5	35	20.5	35	0	25	10.2	75	28.2	35	12.6	35	17.5	52.3	22/10/1932
19321023	297	40.6	35	22.2	35	0	25	10.3	75	28.4	35	13.5	35	17.7	50.5	23/10/1932
19321024	298	41.6	35	22.4	35	0	25	10.6	75	27.5	35	11.3	35	14.1	41.7	24/10/1932
19321025	299	36.7	35	23.7	35	4.9	25	10.9	75	22.7	35	19.3	35	31.3	65.9	25/10/1932
19321026	300	36.8	35	23.6	35	3.7	25	10.8	75	26.4	35	19.8	35	31.9	68	26/10/1932
19321027	301	35.5	35	20.6	35	0	25	10.8	75	28.9	35	13.1	35	22.7	54	27/10/1932
19321028	302	35.3	35	20.4	35	0	25	11	75	29.5	35	9.8	35	17.1	40.9	28/10/1932
19321029	303	37.9	35	20.2	35	0	25	10.9	75	27.4	35	11.7	35	17.8	49.4	29/10/1932
19321030	304	38.7	35	23.7	35	0	25	10.8	75	27.3	35	13.7	35	19.9	46.8	30/10/1932
19321031	305	37.6	35	22.5	35	0	25	11	75	25.8	35	13.3	35	20.5	48.8	31/10/1932
19321101	306	36	35	22.8	35	2	25	10.9	75	28.4	35	13.1	35	22	47.2	1/11/1932
19321102	307	36.4	35	22.8	35	0	25	10.7	75	27.5	35	9	35	14.8	32.4	2/11/1932
19321103	308	36.6	35	22.4	35	0	25	10.4	75	26.1	35	13.7	35	22.3	50.6	3/11/1932
19321104	309	37	35	23	35	0	25	10	75	27.4	35	14.9	35	23.7	53.1	4/11/1932
19321105	310	36.8	35	23.7	35	0	25	10.2	75	27.3	35	13.5	35	21.7	46.1	5/11/1932
19321106	311	37.1	35	22.5	35	0.3	25	10.2	75	26.9	35	14.3	35	22.7	52.5	6/11/1932
19321107	312	37.5	35	23.1	35	0	25	10.2	75	27.8	35	13.9	35	21.6	49.2	7/11/1932
19321108	313	37.1	35	22.4	35	0	25	10	75	28.4	35	13.8	35	21.9	51	8/11/1932
19321109	314	37.8	35	23.2	35	0	25	10.1	75	29.1	35	13.3	35	20.3	46.8	9/11/1932
19321110	315	38.4	35	22.6	35	0	25	9.8	75	28	35	14	35	20.7	51.1	10/11/1932
19321111	316	38.7	35	22.9	35	0	25	9.7	75	28.8	35	14	35	20.3	50.2	11/11/1932
19321112	317	33.5	35	22.7	35	0	25	9.9	75	23.1	35	14	35	27.1	50.8	12/11/1932
19321113	318	36.9	35	22	35	0	25	9.9	75	27.1	35	13.4	35	21.5	50.7	13/11/1932
19321114	319	38	35	22.7	35	0	25	10	75	28.7	35	13.8	35	20.8	50	14/11/1932
19321115	320	39.4	35	22.7	35	0	25	10	75	28.6	35	14	35	19.6	50.8	15/11/1932
19321116	321	40	35	22.9	35	0	25	10.1	75	27.6	35	14.2	35	19.2	50.9	16/11/1932
19321117	322	39.3	35	24.5	35	0	25	10	75	24.5	35	14.8	35	20.8	48.2	17/11/1932
19321118	323	38.7	35	24.4	35	0	25	10.1	75	27.5	35	16.3	35	23.7	53.3	18/11/1932
19321119	324	39	35	23.1	35	0	25	10.3	75	27.1	35	16.4	35	23.5	58	19/11/1932
19321120	325	39.5	35	21.8	35	0	25	10.5	75	29.6	35	16.2	35	22.6	62.1	20/11/1932
19321121	326	40.4	35	22.1	35	0.2	25	10.3	75	27.6	35	16.4	35	21.8	61.7	21/11/1932
19321122	327	31.9	35	23.5	35	0	25	10.3	75	21.1	35	16	35	33.8	55.3	22/11/1932
19321123	328	34.7	35	22.9	35	5.7	25	10.4	75	26	35	12.8	35	23.1	45.9	23/11/1932
19321124	329	36	35	23	35	0	25	10.2	75	29.5	35	14.8	35	24.9	52.7	24/11/1932
19321125	330	37.2	35	23.7	35	0	25	9.9	75	28.9	35	14.4	35	22.7	49.2	25/11/1932
19321126	331	37.5	35	24.8	35	0	25	10.1	75	27.1	35	15.4	35	23.9	49.2	26/11/1932
19321127	332	36.7	35	25.1	35	0	25	10.3	75	26.3	35	17.2	35	27.9	54	27/11/1932
19321128	333	36.1	35	24.7	35	66.7	25	10.3	75	24.1	35	18.2	35	30.5	58.5	28/11/1932
19321129	334	37.3	35	24.6	35	0.1	25	10.5	75	24.4	35	18.1	35	28.4	58.5	29/11/1932
19321130	335	38	35	23.7	35	0	25	10.8	75	24.9	35	18.9	35	28.5	64.5	30/11/1932
19321201	336	39.5	35	24.5	35	0.4	25	11.1	75	28.2	35	20.4	35	28.4	66.4	1/12/1932
19321202	337	38.9	35	25	35	0.1	25	11.1	75	28.3	35	16	35	23	50.5	2/12/1932
19321203	338	40.6	35	23.7	35	0	25	11.3	75	27.4	35	16	35	21	54.6	3/12/1932
19321204	339	39.3	35	24.2	35	1.3	25	11.1	75	28.3	35	16	35	22.5	53	4/12/1932
19321205	340	40.1	35	23.9	35	0	25	10.6	75	29.4	35	16.7	35	22.5	56.3	5/12/1932
19321206	341	42	35	24.4	35	0	25	9.8	75	30.6	35	16.2	35	19.8	53	6/12/1932
19321207	342	42.8	35	25.4	35	0	25	9.3	75	28.8	35	12.5	35	14.6	38.5	7/12/1932
19321208	343	40.2	35	26.3	35	0	25	9.2	75	27.4	35	15.7	35	21.1	45.9	8/12/1932
19321209	344	40.5	35	23.9	35	0	25	9.4	75	30.3	35	16.2	35	21.4	54.6	9/12/1932
19321210	345	41.3	35	25.3	35	0	25	9.3	75	29.4	35	16.4	35	20.7	50.9	10/12/1932
19321211	346	40.3	35	25.6	35	0	25	9.2	75	26.3	35	19.3	35	25.7	58.8	11/12/1932
19321212	347	39.4	35	25.9	35	0	25	9.4	75	26.4	35	18.7	35	26.2	56	12/12/1932
19321213	348	39	35	26.9	35	0	25	9.5	75	26	35	18.2	35	26	51.4	13/12/1932
19321214	349	39.4	35	25.6	35	6.9	25	9.2	75	26.6	35	18.4	35	25.8	56.1	14/12/1932
19321215	350	39.2	35	25.6	35	0	25	9.6	75	27.7	35	18.1	35	25.6	55.2	15/12/1932
19321216	351	40.2	35	25.3	35	0	25	9.7	75	26.9	35	18.2	35	24.4	56.5	16/12/1932
19321217	352	41.5	35	24.9	35	0	25	9.5	75	28	35	18	35	22.5	57.2	17/12/1932
19321218	353	35.8	35	25	35	0	25	9.5	75	23.9	35	18.3	35	31.1	57.8	18/12/1932
19321219	354	37.9	35	24	35	0	25	9.5	75	25.5	35	18.1	35	27.5	60.7	19/12/1932
19321220	355	40.4	35	26.1	35	0	25	9.6	75	26.5	35	20.6	35	27.3	60.9	20/12/1932
19321221	356	37.6	35	27.4	35	0	25	9.8	75	22.5	35	21.1	35	32.5	57.8	21/12/1932
19321222	357	37.3	35	25.6	35	1.8	25	9.7	75	22.9	35	22	35	34.5	67	22/12/1932
19321223	358	38.9	35	26.1	35	0	25	9.3	75	23.8	35	22.6	35	32.5	66.9	23/12/1932
19321224	359	35.1	35	22.1	35	0	25	8.9	75	26.1	35	12.5	35	22.1	47	24/12/1932
19321225	360	33.6	35	21.8	35	0	25	8.9	75	27.4	35	12.6	35	24.2	48.3	25/12/1932
19321226	361	36.9	35	21.8	35	0	25	8.5	75	26.3	35	15.5	35	24.8	59.4	26/12/1932
19321227	362	36.8	35	21.2	35	0	25	8.3	75	25.9	35	18.1	35	29.2	71.9	27/12/1932
19321228	363	38	35	21.3	35											

19321229	364	39.7	35	24.5	35	0	25	8.9	75	27	35	19	35	26.2	61.8	29/12/1932
19321230	365	39.7	35	23.6	35	0	25	8.4	75	28.3	35	19.3	35	26.6	66.3	30/12/1932
19321231	366	40	35	23.9	35	0	25	8.4	75	29.8	35	19.3	35	26.2	65.1	31/12/1932
19330101	1	40	35	23.8	35	0	25	8.7	75	31.1	35	19.3	35	26.2	65.5	1/01/1933
19330102	2	40.6	35	24.2	35	0	25	8.7	75	30.3	35	20	35	26.3	66.2	2/01/1933
19330103	3	40.1	35	24.5	35	0	25	8.5	75	27.6	35	20.1	35	27.1	65.4	3/01/1933
19330104	4	41.3	35	26.3	35	0	25	8.8	75	27.4	35	19.3	35	24.4	56.4	4/01/1933
19330105	5	37.8	35	23.4	35	0	25	8.6	75	22.7	35	17.7	35	27	61.5	5/01/1933
19330106	6	38.4	35	22.9	35	0	25	8.6	75	29	35	9.4	35	13.9	33.7	6/01/1933
19330107	7	39.2	35	22.5	35	0	25	8.6	75	27.6	35	12.4	35	17.5	45.5	7/01/1933
19330108	8	39.3	35	21.9	35	0	25	9	75	27.7	35	20.4	35	28.7	77.7	8/01/1933
19330109	9	40.8	35	24.2	35	0	25	9.1	75	27.6	35	21	35	27.3	69.6	9/01/1933
19330110	10	40.7	35	23.5	35	0	25	9.2	75	26.3	35	22.3	35	29.1	77	10/01/1933
19330111	11	40.3	35	25.6	35	0	25	9.2	75	25	35	22.2	35	29.6	67.6	11/01/1933
19330112	12	40.1	35	25.1	35	0	25	9.1	75	27.5	35	21.6	35	29.1	67.8	12/01/1933
19330113	13	40.8	35	25.2	35	0	25	9	75	27	35	21.8	35	28.3	68	13/01/1933
19330114	14	41.2	35	25.6	35	0	25	9.1	75	27.2	35	21.4	35	27.2	65.2	14/01/1933
19330115	15	40.8	35	25.8	35	0	25	9.1	75	26.7	35	20	35	26	60.2	15/01/1933
19330116	16	40.5	35	24	35	0	25	9.3	75	29.1	35	20.6	35	27.2	69.1	16/01/1933
19330117	17	40.8	35	24.3	35	0	25	9.4	75	29.4	35	20.6	35	26.8	67.8	17/01/1933
19330118	18	40	35	24.5	35	0	25	9.4	75	28.9	35	22.6	35	30.6	73.5	18/01/1933
19330119	19	40.5	35	25.6	35	0	25	9.2	75	25.4	35	23.3	35	30.8	71	19/01/1933
19330120	20	38.9	35	23.8	35	9.6	25	9.3	75	24.5	35	23.1	35	33.2	78.4	20/01/1933
19330121	21	36.9	35	24.7	35	2.3	25	9.3	75	24	35	22.6	35	36.2	72.7	21/01/1933
19330122	22	38.3	35	24.5	35	0	25	9.1	75	23.9	35	22.6	35	33.6	73.5	22/01/1933
19330123	23	36.4	35	24	35	0	25	9.1	75	23.4	35	22.9	35	37.7	76.8	23/01/1933
19330124	24	38	35	24.7	35	8.4	25	8.7	75	25.1	35	23.6	35	35.6	75.9	24/01/1933
19330125	25	37.8	35	24.8	35	0.1	25	8.7	75	24.7	35	25	35	38.1	79.9	25/01/1933
19330126	26	34.6	35	23.8	35	71.6	25	8.6	75	13	35	24.8	35	45.1	84.1	26/01/1933
19330127	27	36.1	35	24	35	13.5	25	8.8	75	25	35	23.9	35	40	80.1	27/01/1933
19330128	28	38.1	35	24.6	35	0	25	8.9	75	25.5	35	20.9	35	31.4	67.6	28/01/1933
19330129	29	37.7	35	24.7	35	0	25	9.3	75	24.5	35	20.3	35	31.1	65.3	29/01/1933
19330130	30	37	35	24.3	35	0	25	9.3	75	26.1	35	16.6	35	26.5	54.7	30/01/1933
19330131	31	37.4	35	21.9	35	0	25	9.2	75	26.8	35	13.5	35	21	51.4	31/01/1933
19330201	32	36.6	35	23.4	35	0	25	9.2	75	24.4	35	18.1	35	29.5	62.9	1/02/1933
19330202	33	34.6	35	24.7	35	6.5	25	9	75	19.4	35	15.4	35	28	49.5	2/02/1933
19330203	34	29.9	35	22.8	35	17.1	25	8.8	75	14	35	21.7	35	51.4	78.2	3/02/1933
19330204	35	27.5	35	21.6	35	33.5	25	8.4	75	12.9	35	20.5	35	55.8	79.5	4/02/1933
19330205	36	28	35	21.1	35	8.5	25	8.6	75	16.1	35	20.6	35	54.5	82.4	5/02/1933
19330206	37	29.9	35	20.6	35	0.3	25	8.7	75	18.9	35	20.8	35	49.3	85.8	6/02/1933
19330207	38	30.3	35	19.8	35	0.1	25	8.8	75	19.7	35	20.3	35	47	87.9	7/02/1933
19330208	39	33.3	35	20.4	35	0	25	8.9	75	23	35	19.1	35	37.3	79.7	8/02/1933
19330209	40	34.5	35	21.2	35	0	25	8.7	75	26.2	35	19.2	35	35.1	76.3	9/02/1933
19330210	41	35	35	22.6	35	0	25	8.5	75	22.8	35	19.4	35	34.5	70.8	10/02/1933
19330211	42	32.6	35	23.2	35	0	25	8.5	75	17.1	35	22.8	35	46.4	80.2	11/02/1933
19330212	43	28.7	35	23.3	35	12.9	25	8.3	75	17.2	35	25.8	35	65.5	90.2	12/02/1933
19330213	44	29.4	35	22.8	35	12.2	25	8	75	6.6	35	26.3	35	64.2	94.8	13/02/1933
19330214	45	30.2	35	22.3	35	6.2	25	8	75	15.2	35	28.1	35	65.5	100	14/02/1933
19330215	46	31.7	35	22.9	35	47.4	25	8	75	13.4	35	27.4	35	58.6	98.2	15/02/1933
19330216	47	30.2	35	22.8	35	42	25	8.1	75	14.1	35	27.7	35	64.5	99.8	16/02/1933
19330217	48	30.7	35	22.5	35	0	25	8.4	75	24.2	35	24.1	35	54.6	88.5	17/02/1933
19330218	49	34.4	35	22.5	35	0	25	8.7	75	25.3	35	23.5	35	43.2	86.3	18/02/1933
19330219	50	36.2	35	24.1	35	0	25	8.8	75	25.4	35	23.4	35	39	78	19/02/1933
19330220	51	36.8	35	24.1	35	0	25	8.9	75	26.7	35	24.1	35	38.8	80.3	20/02/1933
19330221	52	35.1	35	24.2	35	0	25	9.1	75	27	35	20.6	35	36.4	68.2	21/02/1933
19330222	53	37	35	23.3	35	0	25	8.9	75	27	35	15.8	35	25.2	55.2	22/02/1933
19330223	54	37.6	35	23.5	35	0	25	8.9	75	27.4	35	19.1	35	29.5	66	23/02/1933
19330224	55	37.6	35	23.8	35	0	25	9	75	26.5	35	21.4	35	33	72.6	24/02/1933
19330225	56	38.6	35	24.2	35	0	25	7.8	75	26.2	35	23.2	35	33.9	76.8	25/02/1933
19330226	57	39.6	35	23.8	35	0	25	7.3	75	25.2	35	18.8	35	26	63.8	26/02/1933
19330227	58	38.3	35	23.7	35	0	25	6.6	75	26.8	35	22.7	35	33.7	77.5	27/02/1933
19330228	59	37.6	35	24	35	0	25	8.4	75	27.1	35	22.9	35	35.3	76.8	28/02/1933
19330301	60	36.3	35	24.9	35	0	25	6.6	75	24.1	35	23.4	35	38.7	74.3	1/03/1933
19330302	61	36.4	35	25.4	35	0	25	6.3	75	24	35	25.2	35	41.5	77.7	2/03/1933
19330303	62	35.1	35	23	35	14	25	6.5	75	24	35	23.2	35	41	82.6	3/03/1933
19330304	63	37.8	35	23.7	35	0	25	6.8	75	23.7	35	24.1	35	36.8	82.3	4/03/1933
19330305	64	36	35	24.4	35	0	25	7	75	24.2	35	25.2	35	42.4	82.5	5/03/1933
19330306	65	35.8	35	23.6	35	0	25	7.1	75	22.5	35	19.9	35	33.9	68.3	6/03/1933
19330307	66	36.1	35	24	35	0	25	7.1	75	22.4	35	25.8	35	43.2	86.5	7/03/1933
19330308	67	36.5	35	23.7	35	0.4	25	7.3	75	23.3	35	22.6	35	37	77.1	8/03/1933
19330309	68	36.7	35	24.2	35	0.2	25	7.3	75	24.2	35	21.8	35	35.3	72.2	9/03/1933
19330310	69	36.6	35	23.8	35	0	25	7.5	75	22.1	35	20.7	35	33.7	70.2	10/03/1933
19330311	70	38.1	35	24.5	35	0	25	7.5	75	22.5	35	22.3	35	33.5	72.6	11/03/1933
19330312	71	39.4	35	24.7	35	0	25	7.7	75	25	35	21	35	29.4	67.5	12/03/1933
19330313	72	40.4	35	25	35	0	25	7.9	75	24.2	35	19.9	35	26.4	62.8	13/03/1933
19330314	73	39.2	35	24.5	35	0	25	8	75	24.4	35	19.5	35	27.6	63.4	14/03/1933
19330315	74	38.7	35	24.2	35	0	25	8	75	23.9	35	19.7	35	28.6	65.3	15/03/1933
19330316	75	39.5	35	24.2	35	0	25	8	75	25	35	17.7	35	24.6	58.6	16/03/1933
19330317	76	39.2	35	23.7	35	0	25	7.8	75	23.1	35	20.3	35	28.7	69.3	17/03/1933
19330318	77	39.1	35	24.8	35	0	25	7.8	75	24.1	35	19.1	35	27.2	61	18/03/1933
19330319	78	39	35	24	35	0	25	7.8	75	21.3	35	19	35	27.2	63.7	19/03/1933
19330320	79	37.1	35	25.1	35	0	25	7.9	75	21.8	35	18.7	35	29.6	58.7	20/03/1933
19330321	80	35.9	35	22.5	35	0	25	7.9	75	25	35	15.9	35	26.9	58.4	21/03/1933

19330322	81	36.6	35	21.8	35	0	25	8.2	75	23	35	15.9	35	25.9	60.9	22/03/1933
19330323	82	36.4	35	25.6	35	0	25	8.3	75	21.7	35	17.7	35	29.1	53.9	23/03/1933
19330324	83	36.7	35	23.8	35	0	25	8.3	75	22.2	35	18.1	35	29.3	61.4	24/03/1933
19330325	84	37.7	35	23.9	35	0	25	8.1	75	22.8	35	18.3	35	28.1	61.7	25/03/1933
19330326	85	37.8	35	23.4	35	0	25	8.2	75	23.1	35	16.9	35	25.8	58.7	26/03/1933
19330327	86	37.4	35	24.1	35	0	25	8	75	24	35	17.7	35	27.6	59	27/03/1933
19330328	87	39	35	23.5	35	0	25	7.8	75	23.1	35	18.8	35	26.9	65	28/03/1933
19330329	88	36	35	25.5	35	0	25	7.9	75	21.2	35	22.4	35	37.7	68.7	29/03/1933
19330330	89	33.8	35	24.2	35	0	25	8	75	21.6	35	19.2	35	36.5	63.6	30/03/1933
19330331	90	31.3	35	21.3	35	0	25	7.7	75	22.7	35	12.2	35	26.7	48.2	31/03/1933
19330401	91	31.4	35	19.5	35	0	25	7.6	75	23.8	35	8.9	35	19.4	39.3	1/04/1933
19330402	92	30.5	35	14.5	35	0	25	7.6	75	24.1	35	10.3	35	23.6	62.4	2/04/1933
19330403	93	34.9	35	18.9	35	0	25	7.4	75	23.3	35	7.4	35	13.2	33.9	3/04/1933
19330404	94	35.7	35	19.3	35	0	25	7.5	75	23.4	35	16.4	35	28.1	73.3	4/04/1933
19330405	95	35.6	35	20	35	0	25	7.6	75	24.5	35	14.8	35	25.5	63.3	5/04/1933
19330406	96	35.3	35	18.4	35	0	25	7.8	75	23.8	35	13	35	22.7	61.5	6/04/1933
19330407	97	35.9	35	19.5	35	0	25	7.6	75	22.8	35	11.5	35	19.5	50.8	7/04/1933
19330408	98	37.2	35	19.4	35	0	25	7.5	75	23.6	35	14.4	35	22.7	64	8/04/1933
19330409	99	37.8	35	20.4	35	0	25	7.4	75	23.5	35	16.2	35	24.7	67.6	9/04/1933
19330410	100	36.4	35	20.7	35	0	25	7.5	75	23.2	35	16.7	35	27.5	68.4	10/04/1933
19330411	101	36.3	35	21.8	35	0	25	7.4	75	22.8	35	17.1	35	28.3	65.5	11/04/1933
19330412	102	34.3	35	21	35	0	25	7.4	75	22.8	35	15.6	35	28.8	62.8	12/04/1933
19330413	103	31.4	35	19.6	35	0	25	7.4	75	21.9	35	9.4	35	20.5	41.2	13/04/1933
19330414	104	32.2	35	18.1	35	0	25	7.4	75	21.7	35	11.8	35	24.5	56.8	14/04/1933
19330415	105	33.5	35	19.1	35	0	25	7.3	75	21.8	35	12.6	35	24.4	57	15/04/1933
19330416	106	34.1	35	19.7	35	0	25	7.5	75	21.3	35	14.5	35	27.1	63.2	16/04/1933
19330417	107	33.8	35	19.8	35	0	25	7.5	75	20.8	35	13.8	35	26.2	59.8	17/04/1933
19330418	108	34.4	35	21.7	35	0	25	7.4	75	20.5	35	14.4	35	26.5	55.5	18/04/1933
19330419	109	34.7	35	21.4	35	0	25	7.5	75	20.3	35	14.6	35	26.4	57.3	19/04/1933
19330420	110	33.6	35	20.8	35	0	25	7.2	75	20.2	35	11.9	35	22.9	48.5	20/04/1933
19330421	111	32.6	35	21.2	35	0	25	6.9	75	18.5	35	12.2	35	24.8	48.5	21/04/1933
19330422	112	32.5	35	21.6	35	0	25	6.5	75	18.6	35	11.6	35	23.7	45	22/04/1933
19330423	113	31.5	35	20.3	35	0	25	6.3	75	15.7	35	12.8	35	27.7	53.8	23/04/1933
19330424	114	30.5	35	20.3	35	0	25	6.2	75	16.7	35	14.3	35	32.8	60.1	24/04/1933
19330425	115	31.4	35	21.6	35	0	25	6.4	75	16.9	35	14.1	35	30.7	54.7	25/04/1933
19330426	116	31.4	35	20	35	0	25	6.4	75	19.7	35	15	35	32.6	64.2	26/04/1933
19330427	117	31.1	35	19.9	35	0	25	6.4	75	19.7	35	15	35	33.2	64.6	27/04/1933
19330428	118	32	35	20.5	35	0	25	6.6	75	19.9	35	15.4	35	32.4	63.9	28/04/1933
19330429	119	32	35	20	35	0	25	6.6	75	20.9	35	16	35	33.7	68.5	29/04/1933
19330430	120	32.4	35	20.3	35	0	25	6.6	75	18.8	35	14.9	35	30.6	62.6	30/04/1933
19330501	121	30.1	35	20.4	35	0	25	6.6	75	17.9	35	16.6	35	38.9	69.3	1/05/1933
19330502	122	30.2	35	18.2	35	0	25	6.5	75	20.8	35	14	35	32.6	67	2/05/1933
19330503	123	28.8	35	16.4	35	0	25	6.4	75	21.6	35	7.4	35	18.7	39.7	3/05/1933
19330504	124	28	35	14.6	35	0	25	6.3	75	21.3	35	7.1	35	18.8	42.8	4/05/1933
19330505	125	28.2	35	14.5	35	0	25	6.3	75	21.3	35	7.3	35	19.1	44.2	5/05/1933
19330506	126	29.6	35	12.8	35	0	25	6.3	75	21.2	35	6.8	35	16.4	46	6/05/1933
19330507	127	29.7	35	14.1	35	0	25	6.4	75	20.4	35	10.8	35	25.9	67.2	7/05/1933
19330508	128	30.6	35	15.6	35	0	25	6.4	75	19.5	35	11.6	35	26.4	65.5	8/05/1933
19330509	129	30.2	35	18.4	35	0	25	6.4	75	19.1	35	12.2	35	28.4	57.7	9/05/1933
19330510	130	30.5	35	16.9	35	0	25	6.2	75	18.4	35	13.3	35	30.5	69.1	10/05/1933
19330511	131	30.7	35	18.4	35	0	25	6.1	75	18.6	35	13.5	35	30.6	63.8	11/05/1933
19330512	132	31.1	35	17.7	35	0	25	6	75	17.7	35	14.6	35	32.3	72.1	12/05/1933
19330513	133	30.3	35	18	35	0	25	5.8	75	16.6	35	15.1	35	35	73.2	13/05/1933
19330514	134	28.5	35	18.1	35	0	25	5.8	75	14.9	35	16.1	35	41.4	77.6	14/05/1933
19330515	135	27.8	35	15.5	35	0	25	5.7	75	18.7	35	13.5	35	36.1	76.7	15/05/1933
19330516	136	28.1	35	14.6	35	0	25	5.8	75	17.9	35	10.4	35	27.4	62.6	16/05/1933
19330517	137	27.9	35	15.4	35	0	25	5.7	75	19.2	35	10.3	35	27.4	58.9	17/05/1933
19330518	138	27.8	35	14.3	35	0	25	5.5	75	19	35	7.3	35	19.5	44.8	18/05/1933
19330519	139	28.7	35	13.4	35	0	25	5.5	75	18.5	35	8.2	35	20.8	53.4	19/05/1933
19330520	140	28.9	35	13.3	35	0	25	5.4	75	19.3	35	9.3	35	23.4	60.9	20/05/1933
19330521	141	29.7	35	13.2	35	0	25	5.2	75	19.1	35	11.1	35	26.6	73.2	21/05/1933
19330522	142	29.5	35	13.2	35	0	25	5.3	75	17.8	35	9.7	35	23.5	64	22/05/1933
19330523	143	31.8	35	13.1	35	0	25	5.3	75	18.6	35	7.4	35	15.7	49.1	23/05/1933
19330524	144	33.2	35	14.2	35	0	25	5.3	75	17	35	11.4	35	22.4	70.4	24/05/1933
19330525	145	31.1	35	21	35	0	25	5.3	75	15.6	35	12.9	35	28.6	51.9	25/05/1933
19330526	146	29.1	35	17	35	0	25	5.2	75	17.2	35	15.2	35	37.7	78.5	26/05/1933
19330527	147	25.3	35	17.9	35	0	25	5.2	75	16.8	35	9.4	35	29.2	45.9	27/05/1933
19330528	148	28.3	35	16.4	35	4.4	25	5.2	75	16.9	35	11.3	35	29.4	60.6	28/05/1933
19330529	149	28.9	35	16.9	35	2.5	25	5.3	75	16.8	35	18.6	35	46.7	96.7	29/05/1933
19330530	150	22.9	35	18.3	35	0	25	5.2	75	14.2	35	12.9	35	46.2	61.4	30/05/1933
19330531	151	23.8	35	12.4	35	0	25	5.2	75	14.7	35	9	35	30.5	62.5	31/05/1933
19330601	152	25.9	35	13.2	35	0	25	5.1	75	16.4	35	10.2	35	30.5	67.3	1/06/1933
19330602	153	20.2	35	14.1	35	28.8	25	5	75	9.1	35	15.7	35	66.4	97.6	2/06/1933
19330603	154	25	35	14.2	35	14.3	25	5	75	14.2	35	15.9	35	50.2	98.2	3/06/1933
19330604	155	25	35	12.9	35	0	25	4.9	75	16.9	35	16.9	35	53.4	100	4/06/1933
19330605	156	25.1	35	12.1	35	0	25	5	75	17	35	11.6	35	36.4	82.2	5/06/1933
19330606	157	25.8	35	11.7	35	0	25	5.1	75	17.6	35	10.6	35	31.9	77.1	6/06/1933
19330607	158	24.9	35	12.3	35	0	25	5	75	18.5	35	9.2	35	29.2	64.4	7/06/1933
19330608	159	26.8	35	11.5	35	0	25	5	75	18.6	35	8.9	35	25.3	65.6	8/06/1933
19330609	160	27.4	35	12.6	35	0	25	5.1	75	18.6	35	10.2	35	28	70	9/06/1933
19330610	161	27.1	35	13	35	0	25	4.9	75	18.1	35	10.2	35	28.4	68.1	10/06/1933
19330611	162	26.5	35	12.7	35	0	25	4.9	75	17.9	35	10.6	35	30.6	72.2	11/06/1933
19330612	163	26.2	35	10.8	35	0	25	5	75	18.6	35	9.3	35	27.3		

19330613	164	26.6	35	12	35	0	25	4.8	75	17.6	35	9.7	35	27.9	69.2	13/06/1933
19330614	165	27.1	35	13	35	0	25	4.8	75	17.5	35	9.8	35	27.3	65.5	14/06/1933
19330615	166	27.4	35	13.1	35	0	25	4.8	75	16.6	35	11.1	35	30.4	73.7	15/06/1933
19330616	167	27.2	35	15.8	35	0	25	4.8	75	16.4	35	12.1	35	33.5	67.4	16/06/1933
19330617	168	25.3	35	14.5	35	0	25	4.8	75	15.5	35	11.3	35	35.1	68.5	17/06/1933
19330618	169	24.5	35	15	35	0	25	4.8	75	12.2	35	10.3	35	33.5	60.4	18/06/1933
19330619	170	25	35	10.9	35	0	25	4.9	75	18.4	35	7.8	35	24.6	59.9	19/06/1933
19330620	171	26.1	35	9.5	35	0	25	5	75	18.2	35	7.4	35	21.9	62.4	20/06/1933
19330621	172	25.7	35	12.2	35	0	25	5.1	75	16.4	35	8.8	35	26.7	62	21/06/1933
19330622	173	19.3	35	12.3	35	10.7	25	5.1	75	12.3	35	10.8	35	48.3	75.5	22/06/1933
19330623	174	19.3	35	7.8	35	6.4	25	5.2	75	17.9	35	8.7	35	38.9	82.3	23/06/1933
19330624	175	19.4	35	5.6	35	0	25	5.2	75	18.7	35	6.2	35	27.5	68.2	24/06/1933
19330625	176	20.3	35	6.8	35	0	25	5.1	75	18.9	35	5.4	35	22.7	54.7	25/06/1933
19330626	177	22.5	35	6.1	35	0	25	5.1	75	16.9	35	5.3	35	19.5	56.3	26/06/1933
19330627	178	24.4	35	6.3	35	0	25	5	75	18.7	35	6.6	35	21.6	69.2	27/06/1933
19330628	179	28.5	35	10.3	35	0	25	5	75	18.3	35	7.9	35	20.3	63.1	28/06/1933
19330629	180	28.3	35	10.6	35	0	25	5.1	75	17	35	8.7	35	22.6	68.1	29/06/1933
19330630	181	26.6	35	13.9	35	0	25	5.1	75	16.6	35	7.8	35	22.4	49.1	30/06/1933
19330701	182	26.2	35	13.5	35	0	25	4.9	75	16.3	35	9.4	35	27.6	60.8	1/07/1933
19330702	183	22.5	35	13.7	35	0	25	4.9	75	10.7	35	12.2	35	44.8	77.9	2/07/1933
19330703	184	22.4	35	12.4	35	10.2	25	5	75	14.6	35	14.7	35	54.3	100	3/07/1933
19330704	185	24.7	35	11.3	35	0	25	4.9	75	17.1	35	14	35	45	100	4/07/1933
19330705	186	25.9	35	12.1	35	0	25	4.9	75	17.1	35	13.1	35	39.2	92.9	5/07/1933
19330706	187	26.5	35	16.3	35	0	25	5	75	14.8	35	12.2	35	35.2	65.9	6/07/1933
19330707	188	27	35	16.2	35	0	25	5	75	14	35	11.8	35	33.1	64.1	7/07/1933
19330708	189	17.6	35	15.2	35	0	25	5.1	75	11.1	35	9.3	35	46.2	53.9	8/07/1933
19330709	190	15	35	9.3	35	0	25	5.1	75	14.2	35	5.9	35	34.6	50.4	9/07/1933
19330710	191	18.3	35	4	35	0	25	5.2	75	17.3	35	7.5	35	35.7	92.3	10/07/1933
19330711	192	22.4	35	10.5	35	0	25	5.1	75	16.8	35	9.3	35	34.3	73.3	11/07/1933
19330712	193	26.9	35	10.8	35	0	25	5.1	75	18	35	12.1	35	34.1	93.5	12/07/1933
19330713	194	27	35	13.3	35	0	25	5.1	75	17.1	35	11.3	35	31.7	74	13/07/1933
19330714	195	24.5	35	12	35	0	25	5.1	75	19.1	35	7	35	22.8	49.9	14/07/1933
19330715	196	21.8	35	10	35	0	25	5.1	75	17.7	35	7	35	26.8	57	15/07/1933
19330716	197	21.8	35	9.7	35	0	25	5.2	75	17.3	35	8.3	35	31.8	69	16/07/1933
19330717	198	20.1	35	9.1	35	0	25	5.3	75	17.3	35	7.5	35	31.9	64.9	17/07/1933
19330718	199	22.4	35	7.5	35	0	25	5.4	75	18.9	35	5.2	35	19.2	50.2	18/07/1933
19330719	200	24.5	35	8.2	35	0	25	5.5	75	16.7	35	6.3	35	20.5	58	19/07/1933
19330720	201	23.8	35	9.9	35	0	25	5.6	75	17.1	35	4.3	35	14.6	35.3	20/07/1933
19330721	202	24.9	35	11.1	35	0	25	5.6	75	18.9	35	7	35	22.2	53	21/07/1933
19330722	203	25.7	35	11.4	35	0	25	5.6	75	18.5	35	7.9	35	23.9	58.6	22/07/1933
19330723	204	26.5	35	12.2	35	0	25	5.6	75	18.1	35	9.8	35	28.3	69	23/07/1933
19330724	205	22.5	35	12.8	35	0	25	5.5	75	17.9	35	10.3	35	37.8	69.7	24/07/1933
19330725	206	20.9	35	9.1	35	0	25	5.6	75	20.1	35	6.8	35	27.5	58.9	25/07/1933
19330726	207	22.8	35	5.9	35	0	25	5.6	75	20.4	35	6.2	35	22.3	66.8	26/07/1933
19330727	208	25	35	5.3	35	0	25	5.7	75	19.6	35	6.5	35	20.5	73	27/07/1933
19330728	209	25.9	35	4.4	35	0	25	5.7	75	20	35	7.4	35	22.2	88.5	28/07/1933
19330729	210	20.4	35	8.4	35	0	25	5.7	75	20.4	35	7.8	35	32.6	70.8	29/07/1933
19330730	211	20.7	35	7.7	35	0	25	5.7	75	20	35	7.5	35	30.7	71.4	30/07/1933
19330731	212	23.1	35	7.3	35	0	25	5.7	75	20.9	35	5.2	35	18.4	50.9	31/07/1933
19330801	213	20.7	35	6.6	35	0	25	5.8	75	21.1	35	5.2	35	21.3	53.4	1/08/1933
19330802	214	22.3	35	6.1	35	0	25	5.8	75	21.3	35	6.8	35	25.3	72.3	2/08/1933
19330803	215	21.3	35	7.2	35	0	25	5.9	75	21.1	35	3.6	35	14.2	35.5	3/08/1933
19330804	216	23.7	35	6.1	35	0	25	6	75	21.4	35	3.9	35	13.3	41.4	4/08/1933
19330805	217	25.1	35	6.7	35	0	25	6	75	21.2	35	4.2	35	13.2	42.8	5/08/1933
19330806	218	25	35	11.9	35	0	25	6.1	75	15.3	35	8.4	35	26.5	60.3	6/08/1933
19330807	219	24.9	35	14.3	35	0	25	6.2	75	15.1	35	15.2	35	48.3	93.3	7/08/1933
19330808	220	28	35	14.8	35	0	25	6.3	75	16.8	35	13.5	35	35.7	80.2	8/08/1933
19330809	221	26.8	35	15.9	35	0	25	6.4	75	18.6	35	10.4	35	29.5	57.6	9/08/1933
19330810	222	21.7	35	13.6	35	0	25	6.4	75	16	35	7.3	35	28.1	46.9	10/08/1933
19330811	223	21.1	35	12.3	35	0	25	6.5	75	17.6	35	6.7	35	26.8	46.9	11/08/1933
19330812	224	24.7	35	12.8	35	0	25	6.6	75	18.5	35	8.7	35	28	58.9	12/08/1933
19330813	225	24.9	35	11.4	35	0	25	6.6	75	20.1	35	9.2	35	29.2	68.3	13/08/1933
19330814	226	26.3	35	14.6	35	0	25	6.6	75	19.9	35	9.2	35	26.9	55.4	14/08/1933
19330815	227	26.7	35	13.5	35	0	25	6.7	75	20.7	35	6	35	17.1	38.8	15/08/1933
19330816	228	27.2	35	12.7	35	0	25	6.6	75	21	35	7.1	35	19.7	48.4	16/08/1933
19330817	229	27.5	35	13.7	35	0	25	6.6	75	20.1	35	5.2	35	14.2	33.2	17/08/1933
19330818	230	25.1	35	9	35	0	25	6.7	75	21.1	35	7.4	35	23.2	64.5	18/08/1933
19330819	231	27.8	35	13.1	35	0	25	6.7	75	20.2	35	7.5	35	20.1	49.8	19/08/1933
19330820	232	27.9	35	14.6	35	0	25	6.8	75	20.3	35	10.3	35	27.4	62	20/08/1933
19330821	233	24.9	35	13.2	35	0	25	6.9	75	19.9	35	9.4	35	29.9	62	21/08/1933
19330822	234	22.6	35	13	35	0	25	6.9	75	19.9	35	10.4	35	37.9	69.5	22/08/1933
19330823	235	21.6	35	11.2	35	0	25	6.9	75	23.3	35	7.7	35	29.9	57.9	23/08/1933
19330824	236	24.3	35	10.1	35	0	25	7.1	75	23.9	35	7.2	35	23.7	58.3	24/08/1933
19330825	237	27	35	10.4	35	0	25	7.2	75	22.8	35	6.9	35	19.4	54.7	25/08/1933
19330826	238	29.6	35	11.5	35	0	25	7.2	75	22.8	35	8.1	35	19.5	59.7	26/08/1933
19330827	239	31	35	13.8	35	0	25	7.2	75	22	35	10.8	35	24	68.5	27/08/1933
19330828	240	31.5	35	15.2	35	0	25	7.3	75	22.2	35	12.5	35	27	72.4	28/08/1933
19330829	241	29.7	35	18.1	35	0	25	7.2	75	21.4	35	14.4	35	34.5	69.4	29/08/1933
19330830	242	31.4	35	20.1	35	0	25	7.2	75	22.1	35	15.5	35	33.7	65.9	30/08/1933
19330831	243	31.7	35	16.9	35	0	25	7.3	75	22.9	35	13.4	35	28.7	69.6	31/08/1933
19330901	244	29.7	35	15.8	35	0	25	7.5	75	23.9	35	10.4	35	24.9	58	1/09/1933
19330902	245	28.8	35	14.3	35	0	25	7.6	75	24.6	35	10.3	35	26	63.2	2/09/1933
19330903	246	29.4	35	14.5	35	0	25	7.8	75	22.5	35	10.6	35	25.9	64.2	3/09/1933

19330904	247	28.9	35	15.2	35	0	25	7.8	75	21.6	35	11.5	35	28.9	66.6	4/09/1933
19330905	248	29.5	35	14.7	35	0	25	7.9	75	23.4	35	12	35	29.1	71.8	5/09/1933
19330906	249	31.3	35	14.3	35	0	25	8	75	23.5	35	12.2	35	26.7	74.9	6/09/1933
19330907	250	33.7	35	14.8	35	0	25	8.1	75	24.3	35	11.3	35	21.6	67.2	7/09/1933
19330908	251	25.9	35	14.6	35	0	25	8.2	75	24.8	35	8.4	35	25.1	50.6	8/09/1933
19330909	252	29.8	35	10.9	35	0	25	8.2	75	25.8	35	3	35	7.2	23	9/09/1933
19330910	253	32.2	35	10.2	35	0	25	8.3	75	24.3	35	4.5	35	9.4	36.2	10/09/1933
19330911	254	31.8	35	12.9	35	0	25	8.3	75	25.5	35	7.1	35	15.1	47.7	11/09/1933
19330912	255	31.7	35	14	35	0	25	8.4	75	25.4	35	5.2	35	11.1	32.6	12/09/1933
19330913	256	29.1	35	15.2	35	0	25	8.4	75	21.8	35	9.2	35	22.8	53.3	13/09/1933
19330914	257	30.8	35	15.3	35	0	25	8.6	75	24.3	35	9.9	35	22.3	57	14/09/1933
19330915	258	30.4	35	15.8	35	0	25	8.7	75	24.9	35	9.9	35	22.8	55.2	15/09/1933
19330916	259	31.6	35	15.9	35	0	25	8.8	75	25.9	35	9.1	35	19.6	50.4	16/09/1933
19330917	260	34	35	16.3	35	0	25	8.8	75	25.4	35	11.4	35	21.4	61.5	17/09/1933
19330918	261	34.9	35	16.4	35	0	25	8.8	75	25	35	11.8	35	21.1	63.3	18/09/1933
19330919	262	32.4	35	18.7	35	0	25	8.7	75	24.9	35	10	35	20.6	46.4	19/09/1933
19330920	263	29.1	35	17	35	0	25	8.8	75	24.9	35	4.6	35	11.4	23.8	20/09/1933
19330921	264	32.8	35	16.1	35	0	25	8.8	75	23.4	35	5.6	35	11.3	30.6	21/09/1933
19330922	265	32	35	18.2	35	0	25	8.8	75	25.8	35	11.7	35	24.6	56	22/09/1933
19330923	266	29.5	35	18.1	35	0	25	9	75	24.1	35	11.9	35	28.9	57.3	23/09/1933
19330924	267	32.7	35	17.6	35	0	25	9.2	75	23.9	35	12.4	35	25.1	61.6	24/09/1933
19330925	268	32.4	35	17.5	35	0	25	9.1	75	26.7	35	7.8	35	16	39	25/09/1933
19330926	269	32.4	35	16.9	35	0	25	9.2	75	23.6	35	6.9	35	14.2	35.9	26/09/1933
19330927	270	32.9	35	18.6	35	0	25	9.4	75	24.6	35	7.5	35	15	35	27/09/1933
19330928	271	32.6	35	17.1	35	0	25	9.5	75	26.5	35	5.8	35	11.8	29.8	28/09/1933
19330929	272	34.1	35	16.7	35	0	25	9.4	75	24.5	35	9.8	35	18.3	51.6	29/09/1933
19330930	273	32.5	35	21	35	0	25	9.4	75	21.2	35	10.7	35	21.9	43	30/09/1933
19331001	274	33.3	35	17.6	35	0	25	9.6	75	27.7	35	11.7	35	22.9	58.2	1/10/1933
19331002	275	35.2	35	16.5	35	0	25	9.7	75	27.4	35	4.9	35	8.6	26.1	2/10/1933
19331003	276	37.6	35	17.1	35	0	25	9.6	75	27	35	8.2	35	12.6	42.1	3/10/1933
19331004	277	37.6	35	18.4	35	0	25	9.6	75	26.9	35	9.9	35	15.3	46.8	4/10/1933
19331005	278	36.9	35	20	35	0	25	9.8	75	26.6	35	7.7	35	12.3	32.9	5/10/1933
19331006	279	36.9	35	18.9	35	0	25	9.9	75	28.2	35	10.6	35	17	48.6	6/10/1933
19331007	280	40.5	35	18.9	35	0	25	10.1	75	26.3	35	10.7	35	14.1	49	7/10/1933
19331008	281	37	35	19.4	35	0	25	10.1	75	26.5	35	13.7	35	21.8	60.8	8/10/1933
19331009	282	34.5	35	19.2	35	0	25	10.2	75	25.1	35	12.6	35	23	56.7	9/10/1933
19331010	283	34.3	35	20.1	35	0	25	10.4	75	27.2	35	5.9	35	10.9	25.1	10/10/1933
19331011	284	33.6	35	19.8	35	0	25	10.2	75	27.6	35	5.9	35	11.3	25.6	11/10/1933
19331012	285	34.2	35	19.4	35	0	25	10.2	75	26.9	35	11	35	20.4	48.9	12/10/1933
19331013	286	33.8	35	19.5	35	0	25	10.2	75	25.6	35	11.1	35	21.1	49	13/10/1933
19331014	287	33	35	18.7	35	0	25	10.3	75	26.3	35	11.3	35	22.5	52.4	14/10/1933
19331015	288	34.1	35	18.7	35	0	25	10.2	75	26.4	35	10.8	35	20.2	50.1	15/10/1933
19331016	289	34.3	35	19.1	35	0	25	10.3	75	25.8	35	11.9	35	22	53.8	16/10/1933
19331017	290	34.8	35	19.9	35	0	25	10.3	75	25.3	35	14.2	35	25.5	61.1	17/10/1933
19331018	291	35.5	35	19.5	35	0	25	10.4	75	27	35	12.5	35	21.6	55.2	18/10/1933
19331019	292	34.7	35	19.5	35	0	25	10.4	75	27.1	35	11.5	35	20.8	50.8	19/10/1933
19331020	293	35.2	35	19	35	0	25	10.4	75	28.3	35	11.7	35	20.6	53.3	20/10/1933
19331021	294	35.8	35	19.9	35	0	25	10.4	75	29	35	11.8	35	20.1	50.8	21/10/1933
19331022	295	36	35	19.1	35	0	25	10.4	75	29	35	11.9	35	20	53.8	22/10/1933
19331023	296	37	35	20	35	0	25	10.2	75	27.9	35	12.6	35	20.1	53.9	23/10/1933
19331024	297	38.1	35	21.2	35	0	25	10.3	75	28.6	35	13	35	19.5	51.7	24/10/1933
19331025	298	33.7	35	21.8	35	0	25	10.6	75	27.1	35	12.1	35	23.1	46.3	25/10/1933
19331026	299	30.5	35	17.2	35	0	25	10.9	75	29.7	35	9.6	35	22	48.9	26/10/1933
19331027	300	32	35	15.3	35	0	25	10.8	75	30.3	35	7.5	35	15.8	43.2	27/10/1933
19331028	301	35.2	35	13.9	35	0	25	10.8	75	30.1	35	7.2	35	12.7	45.4	28/10/1933
19331029	302	37.6	35	15.9	35	0	25	11	75	29.7	35	10.7	35	16.5	59.3	29/10/1933
19331030	303	38.5	35	19.3	35	0	25	10.9	75	29.9	35	11.3	35	16.6	50.5	30/10/1933
19331031	304	39.2	35	20.6	35	0	25	10.8	75	29.7	35	11.9	35	16.8	49.1	31/10/1933
19331101	305	39.7	35	21.6	35	0	25	11	75	29.6	35	12.2	35	16.8	47.3	1/11/1933
19331102	306	39.2	35	21.4	35	0	25	10.9	75	31	35	10.6	35	15	41.6	2/11/1933
19331103	307	38.3	35	22	35	0	25	10.7	75	28.2	35	14.1	35	20.9	53.4	3/11/1933
19331104	308	36.7	35	21.2	35	0	25	10.4	75	28.1	35	11.4	35	18.5	45.3	4/11/1933
19331105	309	36	35	21.1	35	0	25	10	75	29.7	35	13.8	35	23.2	55.2	5/11/1933
19331106	310	35.6	35	21.1	35	0	25	10.2	75	27.1	35	14.6	35	25.1	58.4	6/11/1933
19331107	311	35	35	21.3	35	0	25	10.2	75	23.1	35	15.5	35	27.6	61.2	7/11/1933
19331108	312	30	35	21.5	35	0	25	10.2	75	16.4	35	16.9	35	39.8	65.9	8/11/1933
19331109	313	33.7	35	20.4	35	5.1	25	10	75	23.7	35	17	35	32.5	71	9/11/1933
19331110	314	34.4	35	20.7	35	0	25	10.1	75	27.1	35	14	35	25.7	57.4	10/11/1933
19331111	315	34.3	35	19.9	35	0	25	9.8	75	22.8	35	13.5	35	25	58.1	11/11/1933
19331112	316	34.5	35	20.3	35	0	25	9.7	75	24.2	35	11.7	35	21.4	49.1	12/11/1933
19331113	317	35.3	35	20.1	35	0	25	9.9	75	27.9	35	13.8	35	24.1	58.7	13/11/1933
19331114	318	36.6	35	21.3	35	0	25	9.9	75	27.8	35	15.1	35	24.6	59.6	14/11/1933
19331115	319	37.9	35	21.9	35	0	25	10	75	27.5	35	16	35	24.3	60.9	15/11/1933
19331116	320	39.5	35	22.6	35	0	25	10	75	27.8	35	15.8	35	22	57.6	16/11/1933
19331117	321	39.3	35	23	35	0	25	10.1	75	25.3	35	17.2	35	24.2	61.2	17/11/1933
19331118	322	30.1	35	22.6	35	0	25	10	75	21.2	35	16.1	35	37.7	58.7	18/11/1933
19331119	323	29.4	35	20.3	35	5.1	25	10.1	75	19.7	35	16.9	35	41.2	71	19/11/1933
19331120	324	34.4	35	19.5	35	0	25	10.3	75	26.6	35	16.1	35	29.6	71.1	20/11/1933
19331121	325	36.6	35	18.2	35	0	25	10.5	75	31.1	35	7.6	35	12.4	36.4	21/11/1933
19331122	326	38.7	35	20.7	35	0	25	10.3	75	29.5	35	15.7	35	22.8	64.3	22/11/1933
19331123	327	37.4	35	21.9	35	1	25	10.3	75	26.3	35	14.9	35	23.2	56.7	23/11/1933
19331124	328	37.9	35	22.7	35	0	25	10.4	75	26.3	35	14.9	35	22.6	54	24/11/1933
19331125	329	38.2	35	23	35	3.9	25	10.2	75	26.3	35					

19331126	330	37.5	35	23.6	35	0	25	9.9	75	25.7	35	18	35	27.9	61.8	26/11/1933
19331127	331	34.7	35	23	35	1.4	25	10.1	75	22.8	35	20.5	35	37.1	73	27/11/1933
19331128	332	32.2	35	22.9	35	11.2	25	10.3	75	16.5	35	19.5	35	40.6	69.9	28/11/1933
19331129	333	35.7	35	21.8	35	6.3	25	10.3	75	26.4	35	21.5	35	36.8	82.4	29/11/1933
19331130	334	36	35	22.8	35	7	25	10.5	75	23.8	35	23.7	35	39.9	85.4	30/11/1933
19331201	335	37.3	35	23	35	0.2	25	10.8	75	27.1	35	19.3	35	30.3	68.7	1/12/1933
19331202	336	36.5	35	23.6	35	0	25	11.1	75	26.6	35	19.5	35	31.9	67	2/12/1933
19331203	337	36.9	35	23.4	35	0	25	11.1	75	25.6	35	17.4	35	27.9	60.5	3/12/1933
19331204	338	36.9	35	23.6	35	0	25	11.3	75	26.6	35	21.9	35	35.1	75.2	4/12/1933
19331205	339	37.8	35	24.7	35	0	25	11.1	75	25.6	35	21.1	35	32.2	67.8	5/12/1933
19331206	340	38.1	35	25.7	35	0	25	10.6	75	26.5	35	21.1	35	31.7	63.9	6/12/1933
19331207	341	38.4	35	24.8	35	12.3	25	9.8	75	27	35	21.5	35	31.8	68.7	7/12/1933
19331208	342	36.3	35	25.6	35	2.9	25	9.3	75	26	35	22.6	35	37.4	68.9	8/12/1933
19331209	343	38.5	35	25	35	0.1	25	9.2	75	24.8	35	24.3	35	35.7	76.7	9/12/1933
19331210	344	37.7	35	24.7	35	0	25	9.4	75	27.6	35	20.2	35	31	64.9	10/12/1933
19331211	345	37.6	35	24.2	35	0	25	9.3	75	25.9	35	21.2	35	32.7	70.2	11/12/1933
19331212	346	37.2	35	24.6	35	0	25	9.2	75	23.5	35	21.2	35	33.4	68.6	12/12/1933
19331213	347	35.5	35	25.2	35	0.1	25	9.4	75	22	35	20.1	35	34.8	62.7	13/12/1933
19331214	348	34.8	35	23.9	35	6.2	25	9.5	75	22.3	35	21.2	35	38.1	71.5	14/12/1933
19331215	349	31.4	35	21.6	35	0	25	9.2	75	24.8	35	13.9	35	30.2	53.9	15/12/1933
19331216	350	31.5	35	22.8	35	0	25	9.6	75	19.3	35	12.7	35	27.5	45.8	16/12/1933
19331217	351	31.8	35	21.9	35	0	25	9.7	75	22.4	35	14.3	35	30.4	54.4	17/12/1933
19331218	352	35	35	21.2	35	0	25	9.5	75	28.6	35	16.1	35	28.6	64	18/12/1933
19331219	353	35.7	35	22.4	35	0	25	9.5	75	26.3	35	16.4	35	28.1	60.6	19/12/1933
19331220	354	37	35	23	35	0	25	9.5	75	26	35	18.2	35	29	64.8	20/12/1933
19331221	355	36.9	35	24.1	35	0	25	9.6	75	27.6	35	17.7	35	28.4	59	21/12/1933
19331222	356	35.8	35	22	35	0	25	9.8	75	29	35	11.6	35	19.7	43.9	22/12/1933
19331223	357	37.8	35	22.3	35	0	25	9.7	75	28.3	35	16.6	35	25.3	61.7	23/12/1933
19331224	358	37.9	35	23.9	35	0	25	9.3	75	28.7	35	18.3	35	27.8	61.7	24/12/1933
19331225	359	37.3	35	23.4	35	0	25	8.9	75	24.4	35	19.2	35	30.1	66.7	25/12/1933
19331226	360	37.7	35	23.8	35	0	25	8.9	75	25.9	35	20.7	35	31.8	70.2	26/12/1933
19331227	361	38.7	35	23.9	35	0	25	8.5	75	23.6	35	22.1	35	32.1	74.5	27/12/1933
19331228	362	39	35	25.2	35	0	25	8.3	75	25.9	35	21.1	35	30.2	65.8	28/12/1933
19331229	363	37.2	35	25.2	35	0	25	8.6	75	25.8	35	20.7	35	32.6	64.6	29/12/1933
19331230	364	36.4	35	24.2	35	0.1	25	8.9	75	23.3	35	21.5	35	35.4	71.2	30/12/1933
19331231	365	36.6	35	24.9	35	0	25	8.4	75	24.8	35	22	35	35.8	69.9	31/12/1933
19340101	1	38.2	35	24.2	35	0	25	8.7	75	23.3	35	22.2	35	33.1	73.5	1/01/1934
19340102	2	40.3	35	24.8	35	0	25	8.7	75	28.2	35	21.3	35	28.4	68.1	2/01/1934
19340103	3	40.9	35	25.9	35	0	25	8.5	75	29.3	35	20.7	35	26.7	62	3/01/1934
19340104	4	42	35	26.2	35	0	25	8.8	75	28.9	35	21.1	35	25.7	62	4/01/1934
19340105	5	41.7	35	26.9	35	0	25	8.6	75	27.9	35	20.5	35	25.4	57.8	5/01/1934
19340106	6	38.4	35	26.8	35	0	25	8.6	75	23.6	35	20.6	35	30.4	58.5	6/01/1934
19340107	7	36.6	35	24.9	35	0	25	8.6	75	26.1	35	20.3	35	33.1	64.5	7/01/1934
19340108	8	36.1	35	22.4	35	0	25	9	75	27.2	35	21.5	35	36	79.4	8/01/1934
19340109	9	37.6	35	23	35	0	25	9.1	75	26.2	35	21.9	35	33.8	78	9/01/1934
19340110	10	37.8	35	24.2	35	0	25	9.2	75	24.2	35	18.3	35	27.9	60.6	10/01/1934
19340111	11	37.4	35	23.4	35	0	25	9.2	75	27	35	15.1	35	23.5	52.5	11/01/1934
19340112	12	37.3	35	23.6	35	0	25	9.1	75	25.6	35	15.8	35	24.8	54.3	12/01/1934
19340113	13	35.6	35	23.8	35	8.3	25	9	75	26.4	35	18.4	35	31.7	62.4	13/01/1934
19340114	14	34.9	35	23.8	35	0	25	9.1	75	26.5	35	12.3	35	22	41.7	14/01/1934
19340115	15	35.3	35	22.8	35	0	25	9.1	75	26.7	35	16.3	35	28.5	58.7	15/01/1934
19340116	16	34.5	35	22.8	35	0	25	9.3	75	25.6	35	16.2	35	29.6	58.4	16/01/1934
19340117	17	33.8	35	23.9	35	0	25	9.4	75	24.2	35	18.7	35	35.5	63.1	17/01/1934
19340118	18	35.4	35	23.5	35	0	25	9.4	75	25.1	35	19.5	35	33.9	67.4	18/01/1934
19340119	19	37.3	35	24	35	0	25	9.2	75	26.8	35	19.8	35	31	66.4	19/01/1934
19340120	20	39.7	35	23.3	35	0	25	9.3	75	27.5	35	19.6	35	27	68.5	20/01/1934
19340121	21	41.2	35	24.7	35	0	25	9.3	75	27.9	35	18.7	35	23.8	60.1	21/01/1934
19340122	22	39.3	35	24.5	35	0	25	9.1	75	28.7	35	20.8	35	29.3	67.7	22/01/1934
19340123	23	36.4	35	24.9	35	0	25	9.1	75	24.3	35	16.7	35	27.5	53	23/01/1934
19340124	24	36.9	35	25	35	6.5	25	8.7	75	24.7	35	22.2	35	35.6	70.1	24/01/1934
19340125	25	37.6	35	25.8	35	2.6	25	8.7	75	24.1	35	23.5	35	36.2	70.8	25/01/1934
19340126	26	36.6	35	25.8	35	4.7	25	8.6	75	23.9	35	26.1	35	42.5	78.6	26/01/1934
19340127	27	38.3	35	25	35	62.5	25	8.8	75	24.2	35	23.6	35	35	74.5	27/01/1934
19340128	28	37	35	24.7	35	0	25	8.9	75	21.6	35	23.7	35	37.8	76.2	28/01/1934
19340129	29	35.1	35	25	35	11.4	25	9.3	75	18.2	35	29.5	35	52.2	93.2	29/01/1934
19340130	30	33.9	35	24.6	35	16.7	25	9.3	75	14.3	35	25.8	35	48.8	83.4	30/01/1934
19340131	31	29.1	35	22.7	35	39.5	25	9.2	75	15.9	35	24.6	35	61.1	89.2	31/01/1934
19340201	32	33.2	35	21	35	0.8	25	9.2	75	20.7	35	22.5	35	44.2	90.5	1/02/1934
19340202	33	36.6	35	22.3	35	0	25	9	75	27.8	35	21.2	35	34.5	78.8	2/02/1934
19340203	34	37.4	35	23.2	35	0	25	8.8	75	25.3	35	19.2	35	29.9	67.5	3/02/1934
19340204	35	37.6	35	23.3	35	0	25	8.4	75	27.1	35	19.5	35	30.1	68.2	4/02/1934
19340205	36	37.9	35	22.4	35	0	25	8.6	75	28.2	35	19.3	35	29.3	71.3	5/02/1934
19340206	37	38.8	35	22	35	0	25	8.7	75	30.3	35	18.4	35	26.6	69.6	6/02/1934
19340207	38	37.8	35	23.7	35	0	25	8.8	75	27	35	20	35	30.5	68.3	7/02/1934
19340208	39	37.2	35	24.7	35	0	25	8.9	75	26.3	35	17.7	35	27.9	56.9	8/02/1934
19340209	40	35.8	35	24.2	35	0.1	25	8.7	75	28	35	17.3	35	29.4	57.3	9/02/1934
19340210	41	35.8	35	23.3	35	0	25	8.5	75	25.7	35	19.1	35	32.5	66.8	10/02/1934
19340211	42	35.5	35	23	35	0	25	8.5	75	26.5	35	20.7	35	35.8	73.7	11/02/1934
19340212	43	36.6	35	23.4	35	0	25	8.3	75	27.4	35	19.6	35	31.9	68.1	12/02/1934
19340213	44	35.2	35	23.2	35	0	25	8	75	22	35	19.8	35	34.8	69.7	13/02/1934
19340214	45	33.7	35	23.3	35	0	25	8	75	21.5	35	20.4	35	39	71.3	14/02/1934
19340215	46	32.1	35	24.1	35	0	25	8	75	15	35	22.5	35	47.1	75	15/02/1934
19340216	47	33.5	35	24.9	35	0	25	8.1	75	19.4	35	22.7	3			

19340217	48	34.3	35	24	35	10.8	25	8.4	75	21.5	35	23.5	35	43.4	78.8	17/02/1934
19340218	49	33.4	35	24	35	4.9	25	8.7	75	20.1	35	24.1	35	46.8	80.8	18/02/1934
19340219	50	30.8	35	23.1	35	3	25	8.8	75	17.7	35	25.4	35	57.2	89.9	19/02/1934
19340220	51	30.3	35	22.9	35	23.8	25	8.9	75	16.9	35	24.5	35	56.8	87.8	20/02/1934
19340221	52	31.2	35	22.6	35	2.3	25	9.1	75	17.8	35	23.3	35	51.3	85	21/02/1934
19340222	53	32.7	35	23.1	35	0.1	25	8.9	75	20.7	35	25.2	35	50.9	89.2	22/02/1934
19340223	54	33.5	35	24.7	35	0	25	8.9	75	22.5	35	25.1	35	48.5	80.7	23/02/1934
19340224	55	36.9	35	23.8	35	0	25	9	75	23.6	35	25.6	35	41	86.9	24/02/1934
19340225	56	35.1	35	24	35	0	25	7.8	75	21.9	35	24.2	35	42.8	81.1	25/02/1934
19340226	57	35.1	35	23.3	35	0	25	7.3	75	23.3	35	23.7	35	41.9	82.9	26/02/1934
19340227	58	33.3	35	23.7	35	0	25	6.6	75	21.7	35	23	35	45	78.5	27/02/1934
19340228	59	34.4	35	23.1	35	9.6	25	8.4	75	25.4	35	22	35	40.4	77.9	28/02/1934
19340301	60	36.1	35	22.9	35	0	25	6.6	75	25.5	35	21.8	35	36.5	78.1	1/03/1934
19340302	61	36.2	35	23.2	35	0	25	6.3	75	25.2	35	21.3	35	35.5	74.9	2/03/1934
19340303	62	34.8	35	23.9	35	0	25	6.5	75	23.5	35	20.6	35	37	69.5	3/03/1934
19340304	63	34.6	35	23.7	35	0	25	6.8	75	24.8	35	20.3	35	36.9	69.3	4/03/1934
19340305	64	35.4	35	22.8	35	0	25	7	75	24.9	35	19.4	35	33.7	69.9	5/03/1934
19340306	65	35.5	35	21.4	35	0	25	7.1	75	25	35	18.2	35	31.5	71.4	6/03/1934
19340307	66	34.8	35	21.9	35	0	25	7.1	75	24.5	35	19	35	34.2	72.3	7/03/1934
19340308	67	36.4	35	21.9	35	0	25	7.3	75	25	35	16.3	35	26.8	62.1	8/03/1934
19340309	68	35	35	22.8	35	0	25	7.3	75	23.2	35	17.5	35	31.1	63.1	9/03/1934
19340310	69	34.9	35	23.6	35	0	25	7.5	75	21.4	35	19.9	35	35.6	68.3	10/03/1934
19340311	70	35.9	35	23.7	35	0	25	7.5	75	23.5	35	20	35	33.8	68.3	11/03/1934
19340312	71	36.8	35	24	35	0	25	7.7	75	25.7	35	20.7	35	33.3	69.4	12/03/1934
19340313	72	32.4	35	24.3	35	0	25	7.9	75	17.7	35	20	35	41.1	65.9	13/03/1934
19340314	73	31.9	35	22.4	35	0	25	8	75	18.6	35	19.9	35	42.1	73.5	14/03/1934
19340315	74	33.6	35	23.3	35	0	25	8	75	20	35	18.7	35	35.9	65.4	15/03/1934
19340316	75	34.5	35	23.2	35	0	25	8	75	21.8	35	19.1	35	34.9	67.2	16/03/1934
19340317	76	35	35	21.8	35	0	25	7.8	75	22.4	35	18.3	35	32.5	70.1	17/03/1934
19340318	77	35.4	35	22.4	35	0	25	7.8	75	24.4	35	19.3	35	33.6	71.3	18/03/1934
19340319	78	36.1	35	22.8	35	0	25	7.8	75	23.8	35	20	35	33.5	72.1	19/03/1934
19340320	79	36.8	35	22	35	14.6	25	7.9	75	24.1	35	17.4	35	28	65.8	20/03/1934
19340321	80	36.7	35	22.8	35	0	25	7.9	75	23.2	35	17.6	35	28.5	63.4	21/03/1934
19340322	81	36.3	35	22.3	35	0	25	8.2	75	24.9	35	16.6	35	27.5	61.7	22/03/1934
19340323	82	36	35	23.2	35	0	25	8.3	75	22	35	18.7	35	31.5	65.8	23/03/1934
19340324	83	36	35	24.6	35	0	25	8.3	75	22.6	35	17.9	35	30.1	57.9	24/03/1934
19340325	84	36	35	22.5	35	0	25	8.1	75	23.9	35	17.3	35	29.1	63.5	25/03/1934
19340326	85	35.5	35	21.6	35	0	25	8.2	75	24.5	35	14.8	35	25.6	57.4	26/03/1934
19340327	86	35.5	35	20.8	35	0	25	8	75	23.6	35	17.3	35	29.9	70.5	27/03/1934
19340328	87	34.6	35	20.9	35	0	25	7.8	75	23.6	35	15.2	35	27.6	61.5	28/03/1934
19340329	88	32.3	35	21	35	0	25	7.9	75	22.4	35	16.8	35	34.7	67.6	29/03/1934
19340330	89	34.2	35	21.9	35	0	25	8	75	20.2	35	16.7	35	31	63.6	30/03/1934
19340331	90	33.1	35	22.1	35	0	25	7.7	75	18.5	35	18.9	35	37.4	71.1	31/03/1934
19340401	91	34.1	35	22.6	35	0	25	7.6	75	18.8	35	17.6	35	32.9	64.2	1/04/1934
19340402	92	34.7	35	21.6	35	1.5	25	7.6	75	21.2	35	17.7	35	32	68.6	2/04/1934
19340403	93	34.9	35	21.4	35	0	25	7.4	75	24.2	35	14.9	35	26.6	58.5	3/04/1934
19340404	94	35.7	35	20.3	35	0	25	7.5	75	24.4	35	14.9	35	25.5	62.6	4/04/1934
19340405	95	36.5	35	21.9	35	0	25	7.6	75	22.2	35	12.6	35	20.6	48	5/04/1934
19340406	96	37.6	35	21.9	35	0	25	7.8	75	22.9	35	13.9	35	21.4	52.9	6/04/1934
19340407	97	38.3	35	22.5	35	0	25	7.6	75	21.3	35	15.9	35	23.6	58.4	7/04/1934
19340408	98	37.9	35	22.6	35	0	25	7.5	75	22.9	35	14.4	35	21.9	52.5	8/04/1934
19340409	99	35.8	35	21.8	35	0	25	7.4	75	23.7	35	10.3	35	17.5	39.5	9/04/1934
19340410	100	35.5	35	21.6	35	0	25	7.5	75	21.1	35	9.8	35	17	38	10/04/1934
19340411	101	34.5	35	21.8	35	0	25	7.4	75	22.5	35	15.3	35	28	58.6	11/04/1934
19340412	102	36.5	35	21.6	35	0.2	25	7.4	75	21.5	35	17.3	35	28.3	67.1	12/04/1934
19340413	103	35.5	35	25.4	35	0	25	7.4	75	20.7	35	17.3	35	29.9	53.3	13/04/1934
19340414	104	33.7	35	21.4	35	2.4	25	7.4	75	22.3	35	18.9	35	36.1	74.2	14/04/1934
19340415	105	33	35	18.8	35	0	25	7.3	75	23.2	35	11.4	35	22.7	52.6	15/04/1934
19340416	106	33.8	35	17.5	35	0	25	7.5	75	23.1	35	12.2	35	23.2	61	16/04/1934
19340417	107	35.6	35	18.6	35	0	25	7.5	75	22.5	35	11.8	35	20.3	55.1	17/04/1934
19340418	108	35.5	35	19.9	35	0	25	7.4	75	22.3	35	15	35	25.9	64.6	18/04/1934
19340419	109	35.4	35	20.6	35	0	25	7.5	75	20.4	35	8.2	35	14.3	33.8	19/04/1934
19340420	110	34.9	35	21	35	0	25	7.2	75	21.9	35	10	35	17.9	40.2	20/04/1934
19340421	111	31.4	35	20.8	35	0	25	6.9	75	19.9	35	8.3	35	18.1	33.8	21/04/1934
19340422	112	27.9	35	18.2	35	0	25	6.5	75	20.2	35	2.6	35	6.9	12.4	22/04/1934
19340423	113	30.2	35	17.2	35	0	25	6.3	75	20.9	35	8.1	35	18.9	41.3	23/04/1934
19340424	114	29.6	35	17.5	35	0	25	6.2	75	20.9	35	4.6	35	11.1	23	24/04/1934
19340425	115	28.6	35	16.2	35	0	25	6.4	75	17.7	35	8.1	35	20.7	44	25/04/1934
19340426	116	25.7	35	17.4	35	0	25	6.4	75	13.9	35	10.2	35	30.9	51.4	26/04/1934
19340427	117	24.2	35	17.2	35	0	25	6.4	75	12	35	13.6	35	45	69.3	27/04/1934
19340428	118	28.9	35	16.5	35	0	25	6.6	75	19.3	35	12.7	35	31.9	67.7	28/04/1934
19340429	119	30	35	16.8	35	0	25	6.6	75	20.9	35	12	35	28.3	62.8	29/04/1934
19340430	120	30.5	35	16.7	35	0	25	6.6	75	19.5	35	7.8	35	17.9	41.1	30/04/1934
19340501	121	30.8	35	18.2	35	0	25	6.6	75	20.2	35	13	35	29.3	62.2	1/05/1934
19340502	122	31.3	35	17.3	35	0	25	6.5	75	19.4	35	8.7	35	19	44.1	2/05/1934
19340503	123	31.5	35	18.1	35	0	25	6.4	75	18.8	35	10.8	35	23.4	52	3/05/1934
19340504	124	28.8	35	20.3	35	0	25	6.3	75	18.1	35	8.5	35	21.5	35.7	4/05/1934
19340505	125	26.4	35	16.4	35	0	25	6.3	75	20.7	35	6.8	35	19.8	36.5	5/05/1934
19340506	126	27.8	35	12.9	35	0	25	6.3	75	20.5	35	4.1	35	11	27.6	6/05/1934
19340507	127	28.7	35	14.1	35	0	25	6.4	75	20	35	9.3	35	23.6	57.8	7/05/1934
19340508	128	29	35	13.8	35	0	25	6.4	75	20.1	35	9	35	22.5	57.1	8/05/1934
19340509	129	29.2	35	12.9	35	0	25	6.4	75	20.2	35	6.6	35	16.3	44.4	9/05/1934
19340510	130	29.1	35	12.7	35	0	25	6.2	75	20.8	35	6.8	35	16.9	46.3	10/05/1934

19340511	131	30.5	35	13.7	35	0	25	6.1	75	20.9	35	9.4	35	21.5	60	11/05/1934
19340512	132	31.6	35	16.7	35	0	25	6	75	18.8	35	13.7	35	29.5	72.1	12/05/1934
19340513	133	30.6	35	17.9	35	0	25	5.8	75	17	35	13.8	35	31.4	67.3	13/05/1934
19340514	134	30.5	35	18.3	35	0	25	5.8	75	18.2	35	16.4	35	37.6	78	14/05/1934
19340515	135	30.5	35	17	35	0	25	5.7	75	18.7	35	12.7	35	29.1	65.6	15/05/1934
19340516	136	27.4	35	18.1	35	0	25	5.8	75	12	35	10.7	35	29.3	51.5	16/05/1934
19340517	137	24.7	35	17.4	35	0	25	5.7	75	10.6	35	11.3	35	36.3	56.9	17/05/1934
19340518	138	28.5	35	15.4	35	0	25	5.5	75	17.5	35	10.8	35	27.8	61.8	18/05/1934
19340519	139	28.8	35	15.9	35	0	25	5.5	75	17.7	35	11.4	35	28.8	63.1	19/05/1934
19340520	140	29.1	35	17.2	35	0	25	5.4	75	17.3	35	12.8	35	31.8	65.3	20/05/1934
19340521	141	28.1	35	17.2	35	0	25	5.2	75	16.5	35	11.8	35	31	60.2	21/05/1934
19340522	142	29.4	35	15.4	35	0	25	5.3	75	17.7	35	11.8	35	28.8	67.5	22/05/1934
19340523	143	29.7	35	15.2	35	0	25	5.3	75	17.6	35	12.4	35	29.7	71.8	23/05/1934
19340524	144	30.1	35	15.5	35	0	25	5.3	75	18.1	35	9.8	35	23	55.7	24/05/1934
19340525	145	28.5	35	15.6	35	0	25	5.3	75	18.6	35	6.5	35	16.7	36.7	25/05/1934
19340526	146	28.2	35	14.2	35	0	25	5.2	75	18.6	35	7	35	18.3	43.3	26/05/1934
19340527	147	26.4	35	13.3	35	0	25	5.2	75	16.9	35	12.5	35	36.3	81.9	27/05/1934
19340528	148	28.4	35	14	35	0	25	5.2	75	16.6	35	11.2	35	29	70.1	28/05/1934
19340529	149	27.8	35	15.5	35	0	25	5.3	75	13.7	35	12.2	35	32.7	69.3	29/05/1934
19340530	150	27.6	35	16.9	35	0	25	5.2	75	16	35	14.9	35	40.4	77.4	30/05/1934
19340531	151	27.8	35	14.9	35	0	25	5.2	75	17.7	35	9.7	35	26	57.3	31/05/1934
19340601	152	27.4	35	12.4	35	0	25	5.1	75	17.9	35	10.3	35	28.2	71.6	1/06/1934
19340602	153	27.8	35	11.7	35	0	25	5	75	18.6	35	5.3	35	14.2	38.6	2/06/1934
19340603	154	28.6	35	11.8	35	0	25	5	75	18.2	35	5.4	35	13.8	39	3/06/1934
19340604	155	29.6	35	11.1	35	0	25	4.9	75	17.3	35	5.3	35	12.8	40.1	4/06/1934
19340605	156	30.1	35	11.9	35	0	25	5	75	17.5	35	8.9	35	20.9	63.9	5/06/1934
19340606	157	28.9	35	12.9	35	0	25	5.1	75	18.1	35	10.1	35	25.4	67.9	6/06/1934
19340607	158	27.4	35	12.9	35	0	25	5	75	17.3	35	4.8	35	13.2	32.3	7/06/1934
19340608	159	25.5	35	9.4	35	0	25	5	75	18.1	35	7.4	35	22.7	62.8	8/06/1934
19340609	160	26.2	35	11	35	0	25	5.1	75	18.1	35	7.5	35	22.1	57.2	9/06/1934
19340610	161	26.5	35	11.9	35	0	25	4.9	75	17.8	35	8.2	35	23.7	58.9	10/06/1934
19340611	162	26.5	35	11	35	0	25	4.9	75	18.3	35	7.6	35	22	57.9	11/06/1934
19340612	163	27	35	9	35	0	25	5	75	18.8	35	6.6	35	18.5	57.5	12/06/1934
19340613	164	27.8	35	10.2	35	0	25	4.8	75	18.1	35	9.2	35	24.6	74	13/06/1934
19340614	165	25.6	35	12.9	35	0	25	4.8	75	14.3	35	12.2	35	37.2	82	14/06/1934
19340615	166	25.9	35	15.2	35	0	25	4.8	75	13.9	35	8.1	35	24.2	46.9	15/06/1934
19340616	167	25.1	35	13.7	35	0	25	4.8	75	16.3	35	9.5	35	29.8	60.6	16/06/1934
19340617	168	24	35	11.8	35	0	25	4.8	75	17.5	35	9.2	35	30.8	66.5	17/06/1934
19340618	169	24.1	35	9.8	35	0	25	4.8	75	18.9	35	6.3	35	21	52	18/06/1934
19340619	170	25.5	35	8.7	35	0	25	4.9	75	18.4	35	5	35	15.3	44.5	19/06/1934
19340620	171	28.1	35	11.1	35	0	25	5	75	17.8	35	9.5	35	25	71.9	20/06/1934
19340621	172	30.6	35	13.7	35	0	25	5.1	75	17.1	35	14.3	35	32.6	91.3	21/06/1934
19340622	173	31.2	35	16.8	35	0	25	5.1	75	16.7	35	12.7	35	27.9	66.4	22/06/1934
19340623	174	25.2	35	17.1	35	1.7	25	5.2	75	15.2	35	15.4	35	48.1	79	23/06/1934
19340624	175	22.6	35	16.2	35	32.7	25	5.2	75	11.9	35	15.4	35	56.2	83.7	24/06/1934
19340625	176	23.7	35	14.9	35	2.2	25	5.1	75	13.7	35	12.9	35	44	76.2	25/06/1934
19340626	177	24.2	35	10.9	35	0	25	5.1	75	16.8	35	9.7	35	32.1	74.4	26/06/1934
19340627	178	23	35	9	35	0	25	5	75	18.3	35	8.3	35	29.6	72.3	27/06/1934
19340628	179	23.7	35	10	35	0	25	5	75	17.1	35	7.2	35	24.6	58.7	28/06/1934
19340629	180	24.7	35	11.1	35	0	25	5.1	75	15.9	35	9.2	35	29.6	69.7	29/06/1934
19340630	181	25.5	35	11.2	35	0	25	5.1	75	18.7	35	11.1	35	34	83.5	30/06/1934
19340701	182	26.1	35	11.2	35	0	25	4.9	75	17.5	35	10.3	35	30.5	77.5	1/07/1934
19340702	183	26.8	35	10.7	35	0	25	4.9	75	17.4	35	10.4	35	29.5	80.9	2/07/1934
19340703	184	26.3	35	12.2	35	0	25	5	75	16.3	35	10.2	35	29.8	71.8	3/07/1934
19340704	185	25.9	35	10.3	35	0	25	4.9	75	19	35	8.6	35	25.7	68.7	4/07/1934
19340705	186	25.8	35	9.1	35	0	25	4.9	75	18.9	35	7.2	35	21.7	62.3	5/07/1934
19340706	187	26.2	35	7.8	35	0	25	5	75	18.9	35	5.2	35	15.3	49.2	6/07/1934
19340707	188	26.2	35	8.3	35	0	25	5	75	18.9	35	4.4	35	12.9	40.2	7/07/1934
19340708	189	26.3	35	8.6	35	0	25	5.1	75	19	35	5.1	35	14.9	45.7	8/07/1934
19340709	190	27.1	35	8.5	35	0	25	5.1	75	19.1	35	5.9	35	16.5	53.2	9/07/1934
19340710	191	27.6	35	9.9	35	0	25	5.2	75	18.6	35	7.6	35	20.6	62.4	10/07/1934
19340711	192	26.6	35	12.6	35	0	25	5.1	75	18.9	35	8.6	35	24.7	59	11/07/1934
19340712	193	25.9	35	10	35	0	25	5.1	75	18.9	35	6.5	35	19.5	53	12/07/1934
19340713	194	27.4	35	9.6	35	0	25	5.1	75	18.9	35	7.2	35	19.7	60.3	13/07/1934
19340714	195	28.2	35	11.6	35	0	25	5.1	75	18.7	35	12.3	35	32.2	90.1	14/07/1934
19340715	196	29	35	12	35	0	25	5.1	75	17.6	35	10.8	35	27	77.1	15/07/1934
19340716	197	28	35	12.5	35	0	25	5.2	75	18.4	35	10.7	35	28.3	73.9	16/07/1934
19340717	198	26.6	35	15	35	0	25	5.3	75	17.5	35	11.2	35	32.2	65.7	17/07/1934
19340718	199	26.6	35	13.8	35	0	25	5.4	75	17.9	35	9.4	35	27	59.6	18/07/1934
19340719	200	22.7	35	13.3	35	0	25	5.5	75	19.5	35	6.4	35	23.2	41.9	19/07/1934
19340720	201	20.6	35	7.7	35	0	25	5.6	75	19.6	35	6.4	35	26.4	60.9	20/07/1934
19340721	202	22.9	35	7.7	35	0	25	5.6	75	19.1	35	7.4	35	26.5	70.5	21/07/1934
19340722	203	24	35	9.6	35	0	25	5.6	75	19.4	35	8.7	35	29.2	72.8	22/07/1934
19340723	204	23.2	35	8.8	35	0	25	5.6	75	18.8	35	8	35	28.1	70.7	23/07/1934
19340724	205	24.6	35	11.7	35	0	25	5.5	75	16.9	35	3.5	35	11.3	25.5	24/07/1934
19340725	206	20.7	35	13.5	35	0	25	5.6	75	14.3	35	5.2	35	21.3	33.6	25/07/1934
19340726	207	18.3	35	13.5	35	0	25	5.6	75	11.1	35	9	35	42.8	58.2	26/07/1934
19340727	208	15.6	35	13.8	35	0.9	25	5.7	75	6.9	35	12.3	35	69.4	78	27/07/1934
19340728	209	14.2	35	12.9	35	10.3	25	5.7	75	7.6	35	12.6	35	77.9	84.7	28/07/1934
19340729	210	17.2	35	10.9	35	3.4	25	5.7	75	15.5	35	11.3	35	57.6	86.7	29/07/1934
19340730	211	20.2	35	9.2	35	0	25	5.7	75	18.8	35	10.3	35	43.5	88.6	30/07/1934
19340731	212	22.1	35	10.5	35	0	25	5.7	75	18.9	35	9.6	35	36.1	75.7	31/07/1934
19340801	213	21	35	12	35	0	25	5.8	75	17.7	35	10.5	35	42.2	74.9	1/08/1934

19340802	214	21.2	35	9.3	35	0	25	5.8	75	20.2	35	8.2	35	32.6	70	2/08/1934
19340803	215	23.7	35	8.6	35	0	25	5.9	75	21.1	35	6.8	35	23.2	60.9	3/08/1934
19340804	216	22.6	35	9.3	35	0	25	6	75	20.9	35	7.6	35	27.7	64.9	4/08/1934
19340805	217	22	35	8.8	35	0	25	6	75	21.3	35	6.2	35	23.5	54.8	5/08/1934
19340806	218	23.3	35	7.6	35	0	25	6.1	75	21.7	35	4.4	35	15.4	42.2	6/08/1934
19340807	219	25.7	35	7.5	35	0	25	6.2	75	21.4	35	7.7	35	23.3	74.3	7/08/1934
19340808	220	28.1	35	8.6	35	0	25	6.3	75	21.6	35	5	35	13.2	44.8	8/08/1934
19340809	221	27.1	35	9.6	35	0	25	6.4	75	20.7	35	8.7	35	24.3	72.8	9/08/1934
19340810	222	23.5	35	11.9	35	0	25	6.4	75	21.2	35	8.5	35	29.4	61	10/08/1934
19340811	223	24.7	35	10.7	35	0	25	6.5	75	21	35	7.1	35	22.8	55.2	11/08/1934
19340812	224	24.7	35	7	35	0	25	6.6	75	21.1	35	6.5	35	20.9	64.9	12/08/1934
19340813	225	27.8	35	6.6	35	0	25	6.6	75	22.2	35	5.4	35	14.5	55.4	13/08/1934
19340814	226	30.4	35	8.7	35	0	25	6.6	75	22.4	35	7.2	35	16.6	64	14/08/1934
19340815	227	20.6	35	11.1	35	0	25	6.7	75	21.7	35	6.5	35	26.8	49.2	15/08/1934
19340816	228	24.9	35	8	35	0	25	6.6	75	22.6	35	5.1	35	16.2	47.6	16/08/1934
19340817	229	28.5	35	9	35	0	25	6.6	75	22	35	6.3	35	16.2	54.9	17/08/1934
19340818	230	28.9	35	11.4	35	0	25	6.7	75	21.4	35	6.9	35	17.3	51.2	18/08/1934
19340819	231	27.3	35	11.5	35	0	25	6.7	75	22.5	35	6.4	35	17.6	47.2	19/08/1934
19340820	232	25.4	35	9.9	35	0	25	6.8	75	22.9	35	5.6	35	17.3	45.9	20/08/1934
19340821	233	24.9	35	7.8	35	0	25	6.9	75	23.2	35	4.9	35	15.6	46.3	21/08/1934
19340822	234	25.3	35	8.1	35	0	25	6.9	75	22.5	35	6.5	35	20.2	60.2	22/08/1934
19340823	235	28	35	5.8	35	0	25	6.9	75	23.1	35	6.1	35	16.1	66.2	23/08/1934
19340824	236	29.7	35	7.2	35	0	25	7.1	75	22.7	35	5.9	35	14.1	58.1	24/08/1934
19340825	237	30.9	35	10.7	35	0	25	7.2	75	22.5	35	6.9	35	15.4	53.7	25/08/1934
19340826	238	33.4	35	11.7	35	0	25	7.2	75	22.3	35	10.2	35	19.8	74.2	26/08/1934
19340827	239	32.3	35	14.1	35	0	25	7.2	75	22.9	35	10.8	35	22.3	67.2	27/08/1934
19340828	240	32.2	35	15.9	35	0	25	7.3	75	22.9	35	10.4	35	21.6	57.6	28/08/1934
19340829	241	30.4	35	15.9	35	0	25	7.2	75	23	35	12.9	35	29.7	71.4	29/08/1934
19340830	242	30.8	35	16.1	35	0	25	7.2	75	22.3	35	12.7	35	28.6	69.4	30/08/1934
19340831	243	29.3	35	17.2	35	0	25	7.3	75	19.4	35	12.8	35	31.4	65.3	31/08/1934
19340901	244	28	35	14.8	35	0	25	7.5	75	24.2	35	9.2	35	24.3	54.7	1/09/1934
19340902	245	24.8	35	12.2	35	0	25	7.6	75	24.5	35	8.5	35	27.2	59.9	2/09/1934
19340903	246	28.6	35	11.1	35	0	25	7.8	75	25.1	35	5.6	35	14.3	42.4	3/09/1934
19340904	247	30.3	35	11.9	35	0	25	7.8	75	24.8	35	6.5	35	15.1	46.7	4/09/1934
19340905	248	31.2	35	13.3	35	0	25	7.9	75	24.5	35	9.8	35	21.6	64.2	5/09/1934
19340906	249	22.7	35	13.7	35	0	25	8	75	24.5	35	6.1	35	22.1	38.9	6/09/1934
19340907	250	24.9	35	9.5	35	0	25	8.1	75	25.2	35	3.1	35	9.8	26.1	7/09/1934
19340908	251	29.2	35	11.3	35	0	25	8.2	75	23.8	35	6.5	35	16	48.6	8/09/1934
19340909	252	29.8	35	12.5	35	0	25	8.2	75	24.9	35	6.1	35	14.5	42.1	9/09/1934
19340910	253	30.4	35	13	35	0	25	8.3	75	25.4	35	7.3	35	16.8	48.8	10/09/1934
19340911	254	30.8	35	13.3	35	0	25	8.3	75	25.2	35	7.9	35	17.8	51.8	11/09/1934
19340912	255	31.3	35	16.7	35	0	25	8.4	75	24.7	35	9	35	19.7	47.4	12/09/1934
19340913	256	31.4	35	17	35	0	25	8.4	75	25.5	35	10.2	35	22.2	52.7	13/09/1934
19340914	257	31	35	21.8	35	0	25	8.6	75	24.2	35	9.2	35	20.5	35.2	14/09/1934
19340915	258	32.2	35	17.9	35	0	25	8.7	75	24.4	35	9.6	35	20	46.8	15/09/1934
19340916	259	32.1	35	16.8	35	0	25	8.8	75	24.5	35	9.9	35	20.7	51.8	16/09/1934
19340917	260	31.7	35	17.4	35	0	25	8.8	75	25.5	35	8.8	35	18.8	44.3	17/09/1934
19340918	261	31.1	35	17	35	0	25	8.8	75	25.7	35	9.1	35	20.1	47	18/09/1934
19340919	262	33.8	35	17.4	35	0	25	8.7	75	24.4	35	10.6	35	20.1	53.4	19/09/1934
19340920	263	34.8	35	19	35	0	25	8.8	75	24	35	12.5	35	22.5	56.9	20/09/1934
19340921	264	29.1	35	18.6	35	0	25	8.8	75	25.2	35	12.9	35	32	60.2	21/09/1934
19340922	265	32.8	35	17	35	0	25	8.8	75	26.2	35	6.5	35	13.1	33.6	22/09/1934
19340923	266	33.6	35	14.6	35	0	25	9	75	26.1	35	8.3	35	16	50	23/09/1934
19340924	267	35.9	35	16.1	35	0	25	9.2	75	25.8	35	8.4	35	14.2	45.9	24/09/1934
19340925	268	37.5	35	18	35	0	25	9.1	75	25.3	35	9.6	35	14.9	46.5	25/09/1934
19340926	269	35.7	35	20.7	35	0	25	9.2	75	23.8	35	16	35	27.4	65.6	26/09/1934
19340927	270	36.9	35	19.8	35	0	25	9.4	75	25.3	35	12.6	35	20.2	54.6	27/09/1934
19340928	271	36.6	35	21.3	35	0	25	9.5	75	25	35	18.7	35	30.5	73.9	28/09/1934
19340929	272	39.1	35	20.7	35	0	25	9.4	75	24.5	35	12.9	35	18.3	52.9	29/09/1934
19340930	273	33.3	35	22.3	35	0	25	9.4	75	24.8	35	11.9	35	23.3	44.2	30/09/1934
19341001	274	23.3	35	17.7	35	0	25	9.6	75	24.1	35	3.2	35	11.2	15.8	1/10/1934
19341002	275	29.5	35	12.9	35	0	25	9.7	75	26.7	35	5.6	35	13.6	37.7	2/10/1934
19341003	276	30.9	35	15.3	35	0	25	9.6	75	26.8	35	7.9	35	17.7	45.5	3/10/1934
19341004	277	32.8	35	15.5	35	0	25	9.6	75	27.1	35	9.5	35	19.1	54	4/10/1934
19341005	278	33.8	35	15.7	35	0	25	9.8	75	28.1	35	5.9	35	11.2	33.1	5/10/1934
19341006	279	34.8	35	17.8	35	0	25	9.9	75	27.8	35	7.7	35	13.8	37.8	6/10/1934
19341007	280	34.9	35	18.4	35	0	25	10.1	75	27	35	9.3	35	16.6	44	7/10/1934
19341008	281	35.2	35	19.6	35	0	25	10.1	75	26.3	35	10.1	35	17.8	44.3	8/10/1934
19341009	282	36.8	35	21.5	35	0	25	10.2	75	27	35	10.4	35	16.8	40.6	9/10/1934
19341010	283	35.8	35	21.2	35	0	25	10.4	75	24.8	35	11.9	35	20.2	47.3	10/10/1934
19341011	284	32.1	35	20.1	35	0	25	10.2	75	25.2	35	13.7	35	28.7	58.3	11/10/1934
19341012	285	34.4	35	19.7	35	0	25	10.2	75	26.3	35	12	35	22.1	52.3	12/10/1934
19341013	286	36.6	35	20.5	35	0	25	10.2	75	25.4	35	7.2	35	11.7	29.9	13/10/1934
19341014	287	39.5	35	19.7	35	0	25	10.3	75	26	35	14.3	35	19.9	62.3	14/10/1934
19341015	288	37.4	35	22.4	35	0	25	10.2	75	23.1	35	18.2	35	28.4	67.2	15/10/1934
19341016	289	32.6	35	21	35	5.4	25	10.3	75	23.7	35	14.7	35	29.9	59.1	16/10/1934
19341017	290	34.7	35	20.2	35	0.3	25	10.3	75	27.3	35	9.9	35	17.9	41.8	17/10/1934
19341018	291	36.2	35	18.8	35	0	25	10.4	75	26.3	35	10.8	35	18	49.8	18/10/1934
19341019	292	34.1	35	21	35	0	25	10.4	75	23.7	35	11.1	35	20.8	44.7	19/10/1934
19341020	293	36.5	35	22.4	35	0	25	10.4	75	25.5	35	15	35	24.6	55.4	20/10/1934
19341021	294	35.1	35	22.2	35	0	25	10.4	75	26.4	35	16	35	28.3	59.8	21/10/1934
19341022	295	36	35	20.6	35	4.1	25	10.4	75	25.8	35	16.7	35	28.1	68.9	22/10/1934
19341023	296	37.3	35	22.7	35	0	25	10.2	75	28	35	17.6	35	27.6	63.8	23/10/1934

19341024	297	39.2	35	24	35	0	25	10.3	75	27	35	15.2	35	21.5	51	24/10/1934
19341025	298	34.6	35	23.3	35	0	25	10.6	75	25.5	35	18.6	35	33.8	65	25/10/1934
19341026	299	35.5	35	20.8	35	0	25	10.9	75	28.5	35	6.2	35	10.7	25.3	26/10/1934
19341027	300	36.1	35	21	35	0	25	10.8	75	27.2	35	11.3	35	18.9	45.5	27/10/1934
19341028	301	36.5	35	20.2	35	0	25	10.8	75	29	35	11.4	35	18.7	48.2	28/10/1934
19341029	302	36.2	35	21.4	35	0	25	11	75	29.1	35	8.9	35	14.8	34.9	29/10/1934
19341030	303	37	35	21.4	35	0	25	10.9	75	28.1	35	12.6	35	20.1	49.5	30/10/1934
19341031	304	36.8	35	22.7	35	0	25	10.8	75	28.7	35	13.7	35	22.1	49.7	31/10/1934
19341101	305	35.6	35	22.8	35	0	25	11	75	27.2	35	13	35	22.4	46.9	1/11/1934
19341102	306	36.9	35	22.4	35	0	25	10.9	75	27.8	35	15.1	35	24.2	55.8	2/11/1934
19341103	307	36.6	35	22.7	35	0	25	10.7	75	27.3	35	15.9	35	25.9	57.7	3/11/1934
19341104	308	37.6	35	22.6	35	0	25	10.4	75	27.6	35	15.8	35	24.4	57.6	4/11/1934
19341105	309	38.2	35	22.6	35	0	25	10	75	27	35	17.3	35	25.8	63.1	5/11/1934
19341106	310	37.7	35	26.1	35	0	25	10.2	75	27.3	35	19.8	35	30.4	58.6	6/11/1934
19341107	311	37	35	24.8	35	0	25	10.2	75	25.1	35	22.6	35	36	72.2	7/11/1934
19341108	312	39.4	35	25.1	35	0	25	10.2	75	25.6	35	21.1	35	29.5	66.2	8/11/1934
19341109	313	29.7	35	24	35	2.7	25	10	75	21	35	19.7	35	47.2	66	9/11/1934
19341110	314	35.7	35	20.5	35	0.2	25	10.1	75	27.6	35	12.9	35	22.1	53.5	10/11/1934
19341111	315	36.1	35	22	35	0	25	9.8	75	26.5	35	12.8	35	21.4	48.4	11/11/1934
19341112	316	37.1	35	20.7	35	0	25	9.7	75	27.3	35	11.3	35	17.9	46.3	12/11/1934
19341113	317	37.1	35	24.2	35	0	25	9.9	75	27.6	35	17.1	35	27.1	56.6	13/11/1934
19341114	318	36.2	35	24.4	35	0	25	9.9	75	26.9	35	17.6	35	29.3	57.6	14/11/1934
19341115	319	38.4	35	23.8	35	0	25	10	75	27.9	35	15.2	35	22.4	51.6	15/11/1934
19341116	320	39.3	35	24	35	0	25	10	75	26.2	35	12.4	35	17.4	41.6	16/11/1934
19341117	321	34.5	35	24.3	35	0	25	10.1	75	27.2	35	12.2	35	22.3	40.2	17/11/1934
19341118	322	31.9	35	22.5	35	0	25	10	75	26.2	35	13.9	35	29.4	51	18/11/1934
19341119	323	35.8	35	22.6	35	0	25	10.1	75	25.5	35	14.2	35	24.2	51.8	19/11/1934
19341120	324	37.3	35	21.9	35	0	25	10.3	75	28.6	35	14.8	35	23.2	56.3	20/11/1934
19341121	325	37.2	35	22.2	35	0	25	10.5	75	30.8	35	14.8	35	23.3	55.3	21/11/1934
19341122	326	37.5	35	22.1	35	0	25	10.3	75	29	35	7.7	35	11.9	29	22/11/1934
19341123	327	37.5	35	21.7	35	0	25	10.3	75	29.8	35	11.4	35	17.7	43.9	23/11/1934
19341124	328	40	35	21.6	35	0	25	10.4	75	28	35	16	35	21.7	62	24/11/1934
19341125	329	40.2	35	23.5	35	0	25	10.2	75	27.2	35	16.3	35	21.9	56.3	25/11/1934
19341126	330	39.5	35	24.3	35	0	25	9.9	75	25.7	35	19.3	35	26.9	63.5	26/11/1934
19341127	331	40.6	35	26.6	35	0	25	10.1	75	26.7	35	20.5	35	26.9	58.9	27/11/1934
19341128	332	41.4	35	25.1	35	21.4	25	10.3	75	27.1	35	23.8	35	30	74.7	28/11/1934
19341129	333	39.9	35	27.5	35	0	25	10.3	75	26	35	16.1	35	21.9	43.9	29/11/1934
19341130	334	32.5	35	23	35	0	25	10.5	75	29	35	13.5	35	27.6	48.1	30/11/1934
19341201	335	33.2	35	19.3	35	0	25	10.8	75	29.9	35	0.5	35	1	2.2	1/12/1934
19341202	336	35	35	19.5	35	0	25	11.1	75	29.7	35	3.3	35	5.9	14.6	2/12/1934
19341203	337	37.5	35	18.1	35	0	25	11.1	75	30.7	35	9.7	35	15	46.7	3/12/1934
19341204	338	38.4	35	21.8	35	0	25	11.3	75	30.6	35	11.6	35	17.1	44.4	4/12/1934
19341205	339	38.6	35	22.9	35	0	25	11.1	75	29.9	35	14.4	35	21	51.6	5/12/1934
19341206	340	39.9	35	24.3	35	0	25	10.6	75	30.8	35	14.2	35	19.4	46.8	6/12/1934
19341207	341	41.7	35	23.4	35	0	25	9.8	75	31.7	35	13.9	35	17.2	48.3	7/12/1934
19341208	342	41.3	35	24.3	35	0	25	9.3	75	30.2	35	12.8	35	16.2	42.1	8/12/1934
19341209	343	33	35	23	35	0	25	9.2	75	28.6	35	13.3	35	26.4	47.4	9/12/1934
19341210	344	33.9	35	20.1	35	0	25	9.4	75	28.8	35	11.8	35	22.3	50.2	10/12/1934
19341211	345	36.6	35	22.1	35	0	25	9.3	75	31.2	35	16	35	26.1	60.2	11/12/1934
19341212	346	39.3	35	22.8	35	0	25	9.2	75	31	35	14.5	35	20.4	52.3	12/12/1934
19341213	347	40	35	24.8	35	0	25	9.4	75	29.6	35	13.2	35	17.9	42.2	13/12/1934
19341214	348	39	35	24.3	35	0	25	9.5	75	28.2	35	16.5	35	23.6	54.3	14/12/1934
19341215	349	40.1	35	24.8	35	0	25	9.2	75	28.5	35	17.2	35	23.2	55	15/12/1934
19341216	350	39.9	35	24	35	0	25	9.6	75	27.6	35	17.9	35	24.4	60	16/12/1934
19341217	351	41.2	35	24.7	35	0	25	9.7	75	29.9	35	18.6	35	23.7	59.8	17/12/1934
19341218	352	41	35	25.1	35	0	25	9.5	75	30.1	35	18.3	35	23.5	57.4	18/12/1934
19341219	353	41.5	35	26.2	35	0	25	9.5	75	27.7	35	19.1	35	23.9	56.2	19/12/1934
19341220	354	40	35	26.3	35	0	25	9.5	75	28.1	35	18.5	35	25.1	54.1	20/12/1934
19341221	355	39.9	35	25	35	0	25	9.6	75	29.7	35	20.4	35	27.8	64.4	21/12/1934
19341222	356	39.3	35	23.9	35	0	25	9.8	75	28.5	35	18.5	35	26	62.4	22/12/1934
19341223	357	41.9	35	25.1	35	0	25	9.7	75	27.4	35	20.1	35	24.6	63.1	23/12/1934
19341224	358	39.9	35	27	35	0	25	9.3	75	27.9	35	18.5	35	25.2	51.9	24/12/1934
19341225	359	41.6	35	24.9	35	0	25	8.9	75	28.3	35	15.1	35	18.8	48	25/12/1934
19341226	360	42.6	35	24.8	35	0	25	8.9	75	30.8	35	20.2	35	23.9	64.6	26/12/1934
19341227	361	40.1	35	25.8	35	0	25	8.5	75	27.9	35	20.9	35	28.2	62.9	27/12/1934
19341228	362	39.2	35	26.7	35	0	25	8.3	75	29.6	35	9.3	35	13.2	26.6	28/12/1934
19341229	363	39.3	35	23.2	35	0	25	8.6	75	27	35	7.6	35	10.7	26.7	29/12/1934
19341230	364	40.9	35	23.7	35	0	25	8.9	75	29.4	35	11.7	35	15.1	39.9	30/12/1934
19341231	365	42.1	35	22.8	35	0	25	8.4	75	28.9	35	15.6	35	18.9	56.2	31/12/1934
19350101	1	40.5	35	25.4	35	0	25	8.7	75	25.1	35	18.7	35	24.7	57.7	1/01/1935
19350102	2	42	35	26	35	0	25	8.7	75	26.6	35	22.2	35	27.1	66.1	2/01/1935
19350103	3	38.8	35	27	35	0	25	8.5	75	22.3	35	23.6	35	34.1	66.2	3/01/1935
19350104	4	40.3	35	25.2	35	1.8	25	8.8	75	27.8	35	23.4	35	31.2	73	4/01/1935
19350105	5	36.1	35	25.2	35	1.4	25	8.6	75	22.4	35	24.2	35	40.5	75.5	5/01/1935
19350106	6	34.4	35	22.1	35	0	25	8.6	75	29	35	13.2	35	24.3	49.6	6/01/1935
19350107	7	36.7	35	18.9	35	0	25	8.6	75	31.1	35	8.4	35	13.6	38.5	7/01/1935
19350108	8	40.3	35	22.4	35	0	25	9	75	27.5	35	16.8	35	22.4	62	8/01/1935
19350109	9	39.6	35	25.8	35	0	25	9.1	75	25.5	35	20.5	35	28.4	61.7	9/01/1935
19350110	10	40.2	35	27.4	35	0	25	9.2	75	24.2	35	21.5	35	28.8	58.9	10/01/1935
19350111	11	40.5	35	26.4	35	0	25	9.2	75	29.1	35	22.6	35	29.8	65.7	11/01/1935
19350112	12	40.5	35	25.4	35	7.1	25	9.1	75	27.5	35	21.9	35	28.9	67.5	12/01/1935
19350113	13	39.5	35	26.5	35	0	25	9	75	26	35	21.7	35	30.2	62.7	13/01/1935
19350114	14	38.6	35	25.9	35	0	25	9.1	75	27.8	35	18.8				

19350115	15	38.2	35	23.4	35	0	25	9.1	75	29.5	35	7.9	35	11.8	27.5	15/01/1935
19350116	16	39.1	35	23.8	35	0	25	9.3	75	29	35	11.1	35	15.8	37.7	16/01/1935
19350117	17	39	35	25.8	35	0	25	9.4	75	25.3	35	17.1	35	24.5	51.5	17/01/1935
19350118	18	36.5	35	27.7	35	0	25	9.4	75	19.4	35	17.4	35	28.5	46.9	18/01/1935
19350119	19	35.9	35	24.5	35	0.6	25	9.2	75	21.9	35	21.3	35	36	69.3	19/01/1935
19350120	20	34.2	35	24.1	35	2.7	25	9.3	75	23.6	35	24.7	35	45.9	82.3	20/01/1935
19350121	21	34.5	35	24.4	35	0.4	25	9.3	75	20.6	35	32.7	35	59.8	100	21/01/1935
19350122	22	37.1	35	25.8	35	0.8	25	9.1	75	24.7	35	27.8	35	44.1	83.7	22/01/1935
19350123	23	38.6	35	26.4	35	0.2	25	9.1	75	24.8	35	26.3	35	38.4	76.4	23/01/1935
19350124	24	39.4	35	25.6	35	9.5	25	8.7	75	25.6	35	22.8	35	31.9	69.5	24/01/1935
19350125	25	39.3	35	28.4	35	0.2	25	8.7	75	26.1	35	23.1	35	32.5	59.7	25/01/1935
19350126	26	39.1	35	26.1	35	18.9	25	8.6	75	25.4	35	22.8	35	32.4	67.4	26/01/1935
19350127	27	39.4	35	25.7	35	0.2	25	8.8	75	25.6	35	22.5	35	31.5	68.2	27/01/1935
19350128	28	41.1	35	25.6	35	0	25	8.9	75	25.8	35	21.8	35	27.9	66.4	28/01/1935
19350129	29	40.3	35	26.5	35	3.3	25	9.3	75	27.3	35	17.4	35	23.2	50.3	29/01/1935
19350130	30	40.8	35	27.8	35	0	25	9.3	75	26.6	35	14.9	35	19.4	39.9	30/01/1935
19350131	31	40	35	26.3	35	0	25	9.2	75	27.9	35	18.7	35	25.3	54.7	31/01/1935
19350201	32	38.8	35	25.1	35	0	25	9.2	75	28.6	35	16.8	35	24.3	52.7	1/02/1935
19350202	33	37.5	35	23.2	35	0	25	9	75	27.8	35	11.6	35	18	40.8	2/02/1935
19350203	34	38	35	21.3	35	0	25	8.8	75	29.8	35	5.7	35	8.6	22.5	3/02/1935
19350204	35	38.9	35	22.6	35	0	25	8.4	75	27.6	35	12.9	35	18.5	47.1	4/02/1935
19350205	36	39.5	35	24.4	35	0	25	8.6	75	26.7	35	18.6	35	25.9	60.9	5/02/1935
19350206	37	39.7	35	24.4	35	0	25	8.7	75	26.4	35	20.9	35	28.8	68.4	6/02/1935
19350207	38	40.2	35	26.7	35	0	25	8.8	75	26.7	35	21.8	35	29.2	62.2	7/02/1935
19350208	39	38.6	35	26.9	35	0	25	8.9	75	25.9	35	19.9	35	29.1	56.2	8/02/1935
19350209	40	36.9	35	21.9	35	0	25	8.7	75	27.8	35	2.5	35	4	9.5	9/02/1935
19350210	41	35.7	35	19.9	35	0	25	8.5	75	28.4	35	2.9	35	5	12.5	10/02/1935
19350211	42	38.2	35	18.6	35	0	25	8.5	75	30.4	35	5.2	35	7.8	24.3	11/02/1935
19350212	43	40	35	22.7	35	0	25	8.3	75	29.2	35	8.8	35	11.9	31.9	12/02/1935
19350213	44	40.6	35	22.9	35	0	25	8	75	30.3	35	10.5	35	13.8	37.6	13/02/1935
19350214	45	41.7	35	24.1	35	0	25	8	75	27.1	35	18.3	35	22.7	61	14/02/1935
19350215	46	42	35	25.5	35	0	25	8	75	27.1	35	21	35	25.6	64.4	15/02/1935
19350216	47	43.3	35	26.3	35	0	25	8.1	75	26.3	35	21.7	35	24.7	63.4	16/02/1935
19350217	48	42.2	35	27.3	35	0	25	8.4	75	25.2	35	22.3	35	26.9	61.5	17/02/1935
19350218	49	41.6	35	26.7	35	0	25	8.7	75	25.6	35	21.1	35	26.3	60.2	18/02/1935
19350219	50	40.6	35	28	35	0	25	8.8	75	25.6	35	19.4	35	25.5	51.3	19/02/1935
19350220	51	39.1	35	26.2	35	0	25	8.9	75	26.7	35	16.2	35	23	47.6	20/02/1935
19350221	52	39	35	25.3	35	0	25	9.1	75	26.7	35	15.1	35	21.6	46.8	21/02/1935
19350222	53	38.8	35	24.3	35	0	25	8.9	75	24.4	35	21.4	35	30.9	70.5	22/02/1935
19350223	54	37.7	35	25.3	35	0	25	8.9	75	23.1	35	22.5	35	34.5	69.8	23/02/1935
19350224	55	36.6	35	24.8	35	0	25	9	75	23.4	35	23.1	35	37.6	73.8	24/02/1935
19350225	56	34.2	35	24.8	35	0	25	7.8	75	21.3	35	22.1	35	41.1	70.6	25/02/1935
19350226	57	36.1	35	24.2	35	0	25	7.3	75	21.8	35	22.4	35	37.5	74.2	26/02/1935
19350227	58	36.1	35	25.2	35	0	25	6.6	75	22	35	21.1	35	35.3	65.8	27/02/1935
19350228	59	37.2	35	25.1	35	0	25	8.4	75	23.5	35	21.6	35	34	67.8	28/02/1935
19350301	60	36.5	35	24.7	35	0	25	6.6	75	21.7	35	18.9	35	30.9	60.8	1/03/1935
19350302	61	34.9	35	24.7	35	0	25	6.3	75	19.6	35	19	35	34	61.1	2/03/1935
19350303	62	32.5	35	24.4	35	0.2	25	6.5	75	17.7	35	20.2	35	41.3	66.1	3/03/1935
19350304	63	31.8	35	23	35	0.4	25	6.8	75	14	35	20	35	42.5	71.2	4/03/1935
19350305	64	30	35	22.7	35	14	25	7	75	15.3	35	20.2	35	47.6	73.2	5/03/1935
19350306	65	35.3	35	21.8	35	0	25	7.1	75	22.1	35	17.5	35	30.6	67	6/03/1935
19350307	66	36.4	35	22.8	35	0	25	7.1	75	25.2	35	18.2	35	30	65.6	7/03/1935
19350308	67	38	35	22.6	35	0	25	7.3	75	25.6	35	17.6	35	26.6	64.2	8/03/1935
19350309	68	37.8	35	22.5	35	0	25	7.3	75	25	35	18.4	35	28.1	67.5	9/03/1935
19350310	69	38.3	35	22.4	35	0	25	7.5	75	22.6	35	18.7	35	27.8	69.1	10/03/1935
19350311	70	39.2	35	23.7	35	0	25	7.5	75	24.6	35	19.3	35	27.3	65.9	11/03/1935
19350312	71	38.3	35	24.1	35	0	25	7.7	75	23.9	35	15.7	35	23.3	52.3	12/03/1935
19350313	72	40.6	35	26	35	0	25	7.9	75	23.8	35	16.9	35	22.2	50.3	13/03/1935
19350314	73	39.6	35	27.1	35	0	25	8	75	23.8	35	20.5	35	28.4	57.2	14/03/1935
19350315	74	33.6	35	27	35	0	25	8	75	21.6	35	19.7	35	37.9	55.3	15/03/1935
19350316	75	32.9	35	23.1	35	0	25	8	75	21.2	35	13.2	35	26.4	46.7	16/03/1935
19350317	76	35.4	35	20.2	35	0	25	7.8	75	24.6	35	3.8	35	6.6	16.1	17/03/1935
19350318	77	36.9	35	20.6	35	0	25	7.8	75	25	35	6.7	35	10.7	27.6	18/03/1935
19350319	78	37.7	35	23.3	35	0	25	7.8	75	23.9	35	18.5	35	28.4	64.7	19/03/1935
19350320	79	39.7	35	24.5	35	0	25	7.9	75	23.8	35	18.5	35	25.5	60.2	20/03/1935
19350321	80	39.2	35	26.5	35	0	25	7.9	75	24.7	35	18.6	35	26.3	53.7	21/03/1935
19350322	81	38.6	35	26.4	35	0	25	8.2	75	22.6	35	19.6	35	28.6	57	22/03/1935
19350323	82	36.9	35	24.3	35	0	25	8.3	75	23.4	35	17.9	35	28.7	58.9	23/03/1935
19350324	83	37.1	35	24	35	0	25	8.3	75	23.3	35	13.4	35	21.2	44.9	24/03/1935
19350325	84	36.6	35	24	35	0	25	8.1	75	23.1	35	13.2	35	21.5	44.3	25/03/1935
19350326	85	36.1	35	22.4	35	0	25	8.2	75	23.2	35	11.7	35	19.6	43.2	26/03/1935
19350327	86	34.7	35	19.7	35	0	25	8	75	23.2	35	14.7	35	26.6	64.1	27/03/1935
19350328	87	34.5	35	20.8	35	0	25	7.8	75	22.6	35	14.2	35	26	57.8	28/03/1935
19350329	88	34.3	35	21.9	35	0	25	7.9	75	22.3	35	16.3	35	30.1	62.1	29/03/1935
19350330	89	34.8	35	22	35	0	25	8	75	22.5	35	17.4	35	31.3	65.8	30/03/1935
19350331	90	34.9	35	22.9	35	0	25	7.7	75	22.9	35	17.9	35	32	64.1	31/03/1935
19350401	91	36.2	35	23	35	0	25	7.6	75	21.6	35	16.7	35	27.8	59.5	1/04/1935
19350402	92	36.2	35	24.9	35	0	25	7.6	75	23.6	35	15.3	35	25.5	48.6	2/04/1935
19350403	93	36.2	35	23.3	35	0	25	7.4	75	23.5	35	15.4	35	25.6	53.9	3/04/1935
19350404	94	35.8	35	22.3	35	0	25	7.5	75	22.9	35	15.2	35	25.9	56.5	4/04/1935
19350405	95	37.2	35	22	35	0	25	7.6	75	22.5	35	15.9	35	25.1	60.2	5/04/1935
19350406	96	36.6	35	22.4	35	0	25	7.8	75	21.9	35	17.2	35	28	63.5	6/04/1935
19350407	97	37	35	23	35	0	25	7.6	75	21.7	35	17.6	35	28	62.7	7/04/1935

19350408	98	37.3	35	23.3	35	0	25	7.5	75	21.9	35	20.9	35	32.8	73.1	8/04/1935
19350409	99	35.3	35	23.6	35	0	25	7.4	75	22.7	35	14.5	35	25.4	49.8	9/04/1935
19350410	100	33.4	35	19.9	35	0	25	7.5	75	23.9	35	6.8	35	13.2	29.3	10/04/1935
19350411	101	35	35	19.4	35	0	25	7.4	75	23	35	1.6	35	2.8	7.1	11/04/1935
19350412	102	34.9	35	20.5	35	0	25	7.4	75	22.2	35	14.4	35	25.7	59.7	12/04/1935
19350413	103	29.4	35	21.4	35	0	25	7.4	75	21.4	35	10.4	35	25.4	40.8	13/04/1935
19350414	104	26.5	35	16.2	35	0	25	7.4	75	23.4	35	5.7	35	16.5	31	14/04/1935
19350415	105	26.9	35	12.2	35	0	25	7.3	75	23.1	35	4.8	35	13.5	33.8	15/04/1935
19350416	106	25.9	35	13.9	35	0	25	7.5	75	23.5	35	4.7	35	14.1	29.6	16/04/1935
19350417	107	24.6	35	13	35	0	25	7.5	75	23.6	35	5.3	35	17.1	35.4	17/04/1935
19350418	108	26.9	35	13.8	35	0	25	7.4	75	19.8	35	5.4	35	15.2	34.2	18/04/1935
19350419	109	28.1	35	13.6	35	0	25	7.5	75	23.3	35	4.7	35	12.4	30.2	19/04/1935
19350420	110	30.5	35	13.5	35	0	25	7.2	75	22.8	35	4.3	35	9.8	27.8	20/04/1935
19350421	111	30.8	35	13.1	35	0	25	6.9	75	22	35	7.7	35	17.3	51.1	21/04/1935
19350422	112	30.6	35	13.5	35	0	25	6.5	75	21.2	35	7.3	35	16.6	47.2	22/04/1935
19350423	113	28.3	35	12.4	35	0	25	6.3	75	22.7	35	6.2	35	16.1	43.1	23/04/1935
19350424	114	30.2	35	12.3	35	0	25	6.2	75	22.5	35	4	35	9.3	28	24/04/1935
19350425	115	31.9	35	14.4	35	0	25	6.4	75	22.7	35	3.5	35	7.4	21.3	25/04/1935
19350426	116	32.9	35	14.5	35	0	25	6.4	75	21.2	35	11.7	35	23.4	70.9	26/04/1935
19350427	117	33.4	35	18.5	35	0	25	6.4	75	20.8	35	12.5	35	24.3	58.7	27/04/1935
19350428	118	33.7	35	18	35	0	25	6.6	75	20.1	35	13.3	35	25.4	64.5	28/04/1935
19350429	119	31.3	35	18.4	35	0	25	6.6	75	22.1	35	11.5	35	25.2	54.4	29/04/1935
19350430	120	30	35	17.5	35	0	25	6.6	75	19.9	35	9.9	35	23.3	49.5	30/04/1935
19350501	121	26.3	35	14.5	35	0	25	6.6	75	21.7	35	2.8	35	8.2	17	1/05/1935
19350502	122	27.3	35	13.3	35	0	25	6.5	75	21.6	35	2.7	35	7.4	17.7	2/05/1935
19350503	123	30.7	35	13.6	35	0	25	6.4	75	20.9	35	7.5	35	17	48.2	3/05/1935
19350504	124	31.1	35	13.5	35	0	25	6.3	75	20.9	35	2.5	35	5.5	16.2	4/05/1935
19350505	125	31.2	35	14.6	35	0	25	6.3	75	19.4	35	4.6	35	10.1	27.7	5/05/1935
19350506	126	31.1	35	15.3	35	0	25	6.3	75	19.9	35	7.8	35	17.3	44.9	6/05/1935
19350507	127	29.9	35	14.2	35	0	25	6.4	75	21.2	35	8.4	35	19.9	51.9	7/05/1935
19350508	128	30.5	35	13.5	35	0	25	6.4	75	20.9	35	3.1	35	7.1	20	8/05/1935
19350509	129	31.9	35	15.1	35	0	25	6.4	75	20.7	35	9.3	35	19.7	54.2	9/05/1935
19350510	130	31.7	35	16.7	35	0	25	6.2	75	18.8	35	12.5	35	26.7	65.8	10/05/1935
19350511	131	31.6	35	18.4	35	0	25	6.1	75	18.2	35	13.1	35	28.2	61.9	11/05/1935
19350512	132	30.4	35	17.8	35	0	25	6	75	19	35	8.2	35	18.9	40.3	12/05/1935
19350513	133	26.1	35	13.9	35	0	25	5.8	75	20.3	35	4.3	35	12.7	27.1	13/05/1935
19350514	134	28.1	35	11.1	35	0	25	5.8	75	20	35	5.8	35	15.3	43.9	14/05/1935
19350515	135	29.2	35	11.4	35	0	25	5.7	75	19.5	35	6.6	35	16.3	49	15/05/1935
19350516	136	27.7	35	11.5	35	0	25	5.8	75	20	35	6.7	35	18	49.4	16/05/1935
19350517	137	28.2	35	12.6	35	0	25	5.7	75	19.1	35	8.9	35	23.3	61	17/05/1935
19350518	138	28.3	35	14	35	0	25	5.5	75	17.6	35	7.1	35	18.5	44.4	18/05/1935
19350519	139	29	35	13.7	35	0	25	5.5	75	19	35	7.6	35	19	48.5	19/05/1935
19350520	140	28	35	12.8	35	0	25	5.4	75	19.5	35	3.4	35	9	23	20/05/1935
19350521	141	28.3	35	13.1	35	0	25	5.2	75	18.7	35	7.7	35	20	51.1	21/05/1935
19350522	142	28.4	35	15	35	0	25	5.3	75	16.3	35	9.4	35	24.3	55.2	22/05/1935
19350523	143	27.6	35	14.7	35	0	25	5.3	75	11.2	35	9.6	35	26	57.4	23/05/1935
19350524	144	25.2	35	15.1	35	0	25	5.3	75	10.9	35	10.4	35	32.5	60.6	24/05/1935
19350525	145	26.4	35	13.6	35	0	25	5.3	75	16	35	10.5	35	30.5	67.5	25/05/1935
19350526	146	26.2	35	11	35	0	25	5.2	75	18.8	35	9.6	35	28.2	73.2	26/05/1935
19350527	147	27.3	35	9.2	35	0	25	5.2	75	19.5	35	5.8	35	16	49.9	27/05/1935
19350528	148	28	35	8.3	35	0	25	5.2	75	19.2	35	6.5	35	17.2	59.4	28/05/1935
19350529	149	28	35	10.4	35	0	25	5.3	75	19.3	35	5.6	35	14.8	44.4	29/05/1935
19350530	150	27.5	35	10.8	35	0	25	5.2	75	19.6	35	3.5	35	9.5	27	30/05/1935
19350531	151	27.6	35	11.8	35	0	25	5.2	75	17.5	35	7.7	35	20.9	55.7	31/05/1935
19350601	152	29.2	35	13.1	35	0	25	5.1	75	18	35	9.7	35	23.9	64.4	1/06/1935
19350602	153	29.3	35	14.3	35	0	25	5	75	18	35	9.6	35	23.6	58.9	2/06/1935
19350603	154	30.3	35	13.3	35	0	25	5	75	17.7	35	10	35	23.2	65.5	3/06/1935
19350604	155	28.8	35	13.2	35	0	25	4.9	75	16.9	35	10.9	35	27.5	71.9	4/06/1935
19350605	156	30.5	35	13.2	35	0	25	5	75	17.5	35	13.5	35	30.9	89	5/06/1935
19350606	157	27.4	35	17.6	35	0	25	5.1	75	16.5	35	12.2	35	33.4	60.7	6/06/1935
19350607	158	27.1	35	15.5	35	5.5	25	5	75	16	35	18.3	35	51	100	7/06/1935
19350608	159	29.1	35	13.6	35	0	25	5	75	16.5	35	14.5	35	36	93.2	8/06/1935
19350609	160	27.3	35	17.6	35	3.1	25	5.1	75	17	35	15.4	35	42.4	76.6	9/06/1935
19350610	161	26.3	35	14.9	35	0	25	4.9	75	17.7	35	10.6	35	31	62.6	10/06/1935
19350611	162	24.6	35	11.5	35	0	25	4.9	75	18.7	35	6.4	35	20.7	47.2	11/06/1935
19350612	163	24.6	35	8.6	35	0	25	5	75	18.7	35	6.3	35	20.4	56.4	12/06/1935
19350613	164	26.2	35	10.1	35	0	25	4.8	75	17.6	35	8.6	35	25.3	69.6	13/06/1935
19350614	165	25.7	35	10	35	0	25	4.8	75	18	35	8.6	35	26	70.1	14/06/1935
19350615	166	25.3	35	9.8	35	0	25	4.8	75	18.6	35	7.8	35	24.2	64.4	15/06/1935
19350616	167	24.8	35	9.2	35	0	25	4.8	75	18.1	35	6.3	35	20.1	54.2	16/06/1935
19350617	168	21.4	35	10.2	35	0.1	25	4.8	75	15.7	35	6.5	35	25.5	52.3	17/06/1935
19350618	169	22.5	35	6.6	35	0	25	4.8	75	18.9	35	6.1	35	22.4	62.6	18/06/1935
19350619	170	24.5	35	5.6	35	0	25	4.9	75	17.9	35	5.1	35	16.6	56.1	19/06/1935
19350620	171	26.6	35	6.8	35	0	25	5	75	18.9	35	6.9	35	19.8	69.9	20/06/1935
19350621	172	25.8	35	9.4	35	0	25	5.1	75	17.8	35	6.2	35	18.7	52.6	21/06/1935
19350622	173	24	35	9.2	35	0	25	5.1	75	17.9	35	6.1	35	20.4	52.5	22/06/1935
19350623	174	23.3	35	8.2	35	0	25	5.2	75	18.7	35	5.2	35	18.2	47.9	23/06/1935
19350624	175	20.9	35	6.3	35	0	25	5.2	75	18.1	35	4	35	16.2	41.9	24/06/1935
19350625	176	22.1	35	7.3	35	0	25	5.1	75	17.8	35	2.8	35	10.5	27.4	25/06/1935
19350626	177	19.4	35	11	35	0	25	5.1	75	11.9	35	5.1	35	22.7	38.9	26/06/1935
19350627	178	15.1	35	10.1	35	8.6	25	5	75	8.5	35	10.1	35	58.9	81.8	27/06/1935
19350628	179	13.7	35	12.3	35	41.3	25	5	75	6.9	35	14.3	35	91.3	100	28/06/1935
19350629	180	15.9	35	14.3	35	67.9	25	5.1	75	6.5	35	17.8	35	98.6	100	29/06/1935

19350630	181	13.3	35	12.3	35	48.1	25	5.1	75	10.2	35	13.1	35	85.8	91.6	30/06/1935
19350701	182	14.2	35	10.9	35	0	25	4.9	75	10.6	35	12.1	35	74.8	92.9	1/07/1935
19350702	183	16.6	35	12	35	0	25	4.9	75	14.7	35	12.9	35	68.3	92	2/07/1935
19350703	184	17.5	35	12.9	35	0	25	5	75	12.3	35	11.9	35	59.5	80	3/07/1935
19350704	185	19.1	35	9.2	35	0	25	4.9	75	18.5	35	10.1	35	45.7	86.9	4/07/1935
19350705	186	23.6	35	8.2	35	0	25	4.9	75	18.4	35	8.6	35	29.5	79.1	5/07/1935
19350706	187	23.5	35	12.7	35	0	25	5	75	16.6	35	12	35	41.5	81.8	6/07/1935
19350707	188	20.1	35	12.6	35	0	25	5	75	13.7	35	11.9	35	50.6	81.6	7/07/1935
19350708	189	18.2	35	8.9	35	0	25	5.1	75	15.5	35	10.2	35	48.8	89.5	8/07/1935
19350709	190	20.4	35	11.4	35	0	25	5.1	75	16.1	35	12.4	35	51.8	92.1	9/07/1935
19350710	191	24	35	11.7	35	0	25	5.2	75	17.5	35	10.8	35	36.2	78.6	10/07/1935
19350711	192	25.7	35	13.7	35	0	25	5.1	75	17.6	35	14.8	35	44.8	94.5	11/07/1935
19350712	193	25.7	35	13.6	35	0	25	5.1	75	18	35	11.1	35	33.6	71.3	12/07/1935
19350713	194	26	35	13.5	35	0	25	5.1	75	17.6	35	11.8	35	35.1	76.3	13/07/1935
19350714	195	25.6	35	11.5	35	0	25	5.1	75	18.7	35	7.6	35	23.2	56	14/07/1935
19350715	196	27.8	35	11.9	35	0	25	5.1	75	18.7	35	8.3	35	22.2	59.6	15/07/1935
19350716	197	26.6	35	13.2	35	0	25	5.2	75	18.3	35	9.7	35	27.9	64	16/07/1935
19350717	198	25.6	35	12.6	35	0	25	5.3	75	19	35	8.8	35	26.8	60.4	17/07/1935
19350718	199	26.2	35	10.9	35	0	25	5.4	75	19.3	35	7.7	35	22.6	59.1	18/07/1935
19350719	200	28.4	35	12.6	35	0	25	5.5	75	18.6	35	9.7	35	25.1	66.5	19/07/1935
19350720	201	26.3	35	12.9	35	0	25	5.6	75	19	35	10.9	35	31.9	73.3	20/07/1935
19350721	202	24.9	35	10.8	35	0	25	5.6	75	19.6	35	8.5	35	27	65.7	21/07/1935
19350722	203	25.7	35	10	35	0	25	5.6	75	19.8	35	7.4	35	22.4	60.3	22/07/1935
19350723	204	22.1	35	10	35	0	25	5.6	75	19.9	35	6	35	22.6	48.9	23/07/1935
19350724	205	20.6	35	7.7	35	0	25	5.5	75	18.5	35	3.7	35	15.3	35.2	24/07/1935
19350725	206	23.4	35	7.7	35	0	25	5.6	75	20.3	35	4.4	35	15.3	41.9	25/07/1935
19350726	207	25.1	35	7.1	35	0	25	5.6	75	19.7	35	5.3	35	16.6	52.6	26/07/1935
19350727	208	26.3	35	8.4	35	0	25	5.7	75	20.7	35	6.2	35	18.1	56.3	27/07/1935
19350728	209	27.4	35	8	35	0	25	5.7	75	20	35	7.1	35	19.5	66.2	28/07/1935
19350729	210	30	35	9.5	35	0	25	5.7	75	20.3	35	7.7	35	18.1	64.9	29/07/1935
19350730	211	28.6	35	12.1	35	0	25	5.7	75	19.9	35	8.7	35	22.2	61.7	30/07/1935
19350731	212	27.7	35	10.8	35	0	25	5.7	75	20	35	11	35	29.6	85	31/07/1935
19350801	213	32.2	35	13.7	35	0	25	5.8	75	20.3	35	9.3	35	19.3	59.4	1/08/1935
19350802	214	30.4	35	14.7	35	0	25	5.8	75	20.8	35	9.4	35	21.7	56.2	2/08/1935
19350803	215	25.8	35	12.9	35	0	25	5.9	75	20.4	35	8.5	35	25.6	57.2	3/08/1935
19350804	216	17.7	35	9.5	35	0	25	6	75	21.3	35	5.8	35	28.7	48.9	4/08/1935
19350805	217	23.1	35	6.4	35	0	25	6	75	21.7	35	5.6	35	19.8	58.3	5/08/1935
19350806	218	26.2	35	7.6	35	0	25	6.1	75	21.3	35	5.2	35	15.3	49.8	6/08/1935
19350807	219	27.6	35	9	35	0	25	6.2	75	21.1	35	7.2	35	19.5	62.8	7/08/1935
19350808	220	28.2	35	12.3	35	0	25	6.3	75	20.2	35	9.5	35	24.8	66.5	8/08/1935
19350809	221	25.3	35	12.1	35	0	25	6.4	75	20.4	35	10.1	35	31.3	71.6	9/08/1935
19350810	222	27	35	10.5	35	0	25	6.4	75	21.6	35	7.7	35	21.6	60.7	10/08/1935
19350811	223	26.3	35	10.3	35	0	25	6.5	75	21.5	35	7.4	35	21.6	59.1	11/08/1935
19350812	224	26.5	35	8.7	35	0	25	6.6	75	21.8	35	6.2	35	17.9	55.1	12/08/1935
19350813	225	28.6	35	9.8	35	0	25	6.6	75	21.5	35	4.7	35	12	38.8	13/08/1935
19350814	226	25.5	35	13	35	0	25	6.6	75	21.7	35	7.5	35	23	50.1	14/08/1935
19350815	227	25.5	35	9.6	35	0	25	6.7	75	22.8	35	4.9	35	15	41	15/08/1935
19350816	228	25.9	35	9	35	0	25	6.6	75	22.8	35	6.5	35	19.5	56.7	16/08/1935
19350817	229	26.9	35	10.3	35	0	25	6.6	75	22.6	35	6.1	35	17.2	48.7	17/08/1935
19350818	230	26.7	35	11.7	35	0	25	6.7	75	22.2	35	8.1	35	23.1	58.9	18/08/1935
19350819	231	27.5	35	12.6	35	0	25	6.7	75	19.8	35	8.5	35	23.2	58.3	19/08/1935
19350820	232	26.8	35	14	35	0	25	6.8	75	19.8	35	7.9	35	22.4	49.5	20/08/1935
19350821	233	25.1	35	15.3	35	0	25	6.9	75	19.3	35	8.8	35	27.6	50.7	21/08/1935
19350822	234	27	35	14.9	35	0	25	6.9	75	21.1	35	8.5	35	23.8	50.2	22/08/1935
19350823	235	28.1	35	14.4	35	0	25	6.9	75	21.7	35	9.8	35	25.8	59.8	23/08/1935
19350824	236	29.1	35	14.9	35	0	25	7.1	75	20.8	35	10.3	35	25.6	60.8	24/08/1935
19350825	237	29	35	15.8	35	0	25	7.2	75	21.7	35	10.7	35	26.7	59.6	25/08/1935
19350826	238	29.2	35	15.2	35	0	25	7.2	75	22	35	9.2	35	22.7	53.3	26/08/1935
19350827	239	28.9	35	16.3	35	0	25	7.2	75	21.5	35	9.7	35	24.4	52.4	27/08/1935
19350828	240	31.3	35	17.8	35	0	25	7.3	75	20.8	35	11.1	35	24.3	54.5	28/08/1935
19350829	241	29.2	35	16.1	35	0	25	7.2	75	22.3	35	12.9	35	31.8	70.5	29/08/1935
19350830	242	32	35	15.2	35	0	25	7.2	75	22.9	35	12.7	35	26.7	73.6	30/08/1935
19350831	243	31.9	35	15.7	35	0	25	7.3	75	23.4	35	10.4	35	22	58.3	31/08/1935
19350901	244	31.5	35	15.5	35	0	25	7.5	75	23.5	35	8.9	35	19.3	50.6	1/09/1935
19350902	245	31.6	35	16.3	35	0	25	7.6	75	23.8	35	9.3	35	20	50.2	2/09/1935
19350903	246	33.3	35	15.8	35	0	25	7.8	75	23.7	35	9.4	35	18.4	52.4	3/09/1935
19350904	247	31.7	35	17.7	35	0	25	7.8	75	22.7	35	10.4	35	22.2	51.4	4/09/1935
19350905	248	30.4	35	16.1	35	0	25	7.9	75	23.9	35	10.1	35	23.3	55.2	5/09/1935
19350906	249	31.4	35	15.6	35	0	25	8	75	23.8	35	6.7	35	14.6	37.8	6/09/1935
19350907	250	28.7	35	17.8	35	0	25	8.1	75	21.5	35	9.1	35	23.1	44.7	7/09/1935
19350908	251	29.1	35	15.4	35	1.7	25	8.2	75	21.4	35	10.2	35	25.3	58.3	8/09/1935
19350909	252	27.4	35	15.8	35	0	25	8.2	75	19.7	35	13	35	35.6	72.5	9/09/1935
19350910	253	27.9	35	17.2	35	0	25	8.3	75	20.7	35	16.8	35	44.7	85.7	10/09/1935
19350911	254	28.2	35	18.6	35	0.4	25	8.3	75	21.9	35	20.1	35	52.6	93.8	11/09/1935
19350912	255	30.7	35	16.3	35	0	25	8.4	75	23.7	35	12.7	35	28.8	68.6	12/09/1935
19350913	256	34	35	15.8	35	0	25	8.4	75	25.2	35	9.7	35	18.2	54.1	13/09/1935
19350914	257	32.1	35	19.6	35	0	25	8.6	75	23.2	35	10.4	35	21.7	45.6	14/09/1935
19350915	258	35	35	18.6	35	0	25	8.7	75	24	35	10.3	35	18.3	48.1	15/09/1935
19350916	259	33.4	35	17.9	35	0	25	8.8	75	25	35	11.7	35	22.7	57.1	16/09/1935
19350917	260	27.7	35	19.1	35	0	25	8.8	75	21	35	10.6	35	28.5	48	17/09/1935
19350918	261	29.1	35	13.9	35	0	25	8.8	75	25.6	35	5.4	35	13.4	34	18/09/1935
19350919	262	30.7	35	11.1	35	0	25	8.7	75	26.9	35	4.3	35	9.7	32.6	19/09/1935
19350920	263	33	35	11.5	35	0	25	8.8	75	26.1	35	8	35	15.9	59	20/09/1935

19350921	264	31	35	14	35	0	25	8.8	75	26.3	35	8	35	17.8	50.1	21/09/1935
19350922	265	32.6	35	14.3	35	0	25	8.8	75	27	35	2.8	35	5.7	17.2	22/09/1935
19350923	266	34.4	35	14.6	35	0	25	9	75	26.4	35	5.6	35	10.3	33.7	23/09/1935
19350924	267	35.3	35	18	35	0	25	9.2	75	24	35	9.7	35	17	47	24/09/1935
19350925	268	33.5	35	21.5	35	0	25	9.1	75	22.8	35	10.3	35	19.9	40.2	25/09/1935
19350926	269	32.9	35	18.6	35	0	25	9.2	75	23.5	35	10.3	35	20.6	48.1	26/09/1935
19350927	270	33	35	17.7	35	0	25	9.4	75	26.1	35	4.1	35	8.2	20.3	27/09/1935
19350928	271	32.6	35	16.2	35	0	25	9.5	75	27	35	6.6	35	13.4	35.9	28/09/1935
19350929	272	33.3	35	16.9	35	0	25	9.4	75	26.2	35	7	35	13.7	36.4	29/09/1935
19350930	273	34.1	35	17.5	35	0	25	9.4	75	26.5	35	9.9	35	18.5	49.5	30/09/1935
19351001	274	33.8	35	20.3	35	0	25	9.6	75	26.8	35	9.7	35	18.4	40.7	1/10/1935
19351002	275	34.6	35	18.6	35	0	25	9.7	75	25.4	35	10.9	35	19.8	50.9	2/10/1935
19351003	276	35.3	35	20.1	35	0	25	9.6	75	25.3	35	11.6	35	20.3	49.3	3/10/1935
19351004	277	35.2	35	22.2	35	0	25	9.6	75	26	35	11.8	35	20.8	44.1	4/10/1935
19351005	278	34.4	35	20.4	35	0	25	9.8	75	27.2	35	6.6	35	12.1	27.6	5/10/1935
19351006	279	34.2	35	18	35	0	25	9.9	75	27.3	35	4.9	35	9.1	23.8	6/10/1935
19351007	280	35.5	35	18.5	35	0	25	10.1	75	27.6	35	9	35	15.6	42.3	7/10/1935
19351008	281	35.7	35	20.3	35	0	25	10.1	75	26.7	35	11.2	35	19.2	47	8/10/1935
19351009	282	36.4	35	22.8	35	0	25	10.2	75	26	35	11.7	35	19.3	42.2	9/10/1935
19351010	283	35.5	35	23.2	35	0	25	10.4	75	24.8	35	13.9	35	24	48.9	10/10/1935
19351011	284	35.9	35	20.8	35	0.9	25	10.2	75	25.5	35	11.3	35	19.1	46	11/10/1935
19351012	285	32.5	35	20.3	35	0	25	10.2	75	22	35	10.6	35	21.7	44.5	12/10/1935
19351013	286	34.5	35	20.8	35	2.7	25	10.2	75	24.4	35	10.7	35	19.6	43.6	13/10/1935
19351014	287	35.1	35	19.3	35	0	25	10.3	75	26.9	35	10.9	35	19.3	48.7	14/10/1935
19351015	288	35.9	35	20	35	0	25	10.2	75	26.5	35	11.1	35	18.8	47.5	15/10/1935
19351016	289	37.2	35	20.7	35	0	25	10.3	75	26.8	35	11.3	35	17.8	46.3	16/10/1935
19351017	290	38.5	35	21.5	35	0	25	10.3	75	26.4	35	11.8	35	17.3	46	17/10/1935
19351018	291	38.3	35	21.9	35	0.3	25	10.4	75	26.2	35	13.5	35	20	51.4	18/10/1935
19351019	292	38.9	35	21.2	35	0	25	10.4	75	27	35	14.6	35	21	58	19/10/1935
19351020	293	37.1	35	22	35	0	25	10.4	75	25.7	35	16	35	25.4	60.5	20/10/1935
19351021	294	35.2	35	21.7	35	9.6	25	10.4	75	24.5	35	25.2	35	44.3	97.1	21/10/1935
19351022	295	36.6	35	22.6	35	0	25	10.4	75	26.6	35	18.6	35	30.3	67.9	22/10/1935
19351023	296	40.4	35	22.7	35	0	25	10.2	75	26.6	35	22.2	35	29.5	80.5	23/10/1935
19351024	297	36.5	35	23.1	35	0	25	10.3	75	26.8	35	16.2	35	26.5	57.3	24/10/1935
19351025	298	36.7	35	21.4	35	0.2	25	10.6	75	29.3	35	10.4	35	16.8	40.8	25/10/1935
19351026	299	38.2	35	21.7	35	0	25	10.9	75	29.7	35	10.6	35	15.8	40.9	26/10/1935
19351027	300	38.8	35	22	35	0	25	10.8	75	28.3	35	13	35	18.8	49.2	27/10/1935
19351028	301	38	35	22	35	0	25	10.8	75	28.5	35	13.1	35	19.8	49.6	28/10/1935
19351029	302	39.5	35	23.3	35	0	25	11	75	28.9	35	11.9	35	16.6	41.6	29/10/1935
19351030	303	41.1	35	21.1	35	0	25	10.9	75	27.9	35	10.6	35	13.6	42.4	30/10/1935
19351031	304	41.4	35	23.4	35	0	25	10.8	75	29.5	35	11.1	35	14	38.6	31/10/1935
19351101	305	40.9	35	24.4	35	0	25	11	75	29.2	35	12.6	35	16.3	41.2	1/11/1935
19351102	306	42.2	35	24.5	35	0	25	10.9	75	29.4	35	14.7	35	17.7	47.8	2/11/1935
19351103	307	39.1	35	26.5	35	0.2	25	10.7	75	27.8	35	15.7	35	22.3	45.4	3/11/1935
19351104	308	37	35	23.4	35	37.3	25	10.4	75	27.2	35	14.5	35	23.1	50.4	4/11/1935
19351105	309	37.4	35	23.8	35	0	25	10	75	27.9	35	12.2	35	19	41.4	5/11/1935
19351106	310	33.8	35	22.6	35	0	25	10.2	75	23.7	35	15.4	35	29.3	56.2	6/11/1935
19351107	311	35	35	21.7	35	0.5	25	10.2	75	25.1	35	16.7	35	29.7	64.4	7/11/1935
19351108	312	34.7	35	24	35	3	25	10.2	75	26.9	35	16.3	35	29.5	54.6	8/11/1935
19351109	313	35.8	35	21.5	35	0	25	10	75	28.9	35	11.3	35	19.2	44.1	9/11/1935
19351110	314	36.2	35	21.1	35	0	25	10.1	75	29.6	35	14.3	35	23.8	57.2	10/11/1935
19351111	315	37.4	35	22.4	35	0	25	9.8	75	29.3	35	14.7	35	22.9	54.3	11/11/1935
19351112	316	39.1	35	22.8	35	0	25	9.7	75	28.4	35	9.7	35	13.8	35	12/11/1935
19351113	317	40	35	25.2	35	0	25	9.9	75	28.7	35	12.9	35	17.5	40.3	13/11/1935
19351114	318	39.7	35	23.5	35	0	25	9.9	75	28.5	35	12.9	35	17.8	44.6	14/11/1935
19351115	319	40.9	35	22.7	35	0	25	10	75	29.9	35	12.4	35	16	45	15/11/1935
19351116	320	38.4	35	22.2	35	0	25	10	75	28.6	35	11.8	35	17.4	44.1	16/11/1935
19351117	321	37.3	35	20.6	35	0	25	10.1	75	30	35	7.4	35	11.6	30.5	17/11/1935
19351118	322	38.1	35	18.2	35	0	25	10	75	32.4	35	2.4	35	3.6	11.5	18/11/1935
19351119	323	40.9	35	19.5	35	0	25	10.1	75	29.1	35	15	35	19.4	66.2	19/11/1935
19351120	324	41.3	35	25.3	35	0	25	10.3	75	27.1	35	15.9	35	20.1	49.3	20/11/1935
19351121	325	38.7	35	22.7	35	0	25	10.5	75	29.1	35	15.2	35	22.1	55.1	21/11/1935
19351122	326	36.5	35	25.5	35	0	25	10.3	75	26.2	35	15.1	35	24.7	46.3	22/11/1935
19351123	327	38.8	35	21.1	35	0	25	10.3	75	30.2	35	13	35	18.8	52	23/11/1935
19351124	328	38.8	35	22.9	35	0	25	10.4	75	27.5	35	15.5	35	22.4	55.5	24/11/1935
19351125	329	39	35	23.4	35	0	25	10.2	75	27.6	35	15.5	35	22.2	53.9	25/11/1935
19351126	330	39.3	35	25.7	35	0	25	9.9	75	29.2	35	15.4	35	21.7	46.6	26/11/1935
19351127	331	39.4	35	24.9	35	0	25	10.1	75	28.5	35	15.7	35	22	49.9	27/11/1935
19351128	332	39	35	25.5	35	0	25	10.3	75	28.3	35	15.2	35	21.7	46.6	28/11/1935
19351129	333	39.1	35	25.3	35	0	25	10.3	75	28.6	35	14	35	19.9	43.4	29/11/1935
19351130	334	38.9	35	23.9	35	0	25	10.5	75	28.9	35	16.7	35	24	56.3	30/11/1935
19351201	335	39	35	25.1	35	0	25	10.8	75	28	35	13.4	35	19.2	42.1	1/12/1935
19351202	336	37.3	35	24.2	35	0	25	11.1	75	25.1	35	17.7	35	27.7	58.6	2/12/1935
19351203	337	35.8	35	24.4	35	0	25	11.1	75	28.9	35	14.7	35	25	48.1	3/12/1935
19351204	338	34.7	35	21.7	35	0	25	11.3	75	30.9	35	13.2	35	23.9	50.9	4/12/1935
19351205	339	37.1	35	23.8	35	0	25	11.1	75	29.7	35	12.6	35	20	42.8	5/12/1935
19351206	340	37.4	35	22.9	35	0	25	10.6	75	29	35	12.8	35	20	45.9	6/12/1935
19351207	341	38.6	35	22.9	35	0	25	9.8	75	29.6	35	13.5	35	19.7	48.4	7/12/1935
19351208	342	39.7	35	23	35	0	25	9.3	75	29.1	35	15.8	35	21.8	56.3	8/12/1935
19351209	343	41.5	35	24.4	35	0	25	9.2	75	29.5	35	18	35	22.5	58.9	9/12/1935
19351210	344	42.4	35	26.2	35	0	25	9.4	75	31	35	18.4	35	22	54.1	10/12/1935
19351211	345	41.2	35	27.8	35	0	25	9.3	75	29.9	35	17.8	35	22.6	47.7	11/12/1935
19351212	346	40.4	35	26.1	35	0	25	9.2	75</							

19351213	347	38.5	35	24.4	35	0	25	9.4	75	28.8	35	7.9	35	11.6	25.9	13/12/1935
19351214	348	38.8	35	21.9	35	0	25	9.5	75	31.2	35	1.7	35	2.5	6.5	14/12/1935
19351215	349	40.3	35	21.9	35	0	25	9.2	75	29.6	35	14.1	35	18.8	53.7	15/12/1935
19351216	350	41	35	22.3	35	0	25	9.6	75	30.9	35	8.7	35	11.2	32.3	16/12/1935
19351217	351	41.4	35	25.2	35	0	25	9.7	75	28.6	35	17.6	35	22.1	54.9	17/12/1935
19351218	352	42.5	35	25.3	35	0	25	9.5	75	28	35	16.8	35	20	52.1	18/12/1935
19351219	353	43.3	35	26.8	35	0	25	9.5	75	28.7	35	18.8	35	21.4	53.4	19/12/1935
19351220	354	42.6	35	28.1	35	0	25	9.5	75	29.9	35	18.5	35	21.9	48.7	20/12/1935
19351221	355	40.1	35	26.1	35	0	25	9.6	75	28.9	35	17.1	35	23.1	50.6	21/12/1935
19351222	356	37.3	35	21.2	35	0	25	9.8	75	28.9	35	14.6	35	22.9	58	22/12/1935
19351223	357	40.6	35	22.1	35	0	25	9.7	75	31	35	18.8	35	24.7	70.7	23/12/1935
19351224	358	39.1	35	26	35	0	25	9.3	75	27.3	35	18.8	35	26.7	55.9	24/12/1935
19351225	359	36.8	35	26	35	0	25	8.9	75	24.8	35	12.9	35	20.8	38.4	25/12/1935
19351226	360	38.6	35	24.1	35	0	25	8.9	75	26.8	35	19.2	35	28.1	64	26/12/1935
19351227	361	38.9	35	23.9	35	0	25	8.5	75	28.5	35	11.3	35	16.2	38.1	27/12/1935
19351228	362	40.1	35	25.3	35	0	25	8.3	75	31.7	35	10	35	13.5	31	28/12/1935
19351229	363	39.6	35	25.6	35	0	25	8.6	75	25.5	35	20.7	35	28.7	63.1	29/12/1935
19351230	364	37.5	35	24.8	35	0	25	8.9	75	21.7	35	20.1	35	31.2	64.2	30/12/1935
19351231	365	40.1	35	25	35	0	25	8.4	75	24.1	35	20.3	35	27.4	64.1	31/12/1935
19360101	1	39.6	35	26.7	35	0	25	8.7	75	24.4	35	19.9	35	27.6	56.8	1/01/1936
19360102	2	38.7	35	25	35	0	25	8.7	75	24.2	35	20.6	35	29.9	65	2/01/1936
19360103	3	38.5	35	27.4	35	0.1	25	8.5	75	25.9	35	20.8	35	30.6	57	3/01/1936
19360104	4	40.2	35	26.3	35	0.9	25	8.8	75	28.6	35	21.7	35	29.1	63.4	4/01/1936
19360105	5	30.5	35	24.7	35	0.6	25	8.6	75	10.8	35	20.4	35	46.7	65.6	5/01/1936
19360106	6	30.5	35	22.2	35	4.2	25	8.6	75	18.1	35	20.7	35	47.4	77.4	6/01/1936
19360107	7	34.3	35	22.2	35	2.7	25	8.6	75	24.7	35	19.9	35	36.8	74.4	7/01/1936
19360108	8	35.8	35	23.3	35	0	25	9	75	25.9	35	17.4	35	29.6	60.8	8/01/1936
19360109	9	38.7	35	24.7	35	0	25	9.1	75	25.3	35	24.1	35	35	77.5	9/01/1936
19360110	10	36.6	35	26.1	35	24.2	25	9.2	75	20.6	35	21.8	35	35.5	64.5	10/01/1936
19360111	11	31.2	35	24.2	35	43.5	25	9.2	75	18.7	35	26.4	35	58.1	87.4	11/01/1936
19360112	12	32.3	35	22.9	35	64.5	25	9.1	75	17.5	35	26.3	35	54.4	94.2	12/01/1936
19360113	13	36	35	23.8	35	52.5	25	9	75	23.1	35	26	35	43.8	88.2	13/01/1936
19360114	14	38	35	24.6	35	0	25	9.1	75	27.4	35	23.2	35	35	75	14/01/1936
19360115	15	39.2	35	25.6	35	0	25	9.1	75	27.5	35	22.2	35	31.4	67.6	15/01/1936
19360116	16	40.2	35	26	35	0	25	9.3	75	26.3	35	22.6	35	30.3	67.3	16/01/1936
19360117	17	40	35	28.2	35	0	25	9.4	75	27.3	35	22.5	35	30.5	58.8	17/01/1936
19360118	18	38.8	35	24.2	35	0	25	9.4	75	29.2	35	12.9	35	18.6	42.7	18/01/1936
19360119	19	38.9	35	22.5	35	0	25	9.2	75	28.5	35	5.8	35	8.3	21.3	19/01/1936
19360120	20	39.5	35	24.8	35	0	25	9.3	75	26	35	21.2	35	29.5	67.7	20/01/1936
19360121	21	39.7	35	26.8	35	0	25	9.3	75	28.3	35	21.6	35	29.8	61.3	21/01/1936
19360122	22	40	35	26.3	35	0	25	9.1	75	29	35	21.9	35	29.7	64	22/01/1936
19360123	23	40.7	35	25.8	35	0	25	9.1	75	28.4	35	20.3	35	26.5	61.1	23/01/1936
19360124	24	43.4	35	25.6	35	0	25	8.7	75	28.7	35	19.9	35	22.6	60.6	24/01/1936
19360125	25	43.2	35	26.7	35	0	25	8.7	75	28.1	35	20.2	35	23.1	57.7	25/01/1936
19360126	26	41.4	35	27	35	0	25	8.6	75	27.8	35	19.3	35	24.3	54.1	26/01/1936
19360127	27	42.9	35	26	35	0	25	8.8	75	28.1	35	20.8	35	24.2	61.9	27/01/1936
19360128	28	42.2	35	28.3	35	0	25	8.9	75	27.6	35	21.5	35	25.9	55.9	28/01/1936
19360129	29	42.8	35	28.2	35	0	25	9.3	75	25.8	35	20.7	35	24.2	54.1	29/01/1936
19360130	30	40.7	35	26.2	35	1	25	9.3	75	27.2	35	14.4	35	18.8	42.3	30/01/1936
19360131	31	39.1	35	24.5	35	0	25	9.2	75	28.3	35	0.6	35	0.9	2	31/01/1936
19360201	32	39.5	35	23.6	35	0	25	9.2	75	29.4	35	14	35	19.5	48.1	1/02/1936
19360202	33	40.5	35	24.6	35	0	25	9	75	25.1	35	16.2	35	21.4	52.4	2/02/1936
19360203	34	41.1	35	24.7	35	0	25	8.8	75	28.8	35	16.2	35	20.7	52.1	3/02/1936
19360204	35	40.2	35	26.9	35	0	25	8.4	75	25.4	35	19.4	35	26	54.7	4/02/1936
19360205	36	39	35	26.7	35	0	25	8.6	75	26.3	35	20.2	35	28.9	57.7	5/02/1936
19360206	37	37.9	35	26	35	0	25	8.7	75	25.5	35	16	35	24.3	47.6	6/02/1936
19360207	38	39.6	35	25.6	35	0	25	8.8	75	26	35	22.6	35	31.3	68.9	7/02/1936
19360208	39	38.7	35	24.7	35	0	25	8.9	75	24	35	16.5	35	24	53	8/02/1936
19360209	40	37.7	35	25.9	35	0	25	8.7	75	24.4	35	21.9	35	33.6	65.6	9/02/1936
19360210	41	36.3	35	23.6	35	8.4	25	8.5	75	22.7	35	21.1	35	34.9	72.5	10/02/1936
19360211	42	34.3	35	24.4	35	0	25	8.5	75	23	35	20.9	35	38.6	68.4	11/02/1936
19360212	43	34.8	35	22.8	35	0	25	8.3	75	23.7	35	22.9	35	41.2	82.5	12/02/1936
19360213	44	36.5	35	24	35	0.1	25	8	75	24.6	35	23.1	35	37.8	77.4	13/02/1936
19360214	45	36.9	35	24.1	35	0	25	8	75	22.5	35	22.7	35	36.4	75.6	14/02/1936
19360215	46	37.1	35	24.5	35	0	25	8	75	21.2	35	23.8	35	37.7	77.4	15/02/1936
19360216	47	37.2	35	25.2	35	0	25	8.1	75	20.8	35	24.3	35	38.3	75.8	16/02/1936
19360217	48	37.6	35	25.4	35	0	25	8.4	75	21.4	35	22.7	35	35	70	17/02/1936
19360218	49	35.6	35	24.9	35	0	25	8.7	75	21.1	35	22.4	35	38.5	71.2	18/02/1936
19360219	50	34.7	35	25.1	35	0.2	25	8.8	75	20	35	22.2	35	40.1	69.7	19/02/1936
19360220	51	33.3	35	24.2	35	13.8	25	8.9	75	17.8	35	23.9	35	46.7	79.2	20/02/1936
19360221	52	31.6	35	25.1	35	5.3	25	9.1	75	14.4	35	23.1	35	49.7	72.5	21/02/1936
19360222	53	31.8	35	24.7	35	27.6	25	8.9	75	17.8	35	27.5	35	58.5	88.4	22/02/1936
19360223	54	34.3	35	24.9	35	4.1	25	8.9	75	20.5	35	25.9	35	47.9	82.3	23/02/1936
19360224	55	35.5	35	24.9	35	14.2	25	9	75	20.9	35	25.5	35	44.1	81	24/02/1936
19360225	56	37.1	35	25.3	35	0.3	25	7.8	75	22.1	35	23.6	35	37.4	73.2	25/02/1936
19360226	57	37.3	35	25.5	35	0	25	7.3	75	24.1	35	24.1	35	37.8	73.9	26/02/1936
19360227	58	34.3	35	24.5	35	0	25	6.6	75	19.7	35	26.1	35	48.3	84.9	27/02/1936
19360228	59	31.9	35	24.4	35	42.4	25	8.4	75	21.5	35	26	35	55	85.1	28/02/1936
19360229	60	35.2	35	23.6	35	0	25	6.6	75	18.5	35	23.3	35	41	80	29/02/1936
19360301	61	33.7	35	24.3	35	2.9	25	6.3	75	20.5	35	25.3	35	48.4	83.3	1/03/1936
19360302	62	32.2	35	24.4	35	25	25	6.5	75	16.5	35	26.3	35	54.7	86.1	2/03/1936
19360303	63	27.5	35	23.2	35	33.9	25	6.8	75	9.1	35	26.3	35	71.7	92.5	3/03/1936
19360304	64	31.7	35	23	35	2.9	25	7	75	19.2	35	24.5	35	52.4	87.2	4/03

19360305	65	33.1	35	23.1	35	0	25	7.1	75	21.5	35	23.2	35	45.9	82.1	5/03/1936
19360306	66	32.9	35	23.1	35	0	25	7.1	75	21.5	35	20.7	35	41.4	73.3	6/03/1936
19360307	67	34.2	35	22.9	35	0	25	7.3	75	22.5	35	20.5	35	38.1	73.4	7/03/1936
19360308	68	32.8	35	23.2	35	0	25	7.3	75	19.8	35	18.6	35	37.4	65.4	8/03/1936
19360309	69	32.3	35	22.5	35	0	25	7.5	75	20.3	35	19.4	35	40.1	71.2	9/03/1936
19360310	70	30.7	35	22.8	35	0	25	7.5	75	14.2	35	19.6	35	44.4	70.6	10/03/1936
19360311	71	29.8	35	23.9	35	19.3	25	7.7	75	9.3	35	20.8	35	49.6	70.2	11/03/1936
19360312	72	28.4	35	22.9	35	5.2	25	7.9	75	10.9	35	23.9	35	61.8	85.6	12/03/1936
19360313	73	28.7	35	21.9	35	4.7	25	8	75	17	35	23	35	58.4	87.6	13/03/1936
19360314	74	29.1	35	22.8	35	0	25	8	75	16.6	35	23.2	35	57.6	83.6	14/03/1936
19360315	75	29	35	22.6	35	29.3	25	8	75	11.1	35	23.8	35	59.4	86.8	15/03/1936
19360316	76	30.7	35	22.9	35	4.2	25	7.8	75	16.2	35	24	35	54.3	86	16/03/1936
19360317	77	32.7	35	23.1	35	0	25	7.8	75	23.6	35	21.6	35	43.7	76.4	17/03/1936
19360318	78	33.9	35	23	35	0	25	7.8	75	22.9	35	24	35	45.4	85.5	18/03/1936
19360319	79	33.4	35	22.4	35	0	25	7.9	75	22.1	35	19.1	35	37.1	70.5	19/03/1936
19360320	80	31.3	35	21.7	35	0	25	7.9	75	23.5	35	18	35	39.4	69.4	20/03/1936
19360321	81	34.1	35	21.5	35	0	25	8.2	75	24.7	35	16.8	35	31.4	65.5	21/03/1936
19360322	82	34.2	35	22.2	35	0	25	8.3	75	23.4	35	18.3	35	34	68.4	22/03/1936
19360323	83	34.5	35	21.8	35	0	25	8.3	75	23.8	35	17.2	35	31.4	65.9	23/03/1936
19360324	84	34.8	35	22.4	35	0	25	8.1	75	23.8	35	15.7	35	28.2	58	24/03/1936
19360325	85	34.4	35	22	35	0	25	8.2	75	23.4	35	17.7	35	32.5	67	25/03/1936
19360326	86	33.8	35	21.7	35	0	25	8	75	24	35	15	35	28.5	57.8	26/03/1936
19360327	87	33.4	35	20.7	35	0	25	7.8	75	24.2	35	15.8	35	30.7	64.7	27/03/1936
19360328	88	32.7	35	19.4	35	0	25	7.9	75	24.6	35	13	35	26.3	57.7	28/03/1936
19360329	89	31.9	35	19.5	35	0	25	8	75	23.8	35	13.7	35	29	60.5	29/03/1936
19360330	90	33.4	35	19.6	35	0	25	7.7	75	22.2	35	15.7	35	30.5	68.9	30/03/1936
19360331	91	33.8	35	21.2	35	0	25	7.6	75	21	35	17.2	35	32.7	68.3	31/03/1936
19360401	92	33.6	35	22.4	35	0	25	7.6	75	19.9	35	22.8	35	43.8	84.2	1/04/1936
19360402	93	33	35	23.5	35	66.9	25	7.4	75	19.7	35	21.5	35	42.7	74.3	2/04/1936
19360403	94	32.6	35	21.8	35	0.1	25	7.5	75	21.9	35	19.9	35	40.5	76.2	3/04/1936
19360404	95	33.3	35	21.1	35	0.4	25	7.6	75	22.7	35	15.7	35	30.7	62.8	4/04/1936
19360405	96	33.5	35	21.2	35	0	25	7.8	75	22.5	35	15.7	35	30.3	62.4	5/04/1936
19360406	97	34.4	35	21.4	35	0	25	7.6	75	21.6	35	15.3	35	28.1	60.1	6/04/1936
19360407	98	31	35	22	35	0.8	25	7.5	75	19.8	35	15.3	35	34.1	57.9	7/04/1936
19360408	99	26.2	35	16.7	35	0	25	7.4	75	23.4	35	7.6	35	22.3	40	8/04/1936
19360409	100	29.5	35	12.7	35	0	25	7.5	75	24.4	35	6.2	35	15	42.2	9/04/1936
19360410	101	31.1	35	17.3	35	0	25	7.4	75	22.4	35	10.3	35	22.8	52.2	10/04/1936
19360411	102	31.2	35	17.8	35	0	25	7.4	75	23.1	35	5	35	11	24.5	11/04/1936
19360412	103	30.5	35	18	35	0	25	7.4	75	21.3	35	9.6	35	22	46.5	12/04/1936
19360413	104	30.6	35	18.1	35	0	25	7.4	75	20	35	12.9	35	29.4	62.1	13/04/1936
19360414	105	31.2	35	17.7	35	0	25	7.3	75	22.2	35	11.4	35	25.1	56.3	14/04/1936
19360415	106	31.7	35	16.6	35	0	25	7.5	75	22.9	35	12.5	35	26.7	66.2	15/04/1936
19360416	107	32.5	35	16.4	35	0	25	7.5	75	22.9	35	11.6	35	23.7	62.2	16/04/1936
19360417	108	33.2	35	17.3	35	0	25	7.4	75	21.7	35	11.1	35	21.8	56.2	17/04/1936
19360418	109	33.5	35	18.8	35	0	25	7.5	75	21.3	35	12.1	35	23.4	55.8	18/04/1936
19360419	110	31.2	35	18.6	35	0	25	7.2	75	22.9	35	8.7	35	19.1	40.6	19/04/1936
19360420	111	30.4	35	15.3	35	0	25	6.9	75	23.1	35	3.2	35	7.4	18.4	20/04/1936
19360421	112	28.4	35	13	35	0	25	6.5	75	22.1	35	3.4	35	8.8	22.7	21/04/1936
19360422	113	29.1	35	15.5	35	0	25	6.3	75	21.5	35	4.4	35	10.9	25	22/04/1936
19360423	114	29.4	35	16.4	35	0	25	6.2	75	20.8	35	6.1	35	14.9	32.7	23/04/1936
19360424	115	31.3	35	15	35	0	25	6.4	75	21.2	35	11	35	24.1	64.5	24/04/1936
19360425	116	31.9	35	16.7	35	0	25	6.4	75	21.3	35	12.6	35	26.6	66.3	25/04/1936
19360426	117	32.3	35	17.6	35	0	25	6.4	75	20.6	35	12.1	35	25	60.2	26/04/1936
19360427	118	31.5	35	18.1	35	0	25	6.6	75	20.9	35	12.4	35	26.8	59.7	27/04/1936
19360428	119	31	35	18.4	35	0	25	6.6	75	20.5	35	11.4	35	25.4	53.9	28/04/1936
19360429	120	30.2	35	17	35	0	25	6.6	75	21.4	35	10	35	23.3	51.6	29/04/1936
19360430	121	30.3	35	17.2	35	0	25	6.6	75	19.4	35	10.9	35	25.3	55.6	30/04/1936
19360501	122	28.9	35	18.3	35	0	25	6.5	75	16.8	35	11.8	35	29.6	56.1	1/05/1936
19360502	123	27.9	35	19.7	35	0	25	6.4	75	12.4	35	13.1	35	34.9	57.1	2/05/1936
19360503	124	25.6	35	19.3	35	1.2	25	6.3	75	13.1	35	19.2	35	58.5	85.8	3/05/1936
19360504	125	26.6	35	18.5	35	47.8	25	6.3	75	14.5	35	19	35	54.6	89.3	4/05/1936
19360505	126	28	35	16.8	35	0	25	6.3	75	19.3	35	15.1	35	40	79	5/05/1936
19360506	127	25.8	35	13.9	35	0	25	6.4	75	20.7	35	9.5	35	28.6	59.9	6/05/1936
19360507	128	28.7	35	13.5	35	0	25	6.4	75	20.8	35	10.1	35	25.7	65.3	7/05/1936
19360508	129	29.1	35	13	35	0	25	6.4	75	20.7	35	12	35	29.8	80.2	8/05/1936
19360509	130	29.3	35	15.6	35	0	25	6.2	75	20.1	35	13.6	35	33.4	76.8	9/05/1936
19360510	131	30.5	35	16.3	35	0	25	6.1	75	18.4	35	13.9	35	31.8	75	10/05/1936
19360511	132	30.2	35	16.7	35	0	25	6	75	19.6	35	13	35	30.3	68.4	11/05/1936
19360512	133	30.9	35	16.8	35	0	25	5.8	75	19.4	35	13	35	29.1	68	12/05/1936
19360513	134	30.8	35	16.7	35	0	25	5.8	75	18.4	35	11.4	35	25.7	60	13/05/1936
19360514	135	29.3	35	17	35	0	25	5.7	75	19	35	10	35	24.5	51.6	14/05/1936
19360515	136	28.1	35	15.6	35	0	25	5.8	75	18.7	35	10.1	35	26.6	57	15/05/1936
19360516	137	29.1	35	15.4	35	0	25	5.7	75	19.1	35	6	35	14.9	34.3	16/05/1936
19360517	138	29.8	35	15.8	35	0	25	5.5	75	19.1	35	12.6	35	30	70.2	17/05/1936
19360518	139	29.8	35	15.5	35	0	25	5.5	75	17.6	35	12.3	35	29.3	69.9	18/05/1936
19360519	140	28.4	35	15.7	35	0	25	5.4	75	19.3	35	9.4	35	24.3	52.7	19/05/1936
19360520	141	26.9	35	12.3	35	0	25	5.2	75	20.2	35	7.6	35	21.4	53.2	20/05/1936
19360521	142	27.2	35	10.6	35	0	25	5.3	75	19.2	35	6.3	35	17.5	49.3	21/05/1936
19360522	143	29.1	35	10	35	0	25	5.3	75	19.1	35	6.3	35	15.6	51.3	22/05/1936
19360523	144	29.2	35	13.9	35	0	25	5.3	75	17.1	35	11.1	35	27.4	69.9	23/05/1936
19360524	145	29.3	35	14.8	35	0	25	5.3	75	17.2	35	10.8	35	26.5	64.2	24/05/1936
19360525	146	29.1	35	12.9	35	0	25	5.2	75	18.8	35	10.1	35	25.1	67.9	25/05/1936
19360526	147	29.4	35	12.7	35	0	25	5.2	75	18.5	35	7.7	35	18.8	52.5	26/05/19

19360527	148	28.7	35	14.6	35	0	25	5.2	75	17.1	35	11.2	35	28.5	67.4	27/05/1936
19360528	149	29.3	35	17.5	35	0	25	5.3	75	16.8	35	13.5	35	33.1	67.5	28/05/1936
19360529	150	26.4	35	18.4	35	0	25	5.2	75	13.4	35	14.6	35	42.4	69	29/05/1936
19360530	151	21.3	35	17.9	35	31	25	5.2	75	11.6	35	23.1	35	91.2	100	30/05/1936
19360531	152	25.4	35	14.8	35	0	25	5.1	75	13.4	35	18.7	35	57.7	100	31/05/1936
19360601	153	24.8	35	15.3	35	0	25	5	75	13.4	35	15.3	35	48.9	88.1	1/06/1936
19360602	154	24	35	13.5	35	0	25	5	75	15.5	35	10.9	35	36.5	70.5	2/06/1936
19360603	155	27.2	35	11.3	35	0	25	4.9	75	16.8	35	13.5	35	37.4	100	3/06/1936
19360604	156	28.2	35	14.5	35	0	25	5	75	17.1	35	14	35	36.6	84.8	4/06/1936
19360605	157	26.2	35	14.3	35	0	25	5.1	75	17.6	35	11.5	35	33.8	70.6	5/06/1936
19360606	158	25.4	35	12.9	35	0	25	5	75	17.6	35	8.4	35	25.9	56.5	6/06/1936
19360607	159	25.2	35	12.3	35	0	25	5	75	17.6	35	9.5	35	29.6	66.5	7/06/1936
19360608	160	27	35	13.3	35	0	25	5.1	75	16	35	10.9	35	30.6	71.4	8/06/1936
19360609	161	27.1	35	16.9	35	0	25	4.9	75	13.7	35	15.3	35	42.7	79.5	9/06/1936
19360610	162	29.2	35	19.9	35	0	25	4.9	75	13.5	35	19	35	46.9	81.8	10/06/1936
19360611	163	25.4	35	17.8	35	0	25	5	75	12.9	35	17.6	35	54.3	86.4	11/06/1936
19360612	164	21.5	35	14	35	0	25	4.8	75	16	35	10.9	35	42.5	68.2	12/06/1936
19360613	165	21	35	11.5	35	0	25	4.8	75	16.3	35	11.5	35	46.3	84.8	13/06/1936
19360614	166	18.1	35	11.5	35	0	25	4.8	75	17.8	35	10.4	35	50.1	76.7	14/06/1936
19360615	167	13.8	35	8.8	35	0	25	4.8	75	13.9	35	6.9	35	43.8	61	15/06/1936
19360616	168	15	35	7.2	35	0	25	4.8	75	12.2	35	7.2	35	42.2	70.9	16/06/1936
19360617	169	21.8	35	5.6	35	0	25	4.8	75	18.9	35	6.9	35	26.4	75.9	17/06/1936
19360618	170	24.5	35	9	35	0	25	4.9	75	17.2	35	10	35	32.5	87.2	18/06/1936
19360619	171	25.7	35	13.8	35	0	25	5	75	17.2	35	12.4	35	37.6	78.6	19/06/1936
19360620	172	25.3	35	14.2	35	0	25	5.1	75	15.1	35	13.3	35	41.3	82.2	20/06/1936
19360621	173	23.6	35	13.1	35	0	25	5.1	75	17.3	35	11.6	35	39.8	77	21/06/1936
19360622	174	21.1	35	10	35	0	25	5.2	75	14.8	35	8.4	35	33.6	68.5	22/06/1936
19360623	175	17.3	35	9.2	35	0	25	5.2	75	14.6	35	7.4	35	37.5	63.6	23/06/1936
19360624	176	18.1	35	4.9	35	0	25	5.1	75	16.4	35	6.6	35	31.8	76.2	24/06/1936
19360625	177	19.6	35	5.2	35	0	25	5.1	75	18.7	35	5.4	35	23.7	61.1	25/06/1936
19360626	178	23	35	5.8	35	0	25	5	75	18.9	35	6.1	35	21.7	66.2	26/06/1936
19360627	179	25.1	35	5.6	35	0	25	5	75	18.9	35	6.2	35	19.5	68.2	27/06/1936
19360628	180	26.1	35	5.6	35	0	25	5.1	75	18.7	35	6.6	35	19.5	72.6	28/06/1936
19360629	181	24.9	35	6.6	35	0	25	5.1	75	18.5	35	5.8	35	18.4	59.5	29/06/1936
19360630	182	25.1	35	6.5	35	0	25	4.9	75	18.6	35	5.7	35	17.9	58.9	30/06/1936
19360701	183	26.6	35	7.6	35	0	25	4.9	75	17.5	35	8.4	35	24.1	80.5	1/07/1936
19360702	184	25.4	35	10.3	35	0	25	5	75	12.4	35	10.9	35	33.6	87.1	2/07/1936
19360703	185	20.2	35	16	35	5.1	25	4.9	75	10.2	35	14	35	59.2	77	3/07/1936
19360704	186	20.8	35	14.2	35	0	25	4.9	75	12.8	35	14.4	35	58.6	89	4/07/1936
19360705	187	22.5	35	10	35	0	25	5	75	17.6	35	9.1	35	33.4	74.2	5/07/1936
19360706	188	21.4	35	9.4	35	0	25	5	75	18.1	35	9.1	35	35.7	77.2	6/07/1936
19360707	189	21.7	35	7.3	35	0	25	5.1	75	18.4	35	6.8	35	26.2	66.5	7/07/1936
19360708	190	22.3	35	7.2	35	0	25	5.1	75	18.9	35	7.4	35	27.5	72.9	8/07/1936
19360709	191	24.6	35	8.2	35	0	25	5.2	75	18	35	7.1	35	23	65.3	9/07/1936
19360710	192	24.7	35	11.7	35	0	25	5.1	75	17.5	35	9.2	35	29.6	67	10/07/1936
19360711	193	25.9	35	14.1	35	0	25	5.1	75	17.4	35	11.4	35	34.1	70.9	11/07/1936
19360712	194	27.3	35	15.7	35	0	25	5.1	75	17.2	35	11.7	35	32.3	65.6	12/07/1936
19360713	195	24.2	35	13.3	35	0	25	5.1	75	18.8	35	11.7	35	38.8	76.7	13/07/1936
19360714	196	25.4	35	11.8	35	0	25	5.1	75	17.4	35	9.8	35	30.2	70.9	14/07/1936
19360715	197	27.3	35	15.2	35	0	25	5.2	75	17.1	35	13.4	35	36.9	77.6	15/07/1936
19360716	198	26.6	35	13.4	35	0	25	5.3	75	16.6	35	12.5	35	35.9	81.4	16/07/1936
19360717	199	25.1	35	14.3	35	0	25	5.4	75	18.6	35	12.9	35	40.5	79.2	17/07/1936
19360718	200	23.4	35	11.4	35	0	25	5.5	75	19.2	35	7.4	35	25.7	54.9	18/07/1936
19360719	201	23.5	35	9.2	35	0	25	5.6	75	19.7	35	6.8	35	23.5	58.5	19/07/1936
19360720	202	26.3	35	8.9	35	0	25	5.6	75	19.7	35	8	35	23.4	70.2	20/07/1936
19360721	203	27.4	35	11.9	35	0	25	5.6	75	19.2	35	10.9	35	29.9	78.3	21/07/1936
19360722	204	28.1	35	12.4	35	0	25	5.6	75	18.4	35	14.8	35	38.9	100	22/07/1936
19360723	205	28.5	35	12.5	35	0	25	5.5	75	18.9	35	13.4	35	34.4	92.5	23/07/1936
19360724	206	28.5	35	13.2	35	0	25	5.6	75	18	35	12.4	35	31.9	81.8	24/07/1936
19360725	207	27.9	35	14.5	35	0	25	5.6	75	18.2	35	13.7	35	36.5	83	25/07/1936
19360726	208	26.4	35	14.4	35	0	25	5.7	75	18.6	35	13.9	35	40.4	84.8	26/07/1936
19360727	209	27.3	35	13.7	35	0	25	5.7	75	19.5	35	14.8	35	40.8	94.5	27/07/1936
19360728	210	29.6	35	14.3	35	0	25	5.7	75	18.9	35	11.5	35	27.7	70.6	28/07/1936
19360729	211	27.1	35	15.8	35	0	25	5.7	75	17.4	35	11.7	35	32.6	65.2	29/07/1936
19360730	212	27.3	35	15.5	35	0	25	5.7	75	19.8	35	15.5	35	42.7	88.1	30/07/1936
19360731	213	23.7	35	13.8	35	0	25	5.8	75	20.1	35	9.2	35	31.4	58.3	31/07/1936
19360801	214	27.8	35	12.6	35	0	25	5.8	75	19.5	35	9.7	35	26	66.5	1/08/1936
19360802	215	31.8	35	13.5	35	0	25	5.9	75	19.9	35	13.6	35	28.9	87.9	2/08/1936
19360803	216	25.2	35	15.3	35	0	25	6	75	15.6	35	17.6	35	54.9	100	3/08/1936
19360804	217	26.5	35	14.5	35	0	25	6	75	19.7	35	14.6	35	42.2	88.5	4/08/1936
19360805	218	27.7	35	12.7	35	0	25	6.1	75	20.3	35	11.9	35	32	81.1	5/08/1936
19360806	219	27.9	35	11.6	35	0	25	6.2	75	20.9	35	9.4	35	25	68.9	6/08/1936
19360807	220	28.7	35	11.9	35	0	25	6.3	75	21.3	35	10.4	35	26.4	74.7	7/08/1936
19360808	221	31.9	35	12.3	35	0	25	6.4	75	21.1	35	10.7	35	22.6	74.8	8/08/1936
19360809	222	33	35	13	35	0	25	6.4	75	21.1	35	11.1	35	22.1	74.2	9/08/1936
19360810	223	32.1	35	13.1	35	0	25	6.5	75	21.1	35	10.6	35	22.2	70.4	10/08/1936
19360811	224	30.7	35	15	35	0	25	6.6	75	21.1	35	9.2	35	20.8	54	11/08/1936
19360812	225	30.1	35	16.2	35	0	25	6.6	75	21.5	35	10.2	35	23.9	55.4	12/08/1936
19360813	226	30.7	35	14.3	35	0	25	6.6	75	21	35	10.1	35	22.9	62	13/08/1936
19360814	227	29.3	35	13.4	35	0	25	6.7	75	19.7	35	9.5	35	23.3	61.8	14/08/1936
19360815	228	31.1	35	13.3	35	0	25	6.6	75	21.9	35	9.6	35	21.2	62.9	15/08/1936
19360816	229	34.6	35	11.7	35	0	25	6.6	75	22	35	9.8	35	17.8	71.3	16/08/1936
19360817	230	33.6	35	12.8	35	0	25	6.7	75	22.2	35	9.9	35	19	67	17/08/1936

19360818	231	30.1	35	13.6	35	0	25	6.7	75	22.2	35	9	35	21.1	57.8	18/08/1936
19360819	232	32.6	35	11.4	35	0	25	6.8	75	22.5	35	8.8	35	17.9	65.3	19/08/1936
19360820	233	31.6	35	11.3	35	0	25	6.9	75	22.8	35	8.3	35	17.9	62	20/08/1936
19360821	234	29.6	35	11.4	35	0	25	6.9	75	23.2	35	8.4	35	20.3	62.4	21/08/1936
19360822	235	30.2	35	9.1	35	0	25	6.9	75	23.3	35	8.8	35	20.5	76.2	22/08/1936
19360823	236	31.7	35	10.6	35	0	25	7.1	75	23.5	35	9.1	35	19.5	71.2	23/08/1936
19360824	237	32.2	35	11	35	0	25	7.2	75	23.2	35	8.5	35	17.7	64.8	24/08/1936
19360825	238	31.5	35	13.4	35	0	25	7.2	75	23.2	35	9	35	19.5	58.6	25/08/1936
19360826	239	35.4	35	14.3	35	0	25	7.2	75	23.3	35	13.3	35	23.1	81.7	26/08/1936
19360827	240	29.7	35	17.3	35	0	25	7.3	75	23.2	35	10.4	35	24.9	52.7	27/08/1936
19360828	241	26.1	35	13.2	35	0	25	7.2	75	23.7	35	7.7	35	22.8	50.8	28/08/1936
19360829	242	27.6	35	11	35	0	25	7.2	75	23.8	35	6	35	16.3	45.7	29/08/1936
19360830	243	28.3	35	9.9	35	0	25	7.3	75	23.8	35	7.2	35	18.7	59.1	30/08/1936
19360831	244	26.2	35	12.5	35	0	25	7.5	75	23	35	7.1	35	20.9	49	31/08/1936
19360901	245	27	35	13.5	35	0	25	7.6	75	23.2	35	8.2	35	23	53	1/09/1936
19360902	246	29.8	35	14.8	35	0	25	7.8	75	22.1	35	10.6	35	25.3	63	2/09/1936
19360903	247	30	35	17.7	35	0	25	7.8	75	19.6	35	12.6	35	29.7	62.2	3/09/1936
19360904	248	31.1	35	18.5	35	6.1	25	7.9	75	18.4	35	15.7	35	34.7	73.8	4/09/1936
19360905	249	29.9	35	17.9	35	0.3	25	8	75	22.1	35	13.4	35	31.8	65.4	5/09/1936
19360906	250	31	35	17.4	35	0	25	8.1	75	21.9	35	13.9	35	30.9	70	6/09/1936
19360907	251	31.5	35	17.3	35	0	25	8.2	75	21.9	35	12.5	35	27	63.3	7/09/1936
19360908	252	29.3	35	15.1	35	0	25	8.2	75	22.6	35	7.1	35	17.4	41.4	8/09/1936
19360909	253	28.9	35	13.5	35	0	25	8.3	75	23.7	35	6.2	35	15.6	40.1	9/09/1936
19360910	254	30.7	35	12.3	35	0	25	8.3	75	24.6	35	7.9	35	17.9	55.3	10/09/1936
19360911	255	32.9	35	14.9	35	0	25	8.4	75	24.9	35	8.9	35	17.8	52.6	11/09/1936
19360912	256	34.2	35	15.5	35	0	25	8.4	75	25.5	35	8.4	35	15.6	47.7	12/09/1936
19360913	257	34.9	35	16.3	35	0	25	8.6	75	23.9	35	9.5	35	17	51.3	13/09/1936
19360914	258	37.7	35	18.3	35	0	25	8.7	75	23.3	35	14.2	35	21.8	67.6	14/09/1936
19360915	259	33.3	35	21.8	35	0	25	8.8	75	22.5	35	16.2	35	31.7	62.1	15/09/1936
19360916	260	30.1	35	17.5	35	0	25	8.8	75	25.3	35	8.8	35	20.6	44	16/09/1936
19360917	261	28.6	35	12.9	35	0	25	8.8	75	26.9	35	3.9	35	10	26.2	17/09/1936
19360918	262	30.6	35	12.2	35	0	25	8.7	75	26.2	35	7	35	15.9	49.3	18/09/1936
19360919	263	32.1	35	14.3	35	0	25	8.8	75	25.7	35	8.1	35	16.9	49.7	19/09/1936
19360920	264	33.5	35	14	35	0	25	8.8	75	25.9	35	9.1	35	17.6	57	20/09/1936
19360921	265	33.5	35	15.3	35	0	25	8.8	75	26.3	35	8.1	35	15.7	46.6	21/09/1936
19360922	266	34.5	35	14.3	35	0	25	9	75	27	35	5.8	35	10.6	35.6	22/09/1936
19360923	267	35	35	16.6	35	0	25	9.2	75	26.4	35	8.8	35	15.6	46.6	23/09/1936
19360924	268	37	35	17.1	35	0	25	9.1	75	26.9	35	8.4	35	13.4	43.1	24/09/1936
19360925	269	32.1	35	17	35	0	25	9.2	75	26.3	35	6.8	35	14.2	35.1	25/09/1936
19360926	270	28.9	35	13.9	35	0	25	9.4	75	26.7	35	0	35	0	0	26/09/1936
19360927	271	26.4	35	12.5	35	0	25	9.5	75	26.9	35	2.8	35	8.1	19.3	27/09/1936
19360928	272	30.5	35	11.6	35	0	25	9.4	75	26.9	35	5.5	35	12.6	40.3	28/09/1936
19360929	273	33.3	35	15.4	35	0	25	9.4	75	26.4	35	7.2	35	14.1	41.2	29/09/1936
19360930	274	34.9	35	17.2	35	0	25	9.6	75	25.7	35	10	35	17.9	51	30/09/1936
19361001	275	36	35	18.3	35	0	25	9.7	75	27	35	10.5	35	17.7	50	1/10/1936
19361002	276	34.8	35	20	35	0	25	9.6	75	26.5	35	10	35	18	42.8	2/10/1936
19361003	277	35.6	35	19.2	35	0	25	9.6	75	25.4	35	10.2	35	17.5	45.9	3/10/1936
19361004	278	35.8	35	19.3	35	0	25	9.8	75	24.5	35	10.8	35	18.4	48.3	4/10/1936
19361005	279	34	35	22.5	35	0.3	25	9.9	75	24.4	35	11.7	35	22	42.9	5/10/1936
19361006	280	38.5	35	20.7	35	0.5	25	10.1	75	25.7	35	9.9	35	14.5	40.6	6/10/1936
19361007	281	37.7	35	21.5	35	0	25	10.1	75	27.3	35	11.8	35	18.1	46	7/10/1936
19361008	282	37.6	35	21.2	35	0	25	10.2	75	25.7	35	12	35	18.5	47.7	8/10/1936
19361009	283	37.4	35	21.8	35	0	25	10.4	75	28.1	35	11.5	35	17.9	44	9/10/1936
19361010	284	38.9	35	20.6	35	0	25	10.2	75	28.1	35	10.1	35	14.5	41.6	10/10/1936
19361011	285	37.3	35	21	35	0	25	10.2	75	27.9	35	10.1	35	15.8	40.6	11/10/1936
19361012	286	35.6	35	18.8	35	0	25	10.2	75	27.3	35	10.9	35	18.8	50.3	12/10/1936
19361013	287	33.5	35	20.1	35	0	25	10.3	75	28.3	35	3.1	35	6	13.2	13/10/1936
19361014	288	34.4	35	16.1	35	0	25	10.2	75	28.5	35	0.3	35	0.6	1.6	14/10/1936
19361015	289	34.6	35	16.9	35	0	25	10.3	75	28.8	35	6.8	35	12.4	35.3	15/10/1936
19361016	290	36.4	35	18.1	35	0	25	10.3	75	28.4	35	10.5	35	17.3	50.6	16/10/1936
19361017	291	38	35	19.9	35	0	25	10.4	75	27.8	35	11.1	35	16.8	47.8	17/10/1936
19361018	292	35.5	35	20.9	35	0	25	10.4	75	25.8	35	11.8	35	20.4	47.8	18/10/1936
19361019	293	34.4	35	19.2	35	0	25	10.4	75	27.3	35	10.8	35	19.9	48.6	19/10/1936
19361020	294	35.1	35	18.7	35	0	25	10.4	75	29.2	35	7.3	35	12.9	33.9	20/10/1936
19361021	295	36.3	35	19.4	35	0	25	10.4	75	29.3	35	2.7	35	4.5	12	21/10/1936
19361022	296	37.9	35	18.1	35	0	25	10.2	75	29.2	35	7.9	35	12	38.1	22/10/1936
19361023	297	37.1	35	20.8	35	0	25	10.3	75	25.8	35	12.4	35	19.7	50.5	23/10/1936
19361024	298	36.1	35	22.6	35	0	25	10.6	75	25.5	35	13.5	35	22.6	49.3	24/10/1936
19361025	299	36.2	35	21.7	35	0	25	10.9	75	27	35	13.8	35	23	53.2	25/10/1936
19361026	300	38.5	35	21	35	0	25	10.8	75	24.6	35	12.2	35	17.9	49.1	26/10/1936
19361027	301	39.1	35	24.3	35	0	25	10.8	75	26.9	35	11.8	35	16.8	38.9	27/10/1936
19361028	302	37	35	23.4	35	0	25	11	75	20.9	35	13.4	35	21.4	46.6	28/10/1936
19361029	303	37.8	35	22	35	0	25	10.9	75	27.9	35	11	35	16.8	41.6	29/10/1936
19361030	304	36.8	35	19	35	0	25	10.8	75	30.9	35	2.1	35	3.4	9.6	30/10/1936
19361031	305	36.8	35	18.6	35	0	25	11	75	28.7	35	9.7	35	15.6	45.3	31/10/1936
19361101	306	35.4	35	18.8	35	0	25	10.9	75	29.1	35	8.9	35	15.5	41	1/11/1936
19361102	307	36.2	35	18.3	35	0	25	10.7	75	29	35	6.9	35	11.5	32.8	2/11/1936
19361103	308	38.1	35	20.9	35	0	25	10.4	75	24.1	35	10.7	35	16.1	43.3	3/11/1936
19361104	309	37.3	35	21.4	35	0	25	10	75	29.4	35	11.8	35	18.5	46.3	4/11/1936
19361105	310	37.2	35	21.1	35	0	25	10.2	75	28.9	35	12.8	35	20.2	51.2	5/11/1936
19361106	311	38.1	35	22.7	35	0	25	10.2	75	26.3	35	13.5	35	20.3	49	6/11/1936
19361107	312	39.4	35	24.2	35	0	25	10.2	75	28	35	14.6	35	20.4	48.4	7/11/1936
19361108	313	40.1	35	25.1	35	0	25	10	75	27.7	35	15	35	20.2	47.1	8/11/19

19361109	314	40.4	35	24	35	1.2	25	10.1	75	26.4	35	15	35	19.9	50.3	9/11/1936
19361110	315	36.9	35	24	35	8.8	25	9.8	75	23.4	35	17.2	35	27.6	57.7	10/11/1936
19361111	316	35.5	35	22.9	35	0	25	9.7	75	27	35	16.2	35	28	58	11/11/1936
19361112	317	36.3	35	21.1	35	0	25	9.9	75	27.7	35	11.7	35	19.4	46.8	12/11/1936
19361113	318	37.1	35	21.4	35	0	25	9.9	75	28.1	35	12.7	35	20.1	49.9	13/11/1936
19361114	319	39	35	22.1	35	0	25	10	75	28.3	35	13.3	35	19	50	14/11/1936
19361115	320	38.8	35	23.7	35	0	25	10	75	28	35	15.2	35	22	51.9	15/11/1936
19361116	321	38.2	35	22.3	35	0	25	10.1	75	30.4	35	12.7	35	19	47.2	16/11/1936
19361117	322	37.1	35	20	35	0	25	10	75	31	35	9.5	35	15.1	40.6	17/11/1936
19361118	323	39.6	35	20.2	35	0	25	10.1	75	32.6	35	12.8	35	17.7	54.1	18/11/1936
19361119	324	39.7	35	21.3	35	0	25	10.3	75	26.9	35	15.8	35	21.8	62.4	19/11/1936
19361120	325	39.8	35	23.6	35	0	25	10.5	75	26.5	35	16.2	35	22.2	55.6	20/11/1936
19361121	326	39.7	35	24.6	35	0	25	10.3	75	27.9	35	14.3	35	19.7	46.2	21/11/1936
19361122	327	38.1	35	23.2	35	0	25	10.3	75	29.1	35	10	35	15	35.2	22/11/1936
19361123	328	38.2	35	19.7	35	0	25	10.4	75	30.4	35	12.9	35	19.3	56.2	23/11/1936
19361124	329	38.2	35	21.9	35	0	25	10.2	75	26.7	35	5.2	35	7.8	19.8	24/11/1936
19361125	330	36.3	35	22.4	35	0	25	9.9	75	24.5	35	14.9	35	24.7	55	25/11/1936
19361126	331	34.9	35	22	35	2.1	25	10.1	75	25.5	35	15.5	35	27.7	58.7	26/11/1936
19361127	332	35.5	35	23.1	35	0.2	25	10.3	75	26.3	35	18.7	35	32.3	66.2	27/11/1936
19361128	333	36.2	35	23.8	35	0	25	10.3	75	22.5	35	16.4	35	27.3	55.6	28/11/1936
19361129	334	37.6	35	24	35	0	25	10.5	75	28.3	35	15.2	35	23.4	51	29/11/1936
19361130	335	38.1	35	22.3	35	0	25	10.8	75	28.9	35	15.3	35	23	56.8	30/11/1936
19361201	336	38.6	35	24	35	0.1	25	11.1	75	27.6	35	15.9	35	23.2	53.3	1/12/1936
19361202	337	38.5	35	24.4	35	0	25	11.1	75	25.6	35	20.2	35	29.7	66.1	2/12/1936
19361203	338	31.4	35	23.8	35	8.2	25	11.3	75	16.9	35	20.7	35	45	70.2	3/12/1936
19361204	339	31.9	35	20.9	35	0	25	11.1	75	24.9	35	14.8	35	31.3	59.9	4/12/1936
19361205	340	35.4	35	17.7	35	0	25	10.6	75	26.5	35	1.6	35	2.8	7.9	5/12/1936
19361206	341	37	35	20.7	35	0	25	9.8	75	29.6	35	13.7	35	21.8	56.1	6/12/1936
19361207	342	38.4	35	21	35	0	25	9.3	75	27.2	35	15.1	35	22.3	60.7	7/12/1936
19361208	343	38.4	35	25.2	35	0	25	9.2	75	27.8	35	16	35	23.6	49.9	8/12/1936
19361209	344	40	35	24.9	35	0	25	9.4	75	27.4	35	18.6	35	25.2	59.1	9/12/1936
19361210	345	38.9	35	24.7	35	0	25	9.3	75	26	35	19.2	35	27.6	61.7	10/12/1936
19361211	346	38.5	35	23.9	35	0	25	9.2	75	26.2	35	20.6	35	30.3	69.5	11/12/1936
19361212	347	38.3	35	25.4	35	0	25	9.4	75	24.9	35	19.1	35	28.4	58.9	12/12/1936
19361213	348	34.6	35	23.5	35	2	25	9.5	75	20.1	35	19.4	35	35.3	67	13/12/1936
19361214	349	35.9	35	21.7	35	6.8	25	9.2	75	28.5	35	17.2	35	29.1	66.3	14/12/1936
19361215	350	36.8	35	20.5	35	0	25	9.6	75	27.8	35	12.5	35	20.1	51.9	15/12/1936
19361216	351	38	35	23	35	0	25	9.7	75	26.2	35	17.9	35	27	63.7	16/12/1936
19361217	352	38	35	23.6	35	0	25	9.5	75	26.2	35	15.5	35	23.4	53.2	17/12/1936
19361218	353	39.9	35	24.2	35	0	25	9.5	75	27.6	35	20.6	35	28.1	68.2	18/12/1936
19361219	354	39.2	35	25.8	35	0	25	9.5	75	25.7	35	20.1	35	28.4	60.5	19/12/1936
19361220	355	39.4	35	24.2	35	0	25	9.6	75	26.7	35	20.8	35	29.1	68.9	20/12/1936
19361221	356	39.8	35	25.4	35	0	25	9.8	75	26.7	35	19.2	35	26.3	59.2	21/12/1936
19361222	357	41.2	35	26.2	35	0	25	9.7	75	28.5	35	21.1	35	26.8	62	22/12/1936
19361223	358	40.1	35	28	35	0	25	9.3	75	27.1	35	21.3	35	28.7	56.4	23/12/1936
19361224	359	37.2	35	25.2	35	0.3	25	8.9	75	27.2	35	21.5	35	33.9	67.1	24/12/1936
19361225	360	38	35	25.8	35	0	25	8.9	75	25.3	35	22.2	35	33.5	66.8	25/12/1936
19361226	361	37.9	35	25.5	35	0	25	8.5	75	23.3	35	20.6	35	31.3	63.1	26/12/1936
19361227	362	37.7	35	24.5	35	0	25	8.3	75	26.4	35	21.1	35	32.4	68.6	27/12/1936
19361228	363	38.5	35	24	35	0	25	8.6	75	26.6	35	22.3	35	32.8	74.8	28/12/1936
19361229	364	39	35	25.4	35	0	25	8.9	75	26.5	35	21.9	35	31.3	67.5	29/12/1936
19361230	365	36.6	35	25.1	35	8.5	25	8.4	75	24.3	35	21.8	35	35.5	68.4	30/12/1936
19361231	366	35.3	35	24.2	35	11.8	25	8.4	75	23.7	35	22.6	35	39.5	74.9	31/12/1936
19370101	1	35.7	35	25.1	35	11.6	25	8.7	75	21.5	35	25	35	42.8	78.5	1/01/1937
19370102	2	32.8	35	23.4	35	0.9	25	8.7	75	12.2	35	23.9	35	48	83.1	2/01/1937
19370103	3	34.1	35	24.1	35	50.3	25	8.5	75	20.8	35	21.2	35	39.6	70.6	3/01/1937
19370104	4	36.2	35	23.3	35	0.3	25	8.8	75	24.6	35	15.9	35	26.5	55.6	4/01/1937
19370105	5	36.8	35	22.7	35	0	25	8.6	75	26.6	35	17.8	35	28.7	64.5	5/01/1937
19370106	6	35.6	35	24.4	35	0	25	8.6	75	18.9	35	19.5	35	33.5	63.8	6/01/1937
19370107	7	35.9	35	24.9	35	0	25	8.6	75	21.5	35	20.3	35	34.4	64.5	7/01/1937
19370108	8	36.4	35	24.8	35	0	25	9	75	22.4	35	21.7	35	35.7	69.3	8/01/1937
19370109	9	36.3	35	25.8	35	0	25	9.1	75	24.2	35	24	35	39.7	72.3	9/01/1937
19370110	10	35.5	35	26.4	35	0	25	9.2	75	23	35	24	35	41.5	69.7	10/01/1937
19370111	11	36.9	35	25.1	35	0	25	9.2	75	21.3	35	26.6	35	42.6	83.5	11/01/1937
19370112	12	37.3	35	25.2	35	0	25	9.1	75	24.2	35	26.4	35	41.4	82.4	12/01/1937
19370113	13	37.9	35	26.2	35	1.1	25	9	75	24.2	35	27.7	35	42	81.5	13/01/1937
19370114	14	35.7	35	26.2	35	0	25	9.1	75	21	35	26.9	35	46	79.1	14/01/1937
19370115	15	36.1	35	25.5	35	0.9	25	9.1	75	21.8	35	25.6	35	42.8	78.5	15/01/1937
19370116	16	36.9	35	25.6	35	0.2	25	9.3	75	23.1	35	24.8	35	39.7	75.6	16/01/1937
19370117	17	35.9	35	24.9	35	0	25	9.4	75	22.7	35	24.6	35	41.6	78.1	17/01/1937
19370118	18	37.3	35	25.7	35	0	25	9.4	75	23.6	35	24.1	35	37.8	73	18/01/1937
19370119	19	37.3	35	26.2	35	2.3	25	9.2	75	25	35	26.3	35	41.2	77.3	19/01/1937
19370120	20	38	35	28.6	35	0	25	9.3	75	24	35	27.7	35	41.8	70.8	20/01/1937
19370121	21	37.3	35	25.7	35	1	25	9.3	75	21.5	35	24.7	35	38.7	74.8	21/01/1937
19370122	22	39.1	35	26.5	35	0	25	9.1	75	26.4	35	21.9	35	31.1	63.3	22/01/1937
19370123	23	38.9	35	25.2	35	0	25	9.1	75	25	35	17.6	35	25.3	54.9	23/01/1937
19370124	24	39.4	35	24.4	35	0	25	8.7	75	25.1	35	23.1	35	32.3	75.6	24/01/1937
19370125	25	38.5	35	25.8	35	0	25	8.7	75	24.5	35	23.1	35	33.9	69.6	25/01/1937
19370126	26	37.3	35	24.7	35	0	25	8.6	75	25.6	35	19.7	35	30.9	63.3	26/01/1937
19370127	27	37.9	35	23	35	0	25	8.8	75	25.9	35	13.5	35	20.5	48.1	27/01/1937
19370128	28	39.8	35	24.4	35	0	25	8.9	75	27.1	35	18	35	24.7	58.9	28/01/1937
19370129	29	38.1	35	24.5	35	0	25	9.3	75	25.5	35	19.9	35	29.9	64.7	29/01/1937
19370130	30	38.5	35	23.9	35	0	25	9.3	75	26	3					

19370131	31	38.6	35	24.5	35	0	25	9.2	75	26.1	35	20.2	35	29.5	65.7	31/01/1937
19370201	32	39.5	35	24.1	35	0	25	9.2	75	28.5	35	19.1	35	26.6	63.6	1/02/1937
19370202	33	39.5	35	25.4	35	0	25	9	75	26.9	35	16.3	35	22.7	50.3	2/02/1937
19370203	34	37.8	35	23.8	35	0	25	8.8	75	27.3	35	20.7	35	31.6	70.2	3/02/1937
19370204	35	38	35	23.1	35	0	25	8.4	75	25.5	35	21.5	35	32.4	76.1	4/02/1937
19370205	36	36.7	35	24.5	35	3.7	25	8.6	75	23.3	35	21.7	35	35.1	70.6	5/02/1937
19370206	37	30.8	35	21.9	35	15.9	25	8.7	75	20.9	35	22.3	35	50.2	84.9	6/02/1937
19370207	38	34	35	22.1	35	1.4	25	8.8	75	22.6	35	22.6	35	42.5	85	7/02/1937
19370208	39	33	35	23.3	35	0	25	8.9	75	21.9	35	22.6	35	44.9	79	8/02/1937
19370209	40	32.4	35	23	35	2.6	25	8.7	75	20.1	35	23	35	47.3	81.9	9/02/1937
19370210	41	33.8	35	22.3	35	0	25	8.5	75	25.7	35	21.8	35	41.4	81	10/02/1937
19370211	42	36	35	21.8	35	0	25	8.5	75	28.7	35	19.8	35	33.3	75.8	11/02/1937
19370212	43	36.7	35	20.4	35	0	25	8.3	75	28.4	35	17	35	27.5	71	12/02/1937
19370213	44	36.4	35	21.6	35	0	25	8	75	23.3	35	20.4	35	33.6	79.1	13/02/1937
19370214	45	37.3	35	23.1	35	0	25	8	75	25.7	35	22.7	35	35.6	80.3	14/02/1937
19370215	46	38.6	35	24.1	35	0	25	8	75	25.2	35	22	35	32.1	73.3	15/02/1937
19370216	47	38.4	35	24.8	35	0	25	8.1	75	22.7	35	21.5	35	31.8	68.7	16/02/1937
19370217	48	38.6	35	24.2	35	0	25	8.4	75	26.7	35	21.1	35	30.8	69.9	17/02/1937
19370218	49	37.8	35	23.1	35	0	25	8.7	75	27.1	35	21	35	32	74.3	18/02/1937
19370219	50	37.9	35	24.1	35	0	25	8.8	75	27.2	35	18.8	35	28.5	62.6	19/02/1937
19370220	51	39.1	35	24.6	35	0	25	8.9	75	28.1	35	20.4	35	29	66	20/02/1937
19370221	52	39.4	35	24.1	35	0	25	9.1	75	27.9	35	20.4	35	28.6	68	21/02/1937
19370222	53	38.8	35	24.4	35	0	25	8.9	75	25.4	35	16.3	35	23.6	53.3	22/02/1937
19370223	54	37.8	35	23.8	35	0	25	8.9	75	25	35	20.3	35	31	68.9	23/02/1937
19370224	55	39.1	35	24.2	35	0	25	9	75	25.4	35	20.2	35	28.7	66.9	24/02/1937
19370225	56	38.8	35	23.4	35	0	25	7.8	75	25.3	35	16	35	23.1	55.6	25/02/1937
19370226	57	38.4	35	23.5	35	0	25	7.3	75	22.4	35	20.7	35	30.6	71.5	26/02/1937
19370227	58	37.5	35	24.2	35	17.4	25	6.6	75	21.7	35	22.9	35	35.5	75.9	27/02/1937
19370228	59	35.7	35	23.7	35	23	25	8.4	75	21.7	35	21.5	35	36.8	73.4	28/02/1937
19370301	60	36	35	23.3	35	0	25	6.6	75	22	35	21.4	35	36	74.8	1/03/1937
19370302	61	36.6	35	24.2	35	0	25	6.3	75	22.7	35	20.5	35	33.4	67.9	2/03/1937
19370303	62	36.1	35	23.7	35	0	25	6.5	75	21.9	35	17	35	28.5	58	3/03/1937
19370304	63	35.7	35	23.8	35	0	25	6.8	75	21.9	35	18.6	35	31.8	63.1	4/03/1937
19370305	64	36	35	22.7	35	0	25	7	75	26.9	35	17.5	35	29.5	63.5	5/03/1937
19370306	65	37	35	22.7	35	0	25	7.1	75	25.7	35	17.2	35	27.4	62.4	6/03/1937
19370307	66	36.6	35	23	35	0	25	7.1	75	20.9	35	19.4	35	31.6	69.1	7/03/1937
19370308	67	36.9	35	23.9	35	0	25	7.3	75	18.8	35	18.8	35	30.1	63.4	8/03/1937
19370309	68	35.9	35	24.8	35	0	25	7.3	75	20.3	35	18.9	35	32	60.4	9/03/1937
19370310	69	32.7	35	24.4	35	0	25	7.5	75	15.2	35	19	35	38.4	62.2	10/03/1937
19370311	70	29.4	35	21.7	35	0	25	7.5	75	12.9	35	20.3	35	49.5	78.2	11/03/1937
19370312	71	27.8	35	23	35	8	25	7.7	75	10.4	35	20	35	53.5	71.2	12/03/1937
19370313	72	25.9	35	21.2	35	136.3	25	7.9	75	4.9	35	20.4	35	61.1	81.1	13/03/1937
19370314	73	28.8	35	20.9	35	2.8	25	8	75	12.2	35	20.7	35	52.3	83.8	14/03/1937
19370315	74	30	35	20.6	35	0.2	25	8	75	19.1	35	20.1	35	47.4	82.9	15/03/1937
19370316	75	33.1	35	20.4	35	0	25	8	75	24	35	19.6	35	38.7	81.8	16/03/1937
19370317	76	34.8	35	21.4	35	0	25	7.8	75	23.2	35	18.2	35	32.7	71.4	17/03/1937
19370318	77	35.6	35	22.1	35	0	25	7.8	75	24.3	35	16.5	35	28.4	62.1	18/03/1937
19370319	78	35	35	23	35	0	25	7.8	75	23.8	35	16.7	35	29.7	59.5	19/03/1937
19370320	79	35	35	21.3	35	0	25	7.9	75	22.8	35	17.6	35	31.3	69.5	20/03/1937
19370321	80	35.8	35	21.7	35	0	25	7.9	75	22.3	35	18.6	35	31.6	71.7	21/03/1937
19370322	81	35.5	35	22.2	35	0	25	8.2	75	22.7	35	20.5	35	35.5	76.6	22/03/1937
19370323	82	35.4	35	22.5	35	0	25	8.3	75	23.2	35	18.5	35	32.2	67.9	23/03/1937
19370324	83	35.8	35	21.1	35	0	25	8.3	75	25.2	35	15.5	35	26.4	62	24/03/1937
19370325	84	35.6	35	20.1	35	0	25	8.1	75	25.2	35	15.2	35	26.2	64.6	25/03/1937
19370326	85	35.6	35	20.1	35	0	25	8.2	75	25.9	35	16.2	35	27.9	68.9	26/03/1937
19370327	86	35.8	35	21.7	35	0	25	8	75	24.2	35	16.1	35	27.4	62	27/03/1937
19370328	87	35.3	35	21.5	35	0	25	7.8	75	24.7	35	15.2	35	26.6	59.3	28/03/1937
19370329	88	34.3	35	19.5	35	0	25	7.9	75	24.6	35	11.6	35	21.4	51.2	29/03/1937
19370330	89	33.5	35	18.5	35	0	25	8	75	24.1	35	8.3	35	16	39	30/03/1937
19370331	90	33.6	35	19.5	35	0	25	7.7	75	23.1	35	10.9	35	21	48.1	31/03/1937
19370401	91	34.1	35	19.2	35	0	25	7.6	75	23.5	35	12.7	35	23.7	57.1	1/04/1937
19370402	92	34.4	35	19.3	35	0	25	7.6	75	24.7	35	11.6	35	21.3	51.8	2/04/1937
19370403	93	34.1	35	20	35	0	25	7.4	75	22.8	35	12.4	35	23.2	53.1	3/04/1937
19370404	94	33.3	35	20.6	35	0	25	7.5	75	21.7	35	14.2	35	27.8	58.5	4/04/1937
19370405	95	32.5	35	20.8	35	0	25	7.6	75	21.5	35	13.3	35	27.2	54.2	5/04/1937
19370406	96	32.5	35	19.5	35	0	25	7.8	75	21.9	35	13.2	35	27	58.3	6/04/1937
19370407	97	32	35	18.3	35	0	25	7.6	75	23.8	35	11.3	35	23.8	53.8	7/04/1937
19370408	98	32.6	35	17.6	35	0	25	7.5	75	22.7	35	9.4	35	19.1	46.7	8/04/1937
19370409	99	31.8	35	17.9	35	0	25	7.4	75	23.1	35	9.5	35	20.2	46.3	9/04/1937
19370410	100	32.5	35	17.8	35	0	25	7.5	75	22.9	35	8.9	35	18.2	43.7	10/04/1937
19370411	101	32.4	35	18.2	35	0	25	7.4	75	21.9	35	4	35	8.2	19.1	11/04/1937
19370412	102	32.4	35	17.4	35	0	25	7.4	75	22.9	35	7.1	35	14.6	35.7	12/04/1937
19370413	103	32	35	16.8	35	0	25	7.4	75	22.6	35	10.9	35	22.9	57	13/04/1937
19370414	104	30.8	35	16.9	35	0	25	7.4	75	19.8	35	8.7	35	19.6	45.2	14/04/1937
19370415	105	31.3	35	17.1	35	0	25	7.3	75	21.4	35	9	35	19.7	46.2	15/04/1937
19370416	106	32.2	35	15.7	35	0	25	7.5	75	23.1	35	5.1	35	10.6	28.6	16/04/1937
19370417	107	32.6	35	16.2	35	0	25	7.5	75	22.9	35	7.1	35	14.4	38.6	17/04/1937
19370418	108	32.7	35	14.7	35	0	25	7.4	75	22.9	35	10	35	20.2	59.8	18/04/1937
19370419	109	32.6	35	15	35	0	25	7.5	75	21.4	35	4.6	35	9.4	27	19/04/1937
19370420	110	31	35	15.4	35	0	25	7.2	75	22.6	35	4.3	35	9.6	24.6	20/04/1937
19370421	111	30.7	35	14.1	35	0	25	6.9	75	21	35	3	35	6.8	18.7	21/04/1937
19370422	112	31.1	35	15.5	35	0	25	6.5	75	18.1	35	8.4	35	18.6	47.7	22/04/1937
19370423	113	32.1	35	16.6	35	0	25	6.3	75	22.3	35	4.6	35	9.6	24.4	23/04/1937

19370424	114	32.7	35	14.5	35	0	25	6.2	75	21.7	35	10.7	35	21.6	64.8	24/04/1937
19370425	115	33.5	35	15.1	35	0	25	6.4	75	21.1	35	10.9	35	21.1	63.5	25/04/1937
19370426	116	32.7	35	16.1	35	0	25	6.4	75	19.6	35	14.9	35	30.1	81.5	26/04/1937
19370427	117	32	35	16.4	35	0	25	6.4	75	20	35	14.3	35	30.1	76.7	27/04/1937
19370428	118	30.3	35	17.7	35	0	25	6.6	75	21.4	35	8.2	35	19	40.5	28/04/1937
19370429	119	27.6	35	14.5	35	0	25	6.6	75	19.7	35	11.1	35	30.1	67.3	29/04/1937
19370430	120	30.6	35	15	35	0	25	6.6	75	20	35	10.9	35	24.8	64	30/04/1937
19370501	121	30.8	35	15.2	35	0	25	6.6	75	20.9	35	10.5	35	23.6	60.8	1/05/1937
19370502	122	31.6	35	14.7	35	0	25	6.5	75	21.4	35	10.8	35	23.2	64.6	2/05/1937
19370503	123	31.4	35	14.7	35	0	25	6.4	75	20.3	35	8.9	35	19.4	53.2	3/05/1937
19370504	124	31.3	35	14.7	35	0	25	6.3	75	20.6	35	10.4	35	22.8	62.2	4/05/1937
19370505	125	30.9	35	14.5	35	0	25	6.3	75	20.9	35	9.5	35	21.3	57.6	5/05/1937
19370506	126	32	35	15	35	0	25	6.3	75	19.7	35	13.3	35	28	78	6/05/1937
19370507	127	31.1	35	17.1	35	0	25	6.4	75	19.3	35	13	35	28.8	66.7	7/05/1937
19370508	128	31.1	35	16.9	35	0	25	6.4	75	18.6	35	12.7	35	28.1	66	8/05/1937
19370509	129	30.5	35	16.7	35	0	25	6.4	75	18.6	35	12.1	35	27.7	63.7	9/05/1937
19370510	130	30.8	35	16.5	35	0	25	6.2	75	20.3	35	9.4	35	21.2	50.1	10/05/1937
19370511	131	30.8	35	15.2	35	0	25	6.1	75	18.9	35	10.5	35	23.6	60.8	11/05/1937
19370512	132	30	35	12.9	35	0	25	6	75	20.6	35	9	35	21.2	60.5	12/05/1937
19370513	133	31.2	35	11.5	35	0	25	5.8	75	20.7	35	5.2	35	11.4	38.3	13/05/1937
19370514	134	32	35	13.6	35	0	25	5.8	75	19.2	35	4.2	35	8.8	27	14/05/1937
19370515	135	33.3	35	14.8	35	0	25	5.7	75	19.7	35	7	35	13.7	41.6	15/05/1937
19370516	136	30.3	35	14.2	35	0	25	5.8	75	19	35	12.3	35	28.5	76	16/05/1937
19370517	137	25.2	35	13.4	35	0	25	5.7	75	19.6	35	9.2	35	28.7	59.9	17/05/1937
19370518	138	25.8	35	9.5	35	0	25	5.5	75	19.3	35	4.4	35	13.2	37.1	18/05/1937
19370519	139	29.2	35	9.8	35	0	25	5.5	75	19.3	35	4.2	35	10.4	34.7	19/05/1937
19370520	140	29.2	35	12.5	35	0	25	5.4	75	17.3	35	8.8	35	21.7	60.8	20/05/1937
19370521	141	29.6	35	13	35	0	25	5.2	75	18.9	35	10.8	35	26	72.2	21/05/1937
19370522	142	30.2	35	14.5	35	0	25	5.3	75	17.6	35	11	35	25.6	66.7	22/05/1937
19370523	143	30.3	35	14.3	35	0	25	5.3	75	18.1	35	12.2	35	28.3	74.9	23/05/1937
19370524	144	32	35	14.8	35	0	25	5.3	75	17.4	35	12.5	35	26.3	74.3	24/05/1937
19370525	145	31	35	14.2	35	0	25	5.3	75	18.5	35	11.9	35	26.5	73.5	25/05/1937
19370526	146	32.1	35	13.4	35	0	25	5.2	75	17.9	35	10.2	35	21.3	66.4	26/05/1937
19370527	147	25.3	35	13	35	0	25	5.2	75	18.2	35	6.3	35	19.5	42.1	27/05/1937
19370528	148	26.3	35	10.3	35	0	25	5.2	75	18.5	35	5.4	35	15.8	43.1	28/05/1937
19370529	149	27.7	35	10.3	35	0	25	5.3	75	17.5	35	7.7	35	20.7	61.5	29/05/1937
19370530	150	27.9	35	9.9	35	0	25	5.2	75	17.9	35	8.8	35	23.4	72.2	30/05/1937
19370531	151	27.7	35	12.7	35	0	25	5.2	75	17.5	35	10.5	35	28.3	71.5	31/05/1937
19370601	152	22.7	35	11.7	35	0	25	5.1	75	18.5	35	5.2	35	18.9	37.8	1/06/1937
19370602	153	24.3	35	8.6	35	0	25	5	75	17.9	35	6.4	35	21.1	57.3	2/06/1937
19370603	154	22	35	7.6	35	0	25	5	75	18.2	35	6.3	35	23.8	60.4	3/06/1937
19370604	155	20	35	9.1	35	0	25	4.9	75	16.8	35	6.9	35	29.5	59.7	4/06/1937
19370605	156	21	35	7.8	35	0	25	5	75	18.8	35	5.3	35	21.3	50.1	5/06/1937
19370606	157	21.4	35	6.9	35	0	25	5.1	75	18.5	35	5.2	35	20.4	52.3	6/06/1937
19370607	158	24.2	35	8.3	35	0	25	5	75	14.7	35	5.8	35	19.2	53	7/06/1937
19370608	159	24.2	35	10.9	35	0	25	5	75	14.7	35	9.2	35	30.5	70.6	8/06/1937
19370609	160	26.8	35	12.7	35	0	25	5.1	75	15.1	35	10.8	35	30.7	73.6	9/06/1937
19370610	161	24.5	35	15.1	35	0	25	4.9	75	12.7	35	13.6	35	44.2	79.3	10/06/1937
19370611	162	21.2	35	17.3	35	7.3	25	4.9	75	6.9	35	16.4	35	65.2	83.1	11/06/1937
19370612	163	26.9	35	17.1	35	17.9	25	5	75	14.1	35	21.2	35	59.8	100	12/06/1937
19370613	164	28.2	35	15.7	35	8	25	4.8	75	16	35	17.6	35	46	98.7	13/06/1937
19370614	165	22.6	35	16.6	35	27.1	25	4.8	75	10.8	35	20.8	35	75.9	100	14/06/1937
19370615	166	21.4	35	14	35	7.9	25	4.8	75	15.8	35	17.3	35	67.9	100	15/06/1937
19370616	167	25.6	35	10.6	35	0	25	4.8	75	17.1	35	11.9	35	36.3	93.2	16/06/1937
19370617	168	24.9	35	11.6	35	0	25	4.8	75	15.3	35	11.5	35	36.5	84.2	17/06/1937
19370618	169	24	35	10.2	35	0	25	4.8	75	17	35	10.8	35	36.2	86.8	18/06/1937
19370619	170	23.4	35	8.5	35	0	25	4.9	75	17.3	35	9	35	31.3	81.1	19/06/1937
19370620	171	22.5	35	6.2	35	0	25	5	75	18.8	35	6.9	35	25.3	72.8	20/06/1937
19370621	172	23	35	5.3	35	0	25	5.1	75	18.8	35	7.2	35	25.6	80.9	21/06/1937
19370622	173	23.5	35	5.6	35	0	25	5.1	75	18	35	6.8	35	23.5	74.8	22/06/1937
19370623	174	25.5	35	7.4	35	0	25	5.2	75	18	35	6.7	35	20.5	65.1	23/06/1937
19370624	175	24.9	35	8.4	35	0	25	5.2	75	18	35	7.1	35	22.6	64.5	24/06/1937
19370625	176	22.4	35	6.4	35	0	25	5.1	75	18.1	35	4.9	35	18.1	51	25/06/1937
19370626	177	22.6	35	6.5	35	0	25	5.1	75	18.2	35	4.6	35	16.8	47.6	26/06/1937
19370627	178	24.1	35	6.3	35	0	25	5	75	18.3	35	5.5	35	18.3	57.6	27/06/1937
19370628	179	25.3	35	6.7	35	0	25	5	75	18.6	35	5.6	35	17.4	57.1	28/06/1937
19370629	180	25.5	35	7.5	35	0	25	5.1	75	18.3	35	6.9	35	21.1	66.6	29/06/1937
19370630	181	23.9	35	8.4	35	0	25	5.1	75	17.7	35	6.7	35	22.6	60.8	30/06/1937
19370701	182	24.1	35	7.9	35	0	25	4.9	75	18.3	35	7.7	35	25.7	72.3	1/07/1937
19370702	183	22.8	35	8	35	0	25	4.9	75	18.7	35	7.3	35	26.3	68.1	2/07/1937
19370703	184	23.5	35	8.7	35	0	25	5	75	18.4	35	5.7	35	19.7	50.7	3/07/1937
19370704	185	22	35	8.7	35	0	25	4.9	75	16.9	35	5.5	35	20.8	48.9	4/07/1937
19370705	186	19.4	35	6.9	35	0	25	4.9	75	19	35	5.6	35	24.9	56.3	5/07/1937
19370706	187	19.6	35	5.8	35	0	25	5	75	19.2	35	2.4	35	10.5	26	6/07/1937
19370707	188	22.2	35	7.4	35	0	25	5	75	18.5	35	4.8	35	17.9	46.6	7/07/1937
19370708	189	24.5	35	10.8	35	0	25	5.1	75	16	35	8.1	35	26.4	62.6	8/07/1937
19370709	190	24.7	35	14.4	35	0	25	5.1	75	17.6	35	7.9	35	25.4	48.2	9/07/1937
19370710	191	24.9	35	12.2	35	0	25	5.2	75	17.8	35	8.7	35	27.6	61.3	10/07/1937
19370711	192	26.3	35	11.2	35	0	25	5.1	75	18.3	35	8.4	35	24.6	63.2	11/07/1937
19370712	193	26.3	35	11.7	35	0	25	5.1	75	18.9	35	7.6	35	22.2	55.3	12/07/1937
19370713	194	24.9	35	10.7	35	0	25	5.1	75	19	35	8.6	35	27.3	66.9	13/07/1937
19370714	195	25.5	35	10.7	35	0	25	5.1	75	18.5	35	7.7	35	23.6	59.9	14/07/1937
19370715	196	26.2	35	11.6	35	0	25	5.1	75	18.1	35	8.8	35	25.9	64.5	15/07/1937

19370716	197	26.1	35	11.1	35	0	25	5.2	75	18.7	35	9.2	35	27.2	69.7	16/07/1937
19370717	198	27	35	12.4	35	0	25	5.3	75	16.7	35	9.8	35	27.5	68.1	17/07/1937
19370718	199	26.2	35	11.6	35	0	25	5.4	75	18.3	35	8.3	35	24.4	60.8	18/07/1937
19370719	200	26.5	35	10.4	35	0	25	5.5	75	18.8	35	7	35	20.2	55.5	19/07/1937
19370720	201	26.8	35	10.6	35	0	25	5.6	75	19.4	35	8.3	35	23.6	65	20/07/1937
19370721	202	29	35	11.4	35	0	25	5.6	75	17.9	35	9.4	35	23.5	69.8	21/07/1937
19370722	203	27.7	35	14.4	35	0	25	5.6	75	17.4	35	8.7	35	23.4	53.1	22/07/1937
19370723	204	24.9	35	11.8	35	0	25	5.6	75	19	35	8	35	25.4	57.8	23/07/1937
19370724	205	20.2	35	10.5	35	0	25	5.5	75	19.9	35	5.7	35	24.1	44.9	24/07/1937
19370725	206	23.2	35	5.7	35	0	25	5.6	75	19.9	35	4.6	35	16.2	50.3	25/07/1937
19370726	207	24	35	7.2	35	0	25	5.6	75	18.9	35	5.7	35	19.1	56.2	26/07/1937
19370727	208	22.6	35	10.7	35	0	25	5.7	75	13	35	7.3	35	26.6	56.8	27/07/1937
19370728	209	23.8	35	10.8	35	0	25	5.7	75	19.8	35	9.6	35	32.6	74.2	28/07/1937
19370729	210	26.1	35	10.2	35	0	25	5.7	75	20	35	9.2	35	27.2	74	29/07/1937
19370730	211	28.1	35	12.6	35	0	25	5.7	75	18.7	35	10.5	35	27.6	72	30/07/1937
19370731	212	28.8	35	13.8	35	0	25	5.7	75	19.6	35	12.4	35	31.3	78.6	31/07/1937
19370801	213	26.5	35	14.9	35	0	25	5.8	75	19.7	35	8.6	35	24.8	50.8	1/08/1937
19370802	214	22.7	35	9.6	35	0	25	5.8	75	20.5	35	6	35	21.8	50.2	2/08/1937
19370803	215	21.1	35	7.2	35	0	25	5.9	75	21.3	35	3.7	35	14.8	36.5	3/08/1937
19370804	216	18.6	35	7.1	35	0	25	6	75	21.1	35	5.7	35	26.6	56.5	4/08/1937
19370805	217	22.9	35	7.6	35	0	25	6	75	21.6	35	5.1	35	18.3	48.9	5/08/1937
19370806	218	24.4	35	4.9	35	0	25	6.1	75	21.5	35	4	35	13.1	46.2	6/08/1937
19370807	219	25.8	35	8.6	35	0	25	6.2	75	20.8	35	5.9	35	17.8	52.8	7/08/1937
19370808	220	27.3	35	10.8	35	0	25	6.3	75	20.7	35	7.9	35	21.8	61	8/08/1937
19370809	221	27.2	35	11.8	35	0	25	6.4	75	20.9	35	8.7	35	24.1	62.9	9/08/1937
19370810	222	28.3	35	13.4	35	0	25	6.4	75	19.6	35	8.1	35	21.1	52.7	10/08/1937
19370811	223	28.2	35	13.8	35	0	25	6.5	75	20.5	35	9.7	35	25.4	61.5	11/08/1937
19370812	224	27.3	35	13.3	35	0	25	6.6	75	18.5	35	9.7	35	26.7	63.6	12/08/1937
19370813	225	25.4	35	15.1	35	0	25	6.6	75	13.9	35	10.1	35	31.1	58.9	13/08/1937
19370814	226	27.8	35	14.9	35	0	25	6.6	75	20.9	35	10.4	35	27.8	61.4	14/08/1937
19370815	227	29.3	35	14.1	35	0	25	6.7	75	20.1	35	11.1	35	27.2	69	15/08/1937
19370816	228	26.9	35	15.7	35	0	25	6.6	75	18.5	35	13.9	35	39.2	78	16/08/1937
19370817	229	28.2	35	14.9	35	0.6	25	6.6	75	20.8	35	18.5	35	48.4	100	17/08/1937
19370818	230	30.2	35	15.5	35	0	25	6.7	75	21.2	35	16.1	35	37.5	91.5	18/08/1937
19370819	231	31	35	15.8	35	0	25	6.7	75	21.6	35	16.8	35	37.4	93.6	19/08/1937
19370820	232	28.6	35	16.7	35	0	25	6.8	75	21.3	35	10.6	35	27.1	55.8	20/08/1937
19370821	233	26.1	35	12.3	35	0	25	6.9	75	21.6	35	4.4	35	13	30.8	21/08/1937
19370822	234	26	35	8.9	35	0	25	6.9	75	23.5	35	4.7	35	14	41.2	22/08/1937
19370823	235	28.6	35	7.8	35	0	25	6.9	75	23.3	35	4.6	35	11.8	43.5	23/08/1937
19370824	236	31.2	35	9.2	35	0	25	7.1	75	22.8	35	7.4	35	16.3	63.6	24/08/1937
19370825	237	26.7	35	12.6	35	0	25	7.2	75	22.1	35	7.4	35	21.1	50.8	25/08/1937
19370826	238	28	35	12.3	35	0	25	7.2	75	23.4	35	5.8	35	15.3	40.6	26/08/1937
19370827	239	25.4	35	10.6	35	0	25	7.2	75	23.8	35	6.1	35	18.8	47.8	27/08/1937
19370828	240	29.6	35	9.2	35	0	25	7.3	75	23.9	35	5	35	12.1	43	28/08/1937
19370829	241	31.8	35	11.5	35	0	25	7.2	75	23.6	35	6.4	35	13.6	47.2	29/08/1937
19370830	242	33.2	35	11.3	35	0	25	7.2	75	23.6	35	10.7	35	21	80	30/08/1937
19370831	243	33.3	35	17.8	35	0	25	7.3	75	22.9	35	12.4	35	24.2	60.9	31/08/1937
19370901	244	27.6	35	16.3	35	0	25	7.5	75	22.5	35	15.6	35	42.3	84.2	1/09/1937
19370902	245	30.4	35	11.3	35	0	25	7.6	75	22.9	35	3	35	6.9	22.4	2/09/1937
19370903	246	31	35	12.5	35	0	25	7.8	75	24.6	35	9.6	35	21.4	66.3	3/09/1937
19370904	247	32.5	35	13	35	0	25	7.8	75	24.2	35	6.4	35	13.1	42.8	4/09/1937
19370905	248	30.6	35	11.9	35	0	25	7.9	75	25	35	2.1	35	4.8	15.1	5/09/1937
19370906	249	30.9	35	11.8	35	0	25	8	75	24.9	35	6.1	35	13.7	44.1	6/09/1937
19370907	250	30.9	35	12.1	35	0	25	8.1	75	24.5	35	8.2	35	18.4	58.1	7/09/1937
19370908	251	31	35	14.5	35	0	25	8.2	75	23.7	35	8.7	35	19.4	52.7	8/09/1937
19370909	252	32.2	35	15.9	35	0	25	8.2	75	23.8	35	9.1	35	18.9	50.4	9/09/1937
19370910	253	30.2	35	16.5	35	0	25	8.3	75	24.3	35	11.2	35	26.1	59.7	10/09/1937
19370911	254	30.2	35	13.6	35	0	25	8.3	75	24.9	35	6	35	14	38.5	11/09/1937
19370912	255	31.3	35	13.4	35	0	25	8.4	75	25	35	5.8	35	12.7	37.8	12/09/1937
19370913	256	32.3	35	15.7	35	0	25	8.4	75	24.4	35	9	35	18.6	50.5	13/09/1937
19370914	257	33.4	35	14.9	35	0	25	8.6	75	24.3	35	9.6	35	18.7	56.7	14/09/1937
19370915	258	34.4	35	17	35	0	25	8.7	75	25.3	35	9.3	35	17.1	48	15/09/1937
19370916	259	35.4	35	17.9	35	0	25	8.8	75	25.2	35	10.5	35	18.3	51.2	16/09/1937
19370917	260	36.8	35	18.5	35	0	25	8.8	75	25.1	35	10.2	35	16.4	47.9	17/09/1937
19370918	261	31.6	35	19	35	0	25	8.8	75	24.8	35	10.1	35	21.7	46	18/09/1937
19370919	262	31.7	35	18.6	35	0	25	8.7	75	25.4	35	7.5	35	16	35	19/09/1937
19370920	263	30.8	35	15.7	35	0	25	8.8	75	25.7	35	6.6	35	14.9	37	20/09/1937
19370921	264	28	35	15.2	35	0	25	8.8	75	25.6	35	3.4	35	9	19.7	21/09/1937
19370922	265	31.5	35	9.5	35	0	25	8.8	75	26.4	35	0.7	35	1.5	5.9	22/09/1937
19370923	266	32.1	35	13.7	35	0	25	9	75	26.3	35	6.6	35	13.8	42.1	23/09/1937
19370924	267	33.9	35	16.8	35	0	25	9.2	75	25.1	35	8.5	35	16.1	44.5	24/09/1937
19370925	268	33.9	35	16.4	35	0	25	9.1	75	25.5	35	8.4	35	15.9	45.1	25/09/1937
19370926	269	33.3	35	17.6	35	0	25	9.2	75	25.3	35	8.7	35	17	43.3	26/09/1937
19370927	270	33.8	35	16.2	35	0	25	9.4	75	25.6	35	8.6	35	16.3	46.7	27/09/1937
19370928	271	33.3	35	17.2	35	0	25	9.5	75	26.6	35	8.9	35	17.4	45.4	28/09/1937
19370929	272	33.4	35	17.8	35	0	25	9.4	75	24.9	35	7.8	35	15.2	38.3	29/09/1937
19370930	273	34.1	35	18.4	35	0	25	9.4	75	25.2	35	11.7	35	21.9	55.3	30/09/1937
19371001	274	34.2	35	18.1	35	0	25	9.6	75	25.5	35	9.8	35	18.2	47.2	1/10/1937
19371002	275	35	35	18	35	0	25	9.7	75	26.6	35	6.5	35	11.6	31.5	2/10/1937
19371003	276	35.8	35	17.7	35	0	25	9.6	75	24.9	35	8.8	35	15	43.5	3/10/1937
19371004	277	37.9	35	17.9	35	0	25	9.6	75	27.3	35	9.7	35	14.7	47.3	4/10/1937
19371005	278	36.3	35	19.4	35	0	25	9.8	75	27	35	10.9	35	18	48.4	5/10/1937
19371006	279	36.6	35	20.9	35	0	25	9.9	75	26	35	10.7	35	17.4	43.3	6/10/1937

19371007	280	36.9	35	20	35	0	25	10.1	75	26.4	35	12.1	35	19.4	51.8	7/10/1937
19371008	281	38.1	35	20.6	35	0	25	10.1	75	26.9	35	11.8	35	17.7	48.7	8/10/1937
19371009	282	37.9	35	21.5	35	0	25	10.2	75	25.8	35	12.3	35	18.7	48	9/10/1937
19371010	283	33.8	35	21.6	35	0.7	25	10.4	75	21.9	35	14.2	35	27	55.1	10/10/1937
19371011	284	34.2	35	20	35	0	25	10.2	75	25.2	35	10	35	18.6	42.8	11/10/1937
19371012	285	36.4	35	19.5	35	0	25	10.2	75	28	35	4.1	35	6.8	18.1	12/10/1937
19371013	286	36.4	35	19.5	35	0	25	10.2	75	27.4	35	10.8	35	17.8	47.7	13/10/1937
19371014	287	37.7	35	19.7	35	0	25	10.3	75	26.5	35	11.3	35	17.3	49.3	14/10/1937
19371015	288	34	35	21.4	35	0.1	25	10.2	75	24.4	35	12.2	35	22.9	47.9	15/10/1937
19371016	289	28.1	35	18.1	35	3.3	25	10.3	75	23.9	35	9.8	35	25.8	47.2	16/10/1937
19371017	290	31.7	35	13.6	35	0	25	10.3	75	28.8	35	5.5	35	11.8	35.3	17/10/1937
19371018	291	30.2	35	17.3	35	0	25	10.4	75	18	35	3.5	35	8.2	17.7	18/10/1937
19371019	292	31.3	35	14.1	35	0	25	10.4	75	27.7	35	5.9	35	12.9	36.7	19/10/1937
19371020	293	33.4	35	14.4	35	0	25	10.4	75	29.3	35	5.1	35	9.9	31.1	20/10/1937
19371021	294	36.2	35	15.3	35	0	25	10.4	75	30.2	35	4.6	35	7.7	26.5	21/10/1937
19371022	295	37.4	35	16.1	35	0	25	10.4	75	30	35	6.4	35	10	35	22/10/1937
19371023	296	38	35	18.2	35	0	25	10.2	75	29.5	35	8.9	35	13.4	42.6	23/10/1937
19371024	297	38.3	35	20.3	35	0	25	10.3	75	29.5	35	10.2	35	15.1	42.8	24/10/1937
19371025	298	39.4	35	19.3	35	0	25	10.6	75	29.7	35	9.6	35	13.4	42.9	25/10/1937
19371026	299	40.2	35	20.9	35	0	25	10.9	75	27.9	35	10.4	35	13.9	42.1	26/10/1937
19371027	300	39.5	35	22.5	35	0	25	10.8	75	28.5	35	10.8	35	15	39.6	27/10/1937
19371028	301	38.4	35	21.8	35	0	25	10.8	75	29.7	35	11.5	35	17	44	28/10/1937
19371029	302	39.4	35	20.9	35	0	25	11	75	29.6	35	12	35	16.8	48.6	29/10/1937
19371030	303	39.9	35	22.9	35	0	25	10.9	75	28.3	35	13.8	35	18.8	49.4	30/10/1937
19371031	304	39	35	23.7	35	0	25	10.8	75	28.8	35	13.8	35	19.7	47.1	31/10/1937
19371101	305	37.5	35	23.4	35	0	25	11	75	27.1	35	12.5	35	19.4	43.4	1/11/1937
19371102	306	37	35	22.1	35	0	25	10.9	75	28.7	35	13	35	20.7	48.9	2/11/1937
19371103	307	37.3	35	22.3	35	0	25	10.7	75	27.2	35	14.1	35	22.1	52.4	3/11/1937
19371104	308	38.2	35	21.2	35	0	25	10.4	75	28.3	35	11.5	35	17.2	45.7	4/11/1937
19371105	309	39.4	35	21.5	35	0	25	10	75	28.2	35	14.8	35	20.7	57.7	5/11/1937
19371106	310	40.4	35	23.2	35	0	25	10.2	75	28.9	35	11.6	35	15.4	40.8	6/11/1937
19371107	311	41.7	35	23.8	35	0	25	10.2	75	27.4	35	13.7	35	17	46.5	7/11/1937
19371108	312	39.6	35	24.5	35	0	25	10.2	75	29	35	13.4	35	18.6	43.6	8/11/1937
19371109	313	39.4	35	23.1	35	0	25	10	75	28.4	35	9.8	35	13.7	34.7	9/11/1937
19371110	314	37.7	35	23.6	35	0	25	10.1	75	26.6	35	12.6	35	19.3	43.3	10/11/1937
19371111	315	35.5	35	23.1	35	0	25	9.8	75	24.7	35	16	35	27.7	56.6	11/11/1937
19371112	316	37.7	35	22.3	35	0	25	9.7	75	27.2	35	15.1	35	23.2	56.1	12/11/1937
19371113	317	39.6	35	26.2	35	0	25	9.9	75	27.7	35	13.9	35	19.2	40.9	13/11/1937
19371114	318	41.1	35	24.5	35	0	25	9.9	75	29.4	35	13.7	35	17.5	44.6	14/11/1937
19371115	319	40.3	35	24.2	35	0	25	10	75	28.7	35	14	35	18.7	46.4	15/11/1937
19371116	320	39.4	35	24.7	35	0	25	10	75	28.7	35	12	35	16.8	38.6	16/11/1937
19371117	321	39.9	35	23.3	35	0	25	10.1	75	30	35	9	35	12.3	31.5	17/11/1937
19371118	322	39.3	35	23.4	35	0	25	10	75	28.9	35	9.5	35	13.4	33	18/11/1937
19371119	323	38.9	35	24.9	35	0	25	10.1	75	28.3	35	14.3	35	20.6	45.4	19/11/1937
19371120	324	38.8	35	24	35	0	25	10.3	75	27.3	35	8.7	35	12.6	29.2	20/11/1937
19371121	325	39.3	35	24.3	35	0	25	10.5	75	26.6	35	9.5	35	13.4	31.3	21/11/1937
19371122	326	39.5	35	23.3	35	0	25	10.3	75	28.5	35	12.8	35	17.8	44.8	22/11/1937
19371123	327	39.9	35	24.1	35	0	25	10.3	75	27.9	35	14.2	35	19.4	47.3	23/11/1937
19371124	328	39.2	35	23.8	35	0	25	10.4	75	27.1	35	8	35	11.3	27.1	24/11/1937
19371125	329	35.4	35	21.6	35	0	25	10.2	75	23.3	35	16.7	35	29	64.8	25/11/1937
19371126	330	36.3	35	22.7	35	0	25	9.9	75	25.8	35	15.6	35	25.8	56.6	26/11/1937
19371127	331	36.2	35	22.1	35	0	25	10.1	75	25.7	35	17.9	35	29.8	67.3	27/11/1937
19371128	332	36.8	35	22.8	35	0	25	10.3	75	21.8	35	18.1	35	29.2	65.2	28/11/1937
19371129	333	31.9	35	23	35	1.1	25	10.3	75	19.4	35	19	35	40.2	67.7	29/11/1937
19371130	334	33	35	23.6	35	0.1	25	10.5	75	22.4	35	19.8	35	39.4	68	30/11/1937
19371201	335	33.4	35	23.3	35	0	25	10.8	75	21.2	35	19	35	36.9	66.4	1/12/1937
19371202	336	36.9	35	24	35	0	25	11.1	75	26.7	35	16.1	35	25.8	54	2/12/1937
19371203	337	37.3	35	25.5	35	0	25	11.1	75	23.2	35	17.8	35	27.9	54.6	3/12/1937
19371204	338	39.1	35	25.6	35	0	25	11.3	75	27	35	15.9	35	22.6	48.4	4/12/1937
19371205	339	40.6	35	24	35	0	25	11.1	75	29	35	12.1	35	15.9	40.6	5/12/1937
19371206	340	41.6	35	23.5	35	0	25	10.6	75	30.6	35	13.4	35	16.7	46.3	6/12/1937
19371207	341	42.1	35	25.3	35	0	25	9.8	75	28.7	35	16.6	35	20.1	51.5	7/12/1937
19371208	342	39.9	35	27.3	35	0	25	9.3	75	27	35	17.6	35	24	48.5	8/12/1937
19371209	343	40.4	35	25.3	35	0	25	9.2	75	29.2	35	17.9	35	23.8	55.5	9/12/1937
19371210	344	42.2	35	25	35	0	25	9.4	75	28	35	19.2	35	23.2	60.6	10/12/1937
19371211	345	37.7	35	25	35	0	25	9.3	75	25.3	35	16.9	35	25.9	53.4	11/12/1937
19371212	346	40.3	35	24.6	35	0	25	9.2	75	28.4	35	16.6	35	22.1	53.7	12/12/1937
19371213	347	39.3	35	25.4	35	0	25	9.4	75	26	35	16.3	35	22.9	50.3	13/12/1937
19371214	348	38.3	35	26.5	35	0	25	9.5	75	20.9	35	17.7	35	26.3	51.1	14/12/1937
19371215	349	35.4	35	24.7	35	1.5	25	9.2	75	18.8	35	19.9	35	34.6	64	15/12/1937
19371216	350	38.2	35	24.1	35	5	25	9.6	75	27.2	35	17.9	35	26.7	59.6	16/12/1937
19371217	351	39.9	35	24.5	35	0	25	9.7	75	25.5	35	17.3	35	23.6	56.3	17/12/1937
19371218	352	38.6	35	24.4	35	0	25	9.5	75	26.2	35	18.3	35	26.7	59.9	18/12/1937
19371219	353	38.8	35	23.9	35	0	25	9.5	75	25.7	35	18	35	26	60.7	19/12/1937
19371220	354	39	35	23.8	35	0	25	9.5	75	25.9	35	17.9	35	25.6	60.7	20/12/1937
19371221	355	40.8	35	24	35	0	25	9.6	75	28.6	35	13.7	35	17.8	45.9	21/12/1937
19371222	356	41.2	35	24.8	35	0	25	9.8	75	28.2	35	16.4	35	20.9	52.4	22/12/1937
19371223	357	40.3	35	25	35	0	25	9.7	75	28	35	16.4	35	21.9	51.8	23/12/1937
19371224	358	40.1	35	25.5	35	0	25	9.3	75	29.1	35	16.3	35	22	50	24/12/1937
19371225	359	40.6	35	24.8	35	0	25	8.9	75	27.8	35	16.7	35	21.9	53.4	25/12/1937
19371226	360	38.9	35	24.6	35	0	25	8.9	75	24.3	35	20.4	35	29.3	66	26/12/1937
19371227	361	36.1	35	23.7	35	0	25	8.5	75	25.2	35	19.4	35	32.5	66.2	27/12/1937
19371228	362	37.4	35	23.3	35	0	25	8.3								

19371229	363	39.2	35	23.8	35	0	25	8.6	75	29.1	35	16.5	35	23.3	56	29/12/1937
19371230	364	40.8	35	25.4	35	0	25	8.9	75	28.8	35	20.7	35	26.9	63.8	30/12/1937
19371231	365	41.8	35	26.6	35	0	25	8.4	75	28.3	35	20.9	35	25.8	60	31/12/1937
19380101	1	42.3	35	28	35	0	25	8.7	75	26.7	35	20.4	35	24.5	54	1/01/1938
19380102	2	40.4	35	27.5	35	0.3	25	8.7	75	25.8	35	21.1	35	28	57.5	2/01/1938
19380103	3	36.1	35	26.4	35	2.6	25	8.5	75	19.4	35	21	35	35.1	61	3/01/1938
19380104	4	37.8	35	25.4	35	0	25	8.8	75	26.5	35	9.6	35	14.6	29.6	4/01/1938
19380105	5	40.7	35	25.8	35	0	25	8.6	75	24.7	35	10.1	35	13.2	30.4	5/01/1938
19380106	6	39.2	35	26.2	35	0	25	8.6	75	24.6	35	19.2	35	27.2	56.5	6/01/1938
19380107	7	39.9	35	26.3	35	0	25	8.6	75	27.7	35	18.1	35	24.7	52.9	7/01/1938
19380108	8	40.2	35	25	35	0	25	9	75	29.7	35	16.8	35	22.5	53	8/01/1938
19380109	9	39.8	35	25.7	35	0	25	9.1	75	26	35	19	35	26	57.6	9/01/1938
19380110	10	39.3	35	25.1	35	0	25	9.2	75	24.8	35	20.2	35	28.4	63.4	10/01/1938
19380111	11	37.6	35	25	35	7.5	25	9.2	75	24.3	35	22.4	35	34.5	70.7	11/01/1938
19380112	12	37.8	35	25.4	35	56.5	25	9.1	75	26.9	35	22.7	35	34.6	70	12/01/1938
19380113	13	37.7	35	25.7	35	0.1	25	9	75	23.1	35	22.8	35	35	69.1	13/01/1938
19380114	14	37.6	35	25.5	35	0	25	9.1	75	24.6	35	21.5	35	33.2	65.9	14/01/1938
19380115	15	37.8	35	25	35	0	25	9.1	75	27.8	35	21.1	35	32.2	66.6	15/01/1938
19380116	16	37.3	35	25.6	35	0	25	9.3	75	26.3	35	18.1	35	28.4	55.2	16/01/1938
19380117	17	38.9	35	24.9	35	0	25	9.4	75	26.6	35	19.4	35	27.9	61.6	17/01/1938
19380118	18	38.5	35	25.4	35	0	25	9.4	75	25.3	35	21.1	35	31	65.1	18/01/1938
19380119	19	39	35	23.8	35	0	25	9.2	75	27.2	35	20.8	35	29.7	70.6	19/01/1938
19380120	20	38.7	35	22.9	35	0.1	25	9.3	75	24	35	21.7	35	31.5	77.7	20/01/1938
19380121	21	39.9	35	26.5	35	0	25	9.3	75	25.1	35	21.8	35	29.7	63	21/01/1938
19380122	22	40.1	35	26.1	35	0	25	9.1	75	23.9	35	19.5	35	26.3	57.7	22/01/1938
19380123	23	36.7	35	26.1	35	2.2	25	9.1	75	21.7	35	21.3	35	34.5	63	23/01/1938
19380124	24	35.2	35	24.1	35	3.6	25	8.7	75	17.7	35	23.6	35	41.5	78.6	24/01/1938
19380125	25	36.5	35	24.8	35	0	25	8.7	75	23.4	35	23	35	37.7	73.5	25/01/1938
19380126	26	36.7	35	26.1	35	0	25	8.6	75	22.4	35	24.2	35	39.2	71.6	26/01/1938
19380127	27	36	35	24.5	35	0	25	8.8	75	22.9	35	22.2	35	37.4	72.2	27/01/1938
19380128	28	36	35	25.6	35	0.6	25	8.9	75	23.3	35	21.1	35	35.5	64.3	28/01/1938
19380129	29	35.9	35	25.4	35	0	25	9.3	75	22.3	35	21.1	35	35.7	65.1	29/01/1938
19380130	30	35.8	35	24.6	35	0	25	9.3	75	23.6	35	21.6	35	36.8	69.9	30/01/1938
19380131	31	36.9	35	24.4	35	21.9	25	9.2	75	24.7	35	22.3	35	35.7	73	31/01/1938
19380201	32	37.5	35	25.4	35	0	25	9.2	75	24.1	35	21.7	35	33.6	66.9	1/02/1938
19380202	33	38.8	35	26	35	0.4	25	9	75	24.6	35	22.5	35	32.5	67	2/02/1938
19380203	34	37.5	35	26.8	35	2.1	25	8.8	75	20.6	35	25.9	35	40.2	73.5	3/02/1938
19380204	35	34.5	35	25.6	35	1	25	8.4	75	21.1	35	26.4	35	48.3	80.4	4/02/1938
19380205	36	33	35	23.4	35	0.2	25	8.6	75	22.4	35	22.4	35	44.5	77.9	5/02/1938
19380206	37	33	35	21.3	35	0.5	25	8.7	75	22.9	35	17.9	35	35.6	70.7	6/02/1938
19380207	38	36.2	35	22.4	35	0	25	8.8	75	23.3	35	21.9	35	36.5	80.9	7/02/1938
19380208	39	36.6	35	24.8	35	10.8	25	8.9	75	23.9	35	22	35	35.8	70.3	8/02/1938
19380209	40	36.1	35	24.4	35	5.5	25	8.7	75	24.4	35	22.8	35	38.2	74.6	9/02/1938
19380210	41	37.5	35	25.5	35	0	25	8.5	75	25.5	35	23.6	35	36.6	72.3	10/02/1938
19380211	42	38	35	25.5	35	0	25	8.5	75	25.3	35	21.6	35	32.6	66.2	11/02/1938
19380212	43	38.9	35	26	35	0	25	8.3	75	23.8	35	21.9	35	31.5	65.2	12/02/1938
19380213	44	36.8	35	26	35	0	25	8	75	22	35	24.6	35	39.6	73.2	13/02/1938
19380214	45	33.3	35	25.6	35	11.7	25	8	75	18.2	35	25.6	35	50	78	14/02/1938
19380215	46	27.7	35	24.5	35	23	25	8	75	10	35	27	35	72.7	87.8	15/02/1938
19380216	47	27.8	35	24.4	35	37.6	25	8.1	75	10.5	35	25.1	35	67.2	82.2	16/02/1938
19380217	48	26.9	35	23.8	35	32.5	25	8.4	75	10.7	35	26	35	73.4	88.2	17/02/1938
19380218	49	31	35	23.6	35	8.5	25	8.7	75	17.3	35	25.8	35	57.4	88.6	18/02/1938
19380219	50	33.5	35	24.2	35	30.8	25	8.8	75	17.6	35	24.6	35	47.6	81.5	19/02/1938
19380220	51	30.8	35	24.3	35	6.6	25	8.9	75	19.6	35	26.6	35	59.9	87.6	20/02/1938
19380221	52	29.1	35	22.7	35	0	25	9.1	75	21	35	21.7	35	53.9	78.7	21/02/1938
19380222	53	31.1	35	19.7	35	0	25	8.9	75	25.1	35	13.1	35	29	57.1	22/02/1938
19380223	54	31.9	35	19.6	35	0	25	8.9	75	27.6	35	13.1	35	27.7	57.5	23/02/1938
19380224	55	33.2	35	19	35	0	25	9	75	28.7	35	14.2	35	27.9	64.7	24/02/1938
19380225	56	30.9	35	19.7	35	0	25	7.8	75	28.5	35	12.1	35	27.1	52.7	25/02/1938
19380226	57	33.9	35	19.5	35	0	25	7.3	75	28.6	35	13	35	24.6	57.4	26/02/1938
19380227	58	32.4	35	17	35	0	25	6.6	75	28.5	35	11.6	35	23.9	59.9	27/02/1938
19380228	59	35.2	35	18.4	35	0	25	8.4	75	27.2	35	12.1	35	21.3	57.2	28/02/1938
19380301	60	37	35	20.2	35	0	25	6.6	75	26.6	35	12.5	35	19.9	52.8	1/03/1938
19380302	61	37.5	35	22.7	35	0	25	6.3	75	26.1	35	20.1	35	31.2	72.9	2/03/1938
19380303	62	38.8	35	23	35	0	25	6.5	75	25.8	35	20.3	35	29.3	72.3	3/03/1938
19380304	63	38.8	35	23.1	35	0	25	6.8	75	26.6	35	20.4	35	29.5	72.2	4/03/1938
19380305	64	38	35	22.7	35	0	25	7	75	26.4	35	20.1	35	30.3	72.9	5/03/1938
19380306	65	37.4	35	23.4	35	0	25	7.1	75	25.7	35	19.8	35	30.9	68.8	6/03/1938
19380307	66	37.4	35	23.3	35	0	25	7.1	75	26.4	35	19.9	35	31	69.6	7/03/1938
19380308	67	37.5	35	22.2	35	0	25	7.3	75	24.8	35	17.7	35	27.4	66.2	8/03/1938
19380309	68	37.4	35	22.2	35	0	25	7.3	75	26.7	35	17.3	35	27	64.7	9/03/1938
19380310	69	37.6	35	22.9	35	0	25	7.5	75	23.9	35	19.7	35	30.4	70.6	10/03/1938
19380311	70	37.6	35	23.1	35	0	25	7.5	75	25	35	20	35	30.8	70.8	11/03/1938
19380312	71	38.7	35	23.6	35	0	25	7.7	75	25.1	35	20.2	35	29.4	69.4	12/03/1938
19380313	72	38.3	35	23.5	35	0	25	7.9	75	25	35	18.4	35	27.3	63.6	13/03/1938
19380314	73	36.5	35	22.7	35	0	25	8	75	26.2	35	15.5	35	25.4	56.2	14/03/1938
19380315	74	36.3	35	20.2	35	0	25	8	75	26.8	35	2	35	3.3	8.5	15/03/1938
19380316	75	36.7	35	20.4	35	0	25	8	75	25.2	35	9.9	35	16	41.3	16/03/1938
19380317	76	37.1	35	18.5	35	0	25	7.8	75	25.9	35	2.6	35	4.1	12.2	17/03/1938
19380318	77	37.4	35	19.8	35	0	25	7.8	75	25.3	35	2.4	35	3.7	10.4	18/03/1938
19380319	78	38.1	35	20.4	35	0	25	7.8	75	27	35	4	35	6	16.7	19/03/1938
19380320	79	38.3	35	21.3	35	0	25	7.9	75	25.2	35	12	35	17.8	47.4	20/03/1938
19380321	80	38.4	35	21.7	35	0	25	7.9	75	24.1	35	16.6	35	24.5	64	21/03/1938

19380322	81	37.7	35	21.5	35	0	25	8.2	75	22.9	35	16.5	35	25.3	64.4	22/03/1938
19380323	82	37.1	35	22.5	35	0	25	8.3	75	23.8	35	15.6	35	24.7	57.3	23/03/1938
19380324	83	35.9	35	22.6	35	0	25	8.3	75	24.6	35	15.8	35	26.7	57.6	24/03/1938
19380325	84	33.5	35	22.9	35	0	25	8.1	75	18.3	35	18.7	35	36.1	67	25/03/1938
19380326	85	33.6	35	22.4	35	1.1	25	8.2	75	19.1	35	18.9	35	36.3	69.8	26/03/1938
19380327	86	35.3	35	22.1	35	0	25	8	75	21.3	35	18.1	35	31.7	68.1	27/03/1938
19380328	87	36	35	22.5	35	0	25	7.8	75	23.2	35	15.8	35	26.6	58	28/03/1938
19380329	88	36.2	35	21.9	35	0	25	7.9	75	23.7	35	15.9	35	26.5	60.5	29/03/1938
19380330	89	37	35	21.9	35	0	25	8	75	22.9	35	14.9	35	23.7	56.7	30/03/1938
19380331	90	37.9	35	21.8	35	0	25	7.7	75	23.1	35	16.4	35	24.9	62.8	31/03/1938
19380401	91	38.2	35	22.1	35	0	25	7.6	75	24.4	35	14.3	35	21.3	53.8	1/04/1938
19380402	92	38.2	35	20.5	35	0	25	7.6	75	25.1	35	9.2	35	13.7	38.2	2/04/1938
19380403	93	39.5	35	20.6	35	0	25	7.4	75	24.5	35	7.9	35	11	32.6	3/04/1938
19380404	94	36.7	35	20.5	35	0	25	7.5	75	23.8	35	14.4	35	23.3	59.7	4/04/1938
19380405	95	36.1	35	19.6	35	0	25	7.6	75	23.8	35	12.7	35	21.3	55.7	5/04/1938
19380406	96	37.1	35	19.5	35	0	25	7.8	75	23.4	35	10.3	35	16.3	45.5	6/04/1938
19380407	97	36.7	35	19.4	35	0	25	7.6	75	24.6	35	7.8	35	12.6	34.6	7/04/1938
19380408	98	36.6	35	20	35	0	25	7.5	75	23.4	35	4.9	35	8	21	8/04/1938
19380409	99	36.4	35	20.7	35	0	25	7.4	75	23.4	35	10.4	35	17.1	42.6	9/04/1938
19380410	100	36.4	35	20.9	35	0	25	7.5	75	23.3	35	13.9	35	22.9	56.3	10/04/1938
19380411	101	36.7	35	21.2	35	0	25	7.4	75	23	35	12.9	35	20.9	51.3	11/04/1938
19380412	102	37.4	35	20.7	35	0	25	7.4	75	23.8	35	11.8	35	18.4	48.4	12/04/1938
19380413	103	37.3	35	19.9	35	0	25	7.4	75	23.9	35	8.3	35	13	35.7	13/04/1938
19380414	104	36.4	35	19.4	35	0	25	7.4	75	23.1	35	9.3	35	15.3	41.3	14/04/1938
19380415	105	36.6	35	18.7	35	0	25	7.3	75	22.7	35	11.2	35	18.2	52	15/04/1938
19380416	106	37.3	35	19.3	35	0	25	7.5	75	21.2	35	9.6	35	15	42.9	16/04/1938
19380417	107	32.9	35	19.3	35	0	25	7.5	75	20.7	35	9.7	35	19.4	43.3	17/04/1938
19380418	108	32	35	18.7	35	0	25	7.4	75	21.2	35	10.7	35	22.5	49.6	18/04/1938
19380419	109	31.2	35	17.3	35	0	25	7.5	75	21.5	35	5.9	35	13	29.9	19/04/1938
19380420	110	31.8	35	15.9	35	0	25	7.2	75	22.5	35	5.3	35	11.3	29.4	20/04/1938
19380421	111	33.1	35	15.7	35	0	25	6.9	75	22.3	35	8.9	35	17.6	49.9	21/04/1938
19380422	112	33.9	35	18.1	35	0	25	6.5	75	22	35	10.4	35	19.7	50.1	22/04/1938
19380423	113	35.6	35	18.5	35	0	25	6.3	75	21.7	35	12.3	35	21.2	57.8	23/04/1938
19380424	114	35.2	35	18.5	35	0	25	6.2	75	20.9	35	14.3	35	25.2	67.2	24/04/1938
19380425	115	36.6	35	19.1	35	0	25	6.4	75	19.9	35	14	35	22.8	63.4	25/04/1938
19380426	116	29.1	35	18.9	35	0	25	6.4	75	18.9	35	12	35	29.8	55	26/04/1938
19380427	117	23.3	35	12.4	35	0	25	6.4	75	21.9	35	2.1	35	7.3	14.6	27/04/1938
19380428	118	30	35	11.7	35	0	25	6.6	75	22	35	6.4	35	15.1	46.6	28/04/1938
19380429	119	31.2	35	13.1	35	0	25	6.6	75	21.4	35	4.7	35	10.3	31.2	29/04/1938
19380430	120	32.5	35	15.9	35	0	25	6.6	75	20.2	35	10.4	35	21.3	57.6	30/04/1938
19380501	121	32.6	35	17.4	35	0	25	6.6	75	20.3	35	11.6	35	23.6	58.4	1/05/1938
19380502	122	32.7	35	17.9	35	0	25	6.5	75	20.1	35	13	35	26.3	63.4	2/05/1938
19380503	123	32.8	35	17.5	35	0	25	6.4	75	19.5	35	12.4	35	24.9	62	3/05/1938
19380504	124	30.9	35	18.7	35	0	25	6.3	75	18.9	35	9.8	35	21.9	45.5	4/05/1938
19380505	125	29.6	35	16.5	35	0	25	6.3	75	19.1	35	6.8	35	16.4	36.2	5/05/1938
19380506	126	29.6	35	15.8	35	0	25	6.3	75	20.9	35	4.4	35	10.6	24.5	6/05/1938
19380507	127	31.2	35	15.5	35	0	25	6.4	75	19.7	35	5.7	35	12.5	32.4	7/05/1938
19380508	128	31.6	35	16	35	0	25	6.4	75	18.8	35	10.7	35	23	58.9	8/05/1938
19380509	129	32.3	35	17.1	35	0	25	6.4	75	18.7	35	9.8	35	20.3	50.3	9/05/1938
19380510	130	31.7	35	16.1	35	0	25	6.2	75	19.1	35	9.3	35	19.9	50.9	10/05/1938
19380511	131	31.4	35	15	35	0	25	6.1	75	18.4	35	12.1	35	26.3	71	11/05/1938
19380512	132	31.2	35	18.3	35	0	25	6	75	16.7	35	12.7	35	27.9	60.4	12/05/1938
19380513	133	30.7	35	18.9	35	0	25	5.8	75	14.8	35	12.4	35	28.1	56.8	13/05/1938
19380514	134	31	35	16	35	0	25	5.8	75	20	35	11.1	35	24.7	61.1	14/05/1938
19380515	135	31.6	35	15.3	35	0	25	5.7	75	18.6	35	11.5	35	24.7	66.2	15/05/1938
19380516	136	32.1	35	15.7	35	0	25	5.8	75	18.3	35	10.9	35	22.8	61.1	16/05/1938
19380517	137	31.1	35	16.1	35	0	25	5.7	75	17.8	35	9.5	35	21	51.9	17/05/1938
19380518	138	30.8	35	16.9	35	0	25	5.5	75	17.5	35	11.3	35	25.4	58.7	18/05/1938
19380519	139	30.7	35	16	35	0	25	5.5	75	18.5	35	10.8	35	24.5	59.4	19/05/1938
19380520	140	30.9	35	17.3	35	0	25	5.4	75	18.2	35	11.1	35	24.8	56.2	20/05/1938
19380521	141	31	35	16.8	35	0	25	5.2	75	17.5	35	11.4	35	25.4	59.6	21/05/1938
19380522	142	30.7	35	17	35	0	25	5.3	75	17.2	35	11.5	35	26	59.4	22/05/1938
19380523	143	29.9	35	16.2	35	0	25	5.3	75	16.2	35	13.5	35	32	73.4	23/05/1938
19380524	144	28.3	35	15.5	35	0	25	5.3	75	16.7	35	12.9	35	33.5	73.3	24/05/1938
19380525	145	29.5	35	15.5	35	0	25	5.3	75	18.5	35	14	35	34	79.6	25/05/1938
19380526	146	31.1	35	16.2	35	0	25	5.2	75	17.8	35	10.3	35	22.8	56	26/05/1938
19380527	147	30.7	35	16.6	35	0	25	5.2	75	17.6	35	10	35	22.6	53	27/05/1938
19380528	148	30.1	35	17.9	35	0	25	5.2	75	18.5	35	9.3	35	21.8	45.4	28/05/1938
19380529	149	29.5	35	17	35	0	25	5.3	75	17.7	35	9	35	21.8	46.5	29/05/1938
19380530	150	27.4	35	14.8	35	0	25	5.2	75	18.1	35	8.8	35	24.1	52.3	30/05/1938
19380531	151	27.2	35	14.4	35	0	25	5.2	75	17.7	35	9.7	35	26.9	59.2	31/05/1938
19380601	152	26	35	13.4	35	0	25	5.1	75	17	35	9.8	35	29.2	63.8	1/06/1938
19380602	153	24.7	35	12.3	35	0	25	5	75	17	35	4.5	35	14.5	31.5	2/06/1938
19380603	154	24.2	35	11.4	35	0	25	5	75	17	35	5	35	16.6	37.1	3/06/1938
19380604	155	24.6	35	9.6	35	0	25	4.9	75	17	35	3.7	35	12	31	4/06/1938
19380605	156	26.7	35	10.5	35	0	25	5	75	18.6	35	7.5	35	21.4	59.1	5/06/1938
19380606	157	28.5	35	9.5	35	0	25	5.1	75	18.8	35	9.1	35	23.4	76.7	6/06/1938
19380607	158	29.2	35	12	35	0	25	5	75	16.6	35	10.6	35	26.2	75.6	7/06/1938
19380608	159	29.9	35	16	35	0	25	5	75	15.9	35	12	35	28.4	66	8/06/1938
19380609	160	30	35	15.8	35	0	25	5.1	75	17.2	35	13.8	35	32.5	76.9	9/06/1938
19380610	161	26.3	35	16.5	35	0	25	4.9	75	11.3	35	11.5	35	33.6	61.3	10/06/1938
19380611	162	24.5	35	16.2	35	0	25	4.9	75	14.1	35	11.8	35	38.4	64.1	11/06/1938
19380612	163	25.6	35	14.3	35	0	25	5	75	14.3	35	13.3	35	40.5	81.7	12/06/1938

19380613	164	26.3	35	14.1	35	0	25	4.8	75	17	35	13.1	35	38.3	81.5	13/06/1938
19380614	165	27.4	35	12.6	35	0	25	4.8	75	15.5	35	14.1	35	38.6	96.7	14/06/1938
19380615	166	27.8	35	15	35	0	25	4.8	75	16.7	35	13.8	35	36.9	81	15/06/1938
19380616	167	28.5	35	15.8	35	0	25	4.8	75	16.8	35	13	35	33.4	72.5	16/06/1938
19380617	168	28.2	35	13.6	35	0	25	4.8	75	16.7	35	11.7	35	30.6	75.2	17/06/1938
19380618	169	26.9	35	13.1	35	0	25	4.8	75	18	35	10.2	35	28.8	67.7	18/06/1938
19380619	170	26.7	35	12.7	35	0	25	4.9	75	15.7	35	9.1	35	26	62	19/06/1938
19380620	171	26.3	35	14.6	35	0	25	5	75	15.5	35	9.6	35	28.1	57.8	20/06/1938
19380621	172	29.3	35	14.2	35	0	25	5.1	75	18.1	35	9.8	35	24	60.6	21/06/1938
19380622	173	29.3	35	14.3	35	0	25	5.1	75	17.1	35	10.6	35	26	65.1	22/06/1938
19380623	174	26.2	35	14.6	35	0	25	5.2	75	13	35	12.7	35	37.3	76.5	23/06/1938
19380624	175	26.8	35	14.4	35	0.1	25	5.2	75	14.9	35	15.2	35	43.1	92.7	24/06/1938
19380625	176	24.7	35	11.9	35	0	25	5.1	75	17.2	35	11	35	35.4	79	25/06/1938
19380626	177	24.5	35	11.5	35	0	25	5.1	75	17.4	35	9.1	35	29.6	67.1	26/06/1938
19380627	178	23.6	35	7.8	35	0	25	5	75	17.3	35	6.2	35	21.3	58.6	27/06/1938
19380628	179	25.6	35	9.8	35	0	25	5	75	17.1	35	8	35	24.4	66.1	28/06/1938
19380629	180	21.5	35	14.2	35	0.3	25	5.1	75	13.9	35	6.1	35	23.8	37.7	29/06/1938
19380630	181	20.2	35	12.2	35	3.8	25	5.1	75	14.2	35	9.2	35	38.9	64.8	30/06/1938
19380701	182	17.3	35	12.6	35	0	25	4.9	75	9.6	35	8.3	35	42.1	56.9	1/07/1938
19380702	183	11.8	35	9.9	35	6.7	25	4.9	75	8.3	35	8.8	35	63.6	72.2	2/07/1938
19380703	184	12.6	35	8.7	35	19.5	25	5	75	10.8	35	8.5	35	58.3	75.6	3/07/1938
19380704	185	15.5	35	6.2	35	0.1	25	4.9	75	18.5	35	8	35	45.5	84.4	4/07/1938
19380705	186	19.9	35	4.9	35	0	25	4.9	75	17.6	35	7	35	30.1	80.9	5/07/1938
19380706	187	24.4	35	8.6	35	0	25	5	75	17.7	35	7.3	35	23.9	65.4	6/07/1938
19380707	188	25	35	9.8	35	0	25	5	75	16.4	35	8.2	35	25.9	67.7	7/07/1938
19380708	189	23.9	35	11.1	35	0	25	5.1	75	18.2	35	6.2	35	20.9	47	8/07/1938
19380709	190	22.9	35	9.8	35	0	25	5.1	75	18.9	35	5.5	35	19.7	45.4	9/07/1938
19380710	191	22.7	35	9.6	35	0	25	5.2	75	18.8	35	6.9	35	25	57.8	10/07/1938
19380711	192	25.2	35	11.1	35	0	25	5.1	75	18	35	9.2	35	28.7	69.7	11/07/1938
19380712	193	25.4	35	12.4	35	0	25	5.1	75	18.3	35	9.3	35	28.7	64.6	12/07/1938
19380713	194	24.4	35	11.8	35	0	25	5.1	75	18.6	35	8.4	35	27.5	60.7	13/07/1938
19380714	195	24.2	35	10.8	35	0	25	5.1	75	18.9	35	7	35	23.2	54.1	14/07/1938
19380715	196	24.3	35	9.8	35	0	25	5.1	75	18.7	35	7.2	35	23.7	59.5	15/07/1938
19380716	197	25.3	35	10.3	35	0	25	5.2	75	19	35	7.7	35	23.9	61.5	16/07/1938
19380717	198	26.5	35	10.3	35	0	25	5.3	75	18.8	35	8.3	35	24	66.3	17/07/1938
19380718	199	27.9	35	11.8	35	0	25	5.4	75	17.8	35	10.6	35	28.2	76.6	18/07/1938
19380719	200	30	35	13.7	35	0	25	5.5	75	16.5	35	12.4	35	29.2	79.1	19/07/1938
19380720	201	31.9	35	15.7	35	0	25	5.6	75	16.5	35	14.1	35	29.8	79.1	20/07/1938
19380721	202	28.7	35	16.9	35	0	25	5.6	75	18.1	35	16.7	35	42.4	86.8	21/07/1938
19380722	203	31.5	35	17.9	35	0	25	5.6	75	18	35	16.3	35	35.3	79.5	22/07/1938
19380723	204	28.3	35	18.7	35	3.2	25	5.6	75	15.9	35	16.7	35	43.4	77.5	23/07/1938
19380724	205	26.8	35	16.4	35	6.5	25	5.5	75	17.5	35	18.3	35	51.9	98.2	24/07/1938
19380725	206	22.8	35	11.5	35	0	25	5.6	75	19.7	35	9.8	35	35.3	72.3	25/07/1938
19380726	207	22.3	35	7.6	35	0	25	5.6	75	19.6	35	8.1	35	30.1	77.6	26/07/1938
19380727	208	27	35	9.2	35	0	25	5.7	75	20	35	8.1	35	22.7	69.7	27/07/1938
19380728	209	27	35	11.8	35	0	25	5.7	75	18.9	35	8.3	35	23.3	60	28/07/1938
19380729	210	19.5	35	10.5	35	0	25	5.7	75	20	35	6.1	35	26.9	48.1	29/07/1938
19380730	211	23.7	35	8.4	35	0	25	5.7	75	19.7	35	6.9	35	23.6	62.6	30/07/1938
19380731	212	21.1	35	8.8	35	0	25	5.7	75	19.6	35	6.4	35	25.6	56.5	31/07/1938
19380801	213	24.3	35	9.2	35	0	25	5.8	75	20.2	35	6.9	35	22.7	59.3	1/08/1938
19380802	214	24.8	35	9.8	35	0	25	5.8	75	19.7	35	5.8	35	18.5	47.9	2/08/1938
19380803	215	24.9	35	10	35	0	25	5.9	75	20.4	35	6.7	35	21.3	54.6	3/08/1938
19380804	216	25.7	35	10.1	35	0	25	6	75	19.8	35	5.4	35	16.4	43.7	4/08/1938
19380805	217	27.4	35	12.2	35	0	25	6	75	19.2	35	9	35	24.7	63.4	5/08/1938
19380806	218	27.6	35	13.4	35	0	25	6.1	75	19.2	35	7.6	35	20.6	49.5	6/08/1938
19380807	219	25.2	35	13.9	35	0	25	6.2	75	19.6	35	5.9	35	18.4	37.2	7/08/1938
19380808	220	19.2	35	9.1	35	0	25	6.3	75	20.3	35	2.5	35	11.2	21.6	8/08/1938
19380809	221	20.6	35	8.6	35	0	25	6.4	75	21.5	35	5.9	35	24.3	52.8	9/08/1938
19380810	222	24.2	35	9.2	35	0	25	6.4	75	20.3	35	4.2	35	13.9	36.1	10/08/1938
19380811	223	25.3	35	11	35	0	25	6.5	75	16.9	35	6.4	35	19.9	48.8	11/08/1938
19380812	224	27.2	35	12.7	35	0	25	6.6	75	20.6	35	8.7	35	24.1	59.3	12/08/1938
19380813	225	29.2	35	12.1	35	0	25	6.6	75	21.1	35	10.5	35	25.9	74.4	13/08/1938
19380814	226	30.6	35	12.3	35	0	25	6.6	75	21.8	35	9.8	35	22.3	68.6	14/08/1938
19380815	227	29.2	35	13.2	35	0	25	6.7	75	22.2	35	9.5	35	23.4	62.6	15/08/1938
19380816	228	30.1	35	13	35	0	25	6.6	75	22.3	35	6.8	35	15.9	45.4	16/08/1938
19380817	229	30.9	35	14.9	35	0	25	6.6	75	20.7	35	8.3	35	18.6	49	17/08/1938
19380818	230	30.2	35	15.5	35	0	25	6.7	75	21.8	35	5.9	35	13.7	33.5	18/08/1938
19380819	231	29.3	35	14.2	35	0	25	6.7	75	21.2	35	8.7	35	21.3	53.8	19/08/1938
19380820	232	29.2	35	13.9	35	0	25	6.8	75	21.5	35	9.9	35	24.4	62.4	20/08/1938
19380821	233	28.6	35	13.4	35	0	25	6.9	75	22.1	35	11	35	28.1	71.6	21/08/1938
19380822	234	30	35	13.1	35	0	25	6.9	75	22.6	35	8.6	35	20.3	57.1	22/08/1938
19380823	235	28.8	35	15.6	35	0	25	6.9	75	19.9	35	14.3	35	36.1	80.7	23/08/1938
19380824	236	28.2	35	13.3	35	0	25	7.1	75	21.8	35	9.7	35	25.4	63.6	24/08/1938
19380825	237	28.9	35	9.7	35	0	25	7.2	75	23.3	35	5.1	35	12.8	42.4	25/08/1938
19380826	238	34.2	35	9.8	35	0	25	7.2	75	24	35	3.6	35	6.7	29.7	26/08/1938
19380827	239	34.1	35	12	35	0	25	7.2	75	23.6	35	3	35	5.6	21.4	27/08/1938
19380828	240	27.6	35	12.9	35	0	25	7.3	75	23.4	35	6.8	35	18.4	45.7	28/08/1938
19380829	241	25.8	35	9.6	35	0	25	7.2	75	24.4	35	4.9	35	14.8	41	29/08/1938
19380830	242	28	35	9.7	35	0	25	7.2	75	24.7	35	1.1	35	2.9	9.1	30/08/1938
19380831	243	28.4	35	10.5	35	0	25	7.3	75	24.4	35	0.7	35	1.8	5.5	31/08/1938
19380901	244	29	35	10.7	35	0	25	7.5	75	25	35	6.2	35	15.5	48.2	1/09/1938
19380902	245	29.3	35	11.9	35	0	25	7.6	75	24.2	35	8.6	35	21.1	61.8	2/09/1938
19380903	246	29.7	35	13.6	35	0	25	7.8	75	23.8	35	9.4	35	22.5	60.4	3/09/1938

19380904	247	29.9	35	14.2	35	0	25	7.8	75	23.6	35	9.6	35	22.8	59.3	4/09/1938
19380905	248	30.2	35	15.3	35	0	25	7.9	75	23.5	35	9.5	35	22.1	54.7	5/09/1938
19380906	249	30	35	13.5	35	0	25	8	75	24.8	35	3	35	7.1	19.4	6/09/1938
19380907	250	29.8	35	13.2	35	0	25	8.1	75	24.9	35	6.9	35	16.5	45.5	7/09/1938
19380908	251	29.8	35	13.4	35	0	25	8.2	75	24.5	35	5.7	35	13.6	37.1	8/09/1938
19380909	252	30.2	35	15.1	35	0	25	8.2	75	24.8	35	8.5	35	19.8	49.6	9/09/1938
19380910	253	30.2	35	15.5	35	0	25	8.3	75	25.3	35	8.9	35	20.7	50.6	10/09/1938
19380911	254	30	35	15	35	0	25	8.3	75	24.5	35	2.7	35	6.4	15.8	11/09/1938
19380912	255	31.2	35	13.3	35	0	25	8.4	75	25.5	35	5.5	35	12.1	36	12/09/1938
19380913	256	32.8	35	14.6	35	0	25	8.4	75	25.6	35	8.3	35	16.7	50	13/09/1938
19380914	257	34.5	35	13.8	35	0	25	8.6	75	25.3	35	9.4	35	17.2	59.6	14/09/1938
19380915	258	35.6	35	15.8	35	0	25	8.7	75	25.4	35	9.3	35	16	51.8	15/09/1938
19380916	259	35.6	35	16.3	35	0	25	8.8	75	26.1	35	7	35	12	37.8	16/09/1938
19380917	260	35	35	17.3	35	0	25	8.8	75	25.5	35	7.3	35	13	37	17/09/1938
19380918	261	32.9	35	16.4	35	0	25	8.8	75	25.5	35	7.3	35	14.6	39.2	18/09/1938
19380919	262	31.7	35	14.9	35	0	25	8.7	75	25.2	35	7.5	35	16	44.3	19/09/1938
19380920	263	32.2	35	14.8	35	0	25	8.8	75	23.7	35	7.7	35	16	45.8	20/09/1938
19380921	264	33.4	35	16.7	35	0	25	8.8	75	21.6	35	8.7	35	16.9	45.8	21/09/1938
19380922	265	32.4	35	17.5	35	0	25	8.8	75	25	35	3.4	35	7	17	22/09/1938
19380923	266	32.2	35	16.3	35	0	25	9	75	23.7	35	3.2	35	6.7	17.3	23/09/1938
19380924	267	32.1	35	16.6	35	0	25	9.2	75	26	35	7.4	35	15.5	39.2	24/09/1938
19380925	268	32	35	15.2	35	0	25	9.1	75	25.8	35	2.5	35	5.3	14.5	25/09/1938
19380926	269	33.4	35	14.9	35	0	25	9.2	75	25.8	35	8.2	35	15.9	48.4	26/09/1938
19380927	270	34.5	35	16.9	35	0	25	9.4	75	25	35	9.9	35	18.1	51.4	27/09/1938
19380928	271	36.5	35	18.1	35	0	25	9.5	75	25.4	35	9.9	35	16.2	47.7	28/09/1938
19380929	272	35.1	35	18.9	35	0	25	9.4	75	26	35	10.2	35	18	46.7	29/09/1938
19380930	273	36	35	17.8	35	0	25	9.4	75	26.6	35	10.5	35	17.7	51.5	30/09/1938
19381001	274	38.1	35	18.4	35	0	25	9.6	75	27.1	35	10.8	35	16.2	51.1	1/10/1938
19381002	275	38.3	35	19.7	35	0	25	9.7	75	26.6	35	11.1	35	16.5	48.4	2/10/1938
19381003	276	36.3	35	18.6	35	0	25	9.6	75	26	35	10.1	35	16.7	47.2	3/10/1938
19381004	277	36.5	35	20	35	0	25	9.6	75	26.4	35	9.9	35	16.2	42.4	4/10/1938
19381005	278	35.4	35	20.7	35	0	25	9.8	75	27.1	35	11.7	35	20.4	47.9	5/10/1938
19381006	279	37.2	35	19.1	35	0	25	9.9	75	26.9	35	10.8	35	17	48.9	6/10/1938
19381007	280	37.8	35	19.2	35	0	25	10.1	75	27.3	35	12.5	35	19.1	56.2	7/10/1938
19381008	281	36.2	35	20.7	35	0	25	10.1	75	26.3	35	15.3	35	25.5	62.7	8/10/1938
19381009	282	36.7	35	20.6	35	0	25	10.2	75	26.8	35	14.7	35	23.8	60.6	9/10/1938
19381010	283	35.4	35	20.3	35	0	25	10.4	75	26.8	35	13.5	35	23.5	56.7	10/10/1938
19381011	284	35.1	35	18.6	35	0	25	10.2	75	28.6	35	11.5	35	20.3	53.7	11/10/1938
19381012	285	37.6	35	16.4	35	0	25	10.2	75	26.5	35	12	35	18.5	64.4	12/10/1938
19381013	286	36.8	35	19.6	35	0	25	10.2	75	26.2	35	12.8	35	20.6	56.1	13/10/1938
19381014	287	35.9	35	20.3	35	0	25	10.3	75	26.4	35	16.9	35	28.6	71	14/10/1938
19381015	288	35	35	19	35	0	25	10.2	75	28	35	10	35	17.8	45.5	15/10/1938
19381016	289	35.8	35	18.3	35	0	25	10.3	75	29.2	35	10.8	35	18.4	51.4	16/10/1938
19381017	290	35.4	35	20.4	35	0	25	10.3	75	27.9	35	13.8	35	24	57.6	17/10/1938
19381018	291	35.1	35	20.2	35	0	25	10.4	75	26.6	35	10.5	35	18.6	44.4	18/10/1938
19381019	292	35.1	35	21.2	35	0	25	10.4	75	28.1	35	10.7	35	18.9	42.5	19/10/1938
19381020	293	35.8	35	19.8	35	0	25	10.4	75	28.4	35	10.8	35	18.4	46.8	20/10/1938
19381021	294	36.2	35	19.9	35	0	25	10.4	75	29.1	35	11	35	18.3	47.4	21/10/1938
19381022	295	37.1	35	20.3	35	0	25	10.4	75	27.4	35	15.6	35	24.7	65.5	22/10/1938
19381023	296	27	35	20.7	35	0	25	10.2	75	19.2	35	15.6	35	43.8	63.9	23/10/1938
19381024	297	29.6	35	16.4	35	0.2	25	10.3	75	29.7	35	9.8	35	23.6	52.6	24/10/1938
19381025	298	32.7	35	16.4	35	0	25	10.6	75	29	35	6	35	12.1	32.2	25/10/1938
19381026	299	37.2	35	18.6	35	0	25	10.9	75	29.2	35	10.5	35	16.5	49	26/10/1938
19381027	300	38.2	35	21	35	0	25	10.8	75	29	35	10.6	35	15.8	42.6	27/10/1938
19381028	301	38.9	35	21.7	35	0	25	10.8	75	27.6	35	14.6	35	21	56.3	28/10/1938
19381029	302	39.8	35	24	35	0	25	11	75	26.4	35	13.6	35	18.6	45.6	29/10/1938
19381030	303	33.2	35	23.7	35	0.3	25	10.9	75	22.8	35	15.2	35	29.9	51.9	30/10/1938
19381031	304	34.7	35	22.1	35	0	25	10.8	75	19.8	35	20.2	35	36.5	76	31/10/1938
19381101	305	35.2	35	21.7	35	0	25	11	75	26.3	35	13.6	35	23.9	52.4	1/11/1938
19381102	306	37	35	22.7	35	0	25	10.9	75	26.7	35	10.3	35	16.4	37.3	2/11/1938
19381103	307	39.3	35	23.5	35	0	25	10.7	75	27.8	35	16.1	35	22.7	55.6	3/11/1938
19381104	308	37.5	35	24.6	35	0	25	10.4	75	23.7	35	16.3	35	25.3	52.7	4/11/1938
19381105	309	36.4	35	23.7	35	0	25	10	75	19.2	35	15.3	35	25.2	52.2	5/11/1938
19381106	310	36.1	35	22.1	35	0	25	10.2	75	25.1	35	14.8	35	24.8	55.7	6/11/1938
19381107	311	36.9	35	20.7	35	0	25	10.2	75	27.9	35	14.6	35	23.4	59.8	7/11/1938
19381108	312	37.9	35	22.5	35	0	25	10.2	75	27.4	35	14.5	35	22	53.2	8/11/1938
19381109	313	39.6	35	22.7	35	0	25	10	75	26.8	35	14.6	35	20.2	52.9	9/11/1938
19381110	314	38.6	35	24.5	35	0	25	10.1	75	26	35	14.1	35	20.6	45.9	10/11/1938
19381111	315	38	35	23.3	35	0	25	9.8	75	23.8	35	15.6	35	23.5	54.6	11/11/1938
19381112	316	38.5	35	23.7	35	0	25	9.7	75	25.9	35	13.1	35	19.2	44.7	12/11/1938
19381113	317	38.3	35	24.2	35	0	25	9.9	75	25.7	35	13.5	35	20	44.7	13/11/1938
19381114	318	39	35	24.4	35	0.1	25	9.9	75	25.5	35	15	35	21.5	49.1	14/11/1938
19381115	319	38.4	35	24.6	35	0	25	10	75	22.3	35	17	35	25.1	55	15/11/1938
19381116	320	36.8	35	22.9	35	0.1	25	10	75	23.6	35	16.7	35	26.9	59.8	16/11/1938
19381117	321	36	35	23.9	35	0	25	10.1	75	23.6	35	17.6	35	29.6	59.4	17/11/1938
19381118	322	35.4	35	22.7	35	1.9	25	10	75	26.7	35	17.4	35	30.3	63.1	18/11/1938
19381119	323	35.8	35	22.7	35	7.8	25	10.1	75	26.4	35	15.9	35	27.1	57.7	19/11/1938
19381120	324	34.3	35	23.1	35	0	25	10.3	75	19.8	35	16.3	35	30.1	57.7	20/11/1938
19381121	325	35.7	35	23.3	35	0	25	10.5	75	13.6	35	15.5	35	26.5	54.2	21/11/1938
19381122	326	35.5	35	22.5	35	0	25	10.3	75	21.3	35	16.9	35	29.2	62	22/11/1938
19381123	327	37.9	35	24.4	35	0	25	10.3	75	23	35	17.2	35	26.1	56.3	23/11/1938
19381124	328	40.1	35	24.4	35	0	25	10.4	75	28	35	16.9	35	22.8	55.3	24/11/1938
19381125	329	41	35	24.4	35	0	25	10.2	75	28.7	35	16.3				

19381126	330	41.7	35	25.3	35	0	25	9.9	75	27.5	35	16.5	35	20.4	51.2	26/11/1938
19381127	331	41	35	24.8	35	0	25	10.1	75	25.8	35	18.6	35	23.9	59.4	27/11/1938
19381128	332	39.1	35	24.4	35	0	25	10.3	75	24.1	35	18	35	25.6	58.9	28/11/1938
19381129	333	38	35	24.8	35	0	25	10.3	75	24.5	35	16.1	35	24.3	51.4	29/11/1938
19381130	334	38.9	35	22.9	35	0	25	10.5	75	28.6	35	15	35	21.6	53.7	30/11/1938
19381201	335	38.7	35	22.1	35	0	25	10.8	75	27.3	35	11.5	35	16.7	43.3	1/12/1938
19381202	336	38.1	35	22	35	0	25	11.1	75	29.1	35	8.5	35	12.8	32.2	2/12/1938
19381203	337	37.3	35	23.1	35	0	25	11.1	75	24.7	35	15.3	35	24	54.2	3/12/1938
19381204	338	37.4	35	23.4	35	0	25	11.3	75	25.9	35	14.6	35	22.8	50.7	4/12/1938
19381205	339	37.2	35	23.8	35	0	25	11.1	75	23.9	35	15.1	35	23.8	51.2	5/12/1938
19381206	340	37.3	35	24.1	35	0	25	10.6	75	24.8	35	14.7	35	23	49	6/12/1938
19381207	341	40.7	35	22.9	35	0	25	9.8	75	27.7	35	15.5	35	20.2	55.5	7/12/1938
19381208	342	42.9	35	24.4	35	0	25	9.3	75	29.2	35	15.6	35	18.1	51.1	8/12/1938
19381209	343	42.5	35	25.2	35	0	25	9.2	75	30.8	35	16.1	35	19.1	50.2	9/12/1938
19381210	344	43.7	35	26.8	35	0	25	9.4	75	30.1	35	18.8	35	21	53.4	10/12/1938
19381211	345	42.5	35	25.5	35	0	25	9.3	75	28	35	17.5	35	20.8	53.6	11/12/1938
19381212	346	42.4	35	25.7	35	0	25	9.2	75	27.3	35	16.4	35	19.6	49.7	12/12/1938
19381213	347	39.6	35	26.1	35	0	25	9.4	75	28.9	35	16.3	35	22.6	48.2	13/12/1938
19381214	348	40.1	35	24.9	35	0	25	9.5	75	30.1	35	6.7	35	9	21.3	14/12/1938
19381215	349	39.9	35	23.4	35	0	25	9.2	75	28.8	35	11	35	15	38.2	15/12/1938
19381216	350	39	35	23	35	0	25	9.6	75	26.9	35	16.3	35	23.3	58	16/12/1938
19381217	351	40.4	35	24.6	35	0	25	9.7	75	27.8	35	16.5	35	21.9	53.4	17/12/1938
19381218	352	40.3	35	25	35	0	25	9.5	75	27.5	35	15.1	35	20.1	47.7	18/12/1938
19381219	353	40.7	35	24.5	35	0	25	9.5	75	29.3	35	18.2	35	23.8	59.2	19/12/1938
19381220	354	40.4	35	24.6	35	0	25	9.5	75	28.9	35	18.5	35	24.5	59.8	20/12/1938
19381221	355	41.4	35	24.3	35	0	25	9.6	75	29.7	35	17.9	35	22.5	58.9	21/12/1938
19381222	356	40.7	35	24.9	35	0	25	9.8	75	31.5	35	18	35	23.5	57.2	22/12/1938
19381223	357	41.3	35	26.8	35	0	25	9.7	75	29.6	35	18	35	22.8	51.1	23/12/1938
19381224	358	41.5	35	26	35	0	25	9.3	75	28.9	35	18.2	35	22.8	54.2	24/12/1938
19381225	359	42.4	35	25.8	35	0	25	8.9	75	29.2	35	19.5	35	23.3	58.7	25/12/1938
19381226	360	42.6	35	25.6	35	0	25	8.9	75	30.5	35	18.1	35	21.4	55.2	26/12/1938
19381227	361	42.8	35	25.9	35	0	25	8.5	75	30.8	35	17.4	35	20.3	52.1	27/12/1938
19381228	362	40.5	35	25.7	35	0	25	8.3	75	28	35	18.8	35	24.8	56.9	28/12/1938
19381229	363	40.9	35	27.2	35	0	25	8.6	75	29.3	35	19.2	35	24.8	53.2	29/12/1938
19381230	364	40.8	35	25.3	35	0	25	8.9	75	29.8	35	17.8	35	23.1	55.2	30/12/1938
19381231	365	41	35	26.1	35	0	25	8.4	75	26.5	35	19.2	35	24.7	56.8	31/12/1938
19390101	1	42.6	35	26.4	35	0	25	8.7	75	28.2	35	18.4	35	21.7	53.5	1/01/1939
19390102	2	42.3	35	25.8	35	0	25	8.7	75	26.8	35	16.8	35	20.2	50.6	2/01/1939
19390103	3	38.5	35	25.8	35	0	25	8.5	75	24.9	35	21.4	35	31.4	64.4	3/01/1939
19390104	4	38.7	35	26.4	35	0.1	25	8.8	75	25.5	35	20.8	35	30.2	60.4	4/01/1939
19390105	5	37.8	35	24.9	35	0	25	8.6	75	25	35	20.6	35	31.4	65.4	5/01/1939
19390106	6	36.9	35	24.9	35	0	25	8.6	75	22.2	35	19.3	35	30.9	61.3	6/01/1939
19390107	7	38.3	35	23.9	35	29.9	25	8.6	75	24.5	35	20.1	35	29.8	67.8	7/01/1939
19390108	8	37.8	35	24.3	35	0	25	9	75	22.3	35	21.7	35	33.1	71.5	8/01/1939
19390109	9	36.9	35	23.8	35	1.2	25	9.1	75	21.8	35	21.5	35	34.4	72.9	9/01/1939
19390110	10	36.7	35	23.8	35	0	25	9.2	75	22.3	35	21.9	35	35.5	74.3	10/01/1939
19390111	11	36.5	35	24.6	35	0	25	9.2	75	22.1	35	22.3	35	36.5	72.1	11/01/1939
19390112	12	35.6	35	24.2	35	0	25	9.1	75	22.8	35	22.4	35	38.5	74.2	12/01/1939
19390113	13	36.1	35	24.9	35	1	25	9	75	22	35	22.1	35	37	70.2	13/01/1939
19390114	14	37.5	35	25.1	35	0	25	9.1	75	22	35	22.9	35	35.5	71.9	14/01/1939
19390115	15	35.3	35	24.3	35	3.9	25	9.1	75	22.7	35	23.4	35	40.9	77	15/01/1939
19390116	16	34.9	35	24	35	0	25	9.3	75	23.8	35	24.4	35	43.6	81.8	16/01/1939
19390117	17	36	35	24	35	0	25	9.4	75	23	35	24.3	35	40.9	81.5	17/01/1939
19390118	18	38.1	35	25.5	35	0.1	25	9.4	75	24.2	35	24.5	35	36.8	75.1	18/01/1939
19390119	19	35.4	35	24.5	35	15.9	25	9.2	75	21.9	35	26	35	45.2	84.6	19/01/1939
19390120	20	34.5	35	24.3	35	7.3	25	9.3	75	19.8	35	25.9	35	47.4	85.3	20/01/1939
19390121	21	36.6	35	24.9	35	0.1	25	9.3	75	20.8	35	25.8	35	42	82	21/01/1939
19390122	22	36	35	25.2	35	0	25	9.1	75	22	35	26.4	35	44.4	82.4	22/01/1939
19390123	23	37.6	35	25.6	35	0	25	9.1	75	21.6	35	25.9	35	39.9	78.9	23/01/1939
19390124	24	36.9	35	25.7	35	0	25	8.7	75	25.3	35	26.6	35	42.6	80.6	24/01/1939
19390125	25	38.1	35	26.2	35	0	25	8.7	75	25.8	35	26.1	35	39.2	76.8	25/01/1939
19390126	26	38.5	35	26.8	35	0	25	8.6	75	23.7	35	26.5	35	38.9	75.2	26/01/1939
19390127	27	35.2	35	24.6	35	1.2	25	8.8	75	19.2	35	24.6	35	43.3	79.6	27/01/1939
19390128	28	34.4	35	24.1	35	0.2	25	8.9	75	22.2	35	21.4	35	39.3	71.3	28/01/1939
19390129	29	36.9	35	23.5	35	0	25	9.3	75	26.3	35	18.7	35	30	64.6	29/01/1939
19390130	30	37.7	35	23.5	35	0	25	9.3	75	25.7	35	17.8	35	27.3	61.5	30/01/1939
19390131	31	38	35	24.1	35	0	25	9.2	75	25.5	35	21	35	31.7	70	31/01/1939
19390201	32	38.4	35	23.9	35	0	25	9.2	75	26.8	35	20.2	35	29.8	68.1	1/02/1939
19390202	33	39.3	35	25.7	35	0.1	25	9	75	28.2	35	21.3	35	30	64.5	2/02/1939
19390203	34	39.2	35	26	35	0	25	8.8	75	26	35	15.8	35	22.4	47	3/02/1939
19390204	35	38.1	35	26.3	35	0	25	8.4	75	23.5	35	19.7	35	29.6	57.6	4/02/1939
19390205	36	35.8	35	23.3	35	0	25	8.6	75	17.6	35	21.6	35	36.8	75.5	5/02/1939
19390206	37	36.2	35	24.2	35	0	25	8.7	75	20.9	35	21.1	35	35.1	69.9	6/02/1939
19390207	38	35.7	35	24.3	35	0	25	8.8	75	22.2	35	21.4	35	36.6	70.5	7/02/1939
19390208	39	35.3	35	24.7	35	0	25	8.9	75	20.7	35	21.5	35	37.6	69.1	8/02/1939
19390209	40	34.3	35	26.6	35	0	25	8.7	75	20.6	35	22.1	35	40.9	63.5	9/02/1939
19390210	41	33.9	35	27.3	35	0	25	8.5	75	17.9	35	21.7	35	41	59.8	10/02/1939
19390211	42	31.5	35	25.8	35	0	25	8.5	75	15.6	35	19.7	35	42.6	59.3	11/02/1939
19390212	43	28.6	35	21.6	35	0	25	8.3	75	15.3	35	17	35	43.4	65.9	12/02/1939
19390213	44	27.3	35	19.5	35	4.8	25	8	75	11.6	35	20.1	35	55.4	88.7	13/02/1939
19390214	45	30	35	20.8	35	48	25	8	75	14.5	35	23.8	35	56.1	96.9	14/02/1939
19390215	46	34.5	35	23.4	35	0	25	8	75	19.6	35	28.8	35	52.7	100	15/02/1939
19390216	47	34.2	35	24.6	35	0	25	8.1	75	20.8	35	27	35	50.2	87.3	

19390217	48	33.2	35	24.1	35	0	25	8.4	75	22	35	24.9	35	48.9	83	17/02/1939
19390218	49	30.9	35	24	35	0	25	8.7	75	22.6	35	25.8	35	57.8	86.5	18/02/1939
19390219	50	35.3	35	23.9	35	2.6	25	8.8	75	19.3	35	21.4	35	37.4	72.2	19/02/1939
19390220	51	35.7	35	24	35	0.2	25	8.9	75	25.3	35	22.3	35	38.2	74.8	20/02/1939
19390221	52	36.7	35	24.7	35	2.3	25	9.1	75	24.5	35	21.8	35	35.3	70.1	21/02/1939
19390222	53	35.7	35	23.6	35	1.8	25	8.9	75	23.2	35	22.8	35	39	78.3	22/02/1939
19390223	54	35.7	35	24.8	35	1.5	25	8.9	75	23.3	35	24.4	35	41.7	78	23/02/1939
19390224	55	34.6	35	24.4	35	15.9	25	9	75	22.3	35	24.5	35	44.5	80.2	24/02/1939
19390225	56	33.6	35	25.1	35	0	25	7.8	75	20.3	35	24.9	35	47.9	78.2	25/02/1939
19390226	57	25.1	35	24.1	35	2.3	25	7.3	75	5.6	35	26.2	35	82.2	87.3	26/02/1939
19390227	58	21.9	35	18.8	35	3.3	25	6.6	75	13.1	35	21.7	35	82.6	100	27/02/1939
19390228	59	25.9	35	16.4	35	0	25	8.4	75	17.5	35	16.6	35	49.7	89.1	28/02/1939
19390301	60	32.3	35	19	35	0	25	6.6	75	21	35	15.1	35	31.2	68.8	1/03/1939
19390302	61	31.2	35	21.7	35	0	25	6.3	75	22.6	35	20.8	35	45.8	80.2	2/03/1939
19390303	62	33.9	35	22.1	35	0	25	6.5	75	24.5	35	21.3	35	40.3	80.1	3/03/1939
19390304	63	35.9	35	23.3	35	0.1	25	6.8	75	25.4	35	21	35	35.5	73.4	4/03/1939
19390305	64	35.8	35	23	35	0	25	7	75	25.3	35	20.4	35	34.7	72.6	5/03/1939
19390306	65	36.7	35	23.6	35	0	25	7.1	75	24.7	35	21.2	35	34.3	72.8	6/03/1939
19390307	66	36	35	23.2	35	0	25	7.1	75	22.7	35	22.8	35	38.4	80.2	7/03/1939
19390308	67	35.6	35	23.4	35	0	25	7.3	75	22.8	35	19.5	35	33.5	67.8	8/03/1939
19390309	68	35.3	35	22.6	35	0	25	7.3	75	25.2	35	20.7	35	36.2	75.5	9/03/1939
19390310	69	36	35	22.9	35	0	25	7.5	75	26.2	35	16.9	35	28.4	60.5	10/03/1939
19390311	70	36.3	35	22.3	35	0	25	7.5	75	25.1	35	18.5	35	30.6	68.7	11/03/1939
19390312	71	37	35	23.2	35	0	25	7.7	75	25.2	35	21.5	35	34.3	75.6	12/03/1939
19390313	72	34.9	35	23.9	35	0	25	7.9	75	19.7	35	19.6	35	35	66.1	13/03/1939
19390314	73	35	35	21.2	35	0	25	8	75	25.6	35	17.1	35	30.4	68	14/03/1939
19390315	74	35.6	35	22.3	35	0	25	8	75	25.7	35	15.9	35	27.4	59.1	15/03/1939
19390316	75	35.6	35	21.7	35	0	25	8	75	24.2	35	16.8	35	28.9	64.7	16/03/1939
19390317	76	35.7	35	22.7	35	0	25	7.8	75	22.8	35	18.8	35	32.2	68.2	17/03/1939
19390318	77	35.9	35	24	35	0	25	7.8	75	23.9	35	20.6	35	34.9	69.1	18/03/1939
19390319	78	35.5	35	23.9	35	0	25	7.8	75	23.1	35	19.4	35	33.6	65.4	19/03/1939
19390320	79	35.3	35	23.6	35	0	25	7.9	75	21.1	35	20.1	35	35.2	69	20/03/1939
19390321	80	32.9	35	23.4	35	0	25	7.9	75	19.7	35	19.9	35	39.8	69.2	21/03/1939
19390322	81	31.5	35	22.8	35	0	25	8.2	75	16.6	35	20.9	35	45.2	75.3	22/03/1939
19390323	82	31.1	35	22.8	35	0	25	8.3	75	16.3	35	17.4	35	38.5	62.7	23/03/1939
19390324	83	31	35	23.3	35	0	25	8.3	75	14.1	35	17.3	35	38.5	60.5	24/03/1939
19390325	84	29.4	35	22.2	35	0	25	8.1	75	12.7	35	18.3	35	44.6	68.4	25/03/1939
19390326	85	29.7	35	21.4	35	17.6	25	8.2	75	8	35	23.3	35	55.9	91.5	26/03/1939
19390327	86	31.4	35	22.1	35	30.7	25	8	75	16.2	35	19.7	35	42.9	74.1	27/03/1939
19390328	87	33.7	35	22.1	35	1.9	25	7.8	75	20	35	21.4	35	40.9	80.5	28/03/1939
19390329	88	33.8	35	22.7	35	0	25	7.9	75	21.2	35	21.1	35	40.1	76.5	29/03/1939
19390330	89	33.9	35	23.1	35	0.1	25	8	75	21.6	35	23.7	35	44.8	83.9	30/03/1939
19390331	90	34.6	35	21.8	35	0	25	7.7	75	23.3	35	23.9	35	43.5	91.5	31/03/1939
19390401	91	35.8	35	22.1	35	0	25	7.6	75	22.5	35	14.9	35	25.4	56	1/04/1939
19390402	92	34.7	35	22.4	35	0	25	7.6	75	23.6	35	19.1	35	34.5	70.5	2/04/1939
19390403	93	35.1	35	22.7	35	0	25	7.4	75	22.4	35	18.6	35	32.9	67.4	3/04/1939
19390404	94	35.6	35	23.7	35	0	25	7.5	75	21.6	35	19.2	35	33	65.5	4/04/1939
19390405	95	34.8	35	23.1	35	0	25	7.6	75	22.2	35	20.1	35	36.1	71.1	5/04/1939
19390406	96	35.3	35	25.8	35	0	25	7.8	75	21.6	35	18	35	31.5	54.2	6/04/1939
19390407	97	34.9	35	23.7	35	0	25	7.6	75	21.9	35	16.5	35	29.5	56.3	7/04/1939
19390408	98	34.6	35	22.8	35	0	25	7.5	75	21	35	18.7	35	34	67.4	8/04/1939
19390409	99	34.6	35	22.8	35	0	25	7.4	75	20	35	17.3	35	31.5	62.4	9/04/1939
19390410	100	33	35	22	35	4.1	25	7.5	75	18.5	35	20	35	39.8	75.7	10/04/1939
19390411	101	33	35	21.1	35	0.5	25	7.4	75	19.2	35	18.5	35	36.8	74	11/04/1939
19390412	102	33.7	35	22.3	35	0.6	25	7.4	75	20.6	35	19.3	35	36.9	71.7	12/04/1939
19390413	103	33.3	35	22.6	35	0	25	7.4	75	17.1	35	21.4	35	41.8	78.1	13/04/1939
19390414	104	30.6	35	22.5	35	0	25	7.4	75	18.5	35	20.2	35	46	74.1	14/04/1939
19390415	105	29.9	35	21.2	35	0	25	7.3	75	17.8	35	18.6	35	44.1	73.9	15/04/1939
19390416	106	27.7	35	20.8	35	0	25	7.5	75	17	35	17.4	35	46.9	70.9	16/04/1939
19390417	107	26.2	35	18.5	35	7.5	25	7.5	75	16.7	35	15.8	35	46.5	74.2	17/04/1939
19390418	108	24.2	35	17.9	35	0	25	7.4	75	19.2	35	14.2	35	47	69.3	18/04/1939
19390419	109	25.3	35	15.7	35	0	25	7.5	75	21.6	35	10.7	35	33.2	60	19/04/1939
19390420	110	27.9	35	11	35	0	25	7.2	75	22.7	35	7.9	35	21	60.2	20/04/1939
19390421	111	29.2	35	13.5	35	0	25	6.9	75	21.8	35	7.9	35	19.5	51.1	21/04/1939
19390422	112	31.8	35	17.3	35	0	25	6.5	75	21	35	12.1	35	25.7	61.3	22/04/1939
19390423	113	32.6	35	18.3	35	0	25	6.3	75	20.2	35	14.4	35	29.3	68.5	23/04/1939
19390424	114	32	35	19	35	0	25	6.2	75	19	35	16.3	35	34.3	74.2	24/04/1939
19390425	115	31.6	35	19.1	35	0	25	6.4	75	20.3	35	14.2	35	30.5	64.3	25/04/1939
19390426	116	30.5	35	18.8	35	0	25	6.4	75	20.4	35	11.1	35	25.4	51.2	26/04/1939
19390427	117	30.5	35	16	35	0	25	6.4	75	21	35	5.5	35	12.6	30.3	27/04/1939
19390428	118	31.2	35	16.6	35	0	25	6.6	75	20.3	35	8.9	35	19.6	47.1	28/04/1939
19390429	119	31.4	35	14.9	35	0	25	6.6	75	21.4	35	8.9	35	19.4	52.6	29/04/1939
19390430	120	30.4	35	15.6	35	0	25	6.6	75	19.9	35	10.7	35	24.6	60.4	30/04/1939
19390501	121	31.3	35	14.2	35	0	25	6.6	75	20.5	35	11.9	35	26	73.5	1/05/1939
19390502	122	30.5	35	13.4	35	0	25	6.5	75	21.5	35	10.8	35	24.7	70.3	2/05/1939
19390503	123	30.4	35	15.2	35	0	25	6.4	75	21.4	35	9.1	35	21	52.7	3/05/1939
19390504	124	30.8	35	14.6	35	0	25	6.3	75	21.4	35	8.4	35	18.9	50.6	4/05/1939
19390505	125	30.4	35	14.1	35	0	25	6.3	75	20.7	35	6.9	35	15.9	42.9	5/05/1939
19390506	126	31.1	35	14.9	35	0	25	6.3	75	20.9	35	7.8	35	17.3	46.1	6/05/1939
19390507	127	31	35	14.8	35	0	25	6.4	75	20.9	35	10.6	35	23.6	63	7/05/1939
19390508	128	30.8	35	14.9	35	0	25	6.4	75	20.5	35	11.2	35	25.2	66.1	8/05/1939
19390509	129	31.3	35	15.1	35	0	25	6.4	75	20	35	10.2	35	22.3	59.5	9/05/1939
19390510	130	30.9	35	16.2	35	0	25	6.2	75	19.8	35	12.3	35	27.5	66.8	10/05

19390511	131	30.6	35	16.3	35	0	25	6.1	75	19.7	35	13.2	35	30.1	71.3	11/05/1939
19390512	132	30.7	35	17.9	35	0	25	6	75	19.3	35	12.8	35	29	62.4	12/05/1939
19390513	133	29.9	35	17.9	35	0	25	5.8	75	17.5	35	12.3	35	29.2	60	13/05/1939
19390514	134	30.3	35	16.9	35	0	25	5.8	75	18.8	35	12.7	35	29.4	66	14/05/1939
19390515	135	30.7	35	16.6	35	0	25	5.7	75	17.4	35	12.3	35	27.9	65.1	15/05/1939
19390516	136	30.5	35	17.4	35	0	25	5.8	75	18.2	35	11.4	35	26.1	57.4	16/05/1939
19390517	137	31.5	35	15.9	35	0	25	5.7	75	19.3	35	12.7	35	27.5	70.3	17/05/1939
19390518	138	31.8	35	16.9	35	0	25	5.5	75	19.6	35	10.6	35	22.5	55.1	18/05/1939
19390519	139	30.7	35	17.6	35	0	25	5.5	75	19.2	35	9	35	20.4	44.7	19/05/1939
19390520	140	29.5	35	14.9	35	0	25	5.4	75	18.3	35	9.5	35	23	56.1	20/05/1939
19390521	141	30.1	35	14.7	35	0	25	5.2	75	18.8	35	9.2	35	21.6	55	21/05/1939
19390522	142	30.3	35	14.8	35	0	25	5.3	75	18.4	35	5.4	35	12.5	32.1	22/05/1939
19390523	143	28.2	35	15.5	35	0	25	5.3	75	18.8	35	9.8	35	25.6	55.7	23/05/1939
19390524	144	27	35	13.8	35	0	25	5.3	75	19.4	35	8.2	35	23	52	24/05/1939
19390525	145	25.8	35	12.5	35	0	25	5.3	75	18.5	35	6.4	35	19.3	44.2	25/05/1939
19390526	146	26.9	35	11.8	35	0	25	5.2	75	18.6	35	8.4	35	23.7	60.7	26/05/1939
19390527	147	27	35	14.7	35	0	25	5.2	75	18.4	35	11.7	35	32.8	70	27/05/1939
19390528	148	27.1	35	14	35	0	25	5.2	75	18.1	35	11.2	35	31.2	70.1	28/05/1939
19390529	149	29.1	35	14.3	35	0	25	5.3	75	17.3	35	12.5	35	31	76.7	29/05/1939
19390530	150	29.6	35	16	35	0	25	5.2	75	15.9	35	12.3	35	29.7	67.7	30/05/1939
19390531	151	25.3	35	13.9	35	0	25	5.2	75	17	35	12.6	35	39.1	79.4	31/05/1939
19390601	152	23.2	35	10.8	35	0	25	5.1	75	19.1	35	8.6	35	30.3	66.4	1/06/1939
19390602	153	21.5	35	8.3	35	0	25	5	75	19	35	7.1	35	27.7	64.9	2/06/1939
19390603	154	20.6	35	6.7	35	0	25	5	75	18.3	35	6.4	35	26.4	65.3	3/06/1939
19390604	155	21.9	35	8.3	35	0	25	4.9	75	16.4	35	8.8	35	33.5	80.4	4/06/1939
19390605	156	21.7	35	7.8	35	0	25	5	75	18.8	35	6	35	23.1	56.7	5/06/1939
19390606	157	24	35	6.6	35	0	25	5.1	75	18.7	35	5.8	35	19.4	59.5	6/06/1939
19390607	158	23.6	35	6.7	35	0	25	5	75	18.7	35	5.7	35	19.6	58.1	7/06/1939
19390608	159	25.7	35	7.8	35	0	25	5	75	17.9	35	5.2	35	15.8	49.2	8/06/1939
19390609	160	25.6	35	9.5	35	0	25	5.1	75	17	35	6.8	35	20.7	57.3	9/06/1939
19390610	161	25	35	11.6	35	0	25	4.9	75	17.3	35	7	35	22.1	51.3	10/06/1939
19390611	162	26.4	35	10.8	35	0	25	4.9	75	18.6	35	8.3	35	24.1	64.1	11/06/1939
19390612	163	26.3	35	12.9	35	0	25	5	75	13.3	35	8.2	35	24	55.1	12/06/1939
19390613	164	27.8	35	14.3	35	0	25	4.8	75	12.3	35	12.5	35	33.5	76.7	13/06/1939
19390614	165	25.2	35	17	35	0	25	4.8	75	9.9	35	13.8	35	43.1	71.3	14/06/1939
19390615	166	25.4	35	18.4	35	0.5	25	4.8	75	9.5	35	16.8	35	51.8	79.4	15/06/1939
19390616	167	19.9	35	16.6	35	8.5	25	4.8	75	6.5	35	19.7	35	84.8	100	16/06/1939
19390617	168	22.6	35	14.6	35	0.6	25	4.8	75	11.6	35	16.3	35	59.5	98.1	17/06/1939
19390618	169	22.7	35	12.4	35	0	25	4.8	75	16.9	35	15	35	54.4	100	18/06/1939
19390619	170	22.6	35	11.8	35	0	25	4.9	75	17.1	35	13.4	35	48.9	96.9	19/06/1939
19390620	171	21.6	35	10	35	0	25	5	75	18	35	9.3	35	36.1	75.8	20/06/1939
19390621	172	21.4	35	7.7	35	0	25	5.1	75	18.3	35	8.4	35	33	80	21/06/1939
19390622	173	22.4	35	7.5	35	0	25	5.1	75	18	35	9	35	33.2	86.9	22/06/1939
19390623	174	25.3	35	7.7	35	0	25	5.2	75	18.2	35	8.4	35	26.1	80	23/06/1939
19390624	175	27	35	10.2	35	0	25	5.2	75	18	35	9	35	25.2	72.4	24/06/1939
19390625	176	26.5	35	14	35	0	25	5.1	75	15.9	35	17.6	35	50.8	100	25/06/1939
19390626	177	28.6	35	15.2	35	0	25	5.1	75	17	35	13.9	35	35.5	80.5	26/06/1939
19390627	178	28.9	35	14.5	35	0	25	5	75	18	35	9.9	35	24.9	60	27/06/1939
19390628	179	29.7	35	13.4	35	0	25	5	75	17.6	35	7.5	35	18	48.8	28/06/1939
19390629	180	26.2	35	15.3	35	0	25	5.1	75	15.9	35	14.5	35	42.6	83.5	29/06/1939
19390630	181	25.2	35	15.9	35	0	25	5.1	75	14.6	35	15.1	35	47.1	83.6	30/06/1939
19390701	182	23.7	35	15.9	35	0.4	25	4.9	75	9.5	35	19.2	35	65.5	100	1/07/1939
19390702	183	24.5	35	15.4	35	0.2	25	4.9	75	12.4	35	16.5	35	53.7	94.4	2/07/1939
19390703	184	25.1	35	16.8	35	0	25	5	75	9.2	35	18.2	35	57.1	95.2	3/07/1939
19390704	185	18	35	13.5	35	0	25	4.9	75	12.8	35	13.1	35	63.5	84.7	4/07/1939
19390705	186	15.2	35	7.8	35	0	25	4.9	75	16.2	35	9.7	35	56.2	91.7	5/07/1939
19390706	187	16.9	35	4.9	35	0	25	5	75	17.8	35	8.1	35	42.1	93.6	6/07/1939
19390707	188	20.8	35	5.5	35	0	25	5	75	18.4	35	9.1	35	37.1	100	7/07/1939
19390708	189	19.9	35	7.3	35	0	25	5.1	75	18.4	35	7.5	35	32.3	73.4	8/07/1939
19390709	190	19.8	35	4.2	35	0	25	5.1	75	18.5	35	7.6	35	32.9	92.2	9/07/1939
19390710	191	23.6	35	5.5	35	0	25	5.2	75	19.3	35	7.9	35	27.1	87.5	10/07/1939
19390711	192	20.1	35	6.7	35	0	25	5.1	75	18.7	35	10.2	35	43.4	100	11/07/1939
19390712	193	19.4	35	5.4	35	0	25	5.1	75	18.4	35	9.6	35	42.6	100	12/07/1939
19390713	194	21.6	35	6	35	0	25	5.1	75	18.8	35	9.7	35	37.6	100	13/07/1939
19390714	195	23.4	35	5.9	35	0	25	5.1	75	18.1	35	8.2	35	28.5	88.4	14/07/1939
19390715	196	24.6	35	6.9	35	0	25	5.1	75	18.6	35	8.7	35	28.1	87.5	15/07/1939
19390716	197	26	35	7.9	35	0	25	5.2	75	18.8	35	8.6	35	25.6	80.8	16/07/1939
19390717	198	26.7	35	9.3	35	0	25	5.3	75	18.5	35	10.2	35	29.1	87.1	17/07/1939
19390718	199	22.6	35	11	35	0	25	5.4	75	18.2	35	8.9	35	32.5	67.8	18/07/1939
19390719	200	21	35	6.9	35	0	25	5.5	75	17.6	35	6.8	35	27.4	68.4	19/07/1939
19390720	201	22.1	35	12.6	35	0	25	5.6	75	15.2	35	8.6	35	32.3	59	20/07/1939
19390721	202	25.1	35	11.3	35	0	25	5.6	75	18.8	35	8.9	35	27.9	66.5	21/07/1939
19390722	203	22.4	35	13.3	35	0	25	5.6	75	11.6	35	10.6	35	39.1	69.4	22/07/1939
19390723	204	22.4	35	13.1	35	0	25	5.6	75	13.8	35	11.5	35	42.5	76.3	23/07/1939
19390724	205	17.8	35	12.5	35	0	25	5.5	75	11.6	35	12.1	35	59.4	83.5	24/07/1939
19390725	206	17.2	35	13.2	35	0	25	5.6	75	8.9	35	11.3	35	57.6	74.5	25/07/1939
19390726	207	22.5	35	12.3	35	0.1	25	5.6	75	14.4	35	9.2	35	33.8	64.4	26/07/1939
19390727	208	25	35	12.7	35	0	25	5.7	75	17.6	35	10.4	35	32.8	70.9	27/07/1939
19390728	209	27.3	35	13.8	35	0	25	5.7	75	17.5	35	10	35	27.6	63.4	28/07/1939
19390729	210	28.8	35	13.6	35	0	25	5.7	75	18.7	35	14.2	35	35.9	91.2	29/07/1939
19390730	211	28.9	35	14.4	35	0	25	5.7	75	16.2	35	16.9	35	42.4	100	30/07/1939
19390731	212	21.8	35	15.4	35	0	25	5.7	75	12.1	35	18.3	35	70.1	100	31/07/1939
19390801	213	17.7	35	14	35	9	25	5.8	75	10.7	35	14.1	35	69.7	88.3	1/08/1939

19390802	214	18.4	35	6.7	35	0	25	5.8	75	20.6	35	9.6	35	45.4	97.9	2/08/1939
19390803	215	19.1	35	6.3	35	0	25	5.9	75	21.3	35	7.7	35	34.8	80.7	3/08/1939
19390804	216	20.9	35	3.9	35	0	25	6	75	21.1	35	8.9	35	36	100	4/08/1939
19390805	217	25.3	35	4.5	35	0	25	6	75	21.6	35	7.5	35	23.3	89.1	5/08/1939
19390806	218	26.5	35	7.3	35	0	25	6.1	75	20	35	8.2	35	23.7	80.2	6/08/1939
19390807	219	24.6	35	9.6	35	0	25	6.2	75	20.6	35	8.6	35	27.8	72	7/08/1939
19390808	220	24.6	35	11	35	0	25	6.3	75	20.3	35	7.4	35	23.9	56.4	8/08/1939
19390809	221	22.4	35	8.2	35	0	25	6.4	75	21.6	35	7	35	25.8	64.4	9/08/1939
19390810	222	19.1	35	7.2	35	0	25	6.4	75	21.8	35	6.7	35	30.3	66	10/08/1939
19390811	223	19.4	35	5	35	0	25	6.5	75	22	35	5.6	35	24.9	64.2	11/08/1939
19390812	224	23.1	35	6.5	35	0	25	6.6	75	21.4	35	4.8	35	17	49.6	12/08/1939
19390813	225	25	35	7.1	35	0	25	6.6	75	21.8	35	9.3	35	29.4	92.3	13/08/1939
19390814	226	26.3	35	10.2	35	0	25	6.6	75	22	35	6.7	35	19.6	53.9	14/08/1939
19390815	227	26.2	35	10.2	35	0	25	6.7	75	22.5	35	10.8	35	31.8	86.8	15/08/1939
19390816	228	26	35	9.8	35	0	25	6.6	75	22.2	35	6.7	35	19.9	55.3	16/08/1939
19390817	229	26.2	35	7.4	35	0	25	6.6	75	22.8	35	6.5	35	19.1	63.2	17/08/1939
19390818	230	26.2	35	8.2	35	0	25	6.7	75	22.8	35	7.1	35	20.9	65.3	18/08/1939
19390819	231	27.1	35	8.5	35	0	25	6.7	75	22.9	35	5.8	35	16.2	52.3	19/08/1939
19390820	232	30.6	35	8.6	35	0	25	6.8	75	23	35	7	35	15.9	62.7	20/08/1939
19390821	233	31.7	35	11.2	35	0	25	6.9	75	22.9	35	8.7	35	18.6	65.4	21/08/1939
19390822	234	28.3	35	11	35	0	25	6.9	75	22.8	35	8.4	35	21.8	64	22/08/1939
19390823	235	26.4	35	11.1	35	0	25	6.9	75	23.1	35	8.3	35	24.1	62.9	23/08/1939
19390824	236	24.4	35	8.8	35	0	25	7.1	75	24	35	11.3	35	37	99.8	24/08/1939
19390825	237	28	35	8.1	35	0	25	7.2	75	24.2	35	11.1	35	29.4	100	25/08/1939
19390826	238	30.3	35	9	35	0	25	7.2	75	23.6	35	6	35	13.9	52.3	26/08/1939
19390827	239	31.6	35	10.4	35	0	25	7.2	75	24	35	8.4	35	18.1	66.6	27/08/1939
19390828	240	33.1	35	13.2	35	0	25	7.3	75	24	35	10	35	19.8	65.9	28/08/1939
19390829	241	30.4	35	15.5	35	0	25	7.2	75	23.6	35	10.6	35	24.4	60.2	29/08/1939
19390830	242	24.1	35	13.7	35	0	25	7.2	75	24.3	35	5.4	35	18	34.5	30/08/1939
19390831	243	25.9	35	8.5	35	0	25	7.3	75	24.7	35	5.8	35	17.4	52.3	31/08/1939
19390901	244	29.3	35	8.3	35	0	25	7.5	75	24.7	35	6.2	35	15.2	56.7	1/09/1939
19390902	245	28	35	11.2	35	0	25	7.6	75	24.6	35	8.4	35	22.2	63.2	2/09/1939
19390903	246	22.8	35	10.5	35	0	25	7.8	75	24.9	35	6.3	35	22.7	49.7	3/09/1939
19390904	247	25.2	35	8.5	35	0	25	7.8	75	25.3	35	13.3	35	41.5	100	4/09/1939
19390905	248	28.1	35	9.1	35	0	25	7.9	75	25	35	6.8	35	17.9	58.9	5/09/1939
19390906	249	29.6	35	11.4	35	0	25	8	75	24.8	35	7.5	35	18.1	55.7	6/09/1939
19390907	250	30.4	35	14	35	0	25	8.1	75	24.3	35	8.5	35	19.6	53.2	7/09/1939
19390908	251	31	35	15.4	35	0	25	8.2	75	23.8	35	8.7	35	19.4	49.8	8/09/1939
19390909	252	31.9	35	13.9	35	0	25	8.2	75	24.8	35	7.6	35	16.1	47.9	9/09/1939
19390910	253	31.1	35	14.5	35	0	25	8.3	75	25.3	35	8.1	35	17.9	49.1	10/09/1939
19390911	254	29.1	35	14.5	35	0	25	8.3	75	25.7	35	5.5	35	13.7	33.3	11/09/1939
19390912	255	25.6	35	10.6	35	0	25	8.4	75	25.7	35	3.5	35	10.7	27.4	12/09/1939
19390913	256	24.2	35	11.9	35	0	25	8.4	75	23.9	35	4.9	35	16.2	35.2	13/09/1939
19390914	257	27.8	35	10.8	35	0	25	8.6	75	24.6	35	5.1	35	13.7	39.4	14/09/1939
19390915	258	30.2	35	15	35	0	25	8.7	75	24.6	35	9	35	21	52.8	15/09/1939
19390916	259	31.9	35	15.5	35	0	25	8.8	75	24.3	35	8.9	35	18.8	50.6	16/09/1939
19390917	260	32.3	35	18.5	35	0	25	8.8	75	24.5	35	8.9	35	18.4	41.8	17/09/1939
19390918	261	32.1	35	18.4	35	0	25	8.8	75	25.1	35	14.3	35	29.9	67.6	18/09/1939
19390919	262	32.8	35	19	35	0	25	8.7	75	24.4	35	13.8	35	27.7	62.8	19/09/1939
19390920	263	27.3	35	18.9	35	0.8	25	8.8	75	20.5	35	14.4	35	39.7	66	20/09/1939
19390921	264	30.6	35	14.7	35	1.3	25	8.8	75	25.8	35	8.9	35	20.3	53.2	21/09/1939
19390922	265	30.2	35	14.5	35	0	25	8.8	75	26.3	35	6.4	35	14.9	38.8	22/09/1939
19390923	266	32.3	35	13.9	35	0	25	9	75	26.6	35	5.6	35	11.6	35.3	23/09/1939
19390924	267	33.4	35	14.6	35	0	25	9.2	75	26.7	35	7.6	35	14.8	45.8	24/09/1939
19390925	268	33.7	35	15.4	35	0	25	9.1	75	26.6	35	14.9	35	28.5	85.2	25/09/1939
19390926	269	34.8	35	15.6	35	0	25	9.2	75	26.3	35	11.3	35	20.3	63.8	26/09/1939
19390927	270	32.6	35	17.4	35	0	25	9.4	75	26.8	35	8.6	35	17.5	43.3	27/09/1939
19390928	271	29.3	35	14.2	35	0	25	9.5	75	27.4	35	6.2	35	15.2	38.3	28/09/1939
19390929	272	27.6	35	13	35	0	25	9.4	75	27.1	35	5.4	35	14.6	36.1	29/09/1939
19390930	273	30.2	35	12.5	35	0	25	9.4	75	27.9	35	4.2	35	9.8	29	30/09/1939
19391001	274	32.3	35	14	35	0	25	9.6	75	27.7	35	7.8	35	16.1	48.8	1/10/1939
19391002	275	33.6	35	14.6	35	0	25	9.7	75	28	35	8.1	35	15.6	48.8	2/10/1939
19391003	276	35.7	35	16.9	35	0	25	9.6	75	27.5	35	10	35	17.1	52	3/10/1939
19391004	277	36.1	35	17.9	35	0	25	9.6	75	27.4	35	10.9	35	18.2	53.2	4/10/1939
19391005	278	36.2	35	19.3	35	0	25	9.8	75	26	35	10.8	35	18	48.3	5/10/1939
19391006	279	31.5	35	20.4	35	0	25	9.9	75	26.1	35	10.3	35	22.3	43	6/10/1939
19391007	280	30.8	35	17.1	35	0	25	10.1	75	27.7	35	4.7	35	10.6	24.1	7/10/1939
19391008	281	33.9	35	16.3	35	0	25	10.1	75	26.7	35	8.9	35	16.8	48	8/10/1939
19391009	282	27.4	35	18.7	35	0	25	10.2	75	22.3	35	9.2	35	25.2	42.7	9/10/1939
19391010	283	29.5	35	16.5	35	0	25	10.4	75	28.4	35	4.6	35	11.2	24.5	10/10/1939
19391011	284	29	35	11.2	35	0	25	10.2	75	28.4	35	7.1	35	17.7	53.4	11/10/1939
19391012	285	32.3	35	13.4	35	0	25	10.2	75	28.9	35	7.4	35	15.3	48.2	12/10/1939
19391013	286	34.2	35	17.1	35	0	25	10.2	75	28.1	35	9.2	35	17.1	47.2	13/10/1939
19391014	287	35.3	35	19.5	35	0	25	10.3	75	28.5	35	16.4	35	28.7	72.4	14/10/1939
19391015	288	36.3	35	19.1	35	0	25	10.2	75	27.4	35	10.2	35	16.9	46.2	15/10/1939
19391016	289	34.3	35	20.8	35	0	25	10.3	75	26	35	12	35	22.2	48.9	16/10/1939
19391017	290	32.7	35	18.4	35	0	25	10.3	75	20	35	10.9	35	22	51.5	17/10/1939
19391018	291	21	35	17.9	35	0	25	10.4	75	11.5	35	12.3	35	49.5	60	18/10/1939
19391019	292	22	35	17.6	35	13.7	25	10.4	75	14.5	35	19.1	35	72.3	95	19/10/1939
19391020	293	27.4	35	17.5	35	16.9	25	10.4	75	20.1	35	16.5	35	45.2	82.6	20/10/1939
19391021	294	31.2	35	18.1	35	0	25	10.4	75	21.6	35	18.3	35	40.3	88.2	21/10/1939
19391022	295	32.7	35	18.9	35	0	25	10.4	75	26.3	35	15.6	35	31.5	71.5	22/10/1939
19391023	296	34.2	35	20.6	35	0	25	10.2	75	26.6	35	16.3	35	30.3	67.2	23/10/1939

19391024	297	35.1	35	21.7	35	0	25	10.3	75	27.6	35	14.9	35	26.4	57.4	24/10/1939
19391025	298	35.6	35	21.9	35	0	25	10.6	75	28.2	35	11.8	35	20.3	44.9	25/10/1939
19391026	299	35	35	21.4	35	0	25	10.9	75	28.7	35	11.7	35	20.8	45.9	26/10/1939
19391027	300	34.6	35	20.7	35	0	25	10.8	75	29	35	9.5	35	17.3	38.9	27/10/1939
19391028	301	34.9	35	20.7	35	0	25	10.8	75	28.6	35	12.6	35	22.5	51.6	28/10/1939
19391029	302	34.8	35	20.6	35	0	25	11	75	27.5	35	11.8	35	21.2	48.7	29/10/1939
19391030	303	35.7	35	20.9	35	0	25	10.9	75	28.6	35	13.7	35	23.4	55.5	30/10/1939
19391031	304	37.4	35	22.1	35	0	25	10.8	75	28	35	16.1	35	25.1	60.6	31/10/1939
19391101	305	38.3	35	24.1	35	0	25	11	75	25.2	35	16.9	35	25.1	56.3	1/11/1939
19391102	306	37.4	35	23.7	35	0	25	10.9	75	25	35	19.7	35	30.7	67.2	2/11/1939
19391103	307	37.4	35	25.6	35	0	25	10.7	75	24.9	35	18	35	28.1	54.8	3/11/1939
19391104	308	34	35	21.8	35	12.5	25	10.4	75	25.8	35	26	35	48.9	99.6	4/11/1939
19391105	309	31.4	35	21.4	35	0	25	10	75	26.1	35	14.1	35	30.7	55.3	5/11/1939
19391106	310	30.9	35	18.4	35	0.4	25	10.2	75	29.4	35	9.5	35	21.3	44.9	6/11/1939
19391107	311	29.2	35	16.7	35	0	25	10.2	75	28.6	35	9	35	22.2	47.4	7/11/1939
19391108	312	30.2	35	16.3	35	0	25	10.2	75	30.2	35	7.2	35	16.8	38.9	8/11/1939
19391109	313	31.7	35	16.8	35	0	25	10	75	31.4	35	8.7	35	18.6	45.5	9/11/1939
19391110	314	33.3	35	18	35	0	25	10.1	75	27.3	35	8.9	35	17.4	43.1	10/11/1939
19391111	315	35.9	35	20.5	35	0	25	9.8	75	27.4	35	11.8	35	20	49	11/11/1939
19391112	316	36	35	21	35	0	25	9.7	75	29.1	35	13.3	35	22.4	53.5	12/11/1939
19391113	317	37	35	22.3	35	0	25	9.9	75	29.3	35	13.2	35	21	49	13/11/1939
19391114	318	36.7	35	24.7	35	0	25	9.9	75	25.9	35	17.2	35	27.9	55.3	14/11/1939
19391115	319	29.2	35	22.2	35	2.7	25	10	75	18.4	35	22.6	35	55.8	84.5	15/11/1939
19391116	320	31.4	35	20	35	15.3	25	10	75	22.6	35	18	35	39.2	77	16/11/1939
19391117	321	34.1	35	20	35	0	25	10.1	75	29.5	35	17.7	35	33.1	75.7	17/11/1939
19391118	322	36.6	35	23.9	35	1	25	10	75	27.7	35	17.3	35	28.2	58.3	18/11/1939
19391119	323	38.1	35	24.4	35	0	25	10.1	75	28.1	35	16.8	35	25.2	55	19/11/1939
19391120	324	38.2	35	24.2	35	0	25	10.3	75	27.7	35	17.8	35	26.6	59	20/11/1939
19391121	325	37.6	35	23.4	35	18.1	25	10.5	75	26	35	18.2	35	28.1	63.3	21/11/1939
19391122	326	39.6	35	25	35	0	25	10.3	75	27.9	35	17.5	35	24.2	55.3	22/11/1939
19391123	327	40.6	35	24.8	35	0	25	10.3	75	29.2	35	17.3	35	22.7	55.3	23/11/1939
19391124	328	41.4	35	25.4	35	0	25	10.4	75	28.5	35	21	35	26.4	64.8	24/11/1939
19391125	329	40.5	35	27.5	35	0	25	10.2	75	26.9	35	18	35	23.8	49	25/11/1939
19391126	330	37.9	35	27.6	35	0	25	9.9	75	25	35	18.9	35	28.7	51.2	26/11/1939
19391127	331	32.9	35	24.3	35	10.7	25	10.1	75	19.9	35	22.6	35	45.2	74.4	27/11/1939
19391128	332	33.8	35	23.1	35	1.7	25	10.3	75	27	35	13.9	35	26.4	49.2	28/11/1939
19391129	333	34.6	35	22.7	35	0	25	10.3	75	30.7	35	10.6	35	19.3	38.4	29/11/1939
19391130	334	36.3	35	19.8	35	0	25	10.5	75	31	35	15.8	35	26.2	68.4	30/11/1939
19391201	335	37.5	35	21.1	35	0	25	10.8	75	30.8	35	18.4	35	28.5	73.6	1/12/1939
19391202	336	38.4	35	22.1	35	0	25	11.1	75	29.6	35	16.7	35	24.7	62.8	2/12/1939
19391203	337	38.6	35	22.5	35	0	25	11.1	75	29.9	35	13.2	35	19.3	48.4	3/12/1939
19391204	338	39.9	35	23.7	35	0	25	11.3	75	29.5	35	15.9	35	21.7	54.3	4/12/1939
19391205	339	38.6	35	23.8	35	0	25	11.1	75	29.3	35	15.9	35	23.2	53.9	5/12/1939
19391206	340	38.3	35	22.2	35	0	25	10.6	75	31.4	35	9.5	35	14.1	35.5	6/12/1939
19391207	341	38.6	35	21.9	35	0	25	9.8	75	31.9	35	8.7	35	12.7	33.1	7/12/1939
19391208	342	36.3	35	18.7	35	0	25	9.3	75	31.6	35	6.2	35	10.3	28.8	8/12/1939
19391209	343	39	35	20.4	35	0	25	9.2	75	31.2	35	9.8	35	14	40.9	9/12/1939
19391210	344	38.9	35	22.3	35	0	25	9.4	75	29.8	35	12.7	35	18.3	47.2	10/12/1939
19391211	345	37	35	23.9	35	0	25	9.3	75	28.4	35	17.1	35	27.2	57.7	11/12/1939
19391212	346	38.8	35	23.6	35	0.1	25	9.2	75	29.2	35	16.2	35	23.4	55.6	12/12/1939
19391213	347	39.3	35	25.2	35	0	25	9.4	75	29.8	35	16.4	35	23.1	51.2	13/12/1939
19391214	348	39.3	35	21.5	35	0	25	9.5	75	29.6	35	14.5	35	20.4	56.6	14/12/1939
19391215	349	41	35	22.9	35	0	25	9.2	75	29.5	35	13.3	35	17.1	47.6	15/12/1939
19391216	350	41	35	23.3	35	0	25	9.6	75	30.7	35	16.3	35	21	57	16/12/1939
19391217	351	41.3	35	24.6	35	0	25	9.7	75	28.5	35	18.9	35	23.9	61.1	17/12/1939
19391218	352	40.6	35	25.5	35	0	25	9.5	75	24.4	35	19.9	35	26.1	61	18/12/1939
19391219	353	36.6	35	26.7	35	0	25	9.5	75	19.6	35	19.4	35	31.6	55.4	19/12/1939
19391220	354	37.7	35	26.2	35	0	25	9.5	75	24.2	35	17.8	35	27.3	52.3	20/12/1939
19391221	355	37.9	35	27	35	0	25	9.6	75	25.5	35	21	35	31.9	58.9	21/12/1939
19391222	356	36.2	35	25.5	35	0	25	9.8	75	21.2	35	19.7	35	32.8	60.4	22/12/1939
19391223	357	38.2	35	25	35	3	25	9.7	75	26.6	35	18.7	35	27.9	59	23/12/1939
19391224	358	37.9	35	24.8	35	0	25	9.3	75	25	35	12	35	18.2	38.3	24/12/1939
19391225	359	38.6	35	23.3	35	0	25	8.9	75	27.6	35	20.5	35	30	71.7	25/12/1939
19391226	360	39.9	35	24.3	35	0	25	8.9	75	28.3	35	21	35	28.6	69.1	26/12/1939
19391227	361	40.6	35	24.6	35	0	25	8.5	75	28.7	35	21.3	35	28	68.9	27/12/1939
19391228	362	40.1	35	25.2	35	0	25	8.3	75	27.3	35	21.1	35	28.4	65.8	28/12/1939
19391229	363	38.9	35	26.1	35	0	25	8.6	75	26.6	35	22.4	35	32.2	66.3	29/12/1939
19391230	364	35.9	35	23.9	35	15.5	25	8.9	75	23.9	35	22.2	35	37.6	74.9	30/12/1939
19391231	365	36.9	35	24.2	35	0	25	8.4	75	24.8	35	20.3	35	32.5	67.2	31/12/1939
19400101	1	37	35	25.5	35	0	25	8.7	75	26.3	35	21.7	35	34.6	66.5	1/01/1940
19400102	2	36.1	35	24.7	35	0	25	8.7	75	23.8	35	20.8	35	34.8	66.9	2/01/1940
19400103	3	36.7	35	24.5	35	5.4	25	8.5	75	21.9	35	21.3	35	34.5	69.3	3/01/1940
19400104	4	35.2	35	25.3	35	0	25	8.8	75	19.2	35	21.6	35	38	67	4/01/1940
19400105	5	32.9	35	24.6	35	0	25	8.6	75	18.3	35	23.2	35	46.4	75	5/01/1940
19400106	6	30.2	35	23.7	35	9.7	25	8.6	75	12.1	35	24.3	35	56.6	82.9	6/01/1940
19400107	7	31.9	35	23.3	35	1.7	25	8.6	75	15.1	35	22.1	35	46.7	77.3	7/01/1940
19400108	8	32.1	35	22.5	35	0	25	9	75	15.7	35	21.3	35	44.5	78.2	8/01/1940
19400109	9	34.3	35	21.8	35	0	25	9.1	75	22.5	35	21.8	35	40.3	83.5	9/01/1940
19400110	10	33.8	35	23.2	35	0	25	9.2	75	18.2	35	21.7	35	41.2	76.3	10/01/1940
19400111	11	32.3	35	23	35	0	25	9.2	75	15.6	35	21.9	35	45.3	78	11/01/1940
19400112	12	31.6	35	22.8	35	0	25	9.1	75	13.9	35	22	35	47.3	79.3	12/01/1940
19400113	13	34.5	35	23.9	35	0.2	25	9	75	20.1	35	24.8	35	45.3	83.6	13/01/1940
19400114	14	33.4	35	23.6	35	0	25	9.1	75	24.9</						

19400115	15	35.3	35	24.6	35	0	25	9.1	75	16.8	35	23.8	35	41.6	77	15/01/1940
19400116	16	36.6	35	26	35	0.1	25	9.3	75	23.9	35	24.9	35	40.6	74.1	16/01/1940
19400117	17	37.1	35	26.1	35	0	25	9.4	75	19	35	26.1	35	41.4	77.2	17/01/1940
19400118	18	35.1	35	24.7	35	0.1	25	9.4	75	25	35	27.6	35	48.8	88.7	18/01/1940
19400119	19	39.6	35	24.3	35	11.5	25	9.2	75	28	35	27.1	35	37.5	89.2	19/01/1940
19400120	20	42	35	26.8	35	0	25	9.3	75	28.3	35	23.9	35	29.1	67.8	20/01/1940
19400121	21	39.8	35	28	35	0	25	9.3	75	27.5	35	21.5	35	29.5	56.9	21/01/1940
19400122	22	37.8	35	25	35	6.4	25	9.1	75	26.5	35	21.5	35	32.8	67.9	22/01/1940
19400123	23	40.3	35	24.8	35	0	25	9.1	75	27.8	35	10.8	35	14.4	34.5	23/01/1940
19400124	24	41	35	25.4	35	0	25	8.7	75	28.5	35	23.6	35	30.3	72.8	24/01/1940
19400125	25	42.3	35	28.8	35	0	25	8.7	75	27.6	35	32.9	35	39.5	83.1	25/01/1940
19400126	26	41.1	35	27.5	35	0	25	8.6	75	27.9	35	25.1	35	32.1	68.4	26/01/1940
19400127	27	41.2	35	26.3	35	0	25	8.8	75	22	35	24.7	35	31.4	72.2	27/01/1940
19400128	28	39.6	35	27.9	35	0.1	25	8.9	75	22.5	35	23.3	35	32.3	62	28/01/1940
19400129	29	37.8	35	27	35	0	25	9.3	75	23.8	35	27.5	35	42	77.1	29/01/1940
19400130	30	33.7	35	26.1	35	0	25	9.3	75	12.1	35	29.7	35	56.8	87.9	30/01/1940
19400131	31	35.1	35	25.4	35	0	25	9.2	75	18.8	35	26.7	35	47.2	82.3	31/01/1940
19400201	32	26.7	35	23.7	35	54.3	25	9.2	75	18.4	35	27.4	35	78.2	93.5	1/02/1940
19400202	33	31.4	35	23.9	35	8	25	9	75	15.4	35	28.3	35	61.6	95.4	2/02/1940
19400203	34	31.4	35	22.1	35	0.1	25	8.8	75	22.9	35	23.9	35	52	89.9	3/02/1940
19400204	35	33.3	35	22.7	35	0	25	8.4	75	24.5	35	24.3	35	47.5	88.1	4/02/1940
19400205	36	35.7	35	22.9	35	0	25	8.6	75	22.9	35	26.6	35	45.5	95.3	5/02/1940
19400206	37	37.5	35	22.8	35	0	25	8.7	75	22.9	35	19	35	29.5	68.5	6/02/1940
19400207	38	33	35	22.2	35	0	25	8.8	75	21.4	35	18.9	35	37.6	70.6	7/02/1940
19400208	39	29.7	35	22.2	35	0	25	8.9	75	13.8	35	20.9	35	50.1	78.1	8/02/1940
19400209	40	28.3	35	22.5	35	3.7	25	8.7	75	11	35	24.6	35	64	90.3	9/02/1940
19400210	41	31.2	35	23	35	21.2	25	8.5	75	13.6	35	26.4	35	58.1	94	10/02/1940
19400211	42	33.3	35	24.7	35	8.9	25	8.5	75	25	35	26.7	35	52.2	85.8	11/02/1940
19400212	43	35	35	25.8	35	1.8	25	8.3	75	23.9	35	27.7	35	49.3	83.4	12/02/1940
19400213	44	35.3	35	24.4	35	6.4	25	8	75	26.4	35	25.7	35	45	84.1	13/02/1940
19400214	45	35.1	35	24.3	35	0	25	8	75	27.5	35	24.2	35	42.8	79.7	14/02/1940
19400215	46	36.1	35	24.1	35	0	25	8	75	27.2	35	23.9	35	40	79.6	15/02/1940
19400216	47	35.8	35	24.1	35	0	25	8.1	75	25.8	35	24.3	35	41.3	81	16/02/1940
19400217	48	37.2	35	25.1	35	0	25	8.4	75	26.7	35	23.3	35	36.7	73.1	17/02/1940
19400218	49	35.8	35	26.4	35	0	25	8.7	75	15.9	35	17.7	35	30.1	51.4	18/02/1940
19400219	50	31.1	35	24.3	35	1.3	25	8.8	75	16.2	35	21.6	35	47.8	71.1	19/02/1940
19400220	51	24	35	22.5	35	18.2	25	8.9	75	7.2	35	23.2	35	77.8	85.2	20/02/1940
19400221	52	26.6	35	21.4	35	27.7	25	9.1	75	12.9	35	22.5	35	64.6	88.3	21/02/1940
19400222	53	29.1	35	21.8	35	2.2	25	8.9	75	20.2	35	23.6	35	58.6	90.4	22/02/1940
19400223	54	33.3	35	24.2	35	4.1	25	8.9	75	20	35	28.6	35	55.9	94.7	23/02/1940
19400224	55	35.2	35	24.2	35	59.7	25	9	75	23.1	35	24.8	35	43.6	82.1	24/02/1940
19400225	56	35.2	35	24.4	35	2	25	7.8	75	24.4	35	23.9	35	42	78.2	25/02/1940
19400226	57	34.7	35	24.7	35	0	25	7.3	75	21.8	35	26.4	35	47.7	84.9	26/02/1940
19400227	58	33.1	35	24.9	35	7.5	25	6.6	75	21.2	35	29.5	35	58.3	93.7	27/02/1940
19400228	59	23.3	35	22.8	35	90	25	8.4	75	14.4	35	24.3	35	85	87.6	28/02/1940
19400229	60	26.3	35	16.7	35	67.1	25	6.6	75	18.4	35	15	35	43.9	78.9	29/02/1940
19400301	61	27.3	35	15.6	35	0	25	6.3	75	20.4	35	16.1	35	44.4	90.9	1/03/1940
19400302	62	30.3	35	17.7	35	0	25	6.5	75	23.1	35	18	35	41.7	88.9	2/03/1940
19400303	63	31.1	35	20.8	35	0	25	6.8	75	22.8	35	17.7	35	39.2	72.1	3/03/1940
19400304	64	33.2	35	23.3	35	0	25	7	75	19.5	35	24.8	35	48.8	86.7	4/03/1940
19400305	65	33.4	35	23.6	35	2.8	25	7.1	75	22.4	35	27.9	35	54.2	95.8	5/03/1940
19400306	66	33.1	35	22.5	35	0	25	7.1	75	22.7	35	24.9	35	49.2	91.4	6/03/1940
19400307	67	32.9	35	22.5	35	0	25	7.3	75	22.4	35	20.3	35	40.6	74.5	7/03/1940
19400308	68	31	35	22.4	35	0	25	7.3	75	18.7	35	18.4	35	41	67.9	8/03/1940
19400309	69	31.4	35	22.8	35	0	25	7.5	75	23.3	35	18.4	35	40	66.3	9/03/1940
19400310	70	31.2	35	21	35	0	25	7.5	75	25.1	35	16.5	35	36.3	66.4	10/03/1940
19400311	71	32	35	19.8	35	0	25	7.7	75	26.1	35	18.9	35	39.7	81.9	11/03/1940
19400312	72	32.1	35	20.7	35	0	25	7.9	75	24.3	35	19.4	35	40.6	79.5	12/03/1940
19400313	73	30.3	35	21.8	35	0	25	8	75	23	35	19.7	35	45.6	75.5	13/03/1940
19400314	74	32.6	35	21	35	0	25	8	75	23.5	35	20.5	35	41.7	82.5	14/03/1940
19400315	75	32.9	35	20.5	35	0	25	8	75	25.8	35	19.1	35	38.2	79.2	15/03/1940
19400316	76	33.9	35	20.8	35	0	25	7.8	75	26.4	35	19.4	35	36.7	79	16/03/1940
19400317	77	34.3	35	22.2	35	0	25	7.8	75	20.1	35	20.1	35	37.2	75.1	17/03/1940
19400318	78	34.6	35	23	35	0	25	7.8	75	21.2	35	23.1	35	42	82.3	18/03/1940
19400319	79	35.2	35	23.9	35	0.3	25	7.9	75	22.3	35	26.1	35	45.9	88	19/03/1940
19400320	80	35.3	35	23.5	35	0	25	7.9	75	23.5	35	20.9	35	36.6	72.2	20/03/1940
19400321	81	35.7	35	21.3	35	0	25	8.2	75	23.8	35	15.3	35	26.2	60.4	21/03/1940
19400322	82	35.8	35	22	35	0	25	8.3	75	22.5	35	17.9	35	30.5	67.7	22/03/1940
19400323	83	35.3	35	23.7	35	0	25	8.3	75	20	35	17.8	35	31.1	60.8	23/03/1940
19400324	84	34.6	35	24	35	0	25	8.1	75	20.4	35	17.7	35	32.2	59.3	24/03/1940
19400325	85	31.7	35	22.8	35	6.6	25	8.2	75	18.2	35	23.3	35	49.8	84	25/03/1940
19400326	86	28	35	22.4	35	85.1	25	8	75	15.6	35	21.9	35	57.9	80.9	26/03/1940
19400327	87	32	35	22.2	35	5.7	25	7.8	75	20.2	35	21.6	35	45.4	80.7	27/03/1940
19400328	88	32.2	35	21.9	35	0	25	7.9	75	21.2	35	19.7	35	41	75	28/03/1940
19400329	89	33.2	35	21.2	35	0	25	8	75	21	35	18	35	35.4	71.5	29/03/1940
19400330	90	34.3	35	22.9	35	0	25	7.7	75	23.9	35	19	35	35.1	68.1	30/03/1940
19400331	91	33.2	35	21.9	35	0	25	7.6	75	24.6	35	18.5	35	36.4	70.4	31/03/1940
19400401	92	32.5	35	20.8	35	0	25	7.6	75	23.3	35	18.4	35	37.6	74.9	1/04/1940
19400402	93	32.9	35	19.9	35	0	25	7.4	75	22.9	35	17.3	35	34.6	74.5	2/04/1940
19400403	94	33.4	35	20.5	35	0	25	7.5	75	20.9	35	16.2	35	31.5	67.2	3/04/1940
19400404	95	32.6	35	20.7	35	0	25	7.6	75	21.5	35	17.8	35	36.2	72.9	4/04/1940
19400405	96	32.7	35	20.3	35	0	25	7.8	75	21.5	35	17.6	35	35.6	73.9	5/04/1940
19400406	97	34.1	35	21.4	35	0	25	7.6	75	20.4	35	18.9	35	35.3	74.2	6/04/1940

19400407	98	33.7	35	21.2	35	0	25	7.5	75	20.7	35	18.6	35	35.6	73.9	7/04/1940
19400408	99	33.8	35	22	35	0	25	7.4	75	19.6	35	17.2	35	32.7	65.1	8/04/1940
19400409	100	31.3	35	21.8	35	1.4	25	7.5	75	17.7	35	17.6	35	38.5	67.4	9/04/1940
19400410	101	29.4	35	22.7	35	6.6	25	7.4	75	19.8	35	23.3	35	56.8	84.5	10/04/1940
19400411	102	30.6	35	23.1	35	8.7	25	7.4	75	20.6	35	28.4	35	64.7	100	11/04/1940
19400412	103	31.8	35	23.1	35	0.2	25	7.4	75	19.1	35	28.6	35	60.8	100	12/04/1940
19400413	104	25.4	35	20.9	35	3.1	25	7.4	75	13.6	35	27	35	83.3	100	13/04/1940
19400414	105	25	35	16.7	35	3.6	25	7.3	75	21.1	35	13.1	35	41.4	68.9	14/04/1940
19400415	106	26	35	13.7	35	0	25	7.5	75	22.9	35	12.2	35	36.3	77.9	15/04/1940
19400416	107	26	35	14.2	35	0	25	7.5	75	22.4	35	11.4	35	33.9	70.4	16/04/1940
19400417	108	25.6	35	13	35	0	25	7.4	75	23.4	35	11.7	35	35.7	78.2	17/04/1940
19400418	109	27.4	35	12.1	35	0	25	7.5	75	22.7	35	12	35	32.9	85.1	18/04/1940
19400419	110	28.1	35	12.8	35	0	25	7.2	75	22.4	35	12.5	35	32.9	84.6	19/04/1940
19400420	111	30	35	14.9	35	0	25	6.9	75	20.7	35	11.8	35	27.8	69.7	20/04/1940
19400421	112	31.5	35	17.6	35	0	25	6.5	75	21.1	35	13.5	35	29.2	67.1	21/04/1940
19400422	113	30.9	35	16.6	35	0	25	6.3	75	21.6	35	12.4	35	27.8	65.7	22/04/1940
19400423	114	30.8	35	18.1	35	0	25	6.2	75	19.6	35	14.4	35	32.4	69.4	23/04/1940
19400424	115	31.2	35	20.2	35	0	25	6.4	75	16.7	35	17	35	37.4	71.8	24/04/1940
19400425	116	30.9	35	18.3	35	0	25	6.4	75	18.8	35	14.7	35	32.9	69.9	25/04/1940
19400426	117	30.9	35	18.6	35	0	25	6.4	75	19.8	35	13.3	35	29.8	62.1	26/04/1940
19400427	118	31	35	18.1	35	0	25	6.6	75	18.6	35	12.6	35	28	60.7	27/04/1940
19400428	119	31.3	35	17.4	35	0	25	6.6	75	20	35	12.5	35	27.4	62.9	28/04/1940
19400429	120	31.8	35	16.6	35	0	25	6.6	75	19.4	35	12.6	35	26.8	66.7	29/04/1940
19400430	121	31	35	16.3	35	0	25	6.6	75	20.1	35	12.8	35	28.5	69.1	30/04/1940
19400501	122	28.2	35	15.2	35	0	25	6.5	75	20.8	35	11.8	35	30.9	68.4	1/05/1940
19400502	123	26.1	35	12	35	0	25	6.4	75	20.9	35	10	35	29.6	71.3	2/05/1940
19400503	124	26.5	35	11.3	35	0	25	6.3	75	21.2	35	8.9	35	25.7	66.5	3/05/1940
19400504	125	26.5	35	12.3	35	0	25	6.3	75	20.8	35	8.8	35	25.4	61.6	4/05/1940
19400505	126	28.4	35	13.3	35	0	25	6.3	75	20.2	35	9.3	35	24	60.9	5/05/1940
19400506	127	29.8	35	14.5	35	0	25	6.4	75	19.9	35	11.2	35	26.7	67.9	6/05/1940
19400507	128	29.3	35	16	35	0.1	25	6.4	75	16.6	35	13.9	35	34.1	76.5	7/05/1940
19400508	129	30.1	35	17.3	35	0	25	6.4	75	18.2	35	15.5	35	36.3	78.5	8/05/1940
19400509	130	24.9	35	16.4	35	0	25	6.2	75	15.4	35	16.9	35	53.7	90.7	9/05/1940
19400510	131	24.8	35	11.6	35	5.9	25	6.1	75	19.3	35	14.1	35	45.1	100	10/05/1940
19400511	132	26.3	35	9.7	35	0	25	6	75	19.2	35	11.7	35	34.2	97.3	11/05/1940
19400512	133	25.3	35	10.9	35	0	25	5.8	75	19.2	35	11.4	35	35.4	87.5	12/05/1940
19400513	134	24.7	35	11.6	35	0	25	5.8	75	19.6	35	11.2	35	36	82.1	13/05/1940
19400514	135	27	35	9	35	0	25	5.7	75	19.9	35	10.7	35	30	93.3	14/05/1940
19400515	136	30.1	35	12.7	35	0	25	5.8	75	18.9	35	11.2	35	26.2	76.3	15/05/1940
19400516	137	30.5	35	15.1	35	0	25	5.7	75	19	35	12	35	27.5	70	16/05/1940
19400517	138	29.5	35	15.2	35	0	25	5.5	75	18.8	35	11.3	35	27.4	65.5	17/05/1940
19400518	139	28.7	35	13.4	35	0	25	5.5	75	19.4	35	10.1	35	25.7	65.7	18/05/1940
19400519	140	28.8	35	12.7	35	0	25	5.4	75	18.2	35	9	35	22.7	61.3	19/05/1940
19400520	141	22.9	35	12.2	35	0	25	5.2	75	19	35	8.5	35	30.5	59.9	20/05/1940
19400521	142	22.3	35	9.6	35	0	25	5.3	75	18.7	35	7.2	35	26.8	60.3	21/05/1940
19400522	143	24.6	35	9.7	35	0	25	5.3	75	19.2	35	8.1	35	26.2	67.4	22/05/1940
19400523	144	27.2	35	9.7	35	0	25	5.3	75	19.1	35	8	35	22.2	66.5	23/05/1940
19400524	145	28.1	35	11.7	35	0	25	5.3	75	18.6	35	10.4	35	27.4	75.7	24/05/1940
19400525	146	28.4	35	13.7	35	0	25	5.2	75	19	35	10.9	35	28.2	69.6	25/05/1940
19400526	147	27.2	35	12.5	35	0	25	5.2	75	19.4	35	9.9	35	27.4	68.3	26/05/1940
19400527	148	26.9	35	12	35	0	25	5.2	75	18.9	35	9.2	35	26	65.6	27/05/1940
19400528	149	29.1	35	13.6	35	0	25	5.3	75	18.2	35	12	35	29.8	77.1	28/05/1940
19400529	150	28.8	35	16.2	35	0	25	5.2	75	17.4	35	13.3	35	33.6	72.3	29/05/1940
19400530	151	28.2	35	16.6	35	0	25	5.2	75	15.8	35	14.6	35	38.2	77.3	30/05/1940
19400531	152	27.6	35	16	35	0	25	5.1	75	17	35	13	35	35.2	71.5	31/05/1940
19400601	153	28.2	35	15.4	35	0	25	5	75	17.2	35	13.6	35	35.6	77.8	1/06/1940
19400602	154	28.2	35	14.8	35	0	25	5	75	18	35	11.2	35	29.3	66.6	2/06/1940
19400603	155	27.2	35	13.8	35	0	25	4.9	75	18.1	35	9.9	35	27.4	62.8	3/06/1940
19400604	156	26.4	35	11.2	35	0	25	5	75	18.6	35	9.2	35	26.7	69.2	4/06/1940
19400605	157	27	35	12	35	0	25	5.1	75	17.6	35	9.5	35	26.7	67.8	5/06/1940
19400606	158	28.3	35	14.9	35	0	25	5	75	17.5	35	11.5	35	29.9	67.9	6/06/1940
19400607	159	26.6	35	13.9	35	0	25	5	75	18.2	35	10.4	35	29.9	65.5	7/06/1940
19400608	160	21.9	35	9.9	35	0	25	5.1	75	18.7	35	6.8	35	25.9	55.8	8/06/1940
19400609	161	20.9	35	4	35	0	25	4.9	75	18.9	35	5.7	35	23.1	70.1	9/06/1940
19400610	162	23.1	35	4.9	35	0	25	4.9	75	18.4	35	6.9	35	24.4	79.7	10/06/1940
19400611	163	25.7	35	7.8	35	0	25	5	75	18.2	35	8.5	35	25.7	80.4	11/06/1940
19400612	164	26.6	35	12.8	35	0	25	4.8	75	17.3	35	9.1	35	26.1	61.6	12/06/1940
19400613	165	28.3	35	13	35	0	25	4.8	75	15.7	35	11.3	35	29.4	75.5	13/06/1940
19400614	166	29.7	35	12.4	35	0	25	4.8	75	17.7	35	12.7	35	30.5	88.3	14/06/1940
19400615	167	31.6	35	13.5	35	0	25	4.8	75	17.2	35	13.8	35	29.7	89.2	15/06/1940
19400616	168	29.1	35	13.7	35	0	25	4.8	75	17	35	13.8	35	34.3	88.1	16/06/1940
19400617	169	29.2	35	14.3	35	0	25	4.8	75	17.2	35	14.6	35	36	89.6	17/06/1940
19400618	170	29.7	35	14.2	35	0	25	4.9	75	17.3	35	16.1	35	38.6	99.5	18/06/1940
19400619	171	31.4	35	15.6	35	0	25	5	75	17.4	35	13.7	35	29.8	77.3	19/06/1940
19400620	172	29.8	35	14.6	35	0	25	5.1	75	17.7	35	14.9	35	35.5	89.7	20/06/1940
19400621	173	26	35	13.2	35	0	25	5.1	75	18	35	10.1	35	30.1	66.6	21/06/1940
19400622	174	24.4	35	9.9	35	0	25	5.2	75	18.2	35	7.6	35	24.9	62.4	22/06/1940
19400623	175	25.6	35	9.8	35	0	25	5.2	75	16.7	35	6.4	35	19.5	52.9	23/06/1940
19400624	176	28.3	35	12.1	35	0	25	5.1	75	15.8	35	7.5	35	19.5	53.2	24/06/1940
19400625	177	27.6	35	17.6	35	0	25	5.1	75	12	35	10.5	35	28.4	52.2	25/06/1940
19400626	178	27.1	35	15.9	35	0.5	25	5	75	15	35	12.9	35	36	71.4	26/06/1940
19400627	179	27.8	35	15.8	35	0	25	5	75	16.9	35	17.4	35	46.6	97	27/06/1940
19400628	180	28.3	35	15.5	35	0	25	5.1	75	16.8	35	14.4	35	37.4	81.	

19400629	181	26.6	35	13.1	35	0	25	5.1	75	17.6	35	15.1	35	43.4	100	29/06/1940
19400630	182	25	35	10.8	35	0	25	4.9	75	17.7	35	8.5	35	26.8	65.7	30/06/1940
19400701	183	26.5	35	10.3	35	0	25	4.9	75	17.9	35	8.7	35	25.1	69.5	1/07/1940
19400702	184	27.7	35	11.9	35	0	25	5	75	17.2	35	11	35	29.6	79	2/07/1940
19400703	185	28.9	35	13.5	35	0	25	4.9	75	17.5	35	11.9	35	29.9	77	3/07/1940
19400704	186	28.5	35	14.8	35	0	25	4.9	75	17.6	35	12.4	35	31.9	73.7	4/07/1940
19400705	187	27.3	35	12.7	35	0	25	5	75	17.7	35	14.2	35	39.1	96.8	5/07/1940
19400706	188	25.2	35	9.6	35	0	25	5	75	18.9	35	12.3	35	38.4	100	6/07/1940
19400707	189	24.2	35	8	35	0	25	5.1	75	19	35	6.9	35	22.9	64.4	7/07/1940
19400708	190	25.6	35	7.6	35	0	25	5.1	75	19.2	35	6.2	35	18.9	59.4	8/07/1940
19400709	191	27.2	35	6.8	35	0	25	5.2	75	19.1	35	6.8	35	18.9	68.9	9/07/1940
19400710	192	24.5	35	9	35	0	25	5.1	75	19	35	7.9	35	25.7	68.9	10/07/1940
19400711	193	24.2	35	7.4	35	0	25	5.1	75	18	35	7	35	23.2	68	11/07/1940
19400712	194	23.9	35	6.3	35	0	25	5.1	75	19.2	35	7.2	35	24.3	75.5	12/07/1940
19400713	195	23.6	35	6	35	0	25	5.1	75	19.1	35	7.3	35	25.1	78.1	13/07/1940
19400714	196	22.5	35	6.7	35	0	25	5.1	75	19	35	7.7	35	28.3	78.5	14/07/1940
19400715	197	24.3	35	6.6	35	0	25	5.2	75	19.5	35	6.4	35	21.1	65.7	15/07/1940
19400716	198	24.1	35	5.9	35	0	25	5.3	75	19.6	35	5.9	35	19.7	63.6	16/07/1940
19400717	199	23.2	35	5	35	0	25	5.4	75	19.7	35	5.8	35	20.4	66.5	17/07/1940
19400718	200	23.2	35	4.1	35	0	25	5.5	75	19.8	35	5.2	35	18.3	63.5	18/07/1940
19400719	201	24.2	35	4.4	35	0	25	5.6	75	19.9	35	5.3	35	17.6	63.4	19/07/1940
19400720	202	23.7	35	4.8	35	0	25	5.6	75	19.8	35	6	35	20.5	69.8	20/07/1940
19400721	203	23.3	35	4.7	35	0	25	5.6	75	20.1	35	3.9	35	13.6	45.7	21/07/1940
19400722	204	25.4	35	6.1	35	0	25	5.6	75	20	35	5.6	35	17.3	59.5	22/07/1940
19400723	205	27	35	6.9	35	0	25	5.5	75	20.1	35	7.2	35	20.2	72.4	23/07/1940
19400724	206	26.4	35	8	35	0	25	5.6	75	19.2	35	8.4	35	24.4	78.4	24/07/1940
19400725	207	25.8	35	9	35	0	25	5.6	75	20.2	35	7.7	35	23.2	67.1	25/07/1940
19400726	208	26.2	35	8.1	35	0	25	5.7	75	20.3	35	6.9	35	20.3	63.9	26/07/1940
19400727	209	27.5	35	7.8	35	0	25	5.7	75	20.6	35	10.4	35	28.3	98.3	27/07/1940
19400728	210	28.6	35	10	35	0	25	5.7	75	20.4	35	8.1	35	20.7	66	28/07/1940
19400729	211	29.1	35	10.3	35	0	25	5.7	75	20	35	10.7	35	26.6	85.5	29/07/1940
19400730	212	29	35	10.9	35	0	25	5.7	75	20.3	35	10.7	35	26.7	82.1	30/07/1940
19400731	213	28.6	35	11.4	35	0	25	5.8	75	20.4	35	10.3	35	26.3	76.5	31/07/1940
19400801	214	28.9	35	11.1	35	0	25	5.8	75	20.1	35	14.7	35	36.9	100	1/08/1940
19400802	215	29.6	35	12.5	35	0	25	5.9	75	20.7	35	12.7	35	30.6	87.7	2/08/1940
19400803	216	27.3	35	12.5	35	0	25	6	75	21.1	35	13.4	35	36.9	92.5	3/08/1940
19400804	217	27.1	35	10.6	35	0	25	6	75	21.6	35	6.4	35	17.8	50.1	4/08/1940
19400805	218	27.2	35	8.8	35	0	25	6.1	75	21.3	35	5	35	13.9	44.2	5/08/1940
19400806	219	26.7	35	8.6	35	0	25	6.2	75	21.4	35	7.3	35	20.8	65.4	6/08/1940
19400807	220	26.3	35	9.8	35	0	25	6.3	75	21.6	35	7.3	35	21.3	60.3	7/08/1940
19400808	221	27.6	35	9.2	35	0	25	6.4	75	21.4	35	7.4	35	20	63.6	8/08/1940
19400809	222	28.5	35	11	35	0	25	6.4	75	21.3	35	10.5	35	27	80	9/08/1940
19400810	223	28.3	35	12.1	35	0	25	6.5	75	21.5	35	12.7	35	33	90	10/08/1940
19400811	224	28.3	35	14.3	35	0	25	6.6	75	21.3	35	11.7	35	30.4	71.8	11/08/1940
19400812	225	30.8	35	11.2	35	0	25	6.6	75	21.3	35	11.3	35	25.4	85	12/08/1940
19400813	226	29.3	35	12.8	35	0	25	6.6	75	21.7	35	10.7	35	26.3	72.4	13/08/1940
19400814	227	27.2	35	13.2	35	0	25	6.7	75	21.8	35	7.8	35	21.6	51.4	14/08/1940
19400815	228	25.9	35	10.9	35	0	25	6.6	75	21.8	35	6.3	35	18.9	48.3	15/08/1940
19400816	229	25.4	35	8.5	35	0	25	6.6	75	22.8	35	6.3	35	19.4	56.8	16/08/1940
19400817	230	26.3	35	8.9	35	0	25	6.7	75	22.4	35	8.4	35	24.6	73.7	17/08/1940
19400818	231	25.6	35	10.2	35	0	25	6.7	75	22.9	35	3.9	35	11.9	31.4	18/08/1940
19400819	232	26.2	35	10.7	35	0	25	6.8	75	22.5	35	7	35	20.6	54.4	19/08/1940
19400820	233	26.2	35	12.4	35	0	25	6.9	75	20.2	35	7.3	35	21.5	50.7	20/08/1940
19400821	234	23	35	12.3	35	0	25	6.9	75	16.5	35	9.7	35	34.5	67.9	21/08/1940
19400822	235	24.1	35	9.5	35	0	25	6.9	75	20.6	35	10.9	35	36.3	91.9	22/08/1940
19400823	236	26.9	35	13.5	35	0	25	7.1	75	19	35	16.5	35	46.6	100	23/08/1940
19400824	237	29.7	35	14.7	35	0	25	7.2	75	22.2	35	13.4	35	32.1	80.2	24/08/1940
19400825	238	31.3	35	16.2	35	0	25	7.2	75	22	35	14.7	35	32.2	79.9	25/08/1940
19400826	239	31	35	17.2	35	0	25	7.2	75	21.2	35	11.3	35	25.2	57.6	26/08/1940
19400827	240	28.6	35	18	35	0	25	7.3	75	21.6	35	11.1	35	28.4	53.8	27/08/1940
19400828	241	27.9	35	12.9	35	0	25	7.2	75	23.6	35	8.2	35	21.8	55.1	28/08/1940
19400829	242	28.5	35	11.4	35	0	25	7.2	75	24	35	7.5	35	19.3	55.7	29/08/1940
19400830	243	29.2	35	9.6	35	0	25	7.3	75	24.4	35	7.1	35	17.5	59.4	30/08/1940
19400831	244	28.7	35	11.2	35	0	25	7.5	75	24.4	35	11.9	35	30.2	89.5	31/08/1940
19400901	245	27.6	35	10.3	35	0	25	7.6	75	24.6	35	6.1	35	16.5	48.7	1/09/1940
19400902	246	29.2	35	9.5	35	0	25	7.8	75	24.6	35	5.4	35	13.3	45.5	2/09/1940
19400903	247	29.8	35	10.6	35	0	25	7.8	75	24.3	35	9	35	21.5	70.5	3/09/1940
19400904	248	30.4	35	11.9	35	0	25	7.9	75	24.6	35	9	35	20.7	64.6	4/09/1940
19400905	249	30.4	35	14.2	35	0	25	8	75	24.2	35	10.9	35	25.1	67.4	5/09/1940
19400906	250	31.7	35	14.6	35	0	25	8.1	75	24.7	35	11.4	35	24.4	68.6	6/09/1940
19400907	251	32.8	35	13.9	35	0	25	8.2	75	25	35	9.8	35	19.7	61.7	7/09/1940
19400908	252	31.9	35	14	35	0	25	8.2	75	24.8	35	7	35	14.8	43.8	8/09/1940
19400909	253	31.2	35	16.2	35	0	25	8.3	75	24.3	35	6.9	35	15.2	37.5	9/09/1940
19400910	254	32.1	35	14.2	35	0	25	8.3	75	25.4	35	8.8	35	18.4	54.4	10/09/1940
19400911	255	33.1	35	15.6	35	0	25	8.4	75	24.8	35	10.9	35	21.5	61.5	11/09/1940
19400912	256	32.4	35	16.9	35	0	25	8.4	75	24.3	35	11.1	35	22.8	57.7	12/09/1940
19400913	257	29.6	35	16.4	35	0	25	8.6	75	21.4	35	12.8	35	30.9	68.7	13/09/1940
19400914	258	30.7	35	16.4	35	0	25	8.7	75	24.5	35	11.1	35	25.1	59.5	14/09/1940
19400915	259	32.2	35	15.9	35	0	25	8.8	75	25.1	35	8.6	35	17.9	47.6	15/09/1940
19400916	260	31.6	35	16.3	35	0	25	8.8	75	25	35	8.5	35	18.3	45.9	16/09/1940
19400917	261	31.2	35	15.6	35	0	25	8.8	75	25.6	35	7.9	35	17.4	44.6	17/09/1940
19400918	262	31.5	35	12.9	35	0	25	8.7	75	25.8	35	9.1	35	19.7	61.2	18/09/1940
19400919	263	32.8	35	16.1	35	0	25	8.8	75	25.5	35	10.6	35	21.3	58	19/09/1940

19400920	264	32.7	35	18.5	35	0.2	25	8.8	75	23.8	35	15.7	35	31.7	73.8	20/09/1940
19400921	265	30.3	35	17.8	35	3.7	25	8.8	75	24.8	35	12.1	35	28	59.4	21/09/1940
19400922	266	29.4	35	12.6	35	0	25	9	75	26.8	35	7.3	35	17.8	50.1	22/09/1940
19400923	267	31.9	35	11.1	35	0	25	9.2	75	27.3	35	1.7	35	3.6	12.9	23/09/1940
19400924	268	34.1	35	13.5	35	0	25	9.1	75	26.9	35	8.8	35	16.5	56.9	24/09/1940
19400925	269	34.8	35	15.9	35	0	25	9.2	75	26.4	35	10.3	35	18.5	57	25/09/1940
19400926	270	36.6	35	17	35	0	25	9.4	75	26.7	35	11.9	35	19.4	61.5	26/09/1940
19400927	271	35.1	35	18.1	35	0	25	9.5	75	27.1	35	9.4	35	16.6	45.3	27/09/1940
19400928	272	32.9	35	16.2	35	0	25	9.4	75	27.7	35	7.4	35	14.8	40.2	28/09/1940
19400929	273	29.4	35	15.6	35	0	25	9.4	75	28	35	2.7	35	6.6	15.2	29/09/1940
19400930	274	28	35	12.1	35	0	25	9.6	75	28.2	35	2.8	35	7.4	19.8	30/09/1940
19401001	275	29.8	35	11.9	35	0	25	9.7	75	27.8	35	6	35	14.3	43.1	1/10/1940
19401002	276	30.5	35	12.6	35	0	25	9.6	75	28	35	6.8	35	15.6	46.6	2/10/1940
19401003	277	31.2	35	12.7	35	0	25	9.6	75	28	35	7.8	35	17.2	53.1	3/10/1940
19401004	278	33	35	14.3	35	0	25	9.8	75	27.7	35	8.5	35	16.9	52.2	4/10/1940
19401005	279	33	35	16.6	35	0	25	9.9	75	27.4	35	9.8	35	19.5	51.9	5/10/1940
19401006	280	34.1	35	17.4	35	0	25	10.1	75	27.9	35	10.6	35	19.8	53.4	6/10/1940
19401007	281	35.2	35	17.1	35	0	25	10.1	75	28.4	35	9.6	35	16.9	49.3	7/10/1940
19401008	282	34.3	35	18.2	35	0	25	10.2	75	27.8	35	10.7	35	19.8	51.2	8/10/1940
19401009	283	34.9	35	18.6	35	0	25	10.4	75	27.9	35	10.4	35	18.6	48.6	9/10/1940
19401010	284	35.9	35	18.2	35	0	25	10.2	75	27.7	35	10	35	16.9	47.9	10/10/1940
19401011	285	35.6	35	19.9	35	0	25	10.2	75	26.5	35	11.3	35	19.4	48.7	11/10/1940
19401012	286	35.4	35	18.9	35	0	25	10.2	75	25.6	35	12.1	35	21	55.4	12/10/1940
19401013	287	33.6	35	19.5	35	0	25	10.3	75	27.7	35	10.6	35	20.4	46.8	13/10/1940
19401014	288	33.9	35	18.6	35	0	25	10.2	75	26.9	35	11.7	35	22.1	54.6	14/10/1940
19401015	289	34.6	35	20	35	0	25	10.3	75	26.7	35	13.8	35	25.1	59	15/10/1940
19401016	290	35.1	35	21.4	35	0	25	10.3	75	27.2	35	15.7	35	27.8	61.6	16/10/1940
19401017	291	35.8	35	20.1	35	0	25	10.4	75	28.1	35	10.3	35	17.5	43.8	17/10/1940
19401018	292	36.8	35	20.2	35	0	25	10.4	75	28.7	35	9.9	35	15.9	41.8	18/10/1940
19401019	293	37.2	35	20.4	35	0	25	10.4	75	28.1	35	11.2	35	17.7	46.8	19/10/1940
19401020	294	37.7	35	21.6	35	0	25	10.4	75	27.1	35	11.8	35	18.1	45.8	20/10/1940
19401021	295	38.4	35	23	35	1.6	25	10.4	75	27.4	35	15.2	35	22.4	54.1	21/10/1940
19401022	296	39.3	35	22.6	35	0	25	10.2	75	28.1	35	15	35	21.1	54.7	22/10/1940
19401023	297	39.6	35	24.3	35	0	25	10.3	75	28.7	35	14.7	35	20.4	48.4	23/10/1940
19401024	298	36.6	35	24.3	35	0	25	10.6	75	29.5	35	12	35	19.5	39.5	24/10/1940
19401025	299	36.6	35	21.4	35	0	25	10.9	75	29.9	35	10.4	35	16.9	40.8	25/10/1940
19401026	300	37.2	35	21.4	35	0	25	10.8	75	30.2	35	11.2	35	17.7	44	26/10/1940
19401027	301	38.1	35	22.1	35	0	25	10.8	75	29.1	35	10.5	35	15.8	39.5	27/10/1940
19401028	302	39.1	35	22.1	35	0	25	11	75	29	35	12.2	35	17.4	45.9	28/10/1940
19401029	303	39.5	35	24.2	35	0	25	10.9	75	25	35	14.7	35	20.5	48.7	29/10/1940
19401030	304	39.5	35	26.3	35	0	25	10.8	75	27.7	35	17.2	35	23.9	50.3	30/10/1940
19401031	305	39.5	35	25	35	0	25	11	75	27.8	35	15.7	35	21.9	49.6	31/10/1940
19401101	306	38.3	35	24.7	35	0	25	10.9	75	27.6	35	13.5	35	20	43.4	1/11/1940
19401102	307	37.4	35	25.7	35	0	25	10.7	75	26.1	35	13.1	35	20.4	39.7	2/11/1940
19401103	308	37.9	35	24.5	35	0	25	10.4	75	27.1	35	9.7	35	14.7	31.6	3/11/1940
19401104	309	37.7	35	23.6	35	0.5	25	10	75	27.8	35	10.3	35	15.8	35.4	4/11/1940
19401105	310	38.1	35	23.7	35	0	25	10.2	75	29.2	35	12.2	35	18.3	41.6	5/11/1940
19401106	311	38.4	35	21.2	35	0	25	10.2	75	30.1	35	12	35	17.7	47.7	6/11/1940
19401107	312	40.7	35	21.4	35	0	25	10.2	75	26.6	35	14.6	35	19.1	57.3	7/11/1940
19401108	313	38.4	35	26.7	35	0	25	10	75	24.9	35	19.8	35	29.2	56.5	8/11/1940
19401109	314	35.5	35	23.1	35	7.4	25	10.1	75	24.6	35	19.2	35	33.2	68	9/11/1940
19401110	315	36.2	35	22.1	35	0	25	9.8	75	26.8	35	14.9	35	24.8	56	10/11/1940
19401111	316	39.2	35	22.4	35	0	25	9.7	75	24.1	35	16.7	35	23.6	61.7	11/11/1940
19401112	317	33.5	35	22.1	35	3.6	25	9.9	75	24.9	35	18.5	35	35.8	69.6	12/11/1940
19401113	318	35	35	21.4	35	0.7	25	9.9	75	27.1	35	13.9	35	24.7	54.6	13/11/1940
19401114	319	34.7	35	20.4	35	0	25	10	75	25.6	35	11.8	35	21.3	49.3	14/11/1940
19401115	320	33.5	35	21.3	35	0	25	10	75	29.7	35	8.8	35	17	34.8	15/11/1940
19401116	321	34.7	35	18.1	35	0	25	10.1	75	31.3	35	5.7	35	10.3	27.5	16/11/1940
19401117	322	35.8	35	17.9	35	0	25	10	75	30.6	35	7.6	35	12.9	37.1	17/11/1940
19401118	323	36.2	35	17.9	35	0	25	10.1	75	30.3	35	11.9	35	19.8	58.1	18/11/1940
19401119	324	37.7	35	22.1	35	0	25	10.3	75	27.3	35	15.4	35	23.6	57.9	19/11/1940
19401120	325	38.8	35	23.2	35	0	25	10.5	75	27.9	35	21.4	35	30.9	75.3	20/11/1940
19401121	326	38	35	24.5	35	0	25	10.3	75	28.1	35	20.5	35	30.9	66.7	21/11/1940
19401122	327	36.7	35	23.5	35	0	25	10.3	75	29.6	35	14.5	35	23.5	50.1	22/11/1940
19401123	328	36.5	35	24.2	35	0	25	10.4	75	26.4	35	12.9	35	21.1	42.7	23/11/1940
19401124	329	37	35	22.3	35	0	25	10.2	75	26.7	35	13.8	35	22	51.3	24/11/1940
19401125	330	38.3	35	20.6	35	0	25	9.9	75	29	35	14.5	35	21.5	59.8	25/11/1940
19401126	331	41.9	35	22.2	35	0	25	10.1	75	28	35	14.8	35	18.1	55.3	26/11/1940
19401127	332	38.2	35	22.8	35	0	25	10.3	75	28.1	35	16.4	35	24.5	59.1	27/11/1940
19401128	333	38.6	35	22.1	35	0	25	10.3	75	29.5	35	16	35	23.4	60.2	28/11/1940
19401129	334	40	35	25.3	35	0	25	10.5	75	28.2	35	15.2	35	20.6	47.1	29/11/1940
19401130	335	38.4	35	24.3	35	0	25	10.8	75	28.7	35	15.4	35	22.7	50.7	30/11/1940
19401201	336	37	35	23	35	0	25	11.1	75	29	35	13.7	35	21.8	48.8	1/12/1940
19401202	337	38.4	35	21.5	35	0	25	11.1	75	29.9	35	17.5	35	25.8	68.3	2/12/1940
19401203	338	39.8	35	22.5	35	0	25	11.3	75	30	35	16.3	35	22.3	59.8	3/12/1940
19401204	339	41.5	35	24.9	35	0	25	11.1	75	29.9	35	17.4	35	21.8	55.3	4/12/1940
19401205	340	42.3	35	25.3	35	0	25	10.6	75	29.4	35	18.7	35	22.4	58	5/12/1940
19401206	341	43.1	35	29	35	0	25	9.8	75	28.3	35	22.4	35	25.8	55.9	6/12/1940
19401207	342	39.4	35	25.7	35	0	25	9.3	75	26.6	35	21.3	35	29.8	64.5	7/12/1940
19401208	343	39.4	35	26.7	35	0.7	25	9.2	75	26.8	35	19.4	35	27.2	55.4	8/12/1940
19401209	344	38.7	35	26.8	35	6.7	25	9.4	75	24.4	35	21.9	35	31.8	62.2	9/12/1940
19401210	345	40.1	35	26.4	35	0	25	9.3	75	28	35	18.9	35	25.5	54.9	10/12/1940
19401211	346	38.4	35	24.7</												

19401212	347	39	35	23.4	35	0	25	9.4	75	29.5	35	17.1	35	24.5	59.4	12/12/1940
19401213	348	39	35	25.1	35	0	25	9.5	75	29.1	35	19.4	35	27.7	60.9	13/12/1940
19401214	349	40.5	35	26.1	35	0	25	9.2	75	28.1	35	19.7	35	26	58.3	14/12/1940
19401215	350	40.9	35	25.4	35	0	25	9.6	75	29.3	35	18.5	35	23.9	57	15/12/1940
19401216	351	41.2	35	26.6	35	0	25	9.7	75	27.5	35	20	35	25.4	57.4	16/12/1940
19401217	352	40.8	35	26.9	35	1.3	25	9.5	75	28.3	35	20.2	35	26.2	57	17/12/1940
19401218	353	43.4	35	25.9	35	2.4	25	9.5	75	29.1	35	21.9	35	24.8	65.6	18/12/1940
19401219	354	37.5	35	28.2	35	0	25	9.5	75	25.4	35	24.3	35	37.7	63.6	19/12/1940
19401220	355	36.7	35	26.5	35	0	25	9.6	75	29.2	35	20.2	35	32.7	58.4	20/12/1940
19401221	356	37.8	35	24.5	35	0	25	9.8	75	30.9	35	15.9	35	24.3	51.7	21/12/1940
19401222	357	38.9	35	22.9	35	0	25	9.7	75	31	35	17.2	35	24.7	61.6	22/12/1940
19401223	358	39.7	35	21.7	35	0	25	9.3	75	31	35	16.7	35	23	64.4	23/12/1940
19401224	359	40.8	35	22.2	35	0	25	8.9	75	31.1	35	15.6	35	20.3	58.3	24/12/1940
19401225	360	42.1	35	22.9	35	0	25	8.9	75	29.8	35	20.6	35	25	73.8	25/12/1940
19401226	361	42.2	35	23.5	35	0	25	8.5	75	29	35	22	35	26.5	76	26/12/1940
19401227	362	39.1	35	23.8	35	0	25	8.3	75	25.8	35	23.8	35	33.9	80.8	27/12/1940
19401228	363	36.7	35	25.4	35	0.1	25	8.6	75	26.1	35	23.8	35	38.5	73.4	28/12/1940
19401229	364	36.9	35	24	35	3.6	25	8.9	75	25.1	35	20.7	35	33.2	69.4	29/12/1940
19401230	365	37.4	35	25.1	35	0	25	8.4	75	21.1	35	21.6	35	33.7	67.8	30/12/1940
19401231	366	34.7	35	23.5	35	0.9	25	8.4	75	16.5	35	22.4	35	40.5	77.4	31/12/1940
19410101	1	34.1	35	25.4	35	18	25	8.7	75	18.6	35	25.2	35	47.1	77.7	1/01/1941
19410102	2	31.8	35	23	35	35.5	25	8.7	75	18.3	35	25.5	35	54.2	90.8	2/01/1941
19410103	3	27.4	35	21.2	35	12.7	25	8.5	75	15	35	23.9	35	65.5	95	3/01/1941
19410104	4	27.5	35	17.6	35	0.2	25	8.8	75	24.4	35	18.7	35	50.9	93	4/01/1941
19410105	5	33.1	35	20.3	35	0	25	8.6	75	28.2	35	15.7	35	31	65.9	5/01/1941
19410106	6	35	35	21.5	35	0	25	8.6	75	28.7	35	19.7	35	35	76.9	6/01/1941
19410107	7	36.4	35	23.2	35	0	25	8.6	75	27.4	35	20.7	35	34.1	72.8	7/01/1941
19410108	8	35	35	26.3	35	0	25	9	75	21.7	35	26	35	46.2	76	8/01/1941
19410109	9	34	35	24.4	35	1.5	25	9.1	75	16.8	35	28.2	35	53	92.3	9/01/1941
19410110	10	34.5	35	23.7	35	4.1	25	9.2	75	24.4	35	25.8	35	47.2	88.1	10/01/1941
19410111	11	33.1	35	23.8	35	0.9	25	9.2	75	19.2	35	26.1	35	51.6	88.6	11/01/1941
19410112	12	35.7	35	23.7	35	0	25	9.1	75	24.5	35	25.4	35	43.5	86.7	12/01/1941
19410113	13	36.4	35	23.2	35	0.7	25	9	75	24.2	35	25.6	35	42.1	90.1	13/01/1941
19410114	14	37.5	35	24.6	35	13.5	25	9.1	75	29.1	35	25	35	38.8	80.9	14/01/1941
19410115	15	37.2	35	25.4	35	0	25	9.1	75	25.5	35	27.1	35	42.7	83.6	15/01/1941
19410116	16	37.4	35	25.1	35	2.2	25	9.3	75	24.8	35	25.2	35	39.3	79.1	16/01/1941
19410117	17	36.7	35	24.5	35	32.8	25	9.4	75	26.4	35	23.3	35	37.7	75.8	17/01/1941
19410118	18	36.3	35	24.7	35	5.5	25	9.4	75	24.9	35	24.1	35	39.9	77.5	18/01/1941
19410119	19	32.8	35	23.9	35	1.5	25	9.2	75	15.2	35	24.4	35	49.1	82.3	19/01/1941
19410120	20	32	35	23.5	35	1.2	25	9.3	75	21	35	24.3	35	51.1	84	20/01/1941
19410121	21	31.3	35	23.5	35	1	25	9.3	75	17.2	35	24.8	35	54.3	85.7	21/01/1941
19410122	22	26.5	35	21.8	35	25.8	25	9.1	75	13.6	35	25.6	35	74	98.1	22/01/1941
19410123	23	29.4	35	21.3	35	57.7	25	9.1	75	18.1	35	26.5	35	64.7	100	23/01/1941
19410124	24	36.3	35	23.2	35	3.4	25	8.7	75	27.2	35	27.6	35	45.7	97.1	24/01/1941
19410125	25	26.7	35	22.2	35	24.2	25	8.7	75	12.9	35	23.3	35	66.5	87.1	25/01/1941
19410126	26	28.6	35	19.4	35	0	25	8.6	75	25.1	35	20.2	35	51.6	89.7	26/01/1941
19410127	27	29.8	35	17.8	35	0	25	8.8	75	29.3	35	16.1	35	38.4	79	27/01/1941
19410128	28	32.9	35	17.8	35	0	25	8.9	75	28.4	35	17.5	35	35	85.9	28/01/1941
19410129	29	34.3	35	21.1	35	0	25	9.3	75	28.5	35	19	35	35.1	76	29/01/1941
19410130	30	34.5	35	22.8	35	0	25	9.3	75	25.9	35	20.4	35	37.3	73.5	30/01/1941
19410131	31	34.9	35	24.4	35	0	25	9.2	75	22.2	35	24.2	35	43.3	79.2	31/01/1941
19410201	32	34.7	35	24.8	35	0.8	25	9.2	75	22.6	35	26.1	35	47.2	83.4	1/02/1941
19410202	33	36.4	35	25.7	35	0	25	9	75	22.5	35	25.2	35	41.5	76.3	2/02/1941
19410203	34	34.4	35	23.6	35	0	25	8.8	75	23.5	35	22.6	35	41.5	77.6	3/02/1941
19410204	35	32.8	35	22	35	0	25	8.4	75	24.1	35	22.5	35	45.2	85.1	4/02/1941
19410205	36	34.5	35	22.4	35	0	25	8.6	75	22.3	35	20.5	35	37.5	75.7	5/02/1941
19410206	37	34.8	35	22.2	35	0	25	8.7	75	26.7	35	21.1	35	37.9	78.9	6/02/1941
19410207	38	35.7	35	21.8	35	0	25	8.8	75	29.1	35	20.6	35	35.2	78.9	7/02/1941
19410208	39	35.2	35	22.7	35	0	25	8.9	75	28.7	35	21.8	35	38.3	79	8/02/1941
19410209	40	36.9	35	21.3	35	0	25	8.7	75	28.3	35	22	35	35.2	86.9	9/02/1941
19410210	41	36.3	35	23.5	35	0	25	8.5	75	24.8	35	21.9	35	36.3	75.7	10/02/1941
19410211	42	37.5	35	24	35	0	25	8.5	75	26.1	35	24.3	35	37.7	81.5	11/02/1941
19410212	43	35.6	35	23.4	35	0	25	8.3	75	27.8	35	21.6	35	37.2	75.1	12/02/1941
19410213	44	34.9	35	22.4	35	0	25	8	75	25.7	35	20.4	35	36.5	75.3	13/02/1941
19410214	45	33.1	35	23.2	35	0	25	8	75	22.9	35	24.3	35	48	85.5	14/02/1941
19410215	46	34.1	35	22.2	35	4.3	25	8	75	21.9	35	21.8	35	40.8	81.5	15/02/1941
19410216	47	34.6	35	23.5	35	0	25	8.1	75	22.5	35	22.7	35	41.3	78.4	16/02/1941
19410217	48	34.4	35	22.1	35	0	25	8.4	75	23.4	35	23.8	35	43.8	89.5	17/02/1941
19410218	49	35.3	35	22.8	35	0	25	8.7	75	26.2	35	21.7	35	38	78.2	18/02/1941
19410219	50	35.5	35	22.1	35	0	25	8.8	75	27	35	19.7	35	34.1	74.1	19/02/1941
19410220	51	35.8	35	20.7	35	0	25	8.9	75	26.7	35	20.7	35	35.2	84.8	20/02/1941
19410221	52	34.6	35	21.8	35	0	25	9.1	75	24.3	35	20.7	35	37.6	79.3	21/02/1941
19410222	53	36.9	35	22.7	35	0	25	8.9	75	26.5	35	23.1	35	37	83.8	22/02/1941
19410223	54	37.2	35	22.9	35	0	25	8.9	75	26.7	35	22.9	35	36.1	82	23/02/1941
19410224	55	39.8	35	22.5	35	0	25	9	75	27.3	35	23.1	35	31.6	84.8	24/02/1941
19410225	56	38.1	35	23.7	35	0	25	7.8	75	27.1	35	23.9	35	35.9	81.6	25/02/1941
19410226	57	38.4	35	25	35	0	25	7.3	75	25.5	35	23.9	35	35.3	75.5	26/02/1941
19410227	58	39.1	35	24.6	35	0	25	6.6	75	25.8	35	22.5	35	32	72.8	27/02/1941
19410228	59	38.3	35	23.8	35	0	25	8.4	75	27.7	35	24.2	35	35.9	82.1	28/02/1941
19410301	60	38.2	35	25.4	35	0	25	6.6	75	24.4	35	24.2	35	36.1	74.6	1/03/1941
19410302	61	39.5	35	24.9	35	0	25	6.3	75	22.2	35	26.2	35	36.5	83.2	2/03/1941
19410303	62	34.3	35	24	35	2.3	25	6.5	75	15.7	35	25.7	35	47.5	86.2	3/03/1941
19410304	63	33.7	35	23	35	0.3	25	6.8	75	18.5	35	26	35	49.		

19410305	64	34.7	35	23.6	35	0.1	25	7	75	21.5	35	26.1	35	47.2	89.6	5/03/1941
19410306	65	36	35	23.9	35	4.4	25	7.1	75	24.7	35	25.6	35	43.1	86.3	6/03/1941
19410307	66	34.9	35	23.6	35	4.7	25	7.1	75	23.1	35	28.2	35	50.4	96.8	7/03/1941
19410308	67	34.2	35	23.8	35	4	25	7.3	75	22.4	35	24	35	44.6	81.4	8/03/1941
19410309	68	32.7	35	22.6	35	19	25	7.3	75	19.9	35	23.1	35	46.7	84.3	9/03/1941
19410310	69	33.5	35	23.2	35	0	25	7.5	75	19.6	35	23.9	35	46.2	84.1	10/03/1941
19410311	70	32	35	23	35	7.1	25	7.5	75	18.5	35	23.4	35	49.2	83.3	11/03/1941
19410312	71	30.6	35	22.8	35	5.2	25	7.7	75	16.6	35	23.2	35	52.8	83.6	12/03/1941
19410313	72	33.4	35	23.6	35	3	25	7.9	75	18	35	23.5	35	45.7	80.7	13/03/1941
19410314	73	35.9	35	23.8	35	0	25	8	75	21.4	35	23.7	35	40.1	80.4	14/03/1941
19410315	74	36.4	35	23.8	35	0	25	8	75	23.6	35	23.5	35	38.7	79.7	15/03/1941
19410316	75	37.2	35	22.3	35	0	25	8	75	23.2	35	20.3	35	32	75.4	16/03/1941
19410317	76	36.8	35	23.6	35	0	25	7.8	75	22.6	35	21.7	35	35	74.5	17/03/1941
19410318	77	36.7	35	24.3	35	0	25	7.8	75	21.7	35	24.8	35	40.2	81.7	18/03/1941
19410319	78	31.6	35	23.8	35	0.2	25	7.8	75	13.8	35	26	35	55.9	88.2	19/03/1941
19410320	79	34.5	35	24.3	35	1.9	25	7.9	75	19.4	35	30.2	35	55.2	99.4	20/03/1941
19410321	80	24.4	35	22.2	35	26.7	25	7.9	75	12.6	35	29.4	35	96.2	100	21/03/1941
19410322	81	29	35	21	35	1.1	25	8.2	75	18.4	35	19.4	35	48.4	78	22/03/1941
19410323	82	31.3	35	19.7	35	0	25	8.3	75	22.8	35	17.1	35	37.4	74.5	23/03/1941
19410324	83	32.1	35	20.6	35	0	25	8.3	75	17.3	35	21.5	35	45	88.6	24/03/1941
19410325	84	31.4	35	23.4	35	4.6	25	8.1	75	11	35	28.1	35	61.1	97.7	25/03/1941
19410326	85	25.5	35	22.7	35	14.4	25	8.2	75	9.4	35	24.1	35	73.9	87.4	26/03/1941
19410327	86	23.3	35	20.9	35	29.1	25	8	75	9.2	35	22.7	35	79.4	91.9	27/03/1941
19410328	87	27.5	35	19.6	35	28.8	25	7.8	75	6.4	35	19.9	35	54.2	87.3	28/03/1941
19410329	88	30.4	35	19.3	35	0.9	25	7.9	75	21.1	35	19.8	35	45.6	88.5	29/03/1941
19410330	89	31.2	35	20.3	35	0	25	8	75	20.9	35	17.3	35	38.1	72.7	30/03/1941
19410331	90	31.7	35	20.5	35	0	25	7.7	75	22.4	35	18.9	35	40.4	78.4	31/03/1941
19410401	91	31.7	35	20.5	35	0	25	7.6	75	22	35	19	35	40.6	78.8	1/04/1941
19410402	92	30.3	35	20.5	35	0	25	7.6	75	20.6	35	18.9	35	43.8	78.4	2/04/1941
19410403	93	28.9	35	20.5	35	0	25	7.4	75	18.8	35	19.7	35	49.5	81.7	3/04/1941
19410404	94	28.7	35	21	35	0.9	25	7.5	75	15.6	35	19.8	35	50.3	79.7	4/04/1941
19410405	95	29.3	35	20.7	35	0	25	7.6	75	18.4	35	19.8	35	48.6	81.1	5/04/1941
19410406	96	30.7	35	20	35	0	25	7.8	75	21.9	35	17.7	35	40.1	75.7	6/04/1941
19410407	97	31.7	35	19.9	35	0	25	7.6	75	22	35	17.2	35	36.8	74.1	7/04/1941
19410408	98	32.5	35	20.9	35	0	25	7.5	75	19.2	35	20.5	35	41.9	83	8/04/1941
19410409	99	30.1	35	22.1	35	1.4	25	7.4	75	16.1	35	22.2	35	52	83.5	9/04/1941
19410410	100	27.3	35	22.2	35	1	25	7.5	75	11.8	35	23.2	35	63.9	86.7	10/04/1941
19410411	101	29	35	22.3	35	0.8	25	7.4	75	18.6	35	22.8	35	56.9	84.7	11/04/1941
19410412	102	30.4	35	21.6	35	0	25	7.4	75	19.3	35	21.1	35	48.6	81.8	12/04/1941
19410413	103	30.9	35	20.5	35	0	25	7.4	75	21.2	35	18.6	35	41.6	77.2	13/04/1941
19410414	104	30	35	21.1	35	0	25	7.4	75	18.6	35	20.3	35	47.8	81.2	14/04/1941
19410415	105	30.7	35	19.9	35	0	25	7.3	75	19.4	35	21.5	35	48.7	92.6	15/04/1941
19410416	106	29.8	35	20.1	35	0	25	7.5	75	20.3	35	18.7	35	44.6	79.5	16/04/1941
19410417	107	30.3	35	18.6	35	0	25	7.5	75	22.2	35	16.8	35	38.9	78.4	17/04/1941
19410418	108	31.3	35	18.6	35	0	25	7.4	75	22.3	35	18.6	35	40.7	86.8	18/04/1941
19410419	109	30.2	35	18.4	35	0	25	7.5	75	20.8	35	17.4	35	40.5	82.3	19/04/1941
19410420	110	29.4	35	17	35	0	25	7.2	75	21.7	35	16.5	35	40.3	85.2	20/04/1941
19410421	111	30	35	16.3	35	0	25	6.9	75	22	35	15.6	35	36.8	84.2	21/04/1941
19410422	112	30.8	35	16.5	35	0	25	6.5	75	21.6	35	16.8	35	37.8	89.6	22/04/1941
19410423	113	31.1	35	17.2	35	0	25	6.3	75	21.7	35	17.2	35	38.1	87.7	23/04/1941
19410424	114	30.8	35	18.2	35	0	25	6.2	75	21.3	35	17.9	35	40.3	85.7	24/04/1941
19410425	115	30.8	35	18.1	35	0	25	6.4	75	20.6	35	17.6	35	39.6	84.8	25/04/1941
19410426	116	31.3	35	17.3	35	0	25	6.4	75	20.6	35	15.7	35	34.4	79.5	26/04/1941
19410427	117	30.5	35	17	35	0	25	6.4	75	20.5	35	14.5	35	33.2	74.9	27/04/1941
19410428	118	29.5	35	17.2	35	0	25	6.6	75	20.1	35	13.3	35	32.3	67.8	28/04/1941
19410429	119	29.7	35	14.7	35	0	25	6.6	75	21.4	35	11.4	35	27.3	68.2	29/04/1941
19410430	120	28.9	35	12.2	35	0	25	6.6	75	21.3	35	10.3	35	25.9	72.5	30/04/1941
19410501	121	28.8	35	12.4	35	0	25	6.6	75	21.3	35	10	35	25.3	69.5	1/05/1941
19410502	122	29	35	12	35	0	25	6.5	75	21.6	35	10.5	35	26.2	74.9	2/05/1941
19410503	123	29.1	35	12.3	35	0	25	6.4	75	21	35	10.3	35	25.6	72.1	3/05/1941
19410504	124	29.2	35	13.5	35	0	25	6.3	75	19.4	35	10.9	35	26.9	70.5	4/05/1941
19410505	125	29.9	35	14.9	35	0	25	6.3	75	19.2	35	16.2	35	38.4	95.7	5/05/1941
19410506	126	29.8	35	16.3	35	0	25	6.3	75	18	35	15.3	35	36.5	82.6	6/05/1941
19410507	127	30.1	35	18.6	35	0	25	6.4	75	13.8	35	16.9	35	39.6	78.9	7/05/1941
19410508	128	30.6	35	18.3	35	0	25	6.4	75	16.8	35	18.4	35	41.9	87.5	8/05/1941
19410509	129	30.3	35	18.6	35	0.1	25	6.4	75	17.6	35	18.7	35	43.3	87.3	9/05/1941
19410510	130	29	35	17.6	35	0	25	6.2	75	16.5	35	14.5	35	36.2	72.1	10/05/1941
19410511	131	28	35	15.9	35	0	25	6.1	75	16.1	35	12.3	35	32.5	68.1	11/05/1941
19410512	132	27.9	35	12.3	35	0	25	6	75	17.3	35	11.6	35	30.9	81.1	12/05/1941
19410513	133	29.1	35	14.9	35	0	25	5.8	75	18.9	35	12.7	35	31.5	75	13/05/1941
19410514	134	28.2	35	15.3	35	0	25	5.8	75	18.5	35	13.7	35	35.8	78.9	14/05/1941
19410515	135	28.3	35	13.7	35	0	25	5.7	75	18.7	35	10.8	35	28.1	68.9	15/05/1941
19410516	136	28.6	35	14.1	35	0	25	5.8	75	15.8	35	11.7	35	29.9	72.8	16/05/1941
19410517	137	28.2	35	15.1	35	0	25	5.7	75	16.4	35	12.2	35	31.9	71.1	17/05/1941
19410518	138	30.2	35	15.8	35	0	25	5.5	75	18.2	35	12.4	35	28.9	69.1	18/05/1941
19410519	139	30.1	35	15.3	35	0	25	5.5	75	18.2	35	14.6	35	34.2	84	19/05/1941
19410520	140	30.2	35	18.5	35	0	25	5.4	75	16.6	35	15.4	35	35.9	72.3	20/05/1941
19410521	141	30	35	17.5	35	0	25	5.2	75	16.2	35	14.9	35	35.1	74.5	21/05/1941
19410522	142	29.6	35	18.2	35	0	25	5.3	75	13.4	35	15.5	35	37.4	74.2	22/05/1941
19410523	143	33.7	35	18.3	35	0	25	5.3	75	16.8	35	18.3	35	35	87.1	23/05/1941
19410524	144	26.9	35	17.9	35	0	25	5.3	75	15	35	16.5	35	46.6	80.5	24/05/1941
19410525	145	17.5	35	14.8	35	0.2	25	5.3	75	7.1	35	11.8	35	59	70.1	25/05/1941
19410526	146	21.6	35	11.4	35	11.1	25	5.2	75							

19410527	147	18.6	35	12	35	0	25	5.2	75	11.4	35	10.5	35	49	74.9	27/05/1941
19410528	148	23.7	35	12.3	35	2.2	25	5.2	75	15.2	35	13.4	35	45.7	93.7	28/05/1941
19410529	149	20.8	35	11.8	35	0	25	5.3	75	14.9	35	15.3	35	62.3	100	29/05/1941
19410530	150	22.7	35	10.2	35	0.2	25	5.2	75	16.9	35	15.7	35	56.9	100	30/05/1941
19410531	151	26.3	35	12	35	0	25	5.2	75	17.9	35	14.6	35	42.7	100	31/05/1941
19410601	152	25.2	35	13.6	35	0	25	5.1	75	17.5	35	15.6	35	48.7	100	1/06/1941
19410602	153	22.6	35	10.1	35	0	25	5	75	18.6	35	11.2	35	40.9	90.7	2/06/1941
19410603	154	22.6	35	9.7	35	0	25	5	75	17.9	35	10.8	35	39.4	89.8	3/06/1941
19410604	155	25.1	35	6.9	35	0	25	4.9	75	18.7	35	9.6	35	30.1	96.5	4/06/1941
19410605	156	26.4	35	8.6	35	0	25	5	75	18.6	35	10.7	35	31.1	95.8	5/06/1941
19410606	157	27.1	35	11.7	35	0	25	5.1	75	16.1	35	12.1	35	33.7	88.1	6/06/1941
19410607	158	29.1	35	12.3	35	0	25	5	75	15	35	14.3	35	35.5	100	7/06/1941
19410608	159	22.1	35	17.5	35	18.2	25	5	75	11.7	35	18.1	35	68.1	90.6	8/06/1941
19410609	160	21.5	35	12.8	35	3.5	25	5.1	75	17.1	35	13	35	50.7	88	9/06/1941
19410610	161	20	35	7.1	35	0	25	4.9	75	18	35	9.8	35	41.9	97.2	10/06/1941
19410611	162	22.7	35	8.5	35	0	25	4.9	75	15.9	35	9.9	35	35.9	89.3	11/06/1941
19410612	163	24.1	35	12.9	35	0	25	5	75	10.4	35	12.4	35	41.3	83.4	12/06/1941
19410613	164	19.4	35	14.8	35	14.8	25	4.8	75	6.9	35	15.7	35	69.7	93.3	13/06/1941
19410614	165	18	35	13.4	35	3.1	25	4.8	75	7.7	35	14.5	35	70.3	94.4	14/06/1941
19410615	166	17.9	35	10.4	35	0	25	4.8	75	10.4	35	11.5	35	56.1	91.2	15/06/1941
19410616	167	21.6	35	9.4	35	0	25	4.8	75	16.6	35	12.6	35	48.9	100	16/06/1941
19410617	168	23.6	35	8.9	35	0	25	4.8	75	16.5	35	13	35	44.6	100	17/06/1941
19410618	169	25.5	35	10.3	35	0	25	4.8	75	15.7	35	14.2	35	43.5	100	18/06/1941
19410619	170	27.1	35	12.9	35	0	25	4.9	75	16.6	35	16.4	35	45.7	100	19/06/1941
19410620	171	24.8	35	12.2	35	0	25	5	75	17.3	35	13.5	35	43.1	95.1	20/06/1941
19410621	172	22.9	35	8.9	35	0	25	5.1	75	18.4	35	9.5	35	34	83.4	21/06/1941
19410622	173	21	35	7.1	35	0	25	5.1	75	18.9	35	8.3	35	33.4	82.3	22/06/1941
19410623	174	21.2	35	5.5	35	0	25	5.2	75	18.6	35	8.3	35	33	91.9	23/06/1941
19410624	175	22.4	35	6.1	35	0	25	5.2	75	18.6	35	8.6	35	31.8	91.4	24/06/1941
19410625	176	24	35	8	35	0	25	5.1	75	18.7	35	9.2	35	30.8	85.8	25/06/1941
19410626	177	24.8	35	8.4	35	0	25	5.1	75	18.5	35	8.2	35	26.2	74.4	26/06/1941
19410627	178	26	35	8.9	35	0	25	5	75	18.8	35	10.1	35	30.1	88.6	27/06/1941
19410628	179	25.6	35	7.3	35	0	25	5	75	18.8	35	9.3	35	28.3	91	28/06/1941
19410629	180	27	35	7	35	0	25	5.1	75	18	35	8.1	35	22.7	80.9	29/06/1941
19410630	181	28	35	7.5	35	0	25	5.1	75	18.1	35	9.3	35	24.6	89.8	30/06/1941
19410701	182	28.6	35	8.9	35	0	25	4.9	75	18.5	35	11.3	35	28.9	99.2	1/07/1941
19410702	183	28	35	9.6	35	0	25	4.9	75	17.8	35	13	35	34.4	100	2/07/1941
19410703	184	28.9	35	10.4	35	0	25	5	75	18.4	35	12.6	35	31.6	100	3/07/1941
19410704	185	28.5	35	11.9	35	0	25	4.9	75	17.5	35	13.5	35	34.7	97	4/07/1941
19410705	186	26.4	35	13.4	35	0	25	4.9	75	18.5	35	13.8	35	40.1	89.8	5/07/1941
19410706	187	22.6	35	12.1	35	0	25	5	75	17.5	35	9.2	35	33.6	65.2	6/07/1941
19410707	188	23.8	35	6.4	35	0	25	5	75	18.8	35	8	35	27.1	83.3	7/07/1941
19410708	189	26.1	35	7.7	35	0	25	5.1	75	18.6	35	8.3	35	24.6	79	8/07/1941
19410709	190	26.4	35	10	35	0	25	5.1	75	17.8	35	11.4	35	33.1	92.9	9/07/1941
19410710	191	21.8	35	9	35	0	25	5.2	75	19.2	35	7.8	35	29.9	68	10/07/1941
19410711	192	20.9	35	2.7	35	0	25	5.1	75	18.8	35	6.3	35	25.5	85	11/07/1941
19410712	193	22.7	35	2.4	35	0	25	5.1	75	19.3	35	5.5	35	19.9	75.8	12/07/1941
19410713	194	26.1	35	5.9	35	0	25	5.1	75	19.6	35	6.8	35	20.1	73.3	13/07/1941
19410714	195	29.6	35	6.9	35	0	25	5.1	75	19	35	9.1	35	21.9	91.5	14/07/1941
19410715	196	28.8	35	10	35	0	25	5.1	75	17.8	35	11.8	35	29.8	96.2	15/07/1941
19410716	197	25.4	35	10.3	35	0	25	5.2	75	18.9	35	8.6	35	26.5	68.7	16/07/1941
19410717	198	21.9	35	8.9	35	0	25	5.3	75	19.5	35	8.6	35	32.7	75.5	17/07/1941
19410718	199	23.7	35	5.6	35	0	25	5.4	75	19.2	35	9.1	35	31.1	100	18/07/1941
19410719	200	26.6	35	8.1	35	0	25	5.5	75	19.5	35	8.4	35	24.1	77.8	19/07/1941
19410720	201	28.2	35	8.9	35	0	25	5.6	75	19.7	35	8.8	35	23	77.2	20/07/1941
19410721	202	27.2	35	9	35	0	25	5.6	75	19.8	35	9	35	25	78.4	21/07/1941
19410722	203	23.8	35	8.4	35	0	25	5.6	75	19.6	35	9	35	30.5	81.7	22/07/1941
19410723	204	23.6	35	6.4	35	0	25	5.6	75	19.9	35	7.5	35	25.8	78.1	23/07/1941
19410724	205	24.1	35	5.5	35	0	25	5.5	75	20.1	35	7	35	23.3	77.5	24/07/1941
19410725	206	24.7	35	5.3	35	0	25	5.6	75	20.3	35	6.8	35	21.9	76.4	25/07/1941
19410726	207	22.9	35	6.5	35	0	25	5.6	75	20.7	35	7.5	35	26.9	77.5	26/07/1941
19410727	208	24.7	35	5.2	35	0	25	5.7	75	20.9	35	5.9	35	19	66.7	27/07/1941
19410728	209	26.1	35	6.7	35	0	25	5.7	75	20.3	35	7.6	35	22.5	77.5	28/07/1941
19410729	210	26.3	35	10.2	35	0	25	5.7	75	19.5	35	8.3	35	24.3	66.7	29/07/1941
19410730	211	26.8	35	9.2	35	0	25	5.7	75	20	35	8.4	35	23.8	72.2	30/07/1941
19410731	212	26.1	35	9.4	35	0	25	5.7	75	20.1	35	7.9	35	23.4	67	31/07/1941
19410801	213	26.1	35	9	35	0	25	5.8	75	20.7	35	7.6	35	22.5	66.2	1/08/1941
19410802	214	27.3	35	9	35	0	25	5.8	75	20.2	35	8.2	35	22.6	71.5	2/08/1941
19410803	215	27.4	35	12.1	35	0	25	5.9	75	19.4	35	10.5	35	28.8	74.4	3/08/1941
19410804	216	29.9	35	11.4	35	0	25	6	75	19.3	35	11.3	35	26.8	83.9	4/08/1941
19410805	217	28.4	35	14.7	35	0	25	6	75	18.3	35	9.4	35	24.3	56.2	5/08/1941
19410806	218	22.9	35	9.9	35	0	25	6.1	75	21	35	6.8	35	24.4	55.8	6/08/1941
19410807	219	21	35	4.7	35	0	25	6.2	75	21.8	35	4.4	35	17.7	51.5	7/08/1941
19410808	220	22.1	35	5.1	35	0	25	6.3	75	21.6	35	6.5	35	24.4	74	8/08/1941
19410809	221	23.4	35	5.6	35	0	25	6.4	75	22.2	35	5.8	35	20.2	63.8	9/08/1941
19410810	222	24	35	4.8	35	0	25	6.4	75	22.1	35	2.8	35	9.4	32.6	10/08/1941
19410811	223	24.8	35	5	35	0	25	6.5	75	22.1	35	3.2	35	10.2	36.7	11/08/1941
19410812	224	24.9	35	7.1	35	0	25	6.6	75	22.1	35	5.3	35	16.8	52.6	12/08/1941
19410813	225	23.7	35	5	35	0	25	6.6	75	22.3	35	3.9	35	13.3	44.7	13/08/1941
19410814	226	23.2	35	3.8	35	0	25	6.6	75	22.8	35	7.7	35	27.1	96.1	14/08/1941
19410815	227	23.7	35	3.1	35	0	25	6.7	75	22.6	35	4	35	13.7	52.4	15/08/1941
19410816	228	25.8	35	6.7	35	0	25	6.6	75	22.4	35	6.1	35	18.4	62.2	16/08/1941
19410817	229	27.7	35	6.4	35	0	25	6.6	75	22	35	4.8	35	12.9	50	17/08/1941

19410818	230	27.9	35	7.4	35	0	25	6.7	75	22.2	35	7.2	35	19.2	70	18/08/1941
19410819	231	28	35	8.8	35	0	25	6.7	75	22.9	35	6.1	35	16.1	53.9	19/08/1941
19410820	232	29.3	35	8	35	0	25	6.8	75	22.9	35	7	35	17.2	65.3	20/08/1941
19410821	233	30.9	35	9.3	35	0	25	6.9	75	22.6	35	8.2	35	18.4	70	21/08/1941
19410822	234	25.7	35	13.3	35	0	25	6.9	75	22.3	35	10.9	35	33	71.4	22/08/1941
19410823	235	25.5	35	10.9	35	0	25	6.9	75	23	35	8.2	35	25.1	62.9	23/08/1941
19410824	236	24.1	35	10.8	35	0	25	7.1	75	23.5	35	6.9	35	23	53.3	24/08/1941
19410825	237	23.7	35	9.9	35	0	25	7.2	75	23.6	35	7.2	35	24.6	59.1	25/08/1941
19410826	238	25.5	35	7.3	35	0	25	7.2	75	23.6	35	5.6	35	17.2	54.8	26/08/1941
19410827	239	27.5	35	9.9	35	0	25	7.2	75	24.1	35	7	35	19.1	57.4	27/08/1941
19410828	240	28.1	35	11	35	0	25	7.3	75	23.2	35	8.6	35	22.6	65.6	28/08/1941
19410829	241	29.2	35	11.8	35	0	25	7.2	75	23.5	35	10.7	35	26.4	77.4	29/08/1941
19410830	242	29.7	35	13.4	35	0	25	7.2	75	21.4	35	12.7	35	30.5	82.7	30/08/1941
19410831	243	31.6	35	14.8	35	0	25	7.3	75	21.2	35	10.7	35	23	63.6	31/08/1941
19410901	244	30.2	35	14.4	35	0	25	7.5	75	22.4	35	11.5	35	26.8	70.1	1/09/1941
19410902	245	30.2	35	14.6	35	0	25	7.6	75	23.5	35	11.6	35	27	69.8	2/09/1941
19410903	246	31.1	35	15.7	35	0	25	7.8	75	22.6	35	13	35	28.8	72.9	3/09/1941
19410904	247	31.8	35	17.6	35	0	25	7.8	75	21.6	35	13	35	27.7	64.6	4/09/1941
19410905	248	31.5	35	16.4	35	0	25	7.9	75	23.9	35	10.6	35	22.9	56.9	5/09/1941
19410906	249	32	35	14.2	35	0	25	8	75	24.5	35	13.7	35	28.8	84.7	6/09/1941
19410907	250	33.1	35	15.2	35	0	25	8.1	75	24.7	35	12.7	35	25.1	73.6	7/09/1941
19410908	251	32.7	35	16.2	35	0	25	8.2	75	23.9	35	9.6	35	19.4	52.2	8/09/1941
19410909	252	28.7	35	16.7	35	0	25	8.2	75	23.6	35	17	35	43.2	89.5	9/09/1941
19410910	253	26	35	12.7	35	0	25	8.3	75	25.4	35	6.5	35	19.3	44.3	10/09/1941
19410911	254	23.6	35	12.7	35	0	25	8.3	75	25.2	35	6.8	35	23.4	46.3	11/09/1941
19410912	255	25.8	35	6.9	35	0	25	8.4	75	25.9	35	4.1	35	12.3	41.2	12/09/1941
19410913	256	30.3	35	9.3	35	0	25	8.4	75	26	35	6	35	13.9	51.3	13/09/1941
19410914	257	31.2	35	10.6	35	0	25	8.6	75	25.8	35	9	35	19.8	70.5	14/09/1941
19410915	258	30.8	35	12.7	35	0	25	8.7	75	26.1	35	9.5	35	21.4	64.7	15/09/1941
19410916	259	29.1	35	11.7	35	0	25	8.8	75	26.2	35	7.1	35	17.6	51.7	16/09/1941
19410917	260	30.2	35	11.5	35	0	25	8.8	75	26.6	35	6.9	35	16.1	50.9	17/09/1941
19410918	261	31.9	35	11.6	35	0	25	8.8	75	26.4	35	7.2	35	15.2	52.7	18/09/1941
19410919	262	32.9	35	13.1	35	0	25	8.7	75	26.4	35	8.8	35	17.6	58.4	19/09/1941
19410920	263	34.2	35	14.3	35	0	25	8.8	75	26	35	11.8	35	21.9	72.4	20/09/1941
19410921	264	34.6	35	16.7	35	0	25	8.8	75	26.2	35	13.1	35	23.8	68.9	21/09/1941
19410922	265	35.1	35	15.9	35	0	25	8.8	75	26.4	35	12.1	35	21.4	67	22/09/1941
19410923	266	32.5	35	18.5	35	0	25	9	75	26.5	35	12.4	35	25.4	58.3	23/09/1941
19410924	267	33.8	35	16.7	35	0	25	9.2	75	26.6	35	9.9	35	18.8	52.1	24/09/1941
19410925	268	34	35	16.7	35	0	25	9.1	75	26.4	35	9.1	35	17.1	47.9	25/09/1941
19410926	269	35.4	35	15.9	35	0	25	9.2	75	27.4	35	8.6	35	15	47.6	26/09/1941
19410927	270	35.1	35	17	35	0	25	9.4	75	26.3	35	10.2	35	18	52.7	27/09/1941
19410928	271	32.6	35	18.9	35	0	25	9.5	75	26.9	35	11.1	35	22.6	50.9	28/09/1941
19410929	272	32.1	35	17.6	35	0	25	9.4	75	27.5	35	7.6	35	15.9	37.8	29/09/1941
19410930	273	33.5	35	16.8	35	0	25	9.4	75	22.4	35	8.1	35	15.7	42.4	30/09/1941
19411001	274	24.9	35	16.3	35	0	25	9.6	75	28.1	35	7.5	35	23.8	40.5	1/10/1941
19411002	275	26.1	35	9	35	0	25	9.7	75	27.6	35	5.2	35	15.4	45.3	2/10/1941
19411003	276	32.5	35	9.7	35	0	25	9.6	75	28.3	35	4.4	35	9	36.6	3/10/1941
19411004	277	35.6	35	15.8	35	0	25	9.6	75	27.7	35	10.3	35	17.7	57.4	4/10/1941
19411005	278	35.4	35	20.4	35	0	25	9.8	75	27.7	35	12.2	35	21.2	50.9	5/10/1941
19411006	279	37.3	35	19.3	35	0	25	9.9	75	27.2	35	12	35	18.8	53.6	6/10/1941
19411007	280	35.2	35	22	35	0	25	10.1	75	23.9	35	17.1	35	30.1	64.7	7/10/1941
19411008	281	32.7	35	21.1	35	0	25	10.1	75	23.2	35	12.1	35	24.5	48.4	8/10/1941
19411009	282	33.1	35	18.5	35	0	25	10.2	75	27.8	35	10.3	35	20.4	48.4	9/10/1941
19411010	283	33.3	35	17.4	35	0	25	10.4	75	27.4	35	10.1	35	19.7	50.9	10/10/1941
19411011	284	34.3	35	18.8	35	0	25	10.2	75	28	35	10.9	35	20.2	50.3	11/10/1941
19411012	285	35.4	35	20.3	35	0	25	10.2	75	27.6	35	11.7	35	20.4	49.1	12/10/1941
19411013	286	33.7	35	19.5	35	0	25	10.2	75	27.2	35	10.6	35	20.3	46.8	13/10/1941
19411014	287	34.4	35	15.9	35	0	25	10.3	75	28	35	8.5	35	15.6	47.1	14/10/1941
19411015	288	35.8	35	15.9	35	0	25	10.2	75	28.6	35	10.7	35	18.2	59.3	15/10/1941
19411016	289	35.8	35	17.3	35	0	25	10.3	75	28.3	35	11.4	35	19.4	57.8	16/10/1941
19411017	290	37.7	35	19.4	35	0	25	10.3	75	27.5	35	11.4	35	17.5	50.6	17/10/1941
19411018	291	38.9	35	22	35	0	25	10.4	75	27.3	35	12.6	35	18.1	47.7	18/10/1941
19411019	292	38.7	35	21.6	35	0	25	10.4	75	27.8	35	11.8	35	17.1	45.8	19/10/1941
19411020	293	38.9	35	21.4	35	0	25	10.4	75	28.6	35	12	35	17.3	47.1	20/10/1941
19411021	294	39.2	35	21.1	35	0	25	10.4	75	28.4	35	12.9	35	18.3	51.6	21/10/1941
19411022	295	39	35	22.3	35	0	25	10.4	75	27	35	16.1	35	23	59.8	22/10/1941
19411023	296	36.1	35	23.3	35	0.8	25	10.2	75	25	35	16.1	35	26.9	56.3	23/10/1941
19411024	297	38.3	35	24	35	0	25	10.3	75	27.5	35	13.6	35	20.2	45.6	24/10/1941
19411025	298	43.1	35	23.4	35	0	25	10.6	75	26.2	35	15.3	35	17.6	53.2	25/10/1941
19411026	299	36.3	35	25.4	35	0	25	10.9	75	25.3	35	18	35	29.8	55.5	26/10/1941
19411027	300	28.6	35	21.4	35	0.4	25	10.8	75	20	35	16.9	35	43.2	66.3	27/10/1941
19411028	301	33.8	35	21.1	35	0	25	10.8	75	22.3	35	18	35	34.2	72	28/10/1941
19411029	302	38.6	35	22.8	35	0	25	11	75	27.5	35	17.3	35	25.3	62.4	29/10/1941
19411030	303	39	35	23.9	35	0	25	10.9	75	26.2	35	17.4	35	24.9	58.7	30/10/1941
19411031	304	35.8	35	21.4	35	0	25	10.8	75	27.1	35	15.3	35	26	60.1	31/10/1941
19411101	305	37.4	35	22.4	35	0	25	11	75	24.4	35	13.3	35	20.7	49.1	1/11/1941
19411102	306	39.4	35	22.6	35	0	25	10.9	75	25.6	35	13.7	35	19.2	50	2/11/1941
19411103	307	35.2	35	22.4	35	0.3	25	10.7	75	15.2	35	14.6	35	25.7	53.9	3/11/1941
19411104	308	35.1	35	22.9	35	13	25	10.4	75	22.8	35	21.3	35	37.7	76.3	4/11/1941
19411105	309	36.6	35	21.7	35	18	25	10	75	22.3	35	23.4	35	38.1	90.2	5/11/1941
19411106	310	36.3	35	21.3	35	0	25	10.2	75	26.7	35	23.4	35	38.7	92.4	6/11/1941
19411107	311	36.7	35	22.8	35	0	25	10.2	75	24.7	35	18.4	35	29.8	66.3	7/11/1941
19411108	312	35.8	35	22	35	0.2	25	10.2	75	24.3	35	1				

19411109	313	35.8	35	22.5	35	0	25	10	75	25.2	35	18.2	35	31	66.8	9/11/1941
19411110	314	37.6	35	22.7	35	1.8	25	10.1	75	25.3	35	18.3	35	28.2	66.4	10/11/1941
19411111	315	34.4	35	23.7	35	0	25	9.8	75	18.2	35	19.9	35	36.6	67.9	11/11/1941
19411112	316	32.7	35	21.3	35	0	25	9.7	75	18.7	35	17.8	35	36	70.3	12/11/1941
19411113	317	31	35	20.9	35	1.8	25	9.9	75	16.9	35	16.2	35	36.1	65.6	13/11/1941
19411114	318	34.9	35	20.7	35	0	25	9.9	75	26.5	35	15.5	35	27.7	63.5	14/11/1941
19411115	319	34.2	35	22.6	35	0.1	25	10	75	23.7	35	17.4	35	32.3	63.5	15/11/1941
19411116	320	38.7	35	22.9	35	0.1	25	10	75	25.6	35	17.2	35	25	61.6	16/11/1941
19411117	321	39	35	22.4	35	0	25	10.1	75	28.7	35	15.4	35	22	56.9	17/11/1941
19411118	322	38.3	35	25	35	3	25	10	75	24.5	35	21.2	35	31.5	66.9	18/11/1941
19411119	323	36	35	25.3	35	0.5	25	10.1	75	17.3	35	20.8	35	35	64.5	19/11/1941
19411120	324	34.6	35	23.6	35	16.9	25	10.3	75	20.3	35	19.3	35	35.1	66.3	20/11/1941
19411121	325	34.8	35	23.4	35	0.4	25	10.5	75	20	35	16	35	28.8	55.6	21/11/1941
19411122	326	37.5	35	21.9	35	0	25	10.3	75	27.6	35	17.6	35	27.3	67	22/11/1941
19411123	327	41.5	35	21.6	35	0	25	10.3	75	26.9	35	16.7	35	20.9	64.8	23/11/1941
19411124	328	38.6	35	24	35	0	25	10.4	75	27.5	35	19.5	35	28.5	65.4	24/11/1941
19411125	329	39.5	35	24.2	35	9	25	10.2	75	28.4	35	19	35	26.5	62.9	25/11/1941
19411126	330	40.4	35	24.9	35	0	25	9.9	75	27.5	35	17.9	35	23.8	56.9	26/11/1941
19411127	331	41	35	25	35	1.6	25	10.1	75	27.6	35	18.3	35	23.5	57.8	27/11/1941
19411128	332	41	35	25.9	35	0	25	10.3	75	28.4	35	16.7	35	21.5	50	28/11/1941
19411129	333	38	35	24.7	35	1.9	25	10.3	75	26.4	35	18	35	27.2	57.9	29/11/1941
19411130	334	36.3	35	23.7	35	0	25	10.5	75	24.8	35	22.1	35	36.6	75.4	30/11/1941
19411201	335	31	35	23.4	35	0.5	25	10.8	75	13.8	35	20.9	35	46.5	72.6	1/12/1941
19411202	336	34.2	35	22.7	35	6	25	11.1	75	22	35	20.3	35	37.7	73.6	2/12/1941
19411203	337	36.7	35	23.1	35	4.9	25	11.1	75	23.7	35	19.8	35	32.1	70.1	3/12/1941
19411204	338	35	35	23	35	0	25	11.3	75	25.3	35	14.9	35	26.5	53.1	4/12/1941
19411205	339	32.9	35	21.2	35	0	25	11.1	75	21.7	35	6.4	35	12.8	25.4	5/12/1941
19411206	340	36.3	35	16.4	35	0	25	10.6	75	32.1	35	5.3	35	8.8	28.4	6/12/1941
19411207	341	37.7	35	18.3	35	0	25	9.8	75	30.6	35	5.5	35	8.4	26.2	7/12/1941
19411208	342	37.6	35	19.7	35	0	25	9.3	75	32.3	35	6.2	35	9.6	27	8/12/1941
19411209	343	37.6	35	18.8	35	0	25	9.2	75	31.4	35	10.2	35	15.7	47	9/12/1941
19411210	344	38.9	35	18.1	35	0	25	9.4	75	30.9	35	13.4	35	19.3	64.6	10/12/1941
19411211	345	37.5	35	21.6	35	0	25	9.3	75	26.7	35	17.2	35	26.7	66.7	11/12/1941
19411212	346	39.6	35	22.9	35	0	25	9.2	75	28.1	35	16.1	35	22.3	57.7	12/12/1941
19411213	347	39.5	35	23	35	0	25	9.4	75	25.5	35	14.5	35	20.2	51.6	13/12/1941
19411214	348	40.1	35	22.7	35	0	25	9.5	75	29.5	35	15	35	20.2	54.4	14/12/1941
19411215	349	42.2	35	22.6	35	0	25	9.2	75	28.9	35	16.7	35	20.2	60.9	15/12/1941
19411216	350	39.4	35	24.1	35	0	25	9.6	75	30.5	35	19	35	26.6	63.3	16/12/1941
19411217	351	39.9	35	23.7	35	0	25	9.7	75	30	35	19.1	35	26	65.2	17/12/1941
19411218	352	39.2	35	25.1	35	0	25	9.5	75	27.1	35	18.8	35	26.6	59	18/12/1941
19411219	353	40.7	35	25.7	35	0	25	9.5	75	30	35	20.3	35	26.5	61.5	19/12/1941
19411220	354	41.7	35	25.4	35	0	25	9.5	75	28.7	35	19.6	35	24.3	60.4	20/12/1941
19411221	355	41.9	35	26.7	35	0	25	9.6	75	28.9	35	21.1	35	25.9	60.2	21/12/1941
19411222	356	43.2	35	27.7	35	2.2	25	9.8	75	28	35	19.7	35	22.6	53	22/12/1941
19411223	357	41.8	35	27.5	35	4.5	25	9.7	75	26.2	35	21.5	35	26.5	58.6	23/12/1941
19411224	358	39.1	35	27.3	35	0	25	9.3	75	25.7	35	21.9	35	31.1	60.4	24/12/1941
19411225	359	39	35	26.9	35	0	25	8.9	75	27.4	35	20.8	35	29.7	58.7	25/12/1941
19411226	360	38.4	35	26	35	0.3	25	8.9	75	23.7	35	21.3	35	31.5	63.4	26/12/1941
19411227	361	39.2	35	26	35	0	25	8.5	75	26.8	35	22.2	35	31.4	66.1	27/12/1941
19411228	362	39.8	35	26.3	35	1.4	25	8.3	75	23.6	35	23.7	35	32.5	69.3	28/12/1941
19411229	363	38.9	35	26.1	35	19.9	25	8.6	75	18.9	35	24.6	35	35.4	72.8	29/12/1941
19411230	364	35	35	23.2	35	2.7	25	8.9	75	17.9	35	20.7	35	36.8	72.8	30/12/1941
19411231	365	36.9	35	21.3	35	0	25	8.4	75	28.8	35	19.2	35	30.8	75.8	31/12/1941
19420101	1	37.5	35	23.2	35	0.1	25	8.7	75	23.7	35	21	35	32.6	73.9	1/01/1942
19420102	2	38.1	35	24.5	35	13.6	25	8.7	75	24.5	35	22	35	33	71.6	2/01/1942
19420103	3	37.9	35	24.9	35	0	25	8.5	75	26.8	35	25.4	35	38.5	80.7	3/01/1942
19420104	4	40.1	35	26.1	35	0.2	25	8.8	75	28.9	35	23.3	35	31.4	68.9	4/01/1942
19420105	5	40.2	35	26.1	35	0	25	8.6	75	27	35	22.9	35	30.7	67.7	5/01/1942
19420106	6	41.3	35	26.7	35	0	25	8.6	75	29.1	35	25.1	35	31.8	71.7	6/01/1942
19420107	7	39.8	35	27.2	35	0	25	8.6	75	26.3	35	25.2	35	34.5	69.9	7/01/1942
19420108	8	38.2	35	27.6	35	1.9	25	9	75	19.7	35	25.4	35	37.9	68.8	8/01/1942
19420109	9	38.6	35	26.3	35	0	25	9.1	75	24.1	35	22.6	35	33	66.1	9/01/1942
19420110	10	40	35	25.4	35	0	25	9.2	75	28.9	35	22.3	35	30.2	68.8	10/01/1942
19420111	11	41.4	35	27.1	35	0	25	9.2	75	31.1	35	21.9	35	27.6	61.1	11/01/1942
19420112	12	40.1	35	27	35	0	25	9.1	75	29.2	35	21.8	35	29.4	61.2	12/01/1942
19420113	13	40.4	35	28.7	35	0	25	9	75	29.1	35	22.7	35	30.1	57.7	13/01/1942
19420114	14	42.2	35	29.5	35	0	25	9.1	75	25.7	35	23.4	35	28.2	56.8	14/01/1942
19420115	15	41.5	35	26.7	35	9.5	25	9.1	75	29.3	35	23.8	35	29.8	68	15/01/1942
19420116	16	39	35	26.6	35	1	25	9.3	75	23	35	25.4	35	36.3	73	16/01/1942
19420117	17	41.1	35	25.2	35	1.2	25	9.4	75	25.6	35	22	35	28.1	68.6	17/01/1942
19420118	18	40	35	25.9	35	0.1	25	9.4	75	28.9	35	22.5	35	30.5	67.4	18/01/1942
19420119	19	35	35	25.1	35	3.9	25	9.2	75	18.4	35	25.5	35	45.3	80	19/01/1942
19420120	20	36.2	35	25.7	35	0	25	9.3	75	24.7	35	26.4	35	43.9	80	20/01/1942
19420121	21	38.5	35	24.9	35	1.2	25	9.3	75	25.9	35	22.8	35	33.5	72.4	21/01/1942
19420122	22	39.4	35	25.1	35	0	25	9.1	75	24.6	35	22.7	35	31.8	71.3	22/01/1942
19420123	23	40	35	25.6	35	0	25	9.1	75	25.9	35	22.3	35	30.2	67.9	23/01/1942
19420124	24	39.8	35	26.1	35	0	25	8.7	75	24	35	22.9	35	31.4	67.7	24/01/1942
19420125	25	40.4	35	25.7	35	0.1	25	8.7	75	26.7	35	23.5	35	31.2	71.2	25/01/1942
19420126	26	41.3	35	25.6	35	0	25	8.6	75	28.7	35	22.4	35	28.3	68.3	26/01/1942
19420127	27	40.9	35	27.5	35	0	25	8.8	75	23.4	35	21	35	27.1	57.2	27/01/1942
19420128	28	38.4	35	27	35	2.4	25	8.9	75	28.1	35	19.5	35	28.8	54.7	28/01/1942
19420129	29	39.3	35	25.5	35	0	25	9.3	75	26	35	21.8	35	30.7	66.8	29/01/1942
19420130	30	41.7	35	25.3	35	0	25	9.3	75	25.7						

19420131	31	41.4	35	26.9	35	0	25	9.2	75	25.9	35	25.8	35	32.5	72.8	31/01/1942
19420201	32	40	35	28.4	35	0	25	9.2	75	26.2	35	24.6	35	33.3	63.6	1/02/1942
19420202	33	39.5	35	26.6	35	0.3	25	9	75	23.2	35	27.1	35	37.7	77.8	2/02/1942
19420203	34	37.9	35	24.3	35	19.3	25	8.8	75	22.5	35	22.8	35	34.6	75.1	3/02/1942
19420204	35	40.3	35	25.6	35	0	25	8.4	75	23.7	35	25.1	35	33.5	76.5	4/02/1942
19420205	36	38.3	35	25.2	35	0.1	25	8.6	75	23.3	35	28	35	41.6	87.4	5/02/1942
19420206	37	34	35	23.5	35	0.3	25	8.7	75	22.9	35	22.8	35	42.9	78.8	6/02/1942
19420207	38	35.5	35	24.1	35	2.5	25	8.8	75	25.4	35	24.8	35	42.9	82.6	7/02/1942
19420208	39	38.3	35	24.6	35	0	25	8.9	75	26.5	35	23.7	35	35.2	76.6	8/02/1942
19420209	40	40.5	35	25.7	35	0	25	8.7	75	26	35	24.6	35	32.5	74.5	9/02/1942
19420210	41	40.5	35	26.4	35	0	25	8.5	75	26.2	35	25.7	35	33.9	74.7	10/02/1942
19420211	42	40	35	26.8	35	0	25	8.5	75	17.9	35	26.4	35	35.8	74.9	11/02/1942
19420212	43	38.2	35	25.5	35	1.7	25	8.3	75	13.6	35	25.7	35	38.4	78.8	12/02/1942
19420213	44	34.5	35	25.2	35	24.9	25	8	75	16.8	35	28.7	35	52.5	89.6	13/02/1942
19420214	45	36.5	35	24.7	35	0.9	25	8	75	17	35	27.6	35	45.2	88.7	14/02/1942
19420215	46	36.7	35	25.2	35	0	25	8	75	20.2	35	27.8	35	45	86.7	15/02/1942
19420216	47	37.7	35	24.9	35	0	25	8.1	75	22.2	35	25.5	35	39.1	81	16/02/1942
19420217	48	36	35	25.3	35	0	25	8.4	75	17.9	35	26	35	43.8	80.6	17/02/1942
19420218	49	36.1	35	23.6	35	5.4	25	8.7	75	16.6	35	24.8	35	41.5	85.2	18/02/1942
19420219	50	35.8	35	24.3	35	0	25	8.8	75	24.6	35	23.7	35	40.3	78	19/02/1942
19420220	51	35.9	35	24	35	0	25	8.9	75	28.7	35	19	35	32.2	63.7	20/02/1942
19420221	52	37.2	35	23.5	35	0	25	9.1	75	28.3	35	19.9	35	31.4	68.8	21/02/1942
19420222	53	37.5	35	24.4	35	0	25	8.9	75	28.9	35	20.5	35	31.8	67.1	22/02/1942
19420223	54	37.1	35	22.6	35	0	25	8.9	75	29.4	35	15.5	35	24.6	56.5	23/02/1942
19420224	55	36.9	35	20.4	35	0	25	9	75	29.5	35	13.1	35	21	54.7	24/02/1942
19420225	56	37.8	35	20.5	35	0	25	7.8	75	28.8	35	14	35	21.4	58.1	25/02/1942
19420226	57	39	35	21.6	35	0	25	7.3	75	28.2	35	15.7	35	22.5	60.9	26/02/1942
19420227	58	39.3	35	22.1	35	0	25	6.6	75	27	35	19.9	35	28	74.8	27/02/1942
19420228	59	38.6	35	22.6	35	0	25	8.4	75	26.3	35	21	35	30.7	76.6	28/02/1942
19420301	60	37.4	35	22.8	35	0	25	6.6	75	27.1	35	20.2	35	31.5	72.8	1/03/1942
19420302	61	37	35	22.6	35	0	25	6.3	75	28.3	35	19.4	35	30.9	70.8	2/03/1942
19420303	62	37.7	35	23.9	35	0	25	6.5	75	26	35	20	35	30.7	67.5	3/03/1942
19420304	63	36.3	35	24.2	35	0	25	6.8	75	24.7	35	20.5	35	33.9	67.9	4/03/1942
19420305	64	36.4	35	24.4	35	0	25	7	75	27.5	35	19.7	35	32.4	64.5	5/03/1942
19420306	65	38.5	35	21.7	35	0	25	7.1	75	27.8	35	17.7	35	26	68.2	6/03/1942
19420307	66	40	35	22.3	35	0	25	7.1	75	27.2	35	17.9	35	24.3	66.5	7/03/1942
19420308	67	39.8	35	23	35	0	25	7.3	75	25.9	35	17.5	35	24	62.3	8/03/1942
19420309	68	40.4	35	24.8	35	0	25	7.3	75	26.6	35	19.7	35	26.1	63	9/03/1942
19420310	69	39.3	35	25.4	35	0	25	7.5	75	26	35	23.7	35	33.4	73.1	10/03/1942
19420311	70	39.1	35	24.9	35	0	25	7.5	75	23.2	35	18.7	35	26.6	59.4	11/03/1942
19420312	71	40	35	23	35	0	25	7.7	75	24.2	35	17.9	35	24.3	63.7	12/03/1942
19420313	72	39.5	35	24.3	35	0	25	7.9	75	26.3	35	20.2	35	28.1	66.5	13/03/1942
19420314	73	39.7	35	23.5	35	0	25	8	75	26.3	35	19.6	35	27	67.7	14/03/1942
19420315	74	39.3	35	23.1	35	0	25	8	75	26	35	18.5	35	26	65.5	15/03/1942
19420316	75	38.1	35	24.4	35	0	25	8	75	22.6	35	19.6	35	29.4	64.2	16/03/1942
19420317	76	38.3	35	25.2	35	0	25	7.8	75	23.1	35	24.4	35	36.2	76.1	17/03/1942
19420318	77	38.2	35	25.4	35	0	25	7.8	75	24.9	35	18.9	35	28.2	58.3	18/03/1942
19420319	78	35.4	35	21.3	35	0	25	7.8	75	24	35	11.7	35	20.4	46.2	19/03/1942
19420320	79	37.2	35	19.5	35	0	25	7.9	75	22.8	35	11.9	35	18.8	52.5	20/03/1942
19420321	80	37.5	35	22.2	35	0	25	7.9	75	23.3	35	15.6	35	24.2	58.3	21/03/1942
19420322	81	37.9	35	22.5	35	0	25	8.2	75	24.1	35	17.1	35	25.9	62.8	22/03/1942
19420323	82	38.7	35	24.1	35	0	25	8.3	75	21.4	35	18	35	26.2	60	23/03/1942
19420324	83	39.4	35	24.6	35	0	25	8.3	75	20.6	35	22.5	35	31.5	72.8	24/03/1942
19420325	84	40.3	35	26.3	35	0	25	8.1	75	17	35	23.6	35	31.5	69	25/03/1942
19420326	85	37.9	35	26.8	35	0	25	8.2	75	19.3	35	23.9	35	36.3	67.8	26/03/1942
19420327	86	40.2	35	27.6	35	0	25	8	75	21.2	35	20.4	35	27.4	55.3	27/03/1942
19420328	87	36.3	35	22.9	35	0	25	7.8	75	23.9	35	13	35	21.5	46.6	28/03/1942
19420329	88	37	35	18.3	35	0	25	7.9	75	23.8	35	16	35	25.5	76.1	29/03/1942
19420330	89	38.9	35	23.5	35	0	25	8	75	24.9	35	16.4	35	23.6	56.7	30/03/1942
19420331	90	38.3	35	23.9	35	0	25	7.7	75	24.5	35	18.2	35	27	61.4	31/03/1942
19420401	91	38.7	35	23.5	35	0	25	7.6	75	24.7	35	14.7	35	21.4	50.8	1/04/1942
19420402	92	38.8	35	21.4	35	0	25	7.6	75	24.1	35	11	35	15.9	43.2	2/04/1942
19420403	93	35.7	35	21.2	35	0	25	7.4	75	25.2	35	10.7	35	18.3	42.5	3/04/1942
19420404	94	32.4	35	18.8	35	0	25	7.5	75	25	35	9.9	35	20.4	45.6	4/04/1942
19420405	95	31.2	35	17.4	35	0	25	7.6	75	24.9	35	8.6	35	18.9	43.3	5/04/1942
19420406	96	33.1	35	16.2	35	0	25	7.8	75	24.7	35	9	35	17.8	48.9	6/04/1942
19420407	97	33.9	35	16.8	35	0	25	7.6	75	24.5	35	9.6	35	18.1	50.2	7/04/1942
19420408	98	34.8	35	16.2	35	0	25	7.5	75	23.9	35	10	35	18	54.3	8/04/1942
19420409	99	35	35	17.5	35	0	25	7.4	75	24	35	12.6	35	22.4	63	9/04/1942
19420410	100	35	35	21.3	35	0	25	7.5	75	23	35	14.6	35	26	57.7	10/04/1942
19420411	101	35.5	35	20.9	35	0	25	7.4	75	20.3	35	15.3	35	26.5	61.9	11/04/1942
19420412	102	35.2	35	20.9	35	0	25	7.4	75	22.9	35	16.6	35	29.2	67.2	12/04/1942
19420413	103	35.7	35	20.7	35	0	25	7.4	75	22.7	35	16.3	35	27.9	66.8	13/04/1942
19420414	104	36.1	35	20	35	0	25	7.4	75	21.4	35	13.9	35	23.3	59.5	14/04/1942
19420415	105	34	35	18.6	35	0	25	7.3	75	22.6	35	11.7	35	22	54.6	15/04/1942
19420416	106	33.8	35	16.9	35	0	25	7.5	75	22.5	35	10.1	35	19.2	52.5	16/04/1942
19420417	107	33.4	35	16.5	35	0	25	7.5	75	18.6	35	9.4	35	18.3	50.1	17/04/1942
19420418	108	34.8	35	19.9	35	0	25	7.4	75	18	35	13	35	23.4	56	18/04/1942
19420419	109	34.3	35	21	35	0	25	7.5	75	17.5	35	16.4	35	30.3	66	19/04/1942
19420420	110	34.1	35	21.9	35	0.1	25	7.2	75	17	35	18.9	35	35.3	72	20/04/1942
19420421	111	34.4	35	23.7	35	0	25	6.9	75	17	35	19.5	35	35.8	66.6	21/04/1942
19420422	112	30	35	25.1	35	0	25	6.5	75	6.9	35	19.6	35	46.2	61.5	22/04/1942
19420423	113	29.7	35	22.8	35	0	25	6.3	75	12	35	21.5	35	51.6	77.5	23/04/1942

19420424	114	30.2	35	20.1	35	2.5	25	6.2	75	12.8	35	22.2	35	51.7	94.4	24/04/1942
19420425	115	30.7	35	21.3	35	0	25	6.4	75	14.7	35	23.4	35	53	92.4	25/04/1942
19420426	116	33.1	35	20.6	35	0.2	25	6.4	75	19.5	35	22.6	35	44.7	93.2	26/04/1942
19420427	117	33.1	35	21.2	35	4.1	25	6.4	75	19.8	35	23.6	35	46.7	93.8	27/04/1942
19420428	118	33.3	35	20	35	0	25	6.6	75	20.9	35	23.1	35	45.2	98.8	28/04/1942
19420429	119	31.4	35	19.8	35	0	25	6.6	75	21.2	35	19.5	35	42.4	84.5	29/04/1942
19420430	120	32.9	35	19.8	35	0	25	6.6	75	19.5	35	22.4	35	44.8	97	30/04/1942
19420501	121	33.3	35	22.7	35	0	25	6.6	75	20.8	35	22.9	35	44.8	83	1/05/1942
19420502	122	32.6	35	19.8	35	0	25	6.5	75	20.4	35	17.8	35	36.2	77.1	2/05/1942
19420503	123	35.7	35	18.2	35	0	25	6.4	75	20.7	35	16.8	35	28.7	80.4	3/05/1942
19420504	124	35.6	35	18.8	35	0	25	6.3	75	20.7	35	18.8	35	32.3	86.7	4/05/1942
19420505	125	34.8	35	19.9	35	0	25	6.3	75	20.2	35	18	35	32.4	77.5	5/05/1942
19420506	126	34	35	21.7	35	0	25	6.3	75	19.8	35	16.6	35	31.2	64	6/05/1942
19420507	127	33.4	35	20.1	35	0	25	6.4	75	18	35	13.3	35	25.9	56.6	7/05/1942
19420508	128	33.1	35	18.6	35	0	25	6.4	75	17.4	35	11.7	35	23.1	54.6	8/05/1942
19420509	129	31.6	35	16.9	35	0	25	6.4	75	15.3	35	12	35	25.8	62.4	9/05/1942
19420510	130	32.1	35	18.6	35	0	25	6.2	75	14.3	35	18.3	35	38.3	85.4	10/05/1942
19420511	131	32.9	35	19.3	35	0	25	6.1	75	16.8	35	17.1	35	34.2	76.4	11/05/1942
19420512	132	33.8	35	20.9	35	0	25	6	75	15	35	20.8	35	39.5	84.2	12/05/1942
19420513	133	32.7	35	20.2	35	0.2	25	5.8	75	13.5	35	19.2	35	38.8	81.1	13/05/1942
19420514	134	27.3	35	17.5	35	0	25	5.8	75	20.1	35	10.3	35	28.4	51.5	14/05/1942
19420515	135	26.7	35	10.1	35	0	25	5.7	75	20.5	35	9.5	35	27.1	76.9	15/05/1942
19420516	136	28.3	35	9.3	35	0	25	5.8	75	20.3	35	6.3	35	16.4	53.8	16/05/1942
19420517	137	30.3	35	12.2	35	0	25	5.7	75	18.8	35	12.2	35	28.3	85.9	17/05/1942
19420518	138	30.9	35	15.8	35	0	25	5.5	75	17.4	35	11.9	35	26.6	66.3	18/05/1942
19420519	139	32.5	35	17.6	35	0	25	5.5	75	18.4	35	15.1	35	30.9	75.1	19/05/1942
19420520	140	34	35	18.4	35	0	25	5.4	75	17.6	35	17.2	35	32.3	81.3	20/05/1942
19420521	141	33.6	35	19.1	35	0	25	5.2	75	17.1	35	19.7	35	37.9	89.1	21/05/1942
19420522	142	31.6	35	20.6	35	0	25	5.3	75	14.1	35	19.5	35	42	80.4	22/05/1942
19420523	143	29.9	35	21.9	35	0	25	5.3	75	10.9	35	18.3	35	43.4	69.7	23/05/1942
19420524	144	31	35	18	35	0	25	5.3	75	14.9	35	18.1	35	40.3	87.7	24/05/1942
19420525	145	22.5	35	18.1	35	0	25	5.3	75	10.6	35	18.5	35	67.9	89.1	25/05/1942
19420526	146	18.8	35	15.1	35	20.2	25	5.2	75	10.4	35	16.9	35	77.9	98.5	26/05/1942
19420527	147	22	35	12.8	35	1.6	25	5.2	75	17.8	35	13.6	35	51.5	92.1	27/05/1942
19420528	148	23.3	35	10.2	35	0	25	5.2	75	18.5	35	14.3	35	50	100	28/05/1942
19420529	149	23.8	35	11.1	35	0	25	5.3	75	19.1	35	12.3	35	41.7	93.1	29/05/1942
19420530	150	24.6	35	10.5	35	0	25	5.2	75	19	35	12.3	35	39.8	96.9	30/05/1942
19420531	151	26.1	35	9.9	35	0	25	5.2	75	18.5	35	11.5	35	34	94.3	31/05/1942
19420601	152	25.4	35	11.8	35	0	25	5.1	75	16	35	12	35	37	86.8	1/06/1942
19420602	153	23.8	35	12.3	35	0	25	5	75	18.3	35	10.8	35	36.6	75.5	2/06/1942
19420603	154	22.1	35	9.6	35	0	25	5	75	14	35	10.5	35	39.5	87.9	3/06/1942
19420604	155	22.9	35	13.8	35	0	25	4.9	75	12.4	35	10.4	35	37.3	66	4/06/1942
19420605	156	25.6	35	16.3	35	0	25	5	75	16.7	35	11.6	35	35.3	62.6	5/06/1942
19420606	157	25.1	35	10.9	35	0	25	5.1	75	18.2	35	10.1	35	31.7	77.5	6/06/1942
19420607	158	26.8	35	11.6	35	0	25	5	75	18.3	35	10.5	35	29.8	76.9	7/06/1942
19420608	159	28.2	35	13.7	35	0	25	5	75	16.7	35	15	35	39.2	95.7	8/06/1942
19420609	160	29.8	35	13.4	35	0	25	5.1	75	16.8	35	13.4	35	31.9	87.2	9/06/1942
19420610	161	30	35	15.6	35	0	25	4.9	75	17.1	35	15.3	35	36.1	86.4	10/06/1942
19420611	162	29.8	35	17.2	35	0	25	4.9	75	18.2	35	16.7	35	39.8	85.2	11/06/1942
19420612	163	29.6	35	16.3	35	0	25	5	75	18.4	35	16.7	35	40.3	90.2	12/06/1942
19420613	164	28.6	35	15.2	35	0	25	4.8	75	18	35	16.6	35	42.4	96.2	13/06/1942
19420614	165	28.2	35	14.3	35	0	25	4.8	75	17.9	35	13.6	35	35.6	83.5	14/06/1942
19420615	166	29.2	35	14.9	35	0	25	4.8	75	17.4	35	14.9	35	36.8	88	15/06/1942
19420616	167	30.1	35	15.6	35	0	25	4.8	75	15.9	35	14.6	35	34.2	82.4	16/06/1942
19420617	168	30.1	35	15.4	35	0	25	4.8	75	16.2	35	18.3	35	42.9	100	17/06/1942
19420618	169	30.8	35	17	35	0	25	4.8	75	14.1	35	18.8	35	42.3	97.1	18/06/1942
19420619	170	30	35	16.8	35	0	25	4.9	75	15.9	35	22.8	35	53.7	100	19/06/1942
19420620	171	23.3	35	14	35	0	25	5	75	17.1	35	12.6	35	44.1	78.9	20/06/1942
19420621	172	24.2	35	11.3	35	0	25	5.1	75	17.9	35	11.4	35	37.8	85.2	21/06/1942
19420622	173	24.8	35	10.9	35	0	25	5.1	75	18.3	35	10.6	35	33.9	81.3	22/06/1942
19420623	174	27.1	35	11.1	35	0	25	5.2	75	15.5	35	11.6	35	32.4	87.8	23/06/1942
19420624	175	26.6	35	14.5	35	0	25	5.2	75	12.6	35	12.6	35	36.2	76.4	24/06/1942
19420625	176	26.5	35	15.7	35	0	25	5.1	75	12.4	35	11.4	35	32.9	64	25/06/1942
19420626	177	29.1	35	14.9	35	0	25	5.1	75	16.4	35	14.9	35	37	88	26/06/1942
19420627	178	29.2	35	12.2	35	0	25	5	75	17.1	35	13.4	35	33.1	94.4	27/06/1942
19420628	179	27.6	35	10.7	35	0	25	5	75	18	35	11.3	35	30.6	87.9	28/06/1942
19420629	180	27.8	35	8.5	35	0	25	5.1	75	18.5	35	10.6	35	28.4	95.6	29/06/1942
19420630	181	31.3	35	10.5	35	0	25	5.1	75	17.6	35	11.2	35	24.5	88.3	30/06/1942
19420701	182	32.7	35	11.4	35	0	25	4.9	75	18.5	35	11.3	35	22.8	83.9	1/07/1942
19420702	183	32.2	35	15.9	35	0	25	4.9	75	17.8	35	19.6	35	40.8	100	2/07/1942
19420703	184	30	35	16.7	35	0	25	5	75	17.2	35	22.8	35	53.7	100	3/07/1942
19420704	185	23.9	35	14.4	35	0	25	4.9	75	16	35	13.8	35	46.5	84.2	4/07/1942
19420705	186	21.9	35	11.2	35	0	25	4.9	75	16.1	35	10.7	35	40.7	80.5	5/07/1942
19420706	187	23.5	35	11	35	0	25	5	75	18.3	35	9.3	35	32.1	70.9	6/07/1942
19420707	188	24.6	35	10.8	35	0	25	5	75	18.6	35	11.5	35	37.2	88.8	7/07/1942
19420708	189	24.9	35	10	35	0	25	5.1	75	17.1	35	11.6	35	36.8	94.5	8/07/1942
19420709	190	28.5	35	11.8	35	0	25	5.1	75	18.1	35	15.8	35	40.6	100	9/07/1942
19420710	191	30.5	35	13	35	0	25	5.2	75	16.3	35	14	35	32.1	93.5	10/07/1942
19420711	192	23.2	35	13.7	35	0	25	5.1	75	18.1	35	9.8	35	34.5	62.6	11/07/1942
19420712	193	22.8	35	7.8	35	0	25	5.1	75	18.8	35	9.9	35	35.7	93.6	12/07/1942
19420713	194	26.2	35	10.6	35	0	25	5.1	75	19.1	35	10.2	35	30	79.9	13/07/1942
19420714	195	28.6	35	11.2	35	0	25	5.1	75	17.4	35	11.2	35	28.6	84.3	14/07/1942
19420715	196	28.4	35	13.5	35	0	25	5.1	75	18.2	35	12	35			

19420716	197	29.5	35	12.2	35	0	25	5.2	75	18.7	35	12.8	35	31	90.1	16/07/1942
19420717	198	29.1	35	13.6	35	0	25	5.3	75	18.7	35	12.4	35	30.8	79.7	17/07/1942
19420718	199	29.5	35	12.7	35	0	25	5.4	75	19	35	11.2	35	27.2	76.3	18/07/1942
19420719	200	29.3	35	13.5	35	0	25	5.5	75	19.1	35	11.8	35	29	76.3	19/07/1942
19420720	201	28.9	35	13.1	35	0	25	5.6	75	19.2	35	10.9	35	27.4	72.4	20/07/1942
19420721	202	25.8	35	13.3	35	0	25	5.6	75	19	35	11.4	35	34.3	74.7	21/07/1942
19420722	203	27.1	35	11	35	0	25	5.6	75	18.6	35	9.9	35	27.6	75.5	22/07/1942
19420723	204	30.7	35	14.9	35	0	25	5.6	75	19.7	35	12.5	35	28.3	73.8	23/07/1942
19420724	205	28.5	35	14.2	35	0	25	5.5	75	18	35	13.5	35	34.7	83.4	24/07/1942
19420725	206	22.5	35	10.5	35	0	25	5.6	75	17.9	35	8.6	35	31.6	67.8	25/07/1942
19420726	207	21.8	35	7.3	35	0	25	5.6	75	20.2	35	7.7	35	29.5	75.3	26/07/1942
19420727	208	21.7	35	7.3	35	0	25	5.7	75	20.5	35	10	35	38.5	97.8	27/07/1942
19420728	209	21.7	35	5.9	35	0	25	5.7	75	20.6	35	6.6	35	25.4	71.1	28/07/1942
19420729	210	21.9	35	6.4	35	0	25	5.7	75	20.7	35	6.2	35	23.6	64.5	29/07/1942
19420730	211	21.2	35	5.8	35	0	25	5.7	75	20.7	35	6.4	35	25.4	69.4	30/07/1942
19420731	212	23.6	35	5.3	35	0	25	5.7	75	20.7	35	6.2	35	21.3	69.6	31/07/1942
19420801	213	26.8	35	6.5	35	0	25	5.8	75	20.5	35	8.4	35	23.8	86.8	1/08/1942
19420802	214	28.6	35	9.8	35	0	25	5.8	75	18.4	35	11.6	35	29.6	95.8	2/08/1942
19420803	215	28	35	17.9	35	0	25	5.9	75	5.6	35	9.5	35	25.1	46.3	3/08/1942
19420804	216	26.6	35	15.1	35	0	25	6	75	8.7	35	8.9	35	25.6	51.9	4/08/1942
19420805	217	24.8	35	11.1	35	0	25	6	75	19	35	7.8	35	24.9	59.1	5/08/1942
19420806	218	24	35	9.7	35	0	25	6.1	75	21.3	35	6.3	35	21.1	52.4	6/08/1942
19420807	219	26.2	35	5.7	35	0	25	6.2	75	21.4	35	7.6	35	22.3	83	7/08/1942
19420808	220	27.7	35	9.9	35	0	25	6.3	75	20.8	35	8.6	35	23.2	70.6	8/08/1942
19420809	221	27.3	35	9.2	35	0	25	6.4	75	21.6	35	7.3	35	20.1	62.8	9/08/1942
19420810	222	28.5	35	8.3	35	0	25	6.4	75	21.4	35	6.9	35	17.7	63.1	10/08/1942
19420811	223	27.1	35	10	35	0	25	6.5	75	21.8	35	7.2	35	20.1	58.7	11/08/1942
19420812	224	30.4	35	7.1	35	0	25	6.6	75	21.4	35	8	35	18.4	79.4	12/08/1942
19420813	225	32.3	35	10.8	35	0	25	6.6	75	21.4	35	8.7	35	18	67.2	13/08/1942
19420814	226	32.7	35	12.5	35	0	25	6.6	75	22	35	10	35	20.2	69	14/08/1942
19420815	227	33.1	35	13.4	35	0	25	6.7	75	21.5	35	10.9	35	21.5	70.9	15/08/1942
19420816	228	31.8	35	14.7	35	0	25	6.6	75	22.3	35	11.4	35	24.2	68.2	16/08/1942
19420817	229	34.2	35	15.3	35	0	25	6.6	75	22	35	11.7	35	21.8	67.3	17/08/1942
19420818	230	33.5	35	17.1	35	0	25	6.7	75	21.8	35	11.6	35	22.4	59.5	18/08/1942
19420819	231	33.1	35	16.3	35	0	25	6.7	75	22.1	35	11.9	35	23.5	64.2	19/08/1942
19420820	232	31.7	35	17.5	35	0	25	6.8	75	22.7	35	12	35	25.7	60	20/08/1942
19420821	233	32.1	35	14.9	35	0	25	6.9	75	22.5	35	11.8	35	24.7	69.7	21/08/1942
19420822	234	32.1	35	16.4	35	0	25	6.9	75	21	35	12.6	35	26.4	67.6	22/08/1942
19420823	235	30.7	35	17.2	35	0	25	6.9	75	20.2	35	10.8	35	24.5	55.1	23/08/1942
19420824	236	29.9	35	13.5	35	0	25	7.1	75	23.4	35	8.7	35	20.6	56.3	24/08/1942
19420825	237	30	35	11.9	35	0	25	7.2	75	22.9	35	8.5	35	20	61	25/08/1942
19420826	238	31.5	35	11.4	35	0	25	7.2	75	23.6	35	8.5	35	18.4	63.1	26/08/1942
19420827	239	33.1	35	10.9	35	0	25	7.2	75	23.6	35	7.3	35	14.4	56	27/08/1942
19420828	240	34.6	35	12.7	35	0	25	7.3	75	23.2	35	11.2	35	20.4	76.3	28/08/1942
19420829	241	29.6	35	13.1	35	0	25	7.2	75	23	35	9.7	35	23.4	64.4	29/08/1942
19420830	242	30.7	35	13.4	35	0	25	7.2	75	23.4	35	11.8	35	26.7	76.8	30/08/1942
19420831	243	26.8	35	8.6	35	0	25	7.3	75	24	35	6.4	35	18.2	57.3	31/08/1942
19420901	244	28.5	35	9	35	0	25	7.5	75	24.6	35	5.7	35	14.6	49.7	1/09/1942
19420902	245	28.5	35	11.1	35	0	25	7.6	75	25.1	35	5.4	35	13.9	40.9	2/09/1942
19420903	246	29.6	35	9.9	35	0	25	7.8	75	24.6	35	6.4	35	15.4	52.5	3/09/1942
19420904	247	31.1	35	9.6	35	0	25	7.8	75	24.7	35	8.3	35	18.4	69.5	4/09/1942
19420905	248	32.5	35	13.8	35	0	25	7.9	75	22.2	35	11	35	22.5	69.8	5/09/1942
19420906	249	28.9	35	17.1	35	0	25	8	75	17.4	35	10.7	35	26.9	54.9	6/09/1942
19420907	250	29.6	35	15.6	35	0	25	8.1	75	22.8	35	11.5	35	27.7	64.9	7/09/1942
19420908	251	29	35	15.4	35	0	25	8.2	75	24.9	35	13.2	35	33	75.5	8/09/1942
19420909	252	30.1	35	14.6	35	0	25	8.2	75	25.3	35	9	35	21.1	54.2	9/09/1942
19420910	253	30.7	35	15.1	35	0	25	8.3	75	24.8	35	9.1	35	20.6	53.1	10/09/1942
19420911	254	33.6	35	16.2	35	0	25	8.3	75	24.3	35	12.7	35	24.4	69	11/09/1942
19420912	255	31.3	35	17.9	35	0	25	8.4	75	23.8	35	12.8	35	28	62.4	12/09/1942
19420913	256	33.3	35	16.8	35	0	25	8.4	75	23.5	35	13.2	35	25.8	69	13/09/1942
19420914	257	37	35	16.8	35	0	25	8.6	75	22.3	35	13.9	35	22.1	72.7	14/09/1942
19420915	258	35.4	35	21.3	35	0	25	8.7	75	17.5	35	18.2	35	31.7	71.9	15/09/1942
19420916	259	31.4	35	20.3	35	1.4	25	8.8	75	23.6	35	15.4	35	33.5	64.7	16/09/1942
19420917	260	29.7	35	16.9	35	0	25	8.8	75	21.4	35	9.5	35	22.8	49.4	17/09/1942
19420918	261	36.1	35	16.2	35	0	25	8.8	75	26.1	35	10.6	35	17.7	57.6	18/09/1942
19420919	262	38.3	35	19.2	35	0	25	8.7	75	23.6	35	14.5	35	21.5	65.2	19/09/1942
19420920	263	38.6	35	21.2	35	0	25	8.8	75	25.5	35	17	35	24.8	67.6	20/09/1942
19420921	264	36.7	35	21.1	35	0	25	8.8	75	26	35	15.5	35	25.1	62	21/09/1942
19420922	265	36.5	35	21.3	35	0	25	8.8	75	25.4	35	15.7	35	25.7	62	22/09/1942
19420923	266	32.9	35	21.2	35	0	25	9	75	24.5	35	13.1	35	26.2	52.1	23/09/1942
19420924	267	33.2	35	15.8	35	0	25	9.2	75	26.5	35	6.1	35	12	34	24/09/1942
19420925	268	35	35	15.7	35	0	25	9.1	75	25.7	35	8.2	35	14.6	46	25/09/1942
19420926	269	35.8	35	19.3	35	0	25	9.2	75	22.9	35	10.2	35	17.4	45.6	26/09/1942
19420927	270	35.3	35	19.5	35	0	25	9.4	75	25.7	35	9.9	35	17.3	43.7	27/09/1942
19420928	271	33.5	35	19.1	35	0	25	9.5	75	25.8	35	10	35	19.3	45.3	28/09/1942
19420929	272	33.9	35	19.5	35	0	25	9.4	75	25.7	35	9.8	35	18.5	43.3	29/09/1942
19420930	273	35.6	35	19.8	35	0	25	9.4	75	26.7	35	10.7	35	18.4	46.4	30/09/1942
19421001	274	37.3	35	19.9	35	0	25	9.6	75	27.2	35	13.2	35	20.7	56.8	1/10/1942
19421002	275	38	35	17.3	35	0	25	9.7	75	27.8	35	10.6	35	16	53.7	2/10/1942
19421003	276	39.1	35	17.8	35	0	25	9.6	75	27.3	35	10.8	35	15.4	53	3/10/1942
19421004	277	38.9	35	20.6	35	0	25	9.6	75	27.6	35	11.5	35	16.5	47.4	4/10/1942
19421005	278	31.4	35	18.9	35	0	25	9.8	75	27.9	35	9.2	35	20	42.2	5/10/1942
19421006	279	34.4	35	16.3	35	0	25	9.9	75	28	35	6.4	35	11.8	34.6	6/10/1942

19421007	280	34.4	35	15.9	35	0	25	10.1	75	27.1	35	11.1	35	20.4	61.5	7/10/1942
19421008	281	35.9	35	19.8	35	0	25	10.1	75	24	35	14.3	35	24.2	62	8/10/1942
19421009	282	31.6	35	22.6	35	10.6	25	10.2	75	19.5	35	18.7	35	40.2	68.2	9/10/1942
19421010	283	34.3	35	21.9	35	0.6	25	10.4	75	22	35	22.5	35	41.6	85.7	10/10/1942
19421011	284	28	35	20	35	15.4	25	10.2	75	19.7	35	20.3	35	53.7	86.9	11/10/1942
19421012	285	31.1	35	16.9	35	0	25	10.2	75	28.4	35	11	35	24.3	57.2	12/10/1942
19421013	286	33.3	35	15.7	35	0	25	10.2	75	28.6	35	10.7	35	20.9	60	13/10/1942
19421014	287	34.4	35	16.3	35	0	25	10.3	75	28.6	35	7.3	35	13.4	39.4	14/10/1942
19421015	288	34.7	35	17.1	35	0	25	10.2	75	28.6	35	8	35	14.5	41	15/10/1942
19421016	289	36.6	35	16.3	35	0	25	10.3	75	28.8	35	11.3	35	18.4	61	16/10/1942
19421017	290	39.7	35	18.2	35	0	25	10.3	75	27	35	13.8	35	19	66.1	17/10/1942
19421018	291	39.8	35	24.8	35	0	25	10.4	75	23.5	35	19.4	35	26.6	62	18/10/1942
19421019	292	37.5	35	22.2	35	0	25	10.4	75	23.9	35	16.8	35	26.1	62.8	19/10/1942
19421020	293	36.8	35	24.3	35	0	25	10.4	75	20.9	35	16.7	35	26.9	55	20/10/1942
19421021	294	30.7	35	23.8	35	0	25	10.4	75	17.1	35	14.5	35	32.8	49.2	21/10/1942
19421022	295	27.6	35	14.3	35	0	25	10.4	75	29.3	35	7.9	35	21.4	48.5	22/10/1942
19421023	296	29.6	35	13.9	35	0	25	10.2	75	28	35	6.1	35	14.7	38.4	23/10/1942
19421024	297	32.9	35	14.3	35	0	25	10.3	75	29.8	35	6.6	35	13.2	40.5	24/10/1942
19421025	298	34.9	35	16.3	35	0	25	10.6	75	28.5	35	10.7	35	19.1	57.8	25/10/1942
19421026	299	36.3	35	20	35	0	25	10.9	75	28.1	35	13.2	35	21.9	56.5	26/10/1942
19421027	300	37.3	35	21.3	35	0	25	10.8	75	28.3	35	15.7	35	24.6	62	27/10/1942
19421028	301	34.4	35	22.9	35	0	25	10.8	75	20	35	19.3	35	35.5	69.1	28/10/1942
19421029	302	31.5	35	21.3	35	0.2	25	11	75	19	35	17.9	35	38.7	70.7	29/10/1942
19421030	303	32.8	35	21.7	35	0.2	25	10.9	75	22.8	35	17.9	35	36	69	30/10/1942
19421031	304	31.1	35	19.3	35	27.4	25	10.8	75	24.5	35	18.2	35	40.3	81.3	31/10/1942
19421101	305	34.3	35	22	35	0	25	11	75	23	35	17	35	31.4	64.3	1/11/1942
19421102	306	35.6	35	21.7	35	0	25	10.9	75	27.3	35	18.8	35	32.3	72.5	2/11/1942
19421103	307	37.9	35	24.4	35	0	25	10.7	75	25.6	35	18.8	35	28.5	61.5	3/11/1942
19421104	308	39.6	35	23.3	35	0	25	10.4	75	26.8	35	19.8	35	27.4	69.2	4/11/1942
19421105	309	36.5	35	24.8	35	0	25	10	75	21.5	35	20.7	35	33.9	66.1	5/11/1942
19421106	310	32.5	35	22.6	35	0	25	10.2	75	21.2	35	18.8	35	38.4	68.6	6/11/1942
19421107	311	36.9	35	21.6	35	0	25	10.2	75	25	35	16.1	35	25.8	62.4	7/11/1942
19421108	312	35.9	35	21.3	35	0	25	10.2	75	28.6	35	14.6	35	24.7	57.7	8/11/1942
19421109	313	36.1	35	23.3	35	0	25	10	75	28	35	13.7	35	22.9	47.9	9/11/1942
19421110	314	37.5	35	24.6	35	0	25	10.1	75	28.5	35	15.2	35	23.6	49.2	10/11/1942
19421111	315	38.3	35	21.3	35	0	25	9.8	75	29.4	35	14.7	35	21.8	58.1	11/11/1942
19421112	316	39.4	35	21.7	35	0	25	9.7	75	30.2	35	13.4	35	18.8	51.6	12/11/1942
19421113	317	40.4	35	22.3	35	0	25	9.9	75	30.4	35	14.5	35	19.2	53.9	13/11/1942
19421114	318	40.5	35	23.1	35	0	25	9.9	75	30.3	35	15.7	35	20.7	55.6	14/11/1942
19421115	319	39.9	35	21.9	35	0	25	10	75	29.9	35	16.6	35	22.6	63.2	15/11/1942
19421116	320	39.4	35	23.4	35	0	25	10	75	29.7	35	13.6	35	19	47.3	16/11/1942
19421117	321	39.3	35	22.9	35	0	25	10.1	75	30	35	13.2	35	18.6	47.3	17/11/1942
19421118	322	38.6	35	24.8	35	0	25	10	75	29.5	35	15.9	35	23.2	50.8	18/11/1942
19421119	323	38.6	35	23.5	35	0	25	10.1	75	29.1	35	18.9	35	27.6	65.3	19/11/1942
19421120	324	39.7	35	24.6	35	0	25	10.3	75	29.1	35	20	35	27.5	64.7	20/11/1942
19421121	325	35.8	35	26.8	35	0	25	10.5	75	25.8	35	17.6	35	29.9	50	21/11/1942
19421122	326	30.2	35	21.5	35	4.6	25	10.3	75	18	35	17.5	35	40.8	68.3	22/11/1942
19421123	327	34.7	35	19.3	35	1.4	25	10.3	75	30.2	35	16	35	28.9	71.5	23/11/1942
19421124	328	35.8	35	20.7	35	0	25	10.4	75	30.6	35	13	35	22.1	53.3	24/11/1942
19421125	329	35.5	35	18.5	35	0	25	10.2	75	31.2	35	8.9	35	15.4	41.8	25/11/1942
19421126	330	37.9	35	17.5	35	0	25	9.9	75	30.4	35	11.9	35	18.1	59.5	26/11/1942
19421127	331	38.2	35	21.8	35	0	25	10.1	75	25.2	35	11.6	35	17.3	44.4	27/11/1942
19421128	332	38.1	35	23.6	35	0	25	10.3	75	27	35	12.9	35	19.4	44.3	28/11/1942
19421129	333	39.6	35	22.7	35	0	25	10.3	75	28.6	35	15.3	35	21.2	55.5	29/11/1942
19421130	334	41.4	35	24.2	35	0	25	10.5	75	27.7	35	20	35	25.2	66.2	30/11/1942
19421201	335	40.2	35	25.1	35	0	25	10.8	75	26.6	35	21.8	35	29.2	68.4	1/12/1942
19421202	336	41	35	24.4	35	0	25	11.1	75	25.7	35	22.3	35	28.7	73	2/12/1942
19421203	337	38.9	35	24	35	13.9	25	11.1	75	28.1	35	21.2	35	30.5	71.1	3/12/1942
19421204	338	35.6	35	26	35	0.1	25	11.3	75	23.9	35	23.6	35	40.6	70.2	4/12/1942
19421205	339	37	35	22.9	35	0	25	11.1	75	24.1	35	25.1	35	40	89.9	5/12/1942
19421206	340	30.3	35	22.6	35	7.1	25	10.6	75	14.7	35	25.2	35	58.4	91.9	6/12/1942
19421207	341	31.9	35	22.3	35	11.9	25	9.8	75	17.2	35	25.5	35	53.9	94.7	7/12/1942
19421208	342	32.9	35	23.1	35	6.6	25	9.3	75	18.1	35	23.1	35	46.2	81.8	8/12/1942
19421209	343	36	35	22.1	35	0	25	9.2	75	24.4	35	23.5	35	39.6	88.4	9/12/1942
19421210	344	37.1	35	23.5	35	0	25	9.4	75	28.4	35	24.2	35	38.4	83.6	10/12/1942
19421211	345	37.5	35	25.7	35	0	25	9.3	75	23	35	22.9	35	35.5	69.4	11/12/1942
19421212	346	35.7	35	25.1	35	0	25	9.2	75	24.1	35	20.1	35	34.4	63.1	12/12/1942
19421213	347	37	35	24.9	35	0	25	9.4	75	26.8	35	18.9	35	30.1	60	13/12/1942
19421214	348	37.1	35	23.8	35	0	25	9.5	75	28.3	35	17.3	35	27.4	58.7	14/12/1942
19421215	349	38.8	35	24.9	35	0	25	9.2	75	22.2	35	18.4	35	26.6	58.4	15/12/1942
19421216	350	37.8	35	25.6	35	0	25	9.6	75	22.4	35	22.5	35	34.3	68.6	16/12/1942
19421217	351	37.8	35	24.1	35	0	25	9.7	75	27.5	35	23.1	35	35.2	77	17/12/1942
19421218	352	38.2	35	24.3	35	0	25	9.5	75	26.3	35	21.6	35	32.2	71.1	18/12/1942
19421219	353	38.7	35	26.2	35	0	25	9.5	75	26.6	35	22.4	35	32.6	65.9	19/12/1942
19421220	354	39.9	35	25.6	35	0	25	9.5	75	28.7	35	23.1	35	31.5	70.4	20/12/1942
19421221	355	38.6	35	25.3	35	0	25	9.6	75	26.2	35	22.6	35	33	70.1	21/12/1942
19421222	356	37	35	26	35	0	25	9.8	75	27.3	35	24.3	35	38.7	72.3	22/12/1942
19421223	357	39	35	25.4	35	0	25	9.7	75	27.4	35	27.6	35	39.5	85.1	23/12/1942
19421224	358	35.8	35	24.5	35	11.2	25	9.3	75	25.2	35	25.7	35	43.7	83.6	24/12/1942
19421225	359	34.5	35	23	35	0	25	8.9	75	19.1	35	25.3	35	46.3	90.1	25/12/1942
19421226	360	33.6	35	22.9	35	0.9	25	8.9	75	15.7	35	24.1	35	46.3	86.3	26/12/1942
19421227	361	30.1	35	23.5	35	2	25	8.5	75	17.3	35	25	35	58.6	86.4	27/12/1942
19421228	362	37														

19421229	363	38.7	35	24.2	35	10.2	25	8.6	75	21	35	24.2	35	35.2	80.2	29/12/1942
19421230	364	39.2	35	24.8	35	0	25	8.9	75	28.4	35	23.4	35	33.1	74.8	30/12/1942
19421231	365	40.5	35	25.7	35	0	25	8.4	75	26.4	35	19.7	35	26	59.7	31/12/1942
19430101	1	40.4	35	25.6	35	0	25	8.7	75	28.3	35	22.4	35	29.7	68.3	1/01/1943
19430102	2	39.1	35	27.8	35	0.1	25	8.7	75	26.6	35	25.3	35	36	67.7	2/01/1943
19430103	3	37.5	35	26	35	1	25	8.5	75	28.3	35	23.9	35	37.1	71.1	3/01/1943
19430104	4	36.5	35	24.9	35	1.1	25	8.8	75	26	35	23.9	35	39.1	75.9	4/01/1943
19430105	5	37.5	35	25.3	35	0	25	8.6	75	25.8	35	21.9	35	34	67.9	5/01/1943
19430106	6	37.9	35	25.3	35	0.2	25	8.6	75	29	35	21.4	35	32.5	66.4	6/01/1943
19430107	7	39.3	35	24	35	0	25	8.6	75	28.4	35	20.8	35	29.3	69.7	7/01/1943
19430108	8	41	35	24.2	35	0	25	9	75	29.2	35	21.9	35	28.1	72.5	8/01/1943
19430109	9	42.1	35	25.4	35	0	25	9.1	75	30.2	35	22.7	35	27.5	70	9/01/1943
19430110	10	41.3	35	27.4	35	0	25	9.2	75	29.7	35	23.4	35	29.6	64.1	10/01/1943
19430111	11	42.4	35	25.1	35	8.5	25	9.2	75	28	35	24.5	35	29.3	76.9	11/01/1943
19430112	12	42.1	35	25.3	35	0.7	25	9.1	75	25.2	35	27	35	32.8	83.7	12/01/1943
19430113	13	39.5	35	29.7	35	0	25	9	75	22.2	35	25.8	35	35.9	61.9	13/01/1943
19430114	14	39.2	35	28.6	35	0	25	9.1	75	21	35	26.9	35	38.1	68.7	14/01/1943
19430115	15	37	35	27	35	0	25	9.1	75	25.9	35	19.8	35	31.5	55.5	15/01/1943
19430116	16	36.9	35	22.4	35	0	25	9.3	75	31.2	35	14.8	35	23.7	54.7	16/01/1943
19430117	17	37.4	35	20.5	35	0	25	9.4	75	31.3	35	14.7	35	22.9	61	17/01/1943
19430118	18	38.4	35	20.6	35	0	25	9.4	75	29.8	35	15.7	35	23.2	64.7	18/01/1943
19430119	19	40.6	35	22	35	0	25	9.2	75	29.7	35	16.5	35	21.7	62.4	19/01/1943
19430120	20	39.2	35	23.9	35	0	25	9.3	75	28.3	35	22.9	35	32.4	77.2	20/01/1943
19430121	21	39.4	35	25.1	35	0	25	9.3	75	27	35	23.2	35	32.5	72.8	21/01/1943
19430122	22	35.2	35	24.6	35	71.7	25	9.1	75	24.4	35	23.9	35	42	77.3	22/01/1943
19430123	23	39.1	35	24	35	2.7	25	9.1	75	27.4	35	23.5	35	33.4	78.8	23/01/1943
19430124	24	39.3	35	23.7	35	0	25	8.7	75	29	35	18.8	35	26.5	64.2	24/01/1943
19430125	25	40.1	35	23.7	35	0	25	8.7	75	27.2	35	20.5	35	27.6	70	25/01/1943
19430126	26	37	35	24.6	35	0	25	8.6	75	24.6	35	22.8	35	36.3	73.7	26/01/1943
19430127	27	37.8	35	24.5	35	0	25	8.8	75	26	35	22.2	35	33.9	72.2	27/01/1943
19430128	28	38.1	35	24	35	0	25	8.9	75	26.2	35	22.2	35	33.3	74.4	28/01/1943
19430129	29	38.2	35	24.8	35	0	25	9.3	75	26.9	35	22	35	32.8	70.3	29/01/1943
19430130	30	38.2	35	24.5	35	0	25	9.3	75	27.7	35	21.9	35	32.7	71.3	30/01/1943
19430131	31	39.2	35	24.8	35	0	25	9.2	75	26.1	35	22.9	35	32.4	73.2	31/01/1943
19430201	32	40.4	35	28.3	35	0	25	9.2	75	21.7	35	24.2	35	32.1	62.9	1/02/1943
19430202	33	40.5	35	25.9	35	0.1	25	9	75	18.1	35	25.9	35	34.2	77.5	2/02/1943
19430203	34	33.1	35	22.9	35	52.6	25	8.8	75	13.2	35	26.1	35	51.6	93.5	3/02/1943
19430204	35	36.3	35	22.7	35	9.7	25	8.4	75	19	35	25.7	35	42.5	93.2	4/02/1943
19430205	36	37.7	35	21.3	35	0	25	8.6	75	23	35	26.7	35	41	100	5/02/1943
19430206	37	36.9	35	25.6	35	0	25	8.7	75	21.6	35	27.7	35	44.4	84.4	6/02/1943
19430207	38	37.3	35	25.3	35	16.8	25	8.8	75	18.3	35	27.2	35	42.6	84.4	7/02/1943
19430208	39	37.1	35	23.4	35	22.9	25	8.9	75	24.8	35	26.9	35	42.6	93.5	8/02/1943
19430209	40	36	35	24.6	35	0	25	8.7	75	26.6	35	24.7	35	41.6	79.9	9/02/1943
19430210	41	35.3	35	23.5	35	0	25	8.5	75	25.7	35	22.4	35	39.2	77.4	10/02/1943
19430211	42	36.6	35	23.2	35	0	25	8.5	75	26.7	35	22.4	35	36.5	78.8	11/02/1943
19430212	43	35.4	35	22.9	35	3.6	25	8.3	75	22.1	35	22.6	35	39.3	81	12/02/1943
19430213	44	34.4	35	24.7	35	0.8	25	8	75	21.5	35	23.4	35	43	75.2	13/02/1943
19430214	45	36.5	35	24.3	35	4.7	25	8	75	22.8	35	26.1	35	42.7	85.9	14/02/1943
19430215	46	38.2	35	25.5	35	0	25	8	75	17.5	35	28.9	35	43.1	88.6	15/02/1943
19430216	47	37.6	35	26.4	35	1.5	25	8.1	75	20.9	35	29.5	35	45.5	85.7	16/02/1943
19430217	48	35.6	35	24.8	35	5.8	25	8.4	75	17.7	35	28.8	35	49.5	92	17/02/1943
19430218	49	33.7	35	22.2	35	14.3	25	8.7	75	9.9	35	26.3	35	50.3	98.3	18/02/1943
19430219	50	29.1	35	18.5	35	3.2	25	8.8	75	18.5	35	15.9	35	39.5	74.7	19/02/1943
19430220	51	32.6	35	18.7	35	0	25	8.9	75	20.4	35	16.9	35	34.4	78.4	20/02/1943
19430221	52	35.3	35	21.3	35	0	25	9.1	75	26.3	35	20.8	35	36.4	82.1	21/02/1943
19430222	53	35.6	35	22.7	35	0	25	8.9	75	26.8	35	19.3	35	33.2	70	22/02/1943
19430223	54	34.6	35	22	35	0	25	8.9	75	25.1	35	18.3	35	33.3	69.2	23/02/1943
19430224	55	35.2	35	22.2	35	0.2	25	9	75	10.6	35	21.2	35	37.3	79.2	24/02/1943
19430225	56	34.4	35	23	35	6.3	25	7.8	75	17.1	35	24.9	35	45.8	88.7	25/02/1943
19430226	57	34.9	35	23.1	35	0	25	7.3	75	23	35	23.1	35	41.3	81.8	26/02/1943
19430227	58	35.1	35	23.8	35	0	25	6.6	75	14.4	35	23.3	35	41.2	79.1	27/02/1943
19430228	59	36.2	35	24.9	35	0	25	8.4	75	20.6	35	24.2	35	40.3	76.9	28/02/1943
19430301	60	37.3	35	25.2	35	0	25	6.6	75	22.3	35	24.7	35	38.7	77.1	1/03/1943
19430302	61	37.3	35	23.3	35	0	25	6.3	75	21	35	24.7	35	38.7	86.4	2/03/1943
19430303	62	38.3	35	24.6	35	0	25	6.5	75	21	35	25.2	35	37.4	81.5	3/03/1943
19430304	63	38	35	25	35	0	25	6.8	75	22.8	35	24.1	35	36.4	76.1	4/03/1943
19430305	64	38.2	35	26	35	0.3	25	7	75	23.6	35	24.4	35	36.4	72.6	5/03/1943
19430306	65	36	35	25	35	0.4	25	7.1	75	13.9	35	23.2	35	39	73.3	6/03/1943
19430307	66	34.7	35	23.2	35	0	25	7.1	75	19.6	35	21.9	35	39.6	77	7/03/1943
19430308	67	34.4	35	22.9	35	26.1	25	7.3	75	13.6	35	24	35	44.1	86	8/03/1943
19430309	68	34.8	35	22	35	0.1	25	7.3	75	22.4	35	24.3	35	43.7	91.9	9/03/1943
19430310	69	34.9	35	22.1	35	0	25	7.5	75	24.8	35	23.8	35	42.6	89.5	10/03/1943
19430311	70	36.7	35	22.3	35	0	25	7.5	75	26.1	35	19.8	35	32.1	73.6	11/03/1943
19430312	71	35.1	35	21.9	35	0	25	7.7	75	26.9	35	17.8	35	31.5	67.8	12/03/1943
19430313	72	35.6	35	21	35	0	25	7.9	75	26.7	35	17	35	29.2	68.4	13/03/1943
19430314	73	36.9	35	20.9	35	0	25	8	75	26.3	35	17.4	35	27.9	70.4	14/03/1943
19430315	74	37.4	35	22.2	35	0	25	8	75	22.3	35	20.7	35	32.3	77.4	15/03/1943
19430316	75	41.4	35	22.1	35	2.8	25	8	75	25	35	23.8	35	30	89.5	16/03/1943
19430317	76	35.7	35	22.5	35	0	25	7.8	75	24.9	35	20.6	35	35.2	75.6	17/03/1943
19430318	77	37	35	21.8	35	0	25	7.8	75	25.2	35	18.2	35	29	69.7	18/03/1943
19430319	78	37.4	35	22.7	35	0	25	7.8	75	25.4	35	17.3	35	27	62.7	19/03/1943
19430320	79	37.7	35	22.7	35	0	25	7.9	75	25	35	16.9	35	25.9	61.3	20/03/1943
19430321	80	37.9	35	22.2	35	0	25	7.9	75	25.3	35	16.7	35	25.3	62.4	21/03/1943

19430322	81	37.1	35	22.1	35	0	25	8.2	75	26	35	17.4	35	27.6	65.4	22/03/1943
19430323	82	38.2	35	21.9	35	0	25	8.3	75	24	35	16.1	35	24	61.3	23/03/1943
19430324	83	38.8	35	21.2	35	0	25	8.3	75	24.5	35	15.5	35	22.4	61.6	24/03/1943
19430325	84	38.9	35	23.6	35	0	25	8.1	75	24.6	35	15.7	35	22.6	53.9	25/03/1943
19430326	85	39.4	35	21	35	0	25	8.2	75	24.8	35	15.1	35	21.1	60.7	26/03/1943
19430327	86	38.9	35	21.6	35	0	25	8	75	23.6	35	15.7	35	22.6	60.9	27/03/1943
19430328	87	38.9	35	21.5	35	0	25	7.8	75	21.3	35	17	35	24.4	66.3	28/03/1943
19430329	88	39.8	35	23.1	35	0	25	7.9	75	24.8	35	16.4	35	22.5	58	29/03/1943
19430330	89	37.6	35	26	35	0	25	8	75	25.3	35	16	35	24.7	47.6	30/03/1943
19430331	90	35.7	35	20.1	35	0	25	7.7	75	24.1	35	14.4	35	24.6	61.2	31/03/1943
19430401	91	35.7	35	22.2	35	0	25	7.6	75	22.9	35	16.7	35	28.6	62.4	1/04/1943
19430402	92	36	35	22.3	35	0	25	7.6	75	22.6	35	18.1	35	30.5	67.2	2/04/1943
19430403	93	35.8	35	22.6	35	0	25	7.4	75	22.5	35	17.2	35	29.3	62.7	3/04/1943
19430404	94	36.1	35	23.6	35	0	25	7.5	75	23.2	35	16.2	35	27.1	55.6	4/04/1943
19430405	95	35.9	35	21.5	35	0	25	7.6	75	24.4	35	19.5	35	33	76.1	5/04/1943
19430406	96	35.7	35	22	35	0	25	7.8	75	23.4	35	18.4	35	31.5	69.6	6/04/1943
19430407	97	35.9	35	21.4	35	0	25	7.6	75	23.4	35	17.9	35	30.3	70.3	7/04/1943
19430408	98	34.9	35	17.4	35	0	25	7.5	75	22.4	35	18.6	35	33.3	93.6	8/04/1943
19430409	99	33.4	35	18.8	35	0	25	7.4	75	22.1	35	10.3	35	20	47.5	9/04/1943
19430410	100	35.1	35	19.1	35	0	25	7.5	75	14.3	35	12.5	35	22.1	56.6	10/04/1943
19430411	101	36.8	35	18.3	35	0	25	7.4	75	17.8	35	17.9	35	28.8	85.2	11/04/1943
19430412	102	36.3	35	24.3	35	0	25	7.4	75	12.9	35	23.6	35	39.1	77.7	12/04/1943
19430413	103	34.2	35	21.4	35	7	25	7.4	75	20.5	35	24.1	35	44.8	94.6	13/04/1943
19430414	104	36	35	23.4	35	0	25	7.4	75	21.5	35	21.2	35	35.7	73.7	14/04/1943
19430415	105	34.6	35	24.2	35	0	25	7.3	75	22.1	35	18.4	35	33.5	60.9	15/04/1943
19430416	106	32.2	35	18.7	35	0	25	7.5	75	23.4	35	13.1	35	27.2	60.8	16/04/1943
19430417	107	34.8	35	16.2	35	0	25	7.5	75	22.6	35	12	35	21.6	65.2	17/04/1943
19430418	108	35.4	35	20	35	0	25	7.4	75	20.1	35	13.6	35	23.7	58.2	18/04/1943
19430419	109	35.7	35	20	35	0	25	7.5	75	22	35	14.9	35	25.5	63.8	19/04/1943
19430420	110	35.3	35	20.5	35	0	25	7.2	75	22.3	35	13.6	35	23.8	56.4	20/04/1943
19430421	111	33.9	35	19.8	35	0	25	6.9	75	22.8	35	10.6	35	20	45.9	21/04/1943
19430422	112	37.2	35	22.5	35	0.6	25	6.5	75	18.5	35	18.2	35	28.7	66.8	22/04/1943
19430423	113	24.3	35	19.1	35	15.9	25	6.3	75	13.7	35	18.4	35	60.6	83.3	23/04/1943
19430424	114	24.7	35	15.8	35	0	25	6.2	75	20.1	35	15.5	35	49.8	86.4	24/04/1943
19430425	115	27.2	35	14	35	0	25	6.4	75	22.3	35	10.7	35	29.7	67	25/04/1943
19430426	116	27.7	35	13.1	35	0	25	6.4	75	22.6	35	9.2	35	24.8	61.1	26/04/1943
19430427	117	31.4	35	15	35	0	25	6.4	75	21.4	35	12	35	26.1	70.4	27/04/1943
19430428	118	31.8	35	15.6	35	0	25	6.6	75	17.9	35	12.9	35	27.4	72.8	28/04/1943
19430429	119	31.6	35	16.8	35	10.8	25	6.6	75	21.7	35	12.9	35	27.8	67.5	29/04/1943
19430430	120	32.3	35	16	35	0	25	6.6	75	20.7	35	12.4	35	25.6	68.2	30/04/1943
19430501	121	31.8	35	17.2	35	0	25	6.6	75	20.2	35	13.9	35	29.6	70.9	1/05/1943
19430502	122	31.9	35	18.6	35	0	25	6.5	75	20.8	35	13.4	35	28.3	62.6	2/05/1943
19430503	123	31.8	35	17.4	35	0	25	6.4	75	18.8	35	12.8	35	27.2	64.4	3/05/1943
19430504	124	32	35	17.2	35	0	25	6.3	75	19.3	35	12.8	35	26.9	65.3	4/05/1943
19430505	125	31.5	35	17.9	35	0	25	6.3	75	19.2	35	12.9	35	27.9	62.9	5/05/1943
19430506	126	30.3	35	16.6	35	0	25	6.3	75	20.8	35	10.6	35	24.6	56.1	6/05/1943
19430507	127	28.1	35	14.5	35	0	25	6.4	75	21.1	35	8.8	35	23.1	53.3	7/05/1943
19430508	128	27.9	35	12.7	35	0	25	6.4	75	21	35	7.5	35	20	51.1	8/05/1943
19430509	129	28.9	35	11.3	35	0	25	6.4	75	20.7	35	8.6	35	21.6	64.3	9/05/1943
19430510	130	30.1	35	13	35	0	25	6.2	75	20.7	35	11.2	35	26.2	74.8	10/05/1943
19430511	131	31	35	15.2	35	0	25	6.1	75	19.5	35	12.3	35	27.4	71.3	11/05/1943
19430512	132	31.1	35	18.5	35	0	25	6	75	18.6	35	14.2	35	31.4	66.7	12/05/1943
19430513	133	30.7	35	16.4	35	0	25	5.8	75	18.6	35	12.9	35	29.2	69.2	13/05/1943
19430514	134	30.2	35	17.5	35	0	25	5.8	75	19.9	35	11.4	35	26.6	57	14/05/1943
19430515	135	27.6	35	15.7	35	0	25	5.7	75	20.1	35	9.2	35	24.9	51.6	15/05/1943
19430516	136	22.3	35	15.2	35	0.2	25	5.8	75	9.1	35	9	35	33.4	52.1	16/05/1943
19430517	137	16.4	35	13.4	35	4.7	25	5.7	75	6.5	35	10.3	35	55.3	67	17/05/1943
19430518	138	22.4	35	11.5	35	25.3	25	5.5	75	13.9	35	13.1	35	48.4	96.6	18/05/1943
19430519	139	23.3	35	10	35	0	25	5.5	75	18.7	35	11.9	35	41.6	97	19/05/1943
19430520	140	23.2	35	8.6	35	0	25	5.4	75	19.6	35	9.9	35	34.8	88.7	20/05/1943
19430521	141	22.9	35	8.9	35	0	25	5.2	75	19.2	35	9.4	35	33.7	82.5	21/05/1943
19430522	142	23.5	35	10.2	35	0	25	5.3	75	19	35	10.3	35	35.6	82.8	22/05/1943
19430523	143	24	35	9.4	35	0	25	5.3	75	19.3	35	9.1	35	30.5	77.2	23/05/1943
19430524	144	24.4	35	8.6	35	0	25	5.3	75	18	35	9	35	29.5	80.6	24/05/1943
19430525	145	27.2	35	11.7	35	0	25	5.3	75	19.3	35	9.2	35	25.5	67	25/05/1943
19430526	146	27.3	35	11.9	35	0	25	5.2	75	19.4	35	9.5	35	26.2	68.2	26/05/1943
19430527	147	26.9	35	13.1	35	0	25	5.2	75	18.3	35	10.3	35	29.1	68.4	27/05/1943
19430528	148	27.2	35	14.9	35	0	25	5.2	75	16.1	35	10.6	35	29.4	62.6	28/05/1943
19430529	149	27.2	35	14.4	35	0	25	5.3	75	16.4	35	11.4	35	31.6	69.5	29/05/1943
19430530	150	25.7	35	15	35	0	25	5.2	75	11.4	35	11.9	35	36	69.8	30/05/1943
19430531	151	23.9	35	15.3	35	0	25	5.2	75	9.2	35	13.5	35	45.5	77.7	31/05/1943
19430601	152	19.3	35	13.5	35	0.8	25	5.1	75	14.4	35	12.2	35	54.5	78.9	1/06/1943
19430602	153	21	35	8.1	35	0	25	5	75	19.1	35	9.2	35	37	85.2	2/06/1943
19430603	154	23.4	35	6.8	35	0	25	5	75	18.3	35	8	35	27.8	81	3/06/1943
19430604	155	25.3	35	10.5	35	0	25	4.9	75	14.7	35	11.5	35	35.7	90.6	4/06/1943
19430605	156	27.1	35	14.2	35	0	25	5	75	16.1	35	14.8	35	41.3	91.5	5/06/1943
19430606	157	25.8	35	13.5	35	0	25	5.1	75	18.6	35	13.5	35	40.7	87.3	6/06/1943
19430607	158	26	35	11.8	35	0	25	5	75	18.4	35	10.5	35	31.2	75.9	7/06/1943
19430608	159	25.3	35	11	35	0	25	5	75	18.2	35	9.6	35	29.8	73.2	8/06/1943
19430609	160	25.4	35	10.3	35	0	25	5.1	75	18.7	35	9.1	35	28.1	72.7	9/06/1943
19430610	161	26.3	35	10.2	35	0	25	4.9	75	18.4	35	8.6	35	25.1	69.2	10/06/1943
19430611	162	27.3	35	12.1	35	0	25	4.9	75	18.1	35	11.7	35	32.3	82.9	11/06/1943
19430612	163	27.3	35	11.6	35	0	25	5	75	17.5	35	11.2	35	30.9	82.1	12/0

19430613	164	25.6	35	11.9	35	0	25	4.8	75	16.7	35	10.4	35	31.7	74.7	13/06/1943
19430614	165	23	35	9.3	35	0	25	4.8	75	18.6	35	8.7	35	31	74.3	14/06/1943
19430615	166	21.8	35	7	35	0	25	4.8	75	18.6	35	9.4	35	36	93.9	15/06/1943
19430616	167	20.1	35	4.8	35	0	25	4.8	75	18.1	35	8.2	35	34.9	95.4	16/06/1943
19430617	168	22.3	35	4.9	35	0	25	4.8	75	18.5	35	9.7	35	36	100	17/06/1943
19430618	169	23.8	35	4.5	35	0	25	4.8	75	19	35	9.7	35	32.9	100	18/06/1943
19430619	170	25.7	35	5.9	35	0	25	4.9	75	17.6	35	6.9	35	20.9	74.3	19/06/1943
19430620	171	25.6	35	6	35	0	25	5	75	18.6	35	7.4	35	22.5	79.2	20/06/1943
19430621	172	21.1	35	7.9	35	0	25	5.1	75	18.1	35	7.8	35	31.2	73.3	21/06/1943
19430622	173	22.1	35	5.9	35	0	25	5.1	75	15.7	35	9.4	35	35.4	100	22/06/1943
19430623	174	23	35	5.5	35	0	25	5.2	75	18.3	35	6.3	35	22.4	69.8	23/06/1943
19430624	175	19.2	35	7.4	35	0	25	5.2	75	19.1	35	5	35	22.5	48.6	24/06/1943
19430625	176	21.9	35	3.9	35	0	25	5.1	75	19	35	9.3	35	35.4	100	25/06/1943
19430626	177	24.5	35	2.8	35	0	25	5.1	75	18.7	35	7.5	35	24.4	100	26/06/1943
19430627	178	26.6	35	6.2	35	0	25	5	75	18.6	35	6.4	35	18.4	67.5	27/06/1943
19430628	179	26	35	6.9	35	0	25	5	75	18.8	35	6.9	35	20.5	69.4	28/06/1943
19430629	180	26.5	35	8	35	0	25	5.1	75	18.6	35	8.9	35	25.7	83	29/06/1943
19430630	181	26.8	35	8	35	0	25	5.1	75	18.1	35	8.9	35	25.3	83	30/06/1943
19430701	182	26.8	35	8.4	35	0	25	4.9	75	18.7	35	7.5	35	21.3	68.1	1/07/1943
19430702	183	28.2	35	10.3	35	0	25	4.9	75	18	35	8.6	35	22.5	68.7	2/07/1943
19430703	184	28.6	35	12.4	35	0	25	5	75	18.5	35	12.3	35	31.4	85.5	3/07/1943
19430704	185	28.8	35	12.6	35	0	25	4.9	75	18.1	35	11.3	35	28.5	77.5	4/07/1943
19430705	186	27.8	35	15.2	35	0	25	4.9	75	17.5	35	11.9	35	31.9	68.9	5/07/1943
19430706	187	27.5	35	12	35	0	25	5	75	17.4	35	10.3	35	28.1	73.5	6/07/1943
19430707	188	28.4	35	12.2	35	0	25	5	75	18.7	35	9.6	35	24.8	67.6	7/07/1943
19430708	189	30	35	11.9	35	0	25	5.1	75	18.4	35	10.5	35	24.7	75.4	8/07/1943
19430709	190	27.6	35	12.6	35	0	25	5.1	75	18.6	35	10.3	35	27.9	70.6	9/07/1943
19430710	191	23.3	35	10.4	35	0	25	5.2	75	18.7	35	10.1	35	35.3	80.1	10/07/1943
19430711	192	23	35	6.9	35	0	25	5.1	75	19.3	35	6	35	21.4	60.3	11/07/1943
19430712	193	25.1	35	4.7	35	0	25	5.1	75	18.9	35	6.8	35	21.3	79.6	12/07/1943
19430713	194	29.2	35	6.9	35	0	25	5.1	75	19.3	35	7.2	35	17.8	72.4	13/07/1943
19430714	195	26.3	35	11.5	35	0	25	5.1	75	18.5	35	11.9	35	34.8	87.8	14/07/1943
19430715	196	23.5	35	8.8	35	0	25	5.1	75	19.3	35	7.7	35	26.6	68	15/07/1943
19430716	197	23.8	35	6.1	35	0	25	5.2	75	19.5	35	7.7	35	26.1	81.8	16/07/1943
19430717	198	25	35	7.1	35	0	25	5.3	75	19.5	35	7.8	35	24.6	77.4	17/07/1943
19430718	199	29	35	8	35	0	25	5.4	75	19.4	35	7.9	35	19.7	73.7	18/07/1943
19430719	200	27.6	35	12.9	35	0	25	5.5	75	16.5	35	12	35	32.5	80.7	19/07/1943
19430720	201	19.3	35	10.7	35	0	25	5.6	75	16.5	35	10.7	35	47.8	83.2	20/07/1943
19430721	202	18.7	35	7.5	35	0	25	5.6	75	19.6	35	8.5	35	39.4	82	21/07/1943
19430722	203	19.4	35	5.1	35	0	25	5.6	75	16.3	35	8.2	35	36.4	93.4	22/07/1943
19430723	204	20.3	35	4.5	35	0	25	5.6	75	17.5	35	7.7	35	32.3	91.5	23/07/1943
19430724	205	25	35	4.6	35	0	25	5.5	75	19.5	35	6.3	35	19.9	74.3	24/07/1943
19430725	206	25	35	8	35	0	25	5.6	75	16.8	35	7.4	35	23.4	69	25/07/1943
19430726	207	22.7	35	7.1	35	0	25	5.6	75	19.8	35	7.5	35	27.2	74.4	26/07/1943
19430727	208	25.9	35	5.5	35	0	25	5.7	75	18.1	35	6.9	35	20.7	76.4	27/07/1943
19430728	209	28.6	35	7.9	35	0	25	5.7	75	16.4	35	9.3	35	23.8	87.3	28/07/1943
19430729	210	29.8	35	10	35	0	25	5.7	75	19.5	35	9.4	35	22.4	76.6	29/07/1943
19430730	211	32.9	35	12.9	35	0	25	5.7	75	20.3	35	13.8	35	27.6	92.8	30/07/1943
19430731	212	34.1	35	16.1	35	0	25	5.7	75	19.7	35	15.1	35	28.2	82.6	31/07/1943
19430801	213	27.9	35	15	35	0	25	5.8	75	20.7	35	11.8	35	31.4	69.2	1/08/1943
19430802	214	25.1	35	12.8	35	0	25	5.8	75	21.3	35	8.2	35	25.7	55.5	2/08/1943
19430803	215	26.9	35	8.9	35	0	25	5.9	75	21.6	35	6.8	35	19.2	59.7	3/08/1943
19430804	216	29.7	35	11	35	0	25	6	75	20.9	35	8.6	35	20.6	65.6	4/08/1943
19430805	217	31.2	35	11.9	35	0	25	6	75	20.1	35	10	35	22	71.8	5/08/1943
19430806	218	33	35	14.4	35	0	25	6.1	75	19.9	35	13.3	35	26.4	81.1	6/08/1943
19430807	219	27.8	35	14.2	35	0	25	6.2	75	17.9	35	15.2	35	40.7	93.9	7/08/1943
19430808	220	30.4	35	16.3	35	0	25	6.3	75	21	35	10.5	35	24.2	56.7	8/08/1943
19430809	221	31	35	16.8	35	0	25	6.4	75	20.8	35	10.6	35	23.6	55.4	9/08/1943
19430810	222	34.3	35	16.3	35	0	25	6.4	75	20.8	35	11.3	35	20.9	61	10/08/1943
19430811	223	24.2	35	14.5	35	0	25	6.5	75	19.5	35	12.3	35	40.7	74.5	11/08/1943
19430812	224	22.9	35	8.9	35	0	25	6.6	75	21.7	35	8.7	35	31.2	76.3	12/08/1943
19430813	225	23.4	35	7.2	35	0	25	6.6	75	22	35	8	35	27.8	78.8	13/08/1943
19430814	226	27.4	35	7.7	35	0	25	6.6	75	21.5	35	7.9	35	21.6	75.2	14/08/1943
19430815	227	31.2	35	10.7	35	0	25	6.7	75	21.6	35	9.2	35	20.2	71.5	15/08/1943
19430816	228	29.9	35	13	35	0	25	6.6	75	21.9	35	14.7	35	34.8	98.2	16/08/1943
19430817	229	32.6	35	15	35	0	25	6.6	75	20.7	35	15.1	35	30.7	88.6	17/08/1943
19430818	230	28.5	35	16.6	35	0	25	6.7	75	19.9	35	10.7	35	27.5	56.7	18/08/1943
19430819	231	25.3	35	14.2	35	0	25	6.7	75	22.7	35	8.7	35	27	53.8	19/08/1943
19430820	232	24.8	35	11.2	35	0	25	6.8	75	22.9	35	8.3	35	26.5	62.4	20/08/1943
19430821	233	26.8	35	9.9	35	0	25	6.9	75	23.3	35	6.6	35	18.7	54.1	21/08/1943
19430822	234	26.4	35	10.8	35	0	25	6.9	75	22.1	35	6.7	35	19.5	51.8	22/08/1943
19430823	235	28.3	35	10.6	35	0	25	6.9	75	21.8	35	7.3	35	19	57.2	23/08/1943
19430824	236	29.1	35	11.1	35	0	25	7.1	75	19.6	35	7.9	35	19.6	59.8	24/08/1943
19430825	237	29.2	35	11.2	35	0	25	7.2	75	23.9	35	6.3	35	15.5	47.4	25/08/1943
19430826	238	26.7	35	11.3	35	0	25	7.2	75	23.3	35	7.4	35	21.1	55.3	26/08/1943
19430827	239	22.5	35	9.6	35	0	25	7.2	75	23.3	35	8.9	35	32.7	74.5	27/08/1943
19430828	240	22.4	35	7.4	35	0	25	7.3	75	24	35	5.7	35	21	55.4	28/08/1943
19430829	241	25.6	35	6.6	35	0	25	7.2	75	23.6	35	10.5	35	32	100	29/08/1943
19430830	242	25.9	35	10.3	35	0	25	7.2	75	22.5	35	7.2	35	21.6	57.5	30/08/1943
19430831	243	24.5	35	9.9	35	0	25	7.3	75	23.1	35	9	35	29.3	73.8	31/08/1943
19430901	244	28.5	35	7.9	35	0	25	7.5	75	23.7	35	7.4	35	19	69.5	1/09/1943
19430902	245	29.6	35	9.1	35	0	25	7.6	75	24.7	35	8.6	35	20.7	74.5	2/09/1943
19430903	246	32.5	35	11.5	35	0	25	7.8	75	20.3	35	11.7	35	23.9	86.3	3/09/1943

19430904	247	27.8	35	16.1	35	0	25	7.8	75	19	35	15.1	35	40.4	82.6	4/09/1943
19430905	248	27.2	35	13.7	35	0	25	7.9	75	21.4	35	13.9	35	38.5	88.7	5/09/1943
19430906	249	26.9	35	12.5	35	0	25	8	75	23.5	35	12.5	35	35.3	86.3	6/09/1943
19430907	250	28.4	35	11.9	35	0	25	8.1	75	24.4	35	10.7	35	27.7	76.8	7/09/1943
19430908	251	31.6	35	14.3	35	0	25	8.2	75	23.3	35	13.9	35	29.9	85.3	8/09/1943
19430909	252	32.6	35	17.8	35	0	25	8.2	75	23.1	35	11.7	35	23.8	57.4	9/09/1943
19430910	253	32.8	35	17.6	35	0	25	8.3	75	24.3	35	12.1	35	24.3	60.2	10/09/1943
19430911	254	33.8	35	16.6	35	0	25	8.3	75	24.4	35	11.4	35	21.7	60.4	11/09/1943
19430912	255	34.1	35	16.7	35	0	25	8.4	75	25	35	12.8	35	23.9	67.4	12/09/1943
19430913	256	35.3	35	14.6	35	0	25	8.4	75	25.3	35	10.7	35	18.7	64.4	13/09/1943
19430914	257	36.6	35	17	35	0	25	8.6	75	25.5	35	11.2	35	18.2	57.8	14/09/1943
19430915	258	33.3	35	18.6	35	0	25	8.7	75	24.2	35	9.3	35	18.2	43.4	15/09/1943
19430916	259	36.9	35	16.9	35	0	25	8.8	75	23.4	35	10.8	35	17.3	56.1	16/09/1943
19430917	260	33.3	35	19.6	35	0	25	8.8	75	21.7	35	11.4	35	22.3	50	17/09/1943
19430918	261	31.5	35	14.1	35	0	25	8.8	75	26.7	35	6.7	35	14.5	41.7	18/09/1943
19430919	262	32.4	35	14.2	35	0	25	8.7	75	26	35	6.9	35	14.2	42.6	19/09/1943
19430920	263	40.4	35	15.9	35	0	25	8.8	75	25.6	35	10.4	35	13.8	57.6	20/09/1943
19430921	264	39.9	35	21.6	35	0	25	8.8	75	25.1	35	18.6	35	25.3	72.1	21/09/1943
19430922	265	36.8	35	23.4	35	0	25	8.8	75	26.1	35	17.3	35	27.9	60.1	22/09/1943
19430923	266	36.4	35	16.3	35	0	25	9	75	26.9	35	7.9	35	13	42.7	23/09/1943
19430924	267	32.5	35	14.7	35	0	25	9.2	75	26.8	35	8	35	16.4	47.9	24/09/1943
19430925	268	33	35	14.1	35	0	25	9.1	75	26	35	9.7	35	19.3	60.3	25/09/1943
19430926	269	32.8	35	18.2	35	0	25	9.2	75	18.4	35	9.7	35	19.5	46.4	26/09/1943
19430927	270	29.9	35	20.2	35	1	25	9.4	75	20.5	35	16.7	35	39.6	70.6	27/09/1943
19430928	271	24	35	19.7	35	17.3	25	9.5	75	13.7	35	18.4	35	61.7	80.2	28/09/1943
19430929	272	26.7	35	16.7	35	0	25	9.4	75	22.8	35	8.6	35	24.6	45.3	29/09/1943
19430930	273	27.9	35	14.6	35	0	25	9.4	75	22.7	35	6	35	16	36.1	30/09/1943
19431001	274	29.3	35	12.6	35	0	25	9.6	75	27.5	35	7.5	35	18.4	51.4	1/10/1943
19431002	275	32.7	35	15.5	35	0	25	9.7	75	27.3	35	9.4	35	19	53.4	2/10/1943
19431003	276	34.1	35	18.3	35	0	25	9.6	75	25.9	35	9.9	35	18.5	47.1	3/10/1943
19431004	277	34.1	35	17.7	35	0	25	9.6	75	27.5	35	10.7	35	20	52.9	4/10/1943
19431005	278	34.3	35	16.2	35	0	25	9.8	75	27.1	35	9	35	16.6	48.9	5/10/1943
19431006	279	35.2	35	19.4	35	0	25	9.9	75	26.2	35	11.7	35	20.6	52	6/10/1943
19431007	280	36.5	35	21.2	35	0	25	10.1	75	26.6	35	16.2	35	26.5	64.4	7/10/1943
19431008	281	38.3	35	21.6	35	0	25	10.1	75	26.6	35	16.4	35	24.4	63.6	8/10/1943
19431009	282	38.6	35	23.1	35	0	25	10.2	75	25.8	35	18.7	35	27.3	66.2	9/10/1943
19431010	283	38	35	23.2	35	0.1	25	10.4	75	24.2	35	17.1	35	25.8	60.2	10/10/1943
19431011	284	41.5	35	25	35	0	25	10.2	75	23.5	35	20.6	35	25.8	65	11/10/1943
19431012	285	40.3	35	24.9	35	0	25	10.2	75	26.8	35	21.8	35	29.1	69.3	12/10/1943
19431013	286	33.2	35	23	35	1.8	25	10.2	75	21.8	35	14	35	27.5	49.9	13/10/1943
19431014	287	37.1	35	23.5	35	0	25	10.3	75	22.2	35	14.2	35	22.5	49.1	14/10/1943
19431015	288	33.1	35	22.5	35	0	25	10.2	75	20.1	35	14.7	35	29.1	54	15/10/1943
19431016	289	35.5	35	22.4	35	0	25	10.3	75	20.6	35	19.2	35	33.2	70.9	16/10/1943
19431017	290	33.9	35	20.8	35	4.4	25	10.3	75	22.2	35	20.9	35	39.5	85.1	17/10/1943
19431018	291	34.9	35	22	35	0	25	10.4	75	22.9	35	24.2	35	43.3	91.6	18/10/1943
19431019	292	38.1	35	22.7	35	0	25	10.4	75	25.7	35	22.3	35	33.5	80.9	19/10/1943
19431020	293	37.4	35	22.4	35	1.3	25	10.4	75	28.7	35	20.4	35	31.8	75.3	20/10/1943
19431021	294	38.9	35	22.5	35	0	25	10.4	75	29.4	35	14.1	35	20.3	51.8	21/10/1943
19431022	295	39.1	35	22.2	35	0	25	10.4	75	26.3	35	14.3	35	20.3	53.5	22/10/1943
19431023	296	37.7	35	23.3	35	0	25	10.2	75	27.5	35	17.1	35	26.2	59.8	23/10/1943
19431024	297	36.1	35	21.8	35	0	25	10.3	75	29.7	35	12.6	35	21.1	48.3	24/10/1943
19431025	298	37.2	35	19.3	35	0	25	10.6	75	29.6	35	10.5	35	16.5	46.9	25/10/1943
19431026	299	38.5	35	21.6	35	0	25	10.9	75	27.5	35	8.7	35	12.8	33.7	26/10/1943
19431027	300	36.1	35	22.8	35	0	25	10.8	75	26.5	35	9.4	35	15.7	33.9	27/10/1943
19431028	301	34.7	35	23.5	35	0	25	10.8	75	20.1	35	9.8	35	17.7	33.9	28/10/1943
19431029	302	35.2	35	20.5	35	0	25	11	75	29.4	35	10.7	35	18.8	44.4	29/10/1943
19431030	303	36	35	21.3	35	0	25	10.9	75	28.7	35	11.7	35	19.7	46.2	30/10/1943
19431031	304	37.3	35	22.1	35	0	25	10.8	75	29.1	35	14.9	35	23.4	56	31/10/1943
19431101	305	38.9	35	22.1	35	0	25	11	75	29.9	35	14.3	35	20.6	53.8	1/11/1943
19431102	306	39.7	35	19.8	35	0	25	10.9	75	30.3	35	11.8	35	16.3	51.1	2/11/1943
19431103	307	39.3	35	22.2	35	0	25	10.7	75	28.8	35	16.6	35	23.4	62.1	3/11/1943
19431104	308	36.2	35	21.9	35	0	25	10.4	75	23.9	35	15.5	35	25.8	59	4/11/1943
19431105	309	35.5	35	20.6	35	0	25	10	75	27.3	35	13.4	35	23.2	55.2	5/11/1943
19431106	310	37.5	35	24.1	35	0	25	10.2	75	28.4	35	14.2	35	22	47.3	6/11/1943
19431107	311	28.9	35	20.5	35	1.2	25	10.2	75	21.4	35	13.6	35	34.2	56.4	7/11/1943
19431108	312	36.4	35	19.1	35	0.3	25	10.2	75	29.6	35	12.3	35	20.3	55.7	8/11/1943
19431109	313	35.9	35	19.8	35	0	25	10	75	27.5	35	9.6	35	16.2	41.6	9/11/1943
19431110	314	35.4	35	20.8	35	0	25	10.1	75	23.1	35	12.1	35	21	49.3	10/11/1943
19431111	315	37.5	35	21.4	35	0	25	9.8	75	27.2	35	12.7	35	19.7	49.9	11/11/1943
19431112	316	38.4	35	24.9	35	0	25	9.7	75	26.2	35	12.8	35	18.9	40.7	12/11/1943
19431113	317	37.5	35	26.8	35	0	25	9.9	75	28.8	35	12.1	35	18.8	34.3	13/11/1943
19431114	318	38.2	35	22.3	35	0	25	9.9	75	29.6	35	14.1	35	21.1	52.4	14/11/1943
19431115	319	38.5	35	23	35	0	25	10	75	25	35	15.1	35	22.2	53.8	15/11/1943
19431116	320	40.3	35	23	35	0	25	10	75	27.8	35	15.6	35	20.8	55.5	16/11/1943
19431117	321	39.6	35	25.5	35	0.2	25	10.1	75	25.7	35	20.1	35	27.8	61.6	17/11/1943
19431118	322	32.7	35	24.4	35	0.1	25	10	75	18.2	35	25.4	35	51.4	83.1	18/11/1943
19431119	323	35.7	35	22.8	35	4.3	25	10.1	75	25.4	35	20.1	35	34.4	72.4	19/11/1943
19431120	324	36.1	35	20.5	35	0	25	10.3	75	29.8	35	12.5	35	20.9	51.9	20/11/1943
19431121	325	35.8	35	19.3	35	0	25	10.5	75	30.8	35	9.3	35	15.8	41.6	21/11/1943
19431122	326	35.7	35	20	35	0	25	10.3	75	28.5	35	10.3	35	17.6	44.1	22/11/1943
19431123	327	37	35	21.8	35	0	25	10.3	75	21.5	35	12.6	35	20.1	48.3	23/11/1943
19431124	328	34.8	35	25	35	0	25	10.4	75	17	35	16.7	35	30	52.7	24/11/1943
19431125	329	36.1	35													

19431126	330	38.5	35	21.9	35	0	25	9.9	75	29.1	35	17.3	35	25.4	65.9	26/11/1943
19431127	331	41.1	35	22.6	35	0	25	10.1	75	29	35	15.7	35	20.1	57.3	27/11/1943
19431128	332	40.4	35	23.2	35	0	25	10.3	75	29	35	14.8	35	19.6	52.1	28/11/1943
19431129	333	39.1	35	24	35	0	25	10.3	75	28.2	35	14.4	35	20.5	48.3	29/11/1943
19431130	334	38	35	24	35	0	25	10.5	75	26.1	35	15.3	35	23.1	51.3	30/11/1943
19431201	335	38.8	35	23.4	35	0	25	10.8	75	26.2	35	12.7	35	18.4	44.1	1/12/1943
19431202	336	38.9	35	24.7	35	0	25	11.1	75	25.4	35	11.4	35	16.4	36.6	2/12/1943
19431203	337	37.8	35	26.7	35	0	25	11.1	75	27.7	35	12.7	35	19.4	36.3	3/12/1943
19431204	338	39.8	35	23.4	35	0	25	11.3	75	27.1	35	17.2	35	23.6	59.8	4/12/1943
19431205	339	39.6	35	24.4	35	0	25	11.1	75	28.3	35	18.6	35	25.8	60.9	5/12/1943
19431206	340	37.6	35	23.3	35	0	25	10.6	75	23.5	35	12.6	35	19.4	44.1	6/12/1943
19431207	341	38.4	35	21.9	35	0	25	9.8	75	31.1	35	11.1	35	16.4	42.3	7/12/1943
19431208	342	39.6	35	21.4	35	0	25	9.3	75	31	35	13.7	35	19	53.8	8/12/1943
19431209	343	40.8	35	22.7	35	0	25	9.2	75	30.5	35	17.8	35	23.1	64.5	9/12/1943
19431210	344	42.2	35	23.8	35	0	25	9.4	75	30.7	35	13.4	35	16.2	45.5	10/12/1943
19431211	345	42.3	35	23.4	35	0	25	9.3	75	30.9	35	18.4	35	22.1	64	11/12/1943
19431212	346	42.1	35	26.2	35	0	25	9.2	75	27.3	35	18.4	35	22.3	54.1	12/12/1943
19431213	347	40.7	35	25.7	35	1.3	25	9.4	75	27.4	35	18.8	35	24.6	56.9	13/12/1943
19431214	348	41.4	35	23.7	35	0.6	25	9.5	75	29.1	35	19	35	23.9	64.9	14/12/1943
19431215	349	43.8	35	25.5	35	0	25	9.2	75	28.8	35	18.2	35	20.2	55.8	15/12/1943
19431216	350	44.3	35	27.8	35	0	25	9.6	75	16.6	35	22.2	35	24	59.4	16/12/1943
19431217	351	39.7	35	29.5	35	0	25	9.7	75	21.5	35	22.3	35	30.7	54.1	17/12/1943
19431218	352	29.3	35	22.4	35	2.5	25	9.5	75	8.1	35	20.9	35	51.3	77.2	18/12/1943
19431219	353	25.3	35	18	35	30.5	25	9.5	75	8.1	35	19.8	35	61.4	96	19/12/1943
19431220	354	34.1	35	19.7	35	3.9	25	9.5	75	27.2	35	19.4	35	36.3	84.6	20/12/1943
19431221	355	37.9	35	23.1	35	0	25	9.6	75	27.9	35	19.8	35	30	70.1	21/12/1943
19431222	356	40.2	35	24.7	35	0	25	9.8	75	27.5	35	19.7	35	26.4	63.3	22/12/1943
19431223	357	40.2	35	24.7	35	0	25	9.7	75	29.7	35	19.5	35	26.2	62.7	23/12/1943
19431224	358	38.7	35	24.7	35	0.7	25	9.3	75	27.8	35	19.8	35	28.8	63.7	24/12/1943
19431225	359	38.1	35	24.3	35	2.9	25	8.9	75	25.8	35	20.3	35	30.5	66.8	25/12/1943
19431226	360	40	35	25	35	0	25	8.9	75	27	35	21.3	35	28.9	67.3	26/12/1943
19431227	361	40	35	25.3	35	0	25	8.5	75	26.9	35	22.7	35	30.8	70.4	27/12/1943
19431228	362	40.9	35	24.3	35	0	25	8.3	75	26.2	35	22	35	28.4	72.4	28/12/1943
19431229	363	39.5	35	23.8	35	0	25	8.6	75	30	35	19.5	35	27.1	66.2	29/12/1943
19431230	364	40.8	35	22.1	35	0	25	8.9	75	29.3	35	20.4	35	26.5	76.7	30/12/1943
19431231	365	41	35	25	35	0	25	8.4	75	29.9	35	20.7	35	26.6	65.4	31/12/1943
19440101	1	41.7	35	26.1	35	0	25	8.7	75	29.6	35	21.1	35	26.1	62.4	1/01/1944
19440102	2	41.3	35	26.4	35	0	25	8.7	75	27.3	35	21.1	35	26.7	61.3	2/01/1944
19440103	3	41.9	35	26.8	35	3.2	25	8.5	75	28.2	35	23.2	35	28.4	65.9	3/01/1944
19440104	4	39.7	35	25.6	35	0	25	8.8	75	22.5	35	15.7	35	21.6	47.8	4/01/1944
19440105	5	40	35	25.8	35	0	25	8.6	75	24.6	35	16.1	35	21.8	48.5	5/01/1944
19440106	6	40.1	35	25.2	35	0	25	8.6	75	28.5	35	16.6	35	22.4	51.8	6/01/1944
19440107	7	42.1	35	24	35	0	25	8.6	75	29.7	35	16.5	35	20	55.3	7/01/1944
19440108	8	43.7	35	25.5	35	0	25	9	75	28.6	35	20.7	35	23.1	63.4	8/01/1944
19440109	9	41.8	35	27.6	35	0	25	9.1	75	27.5	35	23.1	35	28.5	62.6	9/01/1944
19440110	10	41.2	35	27.7	35	1	25	9.2	75	24.6	35	19.8	35	25.2	53.3	10/01/1944
19440111	11	42.1	35	27.2	35	0	25	9.2	75	24	35	20.2	35	24.5	56	11/01/1944
19440112	12	43	35	26.4	35	0	25	9.1	75	27.5	35	21.8	35	25.2	63.4	12/01/1944
19440113	13	43.2	35	26.9	35	0	25	9	75	27.7	35	21.1	35	24.2	59.5	13/01/1944
19440114	14	44.9	35	28.3	35	0	25	9.1	75	24.3	35	20.6	35	21.6	53.6	14/01/1944
19440115	15	43.5	35	27.5	35	0	25	9.1	75	20.3	35	23.2	35	26.2	63.2	15/01/1944
19440116	16	42.1	35	27.4	35	0	25	9.3	75	26.7	35	22.8	35	27.7	62.5	16/01/1944
19440117	17	42.5	35	23.9	35	3.2	25	9.4	75	25.8	35	22.5	35	26.7	75.9	17/01/1944
19440118	18	41.4	35	24.4	35	1.5	25	9.4	75	30.2	35	18.3	35	23	59.9	18/01/1944
19440119	19	42.8	35	23.8	35	0	25	9.2	75	30.7	35	18.9	35	22.1	64.1	19/01/1944
19440120	20	39.4	35	23.6	35	0.2	25	9.3	75	25.2	35	21.6	35	30.2	74.2	20/01/1944
19440121	21	34.3	35	22	35	33.7	25	9.3	75	17.5	35	22.5	35	41.6	85.1	21/01/1944
19440122	22	34.4	35	24.4	35	0	25	9.1	75	14.1	35	24	35	44.1	78.6	22/01/1944
19440123	23	36.8	35	23.2	35	0	25	9.1	75	20.8	35	24	35	38.7	84.4	23/01/1944
19440124	24	38.6	35	24.4	35	0.8	25	8.7	75	22.3	35	27	35	39.4	88.4	24/01/1944
19440125	25	36.4	35	25.2	35	2.2	25	8.7	75	20.5	35	26.6	35	43.8	83	25/01/1944
19440126	26	36.2	35	24.8	35	0.7	25	8.6	75	21.3	35	24	35	40	76.7	26/01/1944
19440127	27	38.8	35	24.5	35	0.6	25	8.8	75	23.5	35	23	35	33.2	74.8	27/01/1944
19440128	28	39	35	23.7	35	0	25	8.9	75	24.8	35	21.6	35	30.9	73.7	28/01/1944
19440129	29	39.1	35	24.8	35	0	25	9.3	75	27.8	35	21.4	35	30.4	68.4	29/01/1944
19440130	30	39.5	35	25.9	35	0	25	9.3	75	23.6	35	21.1	35	29.4	63.2	30/01/1944
19440131	31	36.9	35	27.7	35	0	25	9.2	75	13.1	35	21.7	35	34.8	58.4	31/01/1944
19440201	32	38.2	35	27.5	35	0.5	25	9.2	75	15.9	35	25	35	37.3	68.1	1/02/1944
19440202	33	34.3	35	23.7	35	5.1	25	9	75	18.3	35	24.4	35	45.1	83.3	2/02/1944
19440203	34	34.6	35	23.8	35	0.4	25	8.8	75	21.6	35	25.1	35	45.6	85.2	3/02/1944
19440204	35	35.8	35	23.6	35	0	25	8.4	75	18.4	35	26.1	35	44.4	89.6	4/02/1944
19440205	36	32.5	35	23.6	35	14.6	25	8.6	75	12	35	26.4	35	54	90.7	5/02/1944
19440206	37	33.2	35	23.6	35	0.6	25	8.7	75	13.4	35	26.7	35	52.5	91.7	6/02/1944
19440207	38	36.7	35	24.1	35	0	25	8.8	75	18.6	35	29.9	35	48.4	99.6	7/02/1944
19440208	39	32.1	35	23.7	35	9	25	8.9	75	13.7	35	29	35	60.6	99	8/02/1944
19440209	40	28.5	35	22.1	35	31.3	25	8.7	75	8.2	35	22	35	56.5	82.7	9/02/1944
19440210	41	31	35	22.3	35	0.1	25	8.5	75	14	35	20.4	35	45.4	75.8	10/02/1944
19440211	42	26.7	35	22.3	35	17.1	25	8.5	75	8.6	35	23.2	35	66.2	86.2	11/02/1944
19440212	43	25.9	35	22.7	35	18.8	25	8.3	75	10.3	35	25.4	35	76	92.1	12/02/1944
19440213	44	30.4	35	22.3	35	33.3	25	8	75	13.9	35	25.6	35	59	95.1	13/02/1944
19440214	45	34.9	35	23.9	35	2.1	25	8	75	20.2	35	27.6	35	49.4	93.1	14/02/1944
19440215	46	30.7	35	23.2	35	29.8	25	8	75	9.1	35	27.1	35	61.4	95.3	15/02/1944
19440216	47	24.5	35	21.3	35	10.6	25	8.1	75	9.4						

19440217	48	28.7	35	21.4	35	51	25	8.4	75	12.9	35	26.2	35	66.6	100	17/02/1944
19440218	49	32.1	35	22	35	9	25	8.7	75	21	35	25.9	35	54.2	98	18/02/1944
19440219	50	34.4	35	22.4	35	0.1	25	8.8	75	20.6	35	24.3	35	44.7	89.7	19/02/1944
19440220	51	34.9	35	23.6	35	0	25	8.9	75	23	35	25.1	35	44.9	86.2	20/02/1944
19440221	52	31.5	35	23.8	35	0	25	9.1	75	18.5	35	26.1	35	56.5	88.6	21/02/1944
19440222	53	30.6	35	23.8	35	1.6	25	8.9	75	8.9	35	26	35	59.2	88.2	22/02/1944
19440223	54	33.5	35	23.8	35	2.7	25	8.9	75	19.5	35	25.8	35	49.9	87.5	23/02/1944
19440224	55	34.9	35	23.5	35	0	25	9	75	22.1	35	25.3	35	45.2	87.4	24/02/1944
19440225	56	36.9	35	22.5	35	0	25	7.8	75	24.6	35	21.2	35	34	77.8	25/02/1944
19440226	57	36.9	35	23	35	0	25	7.3	75	26	35	22.5	35	36	80.1	26/02/1944
19440227	58	36.7	35	23.9	35	0	25	6.6	75	25.6	35	23.7	35	38.4	79.9	27/02/1944
19440228	59	36.1	35	23.3	35	0	25	8.4	75	22.9	35	21.3	35	35.7	74.5	28/02/1944
19440229	60	36.9	35	23.6	35	0.2	25	6.6	75	25.6	35	18	35	28.8	61.8	29/02/1944
19440301	61	36.3	35	23.8	35	2	25	6.3	75	18.4	35	21.2	35	35.1	71.9	1/03/1944
19440302	62	36	35	24.1	35	0	25	6.5	75	22.5	35	21.2	35	35.7	70.6	2/03/1944
19440303	63	35.2	35	23.7	35	0	25	6.8	75	25.3	35	21.9	35	38.5	74.8	3/03/1944
19440304	64	35.5	35	24.1	35	0	25	7	75	25.6	35	20.7	35	35.8	69	4/03/1944
19440305	65	35.3	35	22.9	35	0	25	7.1	75	25.1	35	19.9	35	34.8	71.3	5/03/1944
19440306	66	36	35	22.8	35	0	25	7.1	75	26.2	35	18.9	35	31.8	68.1	6/03/1944
19440307	67	36	35	22.8	35	0	25	7.3	75	26.1	35	19.9	35	33.5	71.7	7/03/1944
19440308	68	38	35	23.4	35	0	25	7.3	75	23.6	35	20.9	35	31.5	72.6	8/03/1944
19440309	69	37.2	35	25.3	35	0	25	7.5	75	21.8	35	23.4	35	36.9	72.6	9/03/1944
19440310	70	31.9	35	21.3	35	6	25	7.5	75	14.4	35	16.7	35	35.3	66	10/03/1944
19440311	71	29.2	35	21.8	35	0	25	7.7	75	9.7	35	15.5	35	38.3	59.4	11/03/1944
19440312	72	28.4	35	21.3	35	0.6	25	7.9	75	12.6	35	19.7	35	50.9	77.8	12/03/1944
19440313	73	28.2	35	21.3	35	0.9	25	8	75	11.6	35	20.6	35	53.9	81.4	13/03/1944
19440314	74	33.1	35	20	35	7.1	25	8	75	15.1	35	18.2	35	36	77.9	14/03/1944
19440315	75	32.3	35	20.1	35	0	25	8	75	14.6	35	18	35	37.2	76.5	15/03/1944
19440316	76	32.1	35	20	35	0	25	7.8	75	19.2	35	18.2	35	38.1	77.9	16/03/1944
19440317	77	34.5	35	21.1	35	0	25	7.8	75	24.7	35	18.3	35	33.5	73.2	17/03/1944
19440318	78	32.8	35	20.5	35	0	25	7.8	75	25.2	35	17.8	35	35.8	73.8	18/03/1944
19440319	79	34.6	35	20.3	35	0	25	7.9	75	24.4	35	16.7	35	30.4	70.1	19/03/1944
19440320	80	33.8	35	23.9	35	0	25	7.9	75	24.1	35	18.2	35	34.6	61.4	20/03/1944
19440321	81	34.1	35	22.6	35	0	25	8.2	75	23.9	35	18.6	35	34.8	67.9	21/03/1944
19440322	82	34.3	35	21.3	35	0	25	8.3	75	25.1	35	17.6	35	32.5	69.5	22/03/1944
19440323	83	34.7	35	21.3	35	0	25	8.3	75	24.4	35	16.5	35	29.8	65.2	23/03/1944
19440324	84	34.8	35	19.9	35	0	25	8.1	75	21.9	35	14.9	35	26.8	64.2	24/03/1944
19440325	85	34.7	35	20.2	35	0	25	8.2	75	23.6	35	14.2	35	25.7	60	25/03/1944
19440326	86	34.2	35	20.2	35	0	25	8	75	24.3	35	15.1	35	28.1	63.8	26/03/1944
19440327	87	32.6	35	21.3	35	0	25	7.8	75	22.9	35	17.6	35	35.8	69.5	27/03/1944
19440328	88	30.6	35	21.7	35	0	25	7.9	75	12.1	35	16.3	35	37.1	62.8	28/03/1944
19440329	89	25.7	35	21.8	35	0.3	25	8	75	7.1	35	17.9	35	54.2	68.6	29/03/1944
19440330	90	30.2	35	22	35	17.6	25	7.7	75	18.2	35	21.6	35	50.3	81.7	30/03/1944
19440331	91	31.3	35	21.6	35	0	25	7.6	75	22.4	35	18.7	35	40.9	72.5	31/03/1944
19440401	92	31.5	35	20.4	35	0	25	7.6	75	24	35	17	35	36.8	71	1/04/1944
19440402	93	33.3	35	20.1	35	0	25	7.4	75	21.8	35	17.6	35	34.4	74.8	2/04/1944
19440403	94	33.5	35	18.8	35	0	25	7.5	75	22.2	35	17.3	35	33.4	79.8	3/04/1944
19440404	95	33	35	20.8	35	0	25	7.6	75	24.1	35	14.8	35	29.4	60.3	4/04/1944
19440405	96	32	35	17.9	35	0	25	7.8	75	23.9	35	11.2	35	23.6	54.6	5/04/1944
19440406	97	34	35	16.8	35	0	25	7.6	75	23.8	35	11.7	35	22	61.2	6/04/1944
19440407	98	34.4	35	22.2	35	0	25	7.5	75	19.8	35	16.7	35	30.7	62.4	7/04/1944
19440408	99	35.6	35	22.6	35	0	25	7.4	75	19.4	35	19.1	35	32.9	69.7	8/04/1944
19440409	100	33.2	35	21.9	35	0	25	7.5	75	19.2	35	17.7	35	34.8	67.4	9/04/1944
19440410	101	31.4	35	20.6	35	0	25	7.4	75	18.9	35	14.8	35	32.2	61	10/04/1944
19440411	102	31.7	35	20.8	35	0	25	7.4	75	18.6	35	14.4	35	30.8	58.6	11/04/1944
19440412	103	30.7	35	18.7	35	0.4	25	7.4	75	20	35	15	35	34	69.6	12/04/1944
19440413	104	30.4	35	18.8	35	0	25	7.4	75	22	35	13.3	35	30.6	61.3	13/04/1944
19440414	105	25.9	35	14.2	35	0	25	7.3	75	20.9	35	10.6	35	31.7	65.5	14/04/1944
19440415	106	28.7	35	10.1	35	0	25	7.5	75	23.3	35	9.9	35	25.2	80.1	15/04/1944
19440416	107	32	35	12.2	35	0	25	7.5	75	20.3	35	10.5	35	22.1	73.9	16/04/1944
19440417	108	34.4	35	15.4	35	0	25	7.4	75	14.1	35	13	35	23.9	74.3	17/04/1944
19440418	109	35.3	35	18.7	35	0	25	7.5	75	16.3	35	16.8	35	29.4	77.9	18/04/1944
19440419	110	34.7	35	23.1	35	0	25	7.2	75	14.1	35	21.4	35	38.7	75.7	19/04/1944
19440420	111	34.7	35	19.9	35	0	25	6.9	75	22.6	35	14.9	35	26.9	64.2	20/04/1944
19440421	112	34.2	35	18.3	35	0	25	6.5	75	21	35	13.5	35	25.1	64.2	21/04/1944
19440422	113	31.9	35	17.3	35	0	25	6.3	75	22.5	35	10.3	35	21.8	52.2	22/04/1944
19440423	114	31.4	35	13	35	0	25	6.2	75	22.6	35	8.6	35	18.7	57.5	23/04/1944
19440424	115	33	35	14.4	35	0	25	6.4	75	22.5	35	10.1	35	20.1	61.6	24/04/1944
19440425	116	31.7	35	13.1	35	0	25	6.4	75	21.4	35	9.4	35	20.1	62.4	25/04/1944
19440426	117	31.8	35	15.3	35	0	25	6.4	75	22	35	10.3	35	21.9	59.3	26/04/1944
19440427	118	31.6	35	15.3	35	0	25	6.6	75	19.2	35	12.9	35	27.8	74.2	27/04/1944
19440428	119	32.2	35	16	35	0	25	6.6	75	21.1	35	12.6	35	26.2	69.3	28/04/1944
19440429	120	32.9	35	17.6	35	0	25	6.6	75	21.2	35	12.3	35	24.6	61.2	29/04/1944
19440430	121	33.9	35	15.3	35	0	25	6.6	75	21.7	35	11.1	35	21	63.9	30/04/1944
19440501	122	33.2	35	15.6	35	0	25	6.5	75	21.8	35	9.8	35	19.3	55.3	1/05/1944
19440502	123	33.9	35	15.4	35	0	25	6.4	75	21.3	35	12.5	35	23.6	71.5	2/05/1944
19440503	124	25.9	35	16.2	35	0	25	6.3	75	20.4	35	9.4	35	28.1	51.1	3/05/1944
19440504	125	23	35	8.3	35	0	25	6.3	75	22	35	5.5	35	19.6	50.3	4/05/1944
19440505	126	25.9	35	7.9	35	0	25	6.3	75	21.6	35	5.9	35	17.7	55.4	5/05/1944
19440506	127	28.1	35	8.7	35	0	25	6.4	75	21.3	35	6.5	35	17.1	57.8	6/05/1944
19440507	128	29.4	35	10.2	35	0	25	6.4	75	21.3	35	7.3	35	17.8	58.7	7/05/1944
19440508	129	30	35	11.8	35	0	25	6.4	75	21.1	35	8	35	18.9	57.8	8/05/1944
19440509	130	29.5	35	11.8	35	0	25	6.2	75	21.1	35	8.5	35	20.6	61.5	9/05/1944

19440510	131	28.2	35	10.5	35	0	25	6.1	75	19.9	35	8.6	35	22.5	67.8	10/05/1944
19440511	132	28.6	35	9.9	35	0	25	6	75	18.8	35	7.7	35	19.7	63.2	11/05/1944
19440512	133	27.5	35	9.9	35	0	25	5.8	75	17.9	35	8.2	35	22.3	67.3	12/05/1944
19440513	134	29.6	35	10	35	0	25	5.8	75	17.4	35	8.7	35	21	70.9	13/05/1944
19440514	135	25.3	35	13.8	35	0	25	5.7	75	19.3	35	8.5	35	26.4	53.9	14/05/1944
19440515	136	22.8	35	9.6	35	0	25	5.8	75	19	35	6.5	35	23.4	54.4	15/05/1944
19440516	137	22.1	35	6.9	35	0	25	5.7	75	18.4	35	7.6	35	28.6	76.4	16/05/1944
19440517	138	23.6	35	7	35	0	25	5.5	75	17.4	35	9.9	35	34	98.9	17/05/1944
19440518	139	27.6	35	6.8	35	0	25	5.5	75	19.8	35	8.3	35	22.5	84	18/05/1944
19440519	140	31.1	35	13.5	35	0	25	5.4	75	13.7	35	8.6	35	19	55.6	19/05/1944
19440520	141	29	35	18.3	35	0	25	5.2	75	10.7	35	16.2	35	40.4	77.1	20/05/1944
19440521	142	20.4	35	17.8	35	33.2	25	5.3	75	7.7	35	17.4	35	72.6	85.4	21/05/1944
19440522	143	23.1	35	16.7	35	24.5	25	5.3	75	11	35	18.3	35	64.8	96.3	22/05/1944
19440523	144	24.3	35	12.5	35	0.3	25	5.3	75	17.8	35	13.1	35	43.1	90.4	23/05/1944
19440524	145	21.6	35	8.7	35	0	25	5.3	75	19.5	35	9.4	35	36.4	83.6	24/05/1944
19440525	146	22.4	35	7.5	35	0	25	5.2	75	19.2	35	9.5	35	35.1	91.7	25/05/1944
19440526	147	23.9	35	7.8	35	0	25	5.2	75	19.2	35	9.2	35	31	87	26/05/1944
19440527	148	27.2	35	8.8	35	0	25	5.2	75	18.7	35	8.1	35	22.5	71.6	27/05/1944
19440528	149	26.7	35	9.2	35	0	25	5.3	75	18.6	35	9.1	35	26	78.3	28/05/1944
19440529	150	26.6	35	9.9	35	0	25	5.2	75	19.1	35	9.4	35	27	77.1	29/05/1944
19440530	151	27	35	12.4	35	0	25	5.2	75	17.9	35	11.1	35	31.1	77.1	30/05/1944
19440531	152	27.2	35	14.4	35	0	25	5.1	75	15.8	35	10	35	27.7	61	31/05/1944
19440601	153	25.1	35	13.8	35	0.1	25	5	75	11	35	11.2	35	35.2	71	1/06/1944
19440602	154	23.5	35	16.9	35	0	25	5	75	6.8	35	15.4	35	53.2	80	2/06/1944
19440603	155	21.9	35	16.8	35	0.6	25	4.9	75	6.1	35	16.7	35	63.6	87.3	3/06/1944
19440604	156	24.9	35	16.1	35	27.9	25	5	75	10.8	35	16.8	35	53.4	91.9	4/06/1944
19440605	157	26.4	35	15.8	35	0	25	5.1	75	16.6	35	15.8	35	45.9	88.1	5/06/1944
19440606	158	26.9	35	14.9	35	0	25	5	75	14.8	35	14.9	35	42	88	6/06/1944
19440607	159	27.1	35	15.7	35	0	25	5	75	14.2	35	17.3	35	48.2	97.1	7/06/1944
19440608	160	26.4	35	15.3	35	0	25	5.1	75	14.3	35	15.2	35	44.2	87.5	8/06/1944
19440609	161	24.8	35	14	35	0	25	4.9	75	15.7	35	13.5	35	43.1	84.5	9/06/1944
19440610	162	24.6	35	13.4	35	0	25	4.9	75	14.4	35	11.7	35	37.8	76.2	10/06/1944
19440611	163	25.6	35	13.4	35	0	25	5	75	15.3	35	12.2	35	37.2	79.4	11/06/1944
19440612	164	26.2	35	13.3	35	0	25	4.8	75	17.5	35	12.8	35	37.6	83.9	12/06/1944
19440613	165	25.7	35	14.4	35	0	25	4.8	75	17.8	35	12.5	35	37.9	76.2	13/06/1944
19440614	166	26.5	35	13.7	35	0	25	4.8	75	18.3	35	13.3	35	38.4	84.9	14/06/1944
19440615	167	26	35	12.6	35	0	25	4.8	75	17.9	35	11.5	35	34.2	78.9	15/06/1944
19440616	168	24.9	35	10.9	35	0	25	4.8	75	18.4	35	9.1	35	28.9	69.8	16/06/1944
19440617	169	23	35	10	35	0	25	4.8	75	18.6	35	9.2	35	32.8	75	17/06/1944
19440618	170	22.4	35	8	35	0	25	4.9	75	18.6	35	7.7	35	28.4	71.8	18/06/1944
19440619	171	22.5	35	6.5	35	0	25	5	75	18.1	35	7	35	25.7	72.4	19/06/1944
19440620	172	21.4	35	7.7	35	0	25	5.1	75	12.7	35	6.7	35	26.3	63.8	20/06/1944
19440621	173	22.5	35	11.4	35	0	25	5.1	75	15.4	35	7.7	35	28.3	57.2	21/06/1944
19440622	174	22.9	35	9.5	35	0	25	5.2	75	18.3	35	8.2	35	29.4	69.1	22/06/1944
19440623	175	24.6	35	12.6	35	0	25	5.2	75	16.7	35	9.2	35	29.8	63.1	23/06/1944
19440624	176	22.6	35	14.1	35	0	25	5.1	75	11.4	35	10.2	35	37.2	63.4	24/06/1944
19440625	177	24.1	35	12.6	35	0	25	5.1	75	12	35	11.9	35	39.7	81.6	25/06/1944
19440626	178	23.9	35	11.1	35	1.8	25	5	75	17.8	35	12.6	35	42.5	95.4	26/06/1944
19440627	179	23.4	35	10.1	35	0	25	5	75	17.5	35	9.9	35	34.4	80.1	27/06/1944
19440628	180	25.1	35	10.6	35	0.6	25	5.1	75	18.3	35	10.3	35	32.3	80.6	28/06/1944
19440629	181	26.4	35	11.3	35	0	25	5.1	75	17.6	35	11	35	32	82.2	29/06/1944
19440630	182	26.3	35	13.6	35	0.1	25	4.9	75	14.9	35	14	35	40.9	89.9	30/06/1944
19440701	183	24	35	12.3	35	0	25	4.9	75	16.8	35	14.3	35	47.9	100	1/07/1944
19440702	184	24.4	35	12.6	35	0	25	5	75	17.9	35	12.9	35	42.2	88.5	2/07/1944
19440703	185	27.4	35	13.3	35	0	25	4.9	75	17.7	35	12.6	35	34.5	82.5	3/07/1944
19440704	186	28.2	35	14.3	35	0.1	25	4.9	75	16.3	35	14.5	35	37.9	89	4/07/1944
19440705	187	24.9	35	12.3	35	0	25	5	75	17.2	35	10.2	35	32.4	71.4	5/07/1944
19440706	188	25	35	12.2	35	0	25	5	75	16.5	35	10.8	35	34.1	76	6/07/1944
19440707	189	19	35	11.3	35	0	25	5.1	75	7.9	35	11	35	50.1	82.2	7/07/1944
19440708	190	16.5	35	12.7	35	1.2	25	5.1	75	6.4	35	13.7	35	73	93.4	8/07/1944
19440709	191	18	35	14.7	35	32	25	5.2	75	7	35	16.9	35	81.9	100	9/07/1944
19440710	192	20.7	35	14.3	35	14.8	25	5.1	75	7.4	35	17.5	35	71.7	100	10/07/1944
19440711	193	20.5	35	13.7	35	0	25	5.1	75	10.2	35	14.4	35	59.7	91.9	11/07/1944
19440712	194	21.8	35	10.1	35	0	25	5.1	75	18.4	35	12.7	35	48.6	100	12/07/1944
19440713	195	19.7	35	7.6	35	0	25	5.1	75	18.9	35	8.6	35	37.5	82.4	13/07/1944
19440714	196	19.5	35	7	35	0	25	5.1	75	19.3	35	9	35	39.7	89.9	14/07/1944
19440715	197	21.3	35	8.1	35	0	25	5.2	75	19.4	35	8.7	35	34.4	80.6	15/07/1944
19440716	198	23.9	35	7.4	35	0	25	5.3	75	19.3	35	9	35	30.4	87.5	16/07/1944
19440717	199	25.4	35	9.9	35	0	25	5.4	75	19.1	35	10	35	30.8	82	17/07/1944
19440718	200	25.3	35	11.6	35	0	25	5.5	75	16.8	35	11.6	35	36	85	18/07/1944
19440719	201	22.1	35	10	35	0	25	5.6	75	16.7	35	9.1	35	34.2	74.2	19/07/1944
19440720	202	20.2	35	8.1	35	0	25	5.6	75	16.1	35	8.1	35	34.2	75	20/07/1944
19440721	203	20.7	35	5.9	35	0	25	5.6	75	20.1	35	6.2	35	25.4	66.8	21/07/1944
19440722	204	21.8	35	4.2	35	0	25	5.6	75	19.2	35	7.2	35	27.6	87.3	22/07/1944
19440723	205	24.5	35	7.9	35	0	25	5.5	75	16.8	35	8.6	35	28	80.8	23/07/1944
19440724	206	26.5	35	10.4	35	0	25	5.6	75	18.1	35	10.5	35	30.3	83.3	24/07/1944
19440725	207	25.9	35	11.9	35	0	25	5.6	75	19.2	35	10.8	35	32.3	77.6	25/07/1944
19440726	208	25.8	35	11.4	35	0	25	5.7	75	20.2	35	10	35	30.1	74.2	26/07/1944
19440727	209	27.3	35	10.1	35	0	25	5.7	75	19.8	35	9.4	35	25.9	76.1	27/07/1944
19440728	210	26.7	35	11.2	35	0	25	5.7	75	20	35	10	35	28.6	75.2	28/07/1944
19440729	211	27.9	35	11.3	35	0	25	5.7	75	20.4	35	9.7	35	25.8	72.5	29/07/1944
19440730	212	27.4	35	11	35	0	25	5.7	75	19.8	35	8.8	35	24.1	67.1	30/07/1944
19440731	213	26.2	35	10.1	35	0	25	5.8	75	21.1	35	7.9	35	23.2	64	31/07/1944

19440801	214	26.5	35	9.5	35	0	25	5.8	75	19.8	35	9.9	35	28.6	83.4	1/08/1944
19440802	215	26.4	35	9.9	35	0	25	5.9	75	20.7	35	8.9	35	25.9	73	2/08/1944
19440803	216	26.1	35	12.2	35	0	25	6	75	20.7	35	8.1	35	24	57	3/08/1944
19440804	217	27.1	35	11.9	35	0	25	6	75	20.4	35	10.9	35	30.4	78.3	4/08/1944
19440805	218	26.5	35	8.8	35	0	25	6.1	75	20.7	35	10.8	35	31.2	95.4	5/08/1944
19440806	219	28.1	35	13	35	0	25	6.2	75	20.6	35	10.8	35	28.4	72.2	6/08/1944
19440807	220	28.3	35	14.1	35	0	25	6.3	75	21.3	35	11.3	35	29.4	70.3	7/08/1944
19440808	221	28	35	15.4	35	0	25	6.4	75	14	35	12.1	35	32	69.2	8/08/1944
19440809	222	28.7	35	14.5	35	0	25	6.4	75	19.6	35	12.8	35	32.5	77.6	9/08/1944
19440810	223	24.3	35	12.4	35	0	25	6.5	75	21.3	35	8.4	35	27.7	58.4	10/08/1944
19440811	224	23.7	35	9.1	35	0	25	6.6	75	18.9	35	8.9	35	30.4	77.1	11/08/1944
19440812	225	26.4	35	7.7	35	0	25	6.6	75	21.9	35	7.5	35	21.8	71.4	12/08/1944
19440813	226	28.2	35	7.5	35	0	25	6.6	75	22	35	7.6	35	19.9	73.4	13/08/1944
19440814	227	24.6	35	10.3	35	0	25	6.7	75	22.1	35	8	35	25.9	63.9	14/08/1944
19440815	228	23.1	35	9.1	35	0	25	6.6	75	22.4	35	7.4	35	26.2	64.1	15/08/1944
19440816	229	26.5	35	9.1	35	0	25	6.6	75	22.5	35	8.4	35	24.3	72.7	16/08/1944
19440817	230	29.2	35	10.7	35	0	25	6.7	75	21.4	35	9	35	22.2	70	17/08/1944
19440818	231	29.7	35	13.6	35	0	25	6.7	75	19.1	35	11.4	35	27.3	73.2	18/08/1944
19440819	232	28.8	35	15	35	0	25	6.8	75	20.9	35	9	35	22.7	52.8	19/08/1944
19440820	233	28.9	35	15.5	35	0	25	6.9	75	17	35	10	35	25.1	56.8	20/08/1944
19440821	234	29	35	15.4	35	0	25	6.9	75	18.5	35	10.8	35	27	61.8	21/08/1944
19440822	235	27.2	35	14.6	35	0	25	6.9	75	22.9	35	10.1	35	28	60.8	22/08/1944
19440823	236	25.6	35	10.6	35	0	25	7.1	75	22.9	35	7.9	35	24.1	61.8	23/08/1944
19440824	237	25.7	35	9.4	35	0	25	7.2	75	23.9	35	5.9	35	17.9	50.1	24/08/1944
19440825	238	27.7	35	7.7	35	0	25	7.2	75	23.2	35	6.8	35	18.3	64.7	25/08/1944
19440826	239	30.1	35	8.9	35	0	25	7.2	75	21	35	7.1	35	16.6	62.3	26/08/1944
19440827	240	30.1	35	10.3	35	0	25	7.3	75	21.3	35	6.6	35	15.5	52.7	27/08/1944
19440828	241	28	35	9.9	35	0	25	7.2	75	23.6	35	6.9	35	18.3	56.6	28/08/1944
19440829	242	31.2	35	10.6	35	0	25	7.2	75	23.7	35	8.4	35	18.5	65.8	29/08/1944
19440830	243	32.1	35	12.2	35	0	25	7.3	75	21.7	35	10.9	35	22.8	76.8	30/08/1944
19440831	244	34.2	35	15.2	35	0	25	7.5	75	23.6	35	12.7	35	23.6	73.6	31/08/1944
19440901	245	35.9	35	15.5	35	0	25	7.6	75	20.9	35	13.3	35	22.5	75.6	1/09/1944
19440902	246	35.5	35	15.8	35	0	25	7.8	75	24.3	35	12.8	35	22.1	71.3	2/09/1944
19440903	247	36.6	35	16.6	35	0	25	7.8	75	24.3	35	12.1	35	19.7	64.1	3/09/1944
19440904	248	35.1	35	18.3	35	0	25	7.9	75	23.6	35	12.3	35	21.8	58.5	4/09/1944
19440905	249	31.8	35	21	35	0	25	8	75	25.1	35	10.1	35	21.5	40.6	5/09/1944
19440906	250	30.3	35	14.6	35	0	25	8.1	75	24.4	35	10.2	35	23.6	61.4	6/09/1944
19440907	251	30.1	35	17.4	35	0	25	8.2	75	24.4	35	10.3	35	24.1	51.9	7/09/1944
19440908	252	30.9	35	16.7	35	0	25	8.2	75	24.7	35	11.1	35	24.8	58.4	8/09/1944
19440909	253	32.2	35	15.8	35	0	25	8.3	75	24.1	35	11.5	35	23.9	64.1	9/09/1944
19440910	254	30.9	35	15.8	35	0	25	8.3	75	24.7	35	9.9	35	22.2	55.2	10/09/1944
19440911	255	33.1	35	14.9	35	0	25	8.4	75	25.3	35	9.1	35	18	53.7	11/09/1944
19440912	256	33.7	35	17.6	35	0	25	8.4	75	25.5	35	9.6	35	18.4	47.7	12/09/1944
19440913	257	34.7	35	17.7	35	0	25	8.6	75	25.2	35	13.3	35	24	65.7	13/09/1944
19440914	258	34.7	35	16.9	35	0	25	8.7	75	24.7	35	15.6	35	28.2	81.1	14/09/1944
19440915	259	35.2	35	19	35	0	25	8.8	75	23.2	35	16.7	35	29.4	76	15/09/1944
19440916	260	22.3	35	17.5	35	0	25	8.8	75	14.3	35	12.9	35	47.9	64.5	16/09/1944
19440917	261	24.4	35	9.9	35	0	25	8.8	75	25.6	35	7.1	35	23.2	58.2	17/09/1944
19440918	262	28.6	35	10.9	35	0	25	8.7	75	26.4	35	6.8	35	17.4	52.2	18/09/1944
19440919	263	30.5	35	11.6	35	0	25	8.8	75	26.4	35	8.7	35	19.9	63.7	19/09/1944
19440920	264	31.3	35	16.3	35	0	25	8.8	75	26.1	35	11.1	35	24.3	59.9	20/09/1944
19440921	265	32	35	17.1	35	0	25	8.8	75	26.3	35	13.1	35	27.6	67.2	21/09/1944
19440922	266	31.3	35	17.9	35	0	25	9	75	26.4	35	13.1	35	28.7	63.9	22/09/1944
19440923	267	31.7	35	17.7	35	0	25	9.2	75	26.1	35	12.4	35	26.5	61.3	23/09/1944
19440924	268	32.9	35	19.2	35	0	25	9.1	75	26.7	35	12.9	35	25.8	58	24/09/1944
19440925	269	32.7	35	18.8	35	0	25	9.2	75	26.4	35	12.8	35	25.9	59	25/09/1944
19440926	270	32.1	35	19.4	35	0	25	9.4	75	25.5	35	12.9	35	27	57.3	26/09/1944
19440927	271	32.7	35	18.6	35	0	25	9.5	75	26.8	35	12.8	35	25.9	59.8	27/09/1944
19440928	272	32.3	35	17.1	35	0	25	9.4	75	24.8	35	11.1	35	23	57	28/09/1944
19440929	273	31.8	35	18.1	35	0	25	9.4	75	26.3	35	11.3	35	24	54.4	29/09/1944
19440930	274	33.7	35	18.1	35	0	25	9.6	75	27.3	35	11.4	35	21.8	54.9	30/09/1944
19441001	275	35.7	35	17.4	35	0	25	9.7	75	25.3	35	13	35	22.2	65.5	1/10/1944
19441002	276	31.2	35	19.4	35	0	25	9.6	75	24.5	35	11.5	35	25.3	51.1	2/10/1944
19441003	277	29.9	35	16.5	35	0	25	9.6	75	27.6	35	7.8	35	18.5	41.6	3/10/1944
19441004	278	32.2	35	12.1	35	0	25	9.8	75	28.1	35	7.1	35	14.8	50.3	4/10/1944
19441005	279	33.2	35	15.7	35	0	25	9.9	75	28.2	35	8.9	35	17.5	49.9	5/10/1944
19441006	280	32.8	35	17.5	35	0	25	10.1	75	27.9	35	8.6	35	17.3	43	6/10/1944
19441007	281	33.1	35	17.3	35	0	25	10.1	75	27.8	35	9.7	35	19.2	49.1	7/10/1944
19441008	282	33.5	35	17.4	35	0	25	10.2	75	28.4	35	11	35	21.3	55.4	8/10/1944
19441009	283	34.7	35	17.9	35	0	25	10.4	75	27.1	35	11.8	35	21.3	57.6	9/10/1944
19441010	284	34.9	35	17.5	35	0	25	10.2	75	28.1	35	13	35	23.2	65	10/10/1944
19441011	285	36.3	35	17.3	35	0	25	10.2	75	26.2	35	11.9	35	19.7	60.3	11/10/1944
19441012	286	37	35	19.8	35	0	25	10.2	75	26.3	35	11.9	35	19	51.6	12/10/1944
19441013	287	36.2	35	18.7	35	0	25	10.3	75	27.1	35	13.8	35	23	64	13/10/1944
19441014	288	36	35	19.8	35	0	25	10.2	75	28.2	35	13.1	35	22	56.8	14/10/1944
19441015	289	35.2	35	20.5	35	0	25	10.3	75	25.5	35	13.5	35	23.7	56	15/10/1944
19441016	290	31.1	35	19.5	35	0	25	10.3	75	28.2	35	12.9	35	28.6	56.9	16/10/1944
19441017	291	30.9	35	16.1	35	0	25	10.4	75	28.1	35	6	35	13.4	32.8	17/10/1944
19441018	292	33.3	35	15.8	35	0	25	10.4	75	27.8	35	5.2	35	10.2	29	18/10/1944
19441019	293	34.3	35	18.4	35	0	25	10.4	75	29.2	35	6.4	35	11.8	30.3	19/10/1944
19441020	294	34.6	35	17.5	35	0	25	10.4	75	28.8	35	8.9	35	16.2	44.5	20/10/1944
19441021	295	33.8	35	18.5	35	0	25	10.4	75	28.3	35	11.3	35	21.5	53.1	21/10/1944
19441022	296	35.7	35	18.4	35	0	25	10.2	75	26.9	35	14.2	35	24.3	67.1</	

19441023	297	34.9	35	20.5	35	0	25	10.3	75	24.2	35	15.2	35	27.2	63.1	23/10/1944
19441024	298	35.1	35	22	35	0	25	10.6	75	23.3	35	14.1	35	24.9	53.4	24/10/1944
19441025	299	34.7	35	21.3	35	0	25	10.9	75	18.5	35	16.2	35	29.3	64	25/10/1944
19441026	300	34.2	35	22.8	35	0	25	10.8	75	26.3	35	13.8	35	25.7	49.7	26/10/1944
19441027	301	28.1	35	21	35	0	25	10.8	75	10.5	35	14.2	35	37.4	57.1	27/10/1944
19441028	302	33.5	35	17.1	35	0	25	11	75	29.5	35	11.7	35	22.6	60	28/10/1944
19441029	303	35.3	35	16.7	35	0	25	10.9	75	29.7	35	11.5	35	20.1	60.5	29/10/1944
19441030	304	36.7	35	18.2	35	0	25	10.8	75	29.3	35	12.2	35	19.8	58.4	30/10/1944
19441031	305	34.9	35	22.1	35	0	25	11	75	20.4	35	12.2	35	21.8	45.9	31/10/1944
19441101	306	35.5	35	21.5	35	0.5	25	10.9	75	27.6	35	12.7	35	22	49.5	1/11/1944
19441102	307	34.9	35	19.6	35	0	25	10.7	75	30.2	35	12.7	35	22.7	55.7	2/11/1944
19441103	308	34.7	35	18.9	35	0	25	10.4	75	29.8	35	13.2	35	23.9	60.5	3/11/1944
19441104	309	37.1	35	19.5	35	0	25	10	75	30.4	35	13.2	35	20.9	58.3	4/11/1944
19441105	310	38.4	35	20.7	35	0	25	10.2	75	29.8	35	14.2	35	21	58.2	5/11/1944
19441106	311	40.2	35	22.3	35	0	25	10.2	75	27.9	35	14.2	35	19	52.8	6/11/1944
19441107	312	37.7	35	24.5	35	0	25	10.2	75	28.5	35	13.5	35	20.7	43.9	7/11/1944
19441108	313	33.6	35	20.8	35	0	25	10	75	30.4	35	11.7	35	22.5	47.6	8/11/1944
19441109	314	35.4	35	18.9	35	0	25	10.1	75	30.7	35	10.4	35	18.1	47.7	9/11/1944
19441110	315	38.2	35	17.9	35	0	25	9.8	75	30.6	35	12.3	35	18.4	60	10/11/1944
19441111	316	40.2	35	19.2	35	0	25	9.7	75	30.4	35	12.5	35	16.8	56.2	11/11/1944
19441112	317	42.2	35	21.4	35	0	25	9.9	75	29.2	35	14.3	35	17.3	56.1	12/11/1944
19441113	318	35.2	35	25.9	35	0	25	9.9	75	24.8	35	15.1	35	26.6	45.2	13/11/1944
19441114	319	38.5	35	22.1	35	2.6	25	10	75	29.1	35	16	35	23.5	60.2	14/11/1944
19441115	320	39.9	35	20.9	35	0	25	10	75	28.9	35	14.6	35	19.9	59.1	15/11/1944
19441116	321	41.2	35	21.4	35	0	25	10.1	75	25.9	35	15	35	19.1	58.9	16/11/1944
19441117	322	39.2	35	25.9	35	0	25	10	75	23.4	35	15.3	35	21.6	45.8	17/11/1944
19441118	323	40.2	35	25.2	35	0	25	10.1	75	30.7	35	16.6	35	22.3	51.8	18/11/1944
19441119	324	40.3	35	22.5	35	0	25	10.3	75	30.1	35	17.2	35	22.9	63.1	19/11/1944
19441120	325	39.6	35	23.7	35	0	25	10.5	75	27.6	35	17	35	23.5	58	20/11/1944
19441121	326	36.1	35	25.5	35	0	25	10.3	75	28.9	35	15.6	35	26.1	47.8	21/11/1944
19441122	327	40.4	35	25.8	35	0	25	10.3	75	28.7	35	14.8	35	19.6	44.6	22/11/1944
19441123	328	39.1	35	26	35	0	25	10.4	75	25.8	35	16.6	35	23.6	49.4	23/11/1944
19441124	329	38	35	22.5	35	0	25	10.2	75	28.3	35	17.5	35	26.4	64.2	24/11/1944
19441125	330	39.2	35	23.1	35	0	25	9.9	75	25.6	35	18.1	35	25.6	64.1	25/11/1944
19441126	331	40.9	35	24	35	0	25	10.1	75	27.2	35	17	35	22	57	26/11/1944
19441127	332	41.1	35	24.3	35	0	25	10.3	75	28.8	35	17.4	35	22.2	57.3	27/11/1944
19441128	333	39.7	35	25.3	35	0	25	10.3	75	28.3	35	17.7	35	24.4	54.9	28/11/1944
19441129	334	39.3	35	25	35	0	25	10.5	75	25.6	35	18.1	35	25.5	57.2	29/11/1944
19441130	335	34.7	35	25.5	35	0	25	10.8	75	14.7	35	18.5	35	33.4	56.7	30/11/1944
19441201	336	37.2	35	23.1	35	0	25	11.1	75	18.5	35	17	35	26.8	60.2	1/12/1944
19441202	337	38.1	35	24.4	35	0	25	11.1	75	21.4	35	15.9	35	23.9	52	2/12/1944
19441203	338	34.8	35	25.1	35	0	25	11.3	75	17.8	35	17.3	35	31.1	54.3	3/12/1944
19441204	339	35.3	35	21.7	35	0.1	25	11.1	75	26.9	35	17.8	35	31.1	68.6	4/12/1944
19441205	340	39	35	23.7	35	0	25	10.6	75	26.6	35	19.4	35	27.7	66.2	5/12/1944
19441206	341	39.2	35	25.6	35	0	25	9.8	75	26.4	35	21	35	29.7	64	6/12/1944
19441207	342	37.2	35	28.6	35	0	25	9.3	75	24.6	35	21.1	35	33.3	53.9	7/12/1944
19441208	343	39.2	35	25	35	0	25	9.2	75	21.9	35	23.1	35	32.7	72.9	8/12/1944
19441209	344	37.4	35	22.5	35	7.1	25	9.4	75	17.1	35	25.2	35	39.3	92.5	9/12/1944
19441210	345	39.2	35	25.6	35	0	25	9.3	75	21.9	35	24.8	35	35.1	75.6	10/12/1944
19441211	346	37.7	35	25.6	35	0	25	9.2	75	23.6	35	23.1	35	35.4	70.4	11/12/1944
19441212	347	33.5	35	24.7	35	6.7	25	9.4	75	18.9	35	22.3	35	43.1	71.7	12/12/1944
19441213	348	34.1	35	23.8	35	0	25	9.5	75	22.2	35	16.4	35	30.7	55.6	13/12/1944
19441214	349	37.6	35	25.1	35	0	25	9.2	75	27.5	35	16.8	35	25.9	52.7	14/12/1944
19441215	350	41	35	24.4	35	0	25	9.6	75	27.1	35	18.2	35	23.4	59.6	15/12/1944
19441216	351	37.3	35	25.9	35	4.9	25	9.7	75	23.2	35	20.1	35	31.5	60.2	16/12/1944
19441217	352	29	35	23.9	35	0.4	25	9.5	75	12.7	35	24.4	35	60.9	82.3	17/12/1944
19441218	353	32.6	35	21.8	35	48.4	25	9.5	75	8.6	35	25.1	35	51	96.1	18/12/1944
19441219	354	34.4	35	22.7	35	15.9	25	9.5	75	17.6	35	27.2	35	50	98.6	19/12/1944
19441220	355	37.4	35	24.3	35	0	25	9.6	75	25.6	35	27.1	35	42.3	89.2	20/12/1944
19441221	356	34.9	35	26.5	35	0	25	9.8	75	18.2	35	27.4	35	49	79.2	21/12/1944
19441222	357	33.5	35	21.7	35	0	25	9.7	75	21.3	35	16.9	35	32.7	65.1	22/12/1944
19441223	358	35.3	35	19.3	35	0	25	9.3	75	28.8	35	14	35	24.5	62.6	23/12/1944
19441224	359	37.9	35	19.7	35	0	25	8.9	75	29.2	35	17.4	35	26.4	75.8	24/12/1944
19441225	360	39.6	35	22	35	0	25	8.9	75	27.4	35	20.9	35	28.9	79.1	25/12/1944
19441226	361	40.4	35	24	35	0	25	8.5	75	26.1	35	23.5	35	31.2	78.8	26/12/1944
19441227	362	40.3	35	26.4	35	0	25	8.3	75	24.9	35	22.7	35	30.3	66	27/12/1944
19441228	363	40.7	35	26.5	35	0	25	8.6	75	28.3	35	25.3	35	33	73.1	28/12/1944
19441229	364	42	35	27.8	35	0	25	8.9	75	28.3	35	25	35	30.5	66.9	29/12/1944
19441230	365	40.5	35	26.8	35	0	25	8.4	75	27.4	35	25.1	35	33.1	71.2	30/12/1944
19441231	366	37.5	35	24.8	35	0	25	8.4	75	22.3	35	24.7	35	38.3	78.9	31/12/1944
19450101	1	38.3	35	27	35	0	25	8.7	75	24.6	35	24.1	35	35.8	67.6	1/01/1945
19450102	2	37.1	35	27.6	35	0.3	25	8.7	75	29.4	35	17.2	35	27.3	46.6	2/01/1945
19450103	3	38	35	21.5	35	0	25	8.5	75	30.5	35	15.1	35	22.8	58.9	3/01/1945
19450104	4	40.3	35	21.1	35	1.1	25	8.8	75	30.3	35	17.9	35	23.9	71.6	4/01/1945
19450105	5	38	35	25.3	35	1.4	25	8.6	75	24.9	35	20.4	35	30.8	63.3	5/01/1945
19450106	6	39	35	23.9	35	4.3	25	8.6	75	27.9	35	21.2	35	30.3	71.5	6/01/1945
19450107	7	39.5	35	24.4	35	0	25	8.6	75	28.4	35	20.7	35	28.8	67.8	7/01/1945
19450108	8	40.2	35	24.8	35	0	25	9	75	28.4	35	21.7	35	29.1	69.3	8/01/1945
19450109	9	40	35	25.9	35	0	25	9.1	75	27.3	35	23.5	35	31.9	70.3	9/01/1945
19450110	10	39.3	35	26.3	35	0	25	9.2	75	23.1	35	22.5	35	31.7	65.8	10/01/1945
19450111	11	37.2	35	24.8	35	0	25	9.2	75	24.2	35	21.6	35	34	69	11/01/1945
19450112	12	38.5	35	24.8	35	0	25	9.1	75	28.6	35	19.5	35	28.6	62.3	12/01/1945
19450113	13	39.1	35	24.2	35	0										

19450114	14	38	35	25.6	35	0	25	9.1	75	17.7	35	15	35	22.6	45.7	14/01/1945
19450115	15	37	35	26.3	35	0	25	9.1	75	17.5	35	17.9	35	28.5	52.3	15/01/1945
19450116	16	26	35	23.1	35	0.1	25	9.3	75	10.6	35	21.6	35	64.3	76.4	16/01/1945
19450117	17	32.4	35	19.9	35	4.6	25	9.4	75	13.2	35	21.7	35	44.6	93.4	17/01/1945
19450118	18	37.8	35	20.3	35	0	25	9.4	75	23.5	35	19.8	35	30.2	83.2	18/01/1945
19450119	19	39.1	35	23.7	35	0	25	9.2	75	26	35	20.3	35	28.9	69.3	19/01/1945
19450120	20	39.3	35	23.8	35	0	25	9.3	75	28.3	35	21.1	35	29.7	71.6	20/01/1945
19450121	21	39.3	35	23.2	35	0.1	25	9.3	75	31	35	21	35	29.6	73.9	21/01/1945
19450122	22	39.2	35	23.5	35	0	25	9.1	75	29.4	35	21.1	35	29.9	72.9	22/01/1945
19450123	23	40.1	35	24.7	35	0	25	9.1	75	30.5	35	21.1	35	28.4	67.8	23/01/1945
19450124	24	40.4	35	26.4	35	0	25	8.7	75	25.5	35	22.9	35	30.4	66.6	24/01/1945
19450125	25	36	35	25.5	35	0.7	25	8.7	75	18.5	35	22.8	35	38.4	69.9	25/01/1945
19450126	26	34.9	35	26.3	35	0	25	8.6	75	19	35	22.6	35	40.4	66.1	26/01/1945
19450127	27	40.3	35	26.5	35	0	25	8.8	75	24.4	35	22.2	35	29.6	64.1	27/01/1945
19450128	28	39.1	35	25.9	35	0	25	8.9	75	24.9	35	21.6	35	30.7	64.7	28/01/1945
19450129	29	39.3	35	25.8	35	0	25	9.3	75	24.3	35	21.8	35	30.7	65.6	29/01/1945
19450130	30	36.7	35	27.1	35	0	25	9.3	75	18.4	35	24.3	35	39.4	67.8	30/01/1945
19450131	31	30.2	35	23.5	35	1.5	25	9.2	75	21	35	22.8	35	53.1	78.8	31/01/1945
19450201	32	34.5	35	22.4	35	0.1	25	9.2	75	23.5	35	13.9	35	25.4	51.3	1/02/1945
19450202	33	36	35	21.8	35	0	25	9	75	22.8	35	15.7	35	26.4	60.1	2/02/1945
19450203	34	38.1	35	24	35	0	25	8.8	75	21.9	35	17.6	35	26.4	59	3/02/1945
19450204	35	35.7	35	26.1	35	0	25	8.4	75	17.1	35	21.8	35	37.3	64.5	4/02/1945
19450205	36	35.2	35	25	35	0	25	8.6	75	9.5	35	22.5	35	39.6	71	5/02/1945
19450206	37	38	35	24.4	35	0	25	8.7	75	22.8	35	21	35	31.7	68.7	6/02/1945
19450207	38	38	35	24	35	0.2	25	8.8	75	23.1	35	19.9	35	30	66.7	7/02/1945
19450208	39	36.1	35	26.9	35	0.5	25	8.9	75	17.6	35	22.2	35	37.2	62.6	8/02/1945
19450209	40	27.3	35	22.7	35	4.4	25	8.7	75	8.8	35	24.3	35	67	88.1	9/02/1945
19450210	41	36.6	35	21.6	35	2.3	25	8.5	75	19.8	35	22.1	35	36	85.7	10/02/1945
19450211	42	39	35	23.1	35	0	25	8.5	75	27.5	35	21.4	35	30.6	75.7	11/02/1945
19450212	43	41.3	35	24.7	35	0	25	8.3	75	27.2	35	20.5	35	25.9	65.9	12/02/1945
19450213	44	38.6	35	26.3	35	0.1	25	8	75	24.4	35	19	35	27.8	55.5	13/02/1945
19450214	45	37.5	35	24.9	35	0	25	8	75	26	35	12.6	35	19.5	40	14/02/1945
19450215	46	39.8	35	24.5	35	0	25	8	75	29.2	35	12.5	35	17.1	40.7	15/02/1945
19450216	47	39.8	35	25.4	35	0	25	8.1	75	23.2	35	23.3	35	31.9	71.8	16/02/1945
19450217	48	35.9	35	26.2	35	0	25	8.4	75	9.1	35	25.1	35	42.5	73.8	17/02/1945
19450218	49	36.5	35	23.8	35	0.6	25	8.7	75	17.1	35	25.7	35	42.1	87.2	18/02/1945
19450219	50	36.6	35	24.8	35	15.9	25	8.8	75	20	35	22.9	35	37.3	73.2	19/02/1945
19450220	51	37.2	35	22.3	35	1.7	25	8.9	75	23.7	35	18.8	35	29.6	69.8	20/02/1945
19450221	52	40.2	35	23.8	35	0	25	9.1	75	23.5	35	17.2	35	23.1	58.4	21/02/1945
19450222	53	37.4	35	25.5	35	0	25	8.9	75	23.1	35	22.8	35	35.5	69.9	22/02/1945
19450223	54	38.3	35	23	35	7.7	25	8.9	75	25.1	35	17	35	25.2	60.5	23/02/1945
19450224	55	37.6	35	25.6	35	1.5	25	9	75	18.4	35	23.9	35	36.9	72.8	24/02/1945
19450225	56	30.3	35	23.9	35	39	25	7.8	75	15.3	35	26.6	35	61.6	89.7	25/02/1945
19450226	57	33	35	23.3	35	34.5	25	7.3	75	13.2	35	27.8	35	55.3	97.2	26/02/1945
19450227	58	35.5	35	24.3	35	7.9	25	6.6	75	16.6	35	26.7	35	46.2	87.9	27/02/1945
19450228	59	34.7	35	22.8	35	0	25	8.4	75	25.3	35	17.8	35	32.2	64.2	28/02/1945
19450301	60	35.4	35	21.2	35	0	25	6.6	75	28.6	35	17	35	29.6	67.6	1/03/1945
19450302	61	36.6	35	22.5	35	0	25	6.3	75	22.7	35	19.9	35	32.4	73	2/03/1945
19450303	62	37.1	35	25.5	35	0	25	6.5	75	22.9	35	22.3	35	35.3	68.4	3/03/1945
19450304	63	35.1	35	25.1	35	0	25	6.8	75	21.2	35	23.4	35	41.4	73.5	4/03/1945
19450305	64	35.4	35	25.1	35	0.1	25	7	75	16.5	35	22.4	35	39	70.3	5/03/1945
19450306	65	37.3	35	23.6	35	0	25	7.1	75	25.3	35	20.9	35	32.8	71.8	6/03/1945
19450307	66	38.2	35	20.8	35	0	25	7.1	75	27.3	35	17.8	35	26.6	72.5	7/03/1945
19450308	67	39.5	35	24.7	35	0	25	7.3	75	22.6	35	21.4	35	29.8	68.8	8/03/1945
19450309	68	37.8	35	26.3	35	0	25	7.3	75	22.5	35	23.5	35	35.9	68.7	9/03/1945
19450310	69	32.1	35	24	35	0.1	25	7.5	75	8.3	35	25.4	35	53.1	85.2	10/03/1945
19450311	70	25.3	35	22	35	92.4	25	7.5	75	9.2	35	21.9	35	67.9	82.9	11/03/1945
19450312	71	26.7	35	22.3	35	6.1	25	7.7	75	7.2	35	21	35	60	78	12/03/1945
19450313	72	31.5	35	22.7	35	1.7	25	7.9	75	22.6	35	20.6	35	44.6	74.7	13/03/1945
19450314	73	33.1	35	21.3	35	0	25	8	75	26.9	35	18.3	35	36.2	72.3	14/03/1945
19450315	74	33.1	35	20.5	35	0	25	8	75	25.8	35	19	35	37.6	78.8	15/03/1945
19450316	75	33	35	20.1	35	0	25	8	75	23.8	35	17.6	35	35	74.8	16/03/1945
19450317	76	34.2	35	20.8	35	0	25	7.8	75	18.4	35	16.6	35	30.9	67.6	17/03/1945
19450318	77	34.6	35	21.9	35	0	25	7.8	75	21.2	35	17.5	35	31.8	66.6	18/03/1945
19450319	78	33.9	35	22.7	35	0	25	7.8	75	24.4	35	19.2	35	36.3	69.6	19/03/1945
19450320	79	34.3	35	20.8	35	0	25	7.9	75	23.2	35	18.8	35	34.8	76.6	20/03/1945
19450321	80	33.9	35	22	35	0	25	7.9	75	23	35	18.7	35	35.3	70.8	21/03/1945
19450322	81	34.2	35	21.9	35	0	25	8.2	75	21.4	35	18.3	35	34	69.7	22/03/1945
19450323	82	35.1	35	19.8	35	0	25	8.3	75	25.1	35	15.7	35	27.8	68	23/03/1945
19450324	83	36.3	35	19.5	35	0	25	8.3	75	25.3	35	15.9	35	26.3	70.2	24/03/1945
19450325	84	36.1	35	21.3	35	0	25	8.1	75	25.9	35	15.5	35	25.9	61.2	25/03/1945
19450326	85	36.6	35	21.2	35	0	25	8.2	75	26	35	13.6	35	22.1	54	26/03/1945
19450327	86	37.1	35	20.7	35	0	25	8	75	25.7	35	14	35	22.2	57.4	27/03/1945
19450328	87	36.1	35	22	35	0	25	7.8	75	23.9	35	20	35	33.5	75.7	28/03/1945
19450329	88	34.2	35	23.9	35	0	25	7.9	75	19.1	35	21.6	35	40.2	72.8	29/03/1945
19450330	89	34.6	35	23.1	35	0	25	8	75	16.6	35	21.4	35	38.9	75.7	30/03/1945
19450331	90	34.5	35	23.6	35	0	25	7.7	75	19.3	35	20.8	35	38	71.4	31/03/1945
19450401	91	34.7	35	22.3	35	0	25	7.6	75	21.7	35	16	35	28.9	59.4	1/04/1945
19450402	92	34.4	35	21.3	35	0	25	7.6	75	21.1	35	18.3	35	33.6	72.3	2/04/1945
19450403	93	32.5	35	19	35	0	25	7.4	75	24.6	35	12.6	35	25.8	57.4	3/04/1945
19450404	94	32.7	35	17.4	35	0	25	7.5	75	23.7	35	13.3	35	26.9	67	4/04/1945
19450405	95	33.8	35	16.2	35	0	25	7.6	75	22.8	35	12	35	22.8	65.2	5/04/1945
19450406	96	36.2	35	16.3	35	0	25	7.8	75	22.6	35	12.7	35	21.1	68.6	6/04/1945

19450407	97	27.5	35	17.8	35	0	25	7.6	75	20.7	35	15.8	35	43	77.6	7/04/1945
19450408	98	23.8	35	15.6	35	0	25	7.5	75	24.5	35	6.8	35	23.1	38.4	8/04/1945
19450409	99	26.3	35	12.2	35	0	25	7.4	75	22.2	35	7.7	35	22.5	54.2	9/04/1945
19450410	100	29.4	35	11.2	35	0	25	7.5	75	24.9	35	8.4	35	20.5	63.2	10/04/1945
19450411	101	31.5	35	12.3	35	0	25	7.4	75	24.4	35	7.5	35	16.2	52.5	11/04/1945
19450412	102	32.1	35	16.7	35	0	25	7.4	75	24.1	35	11	35	23	57.9	12/04/1945
19450413	103	32.3	35	17.6	35	0	25	7.4	75	23.7	35	12.8	35	26.5	63.6	13/04/1945
19450414	104	32.8	35	17.2	35	0	25	7.4	75	21.4	35	13.8	35	27.7	70.4	14/04/1945
19450415	105	31.4	35	21.4	35	0	25	7.3	75	16.6	35	21.3	35	46.3	83.6	15/04/1945
19450416	106	32.8	35	19.8	35	0	25	7.5	75	21.1	35	18.4	35	37	79.7	16/04/1945
19450417	107	32.4	35	18.6	35	0	25	7.5	75	23	35	14	35	28.8	65.4	17/04/1945
19450418	108	33.6	35	18.8	35	0	25	7.4	75	21.5	35	14.2	35	27.3	65.5	18/04/1945
19450419	109	32.9	35	18.5	35	0	25	7.5	75	21.3	35	16.8	35	33.6	78.9	19/04/1945
19450420	110	33.3	35	20.3	35	0	25	7.2	75	19.7	35	16.9	35	33	71	20/04/1945
19450421	111	33.3	35	21.4	35	0	25	6.9	75	18.6	35	16.4	35	32.1	64.4	21/04/1945
19450422	112	32.6	35	22.6	35	0.8	25	6.5	75	17.2	35	19.5	35	39.6	71.1	22/04/1945
19450423	113	33	35	21.6	35	0	25	6.3	75	20.9	35	22.2	35	44.1	86.1	23/04/1945
19450424	114	32.4	35	20.5	35	0	25	6.2	75	20.9	35	18	35	37	74.7	24/04/1945
19450425	115	31.5	35	21.5	35	0	25	6.4	75	20	35	17.9	35	38.7	69.8	25/04/1945
19450426	116	32.3	35	20.3	35	0	25	6.4	75	18.7	35	17.1	35	35.4	71.8	26/04/1945
19450427	117	32.8	35	19.8	35	0	25	6.4	75	19	35	17.2	35	34.6	74.5	27/04/1945
19450428	118	32.4	35	20.6	35	0	25	6.6	75	16.7	35	16.9	35	34.7	69.7	28/04/1945
19450429	119	33.2	35	20.9	35	0	25	6.6	75	19.3	35	16.2	35	31.8	65.6	29/04/1945
19450430	120	31.7	35	18.7	35	0	25	6.6	75	18.3	35	17.8	35	38.1	82.6	30/04/1945
19450501	121	33.3	35	20.1	35	0	25	6.6	75	18.4	35	19.8	35	38.7	84.2	1/05/1945
19450502	122	32.1	35	17.7	35	0	25	6.5	75	19	35	21.9	35	45.8	100	2/05/1945
19450503	123	32.6	35	18	35	0	25	6.4	75	19	35	15.2	35	30.9	73.7	3/05/1945
19450504	124	34	35	18.8	35	0	25	6.3	75	18	35	15.9	35	29.9	73.3	4/05/1945
19450505	125	33.7	35	18.4	35	0	25	6.3	75	18.5	35	20.2	35	38.6	95.5	5/05/1945
19450506	126	32.1	35	20.4	35	0	25	6.3	75	15.6	35	19.7	35	41.2	82.2	6/05/1945
19450507	127	26	35	17.1	35	7.2	25	6.4	75	17	35	15.4	35	45.8	79	7/05/1945
19450508	128	24.8	35	11.6	35	0	25	6.4	75	18.3	35	11.1	35	35.5	81.3	8/05/1945
19450509	129	24.2	35	12.1	35	0	25	6.4	75	17	35	10.6	35	35.1	75.1	9/05/1945
19450510	130	24.9	35	10.8	35	0	25	6.2	75	15.2	35	11.8	35	37.5	91.2	10/05/1945
19450511	131	27.9	35	12	35	0	25	6.1	75	19.7	35	9.8	35	26.1	69.9	11/05/1945
19450512	132	27.7	35	10.5	35	0	25	6	75	20.6	35	10.4	35	28	82	12/05/1945
19450513	133	29.5	35	10.2	35	0	25	5.8	75	20.7	35	10	35	24.3	80.4	13/05/1945
19450514	134	24.4	35	12.1	35	0	25	5.8	75	20.5	35	9.4	35	30.8	66.6	14/05/1945
19450515	135	21.3	35	8.7	35	0	25	5.7	75	19.4	35	6.2	35	24.5	55.1	15/05/1945
19450516	136	22.4	35	6.4	35	0	25	5.8	75	20.4	35	9.3	35	34.3	96.8	16/05/1945
19450517	137	24	35	6.8	35	0	25	5.7	75	20.3	35	11.1	35	37.2	100	17/05/1945
19450518	138	28.4	35	7.6	35	0	25	5.5	75	17.7	35	8.7	35	22.5	83.4	18/05/1945
19450519	139	27.6	35	11.7	35	0	25	5.5	75	19.1	35	10.3	35	27.9	75	19/05/1945
19450520	140	26.4	35	8.9	35	0	25	5.4	75	19.6	35	8.8	35	25.6	77.2	20/05/1945
19450521	141	27	35	8.5	35	0	25	5.2	75	19.6	35	11.3	35	31.7	100	21/05/1945
19450522	142	28.3	35	9.4	35	0	25	5.3	75	18.8	35	9.9	35	25.7	84	22/05/1945
19450523	143	29.7	35	11.5	35	0	25	5.3	75	17.8	35	13.2	35	31.7	97.3	23/05/1945
19450524	144	29.1	35	15.2	35	0	25	5.3	75	17.9	35	13.7	35	34	79.4	24/05/1945
19450525	145	28.4	35	15.6	35	0	25	5.3	75	16.3	35	12	35	31	67.8	25/05/1945
19450526	146	27.5	35	19	35	0	25	5.2	75	15.6	35	11.6	35	31.6	52.8	26/05/1945
19450527	147	27.9	35	15.7	35	0	25	5.2	75	12.8	35	11.6	35	30.9	65.1	27/05/1945
19450528	148	28	35	17.3	35	0.4	25	5.2	75	17.4	35	13.5	35	35.7	68.4	28/05/1945
19450529	149	27.4	35	16.6	35	0	25	5.3	75	16.1	35	16.1	35	44.1	85.3	29/05/1945
19450530	150	21.1	35	16.2	35	0	25	5.2	75	11.1	35	15.5	35	62	84.2	30/05/1945
19450531	151	25.8	35	13	35	0.2	25	5.2	75	17	35	16.8	35	50.6	100	31/05/1945
19450601	152	26.9	35	13.8	35	0	25	5.1	75	17.3	35	16.9	35	47.7	100	1/06/1945
19450602	153	28	35	14	35	0	25	5	75	14.8	35	16.2	35	42.9	100	2/06/1945
19450603	154	27.1	35	13.4	35	0	25	5	75	16.2	35	14.3	35	39.9	93.1	3/06/1945
19450604	155	26.8	35	13.3	35	0	25	4.9	75	14.9	35	13.5	35	38.3	88.4	4/06/1945
19450605	156	27.6	35	14.1	35	0	25	5	75	16.3	35	15.3	35	41.4	95.2	5/06/1945
19450606	157	26.9	35	16.2	35	0	25	5.1	75	14.7	35	14.6	35	41.2	79.3	6/06/1945
19450607	158	24.7	35	11.7	35	0	25	5	75	17.4	35	13.3	35	42.8	96.8	7/06/1945
19450608	159	24.1	35	11	35	0	25	5	75	18.2	35	11	35	36.7	83.9	8/06/1945
19450609	160	24.4	35	11.4	35	0	25	5.1	75	17.2	35	11.3	35	37	83.9	9/06/1945
19450610	161	24.8	35	11.7	35	0	25	4.9	75	16.5	35	12.1	35	38.7	88.1	10/06/1945
19450611	162	24.3	35	10.4	35	0	25	4.9	75	18.2	35	14.2	35	46.8	100	11/06/1945
19450612	163	23.7	35	8.2	35	0	25	5	75	18.4	35	10.2	35	34.8	93.9	12/06/1945
19450613	164	25.2	35	9.1	35	0	25	4.8	75	18.4	35	12.6	35	39.3	100	13/06/1945
19450614	165	26.1	35	8.6	35	0	25	4.8	75	18.8	35	10.7	35	31.7	95.8	14/06/1945
19450615	166	28	35	8.6	35	0	25	4.8	75	18.6	35	10.1	35	26.7	90.5	15/06/1945
19450616	167	27.9	35	8.9	35	0	25	4.8	75	17.8	35	9.5	35	25.3	83.4	16/06/1945
19450617	168	28.1	35	12.8	35	0	25	4.8	75	13.2	35	12	35	31.6	81.2	17/06/1945
19450618	169	29.1	35	12.1	35	0	25	4.8	75	18.2	35	14.3	35	35.5	100	18/06/1945
19450619	170	27.6	35	12.5	35	0	25	4.9	75	18.3	35	13.8	35	37.4	95.3	19/06/1945
19450620	171	29.3	35	14.2	35	0	25	5	75	16.3	35	15.4	35	37.8	95.2	20/06/1945
19450621	172	29.8	35	13.7	35	0	25	5.1	75	18.2	35	16.2	35	38.6	100	21/06/1945
19450622	173	30.8	35	13.1	35	0	25	5.1	75	18.2	35	17.5	35	39.4	100	22/06/1945
19450623	174	30.8	35	15	35	0	25	5.2	75	16.8	35	17.2	35	38.7	100	23/06/1945
19450624	175	30.3	35	14.4	35	0	25	5.2	75	17.9	35	14	35	32.4	85.4	24/06/1945
19450625	176	30.4	35	16.4	35	0	25	5.1	75	18.3	35	12.5	35	28.8	67.1	25/06/1945
19450626	177	31	35	12.8	35	0	25	5.1	75	18	35	12.1	35	26.9	81.9	26/06/1945
19450627	178	27	35	14.1	35	0	25	5	75	18.5	35	12.3	35	34.5	76.5	27/06/1945
19450628	179	25.5	35	11.1	35	0	25	5	75	18.4	35	7.6	35	23.3	57.6	28/06/1945

19450629	180	27.4	35	10.6	35	0	25	5.1	75	18.7	35	7.9	35	21.6	61.8	29/06/1945
19450630	181	27.7	35	12.2	35	0	25	5.1	75	16.6	35	8.8	35	23.7	62	30/06/1945
19450701	182	26.8	35	11.3	35	0	25	4.9	75	18.2	35	10	35	28.4	74.7	1/07/1945
19450702	183	26.1	35	14.4	35	0	25	4.9	75	18.5	35	9.5	35	28.1	57.9	2/07/1945
19450703	184	26.9	35	13.1	35	0	25	5	75	17.7	35	9.4	35	26.5	62.4	3/07/1945
19450704	185	26.6	35	13.2	35	0	25	4.9	75	17.5	35	9.7	35	27.9	64	4/07/1945
19450705	186	26.1	35	12	35	0	25	4.9	75	17.8	35	10.8	35	31.9	77.1	5/07/1945
19450706	187	27	35	13	35	0	25	5	75	16.9	35	8.5	35	23.8	56.8	6/07/1945
19450707	188	27.5	35	15.1	35	0	25	5	75	15.9	35	9.1	35	24.8	53.1	7/07/1945
19450708	189	24.4	35	18.4	35	0	25	5.1	75	7	35	13.7	35	44.8	64.8	8/07/1945
19450709	190	28	35	16.8	35	1.1	25	5.1	75	16	35	13.2	35	34.9	69	9/07/1945
19450710	191	29	35	16.3	35	0.6	25	5.2	75	15.3	35	15.3	35	38.2	82.6	10/07/1945
19450711	192	15.2	35	10.6	35	12.3	25	5.1	75	9.8	35	13.6	35	78.8	100	11/07/1945
19450712	193	16.5	35	8.1	35	0.6	25	5.1	75	15.5	35	9.2	35	49	85.2	12/07/1945
19450713	194	17.9	35	5.5	35	0	25	5.1	75	14.4	35	9.8	35	47.8	100	13/07/1945
19450714	195	17.9	35	6.8	35	0	25	5.1	75	17.3	35	9.5	35	46.3	96.2	14/07/1945
19450715	196	17.8	35	6.2	35	0	25	5.1	75	19.3	35	9.4	35	46.1	99.2	15/07/1945
19450716	197	17.5	35	5.7	35	0	25	5.2	75	19.4	35	8.4	35	42	91.8	16/07/1945
19450717	198	19.8	35	3.7	35	0	25	5.3	75	19.6	35	8.3	35	36	100	17/07/1945
19450718	199	20.6	35	5.2	35	0	25	5.4	75	18.6	35	8.2	35	33.8	92.8	18/07/1945
19450719	200	21.8	35	4.5	35	0	25	5.5	75	18.3	35	7.7	35	29.5	91.5	19/07/1945
19450720	201	21.5	35	6.1	35	0	25	5.6	75	19.6	35	7.9	35	30.8	84	20/07/1945
19450721	202	22.4	35	7.4	35	0	25	5.6	75	19.8	35	7.7	35	28.4	74.8	21/07/1945
19450722	203	22.7	35	8.7	35	0	25	5.6	75	19.7	35	7.5	35	27.2	66.7	22/07/1945
19450723	204	23	35	5.6	35	0	25	5.6	75	19.9	35	7	35	24.9	77	23/07/1945
19450724	205	23.9	35	5.5	35	0	25	5.5	75	20.1	35	7.1	35	23.9	78.7	24/07/1945
19450725	206	26.1	35	7.5	35	0	25	5.6	75	19.9	35	10.8	35	31.9	100	25/07/1945
19450726	207	28.1	35	11.1	35	0	25	5.6	75	20.2	35	10.4	35	27.4	78.8	26/07/1945
19450727	208	29.4	35	15.1	35	0	25	5.7	75	19.9	35	14.2	35	34.6	82.8	27/07/1945
19450728	209	28.7	35	9.1	35	0	25	5.7	75	19.1	35	16.1	35	40.9	100	28/07/1945
19450729	210	28.1	35	16.3	35	0	25	5.7	75	19.6	35	13.3	35	35	71.8	29/07/1945
19450730	211	28	35	16.4	35	0	25	5.7	75	18.7	35	16.7	35	44.2	89.6	30/07/1945
19450731	212	28.8	35	14.4	35	0	25	5.7	75	19.8	35	16.2	35	40.9	98.8	31/07/1945
19450801	213	24.1	35	10.7	35	0	25	5.8	75	20.4	35	12.1	35	40.3	94.1	1/08/1945
19450802	214	22.9	35	8.6	35	0	25	5.8	75	20.1	35	7.3	35	26.2	65.4	2/08/1945
19450803	215	25	35	8.9	35	0	25	5.9	75	20.5	35	8.3	35	26.2	72.8	3/08/1945
19450804	216	26.3	35	11.7	35	0	25	6	75	20.8	35	11.1	35	32.4	80.8	4/08/1945
19450805	217	29.2	35	12	35	0	25	6	75	20.9	35	9.4	35	23.2	67.1	5/08/1945
19450806	218	31.2	35	12.3	35	0	25	6.1	75	20.7	35	13	35	28.6	90.9	6/08/1945
19450807	219	32.5	35	13.2	35	0	25	6.2	75	20.5	35	14.8	35	30.3	97.6	7/08/1945
19450808	220	33.1	35	14.4	35	0	25	6.3	75	21.1	35	14.9	35	29.5	90.9	8/08/1945
19450809	221	34.7	35	16.1	35	0	25	6.4	75	20.7	35	13.3	35	24	72.7	9/08/1945
19450810	222	35	35	17.2	35	0	25	6.4	75	18.9	35	17.9	35	31.8	91.3	10/08/1945
19450811	223	29.5	35	17.7	35	0	25	6.5	75	20.5	35	14.8	35	35.9	73.1	11/08/1945
19450812	224	28.1	35	16.3	35	0	25	6.6	75	21.3	35	9.4	35	24.7	50.7	12/08/1945
19450813	225	27.1	35	11.9	35	0	25	6.6	75	21.9	35	8.3	35	23.1	59.6	13/08/1945
19450814	226	26.2	35	10.3	35	0	25	6.6	75	22.3	35	8.4	35	24.7	67.1	14/08/1945
19450815	227	29.5	35	14.5	35	0	25	6.7	75	22.5	35	8.8	35	21.3	53.3	15/08/1945
19450816	228	30	35	12.8	35	0	25	6.6	75	21.8	35	11.8	35	27.8	79.9	16/08/1945
19450817	229	31.2	35	14.3	35	0	25	6.6	75	21.8	35	11	35	24.2	67.5	17/08/1945
19450818	230	30.1	35	16.4	35	0	25	6.7	75	22.4	35	11.6	35	27.2	62.2	18/08/1945
19450819	231	29.9	35	15.9	35	0	25	6.7	75	21.6	35	11.6	35	27.5	64.2	19/08/1945
19450820	232	32	35	16.6	35	0	25	6.8	75	21	35	13.4	35	28.2	71	20/08/1945
19450821	233	32.8	35	14.7	35	0	25	6.9	75	22.8	35	15.8	35	31.8	94.5	21/08/1945
19450822	234	33.6	35	13.3	35	0	25	6.9	75	23.3	35	9.9	35	19	64.9	22/08/1945
19450823	235	34.2	35	13.6	35	0	25	6.9	75	23.4	35	10.2	35	19	65.5	23/08/1945
19450824	236	35	35	14.5	35	0	25	7.1	75	23.2	35	9.4	35	16.7	57	24/08/1945
19450825	237	33.6	35	14.4	35	0	25	7.2	75	23.5	35	9.9	35	19	60.4	25/08/1945
19450826	238	35.1	35	15.5	35	0	25	7.2	75	23.2	35	10	35	17.7	56.8	26/08/1945
19450827	239	35.8	35	17.2	35	0	25	7.2	75	22.6	35	13.1	35	22.3	66.8	27/08/1945
19450828	240	28.6	35	17.5	35	0	25	7.3	75	22.2	35	9.7	35	24.8	48.5	28/08/1945
19450829	241	28.8	35	17.5	35	0	25	7.2	75	13.6	35	10.7	35	27	53.5	29/08/1945
19450830	242	31.8	35	15.8	35	0	25	7.2	75	23.7	35	12.1	35	25.7	67.4	30/08/1945
19450831	243	22.2	35	16.6	35	0	25	7.3	75	18.4	35	9.7	35	36.3	51.4	31/08/1945
19450901	244	25.9	35	7.7	35	0.1	25	7.5	75	24.2	35	8	35	23.9	76.2	1/09/1945
19450902	245	29.5	35	8.6	35	0	25	7.6	75	24.2	35	7.9	35	19.2	70.7	2/09/1945
19450903	246	30.9	35	10.6	35	0	25	7.8	75	24.5	35	9.8	35	21.9	76.7	3/09/1945
19450904	247	28.7	35	12	35	0	25	7.8	75	23.2	35	9.4	35	23.9	67.1	4/09/1945
19450905	248	28.6	35	13.1	35	0	25	7.9	75	24.9	35	8.5	35	21.7	56.4	5/09/1945
19450906	249	29.9	35	13.5	35	0	25	8	75	25.1	35	7.2	35	17.1	46.6	6/09/1945
19450907	250	31.1	35	12.4	35	0	25	8.1	75	24.6	35	9.3	35	20.6	64.6	7/09/1945
19450908	251	31	35	19.1	35	0	25	8.2	75	25.2	35	8.5	35	18.9	38.5	8/09/1945
19450909	252	30.7	35	14.5	35	0	25	8.2	75	25.2	35	8.3	35	18.8	50.3	9/09/1945
19450910	253	31	35	15.3	35	0	25	8.3	75	25.4	35	11	35	24.5	63.3	10/09/1945
19450911	254	32.8	35	18.1	35	0	25	8.3	75	24.6	35	11.9	35	23.9	57.3	11/09/1945
19450912	255	32.9	35	17.7	35	0	25	8.4	75	23.6	35	11.1	35	22.2	54.8	12/09/1945
19450913	256	33.3	35	18.7	35	0	25	8.4	75	24.4	35	12	35	23.5	55.7	13/09/1945
19450914	257	33.6	35	18.3	35	0	25	8.6	75	24.7	35	11.9	35	22.9	56.6	14/09/1945
19450915	258	34.3	35	16.9	35	0	25	8.7	75	25.6	35	11.8	35	21.8	61.3	15/09/1945
19450916	259	35.1	35	18.2	35	0	25	8.8	75	25.2	35	11.7	35	20.7	56	16/09/1945
19450917	260	32	35	12.2	35	0	25	8.8	75	26.1	35	10	35	21	70.4	17/09/1945
19450918	261	30.6	35	13.6	35	0	25	8.8	75	26.4	35	8.3	35	18.9	53.3	18/09/1945
19450919	262	34.6	35	11.2	35	0	25	8.7	75	26.5	35	9.2	35	16.7	69.2	19/09/1945

19450920	263	36.4	35	15.4	35	0	25	8.8	75	25.2	35	11.2	35	18.4	64.1	20/09/1945
19450921	264	36.5	35	17	35	0	25	8.8	75	23.7	35	14.8	35	24.2	76.4	21/09/1945
19450922	265	33	35	18.1	35	2.7	25	8.8	75	26.2	35	12	35	23.9	57.8	22/09/1945
19450923	266	36	35	17.1	35	0	25	9	75	26.4	35	10.7	35	18	54.9	23/09/1945
19450924	267	33.5	35	20	35	0.1	25	9.2	75	24.9	35	12.4	35	24	53.1	24/09/1945
19450925	268	29.2	35	15.5	35	0	25	9.1	75	26.7	35	8.5	35	21	48.3	25/09/1945
19450926	269	30.3	35	12.6	35	0	25	9.2	75	25.3	35	6.8	35	15.8	46.6	26/09/1945
19450927	270	32.5	35	13.5	35	0	25	9.4	75	24	35	7.9	35	16.2	51.1	27/09/1945
19450928	271	34	35	15.8	35	0	25	9.5	75	26	35	8.5	35	16	47.4	28/09/1945
19450929	272	35.6	35	19	35	0	25	9.4	75	22.8	35	12.3	35	21.2	56	29/09/1945
19450930	273	35.5	35	19.7	35	0	25	9.4	75	25.3	35	15	35	25.9	65.4	30/09/1945
19451001	274	25.3	35	14.9	35	0	25	9.6	75	25.9	35	9.6	35	29.8	56.7	1/10/1945
19451002	275	28.1	35	11.3	35	0	25	9.7	75	27.1	35	6.8	35	17.9	50.8	2/10/1945
19451003	276	31.6	35	12.8	35	0	25	9.6	75	27.8	35	7	35	15.1	47.4	3/10/1945
19451004	277	33.5	35	15.3	35	0	25	9.6	75	27.9	35	9.1	35	17.6	52.4	4/10/1945
19451005	278	35	35	14.7	35	0	25	9.8	75	27.9	35	9.7	35	17.2	58	5/10/1945
19451006	279	36.5	35	16.8	35	0	25	9.9	75	27.8	35	11.4	35	18.7	59.6	6/10/1945
19451007	280	37.8	35	18.6	35	0	25	10.1	75	27.3	35	11.3	35	17.2	52.8	7/10/1945
19451008	281	36.5	35	23.5	35	0	25	10.1	75	24.5	35	11.5	35	18.8	39.7	8/10/1945
19451009	282	34.1	35	20.9	35	0	25	10.2	75	24	35	11.9	35	22.2	48.2	9/10/1945
19451010	283	32.6	35	22	35	0	25	10.4	75	20.2	35	9.4	35	19.1	35.6	10/10/1945
19451011	284	33.1	35	19.3	35	0	25	10.2	75	28	35	8.5	35	16.8	38	11/10/1945
19451012	285	34.2	35	17.6	35	0	25	10.2	75	27.1	35	11.3	35	21	56.2	12/10/1945
19451013	286	35	35	18.6	35	0	25	10.2	75	27.6	35	11.7	35	20.8	54.6	13/10/1945
19451014	287	36.1	35	20.7	35	0	25	10.3	75	24.5	35	11.4	35	19.1	46.7	14/10/1945
19451015	288	36.6	35	20.7	35	0	25	10.2	75	25.3	35	13.9	35	22.6	57	15/10/1945
19451016	289	34.1	35	19.8	35	0	25	10.3	75	25.3	35	11.9	35	22.2	51.6	16/10/1945
19451017	290	31.2	35	17.9	35	0	25	10.3	75	28.5	35	7.4	35	16.3	36.1	17/10/1945
19451018	291	31.9	35	15.8	35	0	25	10.4	75	12.2	35	6.6	35	14	36.8	18/10/1945
19451019	292	33.1	35	15.7	35	0	25	10.4	75	25.7	35	7.7	35	15.2	43.2	19/10/1945
19451020	293	33.4	35	15.1	35	0	25	10.4	75	28.6	35	9.4	35	18.3	54.8	20/10/1945
19451021	294	35.1	35	17.3	35	0	25	10.4	75	28.6	35	12.5	35	22.1	63.3	21/10/1945
19451022	295	37.3	35	21	35	0	25	10.4	75	28.1	35	15.5	35	24.3	62.4	22/10/1945
19451023	296	37.9	35	23	35	0	25	10.2	75	26.6	35	18.1	35	27.5	64.5	23/10/1945
19451024	297	35.5	35	23.2	35	0	25	10.3	75	26.1	35	17.5	35	30.3	61.6	24/10/1945
19451025	298	36.5	35	21.7	35	0.8	25	10.6	75	25.3	35	18.3	35	30	70.5	25/10/1945
19451026	299	35.8	35	23	35	0	25	10.9	75	25.4	35	17.2	35	29.3	61.2	26/10/1945
19451027	300	37.1	35	21.9	35	0	25	10.8	75	24.4	35	21.6	35	34.2	82.2	27/10/1945
19451028	301	31.4	35	21.7	35	0	25	10.8	75	21.1	35	17	35	37	65.5	28/10/1945
19451029	302	31.4	35	19.6	35	0	25	11	75	27.4	35	8.8	35	19.1	38.6	29/10/1945
19451030	303	31.3	35	20.6	35	0	25	10.9	75	23.5	35	7.4	35	16.2	30.5	30/10/1945
19451031	304	32.7	35	20.7	35	0	25	10.8	75	26.6	35	8.7	35	17.6	35.7	31/10/1945
19451101	305	35.9	35	18.8	35	0	25	11	75	28.2	35	12.1	35	20.5	55.8	1/11/1945
19451102	306	35.6	35	22.5	35	0	25	10.9	75	23.7	35	14.4	35	24.8	52.9	2/11/1945
19451103	307	36.2	35	22.8	35	0	25	10.7	75	19	35	17.3	35	28.8	62.4	3/11/1945
19451104	308	38	35	23.6	35	0	25	10.4	75	23.2	35	17.7	35	26.7	60.8	4/11/1945
19451105	309	39.9	35	23.1	35	3.1	25	10	75	24.7	35	15.4	35	21	54.5	5/11/1945
19451106	310	38.3	35	21.3	35	0	25	10.2	75	30.2	35	13.9	35	20.6	54.9	6/11/1945
19451107	311	39.8	35	21.7	35	0	25	10.2	75	29.2	35	13.8	35	18.9	53.2	7/11/1945
19451108	312	38.7	35	23.7	35	0	25	10.2	75	29.4	35	14.3	35	20.8	48.8	8/11/1945
19451109	313	38.5	35	24	35	0	25	10	75	29.2	35	15.6	35	22.9	52.3	9/11/1945
19451110	314	34.4	35	21.7	35	0	25	10.1	75	27.4	35	14	35	25.7	54	10/11/1945
19451111	315	34.6	35	20.2	35	0	25	9.8	75	28.8	35	11.1	35	20.2	46.9	11/11/1945
19451112	316	33.8	35	17.3	35	0	25	9.7	75	31.1	35	8.2	35	15.6	41.5	12/11/1945
19451113	317	35.3	35	16.7	35	0	25	9.9	75	30.4	35	8.6	35	15	45.3	13/11/1945
19451114	318	37.3	35	17.3	35	0	25	9.9	75	30.6	35	10.5	35	16.5	53.2	14/11/1945
19451115	319	38.9	35	19.1	35	0	25	10	75	31	35	12.2	35	17.5	55.2	15/11/1945
19451116	320	40.3	35	22.8	35	0	25	10	75	28.9	35	13.4	35	17.9	48.3	16/11/1945
19451117	321	39.6	35	24.7	35	0	25	10.1	75	30.1	35	14.8	35	20.5	47.6	17/11/1945
19451118	322	35.4	35	24.5	35	0	25	10	75	22.5	35	13.4	35	23.3	43.6	18/11/1945
19451119	323	30.5	35	22	35	0	25	10.1	75	10.9	35	11.7	35	26.8	44.3	19/11/1945
19451120	324	33.5	35	20.1	35	0	25	10.3	75	30	35	10.8	35	20.9	45.9	20/11/1945
19451121	325	34.7	35	20.2	35	0	25	10.5	75	31	35	9.5	35	17.2	40.1	21/11/1945
19451122	326	37.2	35	20.5	35	0	25	10.3	75	31.2	35	9.6	35	15.1	39.8	22/11/1945
19451123	327	38.4	35	19.5	35	0	25	10.3	75	30.9	35	12.2	35	18	53.8	23/11/1945
19451124	328	40.9	35	21.6	35	0	25	10.4	75	28.6	35	13.3	35	17.2	51.6	24/11/1945
19451125	329	40.3	35	24	35	0	25	10.2	75	27.8	35	16	35	21.3	53.6	25/11/1945
19451126	330	39	35	24.2	35	0	25	9.9	75	29	35	16	35	22.9	53	26/11/1945
19451127	331	38.5	35	23.2	35	0	25	10.1	75	30.6	35	17	35	25	59.8	27/11/1945
19451128	332	39.3	35	25.5	35	0	25	10.3	75	23.5	35	16.3	35	22.9	50	28/11/1945
19451129	333	39.5	35	24.5	35	0	25	10.3	75	22.7	35	16.9	35	23.5	55	29/11/1945
19451130	334	37.1	35	22.4	35	0	25	10.5	75	29.2	35	15.9	35	25.2	58.7	30/11/1945
19451201	335	37.9	35	20.4	35	0	25	10.8	75	31.2	35	10.8	35	16.4	45.1	1/12/1945
19451202	336	40.2	35	21.3	35	0	25	11.1	75	30.8	35	14.3	35	19.2	56.5	2/12/1945
19451203	337	40.7	35	21.7	35	0	25	11.1	75	30.8	35	16	35	20.9	61.7	3/12/1945
19451204	338	41.5	35	24.8	35	0	25	11.3	75	26.4	35	19	35	23.8	60.7	4/12/1945
19451205	339	42.5	35	26.2	35	0	25	11.1	75	26.8	35	17.2	35	20.4	50.6	5/12/1945
19451206	340	43.1	35	25.6	35	0	25	10.6	75	30.3	35	17.4	35	20	53	6/12/1945
19451207	341	42.1	35	26.5	35	0	25	9.8	75	26.2	35	17.1	35	20.7	49.4	7/12/1945
19451208	342	38.9	35	24.1	35	0	25	9.3	75	26.4	35	21.6	35	31.1	72	8/12/1945
19451209	343	40.8	35	24.2	35	0	25	9.2	75	27.7	35	20.7	35	26.9	68.6	9/12/1945
19451210	344	38.8	35	24.3	35	0.1	25	9.4	75	23.1	35	20.1	35	29.1	66.2	10/12/1945
19451211	345	36.1	35	23.9	35	9.7	25	9.3	75	21.7						

19451212	346	38.4	35	23.5	35	5.5	25	9.2	75	25.3	35	17.6	35	26	60.8	12/12/1945
19451213	347	40.8	35	24.3	35	0	25	9.4	75	28.2	35	17.4	35	22.6	57.3	13/12/1945
19451214	348	42.2	35	24.2	35	0	25	9.5	75	29.6	35	22.8	35	27.5	75.5	14/12/1945
19451215	349	43.2	35	26.3	35	0.1	25	9.2	75	27.5	35	22.2	35	25.4	64.9	15/12/1945
19451216	350	41.6	35	27.2	35	0.2	25	9.6	75	26.2	35	20.5	35	25.5	56.8	16/12/1945
19451217	351	31.2	35	22.2	35	13.7	25	9.7	75	15.7	35	20.8	35	45.8	77.8	17/12/1945
19451218	352	34.3	35	18.7	35	0.3	25	9.5	75	28.3	35	18.9	35	34.9	87.7	18/12/1945
19451219	353	37.9	35	24	35	0	25	9.5	75	27.7	35	17.7	35	26.9	59.3	19/12/1945
19451220	354	40.2	35	25.2	35	0	25	9.5	75	29.5	35	18	35	24.1	56.2	20/12/1945
19451221	355	36.8	35	27.7	35	0.3	25	9.6	75	20.8	35	20.1	35	32.4	54.1	21/12/1945
19451222	356	33.2	35	22.8	35	0	25	9.8	75	14.4	35	19.3	35	37.9	69.6	22/12/1945
19451223	357	32.8	35	23.6	35	0.6	25	9.7	75	16.7	35	20.3	35	40.8	69.7	23/12/1945
19451224	358	35.4	35	23.7	35	0.7	25	9.3	75	13.8	35	22.1	35	38.4	75.4	24/12/1945
19451225	359	33.7	35	24	35	2.1	25	8.9	75	13.7	35	22.6	35	43.2	75.8	25/12/1945
19451226	360	33.1	35	22.4	35	0.4	25	8.9	75	12.1	35	21	35	41.5	77.5	26/12/1945
19451227	361	30.3	35	22.2	35	3.4	25	8.5	75	16.9	35	21.9	35	50.7	81.9	27/12/1945
19451228	362	34.9	35	21	35	39.6	25	8.3	75	20.1	35	20.5	35	36.7	82.5	28/12/1945
19451229	363	38.2	35	21.2	35	0	25	8.6	75	28.7	35	16.6	35	24.8	66	29/12/1945
19451230	364	40.3	35	25.4	35	0	25	8.9	75	30	35	19.2	35	25.6	59.2	30/12/1945
19451231	365	39.6	35	26.5	35	0	25	8.4	75	28.8	35	20.9	35	28.9	60.4	31/12/1945
19460101	1	41.1	35	25.9	35	0	25	8.7	75	29.4	35	21.7	35	27.7	65	1/01/1946
19460102	2	42.7	35	27	35	0	25	8.7	75	27.4	35	21.8	35	25.6	61.2	2/01/1946
19460103	3	41.4	35	26.7	35	1.1	25	8.5	75	29	35	21.7	35	27.3	62	3/01/1946
19460104	4	41.2	35	26.3	35	0.8	25	8.8	75	26.7	35	24.8	35	31.5	72.5	4/01/1946
19460105	5	39.5	35	23.5	35	0	25	8.6	75	18.4	35	25.6	35	35.6	88.4	5/01/1946
19460106	6	37	35	25.7	35	8.1	25	8.6	75	16.1	35	22.6	35	36	68.5	6/01/1946
19460107	7	37	35	24.9	35	0	25	8.6	75	18.7	35	20	35	31.9	63.5	7/01/1946
19460108	8	38.1	35	23.4	35	3.1	25	9	75	20.8	35	21.7	35	32.6	75.4	8/01/1946
19460109	9	29.3	35	23.1	35	24.3	25	9.1	75	14.7	35	22.9	35	56.2	81.1	9/01/1946
19460110	10	26.3	35	19.4	35	12.3	25	9.2	75	11.4	35	22.1	35	64.6	98.2	10/01/1946
19460111	11	30	35	22	35	40.9	25	9.2	75	17.8	35	23.7	35	55.9	89.7	11/01/1946
19460112	12	34.5	35	22.8	35	13.2	25	9.1	75	20.6	35	26.8	35	49	96.6	12/01/1946
19460113	13	33.9	35	23.3	35	15.7	25	9	75	20.8	35	27.7	35	52.4	96.9	13/01/1946
19460114	14	34.4	35	24.1	35	0.7	25	9.1	75	22.5	35	26.8	35	49.3	89.3	14/01/1946
19460115	15	34.4	35	24	35	2.1	25	9.1	75	20.3	35	26.4	35	48.5	88.5	15/01/1946
19460116	16	31.9	35	23.4	35	17.2	25	9.3	75	15.7	35	26.5	35	56	92.1	16/01/1946
19460117	17	31.8	35	23.7	35	7.8	25	9.4	75	12.4	35	28.3	35	60.2	96.6	17/01/1946
19460118	18	34	35	24.4	35	0.5	25	9.4	75	17.5	35	26.9	35	50.6	88	18/01/1946
19460119	19	34.7	35	23.7	35	16.6	25	9.2	75	17.7	35	26.7	35	48.3	91.1	19/01/1946
19460120	20	35.2	35	23.1	35	0	25	9.3	75	17.8	35	25	35	44	88.5	20/01/1946
19460121	21	37.8	35	24.2	35	0	25	9.3	75	25	35	25.7	35	39.2	85.1	21/01/1946
19460122	22	38.1	35	25.5	35	0	25	9.1	75	19.8	35	26.4	35	39.6	80.9	22/01/1946
19460123	23	39.3	35	26.3	35	0	25	9.1	75	21.2	35	31.6	35	44.5	92.4	23/01/1946
19460124	24	38.3	35	25.3	35	0	25	8.7	75	24.6	35	21.5	35	31.9	66.7	24/01/1946
19460125	25	37.4	35	24.9	35	0	25	8.7	75	23.3	35	25.8	35	40.2	82	25/01/1946
19460126	26	35.7	35	24.4	35	1.2	25	8.6	75	18.7	35	26.3	35	45	86.1	26/01/1946
19460127	27	37.9	35	25.2	35	1.9	25	8.8	75	21.8	35	27.3	35	41.4	85.2	27/01/1946
19460128	28	35.2	35	22.4	35	42	25	8.9	75	21.6	35	26.9	35	47.3	99.3	28/01/1946
19460129	29	36.5	35	25.7	35	0	25	9.3	75	24.3	35	28.7	35	47	86.9	29/01/1946
19460130	30	36.3	35	24.8	35	0	25	9.3	75	26.4	35	27.6	35	45.7	88.2	30/01/1946
19460131	31	36.2	35	24.8	35	0	25	9.2	75	27.2	35	27.2	35	45.3	86.9	31/01/1946
19460201	32	36.8	35	24.3	35	0	25	9.2	75	26.3	35	26.5	35	42.7	87.3	1/02/1946
19460202	33	37.5	35	24.5	35	0	25	9	75	27.1	35	24.8	35	38.5	80.7	2/02/1946
19460203	34	38.9	35	25.9	35	0	25	8.8	75	25.9	35	27.1	35	39	81.1	3/02/1946
19460204	35	38	35	25.9	35	0	25	8.4	75	27.9	35	27	35	40.7	80.8	4/02/1946
19460205	36	37.1	35	24.2	35	4.7	25	8.6	75	25.2	35	23.3	35	36.9	77.2	5/02/1946
19460206	37	36.7	35	25.1	35	1.5	25	8.7	75	19.2	35	24.7	35	40	77.5	6/02/1946
19460207	38	35.8	35	24.9	35	0	25	8.8	75	24.8	35	25.5	35	43.4	81	7/02/1946
19460208	39	36.2	35	23.6	35	0	25	8.9	75	26.9	35	24.2	35	40.3	83.1	8/02/1946
19460209	40	36.2	35	24.9	35	0	25	8.7	75	26	35	24.2	35	40.3	76.9	9/02/1946
19460210	41	36.2	35	25	35	2.5	25	8.5	75	18	35	25.3	35	42.1	79.9	10/02/1946
19460211	42	30.4	35	24.1	35	10.7	25	8.5	75	10.5	35	29.1	35	67	97	11/02/1946
19460212	43	29.6	35	24	35	18.2	25	8.3	75	8.4	35	28.5	35	68.7	95.5	12/02/1946
19460213	44	31.3	35	23.2	35	73.6	25	8	75	12.4	35	28.3	35	61.9	99.6	13/02/1946
19460214	45	29.8	35	22.6	35	74.8	25	8	75	14.7	35	28.3	35	67.5	100	14/02/1946
19460215	46	31.7	35	22.5	35	48.8	25	8	75	12.2	35	27.8	35	59.5	100	15/02/1946
19460216	47	32.5	35	23.1	35	10.4	25	8.1	75	15	35	28.5	35	58.3	100	16/02/1946
19460217	48	32.3	35	24.2	35	6.3	25	8.4	75	19	35	30.5	35	63.1	100	17/02/1946
19460218	49	32.9	35	22.8	35	3.5	25	8.7	75	19.1	35	25.7	35	51.4	92.6	18/02/1946
19460219	50	32.6	35	22.3	35	0	25	8.8	75	15.4	35	25.9	35	52.7	96.2	19/02/1946
19460220	51	32.8	35	22.8	35	0	25	8.9	75	22.3	35	24.3	35	48.9	87.6	20/02/1946
19460221	52	33.9	35	22.4	35	0	25	9.1	75	24.9	35	20.7	35	39.1	76.4	21/02/1946
19460222	53	36	35	20.8	35	0	25	8.9	75	28.3	35	20.7	35	34.8	84.3	22/02/1946
19460223	54	38	35	22.4	35	0	25	8.9	75	27	35	23.3	35	35.2	86	23/02/1946
19460224	55	36.7	35	24.4	35	0	25	9	75	23.7	35	27.5	35	44.5	90	24/02/1946
19460225	56	36.6	35	23.6	35	0	25	7.8	75	24.8	35	27.7	35	45.1	95.1	25/02/1946
19460226	57	36	35	24.4	35	0.2	25	7.3	75	21.3	35	27.5	35	46.3	90	26/02/1946
19460227	58	34.8	35	24.2	35	1.2	25	6.6	75	22.7	35	26.2	35	47.1	86.8	27/02/1946
19460228	59	34.1	35	22.7	35	0	25	8.4	75	23.1	35	19.5	35	36.5	70.7	28/02/1946
19460301	60	34.8	35	22.5	35	0	25	6.6	75	21.7	35	19.1	35	34.3	70.1	1/03/1946
19460302	61	34.2	35	23.4	35	0	25	6.3	75	19.7	35	21.4	35	39.8	74.4	2/03/1946
19460303	62	31.5	35	23.2	35	0	25	6.5	75	18.6	35	22	35	47.6	77.4	3/03/1946
19460304	63	33	35	22.2	35	0	25	6.8	75	22.						

19460305	64	32.8	35	21.2	35	0	25	7	75	25.9	35	18.4	35	37	73.1	5/03/1946
19460306	65	33.5	35	20.6	35	0	25	7.1	75	25	35	18.7	35	36.1	77.1	6/03/1946
19460307	66	35.6	35	19.9	35	0	25	7.1	75	27.3	35	19.6	35	33.7	84.4	7/03/1946
19460308	67	38.2	35	21.1	35	0	25	7.3	75	26.6	35	18.8	35	28.1	75.2	8/03/1946
19460309	68	38.6	35	22	35	0	25	7.3	75	27.5	35	20	35	29.2	75.7	9/03/1946
19460310	69	39.2	35	21.9	35	0	25	7.5	75	27	35	18.9	35	26.7	72	10/03/1946
19460311	70	33.7	35	21.2	35	0	25	7.5	75	25.8	35	12	35	22.9	47.7	11/03/1946
19460312	71	34.2	35	20.5	35	0	25	7.7	75	18.6	35	11.2	35	20.8	46.5	12/03/1946
19460313	72	36.7	35	21.5	35	0	25	7.9	75	23.4	35	10.1	35	16.4	39.4	13/03/1946
19460314	73	37.7	35	22.5	35	0	25	8	75	25.6	35	18.2	35	27.9	66.8	14/03/1946
19460315	74	38.3	35	22.6	35	0	25	8	75	24.8	35	16.4	35	24.4	59.8	15/03/1946
19460316	75	28.3	35	20.6	35	0	25	8	75	26.2	35	14	35	36.4	57.7	16/03/1946
19460317	76	29.5	35	14	35	0	25	7.8	75	26.1	35	7.1	35	17.2	44.4	17/03/1946
19460318	77	33.2	35	14.3	35	0	25	7.8	75	25.5	35	7.8	35	15.3	47.9	18/03/1946
19460319	78	36.1	35	16.8	35	0	25	7.8	75	26.6	35	11.1	35	18.6	58.1	19/03/1946
19460320	79	37.6	35	20.1	35	0	25	7.9	75	25.2	35	14.8	35	22.8	62.9	20/03/1946
19460321	80	38.4	35	21.3	35	0	25	7.9	75	24.9	35	16.8	35	24.8	66.3	21/03/1946
19460322	81	39.1	35	21.9	35	0	25	8.2	75	25.5	35	16.5	35	23.5	62.8	22/03/1946
19460323	82	39.7	35	22.2	35	0	25	8.3	75	26.1	35	14.9	35	20.5	55.7	23/03/1946
19460324	83	36	35	22.2	35	0	25	8.3	75	26.3	35	13.1	35	22	49	24/03/1946
19460325	84	30.4	35	18.8	35	0	25	8.1	75	26.6	35	9	35	20.7	41.5	25/03/1946
19460326	85	29.8	35	14.9	35	0	25	8.2	75	26.6	35	5.3	35	12.6	31.3	26/03/1946
19460327	86	32.1	35	12.7	35	0	25	8	75	26.5	35	6.9	35	14.4	47	27/03/1946
19460328	87	35.2	35	13.7	35	0	25	7.8	75	26.2	35	6.5	35	11.4	41.5	28/03/1946
19460329	88	36.7	35	17.5	35	0	25	7.9	75	24.7	35	8.5	35	13.8	42.5	29/03/1946
19460330	89	35.9	35	19.7	35	0	25	8	75	25.1	35	11.9	35	20.1	51.9	30/03/1946
19460331	90	35.4	35	19.6	35	0	25	7.7	75	24	35	12.3	35	21.4	54	31/03/1946
19460401	91	35	35	19.6	35	0	25	7.6	75	22.1	35	14	35	24.9	61.4	1/04/1946
19460402	92	35	35	20.2	35	0	25	7.6	75	22.5	35	13.8	35	24.5	58.3	2/04/1946
19460403	93	35.7	35	20.5	35	0	25	7.4	75	22.8	35	14.9	35	25.5	61.8	3/04/1946
19460404	94	36.1	35	21.1	35	0	25	7.5	75	24.1	35	14	35	23.4	56	4/04/1946
19460405	95	35.6	35	22.7	35	0	25	7.6	75	22.3	35	13.6	35	23.4	49.3	5/04/1946
19460406	96	33.2	35	20.2	35	0	25	7.8	75	22.2	35	11.3	35	22.2	47.8	6/04/1946
19460407	97	32.9	35	16.4	35	0	25	7.6	75	23.6	35	10	35	20	53.6	7/04/1946
19460408	98	32.6	35	14.2	35	0	25	7.5	75	24.4	35	8.3	35	16.9	51.3	8/04/1946
19460409	99	30.9	35	15.2	35	0	25	7.4	75	23.2	35	9.3	35	20.8	53.9	9/04/1946
19460410	100	31.3	35	12.2	35	0	25	7.5	75	23.9	35	7.5	35	16.4	52.8	10/04/1946
19460411	101	32.4	35	13	35	0	25	7.4	75	24	35	10.2	35	21	68.1	11/04/1946
19460412	102	33	35	16.5	35	0	25	7.4	75	21.1	35	11.9	35	23.7	63.4	12/04/1946
19460413	103	32.6	35	16.7	35	0	25	7.4	75	23.8	35	10	35	20.3	52.6	13/04/1946
19460414	104	30.4	35	14.3	35	0	25	7.4	75	24.2	35	9.8	35	22.6	60.2	14/04/1946
19460415	105	28.7	35	12.7	35	0	25	7.3	75	23.9	35	9	35	22.9	61.3	15/04/1946
19460416	106	28.4	35	11.3	35	0	25	7.5	75	23.9	35	8.9	35	23	66.5	16/04/1946
19460417	107	30.1	35	10.5	35	0	25	7.5	75	23.7	35	9.6	35	22.5	75.7	17/04/1946
19460418	108	28.9	35	11.7	35	0	25	7.4	75	23.7	35	7.7	35	19.3	56	18/04/1946
19460419	109	29.1	35	10.8	35	0	25	7.5	75	23.6	35	7.5	35	18.6	57.9	19/04/1946
19460420	110	31	35	10.9	35	0	25	7.2	75	23	35	7.6	35	16.9	58.3	20/04/1946
19460421	111	32.9	35	11.1	35	0	25	6.9	75	21.7	35	9.9	35	19.8	75	21/04/1946
19460422	112	31.9	35	14.8	35	0	25	6.5	75	21.2	35	11.9	35	25.2	70.7	22/04/1946
19460423	113	31.3	35	14.9	35	0	25	6.3	75	22	35	12.6	35	27.6	74.4	23/04/1946
19460424	114	30.1	35	13.2	35	0	25	6.2	75	22.5	35	10.2	35	23.9	67.3	24/04/1946
19460425	115	29.4	35	10.2	35	0	25	6.4	75	22.7	35	9.1	35	22.2	73.2	25/04/1946
19460426	116	31.2	35	13	35	0	25	6.4	75	22.7	35	8.9	35	19.6	59.5	26/04/1946
19460427	117	31.8	35	12.9	35	0	25	6.4	75	16.7	35	9.3	35	19.8	62.5	27/04/1946
19460428	118	34	35	16	35	0	25	6.6	75	21.1	35	9.9	35	18.6	54.5	28/04/1946
19460429	119	34.5	35	16.7	35	0	25	6.6	75	21	35	11.8	35	21.6	62.1	29/04/1946
19460430	120	35.3	35	17.5	35	0	25	6.6	75	20.4	35	13	35	22.7	65	30/04/1946
19460501	121	34	35	19.1	35	0	25	6.6	75	18.3	35	15.3	35	28.8	69.2	1/05/1946
19460502	122	34.5	35	18.6	35	0	25	6.5	75	20.9	35	15.4	35	28.2	71.9	2/05/1946
19460503	123	33.2	35	16.8	35	0	25	6.4	75	20.6	35	12.5	35	24.6	65.4	3/05/1946
19460504	124	32.6	35	13.6	35	0	25	6.3	75	19.8	35	11.5	35	23.4	73.9	4/05/1946
19460505	125	32.1	35	16.3	35	0	25	6.3	75	18.7	35	11.4	35	23.8	61.5	5/05/1946
19460506	126	31.2	35	18.5	35	0	25	6.3	75	9.3	35	12	35	26.4	56.4	6/05/1946
19460507	127	31.1	35	18.1	35	0	25	6.4	75	16.5	35	12	35	26.6	57.8	7/05/1946
19460508	128	31.5	35	18.1	35	0	25	6.4	75	19.8	35	12.6	35	27.3	60.7	8/05/1946
19460509	129	31.9	35	18.6	35	0	25	6.4	75	18.7	35	14.8	35	31.3	69.1	9/05/1946
19460510	130	32	35	19.2	35	0	25	6.2	75	19	35	16.2	35	34.1	72.8	10/05/1946
19460511	131	32.2	35	18.2	35	0	25	6.1	75	18.3	35	16.3	35	33.9	78	11/05/1946
19460512	132	31.3	35	17.6	35	0	25	6	75	17.2	35	13.9	35	30.4	69.1	12/05/1946
19460513	133	30.4	35	18.7	35	0	25	5.8	75	16.7	35	13.6	35	31.3	63.1	13/05/1946
19460514	134	29.9	35	17.6	35	0	25	5.8	75	18.6	35	12.3	35	29.2	61.2	14/05/1946
19460515	135	30.4	35	15.9	35	0	25	5.7	75	17.7	35	10.7	35	24.6	59.3	15/05/1946
19460516	136	30.8	35	15.5	35	0	25	5.8	75	17.9	35	10.6	35	23.9	60.2	16/05/1946
19460517	137	30.8	35	14.5	35	0	25	5.7	75	17.5	35	9.5	35	21.4	57.6	17/05/1946
19460518	138	21.8	35	14.9	35	0	25	5.5	75	17.5	35	8.8	35	33.7	52	18/05/1946
19460519	139	22	35	8.8	35	0	25	5.5	75	18	35	6.6	35	25	58.3	19/05/1946
19460520	140	25.2	35	8.2	35	0	25	5.4	75	19.7	35	8.6	35	26.8	79.1	20/05/1946
19460521	141	27.2	35	8.7	35	0	25	5.2	75	20	35	7.1	35	19.7	63.2	21/05/1946
19460522	142	29.1	35	7.9	35	0	25	5.3	75	19.6	35	8.3	35	20.6	78	22/05/1946
19460523	143	30.3	35	11.4	35	0	25	5.3	75	19.6	35	10.7	35	24.8	79.4	23/05/1946
19460524	144	31.7	35	13.4	35	0	25	5.3	75	19.4	35	11.6	35	24.8	75.5	24/05/1946
19460525	145	32.2	35	13.8	35	0	25	5.3	75	19.4	35	11.7	35	24.3	74.2	25/05/1946
19460526	146	32.3	35	13.8	35	0	25	5.2	75	19.5	35	12.5	35	25.8	79.3	26/05/1946

19460527	147	31.6	35	13.6	35	0	25	5.2	75	19.2	35	11.7	35	25.2	75.2	27/05/1946
19460528	148	31.1	35	13.5	35	0	25	5.2	75	19.1	35	11.1	35	24.6	71.8	28/05/1946
19460529	149	31.8	35	14	35	0	25	5.3	75	19.1	35	12.4	35	26.4	77.6	29/05/1946
19460530	150	29.8	35	15.2	35	0	25	5.2	75	19	35	15	35	35.8	86.9	30/05/1946
19460531	151	24.5	35	13.2	35	0	25	5.2	75	19.4	35	9.6	35	31.2	63.3	31/05/1946
19460601	152	22.9	35	8.7	35	0	25	5.1	75	19.4	35	7.9	35	28.3	70.3	1/06/1946
19460602	153	22.6	35	7.7	35	0	25	5	75	19	35	7.5	35	27.4	71.4	2/06/1946
19460603	154	20.1	35	7.5	35	0	25	5	75	19	35	6.5	35	27.6	62.7	3/06/1946
19460604	155	20.6	35	5.8	35	0	25	4.9	75	19.3	35	6.4	35	26.4	69.4	4/06/1946
19460605	156	22.1	35	6.4	35	0	25	5	75	18.7	35	7	35	26.3	72.9	5/06/1946
19460606	157	22.6	35	5.2	35	0	25	5.1	75	18.8	35	6.3	35	23	71.3	6/06/1946
19460607	158	24.6	35	4.5	35	0	25	5	75	18.7	35	5.3	35	17.1	63	7/06/1946
19460608	159	27.5	35	4.6	35	0	25	5	75	18.8	35	5	35	13.6	59	8/06/1946
19460609	160	28.9	35	4.9	35	0	25	5.1	75	18.6	35	6	35	15.1	69.3	9/06/1946
19460610	161	29.5	35	7.8	35	0	25	4.9	75	18.4	35	8.2	35	19.9	77.5	10/06/1946
19460611	162	24.1	35	10.7	35	0	25	4.9	75	18	35	7.8	35	26	60.7	11/06/1946
19460612	163	27.5	35	8.2	35	0	25	5	75	18.7	35	7	35	19.1	64.4	12/06/1946
19460613	164	27.7	35	10.9	35	0	25	4.8	75	17.9	35	8.4	35	22.6	64.5	13/06/1946
19460614	165	25.6	35	11	35	0	25	4.8	75	15.7	35	9.2	35	28	70.1	14/06/1946
19460615	166	27.8	35	9.8	35	0	25	4.8	75	18.1	35	9.3	35	24.9	76.8	15/06/1946
19460616	167	28.1	35	10.1	35	0	25	4.8	75	17.1	35	10.7	35	28.1	86.6	16/06/1946
19460617	168	28.2	35	11.1	35	0	25	4.8	75	17.2	35	10.7	35	28	81	17/06/1946
19460618	169	26.7	35	12.6	35	0	25	4.8	75	15.9	35	10.2	35	29.1	70	18/06/1946
19460619	170	25	35	11.6	35	0	25	4.9	75	17.4	35	8.8	35	27.8	64.5	19/06/1946
19460620	171	20.5	35	8	35	0	25	5	75	18.8	35	6.6	35	27.4	61.6	20/06/1946
19460621	172	20.5	35	3.1	35	0	25	5.1	75	18.7	35	4.9	35	20.3	64.2	21/06/1946
19460622	173	24	35	3	35	0	25	5.1	75	18.7	35	5	35	16.8	66	22/06/1946
19460623	174	25.1	35	3.5	35	0	25	5.2	75	18.8	35	5.1	35	16	65	23/06/1946
19460624	175	19.3	35	4.2	35	0	25	5.2	75	18.7	35	6.5	35	29	78.9	24/06/1946
19460625	176	18.5	35	3.4	35	0	25	5.1	75	18.6	35	5.8	35	27.2	74.4	25/06/1946
19460626	177	20.1	35	2.4	35	0	25	5.1	75	18.4	35	5	35	21.3	68.9	26/06/1946
19460627	178	24	35	4.8	35	0	25	5	75	18	35	6.1	35	20.4	71	27/06/1946
19460628	179	27.7	35	12.2	35	0	25	5	75	14.1	35	10.1	35	27.2	71.1	28/06/1946
19460629	180	20.1	35	7.6	35	0	25	5.1	75	17.4	35	8.7	35	37	83.4	29/06/1946
19460630	181	21	35	4.7	35	0	25	5.1	75	18.3	35	7.5	35	30.2	87.8	30/06/1946
19460701	182	21.2	35	5.9	35	0	25	4.9	75	15.9	35	6.5	35	25.8	70	1/07/1946
19460702	183	22.4	35	3.4	35	0	25	4.9	75	18.2	35	7.2	35	26.6	92.4	2/07/1946
19460703	184	21.5	35	3.6	35	0	25	5	75	18.8	35	6.3	35	24.6	79.7	3/07/1946
19460704	185	22.8	35	4.9	35	0	25	4.9	75	18.2	35	8.5	35	30.6	98.2	4/07/1946
19460705	186	25.5	35	4.6	35	0	25	4.9	75	18.2	35	6.6	35	20.2	77.8	5/07/1946
19460706	187	27	35	5.7	35	0	25	5	75	18.8	35	6.7	35	18.8	73.2	6/07/1946
19460707	188	27.1	35	7	35	0	25	5	75	19.1	35	6.6	35	18.4	65.9	7/07/1946
19460708	189	25.7	35	7.1	35	0	25	5.1	75	19	35	6.7	35	20.3	66.5	8/07/1946
19460709	190	24.8	35	7.9	35	0	25	5.1	75	19	35	7.7	35	24.6	72.3	9/07/1946
19460710	191	24.7	35	8	35	0	25	5.2	75	19.2	35	6.2	35	19.9	57.8	10/07/1946
19460711	192	27.1	35	10.4	35	0	25	5.1	75	19.1	35	8	35	22.3	63.5	11/07/1946
19460712	193	28.2	35	10.5	35	0	25	5.1	75	18.3	35	10	35	26.2	78.8	12/07/1946
19460713	194	28.9	35	10.6	35	0	25	5.1	75	18.4	35	11	35	27.6	86.1	13/07/1946
19460714	195	29.7	35	10.7	35	0	25	5.1	75	19.1	35	10.8	35	25.9	84	14/07/1946
19460715	196	29.1	35	12.2	35	0	25	5.1	75	18.9	35	11.4	35	28.3	80.3	15/07/1946
19460716	197	30.6	35	11.3	35	0	25	5.2	75	19.2	35	10.1	35	23	75.5	16/07/1946
19460717	198	22.7	35	12.3	35	0	25	5.3	75	19.3	35	9.5	35	34.4	66.5	17/07/1946
19460718	199	21.1	35	6.2	35	0	25	5.4	75	19.3	35	6.4	35	25.6	67.5	18/07/1946
19460719	200	24	35	3.4	35	0	25	5.5	75	19.5	35	5.3	35	17.8	68	19/07/1946
19460720	201	27	35	3.8	35	0	25	5.6	75	20.1	35	5.3	35	14.9	66.1	20/07/1946
19460721	202	28.9	35	6	35	0	25	5.6	75	20.3	35	6.1	35	15.3	65.3	21/07/1946
19460722	203	30.6	35	7.3	35	0	25	5.6	75	20	35	7.1	35	16.2	69.5	22/07/1946
19460723	204	31.7	35	9	35	0	25	5.6	75	20.1	35	9.1	35	19.5	79.3	23/07/1946
19460724	205	31.3	35	10	35	0	25	5.5	75	19.9	35	9.4	35	20.6	76.6	24/07/1946
19460725	206	29.7	35	11.7	35	0	25	5.6	75	19.5	35	10.7	35	25.7	77.9	25/07/1946
19460726	207	24.2	35	12.6	35	0	25	5.6	75	20.3	35	7.7	35	25.5	52.8	26/07/1946
19460727	208	25.3	35	5	35	0	25	5.7	75	20.6	35	6	35	18.6	68.8	27/07/1946
19460728	209	27.9	35	6.7	35	0	25	5.7	75	20.8	35	5.8	35	15.4	59.1	28/07/1946
19460729	210	28.5	35	7.4	35	0	25	5.7	75	20.9	35	6.8	35	17.5	66.1	29/07/1946
19460730	211	30.7	35	7.3	35	0	25	5.7	75	20.6	35	8.1	35	18.3	79.3	30/07/1946
19460731	212	24.1	35	10.6	35	0	25	5.7	75	20.6	35	7.8	35	26	61.1	31/07/1946
19460801	213	24	35	6.8	35	0	25	5.8	75	21	35	6.5	35	21.8	65.8	1/08/1946
19460802	214	25.5	35	7.8	35	0	25	5.8	75	20.6	35	7.6	35	23.3	71.9	2/08/1946
19460803	215	26.9	35	8.2	35	0	25	5.9	75	21.1	35	7.1	35	20	65.3	3/08/1946
19460804	216	28.8	35	9	35	0	25	6	75	21.1	35	8.3	35	21	72.3	4/08/1946
19460805	217	28.5	35	9.1	35	0	25	6	75	20.9	35	9.6	35	24.7	83.1	5/08/1946
19460806	218	28.5	35	11.2	35	0	25	6.1	75	21	35	9.3	35	23.9	70	6/08/1946
19460807	219	30	35	10.2	35	0	25	6.2	75	21.2	35	8	35	18.9	64.3	7/08/1946
19460808	220	31.6	35	10.6	35	0	25	6.3	75	21.1	35	9.1	35	19.6	71.2	8/08/1946
19460809	221	32.3	35	11.3	35	0	25	6.4	75	21.4	35	8.8	35	18.2	65.8	9/08/1946
19460810	222	32.8	35	13.5	35	0	25	6.4	75	21.4	35	8.6	35	17.3	55.6	10/08/1946
19460811	223	32.9	35	13.1	35	0	25	6.5	75	21.8	35	9.4	35	18.8	62.4	11/08/1946
19460812	224	32.2	35	12.7	35	0	25	6.6	75	21.7	35	9.7	35	20.2	66.1	12/08/1946
19460813	225	32.1	35	13.4	35	0	25	6.6	75	21.9	35	9.4	35	19.7	61.2	13/08/1946
19460814	226	27.6	35	12.7	35	0	25	6.6	75	21.9	35	10	35	27.1	68.1	14/08/1946
19460815	227	23.1	35	9.7	35	0	25	6.7	75	20.9	35	6.4	35	22.7	53.2	15/08/1946
19460816	228	25.4	35	6	35	0	25	6.6	75	22.1	35	5.1	35	15.7	54.6	16/08/1946
19460817	229	28.4	35	7.9	35	0	25	6.6	75	22.8	35	5.9	35	15.3	55.4	17/08/1946

19460818	230	28.2	35	10.1	35	0	25	6.7	75	22.5	35	7.8	35	20.4	63.1	18/08/1946
19460819	231	25.3	35	9.9	35	0	25	6.7	75	22.5	35	5.7	35	17.7	46.8	19/08/1946
19460820	232	28.5	35	7.2	35	0	25	6.8	75	22.2	35	5.4	35	13.9	53.2	20/08/1946
19460821	233	28.3	35	7.1	35	0	25	6.9	75	21.7	35	7.4	35	19.2	73.4	21/08/1946
19460822	234	26.6	35	11	35	0	25	6.9	75	22.4	35	7.6	35	21.8	57.9	22/08/1946
19460823	235	26.3	35	9.4	35	0	25	6.9	75	21	35	5.8	35	17	49.2	23/08/1946
19460824	236	27.3	35	10.8	35	0	25	7.1	75	21.2	35	6	35	16.5	46.4	24/08/1946
19460825	237	28.4	35	11.8	35	0	25	7.2	75	23.1	35	7.4	35	19.1	53.5	25/08/1946
19460826	238	29.7	35	10.6	35	0	25	7.2	75	23.4	35	6.5	35	15.6	50.9	26/08/1946
19460827	239	29.7	35	13.2	35	0	25	7.2	75	23.5	35	6.5	35	15.6	42.9	27/08/1946
19460828	240	25.6	35	12.6	35	0	25	7.3	75	24	35	7.4	35	22.5	50.8	28/08/1946
19460829	241	23.8	35	9.3	35	0	25	7.2	75	24.1	35	5.4	35	18.3	46.1	29/08/1946
19460830	242	26.2	35	7.4	35	0	25	7.2	75	22.9	35	6	35	17.6	58.3	30/08/1946
19460831	243	28.9	35	8	35	0	25	7.3	75	24.2	35	6	35	15.1	56	31/08/1946
19460901	244	31.5	35	12.7	35	0	25	7.5	75	16.8	35	9.9	35	21.4	67.5	1/09/1946
19460902	245	32.3	35	17.4	35	0	25	7.6	75	21.5	35	10.3	35	21.3	51.9	2/09/1946
19460903	246	34.6	35	17.4	35	0	25	7.8	75	21.3	35	11.7	35	21.3	58.9	3/09/1946
19460904	247	31.3	35	19.4	35	0	25	7.8	75	23.6	35	11.6	35	25.4	51.5	4/09/1946
19460905	248	31.1	35	18	35	0	25	7.9	75	24.3	35	8.9	35	19.7	43.1	5/09/1946
19460906	249	30.3	35	15	35	0	25	8	75	23.7	35	8.7	35	20.2	51.1	6/09/1946
19460907	250	28.4	35	14.4	35	0	25	8.1	75	21.5	35	5.5	35	14.2	33.5	7/09/1946
19460908	251	29.1	35	12.8	35	0	25	8.2	75	25.4	35	4.9	35	12.2	33.2	8/09/1946
19460909	252	30.2	35	10.9	35	0	25	8.2	75	25.4	35	5.7	35	13.3	43.7	9/09/1946
19460910	253	30.6	35	10.3	35	0	25	8.3	75	25.3	35	6.5	35	14.8	51.9	10/09/1946
19460911	254	31.6	35	12.6	35	0	25	8.3	75	25.6	35	8.1	35	17.4	55.6	11/09/1946
19460912	255	33.3	35	13.5	35	0	25	8.4	75	25.4	35	9.8	35	19.2	63.4	12/09/1946
19460913	256	34.7	35	13.1	35	0	25	8.4	75	25.2	35	12.5	35	22.6	83	13/09/1946
19460914	257	34.9	35	16.1	35	0	25	8.6	75	25	35	11.5	35	20.6	62.9	14/09/1946
19460915	258	37.8	35	17.3	35	0	25	8.7	75	25.7	35	11.3	35	17.2	57.3	15/09/1946
19460916	259	38.2	35	18.1	35	0	25	8.8	75	25.7	35	11.8	35	17.6	56.8	16/09/1946
19460917	260	37	35	19.1	35	0	25	8.8	75	25.7	35	13.5	35	21.5	61.1	17/09/1946
19460918	261	36.5	35	17.1	35	0	25	8.8	75	24.6	35	13.8	35	22.6	70.8	18/09/1946
19460919	262	33.4	35	21.5	35	0	25	8.7	75	25.8	35	13.5	35	26.2	52.7	19/09/1946
19460920	263	32.1	35	16.7	35	0	25	8.8	75	26	35	12.3	35	25.7	64.7	20/09/1946
19460921	264	34.5	35	16.7	35	0	25	8.8	75	25.6	35	12.5	35	22.9	65.8	21/09/1946
19460922	265	27.6	35	17.9	35	0	25	8.8	75	25.3	35	11.4	35	30.9	55.6	22/09/1946
19460923	266	28.1	35	11.9	35	0	25	9	75	26.6	35	6.4	35	16.8	46	23/09/1946
19460924	267	30.5	35	9.5	35	0	25	9.2	75	27.1	35	6.6	35	15.1	55.6	24/09/1946
19460925	268	28.7	35	11	35	0	25	9.1	75	26.9	35	5.9	35	15	45	25/09/1946
19460926	269	27	35	11.9	35	0	25	9.2	75	27.2	35	5.2	35	14.6	37.3	26/09/1946
19460927	270	30.5	35	10.4	35	0	25	9.4	75	27.5	35	6.5	35	14.9	51.6	27/09/1946
19460928	271	31.4	35	13.4	35	0	25	9.5	75	27.3	35	7.5	35	16.3	48.8	28/09/1946
19460929	272	32.5	35	14.1	35	0	25	9.4	75	27.7	35	8.2	35	16.8	51	29/09/1946
19460930	273	32	35	15	35	0	25	9.4	75	27.9	35	7	35	14.7	41.1	30/09/1946
19461001	274	32.7	35	12.8	35	0	25	9.6	75	28.1	35	6.5	35	13.1	44	1/10/1946
19461002	275	34.8	35	12.2	35	0	25	9.7	75	28	35	7.5	35	13.5	52.8	2/10/1946
19461003	276	36	35	15.2	35	0	25	9.6	75	27.9	35	7.9	35	13.3	45.8	3/10/1946
19461004	277	35.1	35	14.8	35	0	25	9.6	75	27.8	35	7.8	35	13.8	46.4	4/10/1946
19461005	278	37.1	35	14.3	35	0	25	9.8	75	27.3	35	9.4	35	14.9	57.7	5/10/1946
19461006	279	34.4	35	17.7	35	0	25	9.9	75	28.2	35	9.2	35	16.9	45.5	6/10/1946
19461007	280	32.7	35	17.9	35	0	25	10.1	75	28.5	35	7.9	35	16	38.5	7/10/1946
19461008	281	36.1	35	14.3	35	0	25	10.1	75	28.5	35	7	35	11.7	43	8/10/1946
19461009	282	35.7	35	19.7	35	0	25	10.2	75	28	35	10.7	35	18.3	46.6	9/10/1946
19461010	283	34.6	35	21.3	35	0	25	10.4	75	27.1	35	10.8	35	19.6	42.7	10/10/1946
19461011	284	34.5	35	20	35	0	25	10.2	75	27.3	35	11.9	35	21.8	50.9	11/10/1946
19461012	285	34.6	35	19	35	0	25	10.2	75	27.9	35	11.5	35	20.9	52.4	12/10/1946
19461013	286	36.1	35	18.3	35	0	25	10.2	75	27.2	35	14	35	23.4	66.6	13/10/1946
19461014	287	38.1	35	22.3	35	0	25	10.3	75	26.1	35	16.8	35	25.2	62.4	14/10/1946
19461015	288	29.5	35	20.1	35	1.2	25	10.2	75	23.4	35	12	35	29.1	51	15/10/1946
19461016	289	25.5	35	13.1	35	0	25	10.3	75	28.1	35	5.3	35	16.2	35.2	16/10/1946
19461017	290	28.8	35	11.5	35	0	25	10.3	75	29.4	35	3.6	35	9.1	26.5	17/10/1946
19461018	291	32.5	35	11.6	35	0	25	10.4	75	28.6	35	5.8	35	11.9	42.5	18/10/1946
19461019	292	34.1	35	13.9	35	0	25	10.4	75	29.4	35	8.4	35	15.7	52.9	19/10/1946
19461020	293	35.7	35	15.9	35	0	25	10.4	75	29.9	35	10.3	35	17.6	57	20/10/1946
19461021	294	36	35	18.7	35	0	25	10.4	75	28.1	35	13	35	21.9	60.3	21/10/1946
19461022	295	34.1	35	20.2	35	0	25	10.4	75	28.5	35	11.1	35	20.8	46.9	22/10/1946
19461023	296	33.8	35	18.9	35	0	25	10.2	75	27.6	35	10	35	19	45.8	23/10/1946
19461024	297	34	35	17.7	35	0	25	10.3	75	29.7	35	9.4	35	17.7	46.4	24/10/1946
19461025	298	33.9	35	18.1	35	0	25	10.6	75	29.9	35	8.7	35	16.4	41.9	25/10/1946
19461026	299	31.4	35	17.4	35	0	25	10.9	75	29.8	35	6.9	35	15	34.7	26/10/1946
19461027	300	31.4	35	15.5	35	0	25	10.8	75	26.2	35	6.5	35	14.1	36.9	27/10/1946
19461028	301	35.2	35	15	35	0	25	10.8	75	19.5	35	10.3	35	18.1	60.4	28/10/1946
19461029	302	36.2	35	18.2	35	0	25	11	75	25	35	10.2	35	17	48.8	29/10/1946
19461030	303	36.8	35	19.3	35	0.9	25	10.9	75	28.8	35	10	35	16.1	44.7	30/10/1946
19461031	304	36.1	35	18.9	35	0	25	10.8	75	30.1	35	10.1	35	16.9	46.3	31/10/1946
19461101	305	37.4	35	17.3	35	0	25	11	75	30.3	35	11.2	35	17.5	56.7	1/11/1946
19461102	306	38.7	35	17.3	35	0	25	10.9	75	30.4	35	11.1	35	16.1	56.2	2/11/1946
19461103	307	39.7	35	19.3	35	0	25	10.7	75	29.7	35	13	35	17.9	58.1	3/11/1946
19461104	308	39.9	35	21	35	0	25	10.4	75	30.3	35	12.6	35	17.2	50.7	4/11/1946
19461105	309	37.3	35	21.2	35	0	25	10	75	29.6	35	13.6	35	21.3	54	5/11/1946
19461106	310	36.7	35	18.9	35	0	25	10.2	75	28.9	35	15.2	35	24.6	69.6	6/11/1946
19461107	311	35.6	35	21.8	35	0	25	10.2	75	27.8	35	14.5	35	24.9	55.5	7/11/1946
19461108	312	36.2	35	21.4	35	0	25	10.2	75	26.2	35	13.9	35	23.1	54	

19461109	313	33.4	35	23.1	35	0	25	10	75	17.9	35	14.8	35	28.8	52.4	9/11/1946
19461110	314	36.2	35	20.7	35	0	25	10.1	75	30.3	35	13.9	35	23.1	57	10/11/1946
19461111	315	38.7	35	22.1	35	0	25	9.8	75	30	35	13.7	35	19.9	51.5	11/11/1946
19461112	316	42.3	35	22.3	35	0	25	9.7	75	28.6	35	16.7	35	20	62	12/11/1946
19461113	317	40.4	35	25.6	35	0	25	9.9	75	27.6	35	16.7	35	22.2	50.9	13/11/1946
19461114	318	40.8	35	23.6	35	2.1	25	9.9	75	27.4	35	22.9	35	29.7	78.6	14/11/1946
19461115	319	41.7	35	25.6	35	0.2	25	10	75	27.7	35	20	35	24.8	60.9	15/11/1946
19461116	320	39.4	35	24.4	35	0.2	25	10	75	24.6	35	20.1	35	28.1	65.8	16/11/1946
19461117	321	35.4	35	23.2	35	1.1	25	10.1	75	23.6	35	19.7	35	34.3	69.3	17/11/1946
19461118	322	37.2	35	23.6	35	0.8	25	10	75	25.5	35	22.4	35	35.3	76.9	18/11/1946
19461119	323	35.8	35	22.8	35	0.1	25	10.1	75	19.1	35	21.9	35	37.3	78.9	19/11/1946
19461120	324	34.6	35	19.3	35	23	25	10.3	75	26.9	35	21.3	35	38.7	95.2	20/11/1946
19461121	325	35	35	20.1	35	0	25	10.5	75	30.6	35	12.8	35	22.8	54.4	21/11/1946
19461122	326	38.3	35	18.4	35	0	25	10.3	75	30.2	35	14.6	35	21.7	69	22/11/1946
19461123	327	39.6	35	22.4	35	0	25	10.3	75	28.8	35	16.2	35	22.4	59.8	23/11/1946
19461124	328	39.4	35	24.9	35	0.6	25	10.4	75	28.9	35	16.2	35	22.7	51.5	24/11/1946
19461125	329	38.1	35	23.8	35	0	25	10.2	75	27.2	35	15.4	35	23.1	52.3	25/11/1946
19461126	330	36.9	35	23.1	35	0	25	9.9	75	31	35	15.4	35	24.7	54.5	26/11/1946
19461127	331	38.6	35	23.1	35	0	25	10.1	75	30.1	35	17.1	35	25	60.5	27/11/1946
19461128	332	41	35	25.2	35	0	25	10.3	75	29.1	35	16.7	35	21.5	52.1	28/11/1946
19461129	333	41.4	35	26.2	35	0	25	10.3	75	27.3	35	19.5	35	24.5	57.3	29/11/1946
19461130	334	41.4	35	26	35	0	25	10.5	75	28.9	35	18.6	35	23.4	55.3	30/11/1946
19461201	335	39.7	35	25.2	35	0	25	10.8	75	27.1	35	19.7	35	27.1	61.5	1/12/1946
19461202	336	41.4	35	26.6	35	0	25	11.1	75	27.2	35	17.1	35	21.5	49.1	2/12/1946
19461203	337	40.9	35	25.8	35	0	25	11.1	75	27.7	35	15	35	19.4	45.2	3/12/1946
19461204	338	42.8	35	25.1	35	0	25	11.3	75	27.7	35	17.9	35	20.9	56.2	4/12/1946
19461205	339	37.5	35	27.6	35	0.7	25	11.1	75	22.8	35	21	35	32.6	56.9	5/12/1946
19461206	340	37.6	35	26.1	35	0.8	25	10.6	75	18.4	35	23.3	35	35.9	68.9	6/12/1946
19461207	341	36.2	35	23.5	35	9	25	9.8	75	17.5	35	20.4	35	34	70.5	7/12/1946
19461208	342	36.5	35	23.8	35	1.3	25	9.3	75	24.8	35	14.2	35	23.3	48.2	8/12/1946
19461209	343	36.5	35	22	35	0	25	9.2	75	31.4	35	14.6	35	23.9	55.2	9/12/1946
19461210	344	37.9	35	18.4	35	0	25	9.4	75	29.9	35	11.6	35	17.6	54.8	10/12/1946
19461211	345	40.7	35	20.9	35	0	25	9.3	75	29.9	35	13.4	35	17.5	54.2	11/12/1946
19461212	346	40.6	35	25.1	35	0	25	9.2	75	28.8	35	16.7	35	21.9	52.4	12/12/1946
19461213	347	41.3	35	26.9	35	0	25	9.4	75	29	35	19.6	35	24.8	55.3	13/12/1946
19461214	348	40.8	35	26.4	35	0	25	9.5	75	26.8	35	21.3	35	27.7	61.9	14/12/1946
19461215	349	39.9	35	26.1	35	9.8	25	9.2	75	26.5	35	19	35	25.9	56.2	15/12/1946
19461216	350	39.6	35	24	35	0	25	9.6	75	27.5	35	12.8	35	17.7	42.9	16/12/1946
19461217	351	40.1	35	22.6	35	0	25	9.7	75	27.9	35	13.7	35	18.5	50	17/12/1946
19461218	352	41.9	35	22.8	35	0	25	9.5	75	27.4	35	16	35	19.6	57.7	18/12/1946
19461219	353	40	35	26.3	35	0.3	25	9.5	75	23.5	35	19.6	35	26.6	57.3	19/12/1946
19461220	354	37.2	35	25.6	35	2.8	25	9.5	75	21.3	35	21.6	35	34	65.8	20/12/1946
19461221	355	35.6	35	25	35	0.7	25	9.6	75	17	35	21.2	35	36.5	66.9	21/12/1946
19461222	356	38.6	35	25.1	35	0	25	9.8	75	24	35	22.4	35	32.7	70.3	22/12/1946
19461223	357	39.2	35	25.9	35	0	25	9.7	75	24.1	35	22.1	35	31.3	66.2	23/12/1946
19461224	358	38.6	35	25	35	1.3	25	9.3	75	24.3	35	22.1	35	32.3	69.8	24/12/1946
19461225	359	36.5	35	24.4	35	0.6	25	8.9	75	23.2	35	24.3	35	39.8	79.5	25/12/1946
19461226	360	35.6	35	24.6	35	0.1	25	8.9	75	18.4	35	24	35	41.3	77.6	26/12/1946
19461227	361	32.6	35	23.9	35	2.4	25	8.5	75	21.2	35	27.3	35	55.5	92.1	27/12/1946
19461228	362	36.4	35	24.1	35	27.2	25	8.3	75	22.7	35	26.7	35	44	89	28/12/1946
19461229	363	38.2	35	24.4	35	0	25	8.6	75	24.6	35	25	35	37.3	81.8	29/12/1946
19461230	364	40.2	35	24.5	35	1.2	25	8.9	75	28.9	35	22.8	35	30.6	74.2	30/12/1946
19461231	365	39.5	35	24.5	35	0	25	8.4	75	28	35	19.9	35	27.7	64.7	31/12/1946
19470101	1	41	35	25.3	35	0	25	8.7	75	28.7	35	20.9	35	26.9	64.8	1/01/1947
19470102	2	41.2	35	25.3	35	0	25	8.7	75	28.3	35	26.7	35	34	82.8	2/01/1947
19470103	3	41.2	35	26.7	35	0.2	25	8.5	75	26.8	35	21.1	35	26.8	60.2	3/01/1947
19470104	4	40.4	35	25.8	35	0.2	25	8.8	75	25.5	35	20.2	35	26.8	60.8	4/01/1947
19470105	5	37.3	35	24.5	35	3.2	25	8.6	75	21.8	35	19.1	35	29.9	62.1	5/01/1947
19470106	6	40.9	35	25.3	35	0	25	8.6	75	24.8	35	21.6	35	27.9	67	6/01/1947
19470107	7	40.5	35	24.2	35	0	25	8.6	75	29.7	35	18.4	35	24.3	60.9	7/01/1947
19470108	8	36.8	35	24.3	35	0	25	9	75	30.8	35	14.2	35	22.9	46.8	8/01/1947
19470109	9	39.6	35	20.4	35	0	25	9.1	75	30.7	35	11.5	35	15.9	48	9/01/1947
19470110	10	42.3	35	22.9	35	0	25	9.2	75	30.9	35	20	35	24	71.6	10/01/1947
19470111	11	41.3	35	24.6	35	0	25	9.2	75	28.9	35	18.9	35	23.9	61.1	11/01/1947
19470112	12	38.5	35	24.6	35	0	25	9.1	75	26	35	22.6	35	33.2	73.1	12/01/1947
19470113	13	39.6	35	24.3	35	0.3	25	9	75	26.7	35	22.3	35	30.9	73.4	13/01/1947
19470114	14	40.6	35	25.3	35	0	25	9.1	75	27.9	35	21.6	35	28.4	67	14/01/1947
19470115	15	39.9	35	23.5	35	1.6	25	9.1	75	26.5	35	21.1	35	28.8	72.9	15/01/1947
19470116	16	39.9	35	26.1	35	0	25	9.3	75	28	35	21.7	35	29.6	64.2	16/01/1947
19470117	17	39.7	35	25.8	35	0	25	9.4	75	30.6	35	21.4	35	29.5	64.4	17/01/1947
19470118	18	40.2	35	25	35	0	25	9.4	75	30.6	35	20.6	35	27.6	65	18/01/1947
19470119	19	40.8	35	24.7	35	0	25	9.2	75	30.9	35	21.2	35	27.5	68.2	19/01/1947
19470120	20	42.6	35	25.8	35	0	25	9.3	75	28.9	35	20.4	35	24.1	61.4	20/01/1947
19470121	21	43.2	35	26.3	35	0	25	9.3	75	29.7	35	20.6	35	23.6	60.2	21/01/1947
19470122	22	41.9	35	28.3	35	0	25	9.1	75	26.7	35	23	35	28.2	59.8	22/01/1947
19470123	23	42.7	35	26.1	35	0	25	9.1	75	27.6	35	23.6	35	27.7	69.8	23/01/1947
19470124	24	42.3	35	27.3	35	1	25	8.7	75	26.9	35	25.2	35	30.2	69.5	24/01/1947
19470125	25	43.4	35	27.3	35	6.2	25	8.7	75	28	35	24.5	35	27.8	67.5	25/01/1947
19470126	26	43	35	27.9	35	0	25	8.6	75	26.6	35	25.3	35	29.3	67.3	26/01/1947
19470127	27	44.5	35	28.1	35	0.3	25	8.8	75	25.8	35	24.2	35	25.9	63.7	27/01/1947
19470128	28	44.9	35	28.5	35	0.9	25	8.9	75	25.1	35	24.1	35	25.3	61.9	28/01/1947
19470129	29	40.4	35	26.9	35	0.1	25	9.3	75	20.4	35	25.2	35	33.4	71.1	29/01/1947
19470130	30	37.6	35	27.4	3											

19470131	31	38.3	35	25.2	35	0	25	9.2	75	25.1	35	22.6	35	33.6	70.5	31/01/1947
19470201	32	38	35	24	35	4.6	25	9.2	75	28	35	21.4	35	32.3	71.7	1/02/1947
19470202	33	36.1	35	22.8	35	22.4	25	9	75	22.3	35	21.8	35	36.5	78.6	2/02/1947
19470203	34	37.1	35	22.8	35	0.3	25	8.8	75	24.7	35	23.5	35	37.2	84.7	3/02/1947
19470204	35	35.1	35	23.5	35	0	25	8.4	75	23.4	35	25	35	44.2	86.4	4/02/1947
19470205	36	32.2	35	23.2	35	2.8	25	8.6	75	13.1	35	26.3	35	54.7	92.5	5/02/1947
19470206	37	34	35	23.2	35	2.5	25	8.7	75	17.9	35	26.2	35	49.3	92.2	6/02/1947
19470207	38	33.6	35	24.8	35	0.2	25	8.8	75	18.6	35	28.1	35	54	89.8	7/02/1947
19470208	39	31.7	35	24.4	35	22.3	25	8.9	75	12.2	35	28.7	35	61.4	93.9	8/02/1947
19470209	40	28.4	35	23.2	35	12.6	25	8.7	75	11.8	35	26.2	35	67.7	92.2	9/02/1947
19470210	41	29.1	35	22.7	35	4.5	25	8.5	75	9.5	35	27.4	35	68	99.4	10/02/1947
19470211	42	30.4	35	22.5	35	28.4	25	8.5	75	8	35	27.1	35	62.4	99.5	11/02/1947
19470212	43	30.4	35	22.2	35	0.1	25	8.3	75	21.2	35	24.6	35	56.7	92	12/02/1947
19470213	44	33.4	35	24	35	0	25	8	75	27	35	23.5	35	45.7	78.8	13/02/1947
19470214	45	37.3	35	23.8	35	0	25	8	75	29.4	35	26.1	35	40.9	88.6	14/02/1947
19470215	46	38.3	35	24.9	35	0	25	8	75	28	35	27.8	35	41.3	88.3	15/02/1947
19470216	47	38.7	35	26	35	0	25	8.1	75	24.6	35	27	35	39.2	80.3	16/02/1947
19470217	48	35.3	35	25	35	12.7	25	8.4	75	22.6	35	27.7	35	48.4	87.5	17/02/1947
19470218	49	36.8	35	25	35	0.7	25	8.7	75	25.5	35	27.6	35	44.5	87.2	18/02/1947
19470219	50	36.8	35	26.2	35	0	25	8.8	75	23.6	35	27.3	35	44	80.3	19/02/1947
19470220	51	35.8	35	22.9	35	17.5	25	8.9	75	22	35	30.1	35	51.2	100	20/02/1947
19470221	52	36.2	35	23	35	0	25	9.1	75	25.7	35	23.2	35	38.6	82.6	21/02/1947
19470222	53	36.9	35	24.4	35	0	25	8.9	75	27.2	35	23.9	35	38.3	78.2	22/02/1947
19470223	54	37.8	35	25.1	35	0	25	8.9	75	27.6	35	27.2	35	41.5	85.4	23/02/1947
19470224	55	37	35	25.8	35	0	25	9	75	24	35	25.3	35	40.3	76.2	24/02/1947
19470225	56	35.7	35	24.8	35	7.9	25	7.8	75	10	35	24.1	35	41.2	77	25/02/1947
19470226	57	36.3	35	23.5	35	0.1	25	7.3	75	22.3	35	23.6	35	39.1	81.5	26/02/1947
19470227	58	34.5	35	22.2	35	1.4	25	6.6	75	24.4	35	24.2	35	44.2	90.5	27/02/1947
19470228	59	35.8	35	21.1	35	1.4	25	8.4	75	26.9	35	23.4	35	39.8	93.6	28/02/1947
19470301	60	36.7	35	23.9	35	0	25	6.6	75	25.9	35	24.2	35	39.2	81.6	1/03/1947
19470302	61	36.8	35	24.9	35	0	25	6.3	75	25.3	35	22.8	35	36.7	72.4	2/03/1947
19470303	62	36.6	35	24.4	35	0	25	6.5	75	26.3	35	24.4	35	39.7	79.9	3/03/1947
19470304	63	37.9	35	22.7	35	0	25	6.8	75	25.8	35	18.1	35	27.5	65.6	4/03/1947
19470305	64	38.5	35	24.5	35	0	25	7	75	26	35	21.4	35	31.4	69.6	5/03/1947
19470306	65	38.7	35	28.1	35	0	25	7.1	75	26	35	25	35	36.3	65.8	6/03/1947
19470307	66	39.3	35	26.8	35	0	25	7.1	75	25.6	35	29	35	40.8	82.3	7/03/1947
19470308	67	39.3	35	27.5	35	0	25	7.3	75	23.7	35	25.9	35	36.4	70.6	8/03/1947
19470309	68	38.9	35	28	35	0	25	7.3	75	24	35	24.6	35	35.4	65.1	9/03/1947
19470310	69	39.9	35	27.9	35	0	25	7.5	75	24.8	35	26.8	35	36.5	71.3	10/03/1947
19470311	70	38.6	35	28.2	35	0	25	7.5	75	22.6	35	28.9	35	42.2	75.6	11/03/1947
19470312	71	36.7	35	23.7	35	0	25	7.7	75	23.7	35	23.3	35	37.7	79.5	12/03/1947
19470313	72	36.8	35	27	35	0	25	7.9	75	18.3	35	22.6	35	36.4	63.4	13/03/1947
19470314	73	38.8	35	24.8	35	0	25	8	75	24.4	35	20.8	35	30.1	66.5	14/03/1947
19470315	74	36.8	35	24.6	35	0	25	8	75	24.6	35	19.1	35	30.8	61.8	15/03/1947
19470316	75	38.5	35	23.7	35	0	25	8	75	23.3	35	19.2	35	28.2	65.5	16/03/1947
19470317	76	37.5	35	23.5	35	19.5	25	7.8	75	24.5	35	25.5	35	39.5	88.1	17/03/1947
19470318	77	38.2	35	25.1	35	0	25	7.8	75	15.2	35	20.8	35	31.1	65.3	18/03/1947
19470319	78	34.9	35	26.2	35	0.1	25	7.8	75	14.5	35	21.1	35	37.7	62	19/03/1947
19470320	79	32.7	35	24.1	35	8.6	25	7.9	75	16.2	35	24.6	35	49.7	82	20/03/1947
19470321	80	35.7	35	24.3	35	0	25	7.9	75	16.2	35	28.9	35	49.4	95.2	21/03/1947
19470322	81	30.1	35	23.3	35	1.5	25	8.2	75	11.2	35	25.8	35	60.5	90.2	22/03/1947
19470323	82	31.1	35	23.2	35	39.3	25	8.3	75	12.3	35	24.5	35	54.2	86.2	23/03/1947
19470324	83	28.8	35	23.4	35	0.5	25	8.3	75	11.7	35	23.9	35	60.4	83.1	24/03/1947
19470325	84	24.8	35	22.3	35	24.2	25	8.1	75	9	35	26.1	35	83.4	97	25/03/1947
19470326	85	22.2	35	21.5	35	42.9	25	8.2	75	10.1	35	24.9	35	93.1	97.1	26/03/1947
19470327	86	26.2	35	19.9	35	29.3	25	8	75	11.1	35	24.2	35	71.2	100	27/03/1947
19470328	87	30.3	35	20.5	35	2.5	25	7.8	75	15.3	35	25.4	35	58.8	100	28/03/1947
19470329	88	33.7	35	23	35	0.2	25	7.9	75	18.5	35	30.2	35	57.7	100	29/03/1947
19470330	89	32.5	35	22.6	35	0	25	8	75	22	35	24	35	49.1	87.6	30/03/1947
19470331	90	30.3	35	20.7	35	0	25	7.7	75	23.5	35	17.7	35	41	72.5	31/03/1947
19470401	91	28	35	19.3	35	0	25	7.6	75	22.8	35	13.1	35	34.7	58.5	1/04/1947
19470402	92	27	35	15.1	35	0	25	7.6	75	25.1	35	13.3	35	37.3	77.5	2/04/1947
19470403	93	29.7	35	15.5	35	0	25	7.4	75	24.9	35	13.8	35	33.1	78.4	3/04/1947
19470404	94	31.9	35	17	35	0	25	7.5	75	24.9	35	16.1	35	34.1	83.1	4/04/1947
19470405	95	31.8	35	19.2	35	0	25	7.6	75	22.2	35	18	35	38.3	80.9	5/04/1947
19470406	96	31.6	35	20.9	35	0	25	7.8	75	18.7	35	15.2	35	32.7	61.5	6/04/1947
19470407	97	31.6	35	20.1	35	0	25	7.6	75	22.7	35	16.9	35	36.4	71.9	7/04/1947
19470408	98	31.6	35	19.5	35	0	25	7.5	75	21.8	35	18	35	38.7	79.4	8/04/1947
19470409	99	31.5	35	19.3	35	0	25	7.4	75	21.8	35	19.3	35	41.8	86.3	9/04/1947
19470410	100	32.2	35	19.1	35	0	25	7.5	75	19.9	35	15.1	35	31.4	68.3	10/04/1947
19470411	101	32.7	35	18.8	35	0	25	7.4	75	21.8	35	18.8	35	38	86.7	11/04/1947
19470412	102	31.8	35	18.9	35	0	25	7.4	75	22.3	35	16.6	35	35.3	76.1	12/04/1947
19470413	103	29.6	35	17.5	35	0	25	7.4	75	23.5	35	14.9	35	35.9	74.5	13/04/1947
19470414	104	29.3	35	15.4	35	0	25	7.4	75	21.7	35	11.8	35	29	67.5	14/04/1947
19470415	105	29.7	35	14.6	35	0	25	7.3	75	23	35	11.6	35	27.8	69.8	15/04/1947
19470416	106	29.7	35	14.2	35	0	25	7.5	75	23.1	35	11	35	26.4	68	16/04/1947
19470417	107	30.2	35	13.3	35	0	25	7.5	75	21.1	35	9.2	35	21.4	60.3	17/04/1947
19470418	108	31.6	35	12.3	35	0	25	7.4	75	20.9	35	13.7	35	29.5	95.8	18/04/1947
19470419	109	33.1	35	14.4	35	0	25	7.5	75	20.9	35	14.9	35	29.5	90.9	19/04/1947
19470420	110	33	35	17.4	35	0	25	7.2	75	19.7	35	14.1	35	28	71	20/04/1947
19470421	111	32.5	35	18.5	35	0	25	6.9	75	21.5	35	13.6	35	27.8	63.9	21/04/1947
19470422	112	29.1	35	17.5	35	0	25	6.5	75	22.8	35	12.4	35	30.8	62	22/04/1947
19470423	113	28.7	35	13.8	35	0	25	6.3	75	22.6	35	9.8	35	24.9	62.1	2

19470424	114	30.2	35	11.9	35	0	25	6.2	75	22.7	35	10.8	35	25.2	77.6	24/04/1947
19470425	115	31.2	35	13.5	35	0	25	6.4	75	21.9	35	11.1	35	24.4	71.8	25/04/1947
19470426	116	29.4	35	13.7	35	0	25	6.4	75	22.4	35	11.2	35	27.3	71.5	26/04/1947
19470427	117	28.7	35	12.8	35	0	25	6.4	75	22.4	35	9.2	35	23.4	62.3	27/04/1947
19470428	118	31.5	35	13.2	35	0	25	6.6	75	22.3	35	9.6	35	20.8	63.3	28/04/1947
19470429	119	31.9	35	14.2	35	0	25	6.6	75	22.3	35	11.2	35	23.7	69.2	29/04/1947
19470430	120	32.4	35	13.9	35	0	25	6.6	75	21.7	35	12.1	35	24.9	76.2	30/04/1947
19470501	121	31.7	35	15.4	35	0	25	6.6	75	21.6	35	13.1	35	28	74.9	1/05/1947
19470502	122	31.3	35	15.9	35	0	25	6.5	75	21.4	35	13.3	35	29.1	73.7	2/05/1947
19470503	123	30.3	35	19	35	0	25	6.4	75	21.4	35	11.8	35	27.3	53.7	3/05/1947
19470504	124	29.3	35	16.7	35	0	25	6.3	75	21.2	35	13.3	35	32.6	70	4/05/1947
19470505	125	30	35	17.2	35	0	25	6.3	75	21.4	35	11.8	35	27.8	60.2	5/05/1947
19470506	126	31.3	35	14.8	35	0	25	6.3	75	20.9	35	11.6	35	25.4	69	6/05/1947
19470507	127	30.8	35	15.4	35	0	25	6.4	75	20.9	35	13.5	35	30.4	77.2	7/05/1947
19470508	128	30.5	35	13.4	35	0	25	6.4	75	20.9	35	10.5	35	24	68.3	8/05/1947
19470509	129	30.5	35	15.3	35	0	25	6.4	75	21	35	11.5	35	26.3	66.2	9/05/1947
19470510	130	30.5	35	15.6	35	0	25	6.2	75	20.7	35	11.8	35	27	66.6	10/05/1947
19470511	131	30.3	35	15	35	0	25	6.1	75	20.8	35	10.8	35	25	63.4	11/05/1947
19470512	132	29.7	35	15.7	35	0	25	6	75	20.7	35	11.1	35	26.6	62.3	12/05/1947
19470513	133	29.4	35	16.2	35	0	25	5.8	75	20.4	35	11.5	35	28.1	62.5	13/05/1947
19470514	134	29.6	35	15.3	35	0	25	5.8	75	20.4	35	12.4	35	29.9	71.4	14/05/1947
19470515	135	29	35	15.5	35	0	25	5.7	75	19.8	35	11.9	35	29.7	67.6	15/05/1947
19470516	136	30	35	16.2	35	0	25	5.8	75	17.3	35	12.4	35	29.2	67.4	16/05/1947
19470517	137	30.8	35	18.4	35	0	25	5.7	75	16.6	35	14.3	35	32.2	67.6	17/05/1947
19470518	138	30.6	35	20.8	35	0	25	5.5	75	16	35	16.4	35	37.3	66.8	18/05/1947
19470519	139	30.2	35	19	35	0	25	5.5	75	17.9	35	13.9	35	32.4	63.3	19/05/1947
19470520	140	29.4	35	16.2	35	0	25	5.4	75	19.2	35	11.7	35	28.5	63.6	20/05/1947
19470521	141	28.2	35	17	35	0	25	5.2	75	19.6	35	10.4	35	27.2	53.7	21/05/1947
19470522	142	27.5	35	14.5	35	0	25	5.3	75	19.6	35	15	35	40.9	90.9	22/05/1947
19470523	143	29.2	35	16.4	35	0	25	5.3	75	16.3	35	15.2	35	37.5	81.5	23/05/1947
19470524	144	31.2	35	18.3	35	0	25	5.3	75	17.2	35	20.2	35	44.5	96.1	24/05/1947
19470525	145	30.9	35	17.5	35	0	25	5.3	75	17	35	15.4	35	34.5	77	25/05/1947
19470526	146	26.4	35	16.6	35	0	25	5.2	75	15.7	35	14.1	35	41	74.7	26/05/1947
19470527	147	24.8	35	11.9	35	0	25	5.2	75	17.2	35	9.9	35	31.6	71.1	27/05/1947
19470528	148	25.1	35	11.3	35	0	25	5.2	75	18.6	35	9.5	35	29.8	71	28/05/1947
19470529	149	25.5	35	11.3	35	0	25	5.3	75	19	35	9.8	35	30	73.2	29/05/1947
19470530	150	25.1	35	14.3	35	0	25	5.2	75	17.4	35	9.5	35	29.8	58.3	30/05/1947
19470531	151	25.6	35	11.7	35	0	25	5.2	75	19	35	9.5	35	28.9	69.1	31/05/1947
19470601	152	28.8	35	10.9	35	0	25	5.1	75	17.6	35	10.7	35	27	82.1	1/06/1947
19470602	153	29.1	35	14.5	35	0	25	5	75	15.9	35	14.5	35	36	87.9	2/06/1947
19470603	154	27.4	35	18.3	35	0	25	5	75	7.7	35	14.7	35	40.3	69.9	3/06/1947
19470604	155	21	35	14.3	35	0	25	4.9	75	10.1	35	15.2	35	61.1	93.3	4/06/1947
19470605	156	23.4	35	9.5	35	0	25	5	75	18.1	35	13.4	35	46.6	100	5/06/1947
19470606	157	25	35	7.4	35	0	25	5.1	75	18.6	35	10.4	35	32.8	100	6/06/1947
19470607	158	25.4	35	6.5	35	0	25	5	75	18.3	35	10.7	35	33	100	7/06/1947
19470608	159	25.3	35	8.9	35	0	25	5	75	18.1	35	9.6	35	29.8	84.2	8/06/1947
19470609	160	25	35	8	35	0	25	5.1	75	18.3	35	8.9	35	28.1	83	9/06/1947
19470610	161	26.7	35	9	35	0	25	4.9	75	18.3	35	9.6	35	27.4	83.7	10/06/1947
19470611	162	26	35	10.2	35	0	25	4.9	75	18.5	35	10.5	35	31.2	84.4	11/06/1947
19470612	163	27.3	35	10.3	35	0	25	5	75	18.9	35	9.9	35	27.3	79.1	12/06/1947
19470613	164	27.5	35	10.6	35	0	25	4.8	75	18.7	35	9	35	24.5	70.5	13/06/1947
19470614	165	26.8	35	10.2	35	0	25	4.8	75	18.4	35	8.7	35	24.7	70	14/06/1947
19470615	166	26.4	35	14.3	35	0	25	4.8	75	18.3	35	10.3	35	29.9	63.2	15/06/1947
19470616	167	26.8	35	12.6	35	0	25	4.8	75	17.6	35	14.7	35	41.7	100	16/06/1947
19470617	168	27.1	35	13.2	35	0	25	4.8	75	14.6	35	13	35	36.3	85.7	17/06/1947
19470618	169	26.6	35	12.1	35	0	25	4.8	75	17.6	35	10.5	35	30.2	74.4	18/06/1947
19470619	170	26.5	35	10	35	0	25	4.9	75	17.7	35	9.7	35	28	79	19/06/1947
19470620	171	25.5	35	8.6	35	0	25	5	75	17.5	35	9.9	35	30.3	88.7	20/06/1947
19470621	172	28.6	35	8.8	35	0	25	5.1	75	18.3	35	10.2	35	26.1	90.1	21/06/1947
19470622	173	29.3	35	9.7	35	0	25	5.1	75	18.1	35	12.4	35	30.4	100	22/06/1947
19470623	174	30.7	35	11.3	35	0	25	5.2	75	17.9	35	13.4	35	30.3	100	23/06/1947
19470624	175	30	35	11.4	35	0	25	5.2	75	17.7	35	10.5	35	24.7	77.9	24/06/1947
19470625	176	27.7	35	11.3	35	0	25	5.1	75	18.7	35	11.8	35	31.8	88.2	25/06/1947
19470626	177	29	35	9.8	35	0	25	5.1	75	18	35	8.8	35	22	72.7	26/06/1947
19470627	178	31	35	11.5	35	0	25	5	75	18.2	35	9.7	35	21.6	71.5	27/06/1947
19470628	179	25.6	35	12.8	35	0	25	5	75	17.9	35	10.3	35	31.4	69.7	28/06/1947
19470629	180	26.3	35	8.5	35	0	25	5.1	75	18.6	35	10.5	35	30.7	94.7	29/06/1947
19470630	181	26.9	35	8.2	35	0	25	5.1	75	17.5	35	8.5	35	24	78.2	30/06/1947
19470701	182	27.9	35	12.4	35	0	25	4.9	75	16	35	12.7	35	33.8	88.3	1/07/1947
19470702	183	28.1	35	12.6	35	0	25	4.9	75	16	35	12	35	31.6	82.3	2/07/1947
19470703	184	29.7	35	13.9	35	0	25	5	75	17.9	35	15.6	35	37.4	98.3	3/07/1947
19470704	185	30	35	13.4	35	0	25	4.9	75	17.5	35	15.3	35	36.1	99.6	4/07/1947
19470705	186	27.8	35	14.5	35	0	25	4.9	75	17	35	16	35	42.8	97	5/07/1947
19470706	187	24.5	35	13.1	35	0	25	5	75	18.3	35	13.5	35	43.9	89.6	6/07/1947
19470707	188	25.2	35	9.2	35	0	25	5	75	18.4	35	12.1	35	37.8	100	7/07/1947
19470708	189	26.4	35	8	35	0	25	5.1	75	18.2	35	9.8	35	28.5	91.4	8/07/1947
19470709	190	29.6	35	9.7	35	0	25	5.1	75	18.7	35	9.1	35	21.9	75.7	9/07/1947
19470710	191	28.7	35	11.7	35	0	25	5.2	75	18.1	35	14.8	35	37.6	100	10/07/1947
19470711	192	24.9	35	13.6	35	0	25	5.1	75	19	35	8	35	25.4	51.4	11/07/1947
19470712	193	29.2	35	9.6	35	0	25	5.1	75	19	35	9.9	35	24.4	82.9	12/07/1947
19470713	194	32.4	35	12.6	35	0	25	5.1	75	16.7	35	14.6	35	30	100	13/07/1947
19470714	195	27	35	13.5	35	0	25	5.1	75	18.4	35	12.2	35	34.2	78.9	14/07/1947
19470715	196	28.2	35	10.7	35	0	25	5.1	75	19.3	35	10.8	35	28.2	84	15/07/1947

19470716	197	27.4	35	9.3	35	0	25	5.2	75	19	35	10	35	27.4	85.4	16/07/1947
19470717	198	23.5	35	9.2	35	0	25	5.3	75	19	35	7.6	35	26.3	65.4	17/07/1947
19470718	199	21	35	8.2	35	0	25	5.4	75	17.8	35	6.6	35	26.6	60.7	18/07/1947
19470719	200	23.7	35	5.7	35	0	25	5.5	75	19.4	35	6.1	35	20.8	66.6	19/07/1947
19470720	201	25.6	35	6.2	35	0	25	5.6	75	19.7	35	6.8	35	20.7	71.8	20/07/1947
19470721	202	28.6	35	8.7	35	0	25	5.6	75	18	35	9.3	35	23.8	82.7	21/07/1947
19470722	203	25.5	35	10.9	35	0	25	5.6	75	19.3	35	10.1	35	31	77.5	22/07/1947
19470723	204	21.8	35	5.3	35	0	25	5.6	75	19.3	35	6.3	35	24.1	70.8	23/07/1947
19470724	205	25.4	35	6.4	35	0	25	5.5	75	20.2	35	6	35	18.5	62.5	24/07/1947
19470725	206	28.7	35	8.3	35	0	25	5.6	75	19.9	35	7.5	35	19.1	68.5	25/07/1947
19470726	207	28.1	35	9.4	35	0	25	5.6	75	18.2	35	8.9	35	23.4	75.5	26/07/1947
19470727	208	26.4	35	9.4	35	0	25	5.7	75	20.1	35	8.4	35	24.4	71.3	27/07/1947
19470728	209	24.3	35	9.4	35	0	25	5.7	75	20.2	35	7.7	35	25.4	65.3	28/07/1947
19470729	210	23.7	35	8.1	35	0	25	5.7	75	19.7	35	6.5	35	22.2	60.2	29/07/1947
19470730	211	25.1	35	6.4	35	0	25	5.7	75	19.3	35	6.3	35	19.8	65.6	30/07/1947
19470731	212	26.2	35	7.2	35	0	25	5.7	75	15.7	35	7.5	35	22.1	73.9	31/07/1947
19470801	213	26.6	35	11	35	0	25	5.8	75	15.8	35	9.1	35	26.1	69.4	1/08/1947
19470802	214	28	35	13.2	35	0	25	5.8	75	19.5	35	11.6	35	30.7	76.5	2/08/1947
19470803	215	28.1	35	12	35	0	25	5.9	75	20.2	35	11.4	35	30	81.3	3/08/1947
19470804	216	28.6	35	15.3	35	0	25	6	75	20.9	35	10.2	35	26.1	58.7	4/08/1947
19470805	217	29.6	35	14.4	35	0	25	6	75	20.1	35	11.5	35	27.7	70.1	5/08/1947
19470806	218	28.1	35	17.6	35	0	25	6.1	75	9	35	14.3	35	37.6	71.1	6/08/1947
19470807	219	29.7	35	19.8	35	11.9	25	6.2	75	12.6	35	22.1	35	53	95.7	7/08/1947
19470808	220	32.3	35	21	35	1.1	25	6.3	75	18.1	35	23.3	35	48.2	93.7	8/08/1947
19470809	221	32.8	35	21	35	0	25	6.4	75	19.1	35	21.1	35	42.4	84.9	9/08/1947
19470810	222	32.1	35	19	35	0	25	6.4	75	19.9	35	20	35	41.8	91.1	10/08/1947
19470811	223	30.3	35	18.4	35	0	25	6.5	75	17.9	35	15.9	35	36.8	75.2	11/08/1947
19470812	224	27.8	35	15.7	35	4.2	25	6.6	75	19.9	35	14.5	35	38.8	81.3	12/08/1947
19470813	225	26	35	13.4	35	0	25	6.6	75	21.7	35	11.2	35	33.3	72.9	13/08/1947
19470814	226	24.7	35	10.8	35	0	25	6.6	75	21.5	35	8.1	35	26	62.6	14/08/1947
19470815	227	29.1	35	12	35	0	25	6.7	75	21.3	35	10.1	35	25.1	72.1	15/08/1947
19470816	228	31.7	35	14.9	35	0	25	6.6	75	20.7	35	11.4	35	24.4	67.3	16/08/1947
19470817	229	25.2	35	14.3	35	0	25	6.6	75	7.4	35	17.2	35	53.7	100	17/08/1947
19470818	230	21.3	35	13.7	35	62.6	25	6.7	75	14.8	35	14.1	35	55.7	90	18/08/1947
19470819	231	24.1	35	11.8	35	0	25	6.7	75	20.2	35	13.2	35	44	95.4	19/08/1947
19470820	232	25.4	35	11.2	35	0	25	6.8	75	20.6	35	13.1	35	40.4	98.5	20/08/1947
19470821	233	25	35	12	35	0	25	6.9	75	22.8	35	11.1	35	35.1	79.2	21/08/1947
19470822	234	27.1	35	10	35	0	25	6.9	75	22.6	35	10.3	35	28.7	83.9	22/08/1947
19470823	235	19.9	35	11.7	35	0	25	6.9	75	18.6	35	9.1	35	39.2	66.2	23/08/1947
19470824	236	20.4	35	7.5	35	0	25	7.1	75	23.5	35	8.9	35	37.2	85.9	24/08/1947
19470825	237	21.1	35	8.3	35	0	25	7.2	75	21.7	35	8	35	32	73.1	25/08/1947
19470826	238	22.9	35	8.1	35	0	25	7.2	75	22.4	35	7.9	35	28.3	73.2	26/08/1947
19470827	239	27.1	35	9.8	35	0	25	7.2	75	22.2	35	7.4	35	20.6	61.1	27/08/1947
19470828	240	31	35	9.8	35	0	25	7.3	75	21.2	35	11.4	35	25.4	94.2	28/08/1947
19470829	241	30.7	35	13.3	35	0	25	7.2	75	23.3	35	12.7	35	28.8	83.2	29/08/1947
19470830	242	31.7	35	15.2	35	0	25	7.2	75	23.6	35	13.9	35	29.7	80.5	30/08/1947
19470831	243	32.5	35	17.1	35	0	25	7.3	75	22.6	35	16.1	35	32.9	82.6	31/08/1947
19470901	244	32.4	35	18.6	35	0	25	7.5	75	21.9	35	19.6	35	40.3	91.5	1/09/1947
19470902	245	26.2	35	18.8	35	0	25	7.6	75	14.7	35	20.1	35	59.1	92.7	2/09/1947
19470903	246	25.2	35	16.4	35	10	25	7.8	75	20.5	35	15.9	35	49.6	85.3	3/09/1947
19470904	247	27.4	35	15	35	0	25	7.8	75	18.7	35	14.8	35	40.6	86.8	4/09/1947
19470905	248	19.4	35	16.8	35	2.7	25	7.9	75	8.4	35	16.6	35	73.7	86.8	5/09/1947
19470906	249	17.9	35	16.2	35	23.6	25	8	75	10.3	35	16.2	35	79	88	6/09/1947
19470907	250	22.6	35	11.9	35	0.2	25	8.1	75	22.1	35	10.9	35	39.8	78.3	7/09/1947
19470908	251	23.9	35	10.8	35	0	25	8.2	75	8.8	35	9.3	35	31.4	71.8	8/09/1947
19470909	252	25.9	35	12.1	35	0	25	8.2	75	21.6	35	11.5	35	34.4	81.5	9/09/1947
19470910	253	28	35	13.4	35	0	25	8.3	75	19.6	35	9.1	35	24.1	59.2	10/09/1947
19470911	254	30.2	35	15.4	35	0	25	8.3	75	23.4	35	9.1	35	21.2	52	11/09/1947
19470912	255	32.3	35	18.4	35	0	25	8.4	75	22.4	35	11.5	35	23.8	54.4	12/09/1947
19470913	256	32.8	35	18.1	35	0	25	8.4	75	23.2	35	20.7	35	41.6	99.7	13/09/1947
19470914	257	34.3	35	17.7	35	0	25	8.6	75	25.4	35	14.5	35	26.8	71.6	14/09/1947
19470915	258	34.7	35	18.2	35	0	25	8.7	75	21.8	35	17.5	35	31.6	83.8	15/09/1947
19470916	259	24.8	35	17.3	35	1.2	25	8.8	75	21.5	35	14.5	35	46.3	73.5	16/09/1947
19470917	260	25.4	35	13.7	35	0	25	8.8	75	25.5	35	8.8	35	27.1	56.2	17/09/1947
19470918	261	28.7	35	10.4	35	0	25	8.8	75	24.4	35	9.3	35	23.6	73.8	18/09/1947
19470919	262	29.9	35	15	35	0	25	8.7	75	26	35	10.3	35	24.4	60.4	19/09/1947
19470920	263	30.8	35	14.6	35	0	25	8.8	75	26.2	35	11.2	35	25.2	67.4	20/09/1947
19470921	264	31.3	35	15.4	35	0	25	8.8	75	25.3	35	10.1	35	22.1	57.8	21/09/1947
19470922	265	31	35	16.8	35	0	25	8.8	75	26.1	35	11.1	35	24.7	58.1	22/09/1947
19470923	266	31.1	35	18.5	35	0	25	9	75	24	35	11.4	35	25.2	53.6	23/09/1947
19470924	267	31.3	35	19.2	35	0	25	9.2	75	24.3	35	11.1	35	24.3	49.9	24/09/1947
19470925	268	30	35	19.8	35	0	25	9.1	75	13.7	35	9.5	35	22.4	41.2	25/09/1947
19470926	269	22.3	35	19	35	0	25	9.2	75	12.4	35	15.6	35	58	71	26/09/1947
19470927	270	28.6	35	17	35	4.2	25	9.4	75	20.5	35	18.1	35	46.3	93.5	27/09/1947
19470928	271	30.6	35	17.5	35	0	25	9.5	75	24.8	35	15.8	35	36	79	28/09/1947
19470929	272	32.9	35	18.8	35	0	25	9.4	75	24.2	35	16.1	35	32.2	74.2	29/09/1947
19470930	273	36	35	20.1	35	0	25	9.4	75	23.7	35	19.5	35	32.8	82.9	30/09/1947
19471001	274	35.2	35	23.9	35	0	25	9.6	75	23.2	35	21.8	35	38.3	73.5	1/10/1947
19471002	275	37.2	35	22.8	35	0	25	9.7	75	24.2	35	20.3	35	32	73.2	2/10/1947
19471003	276	31.7	35	25.2	35	0	25	9.6	75	21.6	35	21.8	35	46.6	68	3/10/1947
19471004	277	27.6	35	17.1	35	5.8	25	9.6	75	21.5	35	13.8	35	37.4	70.8	4/10/1947
19471005	278	25.2	35	13.1	35	0	25	9.8	75	27.7	35	7.7	35	24	51.1	5/10/1947
19471006	279	28.2	35	8.9	35	0	25	9.9	75	28	35	8.6	35	22.5	75.5	

19471007	280	32.9	35	11.7	35	0	25	10.1	75	26.9	35	8.3	35	16.6	60.4	7/10/1947
19471008	281	35.9	35	15.3	35	0	25	10.1	75	28.2	35	10.9	35	18.4	62.7	8/10/1947
19471009	282	34.8	35	19.9	35	0	25	10.2	75	27.5	35	14.4	35	25.9	62	9/10/1947
19471010	283	33.7	35	17.8	35	0	25	10.4	75	27.9	35	12.4	35	23.7	60.9	10/10/1947
19471011	284	36.5	35	18.3	35	0	25	10.2	75	28.5	35	11	35	18	52.3	11/10/1947
19471012	285	36.6	35	18.8	35	0	25	10.2	75	28.1	35	14.5	35	23.6	66.9	12/10/1947
19471013	286	37.6	35	20.9	35	0	25	10.2	75	26.8	35	16.9	35	26.1	68.4	13/10/1947
19471014	287	35.5	35	24.9	35	0	25	10.3	75	23.4	35	22.3	35	38.6	70.8	14/10/1947
19471015	288	33.4	35	23.8	35	0.3	25	10.2	75	16.6	35	24.4	35	47.4	82.8	15/10/1947
19471016	289	32.4	35	22.6	35	0.4	25	10.3	75	21.8	35	17.8	35	36.6	64.9	16/10/1947
19471017	290	34.5	35	20.4	35	0	25	10.3	75	24.9	35	11.8	35	21.6	49.3	17/10/1947
19471018	291	37	35	23.4	35	0	25	10.4	75	26.7	35	12.7	35	20.2	44.1	18/10/1947
19471019	292	37.6	35	23.4	35	0	25	10.4	75	24.4	35	24.3	35	37.5	84.5	19/10/1947
19471020	293	32.7	35	24.6	35	0	25	10.4	75	18.3	35	19.7	35	39.8	63.7	20/10/1947
19471021	294	33.5	35	20.4	35	0.1	25	10.4	75	21.3	35	19.4	35	37.5	81	21/10/1947
19471022	295	35.9	35	21	35	0	25	10.4	75	24.6	35	17.8	35	30.1	71.6	22/10/1947
19471023	296	37.7	35	22	35	0	25	10.2	75	27	35	16.9	35	25.9	63.9	23/10/1947
19471024	297	31.5	35	21	35	0	25	10.3	75	29.6	35	9.5	35	20.6	38.2	24/10/1947
19471025	298	32.4	35	13.8	35	0	25	10.6	75	29.6	35	7	35	14.4	44.4	25/10/1947
19471026	299	34.7	35	16	35	0	25	10.9	75	29.6	35	9.7	35	17.5	53.4	26/10/1947
19471027	300	35.3	35	19.7	35	0	25	10.8	75	28.1	35	12.3	35	21.5	53.6	27/10/1947
19471028	301	35.4	35	21.3	35	0	25	10.8	75	27.5	35	14.8	35	25.7	58.5	28/10/1947
19471029	302	35.6	35	20.9	35	0	25	11	75	29.7	35	14	35	24.1	56.7	29/10/1947
19471030	303	36.6	35	22.3	35	0	25	10.9	75	29.2	35	17.6	35	28.7	65.4	30/10/1947
19471031	304	36.7	35	22.5	35	0	25	10.8	75	28.1	35	26.3	35	42.6	96.5	31/10/1947
19471101	305	33.7	35	23.2	35	0	25	11	75	22.1	35	19.2	35	36.7	67.5	1/11/1947
19471102	306	35.9	35	23.2	35	0.1	25	10.9	75	19.5	35	17.8	35	30.1	62.6	2/11/1947
19471103	307	40.5	35	23.5	35	0	25	10.7	75	25.3	35	17.4	35	23	60.1	3/11/1947
19471104	308	34.1	35	22.6	35	0	25	10.4	75	27.9	35	15.7	35	29.3	57.3	4/11/1947
19471105	309	32.7	35	19.2	35	0	25	10	75	30.6	35	9.8	35	19.8	44.1	5/11/1947
19471106	310	33.4	35	16.7	35	0	25	10.2	75	30.1	35	10.8	35	21	56.8	6/11/1947
19471107	311	37.3	35	17.9	35	0	25	10.2	75	29.8	35	10.1	35	15.8	49.3	7/11/1947
19471108	312	38.3	35	19.6	35	0	25	10.2	75	30.1	35	14.7	35	21.8	64.5	8/11/1947
19471109	313	40.5	35	22.2	35	0	25	10	75	27.1	35	14.7	35	19.4	54.9	9/11/1947
19471110	314	34.7	35	20.3	35	0	25	10.1	75	29.7	35	12.8	35	23.1	53.8	10/11/1947
19471111	315	38	35	14.9	35	0	25	9.8	75	30.1	35	10.6	35	16	62.6	11/11/1947
19471112	316	37.1	35	22.7	35	1	25	9.7	75	28.7	35	13.2	35	20.9	47.9	12/11/1947
19471113	317	38	35	20.3	35	0	25	9.9	75	29.9	35	10.5	35	15.8	44.1	13/11/1947
19471114	318	38.2	35	20.6	35	0	25	9.9	75	30.6	35	10.1	35	15.1	41.6	14/11/1947
19471115	319	39.7	35	21.6	35	0	25	10	75	30.1	35	14	35	19.3	54.3	15/11/1947
19471116	320	38	35	22.3	35	0	25	10	75	27.2	35	13.7	35	20.7	50.9	16/11/1947
19471117	321	38.9	35	22.6	35	0	25	10.1	75	31	35	14.4	35	20.7	52.5	17/11/1947
19471118	322	38.8	35	22.6	35	0	25	10	75	29.9	35	16.2	35	23.4	59.1	18/11/1947
19471119	323	36.6	35	20.4	35	0	25	10.1	75	28.9	35	16.2	35	26.4	67.6	19/11/1947
19471120	324	38.3	35	24.4	35	0	25	10.3	75	27.2	35	19.4	35	28.8	63.5	20/11/1947
19471121	325	37.9	35	25.6	35	0	25	10.5	75	25.3	35	20	35	30.3	60.9	21/11/1947
19471122	326	34	35	21.8	35	12.4	25	10.3	75	25.1	35	22.9	35	43	87.7	22/11/1947
19471123	327	35.8	35	22.1	35	13.7	25	10.3	75	25.8	35	19.7	35	33.5	74.1	23/11/1947
19471124	328	35.4	35	19.2	35	0.2	25	10.4	75	28.9	35	16.6	35	28.9	74.6	24/11/1947
19471125	329	36.6	35	18.8	35	0	25	10.2	75	30.1	35	9.8	35	16	45.2	25/11/1947
19471126	330	37.3	35	20.1	35	0	25	9.9	75	26.3	35	9.9	35	15.5	42.1	26/11/1947
19471127	331	39	35	21.6	35	0	25	10.1	75	29.2	35	11.5	35	16.4	44.6	27/11/1947
19471128	332	38.9	35	26.9	35	0	25	10.3	75	23.7	35	18.8	35	27	53.1	28/11/1947
19471129	333	38.7	35	24.3	35	0.7	25	10.3	75	22.8	35	24.3	35	35.3	80	29/11/1947
19471130	334	39.3	35	23.9	35	0	25	10.5	75	27.2	35	22.6	35	31.8	76.2	30/11/1947
19471201	335	34.3	35	24.7	35	1.1	25	10.8	75	18.3	35	22.2	35	41	71.4	1/12/1947
19471202	336	24.8	35	19.1	35	23.1	25	11.1	75	11.8	35	20.9	35	66.8	94.6	2/12/1947
19471203	337	30	35	17.4	35	3.7	25	11.1	75	26.8	35	15.9	35	37.5	80.1	3/12/1947
19471204	338	32.7	35	16.1	35	0	25	11.3	75	28.3	35	12.2	35	24.7	66.7	4/12/1947
19471205	339	35.8	35	19.6	35	0	25	11.1	75	26.8	35	15.1	35	25.7	66.2	5/12/1947
19471206	340	37.8	35	19.3	35	0	25	10.6	75	29	35	15.4	35	23.5	68.8	6/12/1947
19471207	341	38.5	35	22.6	35	0	25	9.8	75	29.4	35	15.6	35	22.9	56.9	7/12/1947
19471208	342	39.7	35	22.1	35	0	25	9.3	75	28.3	35	18.2	35	25.1	68.4	8/12/1947
19471209	343	38.2	35	20.8	35	0	25	9.2	75	31	35	19.9	35	29.7	81	9/12/1947
19471210	344	39.4	35	20.7	35	0	25	9.4	75	28.6	35	16.9	35	23.7	69.3	10/12/1947
19471211	345	38.7	35	22.1	35	0	25	9.3	75	28.5	35	22.1	35	32.1	83.1	11/12/1947
19471212	346	38.7	35	22.1	35	0	25	9.2	75	28.9	35	17.5	35	25.4	65.8	12/12/1947
19471213	347	40.3	35	24.6	35	0	25	9.4	75	27.6	35	19.8	35	26.4	64	13/12/1947
19471214	348	39.4	35	26.1	35	0	25	9.5	75	26.9	35	19.1	35	26.7	56.5	14/12/1947
19471215	349	38.5	35	24	35	0	25	9.2	75	27.3	35	21.9	35	32.2	73.4	15/12/1947
19471216	350	40.6	35	25.3	35	0	25	9.6	75	27.9	35	20.4	35	26.8	63.3	16/12/1947
19471217	351	40.2	35	25	35	0	25	9.7	75	26.2	35	21.5	35	28.8	67.9	17/12/1947
19471218	352	39.1	35	25.3	35	1.3	25	9.5	75	25	35	26	35	37	80.6	18/12/1947
19471219	353	38.8	35	23.9	35	3.6	25	9.5	75	27.1	35	27.4	35	39.6	92.4	19/12/1947
19471220	354	39.1	35	27.3	35	0	25	9.5	75	25.4	35	30.2	35	43	83.2	20/12/1947
19471221	355	39.6	35	26.4	35	0	25	9.6	75	24.7	35	24.1	35	33.4	70	21/12/1947
19471222	356	39.8	35	24.8	35	0.6	25	9.8	75	27.8	35	23.2	35	31.8	74.1	22/12/1947
19471223	357	34.4	35	27.3	35	0	25	9.7	75	20.4	35	25.6	35	47.1	70.6	23/12/1947
19471224	358	34.6	35	24.9	35	11.2	25	9.3	75	20.2	35	24.6	35	44.7	78.1	24/12/1947
19471225	359	33	35	22.7	35	7.8	25	8.9	75	22	35	20.6	35	41	74.7	25/12/1947
19471226	360	35.3	35	21.5	35	0	25	8.9	75	30.2	35	13	35	22.7	50.7	26/12/1947
19471227	361	38.4	35	21.3	35	0	25	8.5	75	25.5	35	15.5	35	22.9	61.2	27/12/1947
19471228																

19471229	363	39.6	35	24.7	35	0	25	8.6	75	29.1	35	21.8	35	30.2	70.1	29/12/1947
19471230	364	38.7	35	25.5	35	0	25	8.9	75	28.2	35	22.5	35	32.7	69	30/12/1947
19471231	365	34.9	35	25.1	35	0.2	25	8.4	75	14.7	35	23.9	35	42.7	75	31/12/1947
19480101	1	37.5	35	24.9	35	0	25	8.7	75	21.6	35	24.6	35	38.1	78.1	1/01/1948
19480102	2	28.9	35	21	35	20.6	25	8.7	75	19.4	35	22	35	55.2	88.5	2/01/1948
19480103	3	32.8	35	20.1	35	0	25	8.5	75	28.4	35	15.4	35	31	65.5	3/01/1948
19480104	4	34.6	35	18.3	35	0	25	8.8	75	30	35	12.1	35	22	57.6	4/01/1948
19480105	5	34.8	35	18.8	35	0	25	8.6	75	30.4	35	11.9	35	21.4	54.9	5/01/1948
19480106	6	36.3	35	21.5	35	0	25	8.6	75	30.9	35	12.2	35	20.2	47.6	6/01/1948
19480107	7	37.2	35	22.4	35	0	25	8.6	75	21	35	11.5	35	18.1	42.5	7/01/1948
19480108	8	37.4	35	26.1	35	0	25	9	75	15.2	35	18.6	35	29	55	8/01/1948
19480109	9	37.1	35	26.2	35	0	25	9.1	75	22.7	35	21	35	33.3	61.8	9/01/1948
19480110	10	35.2	35	24.9	35	0	25	9.2	75	22.9	35	25.8	35	45.4	82	10/01/1948
19480111	11	29.2	35	23.5	35	0	25	9.2	75	17.8	35	23.6	35	58.2	81.5	11/01/1948
19480112	12	23.5	35	22.1	35	12	25	9.1	75	8.7	35	22.9	35	79.1	86.1	12/01/1948
19480113	13	29.8	35	19.9	35	10.7	25	9	75	18.7	35	20.5	35	48.9	88.3	13/01/1948
19480114	14	36	35	19.7	35	0.2	25	9.1	75	30.2	35	18.3	35	30.8	79.8	14/01/1948
19480115	15	34.8	35	18.2	35	0	25	9.1	75	31	35	11.5	35	20.7	55.1	15/01/1948
19480116	16	35.6	35	17.6	35	0	25	9.3	75	30.9	35	14.5	35	24.9	72.1	16/01/1948
19480117	17	37	35	18.2	35	0	25	9.4	75	30.9	35	16.2	35	25.8	77.6	17/01/1948
19480118	18	38.1	35	18.9	35	0	25	9.4	75	31.5	35	17.6	35	26.4	80.6	18/01/1948
19480119	19	39.9	35	20.6	35	0	25	9.2	75	30.9	35	15.8	35	21.5	65.1	19/01/1948
19480120	20	40.4	35	21.4	35	0	25	9.3	75	30.6	35	22.2	35	29.5	87.1	20/01/1948
19480121	21	39.9	35	23.7	35	0	25	9.3	75	30.1	35	22.4	35	30.5	76.5	21/01/1948
19480122	22	38.6	35	24.7	35	0	25	9.1	75	29.3	35	22.1	35	32.3	71	22/01/1948
19480123	23	37.6	35	22.7	35	2.5	25	9.1	75	28.2	35	21.6	35	33.3	78.3	23/01/1948
19480124	24	37.7	35	22.5	35	0	25	8.7	75	26.9	35	21.3	35	32.7	78.2	24/01/1948
19480125	25	38.4	35	23.1	35	0	25	8.7	75	29.2	35	21.3	35	31.5	75.4	25/01/1948
19480126	26	39.4	35	23.2	35	0	25	8.6	75	29.3	35	22.5	35	31.5	79.2	26/01/1948
19480127	27	40	35	24.8	35	0	25	8.8	75	25.4	35	22.1	35	30	70.6	27/01/1948
19480128	28	42.1	35	25.4	35	0	25	8.9	75	26.1	35	23	35	27.9	70.9	28/01/1948
19480129	29	41.6	35	24	35	1	25	9.3	75	29.7	35	23.8	35	29.6	79.8	29/01/1948
19480130	30	41.3	35	25.8	35	0	25	9.3	75	27.9	35	22.4	35	28.3	67.4	30/01/1948
19480131	31	40.5	35	24.6	35	0	25	9.2	75	28.6	35	19.8	35	26.1	64	31/01/1948
19480201	32	40.6	35	25.8	35	0	25	9.2	75	28.2	35	25.2	35	33.1	75.9	1/02/1948
19480202	33	37.5	35	24.3	35	1.5	25	9	75	25.9	35	21.8	35	33.8	71.8	2/02/1948
19480203	34	39.1	35	25.1	35	0	25	8.8	75	27.8	35	23.6	35	33.6	74.1	3/02/1948
19480204	35	39.6	35	25.5	35	0	25	8.4	75	24.2	35	22.4	35	31	68.7	4/02/1948
19480205	36	41	35	26.2	35	0	25	8.6	75	29.1	35	19.6	35	25.2	57.6	5/02/1948
19480206	37	41.4	35	26.1	35	0	25	8.7	75	28.5	35	20	35	25.2	59.2	6/02/1948
19480207	38	40.1	35	24.6	35	0	25	8.8	75	30	35	13.1	35	17.7	42.4	7/02/1948
19480208	39	39.1	35	23.2	35	0	25	8.9	75	28.7	35	14	35	19.9	49.3	8/02/1948
19480209	40	38.7	35	23.1	35	0	25	8.7	75	28.3	35	20.2	35	29.4	71.5	9/02/1948
19480210	41	37.4	35	24.7	35	0	25	8.5	75	26.2	35	19.8	35	30.9	63.7	10/02/1948
19480211	42	37.9	35	25.4	35	0	25	8.5	75	26.4	35	21.5	35	32.6	66.3	11/02/1948
19480212	43	38.6	35	25.9	35	0	25	8.3	75	22.9	35	23.1	35	33.8	69.1	12/02/1948
19480213	44	38.1	35	24.3	35	26.1	25	8	75	26.9	35	24.7	35	37.1	81.3	13/02/1948
19480214	45	38.6	35	25.5	35	0	25	8	75	12.9	35	26.9	35	39.3	82.5	14/02/1948
19480215	46	36.7	35	26.2	35	0.6	25	8	75	23.6	35	25.2	35	40.8	74.1	15/02/1948
19480216	47	37.2	35	24.3	35	0.1	25	8.1	75	21.7	35	25.1	35	39.6	82.6	16/02/1948
19480217	48	37.6	35	26	35	0.1	25	8.4	75	22.6	35	23.1	35	35.6	68.7	17/02/1948
19480218	49	38.2	35	25.6	35	0	25	8.7	75	22.4	35	20.5	35	30.6	62.5	18/02/1948
19480219	50	35.7	35	27.1	35	0	25	8.8	75	18.5	35	22.7	35	38.8	63.3	19/02/1948
19480220	51	37.9	35	24.5	35	0	25	8.9	75	23.2	35	20.2	35	30.7	65.7	20/02/1948
19480221	52	37.6	35	22.4	35	0	25	9.1	75	26.2	35	19.8	35	30.5	73.1	21/02/1948
19480222	53	38.2	35	23.5	35	0	25	8.9	75	26	35	20.5	35	30.6	70.8	22/02/1948
19480223	54	38.6	35	27	35	0	25	8.9	75	21.9	35	24.8	35	36.2	69.6	23/02/1948
19480224	55	36.7	35	26.2	35	0	25	9	75	20.1	35	27.7	35	44.9	81.5	24/02/1948
19480225	56	35.8	35	27.1	35	0	25	7.8	75	18.3	35	28.4	35	48.3	79.2	25/02/1948
19480226	57	39.1	35	26.8	35	0	25	7.3	75	17	35	28.9	35	41.1	82	26/02/1948
19480227	58	38.9	35	26.3	35	0	25	6.6	75	15.4	35	30.3	35	43.6	88.6	27/02/1948
19480228	59	38	35	25.4	35	0	25	8.4	75	17.1	35	28	35	42.3	86.3	28/02/1948
19480229	60	32	35	23.7	35	35.5	25	6.6	75	17.7	35	23.4	35	49.2	79.9	29/02/1948
19480301	61	31.2	35	19.1	35	0	25	6.3	75	23.2	35	15	35	33	67.9	1/03/1948
19480302	62	27.7	35	20.7	35	0	25	6.5	75	8.7	35	14.7	35	39.6	60.2	2/03/1948
19480303	63	33.2	35	21.8	35	4.2	25	6.8	75	12.6	35	21.3	35	41.9	81.6	3/03/1948
19480304	64	32.3	35	22.9	35	2.6	25	7	75	12.1	35	23.8	35	49.2	85.3	4/03/1948
19480305	65	33.4	35	22.8	35	2	25	7.1	75	15.6	35	24.9	35	48.4	89.7	5/03/1948
19480306	66	33.9	35	24.7	35	0.1	25	7.1	75	16.9	35	24.8	35	46.9	79.7	6/03/1948
19480307	67	34.9	35	23.8	35	0	25	7.3	75	25	35	23.9	35	42.7	81.1	7/03/1948
19480308	68	36.5	35	23.9	35	2.3	25	7.3	75	21.9	35	26	35	42.6	87.7	8/03/1948
19480309	69	36.6	35	24.8	35	0.8	25	7.5	75	22.5	35	25.4	35	41.4	81.2	9/03/1948
19480310	70	36.9	35	23.7	35	17.5	25	7.5	75	24.6	35	27.1	35	43.4	92.5	10/03/1948
19480311	71	37.3	35	25.8	35	4.8	25	7.7	75	24.1	35	24.1	35	37.8	72.6	11/03/1948
19480312	72	38.3	35	24	35	0	25	7.9	75	24.7	35	24.4	35	36.2	81.8	12/03/1948
19480313	73	36.7	35	25.4	35	0	25	8	75	22.4	35	20	35	32.4	61.7	13/03/1948
19480314	74	36.7	35	23.5	35	0	25	8	75	20.6	35	20.2	35	32.7	69.8	14/03/1948
19480315	75	34.5	35	22.6	35	0	25	8	75	26.9	35	17.5	35	32	63.8	15/03/1948
19480316	76	35.2	35	19.7	35	0	25	7.8	75	26.4	35	13.5	35	23.7	58.8	16/03/1948
19480317	77	36.4	35	20.2	35	0	25	7.8	75	26.1	35	14.2	35	23.4	60	17/03/1948
19480318	78	36.4	35	22.5	35	0	25	7.8	75	25.3	35	18.3	35	30.1	67.2	18/03/1948
19480319	79	36.7	35	24	35	0	25	7.9	75	21.8	35	18.3	35	29.6	61.3	19/03/1948
19480320	80	36.7	35	25.7	35	0.1	25	7.9	75	22.6	35	17.4	35	28.2	52.7	20/03/1948

</

19480321	81	37	35	21.7	35	0	25	8.2	75	25.5	35	15	35	23.9	57.8	21/03/1948
19480322	82	37.2	35	23	35	0	25	8.3	75	24.7	35	16.2	35	25.5	57.7	22/03/1948
19480323	83	36.2	35	25.5	35	0	25	8.3	75	24.9	35	18.2	35	30.3	55.8	23/03/1948
19480324	84	36.5	35	23.2	35	0	25	8.1	75	23.8	35	16	35	26.2	56.3	24/03/1948
19480325	85	37.2	35	22.4	35	0	25	8.2	75	22.6	35	18.2	35	28.7	67.2	25/03/1948
19480326	86	37.8	35	22.6	35	0	25	8	75	24.7	35	20.7	35	31.6	75.5	26/03/1948
19480327	87	37.2	35	21.6	35	0	25	7.8	75	24.9	35	17.1	35	27	66.3	27/03/1948
19480328	88	37.1	35	21.2	35	0	25	7.9	75	25.4	35	16.5	35	26.1	65.6	28/03/1948
19480329	89	34.7	35	20.2	35	0	25	8	75	22.9	35	13.4	35	24.2	56.6	29/03/1948
19480330	90	36.6	35	17	35	0	25	7.7	75	22.9	35	13.4	35	21.8	69.2	30/03/1948
19480331	91	37.6	35	19.5	35	0	25	7.6	75	22.9	35	16.2	35	25	71.5	31/03/1948
19480401	92	37.6	35	22.7	35	2.1	25	7.6	75	21.7	35	24.9	35	38.4	90.3	1/04/1948
19480402	93	37.1	35	20.9	35	0	25	7.4	75	18	35	23.7	35	37.6	95.9	2/04/1948
19480403	94	37.8	35	24	35	0	25	7.5	75	21.8	35	16.5	35	25.2	55.3	3/04/1948
19480404	95	35.5	35	24.2	35	0	25	7.6	75	23.1	35	20.3	35	35.1	67.2	4/04/1948
19480405	96	34.7	35	23.2	35	0	25	7.8	75	22	35	14.8	35	26.8	52.1	5/04/1948
19480406	97	34.3	35	21.3	35	0	25	7.6	75	19.2	35	15.5	35	28.7	61.2	6/04/1948
19480407	98	33.9	35	22.1	35	0	25	7.5	75	19.9	35	17	35	32.1	63.9	7/04/1948
19480408	99	34.9	35	23.1	35	0	25	7.4	75	19.9	35	18.2	35	32.5	64.4	8/04/1948
19480409	100	34.6	35	20.8	35	0	25	7.5	75	23.4	35	17.5	35	31.8	71.3	9/04/1948
19480410	101	34.8	35	21.5	35	0	25	7.4	75	23.2	35	19.7	35	35.4	76.9	10/04/1948
19480411	102	36.1	35	20.1	35	0	25	7.4	75	18.7	35	21	35	35.1	89.3	11/04/1948
19480412	103	26.8	35	18	35	0	25	7.4	75	16.9	35	11.9	35	33.8	57.7	12/04/1948
19480413	104	24.6	35	17.6	35	0	25	7.4	75	12.3	35	9.1	35	29.4	45.2	13/04/1948
19480414	105	27.3	35	19.1	35	0	25	7.3	75	15.8	35	10.4	35	28.7	47.1	14/04/1948
19480415	106	28.3	35	16	35	0	25	7.5	75	20	35	9.4	35	24.4	51.7	15/04/1948
19480416	107	30	35	14.3	35	0	25	7.5	75	21.8	35	7.5	35	17.7	46	16/04/1948
19480417	108	32.1	35	13.1	35	0	25	7.4	75	20.7	35	8.6	35	18	57.1	17/04/1948
19480418	109	32.8	35	13.9	35	0	25	7.5	75	22.9	35	7.7	35	15.5	48.5	18/04/1948
19480419	110	34.3	35	14.3	35	0	25	7.2	75	23	35	9.5	35	17.6	58.3	19/04/1948
19480420	111	36.3	35	13.4	35	0	25	6.9	75	23	35	12.9	35	21.4	84	20/04/1948
19480421	112	38.2	35	16.4	35	0	25	6.5	75	22.3	35	14.1	35	21.1	75.6	21/04/1948
19480422	113	31.2	35	19.4	35	0	25	6.3	75	21.7	35	14.2	35	31.3	63.1	22/04/1948
19480423	114	26.3	35	14.9	35	0	25	6.2	75	18.8	35	7.6	35	22.2	44.9	23/04/1948
19480424	115	26.1	35	11.9	35	0	25	6.4	75	22	35	6.3	35	18.6	45.2	24/04/1948
19480425	116	29.3	35	13.8	35	0	25	6.4	75	20.7	35	9.1	35	22.3	57.7	25/04/1948
19480426	117	31.8	35	14.6	35	0	25	6.4	75	20.9	35	12.5	35	26.6	75.3	26/04/1948
19480427	118	32.1	35	17.5	35	0	25	6.6	75	20.4	35	13.8	35	28.9	69	27/04/1948
19480428	119	32.7	35	18.8	35	0	25	6.6	75	16.6	35	13	35	26.3	59.9	28/04/1948
19480429	120	32.1	35	19.8	35	0	25	6.6	75	19.9	35	12.7	35	26.6	55	29/04/1948
19480430	121	32.5	35	17.9	35	0	25	6.6	75	19.4	35	13.2	35	27	64.4	30/04/1948
19480501	122	30.5	35	17.1	35	0	25	6.5	75	20	35	13.4	35	30.7	68.8	1/05/1948
19480502	123	30.5	35	16.9	35	0	25	6.4	75	20.6	35	13.6	35	31.1	70.7	2/05/1948
19480503	124	30.9	35	15.9	35	0	25	6.3	75	21.2	35	12.1	35	27.1	67	3/05/1948
19480504	125	31.6	35	15	35	0	25	6.3	75	21.2	35	10.4	35	22.4	61	4/05/1948
19480505	126	31.6	35	14.6	35	0	25	6.3	75	21.1	35	10.9	35	23.4	65.6	5/05/1948
19480506	127	28.4	35	15.3	35	0	25	6.4	75	19.8	35	8.5	35	22	48.9	6/05/1948
19480507	128	29.7	35	14.1	35	0	25	6.4	75	20.9	35	9.4	35	22.5	58.5	7/05/1948
19480508	129	31.3	35	15.5	35	0	25	6.4	75	20.1	35	10.4	35	22.8	59.1	8/05/1948
19480509	130	31	35	16.6	35	0	25	6.2	75	20.3	35	10.9	35	24.3	57.7	9/05/1948
19480510	131	30.8	35	16.5	35	0	25	6.1	75	17.7	35	11.3	35	25.4	60.2	10/05/1948
19480511	132	31.4	35	17.1	35	0	25	6	75	17.5	35	12.1	35	26.3	62.1	11/05/1948
19480512	133	31.8	35	18.6	35	0	25	5.8	75	17.4	35	13.9	35	29.6	64.9	12/05/1948
19480513	134	30.9	35	20.6	35	0	25	5.8	75	11.9	35	15.8	35	35.4	65.1	13/05/1948
19480514	135	30.1	35	20.7	35	0	25	5.7	75	11.7	35	13.8	35	32.3	56.5	14/05/1948
19480515	136	28.5	35	18.5	35	0	25	5.8	75	11.3	35	10.9	35	28	51.2	15/05/1948
19480516	137	26.6	35	12.9	35	0	25	5.7	75	18.3	35	9.7	35	27.9	65.2	16/05/1948
19480517	138	27.5	35	10.3	35	0	25	5.5	75	19.5	35	8.6	35	23.4	68.7	17/05/1948
19480518	139	28.2	35	12.5	35	0	25	5.5	75	19.3	35	8.6	35	22.5	59.4	18/05/1948
19480519	140	28	35	12.7	35	0	25	5.4	75	18.9	35	9	35	23.8	61.3	19/05/1948
19480520	141	27.3	35	12.7	35	0	25	5.2	75	14.1	35	8.2	35	22.6	55.9	20/05/1948
19480521	142	28.4	35	11.9	35	0	25	5.3	75	19.5	35	7.7	35	19.9	55.3	21/05/1948
19480522	143	29.8	35	10.2	35	0	25	5.3	75	19.3	35	8.1	35	19.3	65.1	22/05/1948
19480523	144	30.4	35	11.1	35	0	25	5.3	75	19.5	35	10.9	35	25.1	82.5	23/05/1948
19480524	145	29.2	35	12.2	35	0	25	5.3	75	19.5	35	8.8	35	21.7	62	24/05/1948
19480525	146	29.3	35	12.3	35	0	25	5.2	75	19.3	35	9.4	35	23.1	65.8	25/05/1948
19480526	147	28.1	35	13.2	35	0	25	5.2	75	16.9	35	9.8	35	25.8	64.6	26/05/1948
19480527	148	27.7	35	11.1	35	0	25	5.2	75	16.8	35	8.8	35	23.7	66.6	27/05/1948
19480528	149	27.2	35	11.6	35	0	25	5.3	75	16.5	35	8.3	35	23	60.8	28/05/1948
19480529	150	27.6	35	12	35	0	25	5.2	75	14	35	10.3	35	27.9	73.5	29/05/1948
19480530	151	23.1	35	15	35	0	25	5.2	75	12.4	35	9.4	35	33.3	55.2	30/05/1948
19480531	152	24.3	35	10.8	35	0	25	5.1	75	15.8	35	7.3	35	24	56.4	31/05/1948
19480601	153	24.9	35	8.4	35	0	25	5	75	17.8	35	6.8	35	21.6	61.7	1/06/1948
19480602	154	26.4	35	9.2	35	0	25	5	75	19.1	35	8.6	35	25	74	2/06/1948
19480603	155	24.5	35	11.9	35	0	25	4.9	75	14.5	35	9.5	35	30.9	68.2	3/06/1948
19480604	156	29.3	35	14.7	35	0	25	5	75	17.1	35	10.8	35	26.5	64.6	4/06/1948
19480605	157	28.7	35	13.5	35	0	25	5.1	75	18.3	35	11.8	35	30	76.3	5/06/1948
19480606	158	29.5	35	13.6	35	0	25	5	75	16.9	35	12.6	35	30.6	81	6/06/1948
19480607	159	28.6	35	14.8	35	0	25	5	75	18.1	35	12.5	35	31.9	74.3	7/06/1948
19480608	160	26.4	35	8.2	35	0	25	5.1	75	17.4	35	9	35	26.2	82.8	8/06/1948
19480609	161	28.4	35	9.1	35	0	25	4.9	75	17.7	35	8.7	35	22.5	75.3	9/06/1948
19480610	162	28	35	11.8	35	0	25	4.9	75	16.7	35	11.9	35	31.5	86	10/06/1948
19480611	163	30.2	35	14.7	35	0	25	5	75	15.7	35	13.5	35	31.5	80.8	11/06/1948

19480612	164	28.4	35	17.3	35	0	25	4.8	75	13.4	35	13.7	35	35.4	69.4	12/06/1948
19480613	165	24	35	17.9	35	3.4	25	4.8	75	14.6	35	18.6	35	62.4	90.7	13/06/1948
19480614	166	21.6	35	14.7	35	0	25	4.8	75	16	35	14.9	35	57.8	89.1	14/06/1948
19480615	167	21.6	35	6.2	35	0	25	4.8	75	18.3	35	9.1	35	35.3	96	15/06/1948
19480616	168	21.1	35	6.4	35	0	25	4.8	75	18.4	35	8.8	35	35.2	91.6	16/06/1948
19480617	169	24.6	35	8	35	0	25	4.8	75	17.4	35	12.5	35	40.4	100	17/06/1948
19480618	170	27	35	8.8	35	0	25	4.9	75	18.2	35	10.4	35	29.2	91.9	18/06/1948
19480619	171	29.4	35	9.8	35	0	25	5	75	18.5	35	11.3	35	27.6	93.3	19/06/1948
19480620	172	31.1	35	10.8	35	0	25	5.1	75	18.2	35	11.4	35	25.2	88.1	20/06/1948
19480621	173	29.8	35	10.6	35	0	25	5.1	75	15.5	35	13.1	35	31.2	100	21/06/1948
19480622	174	22.4	35	10.6	35	0	25	5.2	75	16.8	35	11	35	40.6	86.1	22/06/1948
19480623	175	21.9	35	7.9	35	0	25	5.2	75	18.7	35	7.7	35	29.3	72.3	23/06/1948
19480624	176	23.5	35	6.3	35	0	25	5.1	75	18.3	35	7.8	35	26.9	81.8	24/06/1948
19480625	177	24.9	35	7.7	35	0	25	5.1	75	18.5	35	7	35	22.2	66.6	25/06/1948
19480626	178	24.3	35	9.6	35	0	25	5	75	18.6	35	7.6	35	25	63.6	26/06/1948
19480627	179	21.7	35	8.6	35	0	25	5	75	18.7	35	8.6	35	33.1	77	27/06/1948
19480628	180	23	35	6.5	35	0	25	5.1	75	18.9	35	6.5	35	23.1	67.2	28/06/1948
19480629	181	23.7	35	5.7	35	0	25	5.1	75	18.8	35	7.1	35	24.2	77.6	29/06/1948
19480630	182	25.1	35	6.8	35	0	25	4.9	75	18.7	35	6.9	35	21.7	69.9	30/06/1948
19480701	183	28.1	35	7.4	35	0	25	4.9	75	13.6	35	8.7	35	22.9	84.5	1/07/1948
19480702	184	25.3	35	13.8	35	0	25	5	75	11.8	35	10.8	35	33.5	68.5	2/07/1948
19480703	185	21.7	35	12.4	35	0	25	4.9	75	13.6	35	11.1	35	42.8	77.1	3/07/1948
19480704	186	21.6	35	14.1	35	0	25	4.9	75	12.3	35	13.9	35	53.9	86.4	4/07/1948
19480705	187	21.2	35	11.9	35	0.3	25	5	75	14.1	35	13.1	35	52.1	94.1	5/07/1948
19480706	188	22.6	35	7.6	35	0	25	5	75	18.4	35	8.3	35	30.3	79.6	6/07/1948
19480707	189	26	35	8	35	0	25	5.1	75	18.6	35	8.6	35	25.6	80.2	7/07/1948
19480708	190	26.9	35	10.3	35	0	25	5.1	75	18.5	35	11.6	35	32.7	92.7	8/07/1948
19480709	191	25.6	35	10.3	35	0	25	5.2	75	18.4	35	8.7	35	26.5	69.5	9/07/1948
19480710	192	26.4	35	8.9	35	0	25	5.1	75	17.6	35	9	35	26.2	79	10/07/1948
19480711	193	25	35	12.9	35	0	25	5.1	75	14.5	35	10.3	35	32.5	69.3	11/07/1948
19480712	194	21.9	35	12.7	35	0	25	5.1	75	11.7	35	10.4	35	39.6	70.9	12/07/1948
19480713	195	22.7	35	8.3	35	0	25	5.1	75	18.3	35	9.2	35	33.4	84.1	13/07/1948
19480714	196	22.5	35	13.1	35	0	25	5.1	75	5.8	35	9.1	35	33.4	60.4	14/07/1948
19480715	197	25.1	35	12.5	35	0	25	5.2	75	14.8	35	9.5	35	29.8	65.6	15/07/1948
19480716	198	18.5	35	10.6	35	0	25	5.3	75	11.2	35	13	35	61.1	100	16/07/1948
19480717	199	25.4	35	13	35	38.4	25	5.4	75	17.9	35	14.4	35	44.4	96.2	17/07/1948
19480718	200	26.1	35	14.7	35	0	25	5.5	75	19.2	35	13.5	35	39.9	80.8	18/07/1948
19480719	201	25.4	35	11.8	35	1.1	25	5.6	75	19.7	35	9	35	27.8	65.1	19/07/1948
19480720	202	26.3	35	8.9	35	0	25	5.6	75	19.9	35	10	35	29.2	87.8	20/07/1948
19480721	203	28.2	35	10	35	0	25	5.6	75	19.9	35	10.6	35	27.7	86.4	21/07/1948
19480722	204	29.1	35	10.3	35	0	25	5.6	75	19.7	35	9.7	35	24.1	77.5	22/07/1948
19480723	205	23.4	35	11	35	0	25	5.5	75	19.7	35	9.9	35	34.4	75.5	23/07/1948
19480724	206	23.8	35	7.9	35	0	25	5.6	75	19.5	35	9.2	35	31.2	86.4	24/07/1948
19480725	207	26.3	35	7.1	35	0	25	5.6	75	20.1	35	8.4	35	24.6	83.3	25/07/1948
19480726	208	28.8	35	8.6	35	0	25	5.7	75	20.5	35	10.6	35	26.8	94.9	26/07/1948
19480727	209	26.1	35	10.2	35	0	25	5.7	75	20.4	35	9.6	35	28.4	77.2	27/07/1948
19480728	210	28.2	35	10.2	35	0	25	5.7	75	20	35	10.2	35	26.7	82	28/07/1948
19480729	211	29.3	35	11.5	35	0	25	5.7	75	19.1	35	10.1	35	24.8	74.5	29/07/1948
19480730	212	29.4	35	11.2	35	0	25	5.7	75	20.4	35	9.7	35	23.7	73	30/07/1948
19480731	213	29.8	35	12.2	35	0	25	5.8	75	20.1	35	12.7	35	30.3	89.4	31/07/1948
19480801	214	25.8	35	11.8	35	0	25	5.8	75	20.9	35	10.4	35	31.3	75.2	1/08/1948
19480802	215	25.7	35	9.1	35	0	25	5.9	75	20.7	35	9.5	35	28.8	82.2	2/08/1948
19480803	216	27.7	35	10.4	35	0	25	6	75	20.8	35	9.7	35	26.1	77	3/08/1948
19480804	217	27.8	35	14.3	35	0	25	6	75	20.9	35	10.7	35	28.6	65.7	4/08/1948
19480805	218	28.3	35	14.5	35	0	25	6.1	75	21	35	13.6	35	35.4	82.4	5/08/1948
19480806	219	29	35	14.9	35	0	25	6.2	75	20.7	35	11.2	35	28	66.1	6/08/1948
19480807	220	29.9	35	15.6	35	0	25	6.3	75	20.7	35	11.9	35	28.2	67.2	7/08/1948
19480808	221	30.5	35	17.1	35	0	25	6.4	75	19.3	35	16	35	36.6	82.1	8/08/1948
19480809	222	28.7	35	19.3	35	0	25	6.4	75	19.4	35	12.1	35	30.7	54.1	9/08/1948
19480810	223	29.5	35	18.3	35	0	25	6.5	75	19.2	35	11.8	35	28.6	56.1	10/08/1948
19480811	224	28.6	35	17.7	35	0	25	6.6	75	20.5	35	11.7	35	29.9	57.8	11/08/1948
19480812	225	27	35	14.2	35	0	25	6.6	75	21.8	35	7.6	35	21.3	47	12/08/1948
19480813	226	27	35	10.9	35	0	25	6.6	75	21.9	35	6.8	35	19.1	52.2	13/08/1948
19480814	227	28.1	35	11.2	35	0	25	6.7	75	21.4	35	8	35	21	60.2	14/08/1948
19480815	228	28.7	35	10.4	35	0	25	6.6	75	22.3	35	8.2	35	20.8	65.1	15/08/1948
19480816	229	27	35	11.2	35	0	25	6.6	75	22.8	35	7.6	35	21.3	57.2	16/08/1948
19480817	230	27.1	35	10.1	35	0	25	6.7	75	23	35	6.9	35	19.2	55.9	17/08/1948
19480818	231	29.8	35	9.7	35	0	25	6.7	75	22.2	35	8.3	35	19.8	69	18/08/1948
19480819	232	29.5	35	12	35	0	25	6.8	75	22.5	35	13.9	35	33.7	99.2	19/08/1948
19480820	233	24.2	35	11.7	35	0	25	6.9	75	22.6	35	10.4	35	34.4	75.7	20/08/1948
19480821	234	24.4	35	6.4	35	0	25	6.9	75	23.7	35	6.5	35	21.3	67.7	21/08/1948
19480822	235	28.6	35	5.6	35	0	25	6.9	75	23.5	35	7.1	35	18.1	78.1	22/08/1948
19480823	236	22.4	35	9.4	35	0	25	7.1	75	23.2	35	7.1	35	26.2	60.2	23/08/1948
19480824	237	21.7	35	5.5	35	0	25	7.2	75	17.6	35	5.9	35	22.7	65.4	24/08/1948
19480825	238	25.7	35	7.2	35	0	25	7.2	75	23.2	35	7.3	35	22.1	71.9	25/08/1948
19480826	239	27	35	7.9	35	0	25	7.2	75	24.2	35	6.6	35	18.5	62	26/08/1948
19480827	240	27.9	35	8	35	0	25	7.3	75	23.6	35	6.2	35	16.5	57.8	27/08/1948
19480828	241	30	35	10.9	35	0	25	7.2	75	24	35	7.4	35	17.4	56.8	28/08/1948
19480829	242	30.1	35	12.1	35	0	25	7.2	75	20.1	35	7.8	35	18.3	55.3	29/08/1948
19480830	243	31.4	35	11.3	35	0	25	7.3	75	24.2	35	9.6	35	20.9	71.7	30/08/1948
19480831	244	23	35	11.9	35	0	25	7.5	75	23.7	35	9.8	35	34.9	70.4	31/08/1948
19480901	245	25.6	35	12.5	35	0	25	7.6	75	24.8	35	7.6	35	23.2	52.5	1/09/1948
19480902	246	24	35	7.8	35	0	25	7.8	75	24.3	35	6.9	35	23.1	65.2	2/09/1948

19480903	247	26	35	8	35	0	25	7.8	75	25.2	35	7.8	35	23.2	72.8	3/09/1948
19480904	248	27.7	35	8.7	35	0	25	7.9	75	23.1	35	7.1	35	19.1	63.2	4/09/1948
19480905	249	29.4	35	9.6	35	0	25	8	75	24.5	35	7.7	35	18.8	64.5	5/09/1948
19480906	250	31.2	35	10.1	35	0	25	8.1	75	25.4	35	8.6	35	18.9	69.6	6/09/1948
19480907	251	32.9	35	12.2	35	0	25	8.2	75	24.9	35	10	35	20	70.4	7/09/1948
19480908	252	35.4	35	13.8	35	0	25	8.2	75	24.7	35	13.1	35	22.8	83.1	8/09/1948
19480909	253	29	35	16	35	0	25	8.3	75	24.6	35	8	35	20	44	9/09/1948
19480910	254	31.1	35	11.6	35	0	25	8.3	75	24.9	35	5.9	35	13.1	43.2	10/09/1948
19480911	255	32.5	35	12.8	35	0	25	8.4	75	24.7	35	8.6	35	17.6	58.2	11/09/1948
19480912	256	33.8	35	17	35	0	25	8.4	75	21.3	35	12.4	35	23.6	64	12/09/1948
19480913	257	29.6	35	19.6	35	0	25	8.6	75	18.1	35	15.7	35	37.9	68.9	13/09/1948
19480914	258	31.5	35	16.7	35	0	25	8.7	75	25.3	35	11.3	35	24.4	59.5	14/09/1948
19480915	259	32.2	35	14.2	35	0	25	8.8	75	25.8	35	10.6	35	22	65.5	15/09/1948
19480916	260	32.5	35	13.9	35	0	25	8.8	75	26.2	35	10.6	35	21.7	66.8	16/09/1948
19480917	261	28.1	35	14.7	35	0	25	8.8	75	26.2	35	7.7	35	20.3	46.1	17/09/1948
19480918	262	28.1	35	10.8	35	0	25	8.7	75	26.6	35	6.1	35	16	47.1	18/09/1948
19480919	263	29.7	35	10.4	35	0	25	8.8	75	27	35	6.7	35	16.1	53.2	19/09/1948
19480920	264	31	35	13.8	35	0	25	8.8	75	26.6	35	8.4	35	18.7	53.3	20/09/1948
19480921	265	33.2	35	13.8	35	0	25	8.8	75	26	35	9.9	35	19.5	62.8	21/09/1948
19480922	266	34	35	15.7	35	0	25	9	75	25.8	35	15.4	35	28.9	86.4	22/09/1948
19480923	267	33.3	35	18	35	0	25	9.2	75	24.3	35	12.5	35	24.4	60.6	23/09/1948
19480924	268	28.2	35	13.3	35	0	25	9.1	75	26.8	35	9.8	35	25.6	64.2	24/09/1948
19480925	269	29.3	35	10.3	35	0	25	9.2	75	27	35	6.7	35	16.4	53.5	25/09/1948
19480926	270	31.7	35	11.6	35	0	25	9.4	75	27.5	35	6.4	35	13.7	46.9	26/09/1948
19480927	271	34.9	35	12.1	35	0	25	9.5	75	27.4	35	7.4	35	13.2	52.5	27/09/1948
19480928	272	35.8	35	13.9	35	0	25	9.4	75	27.9	35	8	35	13.6	50.4	28/09/1948
19480929	273	37.5	35	17.8	35	0	25	9.4	75	27.3	35	8.7	35	13.5	42.7	29/09/1948
19480930	274	38.3	35	17.5	35	0	25	9.6	75	27.4	35	10.9	35	16.2	54.5	30/09/1948
19481001	275	35.8	35	19.9	35	0	25	9.7	75	27.5	35	10.4	35	17.7	44.8	1/10/1948
19481002	276	36.5	35	17.5	35	0	25	9.6	75	27.2	35	10.7	35	17.5	53.5	2/10/1948
19481003	277	38.4	35	18.8	35	0	25	9.6	75	27.5	35	11.1	35	16.4	51.2	3/10/1948
19481004	278	39.1	35	20.6	35	0	25	9.8	75	27.5	35	11.5	35	16.4	47.4	4/10/1948
19481005	279	37	35	21.3	35	0	25	9.9	75	27.7	35	11.1	35	17.7	43.8	5/10/1948
19481006	280	35.9	35	21.5	35	0	25	10.1	75	28.4	35	8.9	35	15.1	34.7	6/10/1948
19481007	281	36.8	35	18.2	35	0	25	10.1	75	28.4	35	10.2	35	16.4	48.8	7/10/1948
19481008	282	38.2	35	19.4	35	0	25	10.2	75	24.8	35	15.8	35	23.6	70.2	8/10/1948
19481009	283	38.5	35	21.8	35	0	25	10.4	75	25.8	35	22.3	35	32.8	85.4	9/10/1948
19481010	284	37.6	35	23.7	35	0	25	10.2	75	23.1	35	18.6	35	28.7	63.5	10/10/1948
19481011	285	27.8	35	18.6	35	1.7	25	10.2	75	28.1	35	9.4	35	25.2	43.9	11/10/1948
19481012	286	30.9	35	15	35	0	25	10.2	75	28.9	35	7.2	35	16.1	42.2	12/10/1948
19481013	287	33.3	35	14.3	35	0	25	10.3	75	28.8	35	9.3	35	18.2	57.1	13/10/1948
19481014	288	33.7	35	18.3	35	0	25	10.2	75	28.1	35	9.5	35	18.2	45.2	14/10/1948
19481015	289	31.6	35	16	35	0	25	10.3	75	28.8	35	7.2	35	15.5	39.6	15/10/1948
19481016	290	34.7	35	12.2	35	0	25	10.3	75	26.9	35	9.9	35	17.9	69.7	16/10/1948
19481017	291	36.3	35	17.5	35	0	25	10.4	75	29	35	11.1	35	18.4	55.5	17/10/1948
19481018	292	37.3	35	21.5	35	0	25	10.4	75	28.3	35	11.6	35	18.2	45.3	18/10/1948
19481019	293	38.9	35	20.1	35	0	25	10.4	75	29.4	35	11.2	35	16.1	47.6	19/10/1948
19481020	294	39.4	35	20.2	35	0	25	10.4	75	29.9	35	10.6	35	14.8	44.8	20/10/1948
19481021	295	38.9	35	20.3	35	0	25	10.4	75	29.9	35	10.7	35	15.4	44.9	21/10/1948
19481022	296	36	35	21	35	0	25	10.2	75	30.3	35	9.6	35	16.2	38.6	22/10/1948
19481023	297	34.5	35	16.5	35	0	25	10.3	75	30.3	35	7.3	35	13.3	38.9	23/10/1948
19481024	298	35.6	35	17.3	35	0	25	10.6	75	26.3	35	9.3	35	16	47.1	24/10/1948
19481025	299	37.9	35	20.4	35	0	25	10.9	75	27.7	35	11.4	35	17.3	47.6	25/10/1948
19481026	300	36.7	35	22	35	0	25	10.8	75	27.9	35	12.2	35	19.8	46.2	26/10/1948
19481027	301	37.5	35	24	35	0	25	10.8	75	28	35	17.8	35	27.6	59.7	27/10/1948
19481028	302	35.1	35	24.5	35	1.9	25	11	75	26.3	35	18.8	35	33.2	61.2	28/10/1948
19481029	303	34.5	35	22.3	35	0.3	25	10.9	75	24.6	35	22.3	35	40.8	82.9	29/10/1948
19481030	304	39.9	35	23.5	35	0.2	25	10.8	75	24.1	35	21.7	35	29.6	75	30/10/1948
19481031	305	41.8	35	27.7	35	0	25	11	75	26.2	35	24.1	35	29.7	64.9	31/10/1948
19481101	306	34.2	35	19.5	35	0	25	10.9	75	30.3	35	9	35	16.7	39.7	1/11/1948
19481102	307	35.9	35	17.1	35	0	25	10.7	75	30.4	35	12.8	35	21.7	65.7	2/11/1948
19481103	308	38.8	35	18.7	35	0	25	10.4	75	29.5	35	14	35	20.2	65	3/11/1948
19481104	309	36.9	35	22.5	35	0	25	10	75	28.6	35	21.1	35	33.8	77.4	4/11/1948
19481105	310	36.4	35	24.9	35	0.2	25	10.2	75	23.3	35	19.8	35	32.6	62.9	5/11/1948
19481106	311	38.6	35	21.5	35	7.3	25	10.2	75	27.5	35	22.7	35	33.2	88.6	6/11/1948
19481107	312	36.2	35	25.3	35	0	25	10.2	75	20.5	35	21.2	35	35.3	65.8	7/11/1948
19481108	313	33.7	35	21.4	35	0.2	25	10	75	28.1	35	11.3	35	21.6	44.4	8/11/1948
19481109	314	34.3	35	20	35	0	25	10.1	75	27.9	35	8.5	35	15.7	36.4	9/11/1948
19481110	315	35	35	18	35	0	25	9.8	75	30.8	35	7.8	35	13.9	37.8	10/11/1948
19481111	316	36.7	35	16.1	35	0	25	9.7	75	30.9	35	8.3	35	13.4	45.4	11/11/1948
19481112	317	38.7	35	19.2	35	0	25	9.9	75	30.1	35	12.9	35	18.7	58	12/11/1948
19481113	318	39.6	35	21	35	0	25	9.9	75	30	35	15.7	35	21.7	63.2	13/11/1948
19481114	319	40.5	35	23.1	35	0	25	10	75	29.8	35	16.5	35	21.8	58.4	14/11/1948
19481115	320	41.3	35	25.3	35	0	25	10	75	29.7	35	17.6	35	22.3	54.6	15/11/1948
19481116	321	41.4	35	25.1	35	0	25	10.1	75	29.1	35	16.9	35	21.3	53	16/11/1948
19481117	322	41.6	35	27.7	35	0	25	10	75	24.6	35	20.2	35	25.2	54.4	17/11/1948
19481118	323	38.6	35	25.6	35	0	25	10.1	75	22.4	35	17.2	35	25.1	52.4	18/11/1948
19481119	324	40.3	35	24.1	35	0	25	10.3	75	21.1	35	16.3	35	21.7	54.3	19/11/1948
19481120	325	39.6	35	23.2	35	0	25	10.5	75	18.2	35	18.7	35	25.9	65.8	20/11/1948
19481121	326	38.8	35	23.5	35	0.6	25	10.3	75	25.7	35	17	35	24.6	58.7	21/11/1948
19481122	327	39.5	35	23.3	35	15.6	25	10.3	75	25.2	35	19.8	35	27.6	69.2	22/11/1948
19481123	328	39.3	35	23.5	35	3.6	25	10.4	75	22.1	35	19.5	35	27.4	67.4	23/11/1948
19481124	329	39.7	35	26	35	0	25	10								

19481125	330	39.4	35	26.2	35	0	25	9.9	75	28.8	35	18.3	35	25.6	53.8	25/11/1948
19481126	331	41.1	35	26.8	35	0	25	10.1	75	27.4	35	18.9	35	24.2	53.6	26/11/1948
19481127	332	40.4	35	30.1	35	0	25	10.3	75	27.9	35	17	35	22.6	39.8	27/11/1948
19481128	333	40.1	35	26.2	35	0.6	25	10.3	75	14.5	35	16.5	35	22.2	48.5	28/11/1948
19481129	334	39.6	35	24.2	35	0	25	10.5	75	24.2	35	16.4	35	22.7	54.3	29/11/1948
19481130	335	40.6	35	26.6	35	0	25	10.8	75	24.2	35	16.4	35	21.5	47.1	30/11/1948
19481201	336	42.7	35	24.9	35	0	25	11.1	75	29.9	35	18.5	35	21.7	58.8	1/12/1948
19481202	337	43.4	35	25.6	35	0	25	11.1	75	27.4	35	22.4	35	25.4	68.3	2/12/1948
19481203	338	39.5	35	28.3	35	0	25	11.3	75	23.9	35	24.1	35	33.6	62.7	3/12/1948
19481204	339	39.6	35	26.8	35	0	25	11.1	75	20.2	35	21.1	35	29.2	59.9	4/12/1948
19481205	340	38	35	24.1	35	5.7	25	10.6	75	24.7	35	22.8	35	34.4	76	5/12/1948
19481206	341	36.4	35	25	35	0.7	25	9.8	75	25.3	35	26.9	35	44.3	84.9	6/12/1948
19481207	342	34.8	35	23.1	35	0.9	25	9.3	75	19.5	35	18.5	35	33.3	65.5	7/12/1948
19481208	343	38.6	35	24	35	0	25	9.2	75	27.3	35	18.4	35	26.9	61.7	8/12/1948
19481209	344	40.4	35	24	35	0	25	9.4	75	30.1	35	19.3	35	25.6	64.7	9/12/1948
19481210	345	41.8	35	23	35	0	25	9.3	75	24.6	35	20.4	35	25.1	72.6	10/12/1948
19481211	346	40.4	35	26	35	0	25	9.2	75	28.8	35	20.4	35	27.1	60.7	11/12/1948
19481212	347	40.6	35	24.7	35	0	25	9.4	75	29.2	35	19.1	35	25.1	61.4	12/12/1948
19481213	348	41	35	26.2	35	0	25	9.5	75	26.7	35	22.8	35	29.3	67	13/12/1948
19481214	349	40.6	35	25.2	35	2.8	25	9.2	75	24.3	35	21.5	35	28.2	67.1	14/12/1948
19481215	350	40.9	35	26.1	35	0.1	25	9.6	75	26.1	35	19.4	35	25.1	57.4	15/12/1948
19481216	351	40.6	35	25	35	10	25	9.7	75	27.8	35	20.3	35	26.7	64.1	16/12/1948
19481217	352	41.7	35	25.3	35	0	25	9.5	75	29.3	35	18.8	35	23.3	58.3	17/12/1948
19481218	353	40.7	35	28.1	35	0	25	9.5	75	29.8	35	19	35	24.8	50	18/12/1948
19481219	354	40.2	35	24.4	35	0	25	9.5	75	29.3	35	16.6	35	22.3	54.3	19/12/1948
19481220	355	41.4	35	23.3	35	0	25	9.6	75	29.5	35	15.8	35	19.9	55.2	20/12/1948
19481221	356	39	35	23.6	35	0.7	25	9.8	75	22.3	35	19.4	35	27.7	66.6	21/12/1948
19481222	357	36.2	35	21.2	35	14.2	25	9.7	75	22.2	35	19.8	35	33	78.7	22/12/1948
19481223	358	37.5	35	24.6	35	0.1	25	9.3	75	26.9	35	22.7	35	35.2	73.4	23/12/1948
19481224	359	28.1	35	21.2	35	3.9	25	8.9	75	12.3	35	22.9	35	60.2	91	24/12/1948
19481225	360	35.4	35	23.7	35	37.5	25	8.9	75	22.1	35	24.9	35	43.3	85	25/12/1948
19481226	361	36.2	35	23.9	35	6.9	25	8.5	75	20.2	35	26.9	35	44.8	90.7	26/12/1948
19481227	362	30.3	35	22.5	35	48.6	25	8.3	75	17.2	35	24.7	35	57.2	90.7	27/12/1948
19481228	363	32.7	35	23.9	35	0	25	8.6	75	15.1	35	26.6	35	53.8	89.7	28/12/1948
19481229	364	33.7	35	23	35	0	25	8.9	75	20.8	35	25.4	35	48.6	90.4	29/12/1948
19481230	365	32	35	22.3	35	7.7	25	8.4	75	19.7	35	24.9	35	52.4	92.5	30/12/1948
19481231	366	32.3	35	20.7	35	0	25	8.4	75	20	35	17.7	35	36.6	72.5	31/12/1948
19490101	1	35.2	35	16.6	35	0	25	8.7	75	31.2	35	12.7	35	22.3	67.3	1/01/1949
19490102	2	38.9	35	22.1	35	0	25	8.7	75	25.5	35	19.3	35	27.7	72.6	2/01/1949
19490103	3	38.6	35	25.4	35	0	25	8.5	75	21.7	35	23.4	35	34.2	72.2	3/01/1949
19490104	4	37.1	35	25.4	35	0	25	8.8	75	23.2	35	21.4	35	33.9	66	4/01/1949
19490105	5	36.6	35	23.3	35	0	25	8.6	75	19.8	35	16.7	35	27.2	58.4	5/01/1949
19490106	6	38.7	35	23	35	0	25	8.6	75	24.1	35	15	35	21.8	53.4	6/01/1949
19490107	7	39.7	35	23.5	35	0	25	8.6	75	23.9	35	19.9	35	27.4	68.8	7/01/1949
19490108	8	38.5	35	24.9	35	0	25	9	75	21.1	35	23.5	35	34.5	74.7	8/01/1949
19490109	9	37.5	35	23.3	35	0	25	9.1	75	20.1	35	23.1	35	35.8	80.8	9/01/1949
19490110	10	36.8	35	27.4	35	0	25	9.2	75	21	35	21.5	35	34.6	58.9	10/01/1949
19490111	11	37.8	35	22.7	35	0	25	9.2	75	24.6	35	22.1	35	33.7	80.1	11/01/1949
19490112	12	39.3	35	22.3	35	0	25	9.1	75	24.6	35	21.2	35	29.8	78.8	12/01/1949
19490113	13	40.9	35	22.1	35	0	25	9	75	28.4	35	22.1	35	28.6	83.1	13/01/1949
19490114	14	40.8	35	25.9	35	0	25	9.1	75	24.6	35	23.6	35	30.7	70.6	14/01/1949
19490115	15	40.1	35	27.7	35	0	25	9.1	75	27.1	35	23.8	35	32.1	64.1	15/01/1949
19490116	16	37.3	35	24.7	35	0	25	9.3	75	28.9	35	21.5	35	33.7	69.1	16/01/1949
19490117	17	35.4	35	21.6	35	0	25	9.4	75	28.9	35	12.8	35	22.3	49.6	17/01/1949
19490118	18	35.5	35	19.5	35	0	25	9.4	75	30.8	35	12.5	35	21.6	55.2	18/01/1949
19490119	19	36.8	35	17.8	35	0	25	9.2	75	31.1	35	14.8	35	23.8	72.7	19/01/1949
19490120	20	38.3	35	19.3	35	0	25	9.3	75	30.6	35	16.8	35	24.9	75.1	20/01/1949
19490121	21	38.9	35	23.3	35	0	25	9.3	75	28.8	35	21.1	35	30.3	73.8	21/01/1949
19490122	22	39.6	35	23.9	35	0	25	9.1	75	28	35	20.7	35	28.7	69.8	22/01/1949
19490123	23	40.2	35	25.3	35	0	25	9.1	75	26.3	35	21.3	35	28.6	66.1	23/01/1949
19490124	24	39.3	35	23.5	35	0.3	25	8.7	75	28.6	35	22.3	35	31.4	77	24/01/1949
19490125	25	39.1	35	23.5	35	0	25	8.7	75	28.4	35	21.4	35	30.4	73.9	25/01/1949
19490126	26	35.7	35	22.8	35	0	25	8.6	75	22.5	35	22.7	35	38.8	81.8	26/01/1949
19490127	27	34.3	35	21.5	35	0	25	8.8	75	22.2	35	22	35	40.7	85.8	27/01/1949
19490128	28	35.8	35	21.2	35	0	25	8.9	75	23.4	35	22.7	35	38.6	90.2	28/01/1949
19490129	29	36.6	35	23.2	35	0.1	25	9.3	75	22.8	35	24	35	39.1	84.4	29/01/1949
19490130	30	32.6	35	21.6	35	18.3	25	9.3	75	25.8	35	22.6	35	45.9	87.6	30/01/1949
19490131	31	36.1	35	23.1	35	2.5	25	9.2	75	26.7	35	25.9	35	43.4	91.7	31/01/1949
19490201	32	38.3	35	24.5	35	0	25	9.2	75	26.6	35	21.8	35	32.4	70.9	1/02/1949
19490202	33	39.7	35	26.1	35	0	25	9	75	25.8	35	23.6	35	32.5	69.8	2/02/1949
19490203	34	39.7	35	28.3	35	0.2	25	8.8	75	24.9	35	23.7	35	32.6	61.6	3/02/1949
19490204	35	36.1	35	25.8	35	0.1	25	8.4	75	19.6	35	23.7	35	39.7	71.4	4/02/1949
19490205	36	33.3	35	22.3	35	16.5	25	8.6	75	17.7	35	26.5	35	51.8	98.5	5/02/1949
19490206	37	36.9	35	23.1	35	21.8	25	8.7	75	20.3	35	26.4	35	42.3	93.4	6/02/1949
19490207	38	34.9	35	23.8	35	16.7	25	8.8	75	19.8	35	29.1	35	52	98.7	7/02/1949
19490208	39	37	35	24.4	35	0	25	8.9	75	23.3	35	27.1	35	43.2	88.7	8/02/1949
19490209	40	37.5	35	25.4	35	0.1	25	8.7	75	13.9	35	26.7	35	41.4	82.3	9/02/1949
19490210	41	36.6	35	25.5	35	3.1	25	8.5	75	22.6	35	27.6	35	44.9	84.6	10/02/1949
19490211	42	37.2	35	25.7	35	0	25	8.5	75	20.7	35	25.1	35	39.6	76	11/02/1949
19490212	43	36.2	35	25.3	35	0.3	25	8.3	75	20.2	35	24.6	35	40.9	76.3	12/02/1949
19490213	44	34.2	35	25.2	35	0.1	25	8	75	16	35	25.2	35	46.8	78.6	13/02/1949
19490214	45	32.9	35	24.8	35	0	25	8	75	17.2	35	25	35	50	79.9	14/02/1949
19490215	46	35.4	35	21.3	35	2.2										

19490216	47	35.7	35	18.5	35	0	25	8.1	75	27.9	35	18.9	35	32.3	88.8	16/02/1949
19490217	48	38.2	35	20.1	35	0	25	8.4	75	27.4	35	18.1	35	27	77	17/02/1949
19490218	49	37.4	35	25.5	35	0	25	8.7	75	23.3	35	24.7	35	38.5	75.7	18/02/1949
19490219	50	36.1	35	25.7	35	0.3	25	8.8	75	17.1	35	26.8	35	44.9	81.2	19/02/1949
19490220	51	36.5	35	24.7	35	1.4	25	8.9	75	23.9	35	28.7	35	47	92.3	20/02/1949
19490221	52	37.7	35	26.1	35	0.3	25	9.1	75	21.5	35	30.1	35	46.2	89	21/02/1949
19490222	53	30.8	35	24.4	35	3.6	25	8.9	75	16.9	35	26.9	35	60.6	88	22/02/1949
19490223	54	21.7	35	18.9	35	0	25	8.9	75	8.7	35	20.1	35	77.5	92.1	23/02/1949
19490224	55	16.7	35	14.4	35	3.9	25	9	75	14.1	35	16	35	84.2	97.6	24/02/1949
19490225	56	32.4	35	15.2	35	1.7	25	7.8	75	18.4	35	20.4	35	41.9	100	25/02/1949
19490226	57	33.3	35	22.6	35	6.4	25	7.3	75	7.8	35	28.4	35	55.5	100	26/02/1949
19490227	58	34.4	35	23.4	35	4	25	6.6	75	21	35	25.8	35	47.4	89.7	27/02/1949
19490228	59	34.4	35	22.9	35	0.1	25	8.4	75	23.8	35	23.2	35	42.7	83.1	28/02/1949
19490301	60	35.3	35	21.2	35	0	25	6.6	75	27.3	35	21	35	36.7	83.4	1/03/1949
19490302	61	36.6	35	24	35	0	25	6.3	75	26.6	35	20.6	35	33.5	69.1	2/03/1949
19490303	62	37.6	35	24.1	35	0	25	6.5	75	24.2	35	21.9	35	33.8	73	3/03/1949
19490304	63	37.7	35	25.6	35	0.6	25	6.8	75	23.2	35	24.8	35	38	75.6	4/03/1949
19490305	64	39.3	35	26	35	0	25	7	75	21.6	35	28.1	35	39.5	83.6	5/03/1949
19490306	65	35.2	35	25	35	0	25	7.1	75	18.7	35	23.7	35	41.7	74.8	6/03/1949
19490307	66	32.2	35	22.6	35	0	25	7.1	75	18.1	35	22.3	35	46.4	81.4	7/03/1949
19490308	67	34.5	35	21.7	35	0	25	7.3	75	21.8	35	21.7	35	39.7	83.6	8/03/1949
19490309	68	36.3	35	23.2	35	0	25	7.3	75	21.3	35	25.3	35	41.9	89	9/03/1949
19490310	69	35	35	24.1	35	0.1	25	7.5	75	17.9	35	24.7	35	43.9	82.3	10/03/1949
19490311	70	34.8	35	24.2	35	0	25	7.5	75	18.9	35	26.1	35	46.9	86.5	11/03/1949
19490312	71	36.7	35	26	35	0	25	7.7	75	19.3	35	29.3	35	47.5	87.2	12/03/1949
19490313	72	36.6	35	25	35	1.1	25	7.9	75	20.2	35	27	35	44	85.3	13/03/1949
19490314	73	36.6	35	24.5	35	1.9	25	8	75	19.5	35	26.1	35	42.5	84.9	14/03/1949
19490315	74	32.7	35	24.4	35	0.6	25	8	75	15.9	35	26.5	35	53.6	86.7	15/03/1949
19490316	75	32.8	35	23.8	35	10.9	25	8	75	17.8	35	26.6	35	53.5	90.3	16/03/1949
19490317	76	34.9	35	23.4	35	1.1	25	7.8	75	17.5	35	23.4	35	41.8	81.3	17/03/1949
19490318	77	34.7	35	23.7	35	0	25	7.8	75	16.7	35	22.5	35	40.7	76.8	18/03/1949
19490319	78	32.1	35	22.1	35	0	25	7.8	75	16.8	35	20.6	35	43.1	77.5	19/03/1949
19490320	79	30.2	35	18.3	35	6.3	25	7.9	75	17.2	35	20.3	35	47.3	96.6	20/03/1949
19490321	80	29.9	35	23.4	35	0.5	25	7.9	75	17.1	35	23.5	35	55.7	81.7	21/03/1949
19490322	81	29.9	35	22.7	35	18.2	25	8.2	75	13.4	35	26.4	35	62.6	95.7	22/03/1949
19490323	82	30.1	35	21.7	35	11.6	25	8.3	75	17	35	23	35	53.9	88.6	23/03/1949
19490324	83	27.4	35	21.6	35	3.6	25	8.3	75	7.6	35	23.7	35	64.9	91.9	24/03/1949
19490325	84	30	35	21.3	35	0	25	8.1	75	20.3	35	22.3	35	52.6	88.1	25/03/1949
19490326	85	30.7	35	20.5	35	0	25	8.2	75	19.5	35	20.4	35	46.2	84.6	26/03/1949
19490327	86	30.7	35	20.9	35	0	25	8	75	20.9	35	22.3	35	50.5	90.3	27/03/1949
19490328	87	31.6	35	21.3	35	0	25	7.8	75	20.6	35	21.3	35	45.8	84.1	28/03/1949
19490329	88	32.3	35	22.2	35	0	25	7.9	75	19.4	35	21.5	35	44.5	80.4	29/03/1949
19490330	89	32.3	35	22.1	35	0	25	8	75	22.2	35	21.7	35	44.9	81.6	30/03/1949
19490331	90	30.6	35	19.5	35	0	25	7.7	75	23.2	35	16.1	35	36.7	71.1	31/03/1949
19490401	91	30.5	35	16.3	35	0	25	7.6	75	23.9	35	13.6	35	31.1	73.4	1/04/1949
19490402	92	31.2	35	16.7	35	0	25	7.6	75	20	35	13.4	35	29.5	70.5	2/04/1949
19490403	93	31.1	35	18.3	35	0	25	7.4	75	22	35	14.6	35	32.3	69.5	3/04/1949
19490404	94	31.1	35	18.8	35	0	25	7.5	75	23	35	15.4	35	34.1	71	4/04/1949
19490405	95	30	35	18.3	35	0	25	7.6	75	19.6	35	15.7	35	37	74.7	5/04/1949
19490406	96	31.4	35	20.3	35	0	25	7.8	75	21.1	35	16.6	35	36.1	69.7	6/04/1949
19490407	97	32.4	35	20.9	35	0	25	7.6	75	20.3	35	17	35	35	68.8	7/04/1949
19490408	98	33	35	21	35	0	25	7.5	75	19.8	35	17.8	35	35.4	71.6	8/04/1949
19490409	99	32.8	35	19.8	35	0	25	7.4	75	19.9	35	18.1	35	36.4	78.4	9/04/1949
19490410	100	32.7	35	20	35	0	25	7.5	75	6	35	16	35	32.3	68.5	10/04/1949
19490411	101	32.1	35	20.5	35	0	25	7.4	75	11.6	35	16.4	35	34.3	68	11/04/1949
19490412	102	33.3	35	17.8	35	0	25	7.4	75	19.1	35	17.1	35	33.4	83.9	12/04/1949
19490413	103	32.5	35	19.3	35	0	25	7.4	75	17.6	35	19.4	35	39.7	86.7	13/04/1949
19490414	104	31.4	35	18.1	35	0	25	7.4	75	21.5	35	19.7	35	42.9	94.9	14/04/1949
19490415	105	32	35	17.2	35	0	25	7.3	75	21.8	35	17.6	35	37	89.7	15/04/1949
19490416	106	32	35	17.1	35	0	25	7.5	75	22.7	35	14	35	29.4	71.8	16/04/1949
19490417	107	31.8	35	17.1	35	0	25	7.5	75	17.3	35	13.8	35	29.4	70.8	17/04/1949
19490418	108	31.9	35	17.3	35	0	25	7.4	75	20.9	35	14.7	35	31.1	74.5	18/04/1949
19490419	109	33.1	35	18.3	35	0	25	7.5	75	22.1	35	17.7	35	35	84.2	19/04/1949
19490420	110	32.7	35	18	35	0	25	7.2	75	22.2	35	18.6	35	37.6	90.2	20/04/1949
19490421	111	25.7	35	13.4	35	0	25	6.9	75	21.8	35	13	35	39.4	84.6	21/04/1949
19490422	112	24.3	35	12.9	35	0	25	6.5	75	21.7	35	9.5	35	31.3	63.9	22/04/1949
19490423	113	25.9	35	9.7	35	0	25	6.3	75	22.2	35	11.3	35	33.8	94	23/04/1949
19490424	114	27.4	35	9.3	35	0	25	6.2	75	22.4	35	10.6	35	29	90.5	24/04/1949
19490425	115	30.4	35	11	35	0	25	6.4	75	20.7	35	12.4	35	28.6	94.5	25/04/1949
19490426	116	29	35	14.4	35	0	25	6.4	75	18.7	35	15.5	35	38.7	94.5	26/04/1949
19490427	117	28.8	35	16.1	35	0	25	6.4	75	20.9	35	18.1	35	45.7	99	27/04/1949
19490428	118	28.8	35	15.7	35	0	25	6.6	75	21.7	35	14.3	35	36.1	80.2	28/04/1949
19490429	119	29.3	35	14.9	35	0	25	6.6	75	21.6	35	12.5	35	30.7	73.8	29/04/1949
19490430	120	29.7	35	15.9	35	0	25	6.6	75	21.3	35	13.9	35	33.3	77	30/04/1949
19490501	121	31	35	17.1	35	0	25	6.6	75	20.2	35	14.5	35	32.3	74.4	1/05/1949
19490502	122	30.6	35	16.9	35	0	25	6.5	75	20	35	17.4	35	39.6	90.4	2/05/1949
19490503	123	29.8	35	14.6	35	0	25	6.4	75	19.5	35	14.3	35	34.1	86.1	3/05/1949
19490504	124	28.5	35	14	35	0	25	6.3	75	19.3	35	12.1	35	31.1	75.7	4/05/1949
19490505	125	25.3	35	15.2	35	0	25	6.3	75	17.4	35	10.7	35	33.2	62	5/05/1949
19490506	126	22.4	35	10.4	35	0	25	6.3	75	15.3	35	11	35	40.6	87.3	6/05/1949
19490507	127	22.1	35	10.2	35	0	25	6.4	75	17.1	35	9.9	35	37.2	79.6	7/05/1949
19490508	128	23.4	35	8.5	35	0	25	6.4	75	19.9	35	10.3	35	35.8	92.9	8/05/1949
19490509	129	24.8	35	9	35	0	25	6.4	75	20.8	35	8.9	35	28.4	77.6	9/05/1949

19490510	130	26.6	35	12.2	35	0	25	6.2	75	20.8	35	7.9	35	22.7	55.6	10/05/1949
19490511	131	28.3	35	12.4	35	0	25	6.1	75	19.7	35	8.8	35	22.9	61.2	11/05/1949
19490512	132	29.1	35	15.9	35	0	25	6	75	19.3	35	13.9	35	34.5	77	12/05/1949
19490513	133	29.1	35	16.9	35	0	25	5.8	75	19.1	35	13.6	35	33.8	70.7	13/05/1949
19490514	134	30	35	15.5	35	0	25	5.8	75	14.3	35	12.7	35	29.9	72.2	14/05/1949
19490515	135	29.9	35	16.1	35	0	25	5.7	75	16.4	35	16.2	35	38.4	88.6	15/05/1949
19490516	136	30.8	35	17.2	35	0	25	5.8	75	18.6	35	14.5	35	32.6	73.9	16/05/1949
19490517	137	30.2	35	16.6	35	0	25	5.7	75	18.8	35	14.3	35	33.3	75.7	17/05/1949
19490518	138	30.9	35	16.4	35	0	25	5.5	75	17.8	35	15	35	33.6	80.5	18/05/1949
19490519	139	28.1	35	14.6	35	0	25	5.5	75	16	35	16	35	42.1	96.3	19/05/1949
19490520	140	22.9	35	13.8	35	0	25	5.4	75	19	35	11.4	35	40.8	72.3	20/05/1949
19490521	141	23.3	35	10.1	35	0	25	5.2	75	18.9	35	9.3	35	32.5	75.3	21/05/1949
19490522	142	23.4	35	10.6	35	0	25	5.3	75	16.1	35	9.7	35	33.7	75.9	22/05/1949
19490523	143	24.3	35	10.7	35	0	25	5.3	75	15	35	10.6	35	34.9	82.4	23/05/1949
19490524	144	26.5	35	11.1	35	0	25	5.3	75	15.8	35	10.8	35	31.2	81.8	24/05/1949
19490525	145	30	35	13.4	35	0	25	5.3	75	14.8	35	14.1	35	33.2	91.8	25/05/1949
19490526	146	30	35	16.1	35	0	25	5.2	75	13.6	35	15.2	35	35.8	83.1	26/05/1949
19490527	147	29.4	35	19.7	35	0	25	5.2	75	12.6	35	17.5	35	42.7	76.3	27/05/1949
19490528	148	28.9	35	18.8	35	0	25	5.2	75	15.8	35	16.4	35	41.2	75.6	28/05/1949
19490529	149	28.7	35	17.7	35	0	25	5.3	75	9.9	35	14.8	35	37.6	73.1	29/05/1949
19490530	150	28.6	35	18.7	35	0	25	5.2	75	13.3	35	16.8	35	42.9	77.9	30/05/1949
19490531	151	26.1	35	19.3	35	0	25	5.2	75	9.2	35	18.2	35	53.8	81.3	31/05/1949
19490601	152	23.1	35	13.9	35	0	25	5.1	75	16.9	35	14.2	35	50.3	89.5	1/06/1949
19490602	153	22.3	35	9.5	35	0	25	5	75	16.3	35	11.8	35	43.8	99.4	2/06/1949
19490603	154	21.9	35	9	35	0	25	5	75	18.2	35	9.8	35	37.3	85.4	3/06/1949
19490604	155	18.9	35	7	35	0	25	4.9	75	19	35	7.5	35	34.4	74.9	4/06/1949
19490605	156	20.2	35	4.2	35	0	25	5	75	18.3	35	7.7	35	32.5	93.4	5/06/1949
19490606	157	21.9	35	5.2	35	0	25	5.1	75	18.2	35	7.7	35	29.3	87.1	6/06/1949
19490607	158	23.5	35	7.4	35	0	25	5	75	18.4	35	8.2	35	28.3	79.7	7/06/1949
19490608	159	23.7	35	7.2	35	0	25	5	75	18.8	35	8.9	35	30.4	87.7	8/06/1949
19490609	160	23.8	35	5.6	35	0	25	5.1	75	15.5	35	8.2	35	27.8	90.2	9/06/1949
19490610	161	23.3	35	8.3	35	0	25	4.9	75	17.7	35	8.9	35	31.1	81.3	10/06/1949
19490611	162	21	35	7.2	35	0	25	4.9	75	16	35	8.6	35	34.6	84.7	11/06/1949
19490612	163	22.5	35	5.8	35	0	25	5	75	18.3	35	8	35	29.4	86.8	12/06/1949
19490613	164	22.5	35	7.1	35	0	25	4.8	75	17	35	8.5	35	31.2	84.3	13/06/1949
19490614	165	22	35	5.2	35	0	25	4.8	75	18.4	35	8.9	35	33.7	100	14/06/1949
19490615	166	19.3	35	7.3	35	0	25	4.8	75	16.3	35	8.4	35	37.5	82.2	15/06/1949
19490616	167	18.8	35	4.3	35	0	25	4.8	75	17.6	35	7.3	35	33.7	87.9	16/06/1949
19490617	168	18.8	35	4.6	35	0	25	4.8	75	18.4	35	7.2	35	33.2	84.9	17/06/1949
19490618	169	19.8	35	4	35	0	25	4.8	75	18.6	35	8.9	35	38.6	100	18/06/1949
19490619	170	21.7	35	4.5	35	0	25	4.9	75	18.7	35	8.7	35	33.5	100	19/06/1949
19490620	171	21.6	35	5.8	35	0	25	5	75	18.8	35	7.5	35	29.1	81.4	20/06/1949
19490621	172	20.3	35	5.3	35	0	25	5.1	75	18.2	35	9	35	37.8	100	21/06/1949
19490622	173	20.6	35	9	35	0	25	5.1	75	17.3	35	7.6	35	31.3	66.2	22/06/1949
19490623	174	20.1	35	5	35	0	25	5.2	75	18.6	35	5.8	35	24.7	66.5	23/06/1949
19490624	175	23.5	35	5.1	35	0	25	5.2	75	18.2	35	5.7	35	19.7	64.9	24/06/1949
19490625	176	26.5	35	6.2	35	0	25	5.1	75	18	35	7.2	35	20.8	76	25/06/1949
19490626	177	29.1	35	8.2	35	0	25	5.1	75	18.4	35	9.8	35	24.3	90.2	26/06/1949
19490627	178	29.1	35	10.3	35	0	25	5	75	18.2	35	10	35	24.8	79.9	27/06/1949
19490628	179	27.1	35	11.2	35	0	25	5	75	17.7	35	8.7	35	24.3	65.4	28/06/1949
19490629	180	26.6	35	12	35	0	25	5.1	75	18.3	35	9.9	35	28.4	70.6	29/06/1949
19490630	181	24.9	35	8.2	35	0	25	5.1	75	18.5	35	7.5	35	23.8	69	30/06/1949
19490701	182	25.1	35	11.9	35	0	25	4.9	75	18.3	35	11.2	35	35.2	80.4	1/07/1949
19490702	183	25.1	35	9.9	35	0	25	4.9	75	18.5	35	10.1	35	31.7	82.9	2/07/1949
19490703	184	25.5	35	9.2	35	0	25	5	75	18.7	35	8.6	35	26.4	74	3/07/1949
19490704	185	26.2	35	11.9	35	0	25	4.9	75	18.7	35	8.7	35	25.6	62.5	4/07/1949
19490705	186	26.5	35	11.4	35	0	25	4.9	75	18.5	35	9.3	35	26.9	69	5/07/1949
19490706	187	26.6	35	10.6	35	0	25	5	75	18.5	35	8.6	35	24.7	67.3	6/07/1949
19490707	188	25.7	35	9.4	35	0	25	5	75	18.7	35	7.5	35	22.7	63.6	7/07/1949
19490708	189	24.5	35	8.1	35	0	25	5.1	75	18.6	35	9.8	35	31.9	90.8	8/07/1949
19490709	190	24.6	35	8	35	0	25	5.1	75	17.9	35	9.4	35	30.4	87.7	9/07/1949
19490710	191	26.3	35	8.3	35	0	25	5.2	75	18.6	35	9.1	35	26.6	83.2	10/07/1949
19490711	192	28.6	35	13.7	35	0	25	5.1	75	17.2	35	11	35	28.1	70.2	11/07/1949
19490712	193	28.6	35	12.5	35	0	25	5.1	75	18	35	14.3	35	36.5	98.7	12/07/1949
19490713	194	28.4	35	14	35	0	25	5.1	75	18.3	35	15.1	35	39	94.5	13/07/1949
19490714	195	28.4	35	13.4	35	0	25	5.1	75	16.8	35	14	35	36.2	91.1	14/07/1949
19490715	196	27.3	35	12.6	35	0	25	5.1	75	17.1	35	13.2	35	36.4	90.5	15/07/1949
19490716	197	27.2	35	15	35	0	25	5.2	75	14.6	35	13.4	35	37.2	78.6	16/07/1949
19490717	198	27.3	35	9.3	35	0	25	5.3	75	18.7	35	11.5	35	31.7	98.2	17/07/1949
19490718	199	22.4	35	10.5	35	0	25	5.4	75	18.1	35	11.4	35	42.1	89.8	18/07/1949
19490719	200	17.5	35	5.4	35	0	25	5.5	75	19.1	35	7	35	35	78.1	19/07/1949
19490720	201	18.4	35	4.2	35	0	25	5.6	75	19.2	35	9	35	42.5	100	20/07/1949
19490721	202	22.6	35	3.5	35	0	25	5.6	75	19.8	35	5.2	35	19	66.3	21/07/1949
19490722	203	26	35	4.3	35	0	25	5.6	75	20	35	5.7	35	17	68.7	22/07/1949
19490723	204	26.7	35	5.5	35	0	25	5.6	75	20	35	5.5	35	15.7	60.9	23/07/1949
19490724	205	21.9	35	8.8	35	0	25	5.5	75	19.7	35	7.8	35	29.7	68.9	24/07/1949
19490725	206	20.7	35	5.1	35	0	25	5.6	75	20.5	35	7.5	35	30.7	85.4	25/07/1949
19490726	207	22.8	35	5.7	35	0	25	5.6	75	20.2	35	7.5	35	27	81.9	26/07/1949
19490727	208	26.2	35	4.8	35	0	25	5.7	75	21	35	5.4	35	15.9	62.8	27/07/1949
19490728	209	27.4	35	5.7	35	0	25	5.7	75	20.4	35	7.8	35	21.4	85.2	28/07/1949
19490729	210	25.4	35	7.5	35	0	25	5.7	75	20.8	35	10.2	35	31.5	98.4	29/07/1949
19490730	211	25.6	35	8.4	35	0	25	5.7	75	20.8	35	7.9	35	24.1	71.7	30/07/1949
19490731	212	24.4	35	8.4	35	0	25	5.7	75	20.8	35	6.8	35	22.3	61.7	31/07/1949

19490801	213	24.6	35	6.3	35	0	25	5.8	75	20.6	35	5.6	35	18.1	58.7	1/08/1949
19490802	214	23.2	35	7.9	35	0	25	5.8	75	20.6	35	6.8	35	23.9	63.9	2/08/1949
19490803	215	23.6	35	6.4	35	0	25	5.9	75	20.9	35	7.8	35	26.8	81.2	3/08/1949
19490804	216	25.6	35	9.3	35	0	25	6	75	21.1	35	7.9	35	24.1	67.5	4/08/1949
19490805	217	26.7	35	8.7	35	0	25	6	75	21.2	35	8.1	35	23.1	72.1	5/08/1949
19490806	218	27.2	35	9.7	35	0	25	6.1	75	20.6	35	8.7	35	24.1	72.3	6/08/1949
19490807	219	26.4	35	11.4	35	0	25	6.2	75	21.1	35	9	35	26.2	66.8	7/08/1949
19490808	220	27.7	35	10.9	35	0	25	6.3	75	20.8	35	8.6	35	23.2	66	8/08/1949
19490809	221	28.7	35	11.5	35	0	25	6.4	75	21.2	35	11.6	35	29.5	85.5	9/08/1949
19490810	222	29.6	35	12.6	35	0	25	6.4	75	19.3	35	12	35	28.9	82.3	10/08/1949
19490811	223	30.4	35	18.4	35	0	25	6.5	75	19.1	35	12.6	35	29	59.6	11/08/1949
19490812	224	29.6	35	13.1	35	0	25	6.6	75	21	35	12	35	28.9	79.7	12/08/1949
19490813	225	27	35	15.5	35	0	25	6.6	75	21.5	35	7.9	35	22.2	44.9	13/08/1949
19490814	226	25.6	35	8.5	35	0	25	6.6	75	22.2	35	8.1	35	24.7	73	14/08/1949
19490815	227	24.3	35	7.3	35	0	25	6.7	75	22.4	35	7.3	35	24	71.4	15/08/1949
19490816	228	27.7	35	8.4	35	0	25	6.6	75	22.2	35	7.6	35	20.5	69	16/08/1949
19490817	229	28.7	35	10.7	35	0	25	6.6	75	22.5	35	8.1	35	20.6	63	17/08/1949
19490818	230	28.7	35	13.7	35	0	25	6.7	75	22.5	35	8.7	35	22.1	55.5	18/08/1949
19490819	231	28.7	35	12.8	35	0	25	6.7	75	20.2	35	11.2	35	28.5	75.8	19/08/1949
19490820	232	29.1	35	14	35	0	25	6.8	75	21.5	35	10.6	35	26.3	66.4	20/08/1949
19490821	233	28.7	35	13.5	35	0	25	6.9	75	18.7	35	10.1	35	25.7	65.3	21/08/1949
19490822	234	29	35	17.1	35	0	25	6.9	75	19.2	35	11.2	35	28	57.5	22/08/1949
19490823	235	29.4	35	15.2	35	0	25	6.9	75	21.5	35	11.3	35	27.6	65.5	23/08/1949
19490824	236	29.1	35	15.6	35	0	25	7.1	75	21.9	35	10.5	35	26.1	59.3	24/08/1949
19490825	237	24.1	35	13.6	35	0	25	7.2	75	22.3	35	8.1	35	27	52	25/08/1949
19490826	238	22.4	35	6.6	35	0	25	7.2	75	23.6	35	5.7	35	21	58.5	26/08/1949
19490827	239	24.8	35	8.6	35	0	25	7.2	75	23.4	35	7.7	35	24.6	69	27/08/1949
19490828	240	26.3	35	9.7	35	0	25	7.3	75	23.4	35	9.7	35	28.4	80.7	28/08/1949
19490829	241	29.1	35	10.1	35	0	25	7.2	75	23.8	35	8.1	35	20.1	65.6	29/08/1949
19490830	242	31.9	35	13.6	35	0	25	7.2	75	23.4	35	9	35	19	57.8	30/08/1949
19490831	243	31.2	35	16	35	0	25	7.3	75	23.6	35	10.1	35	22.2	55.6	31/08/1949
19490901	244	31.4	35	14.9	35	0	25	7.5	75	23.6	35	10.7	35	23.3	63.2	1/09/1949
19490902	245	31.7	35	13.8	35	0	25	7.6	75	23.6	35	11.2	35	24	71	2/09/1949
19490903	246	31.2	35	16	35	0	25	7.8	75	24.3	35	11.4	35	25.1	62.7	3/09/1949
19490904	247	31.6	35	16.7	35	0	25	7.8	75	22.9	35	10.9	35	23.4	57.4	4/09/1949
19490905	248	31.8	35	16.9	35	0	25	7.9	75	23.3	35	11.2	35	23.8	58.2	5/09/1949
19490906	249	32.7	35	16.1	35	0	25	8	75	22.4	35	14.7	35	29.7	80.4	6/09/1949
19490907	250	32.5	35	18.6	35	0	25	8.1	75	19.7	35	13.7	35	28	64	7/09/1949
19490908	251	30.8	35	18.6	35	0	25	8.2	75	11.1	35	17.4	35	39.2	81.2	8/09/1949
19490909	252	33.6	35	19.7	35	1.9	25	8.2	75	20.1	35	20.7	35	39.8	90.2	9/09/1949
19490910	253	33.1	35	21	35	0	25	8.3	75	21.3	35	22.9	35	45.3	92.1	10/09/1949
19490911	254	32.3	35	17.8	35	0	25	8.3	75	23.6	35	12.9	35	26.7	63.3	11/09/1949
19490912	255	34.5	35	16.6	35	0	25	8.4	75	24.1	35	13	35	23.8	68.9	12/09/1949
19490913	256	31.1	35	17.7	35	0	25	8.4	75	24.7	35	10.6	35	23.5	52.4	13/09/1949
19490914	257	27.7	35	14.4	35	0	25	8.6	75	25.6	35	7.9	35	21.3	48.2	14/09/1949
19490915	258	27.2	35	11.5	35	0	25	8.7	75	25	35	6.5	35	18	47.9	15/09/1949
19490916	259	28.6	35	10.2	35	0	25	8.8	75	26	35	8.2	35	21	65.9	16/09/1949
19490917	260	31.2	35	13.7	35	0	25	8.8	75	25.3	35	8.5	35	18.7	54.3	17/09/1949
19490918	261	32.3	35	17.6	35	0	25	8.8	75	25.1	35	9.7	35	20.1	48.2	18/09/1949
19490919	262	31.7	35	17.4	35	0	25	8.7	75	21.2	35	7.7	35	16.5	38.8	19/09/1949
19490920	263	29.4	35	17.2	35	4.5	25	8.8	75	21.7	35	11.6	35	28.3	59.1	20/09/1949
19490921	264	31.4	35	16.1	35	0	25	8.8	75	21.6	35	12	35	26.1	65.6	21/09/1949
19490922	265	33.1	35	18.9	35	0	25	8.8	75	21.5	35	15.5	35	30.6	71	22/09/1949
19490923	266	26.8	35	14.6	35	0	25	9	75	24.3	35	11.2	35	31.8	67.4	23/09/1949
19490924	267	26.3	35	12.2	35	0	25	9.2	75	25.9	35	9.4	35	27.5	66.2	24/09/1949
19490925	268	26.6	35	11.1	35	0	25	9.1	75	26.9	35	6.2	35	17.8	47	25/09/1949
19490926	269	27.1	35	11	35	0	25	9.2	75	26.8	35	5.9	35	16.5	45	26/09/1949
19490927	270	29	35	9.5	35	0	25	9.4	75	26.6	35	5.8	35	14.5	48.9	27/09/1949
19490928	271	31.2	35	11.3	35	0	25	9.5	75	27	35	6	35	13.2	44.8	28/09/1949
19490929	272	32.6	35	13.5	35	0	25	9.4	75	26.2	35	8.8	35	17.9	56.9	29/09/1949
19490930	273	33.7	35	15.4	35	0	25	9.4	75	27.4	35	9.9	35	18.9	56.6	30/09/1949
19491001	274	34.5	35	17.5	35	0	25	9.6	75	27.1	35	11.9	35	21.8	59.5	1/10/1949
19491002	275	35.6	35	18.1	35	0	25	9.7	75	27.4	35	12.8	35	22	61.7	2/10/1949
19491003	276	36	35	20.6	35	0	25	9.6	75	26.7	35	13.7	35	23.1	56.5	3/10/1949
19491004	277	36.6	35	21.5	35	0	25	9.6	75	25.9	35	15	35	24.4	58.5	4/10/1949
19491005	278	36.9	35	20.7	35	0	25	9.8	75	25.4	35	15.6	35	25	63.9	5/10/1949
19491006	279	35.9	35	21.7	35	0	25	9.9	75	25.1	35	18.8	35	31.8	72.5	6/10/1949
19491007	280	36.1	35	22.6	35	3.6	25	10.1	75	22.6	35	16.6	35	27.8	60.6	7/10/1949
19491008	281	36	35	20.7	35	19.8	25	10.1	75	22.6	35	20	35	33.7	82	8/10/1949
19491009	282	32.1	35	22	35	8.5	25	10.2	75	19.6	35	21.3	35	44.5	80.6	9/10/1949
19491010	283	35.1	35	19.9	35	21.5	25	10.4	75	25.6	35	17.7	35	31.3	76.2	10/10/1949
19491011	284	33.7	35	21	35	14.8	25	10.2	75	21.3	35	23.1	35	44.2	92.9	11/10/1949
19491012	285	37	35	23.2	35	0.2	25	10.2	75	24	35	20.4	35	32.5	71.8	12/10/1949
19491013	286	37.6	35	24.1	35	0	25	10.2	75	23.8	35	22.4	35	34.5	74.6	13/10/1949
19491014	287	37.4	35	24.2	35	0	25	10.3	75	24.4	35	20.2	35	31.5	66.9	14/10/1949
19491015	288	31.5	35	23.5	35	0	25	10.2	75	25.5	35	15.5	35	33.5	53.6	15/10/1949
19491016	289	32.8	35	17.4	35	0.2	25	10.3	75	28	35	9.3	35	18.7	46.8	16/10/1949
19491017	290	32.9	35	18.5	35	0	25	10.3	75	28	35	11	35	22	51.7	17/10/1949
19491018	291	35.1	35	16.3	35	0	25	10.4	75	28.2	35	14.3	35	25.3	77.2	18/10/1949
19491019	292	35.8	35	18.3	35	0	25	10.4	75	28.7	35	13.8	35	23.5	65.7	19/10/1949
19491020	293	37.8	35	21.3	35	0	25	10.4	75	28.4	35	16	35	24.4	63.2	20/10/1949
19491021	294	37.5	35	24.1	35	0	25	10.4	75	26.4	35	21.9	35	34	73	21/10/1949
19491022	295	38.1	35	24.1	35	0	25	10.4	75	25.9	35	20.4	35	30.6	68	22

19491023	296	25.8	35	21.3	35	15.4	25	10.2	75	17.2	35	22.3	35	67.1	88.1	23/10/1949
19491024	297	27.6	35	16	35	0.9	25	10.3	75	30	35	11.5	35	31.1	63.3	24/10/1949
19491025	298	29	35	13.5	35	0	25	10.6	75	30	35	9.6	35	24	62.1	25/10/1949
19491026	299	32.6	35	14.8	35	0	25	10.9	75	29.6	35	10.5	35	21.3	62.4	26/10/1949
19491027	300	38	35	16.7	35	0	25	10.8	75	29.6	35	11.4	35	17.2	60	27/10/1949
19491028	301	37.9	35	18.4	35	0	25	10.8	75	29.1	35	15.2	35	23.1	71.9	28/10/1949
19491029	302	38.6	35	22.2	35	0	25	11	75	28.2	35	14.8	35	21.6	55.3	29/10/1949
19491030	303	39.3	35	24.1	35	0	25	10.9	75	27.5	35	15.6	35	22	52	30/10/1949
19491031	304	31.6	35	23.5	35	0	25	10.8	75	19.9	35	12.8	35	27.5	44.2	31/10/1949
19491101	305	31.8	35	21.2	35	0	25	11	75	17.7	35	11.8	35	25.1	46.9	1/11/1949
19491102	306	34.7	35	17	35	0	25	10.9	75	27.6	35	11.5	35	20.8	59.4	2/11/1949
19491103	307	34.2	35	19.9	35	0	25	10.7	75	28.2	35	9	35	16.7	38.7	3/11/1949
19491104	308	29.8	35	16.7	35	0	25	10.4	75	27.2	35	6	35	14.3	31.6	4/11/1949
19491105	309	31.6	35	15.4	35	0	25	10	75	28.6	35	6.4	35	13.8	36.6	5/11/1949
19491106	310	34.6	35	15.6	35	0	25	10.2	75	29.9	35	8.5	35	15.5	48	6/11/1949
19491107	311	36	35	16.6	35	0	25	10.2	75	30.1	35	11.7	35	19.7	62	7/11/1949
19491108	312	37.2	35	20.7	35	0	25	10.2	75	29.5	35	14.3	35	22.5	58.6	8/11/1949
19491109	313	37	35	23.1	35	0	25	10	75	27	35	17	35	27.1	60.2	9/11/1949
19491110	314	37.7	35	21.6	35	1.4	25	10.1	75	26.2	35	21.6	35	33.1	83.8	10/11/1949
19491111	315	37.7	35	24.6	35	0	25	9.8	75	27.4	35	19.6	35	30.1	63.4	11/11/1949
19491112	316	34.7	35	24	35	8	25	9.7	75	21.8	35	23.5	35	42.5	78.8	12/11/1949
19491113	317	36.2	35	21.8	35	0.1	25	9.9	75	28.5	35	16.5	35	27.5	63.2	13/11/1949
19491114	318	35.6	35	18.3	35	0	25	9.9	75	30.1	35	12.7	35	21.8	60.4	14/11/1949
19491115	319	36.9	35	18.9	35	0	25	10	75	29.6	35	12	35	19.2	55	15/11/1949
19491116	320	39.8	35	20.4	35	0	25	10	75	27.2	35	16.3	35	22.3	68	16/11/1949
19491117	321	38.2	35	25.5	35	0	25	10.1	75	25.7	35	17.1	35	25.5	52.4	17/11/1949
19491118	322	36.2	35	22.9	35	8.8	25	10	75	25.5	35	19.1	35	31.8	68.4	18/11/1949
19491119	323	37.9	35	23	35	0.1	25	10.1	75	24.7	35	18.3	35	27.8	65.2	19/11/1949
19491120	324	37.4	35	24	35	3.2	25	10.3	75	24.7	35	22.7	35	35.4	76.1	20/11/1949
19491121	325	32.7	35	23.1	35	0.4	25	10.5	75	23.3	35	21.1	35	42.7	74.7	21/11/1949
19491122	326	34.6	35	21.9	35	34.6	25	10.3	75	26.7	35	18.4	35	33.5	70	22/11/1949
19491123	327	33	35	22.5	35	0	25	10.3	75	26.2	35	16.6	35	33	60.9	23/11/1949
19491124	328	35.3	35	21.8	35	0	25	10.4	75	27.9	35	14.9	35	26.1	57.1	24/11/1949
19491125	329	36.8	35	20.8	35	0	25	10.2	75	28	35	15.7	35	25.3	63.9	25/11/1949
19491126	330	38.7	35	21.7	35	0	25	9.9	75	27.5	35	17.5	35	25.4	67.4	26/11/1949
19491127	331	38.4	35	25	35	0	25	10.1	75	25.9	35	19.4	35	28.7	61.3	27/11/1949
19491128	332	38.8	35	23.8	35	0	25	10.3	75	28.9	35	16.9	35	24.4	57.3	28/11/1949
19491129	333	37.1	35	22.4	35	0	25	10.3	75	29	35	15.3	35	24.2	56.5	29/11/1949
19491130	334	36.3	35	22.5	35	0	25	10.5	75	31.2	35	9.3	35	15.4	34.1	30/11/1949
19491201	335	38.6	35	21.8	35	0	25	10.8	75	28.6	35	15.2	35	22.2	58.2	1/12/1949
19491202	336	38.3	35	25.9	35	0.1	25	11.1	75	27.5	35	15	35	22.3	44.9	2/12/1949
19491203	337	37.7	35	25.4	35	0	25	11.1	75	29.2	35	16.6	35	25.5	51.2	3/12/1949
19491204	338	36.8	35	24.1	35	0	25	11.3	75	30.8	35	16.3	35	26.3	54.3	4/12/1949
19491205	339	37.7	35	23.8	35	0	25	11.1	75	30.3	35	16.5	35	25.3	56	5/12/1949
19491206	340	37.9	35	23.3	35	0	25	10.6	75	28.6	35	15.9	35	24.1	55.6	6/12/1949
19491207	341	39.6	35	22.8	35	0	25	9.8	75	29	35	16.3	35	22.6	58.7	7/12/1949
19491208	342	40.4	35	24.8	35	0	25	9.3	75	27.9	35	20.4	35	27.1	65.2	8/12/1949
19491209	343	40.2	35	25.7	35	0	25	9.2	75	26.8	35	18.8	35	25.2	56.9	9/12/1949
19491210	344	38.7	35	25.5	35	0	25	9.4	75	30.7	35	18.4	35	26.7	56.4	10/12/1949
19491211	345	38.7	35	23	35	0	25	9.3	75	31.4	35	12.8	35	18.6	45.6	11/12/1949
19491212	346	41.8	35	22	35	0	25	9.2	75	30.3	35	16.8	35	20.7	63.6	12/12/1949
19491213	347	41	35	26.3	35	0	25	9.4	75	27.1	35	17.5	35	22.5	51.2	13/12/1949
19491214	348	41.5	35	28.5	35	0	25	9.5	75	26.1	35	20.6	35	25.8	52.9	14/12/1949
19491215	349	40.6	35	24.5	35	0	25	9.2	75	23.9	35	22.6	35	29.7	73.5	15/12/1949
19491216	350	33.4	35	24.3	35	29.7	25	9.6	75	15.9	35	20.2	35	39.3	66.5	16/12/1949
19491217	351	36.5	35	20.7	35	0	25	9.7	75	22.3	35	21.4	35	35	87.7	17/12/1949
19491218	352	32.6	35	24.5	35	0.3	25	9.5	75	19.2	35	22.6	35	45.9	73.5	18/12/1949
19491219	353	29	35	23.5	35	80.2	25	9.5	75	18.1	35	26.1	35	65.2	90.2	19/12/1949
19491220	354	31.4	35	23.5	35	7.2	25	9.5	75	17.4	35	27.6	35	60.1	95.4	20/12/1949
19491221	355	33.5	35	23.4	35	13.4	25	9.6	75	21.1	35	24.9	35	48.1	86.5	21/12/1949
19491222	356	32.9	35	23.9	35	0	25	9.8	75	22.5	35	21.4	35	42.8	72.2	22/12/1949
19491223	357	34.6	35	22.1	35	0	25	9.7	75	19	35	20.9	35	38	78.6	23/12/1949
19491224	358	33.6	35	23	35	0	25	9.3	75	26.5	35	21.6	35	41.5	76.9	24/12/1949
19491225	359	37.6	35	23	35	0	25	8.9	75	28.5	35	22.9	35	35.3	81.5	25/12/1949
19491226	360	38.4	35	24.7	35	0	25	8.9	75	28.4	35	21.2	35	31.3	68.2	26/12/1949
19491227	361	38.2	35	25.1	35	0	25	8.5	75	29.9	35	22	35	32.8	69.1	27/12/1949
19491228	362	39	35	25.2	35	0	25	8.3	75	30.7	35	21.1	35	30.2	65.8	28/12/1949
19491229	363	39.5	35	24.4	35	0	25	8.6	75	30.2	35	19.9	35	27.7	65.1	29/12/1949
19491230	364	40.5	35	24.6	35	0	25	8.9	75	30.8	35	21.1	35	27.9	68.2	30/12/1949
19491231	365	40.9	35	26.1	35	0	25	8.4	75	30.7	35	21.5	35	27.8	63.6	31/12/1949
19500101	1	41.4	35	27.1	35	0	25	8.7	75	29.1	35	22.3	35	28.1	62.2	1/01/1950
19500102	2	39.7	35	26.3	35	0.2	25	8.7	75	25.8	35	22.2	35	30.6	64.9	2/01/1950
19500103	3	37.1	35	23.2	35	19.6	25	8.5	75	21.5	35	20	35	31.7	70.4	3/01/1950
19500104	4	36.3	35	22.8	35	0	25	8.8	75	21	35	18.4	35	30.5	66.3	4/01/1950
19500105	5	36.9	35	22.7	35	0	25	8.6	75	26.8	35	20.4	35	32.7	74	5/01/1950
19500106	6	35	35	22.6	35	9.8	25	8.6	75	26.9	35	20.8	35	37	75.9	6/01/1950
19500107	7	35.8	35	23.5	35	2.2	25	8.6	75	26.6	35	21.6	35	36.8	74.6	7/01/1950
19500108	8	36.7	35	24.7	35	13.5	25	9	75	27.1	35	22.8	35	36.9	73.3	8/01/1950
19500109	9	37.4	35	24.9	35	0.5	25	9.1	75	25.9	35	24.7	35	38.5	78.5	9/01/1950
19500110	10	37	35	24.5	35	8.6	25	9.2	75	26.8	35	21.2	35	33.8	69	10/01/1950
19500111	11	37.2	35	24	35	0	25	9.2	75	25.1	35	21.9	35	34.5	73.4	11/01/1950
19500112	12	34.5	35	23.7	35	3.6	25	9.1	75	20.3	35	25	35	45.7	85.3	12/01/1950
19500113	13	36.6	35	24.8	35	0										

19500114	14	36.2	35	24.8	35	0.3	25	9.1	75	26.5	35	25	35	41.6	79.9	14/01/1950
19500115	15	35.5	35	24.7	35	0	25	9.1	75	18.2	35	25.5	35	44.1	82	15/01/1950
19500116	16	31.4	35	24.1	35	0.1	25	9.3	75	17	35	22.9	35	49.8	76.3	16/01/1950
19500117	17	26.5	35	17.1	35	6.5	25	9.4	75	14.3	35	23	35	66.4	100	17/01/1950
19500118	18	33.3	35	19.4	35	5	25	9.4	75	26.9	35	20.4	35	39.9	90.6	18/01/1950
19500119	19	36.8	35	22.3	35	0	25	9.2	75	27.4	35	24.3	35	39.1	90.3	19/01/1950
19500120	20	35.7	35	25.1	35	0	25	9.3	75	24	35	24.9	35	42.6	78.2	20/01/1950
19500121	21	35.2	35	23.3	35	0.4	25	9.3	75	23.9	35	21.7	35	38.2	75.9	21/01/1950
19500122	22	33	35	24.3	35	1.8	25	9.1	75	12.9	35	22	35	43.7	72.4	22/01/1950
19500123	23	38.6	35	19.3	35	0	25	9.1	75	28.6	35	22.8	35	33.3	100	23/01/1950
19500124	24	38.9	35	23	35	0	25	8.7	75	27.9	35	21.9	35	31.5	78	24/01/1950
19500125	25	39.3	35	24.2	35	0	25	8.7	75	28.4	35	23	35	32.4	76.2	25/01/1950
19500126	26	38.3	35	24.7	35	0	25	8.6	75	25.7	35	23.6	35	35	75.9	26/01/1950
19500127	27	37.3	35	24.1	35	0.2	25	8.8	75	24.7	35	24.3	35	38.1	81	27/01/1950
19500128	28	34.2	35	22.7	35	29.6	25	8.9	75	22.4	35	24.7	35	45.9	89.6	28/01/1950
19500129	29	35.6	35	23.8	35	0	25	9.3	75	26	35	24.9	35	42.8	84.5	29/01/1950
19500130	30	33.7	35	23.4	35	0	25	9.3	75	24.5	35	23.6	35	45.1	82	30/01/1950
19500131	31	34.3	35	23.8	35	3.6	25	9.2	75	25.2	35	24.8	35	45.8	84.1	31/01/1950
19500201	32	33.3	35	23.5	35	17.3	25	9.2	75	23.8	35	26.1	35	51	90.2	1/02/1950
19500202	33	33.5	35	23.9	35	2.2	25	9	75	23.1	35	26.5	35	51.2	89.4	2/02/1950
19500203	34	35.7	35	24.5	35	0.2	25	8.8	75	21.7	35	26.5	35	45.3	86.2	3/02/1950
19500204	35	37.7	35	25	35	0	25	8.4	75	23.3	35	25.6	35	39.3	80.8	4/02/1950
19500205	36	36.7	35	24.9	35	0.1	25	8.6	75	25.6	35	23.2	35	37.6	73.7	5/02/1950
19500206	37	33.6	35	22.7	35	0	25	8.7	75	25.3	35	17.5	35	33.6	63.5	6/02/1950
19500207	38	34.4	35	21.9	35	0	25	8.8	75	25.5	35	16.9	35	31.1	64.3	7/02/1950
19500208	39	34.6	35	22.2	35	0	25	8.9	75	19.3	35	20.5	35	37.3	76.6	8/02/1950
19500209	40	32.8	35	23.3	35	0	25	8.7	75	19.3	35	21	35	42.2	73.4	9/02/1950
19500210	41	32.8	35	24	35	0	25	8.5	75	13.9	35	23.3	35	46.8	78.1	10/02/1950
19500211	42	34.5	35	23.6	35	4.4	25	8.5	75	18.7	35	25.6	35	46.8	87.9	11/02/1950
19500212	43	30.6	35	23.1	35	0	25	8.3	75	14.3	35	26.3	35	59.9	93.1	12/02/1950
19500213	44	28.5	35	23	35	1.1	25	8	75	14.7	35	27	35	69.4	96.1	13/02/1950
19500214	45	27.7	35	22.4	35	103.7	25	8	75	13.7	35	26.6	35	71.6	98.2	14/02/1950
19500215	46	30.5	35	22.6	35	91.4	25	8	75	17.6	35	27	35	61.8	98.5	15/02/1950
19500216	47	29.9	35	24.4	35	6.2	25	8.1	75	13.2	35	30.8	35	73	100	16/02/1950
19500217	48	29.6	35	23.5	35	40.1	25	8.4	75	12.8	35	29.4	35	70.9	100	17/02/1950
19500218	49	33.4	35	23.6	35	9	25	8.7	75	19.6	35	29.5	35	57.3	100	18/02/1950
19500219	50	37	35	23.9	35	0	25	8.8	75	22.2	35	24.2	35	38.6	81.6	19/02/1950
19500220	51	35.1	35	24.1	35	0	25	8.9	75	23.9	35	25.6	35	45.3	85.3	20/02/1950
19500221	52	34.6	35	24.2	35	0	25	9.1	75	22	35	25.5	35	46.4	84.5	21/02/1950
19500222	53	34.5	35	24.3	35	0	25	8.9	75	22.4	35	23.2	35	42.4	76.4	22/02/1950
19500223	54	34.2	35	21.2	35	0	25	8.9	75	27.7	35	21.5	35	40	85.4	23/02/1950
19500224	55	34.1	35	21.9	35	0	25	9	75	28.8	35	21.5	35	40.2	81.9	24/02/1950
19500225	56	35.7	35	21.5	35	0	25	7.8	75	26.9	35	20.6	35	35.2	80.4	25/02/1950
19500226	57	35.6	35	20.9	35	0	25	7.3	75	25.4	35	23.2	35	39.9	93.9	26/02/1950
19500227	58	37.9	35	24.4	35	0	25	6.6	75	26.7	35	22.6	35	34.3	74	27/02/1950
19500228	59	36.7	35	24.5	35	0	25	8.4	75	27.2	35	23.6	35	38.2	76.8	28/02/1950
19500301	60	35.7	35	24.7	35	0	25	6.6	75	22.3	35	24.1	35	41.2	77.5	1/03/1950
19500302	61	36	35	24.8	35	0	25	6.3	75	20.9	35	26.2	35	44.1	83.7	2/03/1950
19500303	62	35.4	35	24.2	35	28	25	6.5	75	18.8	35	30.2	35	52.5	100	3/03/1950
19500304	63	33.4	35	24.1	35	25.3	25	6.8	75	20.3	35	27.3	35	53.1	91	4/03/1950
19500305	64	33	35	24.3	35	5.6	25	7	75	20.1	35	27.2	35	54.1	89.6	5/03/1950
19500306	65	29.4	35	22.5	35	1.6	25	7.1	75	11.5	35	24.2	35	59	88.8	6/03/1950
19500307	66	23.4	35	20.2	35	10.7	25	7.1	75	10.2	35	21.8	35	75.8	92.1	7/03/1950
19500308	67	22.5	35	20	35	9	25	7.3	75	8.1	35	21.6	35	79.3	92.4	8/03/1950
19500309	68	28.1	35	21.1	35	5.7	25	7.3	75	14.4	35	23.7	35	62.3	94.8	9/03/1950
19500310	69	29	35	21.9	35	0	25	7.5	75	17.4	35	26	35	64.9	99	10/03/1950
19500311	70	32.7	35	23.5	35	0	25	7.5	75	21	35	27.6	35	55.8	95.4	11/03/1950
19500312	71	31.5	35	24.3	35	0.3	25	7.7	75	12.7	35	27.3	35	59.1	89.9	12/03/1950
19500313	72	29.1	35	23.2	35	1.1	25	7.9	75	14.8	35	26.5	35	65.8	93.2	13/03/1950
19500314	73	27.8	35	23.1	35	83.3	25	8	75	7.7	35	26.2	35	70.1	92.7	14/03/1950
19500315	74	26.6	35	22.8	35	22.1	25	8	75	11.6	35	23.7	35	68.1	85.4	15/03/1950
19500316	75	31.5	35	22.8	35	4.1	25	8	75	16.7	35	27.8	35	60.1	100	16/03/1950
19500317	76	32.8	35	22.8	35	0.5	25	7.8	75	19.3	35	28.9	35	58.1	100	17/03/1950
19500318	77	32.5	35	23.1	35	0	25	7.8	75	20.6	35	27	35	55.2	95.6	18/03/1950
19500319	78	31.7	35	22.9	35	5.9	25	7.8	75	19.9	35	25.5	35	54.5	91.4	19/03/1950
19500320	79	29.6	35	22.1	35	14.9	25	7.9	75	16.5	35	26.3	35	63.4	98.9	20/03/1950
19500321	80	32.6	35	21.9	35	0	25	7.9	75	19.7	35	26.4	35	53.7	100	21/03/1950
19500322	81	30.8	35	22.1	35	3.5	25	8.2	75	21.9	35	25.1	35	56.5	94.4	22/03/1950
19500323	82	30.9	35	17.7	35	0	25	8.3	75	24.8	35	17.2	35	38.5	85	23/03/1950
19500324	83	30.7	35	17.1	35	0	25	8.3	75	25.6	35	16.5	35	37.4	84.7	24/03/1950
19500325	84	33	35	17.5	35	0	25	8.1	75	25.8	35	17	35	33.8	85.1	25/03/1950
19500326	85	32.2	35	18.7	35	0	25	8.2	75	24.6	35	17	35	35.4	78.9	26/03/1950
19500327	86	34	35	19.9	35	0	25	8	75	23.1	35	20.1	35	37.8	86.5	27/03/1950
19500328	87	33.9	35	22.3	35	0	25	7.8	75	19.8	35	23.6	35	44.6	87.7	28/03/1950
19500329	88	32.1	35	21.2	35	33.7	25	7.9	75	23.4	35	23.2	35	48.5	92.2	29/03/1950
19500330	89	31.7	35	21.1	35	0	25	8	75	21.8	35	25.4	35	54.3	100	30/03/1950
19500331	90	32.1	35	22	35	0	25	7.7	75	20.4	35	25.6	35	53.5	96.9	31/03/1950
19500401	91	29.6	35	21.1	35	4	25	7.6	75	21	35	22.6	35	54.5	90.4	1/04/1950
19500402	92	30.5	35	20.5	35	0	25	7.6	75	17.7	35	22.1	35	50.6	91.7	2/04/1950
19500403	93	29	35	20.6	35	0	25	7.4	75	15.1	35	19.8	35	49.4	81.6	3/04/1950
19500404	94	27.3	35	19.3	35	0	25	7.5	75	14.5	35	16.9	35	46.6	75.5	4/04/1950
19500405	95	27.1	35	18.9	35	0	25	7.6	75	14.3	35	15.3	35	42.7	70.1	5/04/1950
19500406	96	28.5	35	16.9	35	0	25	7.8	75	14.1	35	15.6	35	40.1		

19500407	97	28.5	35	17.1	35	0	25	7.6	75	15.8	35	17.5	35	45	89.8	7/04/1950
19500408	98	30.7	35	20.1	35	4.1	25	7.5	75	14.8	35	20.5	35	46.4	87.2	8/04/1950
19500409	99	27.8	35	22.1	35	0.6	25	7.4	75	6.4	35	25.9	35	69.3	97.4	9/04/1950
19500410	100	29.8	35	22.1	35	3.9	25	7.5	75	10.8	35	25	35	59.6	94	10/04/1950
19500411	101	29.1	35	20.8	35	0.1	25	7.4	75	7	35	23.6	35	58.6	96.1	11/04/1950
19500412	102	28.3	35	14.9	35	0	25	7.4	75	22.6	35	16.3	35	42.4	96.3	12/04/1950
19500413	103	29.3	35	19	35	0	25	7.4	75	22.1	35	19	35	46.6	86.5	13/04/1950
19500414	104	27.9	35	19	35	0	25	7.4	75	15.7	35	17.8	35	47.4	81	14/04/1950
19500415	105	28.9	35	19.6	35	0	25	7.3	75	15.1	35	17.7	35	44.4	77.6	15/04/1950
19500416	106	29.5	35	18.2	35	0	25	7.5	75	22	35	17.3	35	42	82.8	16/04/1950
19500417	107	30	35	19.4	35	0	25	7.5	75	20.7	35	19.5	35	46	86.6	17/04/1950
19500418	108	30	35	18.6	35	0	25	7.4	75	20.5	35	18.7	35	44.1	87.3	18/04/1950
19500419	109	29.9	35	18.1	35	0	25	7.5	75	21.6	35	18.1	35	42.9	87.2	19/04/1950
19500420	110	29.9	35	18.1	35	0	25	7.2	75	21.1	35	16.1	35	38.2	77.6	20/04/1950
19500421	111	29.1	35	17.6	35	0	25	6.9	75	21.8	35	15	35	37.2	74.6	21/04/1950
19500422	112	28.6	35	15.4	35	0	25	6.5	75	21.7	35	14.5	35	37.1	82.9	22/04/1950
19500423	113	28.9	35	13.8	35	0	25	6.3	75	21.8	35	12.4	35	31.1	78.6	23/04/1950
19500424	114	29.4	35	14.1	35	0	25	6.2	75	21.4	35	13.8	35	33.7	85.8	24/04/1950
19500425	115	29.3	35	16.6	35	0	25	6.4	75	22	35	14.1	35	34.6	74.7	25/04/1950
19500426	116	29.6	35	14.1	35	0	25	6.4	75	22.2	35	12.4	35	29.9	77.1	26/04/1950
19500427	117	29.5	35	16.2	35	0	25	6.4	75	21.7	35	13.1	35	31.8	71.2	27/04/1950
19500428	118	29.2	35	16.5	35	0	25	6.6	75	20.8	35	14.2	35	35	75.7	28/04/1950
19500429	119	29.9	35	17.2	35	0	25	6.6	75	21.1	35	14.6	35	34.6	74.4	29/04/1950
19500430	120	29.6	35	16.9	35	0	25	6.6	75	19.9	35	13.8	35	33.3	71.7	30/04/1950
19500501	121	29.5	35	17.3	35	0	25	6.6	75	17.7	35	15.1	35	36.6	76.5	1/05/1950
19500502	122	30.4	35	16	35	0	25	6.5	75	18.6	35	16.3	35	37.5	89.7	2/05/1950
19500503	123	30.2	35	16	35	0	25	6.4	75	19.1	35	15.9	35	37	87.5	3/05/1950
19500504	124	30.2	35	15.5	35	0	25	6.3	75	19.5	35	15.3	35	35.7	86.9	4/05/1950
19500505	125	29.7	35	15.4	35	0	25	6.3	75	19.6	35	13.4	35	32.1	76.6	5/05/1950
19500506	126	28.6	35	14.5	35	0	25	6.3	75	20.7	35	11.7	35	29.9	70.9	6/05/1950
19500507	127	29.7	35	12.3	35	0	25	6.4	75	21	35	12.4	35	29.7	86.7	7/05/1950
19500508	128	29.2	35	10.9	35	0	25	6.4	75	21.2	35	11.6	35	28.6	89	8/05/1950
19500509	129	27.2	35	10.8	35	0	25	6.4	75	20.8	35	11.5	35	31.9	88.8	9/05/1950
19500510	130	27.2	35	9.4	35	0	25	6.2	75	20.6	35	11.3	35	31.3	95.9	10/05/1950
19500511	131	28	35	8	35	0	25	6.1	75	20.6	35	11.5	35	30.4	100	11/05/1950
19500512	132	30.1	35	9.7	35	0	25	6	75	20.6	35	11.1	35	26	92.3	12/05/1950
19500513	133	31.1	35	11.4	35	0	25	5.8	75	19.5	35	13.9	35	30.8	100	13/05/1950
19500514	134	27.3	35	13.6	35	0	25	5.8	75	15.2	35	14	35	38.6	89.9	14/05/1950
19500515	135	25.7	35	12.1	35	0	25	5.7	75	19.1	35	11.7	35	35.4	82.9	15/05/1950
19500516	136	26.2	35	10.7	35	0	25	5.8	75	19.5	35	12.2	35	35.9	94.9	16/05/1950
19500517	137	27.2	35	10.7	35	0	25	5.7	75	17	35	11.3	35	31.3	87.9	17/05/1950
19500518	138	29.2	35	11.4	35	0	25	5.5	75	18.8	35	12.7	35	31.3	94.3	18/05/1950
19500519	139	29.1	35	13.4	35	0	25	5.5	75	14	35	15.6	35	38.7	100	19/05/1950
19500520	140	30.4	35	15.9	35	0	25	5.4	75	16.4	35	18.3	35	42.2	100	20/05/1950
19500521	141	31.4	35	17.1	35	0	25	5.2	75	16.9	35	20.3	35	44.2	100	21/05/1950
19500522	142	31.9	35	16.3	35	0	25	5.3	75	17.4	35	19.9	35	42.1	100	22/05/1950
19500523	143	31.9	35	18	35	0	25	5.3	75	15.1	35	20.7	35	43.8	100	23/05/1950
19500524	144	21.4	35	17.7	35	9.7	25	5.3	75	8.3	35	21.5	35	84.4	100	24/05/1950
19500525	145	20.5	35	14.1	35	12.3	25	5.3	75	10.6	35	14.8	35	61.4	92	25/05/1950
19500526	146	21.3	35	7.9	35	0	25	5.2	75	16.1	35	12.7	35	50.2	100	26/05/1950
19500527	147	26	35	9.6	35	0	25	5.2	75	17.7	35	12.5	35	37.2	100	27/05/1950
19500528	148	27.4	35	11.2	35	0	25	5.2	75	18.2	35	13.8	35	37.8	100	28/05/1950
19500529	149	30.9	35	14.1	35	0	25	5.3	75	16.9	35	15.9	35	35.6	98.9	29/05/1950
19500530	150	32.1	35	18.1	35	0	25	5.2	75	16.7	35	20.4	35	42.7	98.3	30/05/1950
19500531	151	29.9	35	17.1	35	0	25	5.2	75	16.9	35	21.3	35	50.5	100	31/05/1950
19500601	152	30	35	17.2	35	0	25	5.1	75	17.7	35	19.9	35	46.9	100	1/06/1950
19500602	153	28.8	35	17.9	35	0	25	5	75	18.3	35	19.6	35	49.5	95.6	2/06/1950
19500603	154	29.2	35	16.2	35	0	25	5	75	18.2	35	18.6	35	45.9	100	3/06/1950
19500604	155	29.5	35	15.7	35	0	25	4.9	75	17.8	35	17.9	35	43.4	100	4/06/1950
19500605	156	29.6	35	14.9	35	0	25	5	75	15.7	35	18.2	35	43.9	100	5/06/1950
19500606	157	26.8	35	15.8	35	0	25	5.1	75	13.3	35	19.7	35	55.9	100	6/06/1950
19500607	158	18.8	35	12.9	35	19.7	25	5	75	9	35	16.6	35	76.5	100	7/06/1950
19500608	159	20.3	35	7.9	35	0.2	25	5	75	15.6	35	12	35	50.4	100	8/06/1950
19500609	160	19.9	35	7.8	35	0	25	5.1	75	13.8	35	10.8	35	46.5	100	9/06/1950
19500610	161	21.1	35	8.2	35	0	25	4.9	75	17.4	35	11	35	44	100	10/06/1950
19500611	162	21.9	35	8	35	0	25	4.9	75	17.3	35	10.4	35	39.6	97	11/06/1950
19500612	163	26	35	9.3	35	0	25	5	75	9.9	35	11.2	35	33.3	95.7	12/06/1950
19500613	164	20.9	35	14.9	35	0.8	25	4.8	75	8.8	35	16.4	35	66.4	96.9	13/06/1950
19500614	165	16.7	35	13.7	35	15.8	25	4.8	75	9.2	35	15.9	35	83.7	100	14/06/1950
19500615	166	20.8	35	10.7	35	0	25	4.8	75	14	35	13.8	35	56.2	100	15/06/1950
19500616	167	19	35	8.2	35	0.1	25	4.8	75	16	35	11.9	35	54.2	100	16/06/1950
19500617	168	19.9	35	6.7	35	0	25	4.8	75	18	35	9.3	35	40	94.8	17/06/1950
19500618	169	21	35	4.7	35	0	25	4.8	75	18.4	35	9.5	35	38.2	100	18/06/1950
19500619	170	20.8	35	4.6	35	0	25	4.9	75	18.6	35	9	35	36.7	100	19/06/1950
19500620	171	20.5	35	7.1	35	0	25	5	75	14.2	35	10.4	35	43.1	100	20/06/1950
19500621	172	23	35	11.8	35	0	25	5.1	75	13.2	35	12.5	35	44.5	90.4	21/06/1950
19500622	173	21.2	35	8.1	35	0	25	5.1	75	17.2	35	11.6	35	46.1	100	22/06/1950
19500623	174	19.8	35	5.9	35	0	25	5.2	75	17.7	35	9.8	35	42.5	100	23/06/1950
19500624	175	22.4	35	5.7	35	0	25	5.2	75	17.5	35	10.2	35	37.7	100	24/06/1950
19500625	176	22.5	35	6.8	35	0	25	5.1	75	18.2	35	12.4	35	45.5	100	25/06/1950
19500626	177	24.1	35	7.3	35	0	25	5.1	75	16.9	35	11.1	35	37	100	26/06/1950
19500627	178	20.6	35	9.8	35	0	25	5	75	17.9	35	10.8	35	44.5	89.2	27/06/1950
19500628	179	20.2	35	6.7	35	0	25	5	75	16.7	35	8.6	35	36.3	87.7	28/06/1950

19500629	180	21.5	35	4.9	35	0	25	5.1	75	17.6	35	8.7	35	33.9	100	29/06/1950
19500630	181	23.9	35	6.1	35	0	25	5.1	75	18.1	35	8.7	35	29.3	92.5	30/06/1950
19500701	182	26.9	35	6.4	35	0	25	4.9	75	17.5	35	9.6	35	27.1	99.9	1/07/1950
19500702	183	25.6	35	11.8	35	0	25	4.9	75	9.7	35	13	35	39.6	94	2/07/1950
19500703	184	21.1	35	11.1	35	0	25	5	75	13.1	35	11.3	35	45.2	85.6	3/07/1950
19500704	185	23	35	5.8	35	0	25	4.9	75	17.5	35	9.1	35	32.4	98.7	4/07/1950
19500705	186	24.9	35	4.9	35	0	25	4.9	75	18.8	35	9.6	35	30.5	100	5/07/1950
19500706	187	26.9	35	7.8	35	0	25	5	75	17.4	35	9.8	35	27.7	92.7	6/07/1950
19500707	188	27.7	35	9.8	35	0	25	5	75	17	35	12.3	35	33.1	100	7/07/1950
19500708	189	24.7	35	15.2	35	0	25	5.1	75	14.3	35	12.2	35	39.2	70.7	8/07/1950
19500709	190	21.3	35	12.9	35	0	25	5.1	75	14.2	35	13.4	35	52.9	90.1	9/07/1950
19500710	191	21.3	35	11.2	35	0	25	5.2	75	15	35	12.6	35	49.8	94.8	10/07/1950
19500711	192	22.9	35	9.6	35	0	25	5.1	75	15.5	35	12.2	35	43.7	100	11/07/1950
19500712	193	22.4	35	8.3	35	0	25	5.1	75	16.8	35	11.6	35	42.8	100	12/07/1950
19500713	194	23.3	35	10.6	35	0	25	5.1	75	15.9	35	10.9	35	38.1	85.3	13/07/1950
19500714	195	24.1	35	10.7	35	0	25	5.1	75	14.7	35	11.1	35	37	86.3	14/07/1950
19500715	196	22.3	35	11.3	35	0	25	5.1	75	18.2	35	11.9	35	44.2	88.9	15/07/1950
19500716	197	21.5	35	9	35	0	25	5.2	75	18.3	35	12.6	35	49.2	100	16/07/1950
19500717	198	24.8	35	7.6	35	0	25	5.3	75	15.7	35	12.8	35	40.9	100	17/07/1950
19500718	199	27.6	35	10.4	35	0	25	5.4	75	17.2	35	13.4	35	36.3	100	18/07/1950
19500719	200	29.1	35	12.5	35	0	25	5.5	75	18	35	14.1	35	35	97.3	19/07/1950
19500720	201	27.6	35	13.1	35	0	25	5.6	75	18.1	35	13.8	35	37.4	91.6	20/07/1950
19500721	202	28.8	35	13.1	35	0	25	5.6	75	16.8	35	16	35	40.4	100	21/07/1950
19500722	203	27.7	35	15.9	35	0	25	5.6	75	17	35	16	35	43.1	88.6	22/07/1950
19500723	204	23	35	15.2	35	0	25	5.6	75	15.7	35	14.2	35	50.6	82.3	23/07/1950
19500724	205	18.5	35	11.9	35	0	25	5.5	75	5.6	35	10.9	35	51.2	78.3	24/07/1950
19500725	206	19.7	35	11	35	15.8	25	5.6	75	10.9	35	13.1	35	57.1	99.9	25/07/1950
19500726	207	24.2	35	10.9	35	0	25	5.6	75	16.2	35	13.1	35	43.4	100	26/07/1950
19500727	208	25.3	35	9.1	35	0	25	5.7	75	19.5	35	13	35	40.3	100	27/07/1950
19500728	209	23.7	35	7.8	35	0	25	5.7	75	18.8	35	10.8	35	36.9	100	28/07/1950
19500729	210	25.5	35	6.3	35	0	25	5.7	75	20.4	35	10.3	35	31.6	100	29/07/1950
19500730	211	26.7	35	8.3	35	0	25	5.7	75	20.7	35	9.3	35	26.6	85	30/07/1950
19500731	212	27.4	35	8.7	35	0	25	5.7	75	20.2	35	10.4	35	28.5	92.5	31/07/1950
19500801	213	25.8	35	9	35	0	25	5.8	75	20.7	35	10.5	35	31.6	91.5	1/08/1950
19500802	214	23.2	35	8.9	35	0	25	5.8	75	21	35	8.6	35	30.3	75.5	2/08/1950
19500803	215	22.8	35	5.8	35	0	25	5.9	75	21.4	35	8	35	28.8	86.8	3/08/1950
19500804	216	24.3	35	5.6	35	0	25	6	75	20.8	35	8.9	35	29.3	97.9	4/08/1950
19500805	217	23.3	35	6.3	35	0	25	6	75	19.4	35	8.2	35	28.7	85.9	5/08/1950
19500806	218	22.7	35	4.7	35	0	25	6.1	75	19.6	35	7.1	35	25.7	83.2	6/08/1950
19500807	219	25	35	5.5	35	0	25	6.2	75	17.9	35	7.3	35	23.1	80.9	7/08/1950
19500808	220	24.8	35	7.9	35	0	25	6.3	75	20.8	35	8.3	35	26.5	78	8/08/1950
19500809	221	27.6	35	9.6	35	0	25	6.4	75	19.9	35	8.7	35	23.6	72.8	9/08/1950
19500810	222	27.8	35	13.1	35	0	25	6.4	75	19.9	35	11.1	35	29.7	73.7	10/08/1950
19500811	223	28.8	35	12.4	35	0	25	6.5	75	19.5	35	12.1	35	30.6	84.1	11/08/1950
19500812	224	29.6	35	11.9	35	0	25	6.6	75	20.9	35	12.2	35	29.4	87.6	12/08/1950
19500813	225	27.8	35	12	35	0	25	6.6	75	21.1	35	11.8	35	31.6	84.2	13/08/1950
19500814	226	26.8	35	12.2	35	0	25	6.6	75	21.6	35	11.2	35	31.8	78.9	14/08/1950
19500815	227	25.3	35	11.8	35	0	25	6.7	75	22.2	35	8.9	35	27.6	64.3	15/08/1950
19500816	228	27	35	11.7	35	0	25	6.6	75	20.6	35	11.5	35	32.3	83.7	16/08/1950
19500817	229	27.8	35	12.6	35	0	25	6.6	75	21.2	35	11.8	35	31.6	80.9	17/08/1950
19500818	230	28.8	35	12.6	35	0	25	6.7	75	21.2	35	12.5	35	31.6	85.7	18/08/1950
19500819	231	28.9	35	14.3	35	0	25	6.7	75	20.2	35	13.6	35	34.2	83.5	19/08/1950
19500820	232	23.9	35	16.1	35	0.1	25	6.8	75	13.5	35	11.7	35	39.5	64	20/08/1950
19500821	233	19.2	35	13.5	35	0	25	6.9	75	11.1	35	9.7	35	43.6	62.7	21/08/1950
19500822	234	23.7	35	8.8	35	0	25	6.9	75	20.8	35	9.7	35	33.1	85.7	22/08/1950
19500823	235	24.5	35	6.9	35	0	25	6.9	75	23	35	8.4	35	27.3	84.5	23/08/1950
19500824	236	24.6	35	9.1	35	0	25	7.1	75	23.6	35	8.3	35	26.8	71.9	24/08/1950
19500825	237	25.4	35	9.1	35	0	25	7.2	75	23.8	35	11.3	35	34.8	97.8	25/08/1950
19500826	238	27.4	35	9.5	35	0	25	7.2	75	23.3	35	10.1	35	27.7	85.1	26/08/1950
19500827	239	29.1	35	11.6	35	0	25	7.2	75	23.4	35	10.8	35	26.8	79.1	27/08/1950
19500828	240	27.2	35	13.1	35	0	25	7.3	75	23.9	35	9.7	35	26.9	64.4	28/08/1950
19500829	241	26.5	35	12.3	35	0	25	7.2	75	24.2	35	8	35	23.1	56	29/08/1950
19500830	242	27.8	35	8.4	35	0	25	7.2	75	24.6	35	8	35	21.4	72.6	30/08/1950
19500831	243	29.1	35	10.5	35	0	25	7.3	75	24.3	35	7.8	35	19.4	61.5	31/08/1950
19500901	244	31.6	35	10.8	35	0	25	7.5	75	24.5	35	10	35	21.5	77.3	1/09/1950
19500902	245	31	35	12.7	35	0	25	7.6	75	24.2	35	10.9	35	24.3	74.3	2/09/1950
19500903	246	29.7	35	13	35	0	25	7.8	75	24.6	35	9.5	35	22.8	63.5	3/09/1950
19500904	247	29.8	35	13.3	35	0	25	7.8	75	24.3	35	10.5	35	25	68.8	4/09/1950
19500905	248	28.2	35	14.6	35	0	25	7.9	75	24.5	35	10.8	35	28.2	65	5/09/1950
19500906	249	28.4	35	14	35	0	25	8	75	24.4	35	12.2	35	31.5	76.4	6/09/1950
19500907	250	29.2	35	13.9	35	0	25	8.1	75	24.7	35	9.7	35	23.9	61.1	7/09/1950
19500908	251	29.7	35	13.4	35	0	25	8.2	75	24.4	35	10.3	35	24.7	67	8/09/1950
19500909	252	30.2	35	13.8	35	0	25	8.2	75	23.9	35	11.2	35	26.1	71	9/09/1950
19500910	253	32.2	35	15.6	35	0	25	8.3	75	23.6	35	12.1	35	25.2	68.3	10/09/1950
19500911	254	33.5	35	18.2	35	0	25	8.3	75	23.5	35	13.7	35	26.5	65.6	11/09/1950
19500912	255	32.9	35	19.1	35	0	25	8.4	75	23.7	35	12.5	35	25	56.6	12/09/1950
19500913	256	33.1	35	15.9	35	0	25	8.4	75	24.9	35	10.9	35	21.5	60.4	13/09/1950
19500914	257	34.9	35	15.3	35	0	25	8.6	75	25.5	35	13.1	35	23.4	75.4	14/09/1950
19500915	258	33.6	35	16.9	35	0	25	8.7	75	23.9	35	14.8	35	28.4	76.9	15/09/1950
19500916	259	32.4	35	19	35	0	25	8.8	75	22.6	35	13.3	35	27.3	60.6	16/09/1950
19500917	260	34.1	35	18.1	35	0	25	8.8	75	23.1	35	13.2	35	24.7	63.6	17/09/1950
19500918	261	23.5	35	17.8	35	2.8	25	8.8	75	15.6	35	17.1	35	59.1	83.9	18/09/1950
19500919	262	25.4	35	15.6	35	3	25	8.7	75	20.9	35	11.1	35	34.2	62.7	19/09/1950

19500920	263	25.9	35	9.9	35	0	25	8.8	75	25	35	7	35	21	57.4	20/09/1950
19500921	264	30.1	35	8.7	35	0	25	8.8	75	26.2	35	9.7	35	22.7	86.3	21/09/1950
19500922	265	32.5	35	10.9	35	0	25	8.8	75	25.9	35	9.8	35	20	75.2	22/09/1950
19500923	266	34.1	35	12.8	35	0	25	9	75	25.4	35	13	35	24.3	88	23/09/1950
19500924	267	35.4	35	16	35	0	25	9.2	75	23.9	35	14.9	35	25.9	82	24/09/1950
19500925	268	28.5	35	18.2	35	0.2	25	9.1	75	17.5	35	16.6	35	42.7	79.5	25/09/1950
19500926	269	25	35	15.8	35	15	25	9.2	75	17.9	35	16.7	35	52.7	93.1	26/09/1950
19500927	270	29	35	13	35	0	25	9.4	75	25.4	35	15.1	35	37.7	100	27/09/1950
19500928	271	31.7	35	14.2	35	0	25	9.5	75	23.7	35	12.3	35	26.3	76	28/09/1950
19500929	272	33.9	35	15.6	35	0	25	9.4	75	26.2	35	14.7	35	27.8	83	29/09/1950
19500930	273	35.6	35	18.3	35	0	25	9.4	75	24.6	35	16.8	35	28.9	79.9	30/09/1950
19501001	274	36.1	35	19.8	35	0	25	9.6	75	24.5	35	17.7	35	29.6	76.7	1/10/1950
19501002	275	35.3	35	20.4	35	0	25	9.7	75	24.2	35	18.4	35	32.2	76.8	2/10/1950
19501003	276	29.4	35	20.1	35	21.6	25	9.6	75	16.7	35	21.8	35	53.2	92.7	3/10/1950
19501004	277	35.7	35	19.5	35	0.4	25	9.6	75	24	35	21.7	35	37.1	95.8	4/10/1950
19501005	278	36	35	20.5	35	0	25	9.8	75	21.5	35	17.2	35	28.9	71.4	5/10/1950
19501006	279	33.4	35	22	35	0.1	25	9.9	75	16.6	35	19.2	35	37.3	72.7	6/10/1950
19501007	280	28.4	35	20.5	35	6.8	25	10.1	75	14.6	35	24.7	35	63.9	100	7/10/1950
19501008	281	29.9	35	19.3	35	7.1	25	10.1	75	15.2	35	22.7	35	53.8	100	8/10/1950
19501009	282	23.1	35	20.1	35	8.3	25	10.2	75	9.3	35	20.3	35	71.8	86.3	9/10/1950
19501010	283	32.9	35	19	35	1.8	25	10.4	75	24.5	35	22.2	35	44.4	100	10/10/1950
19501011	284	35.2	35	21.2	35	0	25	10.2	75	24.6	35	24.9	35	43.8	98.9	11/10/1950
19501012	285	35.5	35	22.4	35	0.1	25	10.2	75	24.6	35	20.5	35	35.5	75.7	12/10/1950
19501013	286	33.9	35	20.8	35	0	25	10.2	75	26	35	19.9	35	37.6	81	13/10/1950
19501014	287	34.4	35	20.9	35	0.2	25	10.3	75	25.4	35	21.8	35	40.1	88.2	14/10/1950
19501015	288	35.4	35	20.9	35	0	25	10.2	75	26.2	35	17.2	35	29.9	69.6	15/10/1950
19501016	289	36	35	22.3	35	0	25	10.3	75	26.7	35	19.7	35	33.2	73.2	16/10/1950
19501017	290	35.4	35	21.7	35	0.1	25	10.3	75	21.6	35	18.6	35	32.4	71.7	17/10/1950
19501018	291	22.9	35	14.2	35	1.6	25	10.4	75	9.6	35	19.1	35	68.4	100	18/10/1950
19501019	292	25.1	35	9.8	35	2.7	25	10.4	75	27.3	35	9.4	35	29.5	77.6	19/10/1950
19501020	293	28	35	10.2	35	0	25	10.4	75	27.8	35	10.9	35	28.8	87.6	20/10/1950
19501021	294	31.5	35	11.7	35	0	25	10.4	75	30	35	9.1	35	19.7	66.2	21/10/1950
19501022	295	33.9	35	14.3	35	0	25	10.4	75	29.4	35	12.7	35	24	78	22/10/1950
19501023	296	35.6	35	17.4	35	0	25	10.2	75	26.2	35	11.1	35	19.1	55.9	23/10/1950
19501024	297	35.9	35	20.9	35	0	25	10.3	75	19.3	35	16.8	35	28.4	68	24/10/1950
19501025	298	29.4	35	20.6	35	0.8	25	10.6	75	16.8	35	21	35	51.2	86.6	25/10/1950
19501026	299	27.4	35	19.5	35	0.1	25	10.9	75	10.8	35	15.5	35	42.5	68.4	26/10/1950
19501027	300	34.1	35	12.3	35	0	25	10.8	75	29.4	35	10.7	35	20	74.8	27/10/1950
19501028	301	35.2	35	15.3	35	0	25	10.8	75	29	35	13.1	35	23	75.4	28/10/1950
19501029	302	35.3	35	17.9	35	0	25	11	75	29.5	35	17.4	35	30.4	84.9	29/10/1950
19501030	303	36.4	35	18.4	35	0	25	10.9	75	29.5	35	12.6	35	20.7	59.6	30/10/1950
19501031	304	38.4	35	20.7	35	0	25	10.8	75	27.3	35	14.8	35	21.9	60.6	31/10/1950
19501101	305	38.7	35	21.2	35	0	25	11	75	27.7	35	18.2	35	26.4	72.3	1/11/1950
19501102	306	39.8	35	21.9	35	0	25	10.9	75	28.8	35	19.7	35	27	75	2/11/1950
19501103	307	39.1	35	24.6	35	0	25	10.7	75	27.2	35	17.7	35	25.2	57.2	3/11/1950
19501104	308	37.5	35	25.1	35	0	25	10.4	75	27.7	35	15.8	35	24.5	49.6	4/11/1950
19501105	309	36.5	35	20.8	35	0	25	10	75	27.9	35	12.9	35	21.1	52.5	5/11/1950
19501106	310	37.6	35	19.7	35	0	25	10.2	75	27.2	35	14.4	35	22.2	62.8	6/11/1950
19501107	311	39.2	35	21.5	35	0	25	10.2	75	29.1	35	17.2	35	24.3	67.1	7/11/1950
19501108	312	37.1	35	23.9	35	3.1	25	10.2	75	23.5	35	22.4	35	35.5	75.5	8/11/1950
19501109	313	38.8	35	25	35	0	25	10	75	25.5	35	25.5	35	36.9	80.5	9/11/1950
19501110	314	35.6	35	23.4	35	0.9	25	10.1	75	21.6	35	24.6	35	42.3	85.5	10/11/1950
19501111	315	36.4	35	23	35	42.9	25	9.8	75	23.8	35	26	35	42.8	92.6	11/11/1950
19501112	316	33	35	22.5	35	4.4	25	9.7	75	22.8	35	21.5	35	42.7	78.9	12/11/1950
19501113	317	35.9	35	22.2	35	0	25	9.9	75	27.6	35	22.9	35	38.8	85.6	13/11/1950
19501114	318	37.3	35	22.7	35	0	25	9.9	75	26.5	35	20	35	31.4	72.5	14/11/1950
19501115	319	37.6	35	22	35	0	25	10	75	27.5	35	19.1	35	29.5	72.3	15/11/1950
19501116	320	36.6	35	22.7	35	0	25	10	75	28.9	35	17.4	35	28.3	63.1	16/11/1950
19501117	321	36.9	35	20.8	35	0	25	10.1	75	30.6	35	16.7	35	26.8	68	17/11/1950
19501118	322	38.5	35	21.4	35	0.1	25	10	75	29.6	35	17.2	35	25.3	67.5	18/11/1950
19501119	323	39.1	35	23	35	0	25	10.1	75	26.5	35	19.4	35	27.6	69.1	19/11/1950
19501120	324	32.2	35	23.5	35	4.4	25	10.3	75	20.1	35	24.6	35	51.2	85	20/11/1950
19501121	325	25.8	35	21.7	35	2.1	25	10.5	75	14.2	35	23.2	35	69.9	89.4	21/11/1950
19501122	326	26.2	35	20.1	35	17.1	25	10.3	75	8.3	35	19.4	35	57	82.5	22/11/1950
19501123	327	30.7	35	18.7	35	0	25	10.3	75	23.8	35	18.9	35	42.8	87.7	23/11/1950
19501124	328	32	35	18.8	35	0	25	10.4	75	21.7	35	22.5	35	47.3	100	24/11/1950
19501125	329	35.3	35	20.4	35	0	25	10.2	75	27.7	35	18.7	35	32.7	78.1	25/11/1950
19501126	330	35.3	35	22.9	35	0	25	9.9	75	28.1	35	18.9	35	33.1	67.7	26/11/1950
19501127	331	35.7	35	23.1	35	0	25	10.1	75	30.2	35	16	35	27.4	56.6	27/11/1950
19501128	332	36.4	35	24.1	35	0	25	10.3	75	27.8	35	17.7	35	29.1	59	28/11/1950
19501129	333	37	35	23.6	35	0	25	10.3	75	28.5	35	20.3	35	32.3	69.7	29/11/1950
19501130	334	35.9	35	23.3	35	0	25	10.5	75	25.9	35	21.4	35	36.2	74.8	30/11/1950
19501201	335	36.7	35	22.4	35	0	25	10.8	75	28	35	22.4	35	36.3	82.7	1/12/1950
19501202	336	36.1	35	22.5	35	0	25	11.1	75	27.9	35	19.2	35	32.1	70.5	2/12/1950
19501203	337	36.2	35	23.4	35	0	25	11.1	75	27.6	35	19.6	35	32.6	68.1	3/12/1950
19501204	338	37	35	24.1	35	0	25	11.3	75	27.3	35	21.3	35	33.9	71	4/12/1950
19501205	339	37.5	35	25.2	35	0	25	11.1	75	28.3	35	21.6	35	33.5	67.4	5/12/1950
19501206	340	37.5	35	25.1	35	0	25	10.6	75	28.5	35	21.4	35	33.2	67.2	6/12/1950
19501207	341	37.1	35	24.7	35	0	25	9.8	75	28.3	35	21.2	35	33.6	68.2	7/12/1950
19501208	342	36.9	35	24.8	35	0	25	9.3	75	26.9	35	23	35	36.8	73.5	8/12/1950
19501209	343	39.4	35	24.1	35	0.3	25	9.2	75	26.9	35	28.1	35	39.3	93.6	9/12/1950
19501210	344	38.7	35	25.1	35	0	25	9.4	75	27.9	35	22	35	32	69.1	10/12/1950
19501211	345	37</														

19501212	346	36.3	35	25.2	35	0.3	25	9.2	75	19.1	35	25.6	35	42.4	79.9	12/12/1950
19501213	347	35	35	25.9	35	0.1	25	9.4	75	21.5	35	26.3	35	46.8	78.7	13/12/1950
19501214	348	33.5	35	24.7	35	2.3	25	9.5	75	19.4	35	29.4	35	56.8	94.5	14/12/1950
19501215	349	34	35	24.7	35	4.8	25	9.2	75	21.6	35	28.8	35	54.1	92.6	15/12/1950
19501216	350	34.5	35	23.9	35	5.5	25	9.6	75	13.5	35	27.1	35	49.5	91.4	16/12/1950
19501217	351	35.5	35	24.8	35	0.4	25	9.7	75	17.6	35	26.2	35	45.3	83.7	17/12/1950
19501218	352	36.1	35	24.7	35	0.1	25	9.5	75	17	35	27.2	35	45.5	87.4	18/12/1950
19501219	353	35.2	35	23.8	35	9.3	25	9.5	75	17.8	35	27.6	35	48.5	93.6	19/12/1950
19501220	354	27.2	35	19.4	35	7.1	25	9.5	75	14.3	35	24.9	35	69	100	20/12/1950
19501221	355	22.4	35	15	35	1.6	25	9.6	75	7.6	35	16.4	35	60.6	96.2	21/12/1950
19501222	356	22.6	35	14.9	35	12.1	25	9.8	75	9.7	35	16.6	35	60.6	98	22/12/1950
19501223	357	31.6	35	18.3	35	0.2	25	9.7	75	21.8	35	21.3	35	45.8	100	23/12/1950
19501224	358	34.6	35	23.3	35	0.1	25	9.3	75	25.7	35	24.5	35	44.5	85.7	24/12/1950
19501225	359	35.3	35	23.7	35	0	25	8.9	75	26	35	24.2	35	42.3	82.6	25/12/1950
19501226	360	35.2	35	23.6	35	0.5	25	8.9	75	27	35	25.8	35	45.4	88.6	26/12/1950
19501227	361	36.7	35	23.4	35	0.1	25	8.5	75	28.8	35	23.3	35	37.7	81	27/12/1950
19501228	362	39.3	35	24.2	35	0	25	8.3	75	28.3	35	25.7	35	36.2	85.1	28/12/1950
19501229	363	39.8	35	25.2	35	0	25	8.6	75	28	35	28.5	35	39	88.9	29/12/1950
19501230	364	30.3	35	24.9	35	0.3	25	8.9	75	24.3	35	26.8	35	62.1	85.1	30/12/1950
19501231	365	36.3	35	24.1	35	7.5	25	8.4	75	25	35	25.4	35	42.1	84.6	31/12/1950
19510101	1	35.3	35	23.6	35	0	25	8.7	75	27	35	28.3	35	49.5	97.2	1/01/1951
19510102	2	36.5	35	23.8	35	0.1	25	8.7	75	25.3	35	26.1	35	42.7	88.6	2/01/1951
19510103	3	35.9	35	24.7	35	0.1	25	8.5	75	24.8	35	28	35	47.4	90	3/01/1951
19510104	4	35.3	35	23.9	35	20.6	25	8.8	75	24.6	35	26.9	35	47.1	90.7	4/01/1951
19510105	5	33	35	23.5	35	30.1	25	8.6	75	19.3	35	26.5	35	52.7	91.6	5/01/1951
19510106	6	34.1	35	23.8	35	22.2	25	8.6	75	23.4	35	27.2	35	50.8	92.3	6/01/1951
19510107	7	35	35	24.4	35	2.9	25	8.6	75	20.6	35	31.1	35	55.3	100	7/01/1951
19510108	8	34.3	35	22.7	35	9.8	25	9	75	21.9	35	24.7	35	45.7	89.6	8/01/1951
19510109	9	33.3	35	24	35	2.1	25	9.1	75	15.9	35	23.8	35	46.5	79.8	9/01/1951
19510110	10	35.4	35	21.2	35	8.7	25	9.2	75	17.7	35	23.4	35	40.7	93	10/01/1951
19510111	11	31.8	35	23.9	35	5.1	25	9.2	75	18.4	35	26.5	35	56.4	89.4	11/01/1951
19510112	12	32.2	35	23.7	35	5.9	25	9.1	75	22	35	26.3	35	54.7	89.8	12/01/1951
19510113	13	31.6	35	23.5	35	0.9	25	9	75	16.8	35	27.1	35	58.3	93.6	13/01/1951
19510114	14	29.4	35	22.4	35	25.1	25	9.1	75	15.5	35	26.1	35	63.7	96.4	14/01/1951
19510115	15	30.2	35	22.4	35	37.2	25	9.1	75	14.9	35	26.9	35	62.7	99.3	15/01/1951
19510116	16	31.9	35	23.5	35	0	25	9.3	75	19	35	28.6	35	60.5	98.8	16/01/1951
19510117	17	31	35	23.7	35	0	25	9.4	75	18.5	35	28.5	35	63.4	97.3	17/01/1951
19510118	18	32.7	35	23	35	0	25	9.4	75	22	35	27.1	35	54.8	96.5	18/01/1951
19510119	19	34.7	35	22.4	35	0	25	9.2	75	26	35	23.6	35	42.7	87.2	19/01/1951
19510120	20	36.2	35	21.3	35	0	25	9.3	75	28.3	35	20.9	35	34.8	82.5	20/01/1951
19510121	21	34.6	35	22.1	35	0	25	9.3	75	22.2	35	22	35	40	82.7	21/01/1951
19510122	22	32.5	35	22.2	35	4	25	9.1	75	19.4	35	25.3	35	51.7	94.6	22/01/1951
19510123	23	25.2	35	19.8	35	13.9	25	9.1	75	19.8	35	25	35	78	100	23/01/1951
19510124	24	34.5	35	23.3	35	5.4	25	8.7	75	24.5	35	25.7	35	47	89.9	24/01/1951
19510125	25	36.9	35	24.5	35	0	25	8.7	75	26.3	35	29.4	35	47.1	95.7	25/01/1951
19510126	26	36.3	35	23.3	35	0	25	8.6	75	28.6	35	24	35	39.7	83.9	26/01/1951
19510127	27	33	35	22.2	35	0	25	8.8	75	28	35	21	35	41.7	78.5	27/01/1951
19510128	28	32.9	35	20.9	35	0	25	8.9	75	28.3	35	18.9	35	37.8	76.5	28/01/1951
19510129	29	33.6	35	21.7	35	0	25	9.3	75	26.8	35	20.6	35	39.6	79.4	29/01/1951
19510130	30	35.2	35	22.1	35	0	25	9.3	75	25.8	35	21.3	35	37.5	80.1	30/01/1951
19510131	31	36.2	35	21.2	35	0	25	9.2	75	28.1	35	23.8	35	39.6	94.6	31/01/1951
19510201	32	37.4	35	23.7	35	0	25	9.2	75	23.4	35	24.4	35	38	83.3	1/02/1951
19510202	33	38.6	35	25	35	0	25	9	75	26.6	35	25.3	35	37	79.9	2/02/1951
19510203	34	37.5	35	24.3	35	4	25	8.8	75	22.9	35	27.5	35	42.6	90.5	3/02/1951
19510204	35	36.5	35	23.9	35	0	25	8.4	75	27.5	35	24.9	35	40.8	84	4/02/1951
19510205	36	35.5	35	23.9	35	0	25	8.6	75	21.5	35	28.6	35	49.5	96.5	5/02/1951
19510206	37	34.7	35	24.4	35	0	25	8.7	75	16.7	35	24.6	35	44.5	80.5	6/02/1951
19510207	38	31.7	35	21.3	35	19.2	25	8.8	75	16.3	35	26	35	55.6	100	7/02/1951
19510208	39	29.8	35	23.2	35	5	25	8.9	75	17.1	35	28.6	35	68.2	100	8/02/1951
19510209	40	28.8	35	22.8	35	14.7	25	8.7	75	15.1	35	26.5	35	66.9	95.5	9/02/1951
19510210	41	29.5	35	22.3	35	5	25	8.5	75	17.6	35	25	35	60.6	92.9	10/02/1951
19510211	42	29.5	35	22.3	35	18.7	25	8.5	75	16.2	35	24.7	35	59.9	91.8	11/02/1951
19510212	43	31.8	35	21.3	35	2.5	25	8.3	75	20.3	35	21.5	35	45.7	84.9	12/02/1951
19510213	44	33.4	35	20.9	35	0	25	8	75	25.9	35	22.7	35	44.1	91.9	13/02/1951
19510214	45	34.6	35	21.4	35	0	25	8	75	27.6	35	23.2	35	42.2	91.1	14/02/1951
19510215	46	36.8	35	19.8	35	0	25	8	75	27.1	35	24.6	35	39.6	100	15/02/1951
19510216	47	36.6	35	23.8	35	0	25	8.1	75	25.9	35	24.2	35	39.4	82.1	16/02/1951
19510217	48	36.4	35	22.9	35	0	25	8.4	75	27.3	35	21.9	35	36.1	78.5	17/02/1951
19510218	49	37.4	35	21.6	35	0	25	8.7	75	26.9	35	23.1	35	36	89.6	18/02/1951
19510219	50	36.3	35	21.3	35	0	25	8.8	75	24.8	35	15.8	35	26.2	62.4	19/02/1951
19510220	51	34.6	35	19.9	35	0	25	8.9	75	23.7	35	15	35	27.3	64.6	20/02/1951
19510221	52	33.5	35	21.9	35	0	25	9.1	75	24.6	35	21.1	35	40.8	80.3	21/02/1951
19510222	53	35.6	35	22.3	35	0	25	8.9	75	23	35	24	35	41.3	89.2	22/02/1951
19510223	54	37.1	35	23.7	35	3.9	25	8.9	75	26	35	25	35	39.6	85.3	23/02/1951
19510224	55	38.7	35	24.7	35	0	25	9	75	26.1	35	25.1	35	36.5	80.7	24/02/1951
19510225	56	39.4	35	24	35	0	25	7.8	75	24.1	35	24.3	35	34	81.5	25/02/1951
19510226	57	39.2	35	24.9	35	0	25	7.3	75	25.6	35	24.9	35	35.2	79.1	26/02/1951
19510227	58	38.1	35	23.3	35	0	25	6.6	75	26.4	35	24.3	35	36.5	85	27/02/1951
19510228	59	38.7	35	24	35	0	25	8.4	75	26	35	23.7	35	34.4	79.5	28/02/1951
19510301	60	40.9	35	25.4	35	0	25	6.6	75	25.6	35	28.4	35	36.7	87.6	1/03/1951
19510302	61	43.3	35	25.9	35	0	25	6.3	75	26	35	24.8	35	28.3	74.2	2/03/1951
19510303	62	40.4	35	25.4	35	0	25	6.5	75	26.2	35	25.9	35	34.4	79.9	3/03/1951
19510304	63	41.8	35	26.6	35	0	25	6.8	75	24.3	35	27.3				

19510305	64	41.1	35	24.6	35	3.6	25	7	75	23.1	35	26.1	35	33.4	84.4	5/03/1951
19510306	65	37.1	35	21.7	35	13.1	25	7.1	75	22.7	35	25.6	35	40.6	98.7	6/03/1951
19510307	66	35.8	35	23.7	35	0.9	25	7.1	75	21.1	35	26.1	35	44.4	89.1	7/03/1951
19510308	67	35.5	35	23.8	35	0	25	7.3	75	21.2	35	25.3	35	43.8	85.8	8/03/1951
19510309	68	36.4	35	24.5	35	0	25	7.3	75	21.1	35	26	35	42.8	84.6	9/03/1951
19510310	69	36.9	35	23.2	35	1.9	25	7.5	75	23.9	35	23.6	35	37.8	83	10/03/1951
19510311	70	35.2	35	23.1	35	0	25	7.5	75	22.8	35	21.6	35	38	76.4	11/03/1951
19510312	71	33.8	35	23	35	2.1	25	7.7	75	24	35	21.1	35	40.1	75.1	12/03/1951
19510313	72	34.7	35	21.9	35	0	25	7.9	75	23.9	35	21	35	38	79.9	13/03/1951
19510314	73	35.1	35	20.8	35	0	25	8	75	24	35	19.5	35	34.5	79.4	14/03/1951
19510315	74	35.2	35	18.8	35	0	25	8	75	23.5	35	17.5	35	30.8	80.7	15/03/1951
19510316	75	35	35	20.3	35	0	25	8	75	24.9	35	16.9	35	30.1	71	16/03/1951
19510317	76	34.2	35	19.1	35	0	25	7.8	75	23.7	35	16.7	35	31	75.6	17/03/1951
19510318	77	35.4	35	20.6	35	0	25	7.8	75	23.1	35	16.2	35	28.2	66.8	18/03/1951
19510319	78	36	35	20.6	35	0	25	7.8	75	21.3	35	17.6	35	29.6	72.6	19/03/1951
19510320	79	36.3	35	19.7	35	0	25	7.9	75	24.8	35	17.2	35	28.5	75	20/03/1951
19510321	80	37.5	35	19.6	35	0	25	7.9	75	23.6	35	15.9	35	24.7	69.7	21/03/1951
19510322	81	38.1	35	19.3	35	0	25	8.2	75	23.7	35	17.1	35	25.7	76.4	22/03/1951
19510323	82	37.2	35	20.2	35	0	25	8.3	75	20.6	35	16.7	35	26.3	70.6	23/03/1951
19510324	83	36.5	35	22.7	35	0	25	8.3	75	23.5	35	17.7	35	29	64.2	24/03/1951
19510325	84	35.7	35	20.6	35	0	25	8.1	75	24.7	35	16.3	35	27.9	67.2	25/03/1951
19510326	85	34.3	35	20.4	35	0	25	8.2	75	25.5	35	17.4	35	32.2	72.6	26/03/1951
19510327	86	34.6	35	20.9	35	0	25	8	75	23.9	35	17.2	35	31.3	69.6	27/03/1951
19510328	87	35.9	35	18.7	35	0	25	7.8	75	25.5	35	15.2	35	25.7	70.5	28/03/1951
19510329	88	36	35	19.6	35	0	25	7.9	75	24.5	35	14.1	35	23.7	61.8	29/03/1951
19510330	89	35.9	35	18.8	35	0	25	8	75	24.5	35	13.1	35	22.2	60.4	30/03/1951
19510331	90	36.1	35	17.7	35	0	25	7.7	75	24.9	35	12.8	35	21.4	63.2	31/03/1951
19510401	91	35.8	35	20.1	35	0	25	7.6	75	24.7	35	14.7	35	25	62.5	1/04/1951
19510402	92	36.7	35	19.4	35	0	25	7.6	75	24.1	35	15.7	35	25.4	69.7	2/04/1951
19510403	93	35.8	35	18	35	0	25	7.4	75	23.8	35	15.7	35	26.7	76.1	3/04/1951
19510404	94	33.8	35	18	35	0	25	7.5	75	25	35	12.7	35	24.1	61.6	4/04/1951
19510405	95	33	35	13	35	0	25	7.6	75	23.9	35	9.4	35	18.7	62.8	5/04/1951
19510406	96	32.1	35	15.6	35	0	25	7.8	75	23	35	10.8	35	22.6	61	6/04/1951
19510407	97	30.7	35	14.6	35	0	25	7.6	75	24.3	35	9.6	35	21.7	57.8	7/04/1951
19510408	98	32.8	35	13.3	35	0	25	7.5	75	24	35	10.4	35	20.9	68.1	8/04/1951
19510409	99	34.3	35	15.5	35	0	25	7.4	75	23.4	35	12.4	35	22.9	70.5	9/04/1951
19510410	100	34.7	35	14.5	35	0	25	7.5	75	23.5	35	11.9	35	21.5	72.1	10/04/1951
19510411	101	35.5	35	12.7	35	0	25	7.4	75	22.7	35	12.2	35	21.1	83.1	11/04/1951
19510412	102	34.4	35	15.8	35	0	25	7.4	75	22.6	35	15.6	35	28.7	87	12/04/1951
19510413	103	31	35	17.7	35	0	25	7.4	75	22.1	35	11.5	35	25.6	56.8	13/04/1951
19510414	104	32.5	35	13.1	35	0	25	7.4	75	22.9	35	10.6	35	21.7	70.4	14/04/1951
19510415	105	34.6	35	15.3	35	0	25	7.3	75	23.1	35	12.6	35	22.9	72.5	15/04/1951
19510416	106	36.3	35	16.9	35	0	25	7.5	75	22	35	14.2	35	23.5	73.8	16/04/1951
19510417	107	36.2	35	19.2	35	0	25	7.5	75	19.9	35	17.2	35	28.6	77.3	17/04/1951
19510418	108	34.9	35	22.5	35	0	25	7.4	75	18.8	35	20.6	35	36.8	75.6	18/04/1951
19510419	109	33.3	35	21.7	35	0	25	7.5	75	17	35	22.2	35	43.4	85.6	19/04/1951
19510420	110	29.7	35	21.8	35	0	25	7.2	75	15.9	35	14.7	35	35.3	56.3	20/04/1951
19510421	111	29.4	35	17	35	0	25	6.9	75	19.9	35	9.7	35	23.7	50.1	21/04/1951
19510422	112	29.9	35	13.2	35	0	25	6.5	75	22.2	35	10.9	35	25.8	71.9	22/04/1951
19510423	113	31.8	35	14.6	35	0	25	6.3	75	22.4	35	10	35	21.3	60.2	23/04/1951
19510424	114	32	35	15	35	0	25	6.2	75	22	35	11.1	35	23.3	65.1	24/04/1951
19510425	115	32.1	35	15.5	35	0	25	6.4	75	20.1	35	12.1	35	25.3	68.8	25/04/1951
19510426	116	32.1	35	15.3	35	0	25	6.4	75	20.8	35	12.2	35	25.5	70.2	26/04/1951
19510427	117	29.4	35	16.9	35	0	25	6.4	75	19.4	35	10.6	35	25.9	55.1	27/04/1951
19510428	118	29.5	35	13.6	35	0	25	6.6	75	22.2	35	9.3	35	22.6	59.7	28/04/1951
19510429	119	30.4	35	11.1	35	0	25	6.6	75	21.8	35	9.1	35	21	68.9	29/04/1951
19510430	120	31.6	35	14	35	0	25	6.6	75	20.7	35	11.3	35	24.3	70.7	30/04/1951
19510501	121	30.6	35	16.9	35	0	25	6.6	75	20.9	35	12.7	35	28.9	66	1/05/1951
19510502	122	30.4	35	14.1	35	0	25	6.5	75	21.9	35	10.9	35	25.1	67.8	2/05/1951
19510503	123	31.6	35	14.3	35	0	25	6.4	75	21.4	35	10	35	21.5	61.4	3/05/1951
19510504	124	32.8	35	15.3	35	0	25	6.3	75	20.6	35	12	35	24.1	69.1	4/05/1951
19510505	125	32	35	17	35	0	25	6.3	75	21.2	35	12.4	35	26.1	64	5/05/1951
19510506	126	32.3	35	16.6	35	0	25	6.3	75	18.6	35	12.1	35	25	64.1	6/05/1951
19510507	127	32.5	35	16.4	35	0	25	6.4	75	20.5	35	13.6	35	27.8	73	7/05/1951
19510508	128	30.2	35	15.5	35	0	25	6.4	75	20.4	35	11.3	35	26.3	64.2	8/05/1951
19510509	129	27.9	35	13.6	35	0	25	6.4	75	19.6	35	8.8	35	23.4	56.5	9/05/1951
19510510	130	26.2	35	9.9	35	0	25	6.2	75	20.5	35	8.1	35	23.8	66.5	10/05/1951
19510511	131	26	35	8.8	35	0	25	6.1	75	20.5	35	8.8	35	26.2	77.7	11/05/1951
19510512	132	27.2	35	8.2	35	0	25	6	75	20.6	35	8.3	35	23	76.4	12/05/1951
19510513	133	26.8	35	10.1	35	0	25	5.8	75	20	35	8.7	35	24.7	70.4	13/05/1951
19510514	134	21.9	35	9	35	0	25	5.8	75	19.4	35	7.3	35	27.8	63.6	14/05/1951
19510515	135	24	35	7.8	35	0	25	5.7	75	17.8	35	6.4	35	21.5	60.5	15/05/1951
19510516	136	26	35	10.9	35	0	25	5.8	75	16.5	35	7.4	35	22	56.8	16/05/1951
19510517	137	27.1	35	9.1	35	0	25	5.7	75	19.8	35	8.4	35	23.4	72.7	17/05/1951
19510518	138	29	35	11.6	35	0	25	5.5	75	18.9	35	9.5	35	23.7	69.6	18/05/1951
19510519	139	29.5	35	13.1	35	0	25	5.5	75	19	35	10.2	35	24.7	67.7	19/05/1951
19510520	140	31.1	35	12.7	35	0	25	5.4	75	18.9	35	10.6	35	23.5	72.2	20/05/1951
19510521	141	32.1	35	13	35	0	25	5.2	75	18.3	35	11.1	35	23.2	74.2	21/05/1951
19510522	142	33.3	35	13.7	35	0	25	5.3	75	18.6	35	12.7	35	24.8	81.1	22/05/1951
19510523	143	32.1	35	17.3	35	0	25	5.3	75	14.6	35	18.8	35	39.3	95.3	23/05/1951
19510524	144	24.9	35	13.2	35	1.3	25	5.3	75	16.3	35	12.4	35	39.4	81.8	24/05/1951
19510525	145	26.2	35	9.3	35	0	25	5.3	75	16.9	35	8.3	35	24.4	70.9	25/05/1951
19510526	146	27.2	35	8.2	35	0	25	5.2	75	17.4	35	9.3	35	25.8	85.6	26/05/1951

19510527	147	27.7	35	12.6	35	0	25	5.2	75	15.8	35	10.7	35	28.8	73.4	27/05/1951
19510528	148	23.3	35	13.7	35	0	25	5.2	75	15.3	35	9.9	35	34.6	63.2	28/05/1951
19510529	149	24.5	35	12.5	35	0	25	5.3	75	15.3	35	8	35	26	55.2	29/05/1951
19510530	150	25.2	35	11.1	35	0	25	5.2	75	18.6	35	7.6	35	23.7	57.6	30/05/1951
19510531	151	26.5	35	8	35	0	25	5.2	75	18.8	35	8.2	35	23.7	76.5	31/05/1951
19510601	152	27.6	35	10.9	35	0	25	5.1	75	18.6	35	9.4	35	25.5	72.1	1/06/1951
19510602	153	27.5	35	13.8	35	0	25	5	75	16.3	35	11.4	35	31.1	72.3	2/06/1951
19510603	154	27.3	35	17.6	35	0.3	25	5	75	16.2	35	12	35	33.1	59.7	3/06/1951
19510604	155	26.7	35	13.3	35	0	25	4.9	75	18.3	35	11.6	35	33.1	76	4/06/1951
19510605	156	27.9	35	14	35	0	25	5	75	16.5	35	11.3	35	30.1	70.7	5/06/1951
19510606	157	27.2	35	12.8	35	0	25	5.1	75	16.7	35	10	35	27.7	67.7	6/06/1951
19510607	158	27.5	35	12.1	35	0	25	5	75	18.2	35	8.4	35	22.9	59.5	7/06/1951
19510608	159	25.7	35	10	35	0	25	5	75	18.3	35	8.6	35	26	70.1	8/06/1951
19510609	160	26	35	8.7	35	0	25	5.1	75	18.3	35	7.1	35	21.1	63.2	9/06/1951
19510610	161	29	35	9.8	35	0	25	4.9	75	16.6	35	6.5	35	16.2	53.7	10/06/1951
19510611	162	31.1	35	11.5	35	0	25	4.9	75	16.1	35	7.6	35	16.8	56	11/06/1951
19510612	163	28.2	35	16.2	35	0	25	5	75	13.6	35	18.6	35	48.6	100	12/06/1951
19510613	164	25	35	15.9	35	15.5	25	4.8	75	14.4	35	18.5	35	58.4	100	13/06/1951
19510614	165	23.1	35	12	35	0	25	4.8	75	15.2	35	15.2	35	53.8	100	14/06/1951
19510615	166	22.9	35	10	35	0	25	4.8	75	17.9	35	12.8	35	45.9	100	15/06/1951
19510616	167	22.2	35	9.2	35	0	25	4.8	75	18.2	35	10.8	35	40.4	92.9	16/06/1951
19510617	168	21.6	35	7.4	35	0	25	4.8	75	17.2	35	10.4	35	40.3	100	17/06/1951
19510618	169	22.7	35	6	35	0	25	4.8	75	18.5	35	9.2	35	33.4	98.4	18/06/1951
19510619	170	26.7	35	7	35	0	25	4.9	75	18	35	9.1	35	26	90.9	19/06/1951
19510620	171	27.3	35	10.4	35	0	25	5	75	14.1	35	11.3	35	31.1	89.7	20/06/1951
19510621	172	25.1	35	12.5	35	0	25	5.1	75	16.5	35	9.3	35	29.2	64.2	21/06/1951
19510622	173	24.7	35	8.1	35	0	25	5.1	75	17.7	35	7.6	35	24.4	70.4	22/06/1951
19510623	174	26.5	35	9.9	35	0	25	5.2	75	17.6	35	6.1	35	17.6	50	23/06/1951
19510624	175	30.3	35	9.9	35	0	25	5.2	75	17.6	35	7.5	35	17.4	61.5	24/06/1951
19510625	176	24.9	35	12.2	35	0	25	5.1	75	14.8	35	11.3	35	35.9	79.6	25/06/1951
19510626	177	21.6	35	10.8	35	0	25	5.1	75	17.5	35	10	35	38.8	77.3	26/06/1951
19510627	178	20.6	35	6.1	35	0	25	5	75	17.2	35	8.1	35	33.4	86.1	27/06/1951
19510628	179	21.4	35	6.1	35	0	25	5	75	17.6	35	8.2	35	32.2	87.1	28/06/1951
19510629	180	22.6	35	8	35	0	25	5.1	75	18.1	35	8.1	35	29.6	75.6	29/06/1951
19510630	181	22.4	35	7.8	35	0	25	5.1	75	18.4	35	7	35	25.8	66.2	30/06/1951
19510701	182	22.4	35	6.4	35	0	25	4.9	75	18.5	35	6.6	35	24.4	68.7	1/07/1951
19510702	183	23.7	35	7.6	35	0	25	4.9	75	18.6	35	6	35	20.5	57.5	2/07/1951
19510703	184	26.2	35	5.2	35	0	25	5	75	18.5	35	5.5	35	16.2	62.2	3/07/1951
19510704	185	28	35	7.7	35	0	25	4.9	75	18.1	35	5.9	35	15.6	56.2	4/07/1951
19510705	186	29.1	35	9.6	35	0	25	4.9	75	18.5	35	6.5	35	16.1	54.4	5/07/1951
19510706	187	24.6	35	8.8	35	0	25	5	75	18.3	35	7.2	35	23.3	63.6	6/07/1951
19510707	188	23	35	7.5	35	0	25	5	75	17.5	35	8.1	35	28.8	78.2	7/07/1951
19510708	189	21.8	35	6.2	35	0	25	5.1	75	18.8	35	5.7	35	21.8	60.2	8/07/1951
19510709	190	19.1	35	5.6	35	0	25	5.1	75	16.7	35	6.8	35	30.8	74.8	9/07/1951
19510710	191	20.1	35	7	35	0	25	5.2	75	16.8	35	6.6	35	28.1	65.9	10/07/1951
19510711	192	22.7	35	6	35	0	25	5.1	75	18.8	35	5.5	35	19.9	58.9	11/07/1951
19510712	193	25.8	35	7.9	35	0	25	5.1	75	17.8	35	6.4	35	19.3	60.1	12/07/1951
19510713	194	28.4	35	11.4	35	0	25	5.1	75	18	35	12.2	35	31.5	90.6	13/07/1951
19510714	195	30.1	35	12.1	35	0	25	5.1	75	18.8	35	11.2	35	26.2	79.4	14/07/1951
19510715	196	31.5	35	13.2	35	0	25	5.1	75	17.3	35	13	35	28.1	85.7	15/07/1951
19510716	197	30.6	35	16.1	35	0	25	5.2	75	15.9	35	12.8	35	29.2	70	16/07/1951
19510717	198	21	35	10.7	35	0	25	5.3	75	18.3	35	6.2	35	24.9	48.2	17/07/1951
19510718	199	25.7	35	7.4	35	0	25	5.4	75	18.7	35	3.3	35	10	32.1	18/07/1951
19510719	200	25.7	35	7.6	35	0	25	5.5	75	17.8	35	3.8	35	11.5	36.4	19/07/1951
19510720	201	16.8	35	7.6	35	0	25	5.6	75	20	35	4.2	35	22	40.3	20/07/1951
19510721	202	16.4	35	2.1	35	0	25	5.6	75	20	35	3.2	35	17.2	45	21/07/1951
19510722	203	18.1	35	6.6	35	0	25	5.6	75	9.4	35	2.7	35	13	27.7	22/07/1951
19510723	204	19.5	35	9.1	35	0	25	5.6	75	9.4	35	3.5	35	15.4	30.3	23/07/1951
19510724	205	27	35	7.7	35	0	25	5.5	75	19.8	35	4.8	35	13.5	45.7	24/07/1951
19510725	206	27.2	35	10.5	35	0	25	5.6	75	19.3	35	8.7	35	24.1	68.6	25/07/1951
19510726	207	29.1	35	12.7	35	0	25	5.6	75	19.6	35	10.5	35	26.1	71.5	26/07/1951
19510727	208	30.1	35	13.1	35	0	25	5.7	75	19.9	35	11.9	35	27.9	79	27/07/1951
19510728	209	30.4	35	13.4	35	0	25	5.7	75	19.7	35	11.6	35	26.7	75.5	28/07/1951
19510729	210	29.6	35	13.7	35	0	25	5.7	75	20.2	35	8.8	35	21.2	56.2	29/07/1951
19510730	211	29.7	35	12.3	35	0	25	5.7	75	19.5	35	8.5	35	20.4	59.5	30/07/1951
19510731	212	29.3	35	13.5	35	0	25	5.7	75	20.3	35	9.1	35	22.3	58.8	31/07/1951
19510801	213	31.2	35	12.2	35	0	25	5.8	75	19.7	35	10.2	35	22.4	71.8	1/08/1951
19510802	214	31.2	35	10.7	35	0	25	5.8	75	18.9	35	9.6	35	21.1	74.7	2/08/1951
19510803	215	30.2	35	15.3	35	0	25	5.9	75	17.6	35	11.3	35	26.3	65	3/08/1951
19510804	216	24.1	35	14.7	35	0	25	6	75	18.4	35	5.5	35	18.3	32.9	4/08/1951
19510805	217	27.5	35	8.8	35	0	25	6	75	20.8	35	4.4	35	12	38.9	5/08/1951
19510806	218	31.4	35	10	35	0	25	6.1	75	21.1	35	5.7	35	12.4	46.5	6/08/1951
19510807	219	31.9	35	15.5	35	0	25	6.2	75	20.4	35	8.6	35	18.2	48.9	7/08/1951
19510808	220	30.1	35	13	35	0	25	6.3	75	20.9	35	5.4	35	12.7	36.1	8/08/1951
19510809	221	27.9	35	11.9	35	0	25	6.4	75	18.4	35	4	35	10.6	28.7	9/08/1951
19510810	222	23.9	35	14.5	35	0	25	6.4	75	19.4	35	4.7	35	15.9	28.5	10/08/1951
19510811	223	22.7	35	9.5	35	0	25	6.5	75	21.8	35	4.9	35	17.8	41.3	11/08/1951
19510812	224	22.2	35	5.9	35	0	25	6.6	75	22.1	35	4.9	35	18.3	52.8	12/08/1951
19510813	225	21.8	35	4.9	35	0	25	6.6	75	21.6	35	3.5	35	13.4	40.4	13/08/1951
19510814	226	23	35	5.8	35	0	25	6.6	75	22.6	35	3.5	35	12.5	38	14/08/1951
19510815	227	24.1	35	6.7	35	0	25	6.7	75	21.9	35	4.6	35	15.3	46.9	15/08/1951
19510816	228	25.4	35	10.1	35	0	25	6.6	75	19.5	35	4.8	35	14.8	38.9	16/08/1951
19510817	229	27	35	9.1	35	0	25	6.6	75	22.6	35	6.3	35	17.7	54.5	17/08/1951

19510818	230	29.2	35	9	35	0	25	6.7	75	22.8	35	6.5	35	16	56.7	18/08/1951
19510819	231	28	35	12.2	35	0	25	6.7	75	17.2	35	13.1	35	34.7	92.2	19/08/1951
19510820	232	21.8	35	10.8	35	1.3	25	6.8	75	21.4	35	8.5	35	32.6	65.7	20/08/1951
19510821	233	22.2	35	4.8	35	0	25	6.9	75	23.4	35	4.6	35	17.2	53.5	21/08/1951
19510822	234	23.9	35	3.5	35	0	25	6.9	75	23.8	35	4.7	35	15.9	59.9	22/08/1951
19510823	235	27.8	35	6	35	0	25	6.9	75	23.8	35	4.3	35	11.5	46	23/08/1951
19510824	236	26.8	35	7.3	35	0	25	7.1	75	23.6	35	5	35	14.2	48.9	24/08/1951
19510825	237	26.7	35	6.8	35	0	25	7.2	75	23.7	35	5.4	35	15.4	54.7	25/08/1951
19510826	238	28.2	35	8.9	35	0	25	7.2	75	23.9	35	4.5	35	11.8	39.5	26/08/1951
19510827	239	26.5	35	9.7	35	0	25	7.2	75	24.2	35	4.4	35	12.7	36.6	27/08/1951
19510828	240	26.7	35	8.6	35	0	25	7.3	75	24.3	35	5.5	35	15.7	49.3	28/08/1951
19510829	241	26.3	35	9.1	35	0	25	7.2	75	23.9	35	6.3	35	18.4	54.5	29/08/1951
19510830	242	28.3	35	9.5	35	0	25	7.2	75	24	35	5.8	35	15.1	48.9	30/08/1951
19510831	243	29.1	35	10.8	35	0	25	7.3	75	23.9	35	5.9	35	14.6	45.6	31/08/1951
19510901	244	31.6	35	12.6	35	0	25	7.5	75	23.1	35	7.5	35	16.1	51.4	1/09/1951
19510902	245	33	35	13.4	35	0	25	7.6	75	23.5	35	10.4	35	20.7	67.7	2/09/1951
19510903	246	33	35	16.2	35	0	25	7.8	75	24.5	35	7.5	35	14.9	40.8	3/09/1951
19510904	247	32.6	35	14.5	35	0	25	7.8	75	24.9	35	5.1	35	10.4	30.9	4/09/1951
19510905	248	32	35	12.9	35	0	25	7.9	75	24.8	35	5.4	35	11.4	36.3	5/09/1951
19510906	249	31.1	35	13.5	35	0	25	8	75	24.8	35	7.7	35	17	49.8	6/09/1951
19510907	250	31.8	35	12.6	35	0	25	8.1	75	24.8	35	6.7	35	14.3	46	7/09/1951
19510908	251	32	35	13.1	35	0	25	8.2	75	24.5	35	7	35	14.7	46.5	8/09/1951
19510909	252	30.8	35	13.1	35	0	25	8.2	75	25.1	35	8.3	35	18.7	55.1	9/09/1951
19510910	253	30.2	35	12.8	35	0	25	8.3	75	25.2	35	7.4	35	17.2	50.1	10/09/1951
19510911	254	29.9	35	13.6	35	0	25	8.3	75	24.2	35	7.4	35	17.5	47.5	11/09/1951
19510912	255	30.9	35	15.2	35	0	25	8.4	75	25.4	35	9	35	20.1	52.1	12/09/1951
19510913	256	31.2	35	15.6	35	0	25	8.4	75	17.3	35	10	35	22	56.5	13/09/1951
19510914	257	31	35	16.6	35	0	25	8.6	75	23.9	35	10.2	35	22.7	54	14/09/1951
19510915	258	30.7	35	16	35	0	25	8.7	75	25	35	8.8	35	19.9	48.4	15/09/1951
19510916	259	31.5	35	15.9	35	0	25	8.8	75	25.7	35	8.6	35	18.6	47.6	16/09/1951
19510917	260	31.5	35	17.2	35	0	25	8.8	75	24.9	35	8.7	35	18.8	44.4	17/09/1951
19510918	261	31.4	35	17.4	35	0	25	8.8	75	23.9	35	9.9	35	21.5	49.8	18/09/1951
19510919	262	32.7	35	17.9	35	0	25	8.7	75	22	35	8.7	35	17.6	42.4	19/09/1951
19510920	263	34.8	35	17	35	0	25	8.8	75	25	35	10.5	35	18.9	54.2	20/09/1951
19510921	264	34.8	35	17.6	35	0	25	8.8	75	24.2	35	11.4	35	20.5	56.7	21/09/1951
19510922	265	35.3	35	17.5	35	0	25	8.8	75	24.6	35	10.1	35	17.7	50.5	22/09/1951
19510923	266	28.1	35	18.2	35	0	25	9	75	19.4	35	14.4	35	37.9	68.9	23/09/1951
19510924	267	26.1	35	15	35	0	25	9.2	75	23.7	35	10.2	35	30.2	59.9	24/09/1951
19510925	268	26	35	9.1	35	0	25	9.1	75	27.4	35	5.4	35	16.1	46.8	25/09/1951
19510926	269	27.9	35	8.3	35	0	25	9.2	75	27.2	35	5.5	35	14.6	50.3	26/09/1951
19510927	270	32.3	35	8.5	35	0	25	9.4	75	27	35	4.1	35	8.5	37	27/09/1951
19510928	271	36.2	35	10.3	35	0	25	9.5	75	27.5	35	4.8	35	8	38.3	28/09/1951
19510929	272	36.7	35	14.5	35	0	25	9.4	75	27.3	35	8.4	35	13.6	50.9	29/09/1951
19510930	273	38.2	35	15.7	35	0	25	9.4	75	27.4	35	9	35	13.4	50.5	30/09/1951
19511001	274	39.9	35	17.8	35	0	25	9.6	75	27.3	35	10	35	13.6	49.1	1/10/1951
19511002	275	38.7	35	19.7	35	0	25	9.7	75	27.1	35	12.5	35	18.2	54.5	2/10/1951
19511003	276	31.8	35	20.1	35	0	25	9.6	75	25.4	35	8.6	35	18.3	36.6	3/10/1951
19511004	277	30	35	17.5	35	0	25	9.6	75	25.4	35	6.6	35	15.6	33	4/10/1951
19511005	278	30.7	35	13.8	35	0	25	9.8	75	28.5	35	4.7	35	10.6	29.8	5/10/1951
19511006	279	33.4	35	13.5	35	0	25	9.9	75	27.4	35	5.2	35	10.1	33.6	6/10/1951
19511007	280	35.1	35	15.8	35	0	25	10.1	75	23.8	35	7.9	35	14	44	7/10/1951
19511008	281	37.5	35	17.4	35	0	25	10.1	75	22.6	35	9.2	35	14.3	46.3	8/10/1951
19511009	282	36.7	35	19.8	35	0.1	25	10.2	75	26.7	35	13	35	21.1	56.3	9/10/1951
19511010	283	35.2	35	19.5	35	0	25	10.4	75	24.5	35	16.7	35	29.4	73.7	10/10/1951
19511011	284	33.7	35	19.2	35	0	25	10.2	75	23.8	35	17.6	35	33.6	79.1	11/10/1951
19511012	285	36.3	35	18.6	35	5.5	25	10.2	75	24.8	35	17.6	35	29.1	82.2	12/10/1951
19511013	286	34.9	35	23.8	35	0	25	10.2	75	19.6	35	17.6	35	31.5	59.7	13/10/1951
19511014	287	38	35	22.1	35	0	25	10.3	75	25.4	35	21.2	35	32	79.7	14/10/1951
19511015	288	35.9	35	22.6	35	15.1	25	10.2	75	24.4	35	20.6	35	34.9	75.2	15/10/1951
19511016	289	37.5	35	23.7	35	0	25	10.3	75	26	35	17.6	35	27.3	60.1	16/10/1951
19511017	290	34.1	35	20.6	35	0	25	10.3	75	27.5	35	7.2	35	13.5	29.7	17/10/1951
19511018	291	34.9	35	16.6	35	0	25	10.4	75	29.3	35	4.2	35	7.5	22.2	18/10/1951
19511019	292	39.5	35	16.9	35	0	25	10.4	75	28.4	35	8.8	35	12.3	45.7	19/10/1951
19511020	293	32.3	35	20	35	0	25	10.4	75	26.5	35	6	35	12.4	25.7	20/10/1951
19511021	294	37.8	35	18.4	35	0	25	10.4	75	27.7	35	8	35	12.2	37.8	21/10/1951
19511022	295	30.7	35	22.5	35	0	25	10.4	75	17.7	35	20	35	45.3	73.4	22/10/1951
19511023	296	33.8	35	21.7	35	0.6	25	10.2	75	25.7	35	14.9	35	28.3	57.4	23/10/1951
19511024	297	32.2	35	18.1	35	0	25	10.3	75	29.5	35	4.7	35	9.8	22.6	24/10/1951
19511025	298	31	35	17.1	35	0	25	10.6	75	29.8	35	5.7	35	12.7	29.2	25/10/1951
19511026	299	30.5	35	13.7	35	0	25	10.9	75	30.1	35	5.6	35	12.8	35.7	26/10/1951
19511027	300	34.6	35	15.3	35	0	25	10.8	75	29.6	35	4	35	7.3	23	27/10/1951
19511028	301	34	35	19	35	0	25	10.8	75	29.2	35	9.6	35	18	43.7	28/10/1951
19511029	302	35.1	35	20.2	35	0	25	11	75	29.7	35	11.2	35	19.8	47.3	29/10/1951
19511030	303	35	35	20.3	35	0	25	10.9	75	29.8	35	10.4	35	18.5	43.7	30/10/1951
19511031	304	37.3	35	19.6	35	0	25	10.8	75	30.4	35	9.3	35	14.6	40.8	31/10/1951
19511101	305	37.2	35	19.5	35	0	25	11	75	30.4	35	5.9	35	9.3	26	1/11/1951
19511102	306	37.3	35	19.6	35	0	25	10.9	75	28.8	35	10.2	35	16	44.7	2/11/1951
19511103	307	36.6	35	21.6	35	0	25	10.7	75	29.1	35	14.1	35	23	54.7	3/11/1951
19511104	308	37.2	35	20.9	35	0	25	10.4	75	29.9	35	11.6	35	18.3	47	4/11/1951
19511105	309	38.2	35	20.2	35	0	25	10	75	29.7	35	12.8	35	19.1	54.1	5/11/1951
19511106	310	40.4	35	23.3	35	0	25	10.2	75	28	35	13.8	35	18.3	48.3	6/11/1951
19511107	311	37.6	35	22.7	35	0	25	10.2	75	28.2	35	5.3	35	8.2	19.2	7/11/1951
19511108	312	39.7	35	21.9	35	0	25	10.2	75	25.1	35	10.2	35	14	38.8	8/11/1951

19511109	313	39.1	35	24.1	35	0	25	10	75	24.7	35	13.2	35	18.8	44	9/11/1951
19511110	314	38.2	35	21.8	35	0	25	10.1	75	29.7	35	7.8	35	11.6	29.9	10/11/1951
19511111	315	37.2	35	19.5	35	0	25	9.8	75	30.6	35	8.5	35	13.4	37.5	11/11/1951
19511112	316	39.7	35	18.4	35	0	25	9.7	75	30.7	35	5.4	35	7.4	25.5	12/11/1951
19511113	317	41	35	21.7	35	0	25	9.9	75	30.2	35	12.7	35	16.3	48.9	13/11/1951
19511114	318	40.7	35	21.7	35	0	25	9.9	75	30.9	35	10.3	35	13.5	39.7	14/11/1951
19511115	319	42.7	35	20.4	35	0	25	10	75	30.7	35	9.8	35	11.5	40.9	15/11/1951
19511116	320	39.6	35	23.3	35	0	25	10	75	30.9	35	10.8	35	15	37.8	16/11/1951
19511117	321	39.5	35	20.8	35	0	25	10.1	75	30.9	35	4.3	35	6	17.5	17/11/1951
19511118	322	38.2	35	20.3	35	0	25	10	75	31.3	35	5.7	35	8.5	23.9	18/11/1951
19511119	323	40.3	35	23.1	35	0	25	10.1	75	29.6	35	13.9	35	18.5	49.2	19/11/1951
19511120	324	39.6	35	23.8	35	0	25	10.3	75	28.1	35	21.1	35	29.2	71.6	20/11/1951
19511121	325	37.3	35	23.5	35	17.7	25	10.5	75	27.2	35	19	35	29.8	65.6	21/11/1951
19511122	326	39.4	35	23.9	35	0	25	10.3	75	28	35	16.3	35	22.8	55	22/11/1951
19511123	327	39.9	35	24	35	0	25	10.3	75	28.4	35	16.3	35	22.2	54.6	23/11/1951
19511124	328	40.6	35	24.3	35	0	25	10.4	75	27.9	35	17.5	35	23	57.6	24/11/1951
19511125	329	41.7	35	25.4	35	0	25	10.2	75	27.6	35	14.3	35	17.7	44.1	25/11/1951
19511126	330	40.6	35	25.5	35	0	25	9.9	75	27.8	35	16.8	35	22.1	51.5	26/11/1951
19511127	331	35.1	35	22.8	35	0	25	10.1	75	26.9	35	15.5	35	27.4	55.9	27/11/1951
19511128	332	35	35	20.5	35	0	25	10.3	75	29.3	35	4.6	35	8.2	19.1	28/11/1951
19511129	333	36.6	35	20.2	35	0	25	10.3	75	31.3	35	2.8	35	4.6	11.8	29/11/1951
19511130	334	37.6	35	21.7	35	0	25	10.5	75	28.8	35	13.7	35	21.1	52.8	30/11/1951
19511201	335	38.9	35	22.5	35	0	25	10.8	75	30.8	35	3.3	35	4.7	12.1	1/12/1951
19511202	336	39.9	35	20.6	35	0	25	11.1	75	30.9	35	8.4	35	11.4	34.6	2/12/1951
19511203	337	40.3	35	22.3	35	0	25	11.1	75	30.1	35	12	35	16	44.6	3/12/1951
19511204	338	40.1	35	25.1	35	0	25	11.3	75	28.6	35	14.4	35	19.4	45.2	4/12/1951
19511205	339	40.5	35	24	35	0	25	11.1	75	29.5	35	17	35	22.4	57	5/12/1951
19511206	340	42.2	35	24.1	35	0	25	10.6	75	28.9	35	13.8	35	16.7	46	6/12/1951
19511207	341	42.3	35	25.2	35	0	25	9.8	75	30.8	35	14.7	35	17.6	45.9	7/12/1951
19511208	342	42.9	35	25.8	35	0	25	9.3	75	29.5	35	16.1	35	18.7	48.5	8/12/1951
19511209	343	41.6	35	26	35	0	25	9.2	75	28.9	35	18.3	35	22.8	54.5	9/12/1951
19511210	344	38.3	35	24.8	35	0	25	9.4	75	30.7	35	7.3	35	10.8	23.3	10/12/1951
19511211	345	39.8	35	20.9	35	0	25	9.3	75	31.9	35	5.4	35	7.4	21.9	11/12/1951
19511212	346	42.1	35	23.2	35	0	25	9.2	75	30.4	35	10.8	35	13.1	38	12/12/1951
19511213	347	43.4	35	24.3	35	0	25	9.4	75	29.3	35	15.9	35	18	52.4	13/12/1951
19511214	348	40.9	35	25.7	35	0	25	9.5	75	29.4	35	9.4	35	12.1	28.5	14/12/1951
19511215	349	38.5	35	23.7	35	0	25	9.2	75	29.6	35	6	35	8.8	20.5	15/12/1951
19511216	350	40.3	35	23.2	35	0	25	9.6	75	28.9	35	6.2	35	8.3	21.8	16/12/1951
19511217	351	42.6	35	18.8	35	0	25	9.7	75	28.6	35	4.4	35	5.2	20.3	17/12/1951
19511218	352	40.8	35	26	35	0	25	9.5	75	27.6	35	17.4	35	22.6	51.8	18/12/1951
19511219	353	36.5	35	27.7	35	0.3	25	9.5	75	23.5	35	19.9	35	32.6	53.6	19/12/1951
19511220	354	34.9	35	23.8	35	5.9	25	9.5	75	26.9	35	16.3	35	29.1	55.3	20/12/1951
19511221	355	36.3	35	20.8	35	0	25	9.6	75	25.9	35	6.6	35	10.9	26.9	21/12/1951
19511222	356	38.1	35	20.4	35	0.1	25	9.8	75	30.9	35	7.9	35	11.9	33	22/12/1951
19511223	357	38.8	35	21.9	35	0	25	9.7	75	30.5	35	9.4	35	13.6	35.8	23/12/1951
19511224	358	39.4	35	22.5	35	0	25	9.3	75	28.7	35	6.5	35	9.1	23.9	24/12/1951
19511225	359	39.9	35	22.5	35	0	25	8.9	75	29.7	35	15.4	35	21	56.5	25/12/1951
19511226	360	38.6	35	21.5	35	0	25	8.9	75	29.1	35	15.5	35	22.6	60.5	26/12/1951
19511227	361	40.2	35	23.2	35	0	25	8.5	75	28.9	35	14.2	35	19	50	27/12/1951
19511228	362	36.9	35	23.4	35	0	25	8.3	75	18.9	35	21.6	35	34.6	75.1	28/12/1951
19511229	363	36.5	35	21.2	35	12.4	25	8.6	75	27.2	35	19.8	35	32.4	78.7	29/12/1951
19511230	364	37.3	35	23	35	0	25	8.9	75	27.7	35	19.8	35	31	70.5	30/12/1951
19511231	365	38.9	35	24.8	35	0	25	8.4	75	24.9	35	20.3	35	29.2	64.9	31/12/1951
19520101	1	40.7	35	25.2	35	0	25	8.7	75	27.1	35	18.6	35	24.3	58	1/01/1952
19520102	2	41.9	35	24	35	0	25	8.7	75	28.3	35	18	35	22.1	60.3	2/01/1952
19520103	3	42.1	35	26.2	35	0	25	8.5	75	23.3	35	16.5	35	20	48.5	3/01/1952
19520104	4	41.6	35	26.9	35	0	25	8.8	75	23.2	35	14.6	35	18.2	41.2	4/01/1952
19520105	5	42.5	35	28.5	35	0	25	8.6	75	24.8	35	16.9	35	20.1	43.4	5/01/1952
19520106	6	41.5	35	26.8	35	0	25	8.6	75	28	35	16.5	35	20.7	46.8	6/01/1952
19520107	7	42.2	35	27.8	35	0	25	8.6	75	27.1	35	18.3	35	22.1	49	7/01/1952
19520108	8	40.2	35	26.7	35	0	25	9	75	24.1	35	21.7	35	29.1	62	8/01/1952
19520109	9	36.9	35	25.3	35	0.3	25	9.1	75	20.7	35	21.8	35	34.9	67.6	9/01/1952
19520110	10	40.6	35	23.8	35	0	25	9.2	75	30.2	35	8.6	35	11.3	29.2	10/01/1952
19520111	11	40.4	35	25	35	0	25	9.2	75	26.9	35	22.6	35	30	71.4	11/01/1952
19520112	12	40.9	35	25.9	35	0	25	9.1	75	29.2	35	16.7	35	21.6	50	12/01/1952
19520113	13	38.2	35	27.7	35	0	25	9	75	20.1	35	21.7	35	32.4	58.4	13/01/1952
19520114	14	38.2	35	26.6	35	0	25	9.1	75	23.3	35	21.3	35	31.8	61.2	14/01/1952
19520115	15	39.2	35	24.6	35	0.5	25	9.1	75	25.9	35	20	35	28.3	64.7	15/01/1952
19520116	16	39.8	35	26.3	35	0	25	9.3	75	24.1	35	19.8	35	27.1	57.9	16/01/1952
19520117	17	39.7	35	25.8	35	0	25	9.4	75	23.9	35	21	35	28.9	63.2	17/01/1952
19520118	18	39.6	35	25.4	35	0	25	9.4	75	26.5	35	22	35	30.5	67.8	18/01/1952
19520119	19	38.7	35	26	35	0	25	9.2	75	18.6	35	22.3	35	32.4	66.4	19/01/1952
19520120	20	36.3	35	26.2	35	0	25	9.3	75	14.1	35	20.7	35	34.3	60.9	20/01/1952
19520121	21	30.7	35	24.9	35	0	25	9.3	75	13	35	20.8	35	47.1	66.1	21/01/1952
19520122	22	28	35	20.5	35	53.3	25	9.1	75	13.1	35	27.4	35	72.5	100	22/01/1952
19520123	23	29.1	35	23.7	35	43.1	25	9.1	75	17.4	35	27.2	35	67.5	92.8	23/01/1952
19520124	24	35.2	35	24.3	35	17.2	25	8.7	75	15.7	35	25.3	35	44.5	83.3	24/01/1952
19520125	25	36.9	35	24.4	35	0	25	8.7	75	26	35	26.2	35	42	85.8	25/01/1952
19520126	26	39.1	35	24.5	35	0	25	8.6	75	26.5	35	22.1	35	31.4	71.9	26/01/1952
19520127	27	38	35	24.7	35	0	25	8.8	75	29.1	35	14.1	35	21.3	45.3	27/01/1952
19520128	28	38.4	35	25.6	35	1.8	25	8.9	75	25.4	35	13.6	35	20.1	41.4	28/01/1952
19520129	29	39	35	23.9	35	0	25	9.3	75	28.5	35	10.7	35	15.3	36.1	29/01/1952
19520130	30	38.4	35	25.4	35	0	25	9.3	75	26.7	35	22.7	35	33.5		

19520131	31	39.1	35	26.3	35	0	25	9.2	75	27	35	21.8	35	31	63.7	31/01/1952
19520201	32	40.7	35	28.2	35	0.1	25	9.2	75	28.2	35	24.1	35	31.5	63	1/02/1952
19520202	33	39.8	35	23.7	35	0	25	9	75	30.3	35	9.6	35	13.2	32.8	2/02/1952
19520203	34	41.7	35	22.2	35	0	25	8.8	75	30.5	35	7.4	35	9.2	27.7	3/02/1952
19520204	35	39.6	35	25.5	35	0	25	8.4	75	28	35	25	35	34.6	76.6	4/02/1952
19520205	36	39.2	35	26.1	35	0	25	8.6	75	28.1	35	20.8	35	29.4	61.5	5/02/1952
19520206	37	39.6	35	24.3	35	0	25	8.7	75	28.1	35	20.1	35	27.8	66.2	6/02/1952
19520207	38	39.8	35	24.5	35	0	25	8.8	75	27.9	35	17.1	35	23.4	55.6	7/02/1952
19520208	39	40.7	35	24	35	0	25	8.9	75	28.5	35	18.3	35	23.9	61.3	8/02/1952
19520209	40	40.4	35	23.8	35	0	25	8.7	75	21.1	35	18.2	35	24.2	61.8	9/02/1952
19520210	41	38.9	35	25.3	35	0	25	8.5	75	28.4	35	18.2	35	26.2	56.5	10/02/1952
19520211	42	39.4	35	24.8	35	0	25	8.5	75	28.5	35	17.9	35	25.1	57.2	11/02/1952
19520212	43	40.5	35	25	35	0	25	8.3	75	27.9	35	17.9	35	23.6	56.5	12/02/1952
19520213	44	40.2	35	26.3	35	0	25	8	75	24.5	35	15.5	35	20.8	45.3	13/02/1952
19520214	45	38.2	35	24.5	35	9.3	25	8	75	25.5	35	21.1	35	31.5	68.6	14/02/1952
19520215	46	37.4	35	24.7	35	2	25	8	75	25	35	20.6	35	32.1	66.2	15/02/1952
19520216	47	37.7	35	25.1	35	0.1	25	8.1	75	23.7	35	21.9	35	33.6	68.7	16/02/1952
19520217	48	38.4	35	24.4	35	0	25	8.4	75	26.2	35	20	35	29.5	65.5	17/02/1952
19520218	49	38.2	35	25.2	35	0.8	25	8.7	75	24.3	35	21.4	35	31.9	66.8	18/02/1952
19520219	50	39.5	35	25.8	35	0	25	8.8	75	25	35	20.9	35	29.1	62.9	19/02/1952
19520220	51	36.8	35	25.1	35	0	25	8.9	75	21.9	35	22.6	35	36.4	70.9	20/02/1952
19520221	52	39	35	25.3	35	0	25	9.1	75	22.1	35	18.5	35	26.5	57.4	21/02/1952
19520222	53	25.6	35	20.9	35	0	25	8.9	75	15.9	35	21.2	35	64.6	85.8	22/02/1952
19520223	54	32.4	35	18	35	5.8	25	8.9	75	25.9	35	22.1	35	45.4	100	23/02/1952
19520224	55	34.7	35	20.2	35	0	25	9	75	26.5	35	16.8	35	30.4	71	24/02/1952
19520225	56	35.9	35	21.5	35	0	25	7.8	75	27	35	14	35	23.7	54.6	25/02/1952
19520226	57	36.2	35	21.9	35	0	25	7.3	75	26.9	35	12.1	35	20.1	46.1	26/02/1952
19520227	58	36.2	35	21.8	35	0	25	6.6	75	27.7	35	12.4	35	20.6	47.5	27/02/1952
19520228	59	38.2	35	21.1	35	0	25	8.4	75	26.9	35	10.9	35	16.3	43.6	28/02/1952
19520229	60	39.7	35	22.9	35	0	25	6.6	75	23.2	35	6.8	35	9.4	24.4	29/02/1952
19520301	61	39.3	35	21.2	35	0	25	6.3	75	26.6	35	8.8	35	12.4	35	1/03/1952
19520302	62	40.1	35	22.7	35	0	25	6.5	75	26.1	35	6.5	35	8.8	23.6	2/03/1952
19520303	63	40.2	35	22.6	35	0	25	6.8	75	26.5	35	11.5	35	15.4	42	3/03/1952
19520304	64	39.9	35	24.8	35	0	25	7	75	24.2	35	12	35	16.4	38.3	4/03/1952
19520305	65	39.9	35	25.5	35	0.9	25	7.1	75	21.8	35	15.9	35	21.7	48.7	5/03/1952
19520306	66	38.9	35	24.2	35	0.8	25	7.1	75	24.4	35	18.3	35	26.3	60.6	6/03/1952
19520307	67	37.2	35	24.1	35	0.6	25	7.3	75	23.8	35	24.6	35	38.8	82	7/03/1952
19520308	68	36.4	35	22.5	35	4.6	25	7.3	75	23.7	35	18.5	35	30.5	67.9	8/03/1952
19520309	69	36.7	35	22.5	35	0	25	7.5	75	25.3	35	16.5	35	26.7	60.6	9/03/1952
19520310	70	36.9	35	23.1	35	0	25	7.5	75	26.3	35	16	35	25.6	56.6	10/03/1952
19520311	71	38	35	24.9	35	0	25	7.7	75	26.3	35	12.8	35	19.3	40.7	11/03/1952
19520312	72	39.3	35	23	35	0	25	7.9	75	26.4	35	15.3	35	21.5	54.5	12/03/1952
19520313	73	41.5	35	24.2	35	0	25	8	75	26.4	35	16	35	20	53	13/03/1952
19520314	74	39.7	35	26.3	35	0	25	8	75	26	35	13.1	35	18	38.3	14/03/1952
19520315	75	36.7	35	22.8	35	0	25	8	75	27.4	35	6.2	35	10	22.3	15/03/1952
19520316	76	35.3	35	20.1	35	0	25	7.8	75	26.7	35	7.7	35	13.5	32.7	16/03/1952
19520317	77	34.9	35	20.1	35	0	25	7.8	75	25.9	35	12	35	21.5	51	17/03/1952
19520318	78	37.4	35	21	35	0	25	7.8	75	25.5	35	13.4	35	20.9	53.9	18/03/1952
19520319	79	38.8	35	22.4	35	0	25	7.9	75	24.8	35	14.3	35	20.7	52.8	19/03/1952
19520320	80	40.1	35	23.4	35	0	25	7.9	75	22.1	35	15	35	20.2	52.1	20/03/1952
19520321	81	38.7	35	25.2	35	0	25	8.2	75	19.1	35	20.4	35	29.6	63.7	21/03/1952
19520322	82	31.7	35	22.7	35	0	25	8.3	75	19.8	35	12.7	35	27.2	46.1	22/03/1952
19520323	83	30.2	35	17.6	35	0	25	8.3	75	25.6	35	10.5	35	24.5	52.2	23/03/1952
19520324	84	33.1	35	16.2	35	0	25	8.1	75	24.1	35	9.6	35	19	52.2	24/03/1952
19520325	85	36.1	35	17.6	35	0	25	8.2	75	25.3	35	7.8	35	13.1	38.8	25/03/1952
19520326	86	37.8	35	18.7	35	0	25	8	75	25.7	35	7.3	35	11.1	33.9	26/03/1952
19520327	87	36.7	35	23.1	35	0	25	7.8	75	22	35	13.1	35	21.2	46.4	27/03/1952
19520328	88	37.3	35	23	35	0	25	7.9	75	24	35	15.9	35	24.9	56.6	28/03/1952
19520329	89	37.9	35	25.7	35	0	25	8	75	22.7	35	18.2	35	27.6	55.1	29/03/1952
19520330	90	36.2	35	25.5	35	0	25	7.7	75	22.8	35	17.2	35	28.6	52.7	30/03/1952
19520331	91	35.7	35	23.7	35	0	25	7.6	75	22.6	35	16.7	35	28.6	57	31/03/1952
19520401	92	34.4	35	23.1	35	0	25	7.6	75	22.1	35	16.1	35	29.6	57	1/04/1952
19520402	93	34.4	35	23.3	35	0	25	7.4	75	23.2	35	16.6	35	30.5	58	2/04/1952
19520403	94	34.7	35	22.4	35	0	25	7.5	75	24.1	35	15.6	35	28.2	57.6	3/04/1952
19520404	95	35.2	35	21.8	35	0	25	7.6	75	20.3	35	14.5	35	25.5	55.5	4/04/1952
19520405	96	31.6	35	22.6	35	0	25	7.8	75	10.9	35	12.7	35	27.3	46.3	5/04/1952
19520406	97	21.8	35	20.6	35	25	25	7.6	75	7.9	35	20.3	35	77.8	83.7	6/04/1952
19520407	98	24.8	35	18.7	35	31.3	25	7.5	75	15.2	35	19.8	35	63.3	91.9	7/04/1952
19520408	99	29.2	35	18.1	35	0.7	25	7.4	75	21.8	35	18.3	35	45.2	88.2	8/04/1952
19520409	100	31.9	35	16.9	35	0	25	7.5	75	22.1	35	19.4	35	41	100	9/04/1952
19520410	101	33.3	35	19	35	0	25	7.4	75	21.6	35	18.1	35	35.4	82.4	10/04/1952
19520411	102	34.7	35	20.6	35	0	25	7.4	75	23.1	35	15	35	27.1	61.8	11/04/1952
19520412	103	35.3	35	21.6	35	0	25	7.4	75	22.6	35	15.1	35	26.4	58.5	12/04/1952
19520413	104	34.2	35	21.2	35	0.3	25	7.4	75	21.8	35	16.3	35	30.3	64.8	13/04/1952
19520414	105	32.6	35	20.3	35	0	25	7.3	75	22.8	35	13.9	35	28.3	58.4	14/04/1952
19520415	106	33.4	35	18.2	35	0	25	7.5	75	23.1	35	10.8	35	21	51.7	15/04/1952
19520416	107	35.6	35	16.5	35	0	25	7.5	75	22.8	35	9	35	15.5	48	16/04/1952
19520417	108	36.1	35	20	35	0	25	7.4	75	20.6	35	15.3	35	25.6	65.5	17/04/1952
19520418	109	31.7	35	21.3	35	0	25	7.5	75	21.6	35	11.9	35	25.5	47	18/04/1952
19520419	110	28.5	35	17.6	35	0	25	7.2	75	22.3	35	8.6	35	22.1	42.8	19/04/1952
19520420	111	30.1	35	15.8	35	0	25	6.9	75	22.6	35	6.8	35	15.9	37.9	20/04/1952
19520421	112	32.8	35	14.1	35	0	25	6.5	75	22	35	7.7	35	15.5	47.9	21/04/1952
19520422	113	34.3	35	17.1	35	0	25	6.3	75	19.7	35	10.4	35	19.2	53.4	22/04/1952

19520423	114	35.5	35	19	35	0	25	6.2	75	20.3	35	12.9	35	22.3	58.7	23/04/1952
19520424	115	29.9	35	19.2	35	0	25	6.4	75	21.2	35	10.4	35	24.7	46.8	24/04/1952
19520425	116	27.5	35	16.9	35	0	25	6.4	75	20	35	9.4	35	25.6	48.8	25/04/1952
19520426	117	25.2	35	13.9	35	0	25	6.4	75	21.3	35	7.7	35	24	48.5	26/04/1952
19520427	118	28.3	35	10.8	35	0	25	6.6	75	20.6	35	9.1	35	23.7	70.3	27/04/1952
19520428	119	27.2	35	14.1	35	0	25	6.6	75	21.2	35	7.6	35	21.1	47.3	28/04/1952
19520429	120	22.5	35	12.6	35	0	25	6.6	75	22.1	35	7.2	35	26.4	49.4	29/04/1952
19520430	121	23.9	35	7.3	35	0	25	6.6	75	20.9	35	4.9	35	16.5	47.9	30/04/1952
19520501	122	27.2	35	9.2	35	0	25	6.5	75	21.3	35	5.6	35	15.5	48.2	1/05/1952
19520502	123	27.8	35	11.4	35	0	25	6.4	75	21.1	35	7.1	35	19	52.7	2/05/1952
19520503	124	30.1	35	13.3	35	0	25	6.3	75	21.1	35	6.6	35	15.5	43.2	3/05/1952
19520504	125	31.5	35	17	35	0	25	6.3	75	19.9	35	11.8	35	25.5	60.9	4/05/1952
19520505	126	30.6	35	17.2	35	0	25	6.3	75	19.9	35	10.9	35	24.8	55.6	5/05/1952
19520506	127	30.7	35	19.9	35	0	25	6.4	75	19.3	35	14	35	31.7	60.3	6/05/1952
19520507	128	31	35	18.4	35	0	25	6.4	75	19.8	35	14.1	35	31.4	66.7	7/05/1952
19520508	129	32.7	35	17.7	35	0	25	6.4	75	18.9	35	15.2	35	30.7	75.1	8/05/1952
19520509	130	33.6	35	18.7	35	0	25	6.2	75	19.2	35	14.5	35	27.9	67.3	9/05/1952
19520510	131	32.1	35	19.9	35	0	25	6.1	75	18.3	35	14.9	35	31.2	64.2	10/05/1952
19520511	132	32	35	19.3	35	0	25	6	75	17.1	35	13.7	35	28.8	61.2	11/05/1952
19520512	133	32.8	35	19.4	35	0	25	5.8	75	18.9	35	13.2	35	26.5	58.6	12/05/1952
19520513	134	34.1	35	19.1	35	0	25	5.8	75	17	35	9.9	35	18.5	44.8	13/05/1952
19520514	135	36.1	35	20.6	35	0	25	5.7	75	17.5	35	17.2	35	28.8	70.9	14/05/1952
19520515	136	35.8	35	21	35	0	25	5.8	75	16.8	35	15.3	35	26	61.5	15/05/1952
19520516	137	28.2	35	21.9	35	0.3	25	5.7	75	8.2	35	22.3	35	58.3	84.9	16/05/1952
19520517	138	27.8	35	17.1	35	8.8	25	5.5	75	16.3	35	13.3	35	35.6	68.2	17/05/1952
19520518	139	30.6	35	16.5	35	0	25	5.5	75	16.6	35	12.1	35	27.6	64.5	18/05/1952
19520519	140	32.4	35	18.5	35	0	25	5.4	75	18	35	10.6	35	21.8	49.8	19/05/1952
19520520	141	29.4	35	17.8	35	0	25	5.2	75	15.8	35	12.2	35	29.8	59.9	20/05/1952
19520521	142	28	35	15.7	35	0	25	5.3	75	15.8	35	11.4	35	30.2	64	21/05/1952
19520522	143	27.3	35	20.3	35	0	25	5.3	75	10.6	35	15.6	35	43	65.5	22/05/1952
19520523	144	21.7	35	16.7	35	1.2	25	5.3	75	8.7	35	21.3	35	82.1	100	23/05/1952
19520524	145	21	35	11.8	35	9.4	25	5.3	75	16.7	35	11.4	35	45.9	82.4	24/05/1952
19520525	146	21.1	35	9.5	35	0.5	25	5.2	75	18.6	35	11.1	35	44.4	93.5	25/05/1952
19520526	147	21.6	35	8.5	35	0	25	5.2	75	19.4	35	9.5	35	36.8	85.7	26/05/1952
19520527	148	24	35	8	35	0	25	5.2	75	19.1	35	9.4	35	31.5	87.7	27/05/1952
19520528	149	27.2	35	8.9	35	0	25	5.3	75	18.5	35	10.2	35	28.3	89.5	28/05/1952
19520529	150	27.9	35	9.1	35	0	25	5.2	75	18.7	35	11.4	35	30.3	98.7	29/05/1952
19520530	151	27.5	35	11.1	35	0	25	5.2	75	18	35	10.2	35	27.8	77.2	30/05/1952
19520531	152	25.5	35	10.4	35	0	25	5.1	75	18.6	35	10.2	35	31.3	80.9	31/05/1952
19520601	153	25.4	35	9	35	0	25	5	75	18.7	35	9.2	35	28.4	80.2	1/06/1952
19520602	154	26.3	35	9.5	35	0	25	5	75	18.6	35	10.1	35	29.5	85.1	2/06/1952
19520603	155	27.9	35	8.8	35	0	25	4.9	75	18.6	35	10.3	35	27.4	91	3/06/1952
19520604	156	27.2	35	9.6	35	0	25	5	75	18.7	35	9.8	35	27.2	82	4/06/1952
19520605	157	29.5	35	8.5	35	0	25	5.1	75	18.9	35	7.7	35	18.7	69.4	5/06/1952
19520606	158	30.1	35	9.6	35	0	25	5	75	18.5	35	9.6	35	22.5	80.4	6/06/1952
19520607	159	29.9	35	10.1	35	0	25	5	75	18.5	35	8.5	35	20.1	68.8	7/06/1952
19520608	160	28.6	35	11.5	35	0	25	5.1	75	17.9	35	8	35	20.4	59	8/06/1952
19520609	161	25.9	35	11.8	35	0	25	4.9	75	17.7	35	9.4	35	28.1	68	9/06/1952
19520610	162	25.7	35	9.4	35	0	25	4.9	75	18.3	35	8	35	24.2	67.9	10/06/1952
19520611	163	25.9	35	11.4	35	0	25	5	75	17.6	35	8.9	35	26.6	66.1	11/06/1952
19520612	164	27.1	35	10.9	35	0	25	4.8	75	17.1	35	10.7	35	29.8	82.1	12/06/1952
19520613	165	26.9	35	9.2	35	0	25	4.8	75	18.2	35	9.8	35	27.7	84.3	13/06/1952
19520614	166	27.5	35	10	35	0	25	4.8	75	17.8	35	10.5	35	28.6	85.6	14/06/1952
19520615	167	20.4	35	8	35	0	25	4.8	75	17.7	35	9.8	35	40.9	91.4	15/06/1952
19520616	168	19.7	35	5.9	35	0	25	4.8	75	18.6	35	8.1	35	35.3	87.3	16/06/1952
19520617	169	22.5	35	5.6	35	0	25	4.8	75	18.6	35	7	35	25.7	77	17/06/1952
19520618	170	22.7	35	5.8	35	0	25	4.9	75	18.8	35	7.1	35	25.7	77	18/06/1952
19520619	171	23.5	35	6.5	35	0	25	5	75	18.7	35	7.3	35	25.2	75.5	19/06/1952
19520620	172	23.4	35	7.1	35	0	25	5.1	75	18.4	35	8	35	27.8	79.4	20/06/1952
19520621	173	23.3	35	8.8	35	0	25	5.1	75	18.4	35	6.1	35	21.3	53.9	21/06/1952
19520622	174	23.8	35	6.5	35	0	25	5.2	75	18.4	35	5.9	35	20	61	22/06/1952
19520623	175	25	35	8	35	0	25	5.2	75	18.3	35	6	35	18.9	56	23/06/1952
19520624	176	25.8	35	7.2	35	0	25	5.1	75	18.8	35	4.8	35	14.5	47.3	24/06/1952
19520625	177	26.1	35	8.9	35	0	25	5.1	75	18.6	35	6.9	35	20.4	60.6	25/06/1952
19520626	178	25.5	35	9.8	35	0	25	5	75	18.4	35	7.2	35	22.1	59.5	26/06/1952
19520627	179	27	35	9.1	35	0	25	5	75	18.6	35	6.6	35	18.5	57.1	27/06/1952
19520628	180	27	35	8.3	35	0	25	5.1	75	18.6	35	5.9	35	16.6	53.9	28/06/1952
19520629	181	26.3	35	9.5	35	0	25	5.1	75	18	35	7.4	35	21.6	62.4	29/06/1952
19520630	182	22.8	35	10.7	35	0	25	4.9	75	18.5	35	8.1	35	29.2	63	30/06/1952
19520701	183	22.2	35	7.4	35	0	25	4.9	75	18.9	35	4.6	35	17.2	44.7	1/07/1952
19520702	184	25.8	35	8.8	35	0	25	5	75	18.5	35	3.4	35	10.2	30	2/07/1952
19520703	185	27.1	35	9.2	35	0	25	4.9	75	17.6	35	7	35	19.5	60.2	3/07/1952
19520704	186	26.3	35	11.3	35	0	25	4.9	75	17	35	6.8	35	19.9	50.8	4/07/1952
19520705	187	21.1	35	11	35	0	25	5	75	16.5	35	5.8	35	23.2	44.2	5/07/1952
19520706	188	21.1	35	7.2	35	0	25	5	75	17.9	35	5.7	35	22.8	56.2	6/07/1952
19520707	189	23.1	35	8.3	35	0	25	5.1	75	18.3	35	4.3	35	15.2	39.3	7/07/1952
19520708	190	27.6	35	5.5	35	0	25	5.1	75	19	35	4.9	35	13.3	54.3	8/07/1952
19520709	191	21.9	35	5.7	35	0	25	5.2	75	19.3	35	4.6	35	17.5	50.3	9/07/1952
19520710	192	24.2	35	4.7	35	0	25	5.1	75	19.4	35	4.2	35	13.9	49.2	10/07/1952
19520711	193	26	35	9.1	35	0	25	5.1	75	18.3	35	7	35	20.8	60.6	11/07/1952
19520712	194	27.1	35	9.7	35	0	25	5.1	75	15.8	35	7	35	19.5	58.2	12/07/1952
19520713	195	25.9	35	12.6	35	0	25	5.1	75	13	35	11.1	35	33.2	76.1	13/07/1952
19520714	196	28.8	35	13.9	35	0	25	5.1	75	15.5	35	12	35	30.3	75.6	14/07/1952

19520715	197	30.7	35	14.9	35	0	25	5.2	75	17.8	35	13	35	29.4	76.8	15/07/1952
19520716	198	30.9	35	15.8	35	0	25	5.3	75	14.5	35	13.5	35	30.2	75.2	16/07/1952
19520717	199	29.4	35	16.4	35	0	25	5.4	75	16.6	35	14.3	35	34.9	76.7	17/07/1952
19520718	200	24.7	35	13.1	35	0	25	5.5	75	16.1	35	11.5	35	37	76.3	18/07/1952
19520719	201	26.3	35	12.3	35	0	25	5.6	75	18.7	35	9.9	35	28.9	69.3	19/07/1952
19520720	202	28.8	35	11.6	35	0	25	5.6	75	18.3	35	9.3	35	23.5	68.1	20/07/1952
19520721	203	30.1	35	15.8	35	0	25	5.6	75	17.7	35	9.6	35	22.5	53.5	21/07/1952
19520722	204	26.2	35	15.6	35	0	25	5.6	75	17.3	35	12	35	35.3	67.8	22/07/1952
19520723	205	25.3	35	12.1	35	0	25	5.5	75	19.2	35	9.2	35	28.5	65.2	23/07/1952
19520724	206	24.9	35	9.5	35	0	25	5.6	75	19.5	35	6	35	19.1	50.6	24/07/1952
19520725	207	26.6	35	9.2	35	0	25	5.6	75	20.1	35	5	35	14.4	43	25/07/1952
19520726	208	28.3	35	10	35	0	25	5.7	75	20.7	35	6.2	35	16.1	50.5	26/07/1952
19520727	209	22.5	35	11	35	0	25	5.7	75	20.2	35	5.4	35	19.8	41.2	27/07/1952
19520728	210	21.7	35	5.8	35	0	25	5.7	75	20.6	35	6.9	35	26.6	74.9	28/07/1952
19520729	211	26	35	7.4	35	0	25	5.7	75	21.1	35	6.6	35	19.6	64.1	29/07/1952
19520730	212	28.5	35	8.6	35	0	25	5.7	75	20.5	35	8.2	35	21.1	73.4	30/07/1952
19520731	213	24.1	35	10.5	35	0	25	5.8	75	20.2	35	8.1	35	27	63.8	31/07/1952
19520801	214	23.4	35	8.2	35	0	25	5.8	75	20.7	35	9.5	35	33	87.4	1/08/1952
19520802	215	24.6	35	6.9	35	0	25	5.9	75	20.8	35	8.6	35	27.8	86.5	2/08/1952
19520803	216	25.7	35	7.7	35	0	25	6	75	20.9	35	7.6	35	23	72.4	3/08/1952
19520804	217	25.4	35	8.4	35	0	25	6	75	21.3	35	6.7	35	20.7	60.8	4/08/1952
19520805	218	22.8	35	7.4	35	0	25	6.1	75	21	35	6.1	35	22	59.3	5/08/1952
19520806	219	21.5	35	7.1	35	0	25	6.2	75	21.5	35	6.2	35	24.2	61.5	6/08/1952
19520807	220	20.9	35	5.6	35	0	25	6.3	75	21.7	35	5.4	35	21.9	59.4	7/08/1952
19520808	221	25	35	6.7	35	0	25	6.4	75	21.8	35	7.8	35	24.6	79.5	8/08/1952
19520809	222	27.9	35	7.3	35	0	25	6.4	75	21.8	35	6.6	35	17.6	64.6	9/08/1952
19520810	223	30.2	35	8.7	35	0	25	6.5	75	21.8	35	5.4	35	12.6	48	10/08/1952
19520811	224	30.4	35	10.6	35	0	25	6.6	75	21.7	35	5.9	35	13.6	46.2	11/08/1952
19520812	225	22.1	35	10.8	35	0	25	6.6	75	20.3	35	6.2	35	23.3	47.9	12/08/1952
19520813	226	20.3	35	7.4	35	0	25	6.6	75	19.6	35	8.8	35	37	85.5	13/08/1952
19520814	227	22.2	35	9.5	35	0	25	6.7	75	18.8	35	9.6	35	35.9	80.9	14/08/1952
19520815	228	28	35	10.7	35	0	25	6.6	75	20.4	35	9.9	35	26.2	77	15/08/1952
19520816	229	31.5	35	14.8	35	0	25	6.6	75	19.1	35	9.5	35	20.6	56.5	16/08/1952
19520817	230	30.3	35	18.7	35	0.4	25	6.7	75	19	35	19.1	35	44.3	88.6	17/08/1952
19520818	231	30.2	35	20.7	35	0.3	25	6.7	75	15.7	35	20.4	35	47.5	83.6	18/08/1952
19520819	232	31.7	35	19.3	35	0.6	25	6.8	75	15.9	35	17.5	35	37.4	78.2	19/08/1952
19520820	233	31.2	35	17.9	35	0	25	6.9	75	20.5	35	19	35	41.8	92.7	20/08/1952
19520821	234	31.2	35	15.6	35	0	25	6.9	75	21.9	35	8.2	35	18	46.3	21/08/1952
19520822	235	33.9	35	16	35	0	25	6.9	75	22.7	35	6.1	35	11.5	33.6	22/08/1952
19520823	236	28	35	17.7	35	0	25	7.1	75	18.5	35	9.4	35	24.9	46.4	23/08/1952
19520824	237	26.7	35	13.3	35	0	25	7.2	75	22.8	35	7.5	35	21.4	49.1	24/08/1952
19520825	238	26.6	35	10.8	35	0	25	7.2	75	23.1	35	8	35	23	61.8	25/08/1952
19520826	239	26.7	35	12.2	35	0	25	7.2	75	23.5	35	5.7	35	16.3	40.1	26/08/1952
19520827	240	27.6	35	11.5	35	0	25	7.3	75	23.6	35	6.2	35	16.8	45.7	27/08/1952
19520828	241	28.4	35	10.3	35	0	25	7.2	75	22.8	35	7	35	18.1	55.9	28/08/1952
19520829	242	29.3	35	12.5	35	0	25	7.2	75	22.7	35	8.8	35	21.6	60.8	29/08/1952
19520830	243	29.2	35	11.8	35	0	25	7.3	75	23.9	35	8.7	35	21.5	62.9	30/08/1952
19520831	244	31.7	35	13.1	35	0	25	7.5	75	22.2	35	11.1	35	23.7	73.7	31/08/1952
19520901	245	32.7	35	15.9	35	0	25	7.6	75	22.8	35	13.7	35	27.7	75.9	1/09/1952
19520902	246	32.7	35	15.7	35	0	25	7.8	75	23.4	35	12.6	35	25.5	70.7	2/09/1952
19520903	247	32.6	35	17.9	35	0	25	7.8	75	22.1	35	11.9	35	24.2	58.1	3/09/1952
19520904	248	33.8	35	17.1	35	0	25	7.9	75	23.3	35	8.4	35	16	43.1	4/09/1952
19520905	249	35.8	35	16	35	0	25	8	75	24.4	35	9.7	35	16.5	53.4	5/09/1952
19520906	250	34.1	35	18.8	35	0	25	8.1	75	24.8	35	6.7	35	12.5	30.9	6/09/1952
19520907	251	35.6	35	17.7	35	0	25	8.2	75	24.6	35	8.7	35	15	43	7/09/1952
19520908	252	37	35	18.8	35	0	25	8.2	75	23.4	35	7.7	35	12.3	35.5	8/09/1952
19520909	253	25.5	35	18	35	0	25	8.3	75	11.1	35	11.4	35	34.9	55.3	9/09/1952
19520910	254	24.9	35	8.8	35	0	25	8.3	75	25.8	35	5.3	35	16.8	46.8	10/09/1952
19520911	255	25.7	35	8.5	35	0	25	8.4	75	25.7	35	4.8	35	14.5	43.3	11/09/1952
19520912	256	28.7	35	9.2	35	0	25	8.4	75	25.7	35	6.1	35	15.5	52.5	12/09/1952
19520913	257	30.6	35	10.8	35	0	25	8.6	75	26	35	5.7	35	13	44	13/09/1952
19520914	258	33	35	12.4	35	0	25	8.7	75	25.7	35	7.9	35	15.7	54.9	14/09/1952
19520915	259	33.2	35	17	35	0	25	8.8	75	23.5	35	10.9	35	21.4	56.3	15/09/1952
19520916	260	34.1	35	17.9	35	0	25	8.8	75	22.9	35	16.5	35	30.8	80.5	16/09/1952
19520917	261	27.6	35	14.6	35	0	25	8.8	75	25.7	35	7.2	35	19.5	43.4	17/09/1952
19520918	262	31.2	35	11	35	0	25	8.7	75	25.6	35	3.5	35	7.7	26.7	18/09/1952
19520919	263	33.9	35	12	35	0	25	8.8	75	26	35	4.9	35	9.3	35	19/09/1952
19520920	264	35.5	35	14	35	0	25	8.8	75	26.5	35	4.9	35	8.5	30.7	20/09/1952
19520921	265	36	35	16.7	35	0	25	8.8	75	26.8	35	5.2	35	8.8	27.4	21/09/1952
19520922	266	35.5	35	19.5	35	0	25	9	75	25.3	35	11	35	19	48.6	22/09/1952
19520923	267	34.1	35	16.7	35	0	25	9.2	75	23.9	35	8.7	35	16.3	45.8	23/09/1952
19520924	268	33.6	35	19.3	35	0	25	9.1	75	25.5	35	5.8	35	11.1	25.9	24/09/1952
19520925	269	32.6	35	17	35	0	25	9.2	75	26.4	35	4.1	35	8.3	21.2	25/09/1952
19520926	270	33.9	35	13.9	35	0	25	9.4	75	25.9	35	4.4	35	8.3	27.7	26/09/1952
19520927	271	35.9	35	18.4	35	0	25	9.5	75	25.3	35	8.9	35	15.1	42.1	27/09/1952
19520928	272	34.8	35	19.6	35	0.3	25	9.4	75	25	35	12.7	35	22.8	55.7	28/09/1952
19520929	273	33.6	35	19.8	35	1.8	25	9.4	75	22.8	35	15.3	35	29.4	66.3	29/09/1952
19520930	274	35.5	35	19.6	35	0	25	9.6	75	24.6	35	16.9	35	29.2	74.1	30/09/1952
19521001	275	38.5	35	21.7	35	0	25	9.7	75	25.5	35	14.7	35	21.6	56.7	1/10/1952
19521002	276	38.2	35	21.5	35	0	25	9.6	75	26.3	35	11.8	35	17.6	46	2/10/1952
19521003	277	39.8	35	23.6	35	0	25	9.6	75	25.4	35	14.3	35	19.6	49.1	3/10/1952
19521004	278	37.8	35	23.3	35	0	25	9.8	75	24.3	35	13.9	35	21.2	48.6	4/10/1952
19521005	279	28.7	35	19	35	0	25	9.9	75	20.6	35	13.4	35	34	61	5/10/1952

19521006	280	31.4	35	18.3	35	0	25	10.1	75	25.3	35	12.5	35	27.2	59.5	6/10/1952
19521007	281	33	35	19.7	35	0	25	10.1	75	23.3	35	6.9	35	13.7	30.1	7/10/1952
19521008	282	34	35	21.6	35	0	25	10.2	75	27.1	35	5.5	35	10.3	21.3	8/10/1952
19521009	283	36.6	35	17.6	35	0	25	10.4	75	28.5	35	9.9	35	16.1	49.2	9/10/1952
19521010	284	39.4	35	19.5	35	0	25	10.2	75	28.7	35	10.9	35	15.3	48.1	10/10/1952
19521011	285	31.6	35	21.7	35	0	25	10.2	75	27.9	35	10.9	35	23.4	42	11/10/1952
19521012	286	27.7	35	13.7	35	0	25	10.2	75	29.1	35	4.8	35	12.9	30.6	12/10/1952
19521013	287	31.8	35	10.7	35	0	25	10.3	75	29.2	35	4.6	35	9.8	35.8	13/10/1952
19521014	288	36.7	35	14.5	35	0	25	10.2	75	29.1	35	3.1	35	5	18.8	14/10/1952
19521015	289	38.8	35	14.2	35	0	25	10.3	75	28.4	35	9.7	35	14	59.9	15/10/1952
19521016	290	36.8	35	21.4	35	0	25	10.3	75	28.1	35	7	35	11.3	27.5	16/10/1952
19521017	291	33.4	35	22.1	35	0	25	10.4	75	28.7	35	6.7	35	13	25.2	17/10/1952
19521018	292	33.9	35	19.5	35	0	25	10.4	75	29.8	35	6.6	35	12.5	29.1	18/10/1952
19521019	293	36.2	35	17.5	35	0	25	10.4	75	28.3	35	5.3	35	8.8	26.5	19/10/1952
19521020	294	36.6	35	23	35	0	25	10.4	75	26.2	35	14.4	35	23.5	51.3	20/10/1952
19521021	295	36.8	35	22.7	35	0	25	10.4	75	28	35	14.3	35	23	51.9	21/10/1952
19521022	296	37.8	35	22.8	35	0	25	10.2	75	26.4	35	14.5	35	22.1	52.3	22/10/1952
19521023	297	38.2	35	22.3	35	0	25	10.3	75	27.6	35	15.1	35	22.5	56.1	23/10/1952
19521024	298	36.1	35	23.2	35	0	25	10.6	75	24.9	35	15.1	35	25.3	53.1	24/10/1952
19521025	299	37.3	35	24.4	35	0	25	10.9	75	25.8	35	17.3	35	27.1	56.6	25/10/1952
19521026	300	38.1	35	25.9	35	0.2	25	10.8	75	21.2	35	16.8	35	25.2	50.3	26/10/1952
19521027	301	33.1	35	22.4	35	2.7	25	10.8	75	20.6	35	23.1	35	45.7	85.3	27/10/1952
19521028	302	36.7	35	21.6	35	0.6	25	11	75	25.3	35	19.2	35	31.1	74.4	28/10/1952
19521029	303	37.8	35	21.3	35	3.5	25	10.9	75	25.5	35	19.2	35	29.3	75.8	29/10/1952
19521030	304	36.2	35	21.3	35	14	25	10.8	75	25.8	35	22.8	35	38	90	30/10/1952
19521031	305	37	35	22.3	35	2	25	11	75	26.7	35	17.8	35	28.4	66.1	31/10/1952
19521101	306	39.2	35	25.7	35	0	25	10.9	75	29.1	35	13.9	35	19.7	42.1	1/11/1952
19521102	307	36	35	25.1	35	12.7	25	10.7	75	22.8	35	16.8	35	28.3	52.7	2/11/1952
19521103	308	34.6	35	23.3	35	1.2	25	10.4	75	21.8	35	18.7	35	34	65.4	3/11/1952
19521104	309	37.5	35	25.1	35	0.1	25	10	75	23.8	35	21.8	35	33.8	68.4	4/11/1952
19521105	310	35	35	23.8	35	9.8	25	10.2	75	23	35	24.4	35	43.4	82.8	5/11/1952
19521106	311	37.1	35	23.5	35	0	25	10.2	75	25.1	35	22.2	35	35.2	76.7	6/11/1952
19521107	312	36.6	35	25.6	35	0.2	25	10.2	75	21.8	35	20.6	35	33.5	62.8	7/11/1952
19521108	313	35.6	35	25.6	35	0	25	10	75	25.6	35	18.9	35	32.5	57.6	8/11/1952
19521109	314	33.7	35	20.8	35	2.1	25	10.1	75	30.1	35	9	35	17.2	36.7	9/11/1952
19521110	315	32.3	35	16.9	35	0	25	9.8	75	31	35	6.4	35	13.2	33.3	10/11/1952
19521111	316	32.3	35	17.5	35	0	25	9.7	75	30.4	35	5.5	35	11.4	27.5	11/11/1952
19521112	317	32.2	35	17.7	35	0	25	9.9	75	30	35	3.5	35	7.3	17.3	12/11/1952
19521113	318	36.3	35	16	35	0	25	9.9	75	29.7	35	4.2	35	7	23.1	13/11/1952
19521114	319	38.1	35	17.1	35	0	25	10	75	30.9	35	2.9	35	4.4	14.9	14/11/1952
19521115	320	39.5	35	22.1	35	0	25	10	75	27.4	35	15.7	35	21.9	59	15/11/1952
19521116	321	39.2	35	24.3	35	0	25	10.1	75	27.7	35	17.2	35	24.3	56.6	16/11/1952
19521117	322	39	35	24.5	35	0	25	10	75	30.4	35	10.6	35	15.2	34.5	17/11/1952
19521118	323	39.2	35	22.6	35	0	25	10.1	75	30.3	35	10.5	35	14.9	38.3	18/11/1952
19521119	324	42.5	35	22.7	35	0	25	10.3	75	30.7	35	8.9	35	10.6	32.3	19/11/1952
19521120	325	40.9	35	26.6	35	0	25	10.5	75	28.2	35	15.7	35	20.3	45.1	20/11/1952
19521121	326	42.1	35	27.2	35	0	25	10.3	75	27.8	35	14.9	35	18.1	41.3	21/11/1952
19521122	327	40.5	35	26.2	35	1	25	10.3	75	28.4	35	8.1	35	10.7	23.8	22/11/1952
19521123	328	39.2	35	24.4	35	0	25	10.4	75	28.9	35	9.5	35	13.4	31.1	23/11/1952
19521124	329	41.4	35	24.7	35	0	25	10.2	75	26.9	35	7.7	35	9.7	24.8	24/11/1952
19521125	330	38.8	35	25.4	35	1	25	9.9	75	24.1	35	19.7	35	28.5	60.7	25/11/1952
19521126	331	32.9	35	23.4	35	0	25	10.1	75	18	35	18.3	35	36.6	63.6	26/11/1952
19521127	332	33.1	35	21.1	35	0	25	10.3	75	27.9	35	10.8	35	21.3	43.2	27/11/1952
19521128	333	34.6	35	17.8	35	0	25	10.3	75	30.5	35	6.8	35	12.4	33.4	28/11/1952
19521129	334	37.2	35	19.9	35	0	25	10.5	75	31.2	35	8.1	35	12.8	34.9	29/11/1952
19521130	335	39.1	35	21.5	35	0	25	10.8	75	30.3	35	5.9	35	8.4	23	30/11/1952
19521201	336	40.6	35	21.2	35	0	25	11.1	75	30.5	35	9.1	35	11.9	36.2	1/12/1952
19521202	337	41.6	35	25.5	35	0	25	11.1	75	28.3	35	16.9	35	21	51.8	2/12/1952
19521203	338	41.7	35	26.7	35	0	25	11.3	75	25.5	35	21.1	35	26.1	60.2	3/12/1952
19521204	339	42.4	35	26.5	35	0	25	11.1	75	25.3	35	21.7	35	25.9	62.7	4/12/1952
19521205	340	42.9	35	28.5	35	3.3	25	10.6	75	28	35	15.8	35	18.4	40.6	5/12/1952
19521206	341	41.6	35	28.9	35	0	25	9.8	75	26.7	35	14.6	35	18.2	36.7	6/12/1952
19521207	342	36.1	35	25	35	0	25	9.3	75	26.6	35	6.5	35	10.9	20.5	7/12/1952
19521208	343	35.2	35	22.4	35	0	25	9.2	75	28.7	35	5	35	8.8	18.5	8/12/1952
19521209	344	38.8	35	24	35	0	25	9.4	75	29.6	35	7.8	35	11.3	26.1	9/12/1952
19521210	345	38.8	35	23.9	35	0	25	9.3	75	27.1	35	8.7	35	12.6	29.3	10/12/1952
19521211	346	36.1	35	25.2	35	0	25	9.2	75	27.4	35	8.6	35	14.4	26.8	11/12/1952
19521212	347	33.9	35	19.7	35	0	25	9.4	75	32	35	6.4	35	12.1	27.9	12/12/1952
19521213	348	34.3	35	17.2	35	0	25	9.5	75	31.4	35	5.9	35	10.9	30.1	13/12/1952
19521214	349	38.6	35	19.4	35	0	25	9.2	75	30.8	35	8.7	35	12.7	38.6	14/12/1952
19521215	350	38.6	35	22.1	35	0	25	9.6	75	27.4	35	14.8	35	21.6	55.7	15/12/1952
19521216	351	38.3	35	23.1	35	0	25	9.7	75	26.1	35	15	35	22.3	53.1	16/12/1952
19521217	352	40.3	35	25.4	35	0	25	9.5	75	29.2	35	15	35	20	46.3	17/12/1952
19521218	353	40.9	35	27.5	35	0	25	9.5	75	29.7	35	13.6	35	17.6	37.1	18/12/1952
19521219	354	41.3	35	25.6	35	0	25	9.5	75	29.8	35	16.1	35	20.4	49.1	19/12/1952
19521220	355	43	35	27.5	35	0	25	9.6	75	28.9	35	17	35	19.7	46.3	20/12/1952
19521221	356	41.2	35	28.4	35	0	25	9.8	75	21.5	35	18.2	35	23.1	47	21/12/1952
19521222	357	39.7	35	27.7	35	0	25	9.7	75	20.7	35	16.3	35	22.5	43.9	22/12/1952
19521223	358	41.8	35	26.2	35	0	25	9.3	75	27.8	35	18.1	35	22.3	53.2	23/12/1952
19521224	359	42.3	35	24.2	35	0	25	8.9	75	25.7	35	20.7	35	24.8	68.6	24/12/1952
19521225	360	40.7	35	27.3	35	0.1	25	8.9	75	27	35	22.5	35	29.4	62	25/12/1952
19521226	361	39.5	35	26.2	35	0.4	25	8.5	75	17.9	35	21.7	35	30.2	63.8	26/12/1952
19521227	362	38.9	35	24.4												

19521228	363	37.8	35	25.3	35	0.2	25	8.6	75	23.3	35	23.1	35	35.2	71.7	28/12/1952
19521229	364	38.4	35	26	35	0.4	25	8.9	75	25.9	35	22.2	35	32.8	66.1	29/12/1952
19521230	365	37.6	35	24.9	35	5.4	25	8.4	75	24.7	35	23	35	35.5	73.1	30/12/1952
19521231	366	35.7	35	25.4	35	2.8	25	8.4	75	18.8	35	25.9	35	44.3	79.9	31/12/1952
19530101	1	37.3	35	25.5	35	3.4	25	8.7	75	21.4	35	25	35	39.2	76.6	1/01/1953
19530102	2	37.2	35	24.4	35	0	25	8.7	75	23.2	35	22.4	35	35.3	73.3	2/01/1953
19530103	3	35.6	35	24.9	35	1	25	8.5	75	15.9	35	24.3	35	41.8	77.2	3/01/1953
19530104	4	37.6	35	25.5	35	0	25	8.8	75	24.7	35	23.5	35	36.2	72	4/01/1953
19530105	5	36.5	35	25.7	35	0.2	25	8.6	75	21.7	35	24.9	35	40.8	75.4	5/01/1953
19530106	6	36.5	35	25.4	35	0.1	25	8.6	75	17.6	35	26.5	35	43.4	81.7	6/01/1953
19530107	7	34.8	35	23.3	35	9.5	25	8.6	75	16.8	35	26.9	35	48.4	94.1	7/01/1953
19530108	8	35.1	35	23.7	35	32.2	25	9	75	19.6	35	25.2	35	44.6	86	8/01/1953
19530109	9	35.5	35	24.3	35	0.5	25	9.1	75	21.2	35	21.8	35	37.7	71.8	9/01/1953
19530110	10	34.8	35	25.1	35	3.1	25	9.2	75	20	35	21.9	35	39.4	68.7	10/01/1953
19530111	11	33.2	35	24.1	35	2.1	25	9.2	75	19.7	35	23.8	35	46.8	79.3	11/01/1953
19530112	12	26.5	35	22.5	35	20	25	9.1	75	15.9	35	26.3	35	76	96.5	12/01/1953
19530113	13	26.7	35	21.7	35	6.7	25	9	75	13	35	21.3	35	60.8	82.1	13/01/1953
19530114	14	28.1	35	22.4	35	1.4	25	9.1	75	11.3	35	22.5	35	59.2	83.1	14/01/1953
19530115	15	27.7	35	21.8	35	27.5	25	9.1	75	14.4	35	21.3	35	57.4	81.6	15/01/1953
19530116	16	29.4	35	22.1	35	36.9	25	9.3	75	15	35	23.9	35	58.3	89.9	16/01/1953
19530117	17	30.5	35	21.3	35	58.3	25	9.4	75	16.4	35	23.6	35	54.1	93.2	17/01/1953
19530118	18	33	35	23.7	35	0	25	9.4	75	20.2	35	28.5	35	56.7	97.3	18/01/1953
19530119	19	34.1	35	23.9	35	2.6	25	9.2	75	21.1	35	27.4	35	51.2	92.4	19/01/1953
19530120	20	36.5	35	24.8	35	0	25	9.3	75	27	35	25.3	35	41.4	80.8	20/01/1953
19530121	21	36.2	35	24.5	35	0	25	9.3	75	25.2	35	20.7	35	34.5	67.3	21/01/1953
19530122	22	35.8	35	23	35	0	25	9.1	75	27.5	35	19.7	35	33.5	70.1	22/01/1953
19530123	23	35.5	35	23.5	35	0	25	9.1	75	27.3	35	20.4	35	35.3	70.5	23/01/1953
19530124	24	35.9	35	24.7	35	0	25	8.7	75	24.3	35	22.9	35	38.8	73.6	24/01/1953
19530125	25	36.7	35	25.5	35	0	25	8.7	75	23.3	35	25.7	35	41.6	78.8	25/01/1953
19530126	26	37.2	35	25.3	35	0	25	8.6	75	23.8	35	26.4	35	41.6	81.9	26/01/1953
19530127	27	37.1	35	25.1	35	3.9	25	8.8	75	21.8	35	27.8	35	44.1	87.3	27/01/1953
19530128	28	38	35	25.1	35	0.1	25	8.9	75	24.7	35	26	35	39.2	81.6	28/01/1953
19530129	29	34.6	35	23.4	35	0.1	25	9.3	75	21.5	35	23.6	35	42.9	82	29/01/1953
19530130	30	35.1	35	23.8	35	0	25	9.3	75	23.6	35	22.1	35	39.1	75	30/01/1953
19530131	31	36	35	24.8	35	0	25	9.2	75	23.2	35	23.7	35	39.9	75.7	31/01/1953
19530201	32	35.6	35	24.8	35	0	25	9.2	75	18.3	35	24.5	35	42.1	78.3	1/02/1953
19530202	33	35.6	35	24.6	35	0	25	9	75	18.9	35	24.5	35	42.1	79.2	2/02/1953
19530203	34	33.8	35	23.7	35	56.9	25	8.8	75	19.9	35	29.4	35	55.9	100	3/02/1953
19530204	35	33.3	35	23.9	35	1.5	25	8.4	75	19.4	35	23.9	35	46.7	80.6	4/02/1953
19530205	36	33.7	35	23.1	35	1.6	25	8.6	75	19.7	35	25.6	35	48.9	90.6	5/02/1953
19530206	37	30.1	35	23.3	35	1	25	8.7	75	13.8	35	24.5	35	57.4	85.7	6/02/1953
19530207	38	24.5	35	21.9	35	151.5	25	8.8	75	10.4	35	26.3	35	85.6	100	7/02/1953
19530208	39	27.2	35	22.2	35	22.1	25	8.9	75	10.7	35	27.9	35	77.4	100	8/02/1953
19530209	40	29.5	35	22.7	35	58.7	25	8.7	75	11.8	35	27.8	35	67.4	100	9/02/1953
19530210	41	25.6	35	20.9	35	4.7	25	8.5	75	13.1	35	23.7	35	72.2	95.9	10/02/1953
19530211	42	28.4	35	22.1	35	1.5	25	8.5	75	11.2	35	24.1	35	62.3	90.6	11/02/1953
19530212	43	29.8	35	21.8	35	2	25	8.3	75	12.7	35	25.7	35	61.3	98.4	12/02/1953
19530213	44	26.2	35	21.9	35	9.3	25	8	75	8	35	20.8	35	61.2	79.2	13/02/1953
19530214	45	26.3	35	20.8	35	5.1	25	8	75	7.8	35	23.4	35	68.4	95.3	14/02/1953
19530215	46	28.3	35	19	35	0.2	25	8	75	22.3	35	21.6	35	56.2	98.4	15/02/1953
19530216	47	29.4	35	17.6	35	0.6	25	8.1	75	26.7	35	20	35	48.8	99.4	16/02/1953
19530217	48	31.1	35	18.3	35	0	25	8.4	75	26.5	35	20	35	44.3	95.1	17/02/1953
19530218	49	31.5	35	18.1	35	0	25	8.7	75	26.3	35	19.2	35	41.5	92.5	18/02/1953
19530219	50	32.7	35	18.6	35	0	25	8.8	75	28.2	35	13.3	35	26.9	62.1	19/02/1953
19530220	51	32.7	35	17.6	35	0	25	8.9	75	27.1	35	17.4	35	35.2	86.5	20/02/1953
19530221	52	32.1	35	20.5	35	0	25	9.1	75	27.3	35	19.4	35	40.6	80.5	21/02/1953
19530222	53	32	35	19.7	35	0	25	8.9	75	26.1	35	20.5	35	43.1	89.4	22/02/1953
19530223	54	33.7	35	20.9	35	0	25	8.9	75	25.9	35	20.8	35	39.8	84.2	23/02/1953
19530224	55	33.7	35	21.6	35	0	25	9	75	26.9	35	20	35	38.2	77.5	24/02/1953
19530225	56	33.4	35	20.8	35	0	25	7.8	75	27.8	35	18.2	35	35.4	74.1	25/02/1953
19530226	57	34.6	35	20	35	0	25	7.3	75	26.5	35	18.5	35	33.6	79.2	26/02/1953
19530227	58	35.9	35	20.9	35	0	25	6.6	75	27.5	35	18.2	35	30.8	73.7	27/02/1953
19530228	59	37.2	35	20.9	35	0	25	8.4	75	26.2	35	18	35	28.4	72.9	28/02/1953
19530301	60	37.2	35	21.2	35	0	25	6.6	75	26.3	35	16.9	35	26.6	67.2	1/03/1953
19530302	61	34.9	35	19.9	35	0	25	6.3	75	27.2	35	13	35	23.2	56	2/03/1953
19530303	62	36	35	19.3	35	0	25	6.5	75	27.1	35	11.6	35	19.5	51.8	3/03/1953
19530304	63	37	35	20.3	35	0	25	6.8	75	26.1	35	12.9	35	20.6	54.2	4/03/1953
19530305	64	36.1	35	21.2	35	0	25	7	75	26.6	35	15.6	35	26.1	62	5/03/1953
19530306	65	34.8	35	20.8	35	0	25	7.1	75	25.6	35	14.5	35	26.1	59.1	6/03/1953
19530307	66	35.3	35	20.1	35	0	25	7.1	75	25.2	35	15.6	35	27.3	66.3	7/03/1953
19530308	67	35.4	35	20.9	35	0	25	7.3	75	26	35	15.9	35	27.7	64.4	8/03/1953
19530309	68	34.8	35	21	35	0	25	7.3	75	25.4	35	14.9	35	26.8	59.9	9/03/1953
19530310	69	35.2	35	22.2	35	0	25	7.5	75	24.8	35	18.5	35	32.5	69.2	10/03/1953
19530311	70	35.5	35	21.7	35	0	25	7.5	75	24.7	35	17	35	29.4	65.5	11/03/1953
19530312	71	34.8	35	25	35	0	25	7.7	75	23.5	35	16.2	35	29.1	51.2	12/03/1953
19530313	72	34.3	35	23	35	0	25	7.9	75	22.7	35	16.8	35	31.1	59.8	13/03/1953
19530314	73	35	35	22.9	35	0	25	8	75	21.2	35	20.2	35	35.9	72.4	14/03/1953
19530315	74	34.3	35	23.1	35	0	25	8	75	20.1	35	20.1	35	37.2	71.1	15/03/1953
19530316	75	34.8	35	22.5	35	0	25	8	75	23.6	35	20.3	35	36.5	74.5	16/03/1953
19530317	76	35.5	35	22.9	35	0	25	7.8	75	22	35	18.6	35	32.2	66.6	17/03/1953
19530318	77	36.3	35	22.9	35	0	25	7.8	75	21.6	35	19.1	35	31.6	68.4	18/03/1953
19530319	78	36.1	35	23.2	35	0	25	7.8	75	22.1	35	15.1	35	25.3	53.1	19/03/1953
19530320	79	35.6	35	22.2	35	0	25	7.9	75	24.7	35	15.8	35			

19530321	80	35.2	35	21.4	35	0	25	7.9	75	22.5	35	15.2	35	26.7	59.7	21/03/1953
19530322	81	34.6	35	21.8	35	0	25	8.2	75	24.9	35	15.1	35	27.5	57.8	22/03/1953
19530323	82	33.3	35	22	35	0	25	8.3	75	22.5	35	14.9	35	29.1	56.4	23/03/1953
19530324	83	35.3	35	20.8	35	0	25	8.3	75	25.3	35	14.7	35	25.7	59.9	24/03/1953
19530325	84	36.5	35	21.3	35	0	25	8.1	75	21.8	35	16.1	35	26.4	63.6	25/03/1953
19530326	85	34.9	35	25.9	35	0	25	8.2	75	19.9	35	15.6	35	27.9	46.7	26/03/1953
19530327	86	31.9	35	25.7	35	0	25	8	75	9.9	35	19.4	35	41	58.8	27/03/1953
19530328	87	31.6	35	22.6	35	0	25	7.8	75	17.5	35	11.5	35	24.7	42	28/03/1953
19530329	88	32.1	35	21.4	35	0	25	7.9	75	19.4	35	14.1	35	29.5	55.3	29/03/1953
19530330	89	35.2	35	18.8	35	0	25	8	75	24.5	35	12.9	35	22.7	59.5	30/03/1953
19530331	90	36.3	35	17.3	35	0	25	7.7	75	24.4	35	13.3	35	22	67.4	31/03/1953
19530401	91	37	35	17.7	35	0	25	7.6	75	24.8	35	12.5	35	19.9	61.8	1/04/1953
19530402	92	38	35	18.4	35	0	25	7.6	75	24.6	35	11.7	35	17.7	55.3	2/04/1953
19530403	93	38.1	35	18.8	35	0	25	7.4	75	24.4	35	14	35	21	64.5	3/04/1953
19530404	94	37.7	35	20.2	35	0	25	7.5	75	23.4	35	15.1	35	23.2	63.8	4/04/1953
19530405	95	35.7	35	20.5	35	0	25	7.6	75	23.1	35	12.5	35	21.4	51.9	5/04/1953
19530406	96	37.9	35	22	35	0	25	7.8	75	19.5	35	8.9	35	13.5	33.7	6/04/1953
19530407	97	34.9	35	21.3	35	0	25	7.6	75	11.8	35	9.7	35	17.3	38.3	7/04/1953
19530408	98	32.6	35	21.8	35	0	25	7.5	75	14.6	35	10.3	35	20.9	39.5	8/04/1953
19530409	99	34.1	35	22.2	35	0	25	7.4	75	13.7	35	13.9	35	26	52	9/04/1953
19530410	100	34.4	35	20.1	35	0	25	7.5	75	22.3	35	14.3	35	26.3	60.8	10/04/1953
19530411	101	34.7	35	20.4	35	0	25	7.4	75	21.3	35	15.1	35	27.3	63	11/04/1953
19530412	102	35.8	35	23.9	35	0	25	7.4	75	22.1	35	15.9	35	27.1	53.6	12/04/1953
19530413	103	35.7	35	23.8	35	0	25	7.4	75	21.4	35	20	35	34.2	67.9	13/04/1953
19530414	104	34.3	35	23.7	35	0	25	7.4	75	22.3	35	18.4	35	34	62.8	14/04/1953
19530415	105	34.3	35	22	35	0	25	7.3	75	21.7	35	19.6	35	36.2	74.2	15/04/1953
19530416	106	33.3	35	21.3	35	0	25	7.5	75	22.9	35	16.3	35	31.9	64.4	16/04/1953
19530417	107	32.7	35	20.2	35	0	25	7.5	75	22.2	35	14.1	35	28.5	59.6	17/04/1953
19530418	108	34.2	35	19	35	0	25	7.4	75	19.8	35	13.3	35	24.7	60.6	18/04/1953
19530419	109	34.4	35	20.2	35	0	25	7.5	75	22	35	13.9	35	25.6	58.7	19/04/1953
19530420	110	33.5	35	17.5	35	0	25	7.2	75	21.1	35	9.1	35	17.6	45.5	20/04/1953
19530421	111	33.7	35	16.4	35	0	25	6.9	75	21.8	35	8.4	35	16.1	45.1	21/04/1953
19530422	112	34	35	17.1	35	0	25	6.5	75	20.1	35	8.4	35	15.8	43.1	22/04/1953
19530423	113	34.9	35	16	35	0	25	6.3	75	20.9	35	9.3	35	16.6	51.2	23/04/1953
19530424	114	35.2	35	16.6	35	0	25	6.2	75	22.1	35	9.8	35	17.2	51.9	24/04/1953
19530425	115	35.4	35	18	35	0	25	6.4	75	21.9	35	11.5	35	20	55.8	25/04/1953
19530426	116	36	35	18.7	35	0	25	6.4	75	21.4	35	11.7	35	19.7	54.3	26/04/1953
19530427	117	35.8	35	19.8	35	0	25	6.4	75	21	35	13.1	35	22.3	56.8	27/04/1953
19530428	118	35.8	35	18.9	35	0	25	6.6	75	20.7	35	13.5	35	23	61.9	28/04/1953
19530429	119	33.8	35	19.5	35	0	25	6.6	75	17.8	35	16.1	35	30.6	71.1	29/04/1953
19530430	120	30.4	35	20.1	35	0	25	6.6	75	14.4	35	19.2	35	44.2	81.6	30/04/1953
19530501	121	23.1	35	16.4	35	16.8	25	6.6	75	13.6	35	17.7	35	62.6	95	1/05/1953
19530502	122	24.1	35	14.6	35	0	25	6.5	75	11.3	35	15.3	35	51	92.1	2/05/1953
19530503	123	27.2	35	15.3	35	0	25	6.4	75	19.9	35	14.1	35	39.1	81.2	3/05/1953
19530504	124	27.4	35	13.6	35	0	25	6.3	75	20.6	35	13.4	35	36.7	86.1	4/05/1953
19530505	125	27.2	35	13.1	35	0	25	6.3	75	21.1	35	10.4	35	28.8	69	5/05/1953
19530506	126	26.6	35	12.4	35	0	25	6.3	75	21	35	9.4	35	27	65.3	6/05/1953
19530507	127	25.4	35	10.7	35	0	25	6.4	75	20.9	35	7.9	35	24.4	61.4	7/05/1953
19530508	128	26.2	35	10.7	35	0	25	6.4	75	20.6	35	10	35	29.4	77.8	8/05/1953
19530509	129	27.6	35	12	35	0	25	6.4	75	20.3	35	10.9	35	29.5	77.8	9/05/1953
19530510	130	30.5	35	12.9	35	0	25	6.2	75	20.3	35	10.8	35	24.7	72.6	10/05/1953
19530511	131	31.4	35	12.9	35	0	25	6.1	75	20.4	35	11.1	35	24.2	74.6	11/05/1953
19530512	132	32.6	35	13.1	35	0	25	6	75	20.4	35	10.7	35	21.8	71	12/05/1953
19530513	133	31.8	35	14.2	35	0	25	5.8	75	18.8	35	12.2	35	26	75.4	13/05/1953
19530514	134	29	35	15	35	0	25	5.8	75	19	35	11	35	27.5	64.5	14/05/1953
19530515	135	29.7	35	11.6	35	0	25	5.7	75	20.1	35	7.9	35	18.9	57.9	15/05/1953
19530516	136	31.4	35	11.4	35	0	25	5.8	75	19.1	35	9	35	19.6	66.8	16/05/1953
19530517	137	33.6	35	13	35	0	25	5.7	75	19.7	35	10.5	35	20.2	70.2	17/05/1953
19530518	138	34.1	35	16.5	35	0	25	5.5	75	19.4	35	11.3	35	21.1	60.2	18/05/1953
19530519	139	23.9	35	13.9	35	0	25	5.5	75	19.6	35	7.2	35	24.3	45.4	19/05/1953
19530520	140	22.6	35	8.4	35	0	25	5.4	75	19.8	35	7.1	35	25.9	64.5	20/05/1953
19530521	141	23.5	35	8.1	35	0	25	5.2	75	19.6	35	7.1	35	24.5	65.8	21/05/1953
19530522	142	23.3	35	6	35	0	25	5.3	75	19.7	35	5.9	35	20.6	63.1	22/05/1953
19530523	143	24.5	35	5.7	35	0	25	5.3	75	19.9	35	6	35	19.5	65.6	23/05/1953
19530524	144	24.9	35	6.6	35	0	25	5.3	75	19.8	35	5.4	35	17.2	55.4	24/05/1953
19530525	145	24.1	35	7.3	35	0	25	5.3	75	19.9	35	5.3	35	17.7	51.9	25/05/1953
19530526	146	24.3	35	6.5	35	0	25	5.2	75	19.5	35	5.3	35	17.5	54.8	26/05/1953
19530527	147	25.8	35	6.5	35	0	25	5.2	75	19.5	35	6.1	35	18.4	63.1	27/05/1953
19530528	148	26	35	8.6	35	0	25	5.2	75	17.6	35	5.3	35	15.8	47.5	28/05/1953
19530529	149	26.7	35	11.2	35	0	25	5.3	75	17.6	35	6.5	35	18.6	48.9	29/05/1953
19530530	150	26.8	35	13.7	35	0	25	5.2	75	11.9	35	11.8	35	33.5	75.3	30/05/1953
19530531	151	27.6	35	14.3	35	0	25	5.2	75	16.7	35	10.6	35	28.7	65.1	31/05/1953
19530601	152	27.6	35	12.5	35	0	25	5.1	75	18.6	35	11.5	35	31.1	79.4	1/06/1953
19530602	153	28.1	35	12.8	35	0	25	5	75	18.7	35	9.7	35	25.5	65.7	2/06/1953
19530603	154	29.6	35	13.2	35	0	25	5	75	17.6	35	11.3	35	27.3	74.5	3/06/1953
19530604	155	30	35	13.7	35	0	25	4.9	75	17.5	35	11.7	35	27.6	74.7	4/06/1953
19530605	156	29.7	35	14.5	35	0	25	5	75	17.9	35	11.2	35	26.9	67.9	5/06/1953
19530606	157	30.2	35	13.1	35	0	25	5.1	75	18	35	11.3	35	26.3	75	6/06/1953
19530607	158	29.2	35	13.4	35	0	25	5	75	18.4	35	10.2	35	25.2	66.4	7/06/1953
19530608	159	29.1	35	12.6	35	0	25	5	75	17.8	35	10.2	35	25.3	70	8/06/1953
19530609	160	30.3	35	14.8	35	0	25	5.1	75	18.7	35	8.4	35	19.5	49.9	9/06/1953
19530610	161	30.2	35	13.5	35	0	25	4.9	75	17.9	35	10.6	35	24.7	68.5	10/06/1953
19530611	162	30.9	35	12.7	35	0	25	4.9	75	17.7	35	11.3	35	25.3	77	11/06/1953

19530612	163	27.9	35	13.2	35	0	25	5	75	18	35	10.2	35	27.1	67.3	12/06/1953
19530613	164	25.7	35	11.6	35	0	25	4.8	75	18.6	35	7.7	35	23.3	56.4	13/06/1953
19530614	165	22.4	35	7.6	35	0	25	4.8	75	18.7	35	6.8	35	25.1	65.2	14/06/1953
19530615	166	23.6	35	6	35	0	25	4.8	75	18.7	35	4.7	35	16.1	50.3	15/06/1953
19530616	167	24.3	35	6.4	35	0	25	4.8	75	18.9	35	4.6	35	15.1	47.9	16/06/1953
19530617	168	27.7	35	5.9	35	0	25	4.8	75	18.7	35	4.7	35	12.7	50.6	17/06/1953
19530618	169	30.1	35	8.7	35	0	25	4.8	75	18.8	35	6.3	35	14.8	56	18/06/1953
19530619	170	29.5	35	10.3	35	0	25	4.9	75	18.5	35	8	35	19.4	63.9	19/06/1953
19530620	171	24.6	35	10.5	35	0	25	5	75	15.5	35	6.7	35	21.7	52.8	20/06/1953
19530621	172	21.9	35	7.9	35	0	25	5.1	75	17.9	35	5.7	35	21.7	53.5	21/06/1953
19530622	173	20.5	35	6	35	0	25	5.1	75	15.6	35	7.6	35	31.5	81.3	22/06/1953
19530623	174	20.1	35	4.8	35	0	25	5.2	75	14.9	35	6.6	35	28.1	76.8	23/06/1953
19530624	175	24.4	35	5.4	35	0	25	5.2	75	17.6	35	4.5	35	14.7	50.2	24/06/1953
19530625	176	24.5	35	5.9	35	0	25	5.1	75	19	35	4.3	35	14	46.3	25/06/1953
19530626	177	22.6	35	6.8	35	0	25	5.1	75	18.2	35	7.2	35	26.3	72.9	26/06/1953
19530627	178	24.2	35	5.9	35	0	25	5	75	18.6	35	6.6	35	21.9	71.1	27/06/1953
19530628	179	24.6	35	6.2	35	0	25	5	75	18	35	6.2	35	20.1	65.4	28/06/1953
19530629	180	26.1	35	8.1	35	0	25	5.1	75	18	35	7.1	35	21	65.8	29/06/1953
19530630	181	25.7	35	9.6	35	0	25	5.1	75	18.2	35	8.2	35	24.8	68.6	30/06/1953
19530701	182	25.3	35	10.5	35	0	25	4.9	75	18.3	35	6.6	35	20.5	52	1/07/1953
19530702	183	24.5	35	8.2	35	0	25	4.9	75	18.2	35	5	35	16.3	46	2/07/1953
19530703	184	24.1	35	7.9	35	0	25	5	75	18.9	35	4.2	35	14	39.4	3/07/1953
19530704	185	26.1	35	8	35	0	25	4.9	75	18.5	35	7.4	35	21.9	69	4/07/1953
19530705	186	26.4	35	8.9	35	0	25	4.9	75	18.5	35	7.1	35	20.6	62.3	5/07/1953
19530706	187	27.3	35	7.3	35	0	25	5	75	18.1	35	5.7	35	15.7	55.8	6/07/1953
19530707	188	30	35	9.1	35	0	25	5	75	16.9	35	7.3	35	17.2	63.2	7/07/1953
19530708	189	30.5	35	10.9	35	0	25	5.1	75	15.6	35	7.3	35	16.7	56	8/07/1953
19530709	190	24.2	35	14.1	35	0	25	5.1	75	11.5	35	8.7	35	28.8	54.1	9/07/1953
19530710	191	21.4	35	9.8	35	0	25	5.2	75	17.4	35	7.6	35	29.8	62.8	10/07/1953
19530711	192	22.1	35	9.8	35	0	25	5.1	75	15.6	35	5.3	35	19.9	43.8	11/07/1953
19530712	193	22.6	35	6.7	35	0	25	5.1	75	18.9	35	4.8	35	17.5	48.9	12/07/1953
19530713	194	22.7	35	7.8	35	0	25	5.1	75	19.6	35	3.7	35	13.4	35	13/07/1953
19530714	195	24.9	35	5.6	35	0	25	5.1	75	19.3	35	4.7	35	14.9	51.7	14/07/1953
19530715	196	24.9	35	5.9	35	0	25	5.1	75	19.1	35	5.8	35	18.4	62.5	15/07/1953
19530716	197	22.7	35	7.9	35	0	25	5.2	75	18.8	35	4.8	35	17.4	45.1	16/07/1953
19530717	198	23.8	35	4.9	35	0	25	5.3	75	19.3	35	4.6	35	15.6	53.1	17/07/1953
19530718	199	24.9	35	6.2	35	0	25	5.4	75	12.8	35	4.5	35	14.3	47.5	18/07/1953
19530719	200	25.8	35	5.9	35	0	25	5.5	75	19.2	35	5.8	35	17.5	62.5	19/07/1953
19530720	201	25.2	35	7	35	0	25	5.6	75	19.6	35	5.3	35	16.5	52.9	20/07/1953
19530721	202	24.8	35	7.1	35	0	25	5.6	75	19.7	35	5.8	35	18.5	57.5	21/07/1953
19530722	203	25.4	35	5.1	35	0	25	5.6	75	20	35	5	35	15.4	57	22/07/1953
19530723	204	26.7	35	6.3	35	0	25	5.6	75	19.8	35	5.5	35	15.7	57.6	23/07/1953
19530724	205	26.8	35	10.2	35	0	25	5.5	75	20.1	35	4.3	35	12.2	34.6	24/07/1953
19530725	206	27.1	35	9.8	35	0	25	5.6	75	20	35	5	35	13.9	41.3	25/07/1953
19530726	207	27	35	8.9	35	0	25	5.6	75	19.1	35	6.6	35	18.5	57.9	26/07/1953
19530727	208	27.3	35	11.9	35	0	25	5.7	75	19.5	35	10.3	35	28.4	74	27/07/1953
19530728	209	27.2	35	13.3	35	0	25	5.7	75	16	35	9.1	35	25.2	59.6	28/07/1953
19530729	210	28.2	35	14.7	35	0	25	5.7	75	20.1	35	10	35	26.2	59.8	29/07/1953
19530730	211	28.7	35	13.4	35	0	25	5.7	75	18.4	35	9.6	35	24.4	62.5	30/07/1953
19530731	212	28.9	35	15.6	35	0	25	5.7	75	16.6	35	9.6	35	24.1	54.2	31/07/1953
19530801	213	28.8	35	15	35	0	25	5.8	75	18.7	35	8	35	20.2	46.9	1/08/1953
19530802	214	29.2	35	15.1	35	0	25	5.8	75	19.5	35	8.6	35	21.2	50.1	2/08/1953
19530803	215	29.9	35	13.4	35	0	25	5.9	75	19.4	35	9.8	35	23.2	63.8	3/08/1953
19530804	216	17.9	35	10.6	35	2.1	25	6	75	17.9	35	8.5	35	41.5	66.5	4/08/1953
19530805	217	18.8	35	4.1	35	4.9	25	6	75	21.4	35	5.8	35	26.7	70.9	5/08/1953
19530806	218	20.5	35	3.7	35	0	25	6.1	75	21.2	35	6.6	35	27.4	82.9	6/08/1953
19530807	219	23.8	35	6	35	0	25	6.2	75	21.5	35	7.1	35	24.1	76	7/08/1953
19530808	220	25.6	35	5.5	35	0	25	6.3	75	21.4	35	6.2	35	18.9	68.7	8/08/1953
19530809	221	27.3	35	5.7	35	0	25	6.4	75	21.8	35	5.6	35	15.4	61.2	9/08/1953
19530810	222	28.5	35	9.6	35	0	25	6.4	75	21.5	35	6.6	35	17	55.2	10/08/1953
19530811	223	28.4	35	10.7	35	0	25	6.5	75	21.3	35	5.2	35	13.4	40.4	11/08/1953
19530812	224	24.2	35	10	35	0	25	6.6	75	22	35	6	35	19.9	48.9	12/08/1953
19530813	225	23	35	4.5	35	0	25	6.6	75	22.3	35	3.4	35	12.1	40.4	13/08/1953
19530814	226	26.6	35	5.3	35	0	25	6.6	75	22.4	35	4.5	35	12.9	50.5	14/08/1953
19530815	227	28.1	35	7.3	35	0	25	6.7	75	22.5	35	5.3	35	13.9	51.9	15/08/1953
19530816	228	24.4	35	9.7	35	0	25	6.6	75	22.6	35	5.7	35	18.7	47.4	16/08/1953
19530817	229	23.4	35	7.1	35	0	25	6.6	75	22.7	35	3.6	35	12.5	35.7	17/08/1953
19530818	230	26.7	35	5.3	35	0	25	6.7	75	22.8	35	3.2	35	9.1	35.9	18/08/1953
19530819	231	29.1	35	9.2	35	0	25	6.7	75	23.1	35	3.8	35	9.4	32.7	19/08/1953
19530820	232	30.8	35	13.8	35	0	25	6.8	75	22.8	35	7.9	35	17.8	50.1	20/08/1953
19530821	233	30.7	35	13.5	35	0	25	6.9	75	23.2	35	6.1	35	13.8	39.4	21/08/1953
19530822	234	23	35	12.5	35	0	25	6.9	75	23.3	35	5.8	35	20.7	40	22/08/1953
19530823	235	24.1	35	7.2	35	0	25	6.9	75	22.7	35	5.4	35	18	53.2	23/08/1953
19530824	236	28.3	35	9.9	35	0	25	7.1	75	23.1	35	4.6	35	12	37.7	24/08/1953
19530825	237	30.8	35	11.7	35	0	25	7.2	75	23.5	35	4.1	35	9.2	29.8	25/08/1953
19530826	238	31	35	13.6	35	0	25	7.2	75	21.6	35	5.6	35	12.5	36	26/08/1953
19530827	239	24.8	35	14.8	35	0	25	7.2	75	13	35	10	35	32	59.4	27/08/1953
19530828	240	21.6	35	10.7	35	0.6	25	7.3	75	20.6	35	10	35	38.8	77.8	28/08/1953
19530829	241	21.2	35	6.6	35	0	25	7.2	75	24	35	5.3	35	21.1	54.4	29/08/1953
19530830	242	25.5	35	6.6	35	0	25	7.2	75	24.5	35	5.9	35	18.1	60.6	30/08/1953
19530831	243	29.9	35	7.3	35	0	25	7.3	75	24.2	35	4.4	35	10.4	43.1	31/08/1953
19530901	244	34.2	35	10.1	35	0	25	7.5	75	24.4	35	6.1	35	11.3	49.4	1/09/1953
19530902	245	30.1	35	11.1	35	0	25	7.6	75	24.4	35	5	35	11.7	37.9	2/09/1953

19530903	246	28.4	35	12.5	35	0	25	7.8	75	24.7	35	6.7	35	17.3	46.3	3/09/1953
19530904	247	27.9	35	12.9	35	0	25	7.8	75	23.5	35	7.4	35	19.7	49.8	4/09/1953
19530905	248	30.6	35	12.3	35	0	25	7.9	75	24.3	35	7.7	35	17.5	53.9	5/09/1953
19530906	249	31.8	35	13.7	35	0	25	8	75	24.6	35	8.9	35	18.9	56.8	6/09/1953
19530907	250	33.2	35	15.5	35	0	25	8.1	75	24.4	35	9.2	35	18.1	52.3	7/09/1953
19530908	251	34.4	35	15.6	35	0	25	8.2	75	23.8	35	9.9	35	18.2	55.9	8/09/1953
19530909	252	35.8	35	17.2	35	0	25	8.2	75	16.2	35	8.8	35	15	44.9	9/09/1953
19530910	253	28.1	35	17.1	35	0	25	8.3	75	23.5	35	6.6	35	17.4	33.9	10/09/1953
19530911	254	26.7	35	13.4	35	0	25	8.3	75	25.3	35	4.1	35	11.7	26.7	11/09/1953
19530912	255	29.4	35	11	35	0	25	8.4	75	24.5	35	4.5	35	11	34.3	12/09/1953
19530913	256	31.4	35	14.8	35	0	25	8.4	75	21.8	35	8	35	17.4	47.6	13/09/1953
19530914	257	27.8	35	17	35	0	25	8.6	75	18.7	35	17.1	35	45.8	88.3	14/09/1953
19530915	258	31.2	35	16.1	35	0	25	8.7	75	24.6	35	10.7	35	23.5	58.5	15/09/1953
19530916	259	30.3	35	17.9	35	0	25	8.8	75	24.9	35	11	35	25.5	53.7	16/09/1953
19530917	260	30.8	35	17.3	35	0	25	8.8	75	23.4	35	10	35	22.5	50.7	17/09/1953
19530918	261	32.2	35	17.1	35	0	25	8.8	75	24.2	35	11	35	22.9	56.4	18/09/1953
19530919	262	33.5	35	17.9	35	0	25	8.7	75	24.6	35	11.2	35	21.6	54.6	19/09/1953
19530920	263	28.5	35	14.9	35	0	25	8.8	75	26.7	35	5.1	35	13.1	30.1	20/09/1953
19530921	264	27.2	35	10.9	35	0	25	8.8	75	26.8	35	3.3	35	9.1	25.3	21/09/1953
19530922	265	29.2	35	11.3	35	0	25	8.8	75	26.4	35	3.4	35	8.4	25.4	22/09/1953
19530923	266	31.3	35	13	35	0	25	9	75	26.3	35	5.5	35	12	36.7	23/09/1953
19530924	267	31.5	35	17	35	0	25	9.2	75	25.5	35	8.7	35	18.8	44.9	24/09/1953
19530925	268	32.4	35	17.5	35	0	25	9.1	75	25.9	35	10.5	35	21.6	52.5	25/09/1953
19530926	269	32.8	35	17.8	35	0	25	9.2	75	19.4	35	8.8	35	17.7	43.2	26/09/1953
19530927	270	31.8	35	18.1	35	0	25	9.4	75	24	35	9.9	35	21.1	47.7	27/09/1953
19530928	271	33.7	35	18.1	35	0	25	9.5	75	26.1	35	11.7	35	22.4	56.4	28/09/1953
19530929	272	36	35	21.1	35	0	25	9.4	75	24.8	35	12.3	35	20.7	49.2	29/09/1953
19530930	273	34.2	35	20.1	35	0	25	9.4	75	24	35	14.9	35	27.7	63.4	30/09/1953
19531001	274	35.4	35	21	35	0	25	9.6	75	22.3	35	9	35	15.7	36.2	1/10/1953
19531002	275	37.7	35	20.7	35	0	25	9.7	75	25.1	35	13.9	35	21.3	57	2/10/1953
19531003	276	38.7	35	21.1	35	0	25	9.6	75	24.7	35	10.3	35	15	41.2	3/10/1953
19531004	277	36.8	35	23.8	35	0	25	9.6	75	24.4	35	11.2	35	18	38	4/10/1953
19531005	278	37.2	35	22.1	35	0	25	9.8	75	25.9	35	8.5	35	13.4	32	5/10/1953
19531006	279	39.6	35	23.8	35	0	25	9.9	75	26	35	10.1	35	14	34.3	6/10/1953
19531007	280	31.4	35	22.8	35	0	25	10.1	75	27.4	35	4.7	35	10.2	16.9	7/10/1953
19531008	281	30.2	35	13.6	35	0	25	10.1	75	28.8	35	4.9	35	11.4	31.5	8/10/1953
19531009	282	33.9	35	12.3	35	0	25	10.2	75	28.6	35	6.5	35	12.3	45.5	9/10/1953
19531010	283	35.3	35	16.6	35	0	25	10.4	75	28.1	35	6.9	35	12.1	36.5	10/10/1953
19531011	284	35.3	35	19.2	35	0	25	10.2	75	27.7	35	9	35	15.7	40.5	11/10/1953
19531012	285	35.8	35	19.7	35	0	25	10.2	75	29	35	3.4	35	5.8	14.8	12/10/1953
19531013	286	32	35	21.4	35	0	25	10.2	75	19	35	12.3	35	25.9	48.3	13/10/1953
19531014	287	33.6	35	19.2	35	8.9	25	10.3	75	25.8	35	20.2	35	38.8	90.8	14/10/1953
19531015	288	35.2	35	20.2	35	0	25	10.2	75	27.8	35	12.4	35	21.8	52.4	15/10/1953
19531016	289	34	35	18.4	35	0	25	10.3	75	27	35	5.2	35	9.8	24.6	16/10/1953
19531017	290	37.9	35	16.8	35	0	25	10.3	75	27.5	35	5.3	35	8	27.7	17/10/1953
19531018	291	38.6	35	18.1	35	0	25	10.4	75	28.5	35	8.3	35	12.1	40	18/10/1953
19531019	292	38.3	35	21	35	0	25	10.4	75	29	35	10.1	35	15	40.6	19/10/1953
19531020	293	37.9	35	22.3	35	0	25	10.4	75	29	35	12.3	35	18.7	45.7	20/10/1953
19531021	294	31.9	35	20.4	35	0	25	10.4	75	29.7	35	7.5	35	15.9	31.3	21/10/1953
19531022	295	34.5	35	15.8	35	0	25	10.4	75	30.2	35	5.2	35	9.5	29	22/10/1953
19531023	296	38.7	35	17.3	35	0	25	10.2	75	29.9	35	5	35	7.3	25.3	23/10/1953
19531024	297	39.1	35	22.3	35	0	25	10.3	75	25.3	35	12.1	35	17.2	45	24/10/1953
19531025	298	35	35	22.2	35	0.3	25	10.6	75	26.1	35	11.1	35	19.7	41.5	25/10/1953
19531026	299	33.9	35	19.1	35	0	25	10.9	75	29	35	9.8	35	18.5	44.3	26/10/1953
19531027	300	36.3	35	18.3	35	0	25	10.8	75	28.8	35	11.1	35	18.4	52.8	27/10/1953
19531028	301	38.2	35	21.3	35	0	25	10.8	75	29.5	35	12.5	35	18.7	49.4	28/10/1953
19531029	302	39.4	35	23.7	35	0	25	11	75	27.4	35	13.3	35	18.6	45.4	29/10/1953
19531030	303	39.1	35	24.1	35	0	25	10.9	75	27.4	35	25.7	35	36.6	85.6	30/10/1953
19531031	304	37.3	35	22.4	35	3.1	25	10.8	75	28.6	35	12.8	35	20.1	47.3	31/10/1953
19531101	305	36.8	35	21	35	0	25	11	75	26.9	35	4.5	35	7.2	18.1	1/11/1953
19531102	306	36.4	35	19.1	35	0	25	10.9	75	27.3	35	5.5	35	9.1	24.9	2/11/1953
19531103	307	38.4	35	20.8	35	0	25	10.7	75	25.7	35	7.8	35	11.5	31.8	3/11/1953
19531104	308	40.2	35	22.5	35	0	25	10.4	75	25	35	10.1	35	13.5	37.1	4/11/1953
19531105	309	33.5	35	24.6	35	0.5	25	10	75	21.1	35	20.2	35	39	65.3	5/11/1953
19531106	310	34	35	18.8	35	0	25	10.2	75	28.7	35	7.3	35	13.7	33.7	6/11/1953
19531107	311	30.8	35	18.2	35	0	25	10.2	75	30.6	35	5.4	35	12.2	25.9	7/11/1953
19531108	312	30.7	35	14.6	35	0	25	10.2	75	27.8	35	6.8	35	15.4	40.9	8/11/1953
19531109	313	32.9	35	22.1	35	0	25	10	75	26.8	35	7.3	35	14.6	27.5	9/11/1953
19531110	314	35.8	35	21.1	35	0	25	10.1	75	28.8	35	5.4	35	9.2	21.6	10/11/1953
19531111	315	35	35	24.2	35	0	25	9.8	75	20.7	35	7.5	35	13.3	24.8	11/11/1953
19531112	316	35.2	35	24.2	35	0	25	9.7	75	20.1	35	12.4	35	21.8	41.1	12/11/1953
19531113	317	38.7	35	23.1	35	0	25	9.9	75	28.5	35	12.5	35	18.2	44.2	13/11/1953
19531114	318	40	35	23.8	35	0	25	9.9	75	28.9	35	12.8	35	17.4	43.4	14/11/1953
19531115	319	41	35	25.1	35	0	25	10	75	28.3	35	14.4	35	18.5	45.2	15/11/1953
19531116	320	40.5	35	25.7	35	0	25	10	75	28.6	35	12.9	35	17	39.1	16/11/1953
19531117	321	40.2	35	25.3	35	0	25	10.1	75	29.4	35	13.1	35	17.6	40.6	17/11/1953
19531118	322	39.2	35	25.3	35	0	25	10	75	28	35	16	35	22.6	49.6	18/11/1953
19531119	323	39.6	35	25.7	35	0	25	10.1	75	28.2	35	16.8	35	23.3	50.9	19/11/1953
19531120	324	39.8	35	25.1	35	0	25	10.3	75	28.6	35	16.4	35	22.5	51.5	20/11/1953
19531121	325	40.9	35	24	35	0	25	10.5	75	28.1	35	14.4	35	18.6	48.3	21/11/1953
19531122	326	40.8	35	25.1	35	0	25	10.3	75	27.3	35	16.6	35	21.6	52.1	22/11/1953
19531123	327	40.3	35	27	35	0	25	10.3	75	24.9	35	20.4	35	27.2	57.2	23/11/1953
19531124	328	41	35	26.7	35	0	25	10.4	75	27.4	35	16.4	35	21.1</		

19531125	329	41.6	35	28.7	35	0.4	25	10.2	75	28.6	35	17.3	35	21.5	44	25/11/1953
19531126	330	34.4	35	26.1	35	0	25	9.9	75	20.2	35	19	35	34.9	56.2	26/11/1953
19531127	331	37.7	35	24.5	35	3.5	25	10.1	75	26.8	35	11.4	35	17.5	37.1	27/11/1953
19531128	332	39.1	35	23	35	0	25	10.3	75	28.7	35	6.1	35	8.7	21.7	28/11/1953
19531129	333	40.8	35	22.3	35	0	25	10.3	75	27.8	35	4.5	35	5.8	16.7	29/11/1953
19531130	334	40.8	35	23.6	35	0	25	10.5	75	30.5	35	5.1	35	6.6	17.5	30/11/1953
19531201	335	42	35	25.3	35	0	25	10.8	75	31.7	35	10.6	35	12.9	32.9	1/12/1953
19531202	336	38.1	35	24.7	35	0	25	11.1	75	24.7	35	20	35	30	64.3	2/12/1953
19531203	337	37.6	35	24.8	35	3.9	25	11.1	75	28.5	35	21	35	32.4	67.1	3/12/1953
19531204	338	38.8	35	24.9	35	0	25	11.3	75	28.8	35	16.2	35	23.4	51.5	4/12/1953
19531205	339	39.8	35	23.8	35	0	25	11.1	75	28.6	35	15.9	35	21.8	53.9	5/12/1953
19531206	340	41.1	35	25.6	35	0	25	10.6	75	28.2	35	15.4	35	19.7	46.9	6/12/1953
19531207	341	40.1	35	26.1	35	0	25	9.8	75	23.9	35	19.3	35	26	57.1	7/12/1953
19531208	342	35.4	35	26.2	35	0	25	9.3	75	15.9	35	13.8	35	24	40.6	8/12/1953
19531209	343	38.3	35	23.7	35	0	25	9.2	75	29	35	7	35	10.4	23.9	9/12/1953
19531210	344	38.7	35	22.2	35	0	25	9.4	75	30.9	35	6.2	35	9	23.2	10/12/1953
19531211	345	39.8	35	21.5	35	0	25	9.3	75	31.3	35	4.3	35	5.9	16.8	11/12/1953
19531212	346	40.4	35	19.4	35	0	25	9.2	75	30.8	35	4.3	35	5.7	19.1	12/12/1953
19531213	347	41	35	22.9	35	0	25	9.4	75	29.4	35	12.8	35	16.5	45.9	13/12/1953
19531214	348	40.4	35	25.2	35	2.2	25	9.5	75	28.5	35	15.7	35	20.8	49	14/12/1953
19531215	349	39.6	35	24.1	35	0.9	25	9.2	75	23.8	35	14.6	35	20.2	48.7	15/12/1953
19531216	350	40.9	35	26.5	35	0	25	9.6	75	27.1	35	12.8	35	16.5	37	16/12/1953
19531217	351	40.8	35	26.3	35	0	25	9.7	75	26.7	35	16.9	35	22	49.4	17/12/1953
19531218	352	41.7	35	25.7	35	0	25	9.5	75	25	35	13.3	35	16.5	40.3	18/12/1953
19531219	353	40.8	35	26.7	35	0	25	9.5	75	23.4	35	16.7	35	21.7	47.7	19/12/1953
19531220	354	39.4	35	26.6	35	0	25	9.5	75	22.9	35	15.7	35	22	45.1	20/12/1953
19531221	355	39.8	35	25.1	35	0	25	9.6	75	27.9	35	15.7	35	21.5	49.3	21/12/1953
19531222	356	41.3	35	25.7	35	0	25	9.8	75	28	35	14.5	35	18.3	43.9	22/12/1953
19531223	357	40.5	35	26.7	35	0	25	9.7	75	27.2	35	23.7	35	31.3	67.7	23/12/1953
19531224	358	42.3	35	28	35	0	25	9.3	75	28.1	35	16.2	35	19.4	42.9	24/12/1953
19531225	359	41.2	35	28.9	35	0	25	8.9	75	26.2	35	17.9	35	22.8	45	25/12/1953
19531226	360	42.8	35	25.9	35	0	25	8.9	75	26.8	35	15.9	35	18.6	47.6	26/12/1953
19531227	361	40.3	35	25.7	35	0.5	25	8.5	75	22.7	35	20.5	35	27.3	62.1	27/12/1953
19531228	362	38.8	35	26.4	35	14	25	8.3	75	23.3	35	19	35	27.5	55.2	28/12/1953
19531229	363	39	35	26.2	35	0	25	8.6	75	21.7	35	16.4	35	23.5	48.2	29/12/1953
19531230	364	37.8	35	25.7	35	0	25	8.9	75	24.3	35	18.3	35	27.9	55.4	30/12/1953
19531231	365	35.4	35	24.2	35	3.9	25	8.4	75	20.2	35	24.9	35	43.3	82.5	31/12/1953
19540101	1	31.9	35	23.2	35	24.7	25	8.7	75	14.4	35	25	35	52.9	88	1/01/1954
19540102	2	33.9	35	23.4	35	2.5	25	8.7	75	19	35	20.6	35	38.9	71.6	2/01/1954
19540103	3	39.1	35	23.4	35	0	25	8.5	75	27.7	35	14.4	35	20.5	50.1	3/01/1954
19540104	4	38.1	35	23.5	35	0	25	8.8	75	30.8	35	11.4	35	17.1	39.4	4/01/1954
19540105	5	38.7	35	22.3	35	0	25	8.6	75	30.4	35	7.7	35	11.2	28.6	5/01/1954
19540106	6	39.2	35	22.4	35	0	25	8.6	75	31	35	7.8	35	11	28.8	6/01/1954
19540107	7	39	35	23.3	35	0	25	8.6	75	28.7	35	15.8	35	22.6	55.2	7/01/1954
19540108	8	37.9	35	25	35	0	25	9	75	26.3	35	17.9	35	27.2	56.5	8/01/1954
19540109	9	37.1	35	22.2	35	11.3	25	9.1	75	27.2	35	19.8	35	31.4	74	9/01/1954
19540110	10	38.3	35	24	35	0	25	9.2	75	27.3	35	19.4	35	28.8	65	10/01/1954
19540111	11	38	35	23.9	35	9.9	25	9.2	75	27	35	19.3	35	29.1	65.1	11/01/1954
19540112	12	38.1	35	24.1	35	0	25	9.1	75	26.9	35	16.5	35	24.8	55	12/01/1954
19540113	13	37.4	35	24.3	35	0	25	9	75	25.9	35	17.3	35	27	57	13/01/1954
19540114	14	36.7	35	23.5	35	0.1	25	9.1	75	24.5	35	19.1	35	30.9	66	14/01/1954
19540115	15	37	35	22.5	35	0	25	9.1	75	25.9	35	22	35	35.1	80.7	15/01/1954
19540116	16	38.4	35	23.7	35	0	25	9.3	75	27.3	35	23.4	35	34.6	79.9	16/01/1954
19540117	17	39.4	35	26	35	0	25	9.4	75	25.5	35	24.4	35	34.2	72.6	17/01/1954
19540118	18	35.9	35	25.3	35	0.8	25	9.4	75	24.9	35	24.8	35	42	76.9	18/01/1954
19540119	19	35.9	35	23.9	35	7.6	25	9.2	75	24	35	26	35	44	87.7	19/01/1954
19540120	20	30.4	35	20.6	35	131	25	9.3	75	16.5	35	23.4	35	53.9	96.5	20/01/1954
19540121	21	32.3	35	23.9	35	4.2	25	9.3	75	19.3	35	26	35	53.8	87.7	21/01/1954
19540122	22	32.9	35	23.4	35	0.2	25	9.1	75	7.7	35	27.9	35	55.8	97	22/01/1954
19540123	23	35.4	35	25	35	0.2	25	9.1	75	21.4	35	27.2	35	47.3	85.9	23/01/1954
19540124	24	35.4	35	25.1	35	0.7	25	8.7	75	16.4	35	28.3	35	49.2	88.8	24/01/1954
19540125	25	35.3	35	25.3	35	0.1	25	8.7	75	18.6	35	27.9	35	48.8	86.5	25/01/1954
19540126	26	32.6	35	24.1	35	0.6	25	8.6	75	18.8	35	27.2	35	55.3	90.6	26/01/1954
19540127	27	32.4	35	23.4	35	0.2	25	8.8	75	16.8	35	23.8	35	48.9	82.7	27/01/1954
19540128	28	34.5	35	23.3	35	0	25	8.9	75	23.8	35	20.3	35	37.1	71	28/01/1954
19540129	29	36	35	23.5	35	0	25	9.3	75	25.6	35	19.2	35	32.3	66.3	29/01/1954
19540130	30	35.8	35	23.9	35	0	25	9.3	75	22.1	35	18.3	35	31.1	61.7	30/01/1954
19540131	31	32.7	35	24.1	35	0	25	9.2	75	20.1	35	22.1	35	44.7	73.6	31/01/1954
19540201	32	34	35	22.7	35	0	25	9.2	75	17.1	35	16.9	35	31.8	61.3	1/02/1954
19540202	33	26.4	35	20.6	35	1.3	25	9	75	15.3	35	12.5	35	36.3	51.5	2/02/1954
19540203	34	22.2	35	18.6	35	78.9	25	8.8	75	20.1	35	17.6	35	65.8	82.2	3/02/1954
19540204	35	25.1	35	18.8	35	36.2	25	8.4	75	15.3	35	19.9	35	62.5	91.8	4/02/1954
19540205	36	29	35	20.7	35	6.3	25	8.6	75	7.7	35	24.4	35	60.9	100	5/02/1954
19540206	37	33	35	22.7	35	0.7	25	8.7	75	23.1	35	27.9	35	55.5	100	6/02/1954
19540207	38	32.9	35	23.9	35	0	25	8.8	75	20.7	35	28.2	35	56.4	95.1	7/02/1954
19540208	39	33.6	35	23.4	35	1	25	8.9	75	21.1	35	25.9	35	49.8	90	8/02/1954
19540209	40	35.7	35	22.9	35	0.2	25	8.7	75	25.4	35	21.2	35	36.3	75.9	9/02/1954
19540210	41	35.1	35	23.5	35	0	25	8.5	75	25.5	35	24.6	35	43.5	85	10/02/1954
19540211	42	33.1	35	24.2	35	0	25	8.5	75	21	35	22.6	35	44.7	74.9	11/02/1954
19540212	43	34.9	35	24.6	35	0.5	25	8.3	75	23.6	35	22.3	35	39.9	72.1	12/02/1954
19540213	44	34.8	35	23.9	35	5.2	25	8	75	22.9	35	23.2	35	41.7	78.2	13/02/1954
19540214	45	35.8	35	24	35	0	25	8	75	20.4	35	26	35	44.2	87.2	14/02/1954
19540215	46	36.7	35	24.6	35	0	25	8	75	22.7	35	24.9	35	40.3	80.	

19540216	47	36.8	35	24.5	35	0	25	8.1	75	23.7	35	21.8	35	35.1	70.9	16/02/1954
19540217	48	36.6	35	24.8	35	0	25	8.4	75	24.7	35	29.5	35	48	94.3	17/02/1954
19540218	49	37.3	35	24.4	35	0	25	8.7	75	25.5	35	22	35	34.5	72	18/02/1954
19540219	50	36.5	35	22.2	35	0	25	8.8	75	23.4	35	18.1	35	29.6	67.7	19/02/1954
19540220	51	35.2	35	21.4	35	0	25	8.9	75	28.5	35	11.5	35	20.2	45.1	20/02/1954
19540221	52	36.5	35	21	35	0	25	9.1	75	28.2	35	16.2	35	26.5	65.2	21/02/1954
19540222	53	37	35	23.2	35	0	25	8.9	75	26.1	35	17.7	35	28.2	62.3	22/02/1954
19540223	54	37.5	35	23.5	35	0	25	8.9	75	19.9	35	18	35	27.9	62.2	23/02/1954
19540224	55	37.2	35	25.3	35	0.6	25	9	75	22.1	35	22.8	35	35.9	70.7	24/02/1954
19540225	56	35.1	35	23.9	35	34.7	25	7.8	75	23.2	35	22	35	38.9	74.2	25/02/1954
19540226	57	34.5	35	22.5	35	21.2	25	7.3	75	22.1	35	21.7	35	39.7	79.6	26/02/1954
19540227	58	35.4	35	24.1	35	0	25	6.6	75	22.9	35	19.7	35	34.3	65.6	27/02/1954
19540228	59	34.9	35	24.1	35	0	25	8.4	75	22.3	35	22.2	35	39.7	74	28/02/1954
19540301	60	34.6	35	23.4	35	0	25	6.6	75	21.7	35	25.4	35	46.2	88.3	1/03/1954
19540302	61	33.8	35	23.8	35	0	25	6.3	75	19.5	35	22.1	35	42	75	2/03/1954
19540303	62	30.3	35	24.4	35	0	25	6.5	75	19.4	35	21.7	35	50.3	71	3/03/1954
19540304	63	26.2	35	23.3	35	76.1	25	6.8	75	12.3	35	22.7	35	66.8	79.4	4/03/1954
19540305	64	25.4	35	21.2	35	167.8	25	7	75	14.7	35	22.5	35	69.4	89.4	5/03/1954
19540306	65	31.9	35	21.4	35	29.2	25	7.1	75	19.3	35	21.6	35	45.7	84.8	6/03/1954
19540307	66	32.7	35	20.1	35	0	25	7.1	75	18.6	35	13.8	35	27.9	58.7	7/03/1954
19540308	67	30.6	35	21	35	0	25	7.3	75	16.4	35	22.5	35	51.2	90.5	8/03/1954
19540309	68	30	35	22.9	35	2.9	25	7.3	75	15.1	35	22	35	51.9	78.8	9/03/1954
19540310	69	35	35	21.7	35	7.5	25	7.5	75	23.7	35	24	35	42.7	92.5	10/03/1954
19540311	70	35.4	35	20.4	35	0	25	7.5	75	26.1	35	22.6	35	39.3	94.3	11/03/1954
19540312	71	34.8	35	21.4	35	0	25	7.7	75	26.8	35	17.3	35	31.1	67.9	12/03/1954
19540313	72	36.1	35	21.4	35	0	25	7.9	75	24.2	35	18.2	35	30.5	71.4	13/03/1954
19540314	73	37	35	21.2	35	0	25	8	75	24.9	35	15.9	35	25.3	63.2	14/03/1954
19540315	74	35.9	35	21.8	35	0	25	8	75	25.7	35	14.5	35	24.5	55.5	15/03/1954
19540316	75	36.8	35	22.2	35	0	25	8	75	26.1	35	18.4	35	29.6	68.8	16/03/1954
19540317	76	38.1	35	22.7	35	0	25	7.8	75	26	35	21.9	35	32.9	79.4	17/03/1954
19540318	77	38.9	35	23.5	35	0	25	7.8	75	25.3	35	19.7	35	28.3	68.1	18/03/1954
19540319	78	34.3	35	22	35	0	25	7.8	75	25.4	35	9.5	35	17.6	35.9	19/03/1954
19540320	79	34.4	35	20.1	35	0	25	7.9	75	26.2	35	9.9	35	18.2	42.1	20/03/1954
19540321	80	35.3	35	18.2	35	0	25	7.9	75	25.7	35	10.1	35	17.7	48.4	21/03/1954
19540322	81	35.7	35	19.6	35	0	25	8.2	75	25.8	35	6.6	35	11.3	28.9	22/03/1954
19540323	82	35.1	35	17.5	35	0	25	8.3	75	25.7	35	9.4	35	16.6	47	23/03/1954
19540324	83	35.8	35	19.1	35	0	25	8.3	75	24.6	35	10.6	35	18	48	24/03/1954
19540325	84	36.3	35	21.4	35	0	25	8.1	75	24.7	35	16.1	35	26.7	63.2	25/03/1954
19540326	85	36.7	35	21.1	35	0	25	8.2	75	24.6	35	16.7	35	27	66.8	26/03/1954
19540327	86	36.5	35	21.5	35	0	25	8	75	24.6	35	16.2	35	26.5	63.2	27/03/1954
19540328	87	35.6	35	21.2	35	0	25	7.8	75	23.5	35	14.5	35	24.9	57.6	28/03/1954
19540329	88	34.6	35	20.6	35	0	25	7.9	75	23.9	35	14.9	35	27.1	61.4	29/03/1954
19540330	89	32.8	35	20.8	35	0	25	8	75	24.7	35	15.9	35	32	64.8	30/03/1954
19540331	90	33.2	35	20.7	35	0	25	7.7	75	22.8	35	20.3	35	39.9	83.2	31/03/1954
19540401	91	33.5	35	21.3	35	0	25	7.6	75	23.7	35	14	35	27.1	55.3	1/04/1954
19540402	92	32.3	35	20.9	35	0	25	7.6	75	21.9	35	14.6	35	30.2	59.1	2/04/1954
19540403	93	32.8	35	21.5	35	0	25	7.4	75	22.2	35	15.2	35	30.6	59.3	3/04/1954
19540404	94	33.2	35	21.6	35	0	25	7.5	75	19.9	35	21.6	35	42.5	83.8	4/04/1954
19540405	95	32.8	35	21.5	35	0	25	7.6	75	20.1	35	17.2	35	34.6	67.1	5/04/1954
19540406	96	34.1	35	22.1	35	0	25	7.8	75	21.2	35	16.4	35	30.7	61.7	6/04/1954
19540407	97	34.8	35	22.2	35	0	25	7.6	75	19.8	35	19.3	35	34.7	72.1	7/04/1954
19540408	98	34.7	35	21.8	35	0	25	7.5	75	21.4	35	17.1	35	30.9	65.5	8/04/1954
19540409	99	34.6	35	21.8	35	0	25	7.4	75	7.4	35	15.6	35	28.4	59.8	9/04/1954
19540410	100	32.1	35	21.9	35	0	25	7.5	75	12.3	35	17	35	35.6	64.7	10/04/1954
19540411	101	28.2	35	21.2	35	0.1	25	7.4	75	10.2	35	20.4	35	53.4	81.1	11/04/1954
19540412	102	30.1	35	21.1	35	0	25	7.4	75	10	35	22.1	35	51.8	88.4	12/04/1954
19540413	103	32.8	35	21.4	35	0	25	7.4	75	15.4	35	22.1	35	44.4	86.7	13/04/1954
19540414	104	34.7	35	20.9	35	0	25	7.4	75	18.1	35	23.3	35	42.1	94.3	14/04/1954
19540415	105	33.8	35	21.5	35	0	25	7.3	75	20.1	35	24.7	35	47	96.4	15/04/1954
19540416	106	29.6	35	20.3	35	0	25	7.5	75	14.4	35	17.7	35	42.7	74.3	16/04/1954
19540417	107	29.3	35	19.6	35	0	25	7.5	75	18.4	35	14.2	35	34.8	62.3	17/04/1954
19540418	108	30.2	35	16.7	35	0	25	7.4	75	21.6	35	8.6	35	20	45.3	18/04/1954
19540419	109	29.8	35	17.4	35	0	25	7.5	75	12.7	35	8.9	35	21.2	44.8	19/04/1954
19540420	110	30.9	35	20.3	35	0.1	25	7.2	75	5.6	35	17.9	35	40.1	75.2	20/04/1954
19540421	111	33.5	35	21.2	35	0	25	6.9	75	18.8	35	20.8	35	40.2	82.7	21/04/1954
19540422	112	33.9	35	22.1	35	0	25	6.5	75	19.7	35	20.8	35	39.3	78.2	22/04/1954
19540423	113	32.2	35	20.7	35	12.5	25	6.3	75	19.8	35	23.3	35	48.5	95.5	23/04/1954
19540424	114	32.7	35	20	35	0	25	6.2	75	20.4	35	16.7	35	33.8	71.5	24/04/1954
19540425	115	32.7	35	20.2	35	0	25	6.4	75	20.6	35	18.3	35	37	77.3	25/04/1954
19540426	116	31.4	35	18.7	35	0	25	6.4	75	19	35	15	35	32.6	69.6	26/04/1954
19540427	117	31.2	35	18.2	35	0	25	6.4	75	21	35	12.4	35	27.3	59.4	27/04/1954
19540428	118	32.1	35	17.5	35	0	25	6.6	75	21.6	35	14.9	35	31.2	74.5	28/04/1954
19540429	119	32.1	35	17.5	35	0	25	6.6	75	20.9	35	15.1	35	31.6	75.5	29/04/1954
19540430	120	32	35	18.3	35	0	25	6.6	75	21.1	35	13.1	35	27.6	62.3	30/04/1954
19540501	121	31.1	35	17.3	35	0	25	6.6	75	19.8	35	11	35	24.3	55.7	1/05/1954
19540502	122	30.2	35	15.6	35	0	25	6.5	75	20.6	35	6.2	35	14.4	35	2/05/1954
19540503	123	31.7	35	15.4	35	0	25	6.4	75	19.9	35	8.8	35	18.8	50.3	3/05/1954
19540504	124	31.9	35	17.5	35	0	25	6.3	75	20	35	8.1	35	17.1	40.5	4/05/1954
19540505	125	31.3	35	15.3	35	0	25	6.3	75	20.7	35	8.2	35	17.9	47.2	5/05/1954
19540506	126	31.8	35	13.8	35	0	25	6.3	75	17.9	35	7.6	35	16.2	48.2	6/05/1954
19540507	127	31	35	15.2	35	0	25	6.4	75	17.7	35	7.7	35	17.1	44.6	7/05/1954
19540508	128	28.6	35	16.6	35	0	25	6.4	75	19.3	35	11.2	35	28.6	59.3	8/05/1954
19540509	129	27.6	35	14.3	35	0	25	6.4	75	20.3	35	8	35	21.7	49.1	

19540510	130	27.6	35	13	35	0	25	6.2	75	20.1	35	7.5	35	20.3	50.1	10/05/1954
19540511	131	27.3	35	12.1	35	0	25	6.1	75	20.2	35	5.3	35	14.6	37.6	11/05/1954
19540512	132	27.8	35	12.8	35	0	25	6	75	20.3	35	5.4	35	14.5	36.6	12/05/1954
19540513	133	28.3	35	13.6	35	0	25	5.8	75	19.9	35	10.5	35	27.3	67.5	13/05/1954
19540514	134	28.5	35	14.3	35	0	25	5.8	75	19.9	35	10.1	35	26	62	14/05/1954
19540515	135	29.5	35	13.2	35	0	25	5.7	75	19.6	35	9.9	35	24	65.3	15/05/1954
19540516	136	29.4	35	13.5	35	0	25	5.8	75	19.5	35	9.1	35	22.2	58.8	16/05/1954
19540517	137	29.8	35	14.3	35	0	25	5.7	75	18.9	35	8.8	35	21	54	17/05/1954
19540518	138	28.4	35	14.6	35	0	25	5.5	75	18.8	35	5.6	35	14.5	33.7	18/05/1954
19540519	139	27.7	35	13	35	0	25	5.5	75	18.6	35	7	35	18.8	46.8	19/05/1954
19540520	140	25.2	35	10.2	35	0	25	5.4	75	18.4	35	4.1	35	12.8	33	20/05/1954
19540521	141	22.9	35	12.6	35	0	25	5.2	75	10.7	35	7.4	35	26.5	50.8	21/05/1954
19540522	142	22.5	35	11.5	35	1.3	25	5.3	75	17.9	35	7.4	35	27.2	54.6	22/05/1954
19540523	143	24.8	35	8	35	0	25	5.3	75	19.3	35	7.4	35	23.6	69	23/05/1954
19540524	144	27.8	35	13.4	35	0	25	5.3	75	18.8	35	9.5	35	25.4	61.8	24/05/1954
19540525	145	29	35	15.5	35	0	25	5.3	75	17.9	35	12.2	35	30.5	69.3	25/05/1954
19540526	146	28.8	35	15.8	35	0	25	5.2	75	17.8	35	10.9	35	27.5	60.8	26/05/1954
19540527	147	29.4	35	14.7	35	0	25	5.2	75	18	35	11.8	35	28.8	70.6	27/05/1954
19540528	148	28.7	35	16.6	35	0	25	5.2	75	16.6	35	13.9	35	35.3	73.6	28/05/1954
19540529	149	28.7	35	17	35	0	25	5.3	75	18.3	35	13.1	35	33.3	67.6	29/05/1954
19540530	150	28.8	35	14.8	35	0	25	5.2	75	17.2	35	11.5	35	29	68.4	30/05/1954
19540531	151	28.8	35	15.5	35	0	25	5.2	75	17.2	35	11.5	35	29	65.3	31/05/1954
19540601	152	29.8	35	14.1	35	0	25	5.1	75	15.7	35	11.2	35	26.7	69.7	1/06/1954
19540602	153	26.9	35	16.2	35	0	25	5	75	15	35	12.2	35	34.4	66.3	2/06/1954
19540603	154	21	35	10	35	0.5	25	5	75	13.9	35	10.3	35	41.4	83.9	3/06/1954
19540604	155	18.9	35	5.5	35	0	25	4.9	75	17	35	8.5	35	38.9	94.2	4/06/1954
19540605	156	19.1	35	4.5	35	0	25	5	75	19.1	35	6.7	35	30.3	79.6	5/06/1954
19540606	157	20.7	35	2.6	35	0	25	5.1	75	17.4	35	5	35	20.5	67.9	6/06/1954
19540607	158	20.3	35	7.3	35	0	25	5	75	15.9	35	6.2	35	26	60.7	7/06/1954
19540608	159	19.6	35	6.4	35	0	25	5	75	11.1	35	6.1	35	26.8	63.5	8/06/1954
19540609	160	22	35	3	35	0	25	5.1	75	18.8	35	5.1	35	19.3	67.3	9/06/1954
19540610	161	22.2	35	5.7	35	0	25	4.9	75	17.8	35	5.5	35	20.6	60.1	10/06/1954
19540611	162	21.1	35	6	35	0	25	4.9	75	16.5	35	7.1	35	28.4	76	11/06/1954
19540612	163	20.8	35	6	35	0	25	5	75	18.5	35	6.2	35	25.3	66.3	12/06/1954
19540613	164	22.4	35	6.1	35	0	25	4.8	75	16.1	35	5.6	35	20.7	59.5	13/06/1954
19540614	165	24.5	35	7.6	35	0	25	4.8	75	13.4	35	7.9	35	25.7	75.7	14/06/1954
19540615	166	27.3	35	9.5	35	0	25	4.8	75	17.2	35	9.3	35	25.6	78.4	15/06/1954
19540616	167	26.9	35	11	35	0	25	4.8	75	14.8	35	7.1	35	20	54.1	16/06/1954
19540617	168	23.8	35	12.7	35	0	25	4.8	75	17.7	35	6	35	20.4	40.9	17/06/1954
19540618	169	21.5	35	8.8	35	0	25	4.8	75	15.7	35	4.9	35	19.1	43.3	18/06/1954
19540619	170	22.9	35	5.3	35	0	25	4.9	75	18.9	35	5.1	35	18.3	57.3	19/06/1954
19540620	171	27	35	9.2	35	0	25	5	75	18.4	35	10.6	35	29.7	91.2	20/06/1954
19540621	172	26.6	35	13.3	35	0	25	5.1	75	18	35	10.5	35	30.2	68.8	21/06/1954
19540622	173	26	35	10.5	35	0	25	5.1	75	15.5	35	9.9	35	29.5	78	22/06/1954
19540623	174	26.5	35	15.3	35	0	25	5.2	75	15.1	35	9.9	35	28.6	57	23/06/1954
19540624	175	27	35	13.4	35	0	25	5.2	75	16.6	35	10.3	35	28.9	67	24/06/1954
19540625	176	26.1	35	11.4	35	0	25	5.1	75	18.2	35	9.2	35	27.2	68.3	25/06/1954
19540626	177	25.8	35	10.9	35	0	25	5.1	75	18.4	35	7.9	35	23.8	60.6	26/06/1954
19540627	178	27.5	35	10.8	35	0	25	5	75	18.3	35	9.2	35	25.1	71.1	27/06/1954
19540628	179	27.6	35	12.6	35	0	25	5	75	18.1	35	9.6	35	26	65.8	28/06/1954
19540629	180	27.3	35	13.4	35	0	25	5.1	75	13.5	35	13	35	35.8	84.6	29/06/1954
19540630	181	27.5	35	16.7	35	0	25	5.1	75	15.7	35	11.3	35	30.8	59.5	30/06/1954
19540701	182	25.1	35	14.1	35	0	25	4.9	75	16.4	35	8.1	35	25.4	50.4	1/07/1954
19540702	183	24.9	35	12.7	35	0	25	4.9	75	16.6	35	8.7	35	27.6	59.3	2/07/1954
19540703	184	25.6	35	11.4	35	0	25	5	75	18	35	7.7	35	23.5	57.2	3/07/1954
19540704	185	25.5	35	10.5	35	0	25	4.9	75	18.1	35	7.1	35	21.8	56	4/07/1954
19540705	186	23	35	9	35	0	25	4.9	75	18.6	35	4.9	35	17.4	42.7	5/07/1954
19540706	187	20.5	35	7.2	35	0	25	5	75	18.2	35	6.6	35	27.4	65	6/07/1954
19540707	188	21.9	35	7.5	35	0	25	5	75	15.3	35	5.9	35	22.5	56.9	7/07/1954
19540708	189	21	35	13.5	35	0	25	5.1	75	13.8	35	5.8	35	23.3	37.5	8/07/1954
19540709	190	23.1	35	10.8	35	0	25	5.1	75	15.6	35	7	35	24.8	54.1	9/07/1954
19540710	191	22	35	9.9	35	0	25	5.2	75	17	35	7.1	35	26.9	58.2	10/07/1954
19540711	192	20.4	35	7	35	0	25	5.1	75	17.5	35	7.7	35	32.1	76.9	11/07/1954
19540712	193	19.6	35	10.1	35	0	25	5.1	75	15.1	35	10.7	35	46.9	86.6	12/07/1954
19540713	194	21.1	35	11.2	35	0	25	5.1	75	15.8	35	11.6	35	46.4	87.3	13/07/1954
19540714	195	23.2	35	12.8	35	0	25	5.1	75	17.4	35	12.2	35	42.9	82.6	14/07/1954
19540715	196	26.5	35	9.4	35	0	25	5.1	75	18.9	35	11.6	35	33.5	98.4	15/07/1954
19540716	197	28.4	35	9.4	35	0	25	5.2	75	18.9	35	9.9	35	25.6	84	16/07/1954
19540717	198	28.8	35	10.4	35	0	25	5.3	75	19.1	35	9.4	35	23.7	74.6	17/07/1954
19540718	199	29.3	35	10.4	35	0	25	5.4	75	19	35	8.1	35	19.9	64.3	18/07/1954
19540719	200	29.3	35	10.4	35	0	25	5.5	75	18.9	35	8.1	35	19.9	64.3	19/07/1954
19540720	201	29.8	35	10.5	35	0	25	5.6	75	19.4	35	8.6	35	20.5	67.8	20/07/1954
19540721	202	30.8	35	10.8	35	0	25	5.6	75	19.6	35	8.9	35	20	68.8	21/07/1954
19540722	203	30.5	35	12.4	35	0	25	5.6	75	19.5	35	9.7	35	22.2	67.4	22/07/1954
19540723	204	30.7	35	11.2	35	0	25	5.6	75	19.5	35	8.5	35	19.2	63.9	23/07/1954
19540724	205	30.3	35	10.8	35	0	25	5.5	75	19.6	35	9.6	35	22.2	74.2	24/07/1954
19540725	206	29	35	13.4	35	0	25	5.6	75	19.4	35	6.6	35	16.5	43	25/07/1954
19540726	207	30.1	35	12.8	35	0	25	5.6	75	19.9	35	7.8	35	18.3	52.8	26/07/1954
19540727	208	27.2	35	12.9	35	0	25	5.7	75	20.7	35	8.6	35	23.8	57.8	27/07/1954
19540728	209	26.4	35	10	35	0	25	5.7	75	20.5	35	6.4	35	18.6	52.2	28/07/1954
19540729	210	25.7	35	10.2	35	0	25	5.7	75	20.4	35	6.6	35	20	53.1	29/07/1954
19540730	211	26.6	35	12.4	35	0	25	5.7	75	20.1	35	8.8	35	25.3	61.2	30/07/1954
19540731	212	27.3	35	11.5	35	0	25	5.7	75	19.9	35	9.6	35	26.5	70.8	31/07/1954

19540801	213	27.3	35	10.9	35	0	25	5.8	75	20.4	35	9.5	35	26.2	72.9	1/08/1954
19540802	214	26.2	35	12.6	35	0	25	5.8	75	20.6	35	8.4	35	24.7	57.6	2/08/1954
19540803	215	22.2	35	10.1	35	0	25	5.9	75	18.7	35	5.6	35	20.9	45.3	3/08/1954
19540804	216	23.9	35	10	35	0	25	6	75	20	35	5.4	35	18.2	44	4/08/1954
19540805	217	27.8	35	8.4	35	0	25	6	75	21	35	7.2	35	19.3	65.4	5/08/1954
19540806	218	30.1	35	12.5	35	0	25	6.1	75	19.3	35	9.4	35	22	64.9	6/08/1954
19540807	219	27.6	35	17.7	35	0	25	6.2	75	17.5	35	8.7	35	23.6	43	7/08/1954
19540808	220	26.7	35	13.1	35	0	25	6.3	75	19.6	35	3.6	35	10.3	23.9	8/08/1954
19540809	221	27.8	35	11.3	35	0	25	6.4	75	20.5	35	6.7	35	17.9	50.1	9/08/1954
19540810	222	27.4	35	13.3	35	0	25	6.4	75	17.4	35	5.1	35	14	33.4	10/08/1954
19540811	223	21.1	35	12.8	35	0	25	6.5	75	13.9	35	5.5	35	22	37.2	11/08/1954
19540812	224	17.1	35	8.6	35	1.3	25	6.6	75	7.4	35	12.5	35	64.1	100	12/08/1954
19540813	225	20.6	35	4.3	35	0	25	6.6	75	21.4	35	7.7	35	31.7	92.8	13/08/1954
19540814	226	23.6	35	6.7	35	0	25	6.6	75	21.9	35	6.9	35	23.7	70.4	14/08/1954
19540815	227	24.9	35	10	35	0	25	6.7	75	19.7	35	7.8	35	24.8	63.6	15/08/1954
19540816	228	26.8	35	10	35	0	25	6.6	75	16.8	35	15	35	42.6	100	16/08/1954
19540817	229	28.6	35	12.8	35	0	25	6.6	75	20.8	35	14.2	35	36.3	96.1	17/08/1954
19540818	230	29.6	35	12.7	35	0	25	6.7	75	21.8	35	14	35	33.8	95.4	18/08/1954
19540819	231	30.9	35	15.4	35	0	25	6.7	75	21.6	35	14	35	31.3	80.1	19/08/1954
19540820	232	30.2	35	16.3	35	0	25	6.8	75	21.9	35	11.6	35	27	62.6	20/08/1954
19540821	233	29.5	35	15	35	0	25	6.9	75	22.3	35	11.5	35	27.9	67.5	21/08/1954
19540822	234	30.9	35	15.6	35	0	25	6.9	75	22.3	35	10.7	35	24	60.4	22/08/1954
19540823	235	30.6	35	16.8	35	0	25	6.9	75	22.6	35	12.4	35	28.2	64.8	23/08/1954
19540824	236	31.8	35	15.3	35	0	25	7.1	75	22.9	35	12.3	35	26.2	70.8	24/08/1954
19540825	237	32.6	35	15.7	35	0	25	7.2	75	22.6	35	12.3	35	25	69	25/08/1954
19540826	238	30.3	35	18.2	35	0	25	7.2	75	22.8	35	8.6	35	19.9	41.2	26/08/1954
19540827	239	27.8	35	14.6	35	0	25	7.2	75	23.7	35	7.5	35	20.1	45.2	27/08/1954
19540828	240	28.5	35	9.5	35	0	25	7.3	75	23.8	35	5.8	35	14.9	48.9	28/08/1954
19540829	241	28.6	35	13	35	0	25	7.2	75	23.6	35	5.9	35	15.1	39.4	29/08/1954
19540830	242	30.7	35	14	35	0	25	7.2	75	23.3	35	13.4	35	30.3	83.9	30/08/1954
19540831	243	31.8	35	17.5	35	0	25	7.3	75	23	35	8.7	35	18.5	43.5	31/08/1954
19540901	244	32.9	35	18.4	35	0	25	7.5	75	21	35	13.9	35	27.8	65.7	1/09/1954
19540902	245	28.5	35	19.8	35	0.8	25	7.6	75	21	35	10.6	35	27.2	45.9	2/09/1954
19540903	246	26	35	16.7	35	0	25	7.8	75	16.7	35	5.8	35	17.3	30.5	3/09/1954
19540904	247	30	35	15.5	35	15.1	25	7.8	75	22	35	14.7	35	34.6	83.5	4/09/1954
19540905	248	32.3	35	15.5	35	0	25	7.9	75	21.8	35	15.6	35	32.3	88.6	5/09/1954
19540906	249	25.6	35	13.7	35	0	25	8	75	25.1	35	5.5	35	16.8	35.1	6/09/1954
19540907	250	26	35	11.2	35	0	25	8.1	75	25.1	35	6.6	35	19.6	49.6	7/09/1954
19540908	251	28.8	35	11.9	35	0	25	8.2	75	23.6	35	5.9	35	14.9	42.4	8/09/1954
19540909	252	29.9	35	14.5	35	0	25	8.2	75	24.4	35	7	35	16.6	42.4	9/09/1954
19540910	253	29.9	35	13.8	35	0	25	8.3	75	25.3	35	5.8	35	13.7	36.8	10/09/1954
19540911	254	29.8	35	12.7	35	0	25	8.3	75	25.5	35	7	35	16.7	47.7	11/09/1954
19540912	255	30.7	35	12.8	35	0	25	8.4	75	25.6	35	7.4	35	16.8	50.1	12/09/1954
19540913	256	31.7	35	13.6	35	0	25	8.4	75	25.6	35	8.6	35	18.4	55.3	13/09/1954
19540914	257	32.1	35	13.2	35	0	25	8.6	75	25.7	35	7.1	35	14.8	46.8	14/09/1954
19540915	258	31.1	35	14.2	35	0	25	8.7	75	26	35	6.4	35	14.2	39.5	15/09/1954
19540916	259	31.8	35	14.5	35	0	25	8.8	75	26.1	35	8.4	35	17.9	50.9	16/09/1954
19540917	260	33.3	35	15.9	35	0	25	8.8	75	25.6	35	9.3	35	18.2	51.5	17/09/1954
19540918	261	33	35	16	35	0	25	8.8	75	25.2	35	10.8	35	21.5	59.4	18/09/1954
19540919	262	29.8	35	16.4	35	0	25	8.7	75	26.4	35	5.6	35	13.4	30	19/09/1954
19540920	263	27.7	35	12.5	35	0	25	8.8	75	26.3	35	5.5	35	14.8	38	20/09/1954
19540921	264	30.2	35	11.9	35	0	25	8.8	75	26.2	35	3.7	35	8.6	26.6	21/09/1954
19540922	265	31.5	35	15.1	35	0	25	8.8	75	26.1	35	3.8	35	8.2	22.2	22/09/1954
19540923	266	32.5	35	14.9	35	0	25	9	75	26.4	35	5.7	35	11.7	33.7	23/09/1954
19540924	267	34.3	35	14.8	35	0	25	9.2	75	25.3	35	7.1	35	13.1	42.2	24/09/1954
19540925	268	34.5	35	14.4	35	0	25	9.1	75	26.7	35	6.2	35	11.3	37.8	25/09/1954
19540926	269	33.7	35	15	35	0	25	9.2	75	27	35	6.2	35	11.9	36.4	26/09/1954
19540927	270	33.6	35	14.5	35	0	25	9.4	75	26.6	35	3.9	35	7.5	23.6	27/09/1954
19540928	271	34.1	35	17.1	35	0	25	9.5	75	26.8	35	3.4	35	6.4	17.4	28/09/1954
19540929	272	34	35	17.5	35	0	25	9.4	75	25.3	35	12.2	35	22.9	61	29/09/1954
19540930	273	33	35	18.5	35	0	25	9.4	75	25.9	35	10.7	35	21.3	50.3	30/09/1954
19541001	274	33.6	35	18.4	35	0	25	9.6	75	27	35	9.8	35	18.8	46.3	1/10/1954
19541002	275	33.5	35	18	35	0	25	9.7	75	26.5	35	10.1	35	19.5	49	2/10/1954
19541003	276	34.7	35	19	35	0	25	9.6	75	24.5	35	11	35	19.9	50.1	3/10/1954
19541004	277	36.3	35	19.5	35	0	25	9.6	75	25.4	35	12.6	35	20.9	55.6	4/10/1954
19541005	278	36.7	35	21.2	35	0	25	9.8	75	25.9	35	13.9	35	22.5	55.2	5/10/1954
19541006	279	37.5	35	18.1	35	0	25	9.9	75	26.9	35	7.8	35	12.1	37.6	6/10/1954
19541007	280	37.5	35	19.2	35	0	25	10.1	75	26.4	35	12.9	35	20	58	7/10/1954
19541008	281	36.9	35	22.8	35	0	25	10.1	75	23.6	35	20.4	35	32.7	73.5	8/10/1954
19541009	282	36.7	35	22.3	35	0	25	10.2	75	24.8	35	15.7	35	25.4	58.3	9/10/1954
19541010	283	37.5	35	21.4	35	0	25	10.4	75	24.5	35	12.8	35	19.8	50.2	10/10/1954
19541011	284	37.6	35	21.1	35	0	25	10.2	75	26.6	35	7.9	35	12.2	31.6	11/10/1954
19541012	285	37.7	35	23.3	35	0	25	10.2	75	28	35	2.5	35	3.8	8.7	12/10/1954
19541013	286	37.7	35	23.1	35	0	25	10.2	75	25.4	35	8.5	35	13	30.1	13/10/1954
19541014	287	33.2	35	21.3	35	0	25	10.3	75	19.3	35	15.3	35	30.1	60.4	14/10/1954
19541015	288	27.2	35	19.7	35	1.9	25	10.2	75	8.5	35	19.5	35	54.1	85	15/10/1954
19541016	289	31.2	35	18.5	35	6.5	25	10.3	75	21.3	35	20.6	35	45.3	96.8	16/10/1954
19541017	290	32.9	35	21.4	35	1	25	10.3	75	20.4	35	24.9	35	49.8	97.7	17/10/1954
19541018	291	33	35	22.2	35	0.5	25	10.4	75	23.5	35	18.1	35	36	67.7	18/10/1954
19541019	292	33	35	19.4	35	0	25	10.4	75	26.7	35	10.6	35	21.1	47.1	19/10/1954
19541020	293	30.6	35	19	35	0	25	10.4	75	18.6	35	10.4	35	23.7	47.4	20/10/1954
19541021	294	32.1	35	18.3	35	3.1	25	10.4	75	23.3	35	15.6	35	32.6	74.2	21/10/1954
19541022	295	33	35	19	35	3.2	25	10.4	75	27.2	35	19.4	35	38.6	88.3	22/10/1954

19541023	296	34.4	35	20.8	35	0	25	10.2	75	25.8	35	21.5	35	39.5	87.6	23/10/1954
19541024	297	34.7	35	22.4	35	0	25	10.3	75	23.5	35	15.8	35	28.6	58.3	24/10/1954
19541025	298	32.6	35	21.9	35	0	25	10.6	75	18.5	35	18.4	35	37.4	70	25/10/1954
19541026	299	32.6	35	20.7	35	1.8	25	10.9	75	20.6	35	18.4	35	37.4	75.4	26/10/1954
19541027	300	35.3	35	20.5	35	0	25	10.8	75	23	35	16.1	35	28.2	66.8	27/10/1954
19541028	301	33.7	35	20.1	35	0	25	10.8	75	28.6	35	14.1	35	27	60	28/10/1954
19541029	302	35.8	35	19	35	0	25	11	75	29.8	35	11.2	35	19.1	51	29/10/1954
19541030	303	38.2	35	19.5	35	0	25	10.9	75	29.7	35	10.9	35	16.3	48.1	30/10/1954
19541031	304	38.2	35	22	35	0	25	10.8	75	29.9	35	13	35	19.4	49.2	31/10/1954
19541101	305	36.5	35	21.7	35	0	25	11	75	27.9	35	13.1	35	21.5	50.5	1/11/1954
19541102	306	35.7	35	22.6	35	0	25	10.9	75	27.4	35	11.5	35	19.7	42	2/11/1954
19541103	307	37.8	35	22.7	35	0	25	10.7	75	27.3	35	13.1	35	20	47.5	3/11/1954
19541104	308	38.6	35	20.4	35	0.1	25	10.4	75	29.5	35	10.7	35	15.6	44.7	4/11/1954
19541105	309	39.5	35	22.5	35	0	25	10	75	30.5	35	10.2	35	14.2	37.4	5/11/1954
19541106	310	40.5	35	21.4	35	0	25	10.2	75	30.6	35	11.1	35	14.7	43.6	6/11/1954
19541107	311	41.9	35	22.1	35	0.1	25	10.2	75	29.7	35	11.3	35	13.9	42.5	7/11/1954
19541108	312	40.9	35	25.4	35	0	25	10.2	75	26	35	15	35	19.4	46.3	8/11/1954
19541109	313	35.2	35	25.7	35	0.8	25	10	75	24.5	35	13	35	22.9	39.4	9/11/1954
19541110	314	34.7	35	19.3	35	0	25	10.1	75	30.4	35	8.2	35	14.8	36.6	10/11/1954
19541111	315	37.1	35	15.9	35	4.9	25	9.8	75	31.2	35	8.2	35	13	45.4	11/11/1954
19541112	316	40.6	35	18.5	35	0	25	9.7	75	30.6	35	12.3	35	16.1	57.8	12/11/1954
19541113	317	40.8	35	23.2	35	0	25	9.9	75	30.1	35	11.1	35	14.4	39	13/11/1954
19541114	318	38.1	35	24.1	35	0	25	9.9	75	28.3	35	8	35	12	26.7	14/11/1954
19541115	319	37.2	35	25.1	35	0	25	10	75	23	35	12.7	35	20	39.9	15/11/1954
19541116	320	37.8	35	21.7	35	0	25	10	75	27.8	35	10.6	35	16.2	40.9	16/11/1954
19541117	321	40.5	35	22.9	35	0	25	10.1	75	24.7	35	6.9	35	9.1	24.7	17/11/1954
19541118	322	40.4	35	23.4	35	0	25	10	75	26.1	35	16.3	35	21.6	56.7	18/11/1954
19541119	323	38.5	35	25.9	35	0	25	10.1	75	26.7	35	16.4	35	24.1	49.1	19/11/1954
19541120	324	37.7	35	25.2	35	0.2	25	10.3	75	21.4	35	16.9	35	25.9	52.7	20/11/1954
19541121	325	35.5	35	22.6	35	0	25	10.5	75	29.2	35	7.2	35	12.5	26.3	21/11/1954
19541122	326	35.3	35	19	35	0	25	10.3	75	27.1	35	6.6	35	11.5	30.1	22/11/1954
19541123	327	36.7	35	19.6	35	0	25	10.3	75	29.1	35	5.2	35	8.4	22.8	23/11/1954
19541124	328	37.7	35	21.6	35	0	25	10.4	75	30.2	35	9.3	35	14.3	36.1	24/11/1954
19541125	329	38.3	35	21.9	35	0.3	25	10.2	75	29.5	35	10.6	35	15.7	40.4	25/11/1954
19541126	330	38.3	35	23.5	35	0	25	9.9	75	28.7	35	13.6	35	20.2	47	26/11/1954
19541127	331	38.3	35	22.8	35	10.3	25	10.1	75	22.7	35	14.5	35	21.5	52.3	27/11/1954
19541128	332	38.3	35	23.8	35	0	25	10.3	75	24.6	35	14.1	35	20.9	47.8	28/11/1954
19541129	333	37	35	22.9	35	1	25	10.3	75	26	35	14.5	35	23.1	51.9	29/11/1954
19541130	334	36.6	35	25.2	35	0.1	25	10.5	75	23.8	35	15.3	35	24.9	47.7	30/11/1954
19541201	335	32.1	35	22.9	35	11.3	25	10.8	75	15.9	35	20.5	35	42.9	73.4	1/12/1954
19541202	336	32.9	35	22.2	35	10.3	25	11.1	75	19.2	35	18.9	35	37.8	70.6	2/12/1954
19541203	337	35	35	22.8	35	0.4	25	11.1	75	24.5	35	20.3	35	36.1	73.2	3/12/1954
19541204	338	33.6	35	21.2	35	6.5	25	11.3	75	23.7	35	23.2	35	44.6	92.2	4/12/1954
19541205	339	36.2	35	22.7	35	0	25	11.1	75	26.6	35	21.6	35	36	78.3	5/12/1954
19541206	340	37.5	35	22.7	35	0	25	10.6	75	26.3	35	15.5	35	24	56.2	6/12/1954
19541207	341	37.1	35	22.8	35	0.7	25	9.8	75	25.9	35	18.2	35	28.8	65.6	7/12/1954
19541208	342	35.5	35	21.8	35	0.6	25	9.3	75	23.7	35	16.2	35	28	62.1	8/12/1954
19541209	343	35.7	35	23.4	35	0.1	25	9.2	75	23.4	35	19.4	35	33.2	67.4	9/12/1954
19541210	344	32.3	35	22.7	35	2.2	25	9.4	75	13.1	35	20.1	35	41.6	72.9	10/12/1954
19541211	345	34.3	35	22.1	35	25.2	25	9.3	75	20.5	35	21.5	35	39.7	80.9	11/12/1954
19541212	346	35.8	35	22.5	35	0	25	9.2	75	20.9	35	19	35	32.3	69.7	12/12/1954
19541213	347	36.5	35	22.2	35	0	25	9.4	75	27.3	35	16.9	35	27.7	63.2	13/12/1954
19541214	348	37.8	35	23	35	0	25	9.5	75	29.5	35	13.4	35	20.4	47.7	14/12/1954
19541215	349	37.9	35	23.1	35	0	25	9.2	75	28.7	35	7.8	35	11.8	27.6	15/12/1954
19541216	350	37.8	35	22	35	0	25	9.6	75	28.1	35	5.5	35	8.4	20.8	16/12/1954
19541217	351	38.1	35	21.3	35	0	25	9.7	75	28	35	16.4	35	24.6	64.8	17/12/1954
19541218	352	38.3	35	23.6	35	0	25	9.5	75	26.7	35	12.6	35	18.7	43.3	18/12/1954
19541219	353	35.2	35	22.3	35	0	25	9.5	75	21.8	35	16.7	35	29.4	62	19/12/1954
19541220	354	33.8	35	24.2	35	0	25	9.5	75	17.3	35	16.7	35	31.7	55.3	20/12/1954
19541221	355	36.4	35	22.5	35	0	25	9.6	75	30.7	35	13	35	21.4	47.7	21/12/1954
19541222	356	37	35	21.5	35	0	25	9.8	75	28.8	35	11.3	35	18	44.1	22/12/1954
19541223	357	37.8	35	22.5	35	0	25	9.7	75	26.2	35	11.6	35	17.7	42.6	23/12/1954
19541224	358	37.7	35	23.8	35	0	25	9.3	75	29.2	35	13.5	35	20.7	45.8	24/12/1954
19541225	359	38.9	35	23.8	35	0	25	8.9	75	30.5	35	12.9	35	18.5	43.8	25/12/1954
19541226	360	39.4	35	23.5	35	0	25	8.9	75	30.1	35	12.4	35	17.4	42.8	26/12/1954
19541227	361	40.3	35	24.1	35	0	25	8.5	75	30.8	35	16.9	35	22.5	56.3	27/12/1954
19541228	362	40	35	24.8	35	0	25	8.3	75	29.4	35	14	35	19	44.7	28/12/1954
19541229	363	40.4	35	26.6	35	0	25	8.6	75	29	35	15.5	35	20.6	44.5	29/12/1954
19541230	364	41.2	35	25	35	0.9	25	8.9	75	29.8	35	15.8	35	20.1	49.9	30/12/1954
19541231	365	40.4	35	27.8	35	0	25	8.4	75	25.2	35	18.1	35	24	48.5	31/12/1954
19550101	1	40.1	35	25.3	35	0	25	8.7	75	27.8	35	19	35	25.6	58.9	1/01/1955
19550102	2	39.2	35	26.8	35	0	25	8.7	75	27.4	35	19	35	26.9	53.9	2/01/1955
19550103	3	38.8	35	25.7	35	1.4	25	8.5	75	25.5	35	20.3	35	29.3	61.5	3/01/1955
19550104	4	37.8	35	23.8	35	21.1	25	8.8	75	28.3	35	17.1	35	26.1	58	4/01/1955
19550105	5	39.4	35	24.5	35	0	25	8.6	75	29.1	35	13.7	35	19.2	44.6	5/01/1955
19550106	6	39	35	24.3	35	0	25	8.6	75	27.9	35	24.3	35	34.7	80	6/01/1955
19550107	7	40.7	35	24.4	35	0	25	8.6	75	28.6	35	15.7	35	20.5	51.4	7/01/1955
19550108	8	40.1	35	24.2	35	0	25	9	75	28.1	35	8.4	35	11.3	27.8	8/01/1955
19550109	9	38	35	24	35	0	25	9.1	75	26.3	35	22.9	35	34.6	76.8	9/01/1955
19550110	10	38.5	35	23.2	35	2.7	25	9.2	75	26.4	35	19	35	27.9	66.8	10/01/1955
19550111	11	37.7	35	23.7	35	1	25	9.2	75	24.8	35	20.1	35	30.8	68.6	11/01/1955
19550112	12	39.4	35	24	35	0	25	9.1	75	25.8	35	14	35	19.6	46.9	12/01/1955
19550113	13	40.4	35	24	35	0	25									

19550114	14	39.8	35	22.9	35	0	25	9.1	75	28	35	4.9	35	6.7	17.6	14/01/1955
19550115	15	37.8	35	23.6	35	0	25	9.1	75	20.2	35	18.7	35	28.5	64.2	15/01/1955
19550116	16	38	35	22.4	35	0	25	9.3	75	28.1	35	17.8	35	26.9	65.7	16/01/1955
19550117	17	39.4	35	24.8	35	0	25	9.4	75	27.5	35	19.5	35	27.3	62.3	17/01/1955
19550118	18	40.2	35	25.5	35	0	25	9.4	75	26.4	35	20.2	35	27.1	61.9	18/01/1955
19550119	19	40.6	35	26.4	35	0	25	9.2	75	25.3	35	20.5	35	26.9	59.6	19/01/1955
19550120	20	40.8	35	26.2	35	0	25	9.3	75	26.4	35	20.2	35	26.2	59.4	20/01/1955
19550121	21	37.3	35	23.5	35	0.1	25	9.3	75	23.8	35	21.8	35	34.2	75.3	21/01/1955
19550122	22	36.3	35	22.5	35	1.4	25	9.1	75	24.7	35	22.2	35	36.8	81.5	22/01/1955
19550123	23	37.1	35	22.8	35	7.7	25	9.1	75	25	35	21.1	35	33.4	76	23/01/1955
19550124	24	37.6	35	23.5	35	1.1	25	8.7	75	24.4	35	20.4	35	31.5	70.5	24/01/1955
19550125	25	37.4	35	24.5	35	1.2	25	8.7	75	24.1	35	22.9	35	35.7	74.5	25/01/1955
19550126	26	36.6	35	23	35	4.6	25	8.6	75	23.4	35	25	35	40.7	89	26/01/1955
19550127	27	35.9	35	22.6	35	0.3	25	8.8	75	23.9	35	22.8	35	38.6	83.2	27/01/1955
19550128	28	35.4	35	23.4	35	1.2	25	8.9	75	17.4	35	25.3	35	44	87.9	28/01/1955
19550129	29	37.2	35	24.5	35	1	25	9.3	75	23.3	35	23.9	35	37.7	77.8	29/01/1955
19550130	30	37.4	35	24.8	35	0.2	25	9.3	75	24.2	35	28.1	35	43.8	89.8	30/01/1955
19550131	31	37.8	35	23.6	35	2	25	9.2	75	26.6	35	18.1	35	27.6	62.2	31/01/1955
19550201	32	37.3	35	22.4	35	0	25	9.2	75	29.2	35	10.3	35	16.1	38	1/02/1955
19550202	33	38	35	22.7	35	0	25	9	75	27.6	35	13.7	35	20.7	49.7	2/02/1955
19550203	34	38	35	23.9	35	0	25	8.8	75	26.6	35	19.6	35	29.6	66.1	3/02/1955
19550204	35	37.6	35	24.7	35	0	25	8.4	75	25.5	35	21.2	35	32.7	68.2	4/02/1955
19550205	36	38.6	35	24.8	35	0	25	8.6	75	24.2	35	22.2	35	32.4	70.9	5/02/1955
19550206	37	37.2	35	24.5	35	0.1	25	8.7	75	24.3	35	26.3	35	41.5	85.6	6/02/1955
19550207	38	36	35	23.9	35	10.2	25	8.8	75	19.6	35	25.9	35	43.6	87.4	7/02/1955
19550208	39	30	35	23	35	46.6	25	8.9	75	15.4	35	22.5	35	53	80.1	8/02/1955
19550209	40	29.2	35	22.9	35	73.1	25	8.7	75	13.7	35	26.8	35	66.1	96	9/02/1955
19550210	41	30.9	35	21.9	35	101.6	25	8.5	75	14.4	35	25.1	35	56.2	95.6	10/02/1955
19550211	42	31.7	35	22.5	35	10.4	25	8.5	75	15.9	35	27.8	35	59.5	100	11/02/1955
19550212	43	31.8	35	22.8	35	23.6	25	8.3	75	14.8	35	27.4	35	58.3	98.8	12/02/1955
19550213	44	31.8	35	23.4	35	6	25	8	75	16.5	35	26	35	55.3	90.4	13/02/1955
19550214	45	33.8	35	22.3	35	0	25	8	75	25.7	35	23.2	35	44.1	86.2	14/02/1955
19550215	46	35.2	35	23.4	35	0	25	8	75	24.5	35	26.1	35	45.9	90.7	15/02/1955
19550216	47	36.2	35	24.7	35	0	25	8.1	75	22.8	35	26.2	35	43.6	84.2	16/02/1955
19550217	48	37.2	35	26.3	35	0	25	8.4	75	23.9	35	26.2	35	41.3	76.6	17/02/1955
19550218	49	37.5	35	26.4	35	0.4	25	8.7	75	22.8	35	27.2	35	42.2	79	18/02/1955
19550219	50	36.5	35	25.4	35	0.5	25	8.8	75	18.8	35	24.5	35	40.1	75.5	19/02/1955
19550220	51	36.1	35	24.1	35	8.8	25	8.9	75	25.6	35	26.2	35	43.9	87.3	20/02/1955
19550221	52	33.2	35	23.3	35	28.8	25	9.1	75	21.5	35	24.3	35	47.8	85	21/02/1955
19550222	53	32.8	35	23.6	35	2.5	25	8.9	75	13.7	35	29.4	35	59.1	100	22/02/1955
19550223	54	31.8	35	23.3	35	41.2	25	8.9	75	18	35	26	35	55.3	90.9	23/02/1955
19550224	55	33.4	35	24.4	35	0	25	9	75	21.1	35	25.3	35	49.2	82.8	24/02/1955
19550225	56	33.6	35	24.1	35	0	25	7.8	75	19.4	35	23.4	35	45	78	25/02/1955
19550226	57	34.4	35	22.6	35	0	25	7.3	75	24.5	35	25.7	35	47.2	93.8	26/02/1955
19550227	58	32.8	35	22.8	35	0	25	6.6	75	18	35	22.6	35	45.4	81.5	27/02/1955
19550228	59	30.7	35	23.2	35	7.1	25	8.4	75	15.8	35	26.4	35	59.8	92.9	28/02/1955
19550301	60	30.5	35	23	35	18.8	25	6.6	75	11.3	35	29.1	35	66.7	100	1/03/1955
19550302	61	32.4	35	23.7	35	1.2	25	6.3	75	15.9	35	29.2	35	60	99.7	2/03/1955
19550303	62	33.3	35	23.8	35	5.3	25	6.5	75	20	35	28.4	35	55.5	96.4	3/03/1955
19550304	63	33.2	35	24.2	35	0	25	6.8	75	19.4	35	25.9	35	50.9	85.8	4/03/1955
19550305	64	33.6	35	23.7	35	0	25	7	75	26.8	35	21.8	35	41.9	74.4	5/03/1955
19550306	65	34.3	35	22.6	35	0	25	7.1	75	23	35	19.4	35	35.9	70.8	6/03/1955
19550307	66	35.3	35	23.7	35	0	25	7.1	75	20.8	35	19.6	35	34.3	66.9	7/03/1955
19550308	67	34.3	35	24	35	0	25	7.3	75	18.2	35	16.5	35	30.5	55.3	8/03/1955
19550309	68	32.9	35	23.3	35	0	25	7.3	75	18.6	35	14.8	35	29.6	51.8	9/03/1955
19550310	69	31.5	35	23.2	35	0	25	7.5	75	14.8	35	20.3	35	43.9	71.4	10/03/1955
19550311	70	28	35	23.1	35	0.4	25	7.5	75	9.7	35	21.1	35	55.8	74.7	11/03/1955
19550312	71	31.3	35	23.5	35	1.9	25	7.7	75	15.4	35	21.6	35	47.3	74.6	12/03/1955
19550313	72	32.6	35	23.8	35	0.2	25	7.9	75	17.1	35	21.8	35	44.3	74	13/03/1955
19550314	73	33.2	35	23.3	35	0	25	8	75	20.5	35	19.5	35	38.3	68.2	14/03/1955
19550315	74	33.6	35	21.7	35	0	25	8	75	23.6	35	16.9	35	32.5	65.1	15/03/1955
19550316	75	33.4	35	21.7	35	0	25	8	75	18	35	19	35	36.9	73.2	16/03/1955
19550317	76	28.7	35	20.6	35	0	25	7.8	75	11.1	35	16.6	35	42.2	68.4	17/03/1955
19550318	77	28.6	35	21.1	35	4.9	25	7.8	75	16.7	35	20.7	35	52.9	82.8	18/03/1955
19550319	78	32.8	35	20.8	35	1.6	25	7.8	75	21.1	35	25.8	35	51.9	100	19/03/1955
19550320	79	33.6	35	21.9	35	0.1	25	7.9	75	20.4	35	25.5	35	49	97.1	20/03/1955
19550321	80	31.2	35	23.5	35	0	25	7.9	75	18	35	24.7	35	54.4	85.3	21/03/1955
19550322	81	32.4	35	22.6	35	0	25	8.2	75	22	35	20.4	35	41.9	74.4	22/03/1955
19550323	82	33.2	35	20.8	35	0	25	8.3	75	24.1	35	16.3	35	32	66.4	23/03/1955
19550324	83	32.4	35	20.9	35	0	25	8.3	75	25.2	35	16	35	32.9	64.8	24/03/1955
19550325	84	32.2	35	20.5	35	0	25	8.1	75	24.4	35	16.9	35	35.1	70.1	25/03/1955
19550326	85	32.9	35	19.5	35	0	25	8.2	75	24.9	35	13.7	35	27.4	60.5	26/03/1955
19550327	86	34.6	35	19.9	35	0	25	8	75	24.1	35	14.1	35	25.6	60.7	27/03/1955
19550328	87	35.1	35	20	35	0	25	7.8	75	25	35	14.1	35	24.9	60.3	28/03/1955
19550329	88	34.9	35	20.1	35	0	25	7.9	75	24.2	35	13.2	35	23.6	56.1	29/03/1955
19550330	89	36.1	35	20.7	35	0	25	8	75	23.8	35	15	35	25.1	61.5	30/03/1955
19550331	90	37.3	35	22.2	35	0	25	7.7	75	21.6	35	21.3	35	33.4	79.6	31/03/1955
19550401	91	37	35	22.4	35	0	25	7.6	75	22.4	35	18	35	28.7	66.5	1/04/1955
19550402	92	35	35	21.5	35	0	25	7.6	75	23.8	35	16.2	35	28.8	63.2	2/04/1955
19550403	93	33.4	35	19.5	35	0	25	7.4	75	24.7	35	10.9	35	21.2	48.1	3/04/1955
19550404	94	32	35	16.2	35	0	25	7.5	75	24.5	35	10.5	35	22.1	57.1	4/04/1955
19550405	95	32.8	35	15.9	35	0	25	7.6	75	23.5	35	10.4	35	20.9	57.6	5/04/1955
19550406	96	31.4	35	16.5	35	0	25	7.8	75	18.8	35	12.5	35	27.2		

19550407	97	32.2	35	20.1	35	0	25	7.6	75	19.3	35	10.8	35	22.5	45.9	7/04/1955
19550408	98	31.7	35	19.5	35	1	25	7.5	75	17	35	19.2	35	41.1	84.7	8/04/1955
19550409	99	31	35	20.2	35	20.5	25	7.4	75	20.6	35	20.2	35	45	85.4	9/04/1955
19550410	100	32.4	35	18.1	35	0	25	7.5	75	19.5	35	20.5	35	42.2	98.8	10/04/1955
19550411	101	32.8	35	21.1	35	0	25	7.4	75	20.9	35	20.4	35	41	81.6	11/04/1955
19550412	102	32.7	35	21	35	0	25	7.4	75	21.7	35	18.9	35	38.2	76	12/04/1955
19550413	103	33.6	35	21.1	35	0	25	7.4	75	22.1	35	19.4	35	37.3	77.6	13/04/1955
19550414	104	33.5	35	19.7	35	0	25	7.4	75	21.5	35	17.2	35	33.2	75	14/04/1955
19550415	105	32.9	35	19.9	35	0	25	7.3	75	22.7	35	15.9	35	31.8	68.5	15/04/1955
19550416	106	32.9	35	19.5	35	0	25	7.5	75	21.8	35	11.6	35	23.2	51.2	16/04/1955
19550417	107	33.8	35	18.3	35	0	25	7.5	75	22.1	35	16.9	35	32.1	80.4	17/04/1955
19550418	108	34.3	35	19.6	35	0	25	7.4	75	18.6	35	12	35	22.2	52.6	18/04/1955
19550419	109	32.8	35	21.9	35	0	25	7.5	75	16.4	35	20	35	40.2	76.1	19/04/1955
19550420	110	30	35	22.9	35	3	25	7.2	75	11.2	35	20.6	35	48.6	73.8	20/04/1955
19550421	111	25.3	35	22.3	35	1.5	25	6.9	75	6.8	35	23.3	35	72.3	86.6	21/04/1955
19550422	112	30.6	35	20.3	35	6.6	25	6.5	75	17.9	35	21.7	35	49.4	91.1	22/04/1955
19550423	113	31.3	35	19.4	35	0	25	6.3	75	20	35	20.4	35	44.6	90.6	23/04/1955
19550424	114	32.7	35	19.2	35	0	25	6.2	75	19.3	35	16.9	35	34.2	76	24/04/1955
19550425	115	32.7	35	21.4	35	0	25	6.4	75	16.1	35	20.3	35	41	79.7	25/04/1955
19550426	116	28.1	35	21.7	35	1	25	6.4	75	11.1	35	18.2	35	47.9	70.1	26/04/1955
19550427	117	20.9	35	17.4	35	7.3	25	6.4	75	9	35	17.1	35	69.2	86.1	27/04/1955
19550428	118	25.3	35	14.3	35	1.9	25	6.6	75	15.6	35	12.9	35	40	79.2	28/04/1955
19550429	119	27	35	15.2	35	0	25	6.6	75	19.2	35	7.2	35	20.2	41.7	29/04/1955
19550430	120	28.2	35	12.1	35	0	25	6.6	75	20.7	35	8.6	35	22.5	61	30/04/1955
19550501	121	29.7	35	14.6	35	0	25	6.6	75	20.5	35	10.1	35	24.2	60.8	1/05/1955
19550502	122	29.2	35	11.9	35	0	25	6.5	75	20.3	35	13.1	35	32.3	94.1	2/05/1955
19550503	123	29.2	35	13.6	35	0	25	6.4	75	20	35	10.9	35	26.9	70	3/05/1955
19550504	124	27.5	35	15.1	35	0	25	6.3	75	19.4	35	11.1	35	30.2	64.7	4/05/1955
19550505	125	26.4	35	12.7	35	0	25	6.3	75	20.8	35	8.7	35	25.3	59.3	5/05/1955
19550506	126	25.6	35	8.9	35	0	25	6.3	75	20.2	35	7.9	35	24.1	69.3	6/05/1955
19550507	127	25.2	35	10.9	35	0	25	6.4	75	20.7	35	6.6	35	20.6	50.6	7/05/1955
19550508	128	27.6	35	10.8	35	0	25	6.4	75	20.1	35	8	35	21.7	61.8	8/05/1955
19550509	129	30.7	35	15.7	35	0	25	6.4	75	19.7	35	11.3	35	25.6	63.4	9/05/1955
19550510	130	30.5	35	19	35	0	25	6.2	75	19.3	35	14.8	35	33.9	67.4	10/05/1955
19550511	131	30.5	35	17.5	35	0	25	6.1	75	19.8	35	15.8	35	36.2	79	11/05/1955
19550512	132	31.5	35	16.6	35	0	25	6	75	18.9	35	13.8	35	29.9	73.1	12/05/1955
19550513	133	29.8	35	17.1	35	0	25	5.8	75	8.3	35	11.5	35	27.4	59	13/05/1955
19550514	134	24.1	35	14.3	35	0	25	5.8	75	16.2	35	6.8	35	22.7	41.7	14/05/1955
19550515	135	26.5	35	10.9	35	0	25	5.7	75	17.8	35	7.9	35	22.8	60.6	15/05/1955
19550516	136	26	35	14.3	35	0	25	5.8	75	15.2	35	7.4	35	22	45.4	16/05/1955
19550517	137	25.4	35	11.4	35	0	25	5.7	75	11.5	35	7.4	35	22.8	54.9	17/05/1955
19550518	138	19.6	35	13.6	35	0	25	5.5	75	8.6	35	5.7	35	25	36.6	18/05/1955
19550519	139	21.9	35	12.4	35	0	25	5.5	75	16.4	35	4.5	35	17.1	31.3	19/05/1955
19550520	140	24	35	10.6	35	0	25	5.4	75	15.9	35	6.5	35	21.8	50.9	20/05/1955
19550521	141	26	35	13.6	35	1.1	25	5.2	75	11.9	35	7.1	35	21.1	45.6	21/05/1955
19550522	142	26.3	35	13.7	35	1.8	25	5.3	75	12.6	35	9.4	35	27.5	60	22/05/1955
19550523	143	19.6	35	16.6	35	40.4	25	5.3	75	7.4	35	18.7	35	82	99	23/05/1955
19550524	144	17.8	35	17.1	35	43.3	25	5.3	75	5.3	35	18.4	35	90.3	94.4	24/05/1955
19550525	145	26.1	35	17	35	39.5	25	5.3	75	8.1	35	20.7	35	61.2	100	25/05/1955
19550526	146	23.3	35	14.2	35	0.6	25	5.2	75	16.6	35	15	35	52.5	92.7	26/05/1955
19550527	147	24.1	35	11.9	35	0	25	5.2	75	18.5	35	13.8	35	46	99.1	27/05/1955
19550528	148	23.9	35	9.9	35	0	25	5.2	75	18.6	35	12.2	35	41.1	100	28/05/1955
19550529	149	27.4	35	10.5	35	0	25	5.3	75	18.5	35	13.3	35	36.4	100	29/05/1955
19550530	150	27.2	35	13.6	35	0	25	5.2	75	18.6	35	15.2	35	42.1	97.7	30/05/1955
19550531	151	26.7	35	14.3	35	0	25	5.2	75	18.5	35	13.3	35	38	81.7	31/05/1955
19550601	152	27.8	35	13	35	0	25	5.1	75	18.2	35	12.4	35	33.2	82.8	1/06/1955
19550602	153	29.6	35	13.1	35	0	25	5	75	17.9	35	14.8	35	35.7	98.2	2/06/1955
19550603	154	23.3	35	14	35	0	25	5	75	16.1	35	10.5	35	36.7	65.7	3/06/1955
19550604	155	22.8	35	11.6	35	0	25	4.9	75	16.6	35	10.2	35	36.8	74.7	4/06/1955
19550605	156	21.7	35	10.6	35	0	25	5	75	16.5	35	8.9	35	34.3	69.7	5/06/1955
19550606	157	21.2	35	10.7	35	0	25	5.1	75	11	35	8.4	35	33.4	65.3	6/06/1955
19550607	158	18.1	35	12.7	35	0	25	5	75	5.3	35	8.5	35	40.9	57.9	7/06/1955
19550608	159	18.4	35	13.3	35	0.2	25	5	75	5	35	13.1	35	61.9	85.8	8/06/1955
19550609	160	20.9	35	15.4	35	0.8	25	5.1	75	6	35	16.1	35	65.2	92.1	9/06/1955
19550610	161	24.9	35	14.7	35	2.4	25	4.9	75	15.1	35	15.1	35	48	90.3	10/06/1955
19550611	162	25.9	35	15.7	35	0	25	4.9	75	15.9	35	16.1	35	48.2	90.3	11/06/1955
19550612	163	27.1	35	16.9	35	0	25	5	75	15.4	35	16.2	35	45.2	84.2	12/06/1955
19550613	164	27.7	35	16.8	35	0	25	4.8	75	17.6	35	16	35	43.1	83.7	13/06/1955
19550614	165	26.4	35	15	35	0	25	4.8	75	17.4	35	15.4	35	44.8	90.4	14/06/1955
19550615	166	25.9	35	14.6	35	0	25	4.8	75	17.5	35	12.5	35	37.4	75.3	15/06/1955
19550616	167	27	35	13.2	35	0	25	4.8	75	14.2	35	13.1	35	36.8	86.4	16/06/1955
19550617	168	27.6	35	13.4	35	0	25	4.8	75	17	35	14	35	37.9	91.1	17/06/1955
19550618	169	28.1	35	14.8	35	0	25	4.8	75	15.7	35	16	35	42.1	95.1	18/06/1955
19550619	170	28.4	35	15	35	0	25	4.9	75	16.1	35	16	35	41.4	93.9	19/06/1955
19550620	171	28.5	35	16.6	35	0	25	5	75	16.9	35	15.5	35	39.8	82.1	20/06/1955
19550621	172	28.8	35	15.3	35	0	25	5.1	75	17.8	35	15	35	37.9	86.3	21/06/1955
19550622	173	29.2	35	15.1	35	0	25	5.1	75	17.4	35	15.4	35	38	89.8	22/06/1955
19550623	174	25.7	35	14.5	35	0	25	5.2	75	17.2	35	11.9	35	36	72.1	23/06/1955
19550624	175	24.3	35	11.3	35	0	25	5.2	75	17	35	9.4	35	31	70.2	24/06/1955
19550625	176	22.1	35	10.8	35	0	25	5.1	75	17.3	35	7.2	35	27.1	55.6	25/06/1955
19550626	177	23.3	35	8.7	35	0	25	5.1	75	17.5	35	8	35	28	71.2	26/06/1955
19550627	178	25	35	8.4	35	0	25	5	75	16.3	35	6.9	35	21.8	62.6	27/06/1955
19550628	179	27.1	35	13.4	35	0	25	5	75	15.2	35	8.3	35	23.1	54	28/06/1

19550629	180	23.7	35	11.7	35	0	25	5.1	75	15.8	35	10.2	35	34.8	74.2	29/06/1955
19550630	181	21.6	35	9.3	35	0	25	5.1	75	16.3	35	6.8	35	26.4	58.1	30/06/1955
19550701	182	21.2	35	7.9	35	0	25	4.9	75	16.9	35	6.6	35	26.2	62	1/07/1955
19550702	183	21.9	35	8.6	35	0	25	4.9	75	18.1	35	4.8	35	18.3	43	2/07/1955
19550703	184	22.5	35	7.7	35	0	25	5	75	18.4	35	5.2	35	19.1	49.5	3/07/1955
19550704	185	24.1	35	7.1	35	0	25	4.9	75	18.1	35	7.5	35	25	74.4	4/07/1955
19550705	186	25.1	35	9.4	35	0	25	4.9	75	17.4	35	10.4	35	32.6	88.2	5/07/1955
19550706	187	26	35	10.8	35	0	25	5	75	17.6	35	10	35	29.8	77.3	6/07/1955
19550707	188	25.4	35	10.5	35	0	25	5	75	18.2	35	9.3	35	28.7	73.3	7/07/1955
19550708	189	24.1	35	10.1	35	0	25	5.1	75	18.9	35	7.4	35	24.7	59.9	8/07/1955
19550709	190	23.7	35	10	35	0	25	5.1	75	18.6	35	5.1	35	17.4	41.6	9/07/1955
19550710	191	24.1	35	9.3	35	0	25	5.2	75	17.8	35	7	35	23.3	59.8	10/07/1955
19550711	192	25.5	35	9.4	35	0	25	5.1	75	18.2	35	7.2	35	22.1	61.1	11/07/1955
19550712	193	27.8	35	13	35	0	25	5.1	75	16.6	35	11.5	35	30.8	76.8	12/07/1955
19550713	194	27.5	35	16.6	35	1.9	25	5.1	75	14	35	18.3	35	49.9	96.9	13/07/1955
19550714	195	21.5	35	13.1	35	7.3	25	5.1	75	13.4	35	10.1	35	39.4	67	14/07/1955
19550715	196	19.5	35	10.1	35	0	25	5.1	75	18	35	7.7	35	34	62.3	15/07/1955
19550716	197	19.7	35	7.5	35	0	25	5.2	75	16.7	35	7	35	30.5	67.6	16/07/1955
19550717	198	20.9	35	7.1	35	0	25	5.3	75	18.9	35	6.4	35	25.9	63.5	17/07/1955
19550718	199	22.8	35	7.9	35	0	25	5.4	75	16.2	35	6.6	35	23.8	62	18/07/1955
19550719	200	25	35	10.4	35	0	25	5.5	75	17.9	35	7.1	35	22.4	56.3	19/07/1955
19550720	201	24.2	35	14.6	35	0	25	5.6	75	11.2	35	10.8	35	35.8	65	20/07/1955
19550721	202	23.6	35	15.7	35	3.7	25	5.6	75	11.4	35	15.5	35	53.2	87	21/07/1955
19550722	203	25.7	35	15.7	35	0.5	25	5.6	75	13.7	35	17.2	35	52.1	96.5	22/07/1955
19550723	204	27.1	35	14.4	35	0	25	5.6	75	15.9	35	12.7	35	35.4	77.5	23/07/1955
19550724	205	30.2	35	13.6	35	0	25	5.5	75	17.1	35	15.5	35	36.1	99.6	24/07/1955
19550725	206	31.9	35	15.6	35	0	25	5.6	75	18	35	18.6	35	39.3	100	25/07/1955
19550726	207	32.2	35	16.3	35	0	25	5.6	75	17.1	35	18.6	35	38.7	100	26/07/1955
19550727	208	31.2	35	17.8	35	0	25	5.7	75	17.9	35	20.6	35	45.3	100	27/07/1955
19550728	209	23.2	35	15.5	35	0	25	5.7	75	13	35	17.3	35	60.9	98.3	28/07/1955
19550729	210	21	35	12.3	35	0	25	5.7	75	18.9	35	8.4	35	33.8	58.8	29/07/1955
19550730	211	21.4	35	10.2	35	0	25	5.7	75	19	35	8.6	35	33.8	69.2	30/07/1955
19550731	212	20.7	35	7.5	35	0	25	5.7	75	20.2	35	7.2	35	29.5	69.5	31/07/1955
19550801	213	23.1	35	5.2	35	0	25	5.8	75	20.4	35	5.7	35	20.2	64.5	1/08/1955
19550802	214	26.5	35	7.6	35	0	25	5.8	75	20.8	35	5.6	35	16.2	53.7	2/08/1955
19550803	215	28.9	35	9.7	35	0	25	5.9	75	20.7	35	7.6	35	19.1	63.2	3/08/1955
19550804	216	30.3	35	11.9	35	0	25	6	75	20.4	35	10.6	35	24.6	76.1	4/08/1955
19550805	217	31.8	35	12.3	35	0	25	6	75	20.8	35	12.4	35	26.4	86.7	5/08/1955
19550806	218	30	35	13	35	0	25	6.1	75	20.5	35	13.9	35	32.8	92.9	6/08/1955
19550807	219	28.1	35	13.8	35	0	25	6.2	75	20.1	35	15.5	35	40.8	98.3	7/08/1955
19550808	220	27.7	35	12.3	35	0	25	6.3	75	19.8	35	8.8	35	23.7	61.6	8/08/1955
19550809	221	27.9	35	8	35	0	25	6.4	75	21.5	35	7.5	35	20	70	9/08/1955
19550810	222	29.3	35	10.9	35	0	25	6.4	75	21.1	35	8.6	35	21.1	66	10/08/1955
19550811	223	29.3	35	13.9	35	0	25	6.5	75	14.9	35	9.6	35	23.6	60.5	11/08/1955
19550812	224	28.4	35	12	35	0	25	6.6	75	20.7	35	11.1	35	28.7	79.2	12/08/1955
19550813	225	31.5	35	11.4	35	0	25	6.6	75	21.5	35	10.9	35	23.6	80.9	13/08/1955
19550814	226	32.4	35	12.2	35	0	25	6.6	75	21.3	35	9.7	35	19.9	68.3	14/08/1955
19550815	227	32.3	35	13.1	35	0	25	6.7	75	21.8	35	10.4	35	21.5	69	15/08/1955
19550816	228	31.2	35	14.5	35	0	25	6.6	75	21.6	35	14.8	35	32.6	89.7	16/08/1955
19550817	229	29.7	35	14.5	35	0	25	6.6	75	22	35	9.6	35	23	58.2	17/08/1955
19550818	230	31.1	35	13.2	35	0	25	6.7	75	22.5	35	10.9	35	24.1	71.9	18/08/1955
19550819	231	31.8	35	12.8	35	0	25	6.7	75	21.8	35	10.7	35	22.8	72.4	19/08/1955
19550820	232	28.8	35	15.6	35	0	25	6.8	75	14.1	35	14.1	35	35.6	79.6	20/08/1955
19550821	233	28.5	35	13.9	35	0	25	6.9	75	21.9	35	15.9	35	40.9	100	21/08/1955
19550822	234	30.3	35	12.5	35	0	25	6.9	75	22.9	35	9.5	35	22	65.6	22/08/1955
19550823	235	31.8	35	11.6	35	0	25	6.9	75	22.9	35	9.1	35	19.4	66.7	23/08/1955
19550824	236	33.1	35	15.4	35	0	25	7.1	75	22.2	35	12.4	35	24.5	70.9	24/08/1955
19550825	237	23.7	35	16	35	0	25	7.2	75	19	35	13	35	44.4	71.5	25/08/1955
19550826	238	26.9	35	13.3	35	0	25	7.2	75	22.8	35	7.3	35	20.6	47.8	26/08/1955
19550827	239	28.4	35	12.8	35	0	25	7.2	75	23.7	35	7	35	18.1	47.4	27/08/1955
19550828	240	28	35	11.5	35	0	25	7.3	75	23.5	35	7.2	35	19.1	53.1	28/08/1955
19550829	241	29.2	35	13.1	35	0	25	7.2	75	23.5	35	8	35	19.7	53.1	29/08/1955
19550830	242	28.7	35	15.2	35	0	25	7.2	75	23.1	35	10.1	35	25.7	58.5	30/08/1955
19550831	243	29	35	14.4	35	0	25	7.3	75	23.7	35	11.2	35	28	68.3	31/08/1955
19550901	244	29.6	35	14.9	35	0	25	7.5	75	20	35	11.5	35	27.7	67.9	1/09/1955
19550902	245	30.4	35	15.8	35	0	25	7.6	75	21.1	35	11.6	35	26.7	64.7	2/09/1955
19550903	246	30.7	35	16.5	35	0	25	7.8	75	19.8	35	13.2	35	29.9	70.4	3/09/1955
19550904	247	29.2	35	15.3	35	0	25	7.8	75	23.4	35	10.9	35	26.9	62.7	4/09/1955
19550905	248	28.8	35	13.2	35	0	25	7.9	75	24.6	35	9	35	22.7	59.4	5/09/1955
19550906	249	30.6	35	13	35	0	25	8	75	24.8	35	8.7	35	19.8	58.1	6/09/1955
19550907	250	32.4	35	12.9	35	0	25	8.1	75	24.8	35	8.1	35	16.7	54.5	7/09/1955
19550908	251	33.7	35	13.6	35	0	25	8.2	75	24.6	35	9.5	35	18.2	61	8/09/1955
19550909	252	32.5	35	14.6	35	0	25	8.2	75	24.7	35	9.5	35	19.4	57.2	9/09/1955
19550910	253	32.1	35	14.9	35	0	25	8.3	75	24.9	35	8.4	35	17.6	49.6	10/09/1955
19550911	254	32.7	35	15.4	35	0	25	8.3	75	25.1	35	9.4	35	19	53.8	11/09/1955
19550912	255	30.5	35	18.2	35	0	25	8.4	75	24.6	35	11.7	35	26.8	56	12/09/1955
19550913	256	28.4	35	15.9	35	0	25	8.4	75	25.1	35	9.7	35	25.1	53.7	13/09/1955
19550914	257	30.4	35	15.9	35	0	25	8.6	75	24.4	35	9.4	35	21.7	52.1	14/09/1955
19550915	258	31.9	35	16.9	35	0	25	8.7	75	23.1	35	12.9	35	27.3	67	15/09/1955
19550916	259	32.4	35	17.8	35	0	25	8.8	75	23.3	35	11.6	35	23.9	56.9	16/09/1955
19550917	260	31.7	35	18.8	35	0	25	8.8	75	23.6	35	10.1	35	21.6	46.6	17/09/1955
19550918	261	32.2	35	18.8	35	0	25	8.8	75	24.2	35	11	35	22.9	50.7	18/09/1955
19550919	262	32.3	35	17.9	35	0	25	8.7	75	25.4	35	10.2	35	21.1	49.8	19/09/1955

19550920	263	32.8	35	18.5	35	0	25	8.8	75	25.8	35	9.8	35	19.7	46	20/09/1955
19550921	264	34	35	19.5	35	0	25	8.8	75	25.5	35	12.2	35	22.9	53.8	21/09/1955
19550922	265	35	35	18.7	35	0	25	8.8	75	26.1	35	12.4	35	22.1	57.5	22/09/1955
19550923	266	31.3	35	17.6	35	0	25	9	75	24.6	35	13.3	35	29.1	66.1	23/09/1955
19550924	267	30.2	35	15.7	35	0	25	9.2	75	26.3	35	9.2	35	21.4	51.6	24/09/1955
19550925	268	33.2	35	14	35	0	25	9.1	75	26.1	35	6	35	11.8	37.6	25/09/1955
19550926	269	36.2	35	11.6	35	0	25	9.2	75	25.6	35	5.1	35	8.5	37.4	26/09/1955
19550927	270	34.5	35	17.1	35	0	25	9.4	75	26.5	35	7.4	35	13.5	38	27/09/1955
19550928	271	36	35	15.6	35	0	25	9.5	75	27.1	35	6.5	35	10.9	36.7	28/09/1955
19550929	272	38.2	35	16.6	35	0	25	9.4	75	27.5	35	5.1	35	7.6	27	29/09/1955
19550930	273	38.9	35	17.6	35	0	25	9.4	75	26.6	35	7.7	35	11.1	38.3	30/09/1955
19551001	274	40	35	20.2	35	0	25	9.6	75	27.5	35	9.9	35	13.4	41.8	1/10/1955
19551002	275	35.2	35	22.7	35	0	25	9.7	75	27.7	35	8.1	35	14.2	29.4	2/10/1955
19551003	276	33.7	35	16.5	35	0	25	9.6	75	27.8	35	7.5	35	14.3	40	3/10/1955
19551004	277	34.1	35	15.9	35	0	25	9.6	75	27.9	35	5.4	35	10.1	29.9	4/10/1955
19551005	278	34.6	35	17.5	35	0	25	9.8	75	27.7	35	12.5	35	22.7	62.5	5/10/1955
19551006	279	34.6	35	20.4	35	0	25	9.9	75	25.9	35	13.6	35	24.7	56.8	6/10/1955
19551007	280	28.5	35	20.2	35	0.2	25	10.1	75	21.6	35	18.2	35	46.8	76.9	7/10/1955
19551008	281	30.8	35	19.4	35	5	25	10.1	75	22.2	35	20.6	35	46.4	91.5	8/10/1955
19551009	282	35.4	35	17.1	35	0.1	25	10.2	75	26.8	35	12.8	35	22.3	65.7	9/10/1955
19551010	283	36.5	35	20.9	35	0	25	10.4	75	26.8	35	13.7	35	22.4	55.5	10/10/1955
19551011	284	38.9	35	18.6	35	0	25	10.2	75	27.2	35	11.7	35	16.8	54.6	11/10/1955
19551012	285	34.8	35	21.4	35	0	25	10.2	75	27.8	35	10.5	35	18.9	41.2	12/10/1955
19551013	286	36.3	35	18	35	0	25	10.2	75	28.7	35	7.9	35	13.1	38.3	13/10/1955
19551014	287	40	35	20.7	35	0	25	10.3	75	26	35	10.5	35	14.2	43	14/10/1955
19551015	288	38.1	35	24.3	35	0.1	25	10.2	75	24.9	35	15.6	35	23.4	51.4	15/10/1955
19551016	289	35.9	35	22.5	35	6.1	25	10.3	75	21.2	35	10.6	35	17.9	38.9	16/10/1955
19551017	290	37.8	35	22.7	35	0.1	25	10.3	75	20.9	35	17.4	35	26.5	63.1	17/10/1955
19551018	291	32.7	35	23	35	0	25	10.4	75	17.6	35	19.6	35	39.6	69.8	18/10/1955
19551019	292	32.8	35	22.5	35	0	25	10.4	75	20.8	35	18.5	35	37.2	67.9	19/10/1955
19551020	293	37.7	35	22.4	35	2.4	25	10.4	75	26.8	35	21.4	35	32.8	79	20/10/1955
19551021	294	38.9	35	25.1	35	0	25	10.4	75	27.2	35	16.5	35	23.7	51.8	21/10/1955
19551022	295	38.9	35	24.4	35	0	25	10.4	75	25.7	35	18.6	35	26.7	60.9	22/10/1955
19551023	296	37.9	35	25.5	35	0	25	10.2	75	27.5	35	18.9	35	28.7	57.9	23/10/1955
19551024	297	39.4	35	23.9	35	0	25	10.3	75	22.2	35	18	35	25.2	60.7	24/10/1955
19551025	298	35.3	35	23.5	35	0	25	10.6	75	17.2	35	21.9	35	38.3	75.7	25/10/1955
19551026	299	32	35	22.4	35	0.1	25	10.9	75	21.3	35	17.3	35	36.4	63.9	26/10/1955
19551027	300	32.7	35	19.1	35	0	25	10.8	75	28.8	35	11.6	35	23.5	52.5	27/10/1955
19551028	301	37.5	35	19.8	35	0	25	10.8	75	25.8	35	10.7	35	16.6	46.4	28/10/1955
19551029	302	35.9	35	22.8	35	0	25	11	75	16.4	35	15.3	35	25.9	55.1	29/10/1955
19551030	303	33.4	35	21.3	35	3.6	25	10.9	75	19.1	35	24	35	46.7	94.8	30/10/1955
19551031	304	33.5	35	20.9	35	15	25	10.8	75	22.4	35	11.6	35	22.4	47	31/10/1955
19551101	305	33.8	35	19.9	35	0	25	11	75	27.2	35	4.8	35	9.1	20.7	1/11/1955
19551102	306	29.3	35	20.5	35	0	25	10.9	75	15.4	35	7.3	35	17.9	30.3	2/11/1955
19551103	307	26.9	35	17.9	35	0.9	25	10.7	75	14.8	35	13.9	35	39.2	67.8	3/11/1955
19551104	308	32	35	15.2	35	0.1	25	10.4	75	28.5	35	14	35	29.4	81.1	4/11/1955
19551105	309	35	35	20.5	35	0	25	10	75	23.9	35	15.5	35	27.6	64.3	5/11/1955
19551106	310	35.3	35	21.9	35	0	25	10.2	75	24.2	35	17.3	35	30.3	65.9	6/11/1955
19551107	311	36.3	35	23.2	35	0	25	10.2	75	24.9	35	18.8	35	31.1	66.1	7/11/1955
19551108	312	37.3	35	23.3	35	0	25	10.2	75	24	35	14	35	21.9	49	8/11/1955
19551109	313	36.8	35	23	35	0.2	25	10	75	27	35	9.6	35	15.5	34.2	9/11/1955
19551110	314	37.6	35	20.8	35	0	25	10.1	75	23.4	35	11	35	17	44.8	10/11/1955
19551111	315	38.5	35	22.8	35	0	25	9.8	75	24.2	35	14.8	35	21.7	53.3	11/11/1955
19551112	316	37.8	35	21.9	35	0	25	9.7	75	28.2	35	4.8	35	7.3	18.3	12/11/1955
19551113	317	38.4	35	19.6	35	0	25	9.9	75	31.3	35	2.3	35	3.4	10.1	13/11/1955
19551114	318	40.1	35	20.5	35	0	25	9.9	75	31.2	35	8.8	35	11.9	36.5	14/11/1955
19551115	319	39.9	35	21.9	35	0	25	10	75	28.3	35	18.8	35	25.6	71.6	15/11/1955
19551116	320	40.9	35	25.1	35	0	25	10	75	27	35	20.1	35	26	63.1	16/11/1955
19551117	321	41.5	35	24	35	0	25	10.1	75	28.4	35	20.2	35	25.3	67.7	17/11/1955
19551118	322	41.6	35	25.2	35	0.1	25	10	75	28.9	35	18.9	35	23.5	59	18/11/1955
19551119	323	35.9	35	24.8	35	0	25	10.1	75	21.6	35	14.7	35	24.9	47	19/11/1955
19551120	324	35.9	35	22	35	0	25	10.3	75	25.4	35	11.2	35	19	42.4	20/11/1955
19551121	325	39.4	35	22.5	35	0.2	25	10.5	75	28.7	35	8.4	35	11.8	30.8	21/11/1955
19551122	326	39.1	35	24.7	35	1.6	25	10.3	75	26.2	35	17.1	35	24.3	55	22/11/1955
19551123	327	40	35	24.9	35	0	25	10.3	75	28.9	35	16.5	35	22.4	52.4	23/11/1955
19551124	328	42.1	35	24.1	35	0	25	10.4	75	26.4	35	19	35	23	63.3	24/11/1955
19551125	329	31.6	35	26.5	35	0	25	10.2	75	23.3	35	18.7	35	40.2	54	25/11/1955
19551126	330	29.8	35	16.7	35	0	25	9.9	75	28.9	35	4.7	35	11.2	24.7	26/11/1955
19551127	331	32.7	35	16.6	35	0	25	10.1	75	30.4	35	5.9	35	11.9	31.3	27/11/1955
19551128	332	35.3	35	17.1	35	0	25	10.3	75	29.7	35	5.6	35	9.8	28.7	28/11/1955
19551129	333	38.2	35	20.3	35	0	25	10.3	75	30.4	35	10.6	35	15.8	44.5	29/11/1955
19551130	334	39.9	35	22.2	35	0	25	10.5	75	28.5	35	18.1	35	24.7	67.7	30/11/1955
19551201	335	41	35	22.7	35	0	25	10.8	75	30.4	35	13.7	35	17.6	49.7	1/12/1955
19551202	336	42	35	24.2	35	0	25	11.1	75	28.8	35	9	35	11	29.8	2/12/1955
19551203	337	34.8	35	23.9	35	4.7	25	11.1	75	22.8	35	19.4	35	34.9	65.4	3/12/1955
19551204	338	32.3	35	20.3	35	0.4	25	11.3	75	30.9	35	6.1	35	12.6	25.6	4/12/1955
19551205	339	32.8	35	15.9	35	0	25	11.1	75	30.9	35	4.6	35	9.2	25.5	5/12/1955
19551206	340	36	35	17.3	35	0	25	10.6	75	31.2	35	4.1	35	6.9	20.8	6/12/1955
19551207	341	37	35	21.4	35	0	25	9.8	75	30.2	35	12.4	35	19.8	48.7	7/12/1955
19551208	342	37.4	35	22.9	35	0	25	9.3	75	30.3	35	13	35	20.3	46.6	8/12/1955
19551209	343	37.1	35	21.6	35	0	25	9.2	75	30.9	35	13.9	35	22	53.9	9/12/1955
19551210	344	39.6	35	20.7	35	0	25	9.4	75	30.6	35	15.5	35	21.5	63.5	10/12/1955
19551211	345	41.6	35	22.2	35	0										

19551212	346	40.6	35	23.6	35	0	25	9.2	75	29.2	35	15.7	35	20.6	53.9	12/12/1955
19551213	347	41.5	35	26.4	35	0	25	9.4	75	28.2	35	22.1	35	27.7	64.2	13/12/1955
19551214	348	40.4	35	25.5	35	0	25	9.5	75	26.4	35	21.7	35	28.8	66.5	14/12/1955
19551215	349	43.3	35	22.4	35	17.2	25	9.2	75	28.7	35	21.1	35	24	77.9	15/12/1955
19551216	350	43.2	35	26.8	35	0	25	9.6	75	25.9	35	19	35	21.8	53.9	16/12/1955
19551217	351	40.4	35	26	35	0.3	25	9.7	75	26	35	15.2	35	20.2	45.2	17/12/1955
19551218	352	38.9	35	22.9	35	2.8	25	9.5	75	26.9	35	24.5	35	35.2	87.8	18/12/1955
19551219	353	42.4	35	24.7	35	0	25	9.5	75	26.7	35	25.2	35	30.1	81	19/12/1955
19551220	354	41.4	35	23.5	35	0	25	9.5	75	28.1	35	21.5	35	27.1	74.3	20/12/1955
19551221	355	41.2	35	25.1	35	0	25	9.6	75	24.4	35	17.7	35	22.5	55.6	21/12/1955
19551222	356	41.5	35	24.5	35	0	25	9.8	75	30	35	13.7	35	17.2	44.6	22/12/1955
19551223	357	40.1	35	23.3	35	0	25	9.7	75	31.4	35	4.9	35	6.6	17.1	23/12/1955
19551224	358	38.8	35	22.6	35	0	25	9.3	75	29.4	35	7.1	35	10.3	25.9	24/12/1955
19551225	359	39	35	20.8	35	0	25	8.9	75	30.5	35	6.6	35	9.4	26.9	25/12/1955
19551226	360	39.6	35	20.3	35	0	25	8.9	75	30.5	35	5.9	35	8.2	24.8	26/12/1955
19551227	361	40.3	35	22.2	35	0	25	8.5	75	30.8	35	9.9	35	13.2	37	27/12/1955
19551228	362	38.8	35	21.3	35	0	25	8.3	75	31	35	12.7	35	18.4	50.2	28/12/1955
19551229	363	39.7	35	20.2	35	0	25	8.6	75	30.1	35	6.6	35	9.1	27.9	29/12/1955
19551230	364	42.7	35	21	35	0	25	8.9	75	29.5	35	5.1	35	6	20.5	30/12/1955
19551231	365	40.8	35	27.2	35	0	25	8.4	75	28.9	35	8.5	35	11	23.6	31/12/1955
19560101	1	37.3	35	23.7	35	0	25	8.7	75	23.3	35	4.3	35	6.7	14.7	1/01/1956
19560102	2	37.9	35	21.2	35	0	25	8.7	75	30.7	35	7.2	35	10.9	28.6	2/01/1956
19560103	3	38.9	35	18.4	35	0	25	8.5	75	31.3	35	4.4	35	6.3	20.8	3/01/1956
19560104	4	39.5	35	20.9	35	0	25	8.8	75	31.5	35	7.6	35	10.6	30.8	4/01/1956
19560105	5	40.6	35	22.9	35	0	25	8.6	75	29.5	35	4.4	35	5.8	15.8	5/01/1956
19560106	6	41.1	35	23.2	35	0	25	8.6	75	28.4	35	9.1	35	11.6	32	6/01/1956
19560107	7	38.1	35	24.5	35	0	25	8.6	75	25.8	35	18.2	35	27.3	59.2	7/01/1956
19560108	8	39.6	35	24.4	35	0	25	9	75	28.8	35	19.1	35	26.4	62.5	8/01/1956
19560109	9	39.7	35	26.4	35	0	25	9.1	75	24.2	35	21.1	35	29.1	61.3	9/01/1956
19560110	10	37.5	35	26.7	35	0	25	9.2	75	19.7	35	23	35	35.7	65.7	10/01/1956
19560111	11	32.8	35	23.4	35	2.7	25	9.2	75	18.2	35	25.9	35	52.1	90	11/01/1956
19560112	12	36.2	35	22.9	35	0.3	25	9.1	75	23.6	35	26.2	35	43.6	93.9	12/01/1956
19560113	13	38.4	35	23.9	35	0	25	9	75	24	35	24.5	35	36.2	82.6	13/01/1956
19560114	14	39	35	24.9	35	7.9	25	9.1	75	24.3	35	24.5	35	35	77.8	14/01/1956
19560115	15	38.3	35	25.7	35	0	25	9.1	75	21.1	35	25	35	37.1	75.7	15/01/1956
19560116	16	36.6	35	26.2	35	0	25	9.3	75	21.3	35	23	35	37.5	67.6	16/01/1956
19560117	17	32.3	35	25.7	35	0	25	9.4	75	17.7	35	23	35	47.6	69.7	17/01/1956
19560118	18	28.5	35	22.3	35	2.5	25	9.4	75	7.7	35	21.9	35	56.3	81.4	18/01/1956
19560119	19	28	35	21.2	35	23.2	25	9.2	75	13.8	35	24.9	35	65.9	98.9	19/01/1956
19560120	20	33	35	21.8	35	3.1	25	9.3	75	20	35	13.2	35	26.2	50.6	20/01/1956
19560121	21	33.6	35	19	35	0	25	9.3	75	28.6	35	8.2	35	15.8	37.3	21/01/1956
19560122	22	34.5	35	19.7	35	0	25	9.1	75	25.8	35	10.6	35	19.4	46.2	22/01/1956
19560123	23	34	35	21.5	35	0	25	9.1	75	22.4	35	20.5	35	38.5	80	23/01/1956
19560124	24	34.8	35	23.1	35	0	25	8.7	75	21.3	35	21.6	35	38.8	76.4	24/01/1956
19560125	25	36.9	35	23.3	35	0	25	8.7	75	25.7	35	20.6	35	33	72	25/01/1956
19560126	26	38.9	35	23.7	35	0.2	25	8.6	75	25.9	35	21	35	30.2	71.7	26/01/1956
19560127	27	39.2	35	24.8	35	0	25	8.8	75	27.1	35	21.7	35	30.7	69.3	27/01/1956
19560128	28	37.5	35	24	35	0.8	25	8.9	75	23.8	35	20.7	35	32.1	69.4	28/01/1956
19560129	29	37.2	35	23.6	35	0.1	25	9.3	75	25.4	35	19.7	35	31.1	67.7	29/01/1956
19560130	30	35.4	35	24.6	35	0	25	9.3	75	21.9	35	21.3	35	37.1	68.9	30/01/1956
19560131	31	32.1	35	23	35	0	25	9.2	75	13.8	35	24.8	35	51.9	88.3	31/01/1956
19560201	32	31.2	35	23.1	35	0	25	9.2	75	15.2	35	26.3	35	57.9	93.1	1/02/1956
19560202	33	35.9	35	22.7	35	1.3	25	9	75	16.2	35	24.3	35	41.1	88.1	2/02/1956
19560203	34	33.9	35	24.1	35	0	25	8.8	75	18	35	27.7	35	52.4	92.3	3/02/1956
19560204	35	34.1	35	23.4	35	3.7	25	8.4	75	17.7	35	27.8	35	52	96.6	4/02/1956
19560205	36	36.6	35	24.7	35	1.5	25	8.6	75	20.8	35	26.8	35	43.6	86.2	5/02/1956
19560206	37	36.3	35	24.5	35	1	25	8.7	75	18.6	35	26.5	35	43.9	86.2	6/02/1956
19560207	38	35.4	35	23.2	35	75.1	25	8.8	75	17.5	35	26.7	35	46.4	93.9	7/02/1956
19560208	39	35	35	24.3	35	2.8	25	8.9	75	18.5	35	28.2	35	50.1	92.9	8/02/1956
19560209	40	34.3	35	23.9	35	4	25	8.7	75	17.2	35	26.8	35	49.5	90.4	9/02/1956
19560210	41	33	35	24.1	35	1	25	8.5	75	19.4	35	27.3	35	54.3	91	10/02/1956
19560211	42	33	35	24.3	35	3.6	25	8.5	75	19	35	28.1	35	55.9	92.5	11/02/1956
19560212	43	31.8	35	24.6	35	0.4	25	8.3	75	19.4	35	27.3	35	58.1	88.3	12/02/1956
19560213	44	30.2	35	23.4	35	1.6	25	8	75	18.5	35	28	35	65.2	97.3	13/02/1956
19560214	45	32.6	35	23.9	35	16.4	25	8	75	18.8	35	27.4	35	55.7	92.4	14/02/1956
19560215	46	33.7	35	23.3	35	9.6	25	8	75	21.4	35	26.6	35	50.8	93	15/02/1956
19560216	47	33.4	35	20.9	35	16.7	25	8.1	75	21.1	35	25.1	35	48.8	100	16/02/1956
19560217	48	35.6	35	22.1	35	0.4	25	8.4	75	26.4	35	25.1	35	43.2	94.4	17/02/1956
19560218	49	36.2	35	22.4	35	0	25	8.7	75	27.2	35	22.4	35	37.3	82.7	18/02/1956
19560219	50	36.8	35	22.2	35	0	25	8.8	75	27.1	35	19.6	35	31.6	73.3	19/02/1956
19560220	51	35.7	35	22.3	35	0	25	8.9	75	23.9	35	23.3	35	39.9	86.6	20/02/1956
19560221	52	34.1	35	24.9	35	0.3	25	9.1	75	16	35	26.3	35	49.2	83.5	21/02/1956
19560222	53	35.7	35	25.3	35	0	25	8.9	75	21.1	35	29.7	35	50.8	92.1	22/02/1956
19560223	54	32.1	35	24.7	35	0.9	25	8.9	75	15.5	35	27	35	56.5	86.8	23/02/1956
19560224	55	34.2	35	24.5	35	3.6	25	9	75	16.9	35	28.7	35	53.4	93.4	24/02/1956
19560225	56	33.8	35	24.3	35	10.6	25	7.8	75	20.2	35	29.6	35	56.3	97.5	25/02/1956
19560226	57	36.4	35	24.3	35	1.9	25	7.3	75	24.8	35	27.7	35	45.6	91.2	26/02/1956
19560227	58	36.9	35	23.8	35	0	25	6.6	75	25.4	35	20.9	35	33.5	70.9	27/02/1956
19560228	59	37.8	35	25.5	35	0	25	8.4	75	24.1	35	22.6	35	34.5	69.3	28/02/1956
19560229	60	36.1	35	21.8	35	0	25	6.6	75	23.7	35	21.2	35	35.5	81.2	29/02/1956
19560301	61	34.4	35	20.4	35	0	25	6.3	75	26.3	35	21.8	35	40.1	91	1/03/1956
19560302	62	34.5	35	20.2	35	0	25	6.5	75	25.2	35	19.6	35	35.8	82.8	2/03/1956
19560303	63	35.2	35	20.7	35	0	25	6.8	75	26	35	18.9	35	33.2	77.4</	

19560304	64	36.5	35	20.7	35	0	25	7	75	24.7	35	9.9	35	16.2	40.6	4/03/1956
19560305	65	38.2	35	19.5	35	0	25	7.1	75	19.5	35	13.2	35	19.7	58.3	5/03/1956
19560306	66	36.8	35	23.3	35	0	25	7.1	75	14.6	35	12.8	35	20.6	44.8	6/03/1956
19560307	67	32.4	35	25.2	35	0.8	25	7.3	75	8.6	35	27.4	35	56.3	85.5	7/03/1956
19560308	68	28.7	35	21.9	35	3.3	25	7.3	75	9.9	35	22.3	35	56.7	84.9	8/03/1956
19560309	69	22.9	35	20.2	35	26.5	25	7.5	75	7.6	35	20.5	35	73.4	86.6	9/03/1956
19560310	70	21.6	35	17.3	35	1.5	25	7.5	75	11.4	35	15.1	35	58.5	76.5	10/03/1956
19560311	71	26.6	35	17.7	35	2.8	25	7.7	75	14.8	35	18.4	35	52.8	90.9	11/03/1956
19560312	72	31.6	35	17.8	35	0	25	7.9	75	24.9	35	19.5	35	42	95.7	12/03/1956
19560313	73	33.7	35	19.9	35	0	25	8	75	23.8	35	20.4	35	39	87.8	13/03/1956
19560314	74	35.6	35	20.9	35	0	25	8	75	24.8	35	19.8	35	34.1	80.1	14/03/1956
19560315	75	35.6	35	22.7	35	0	25	8	75	22.7	35	21.9	35	37.7	79.4	15/03/1956
19560316	76	34.8	35	22.1	35	0	25	7.8	75	23.8	35	19.5	35	35.1	73.3	16/03/1956
19560317	77	34.8	35	20.6	35	0	25	7.8	75	23.8	35	18	35	32.4	74.2	17/03/1956
19560318	78	35.3	35	21.5	35	0	25	7.8	75	24.6	35	11.9	35	20.8	46.4	18/03/1956
19560319	79	35.7	35	21.2	35	0	25	7.9	75	24	35	16.2	35	27.7	64.4	19/03/1956
19560320	80	35.7	35	22.9	35	0	25	7.9	75	21.7	35	21.9	35	37.5	78.5	20/03/1956
19560321	81	35.2	35	23.7	35	0.1	25	8.2	75	18.3	35	23.3	35	41	79.5	21/03/1956
19560322	82	34.2	35	24.1	35	2.2	25	8.3	75	18.7	35	24.6	35	45.7	82	22/03/1956
19560323	83	35.6	35	23.9	35	0	25	8.3	75	19.9	35	21.9	35	37.7	73.9	23/03/1956
19560324	84	35.3	35	23.6	35	0	25	8.1	75	15.5	35	22	35	38.5	75.6	24/03/1956
19560325	85	34.1	35	23.2	35	0	25	8.2	75	9.7	35	21.2	35	39.6	74.6	25/03/1956
19560326	86	32.9	35	23.3	35	0	25	8	75	14.3	35	20.5	35	41	71.7	26/03/1956
19560327	87	28.5	35	19.7	35	0	25	7.8	75	6.3	35	20.3	35	52.2	88.5	27/03/1956
19560328	88	25.5	35	20.9	35	1.6	25	7.9	75	8.1	35	21.8	35	66.8	88.2	28/03/1956
19560329	89	25.2	35	20.9	35	26.4	25	8	75	8.6	35	22.9	35	71.5	92.7	29/03/1956
19560330	90	28.5	35	19.7	35	27	25	7.7	75	18	35	22	35	56.5	95.9	30/03/1956
19560331	91	31.3	35	19.5	35	0	25	7.6	75	21	35	22.1	35	48.4	97.5	31/03/1956
19560401	92	32.5	35	21.1	35	0	25	7.6	75	21.2	35	20.7	35	42.3	82.8	1/04/1956
19560402	93	32.6	35	22.1	35	0	25	7.4	75	19.6	35	20.9	35	42.5	78.6	2/04/1956
19560403	94	32.4	35	21.1	35	0	25	7.5	75	21.6	35	19.2	35	39.5	76.8	3/04/1956
19560404	95	31.8	35	20.8	35	0	25	7.6	75	22.3	35	18.6	35	39.6	75.8	4/04/1956
19560405	96	32.2	35	19.4	35	0	25	7.8	75	23.3	35	14.4	35	29.9	64	5/04/1956
19560406	97	32.8	35	20.2	35	0	25	7.6	75	22.1	35	17.2	35	34.6	72.7	6/04/1956
19560407	98	34.5	35	20.8	35	0	25	7.5	75	23.2	35	16.8	35	30.7	68.4	7/04/1956
19560408	99	35.6	35	20.7	35	0	25	7.4	75	23.3	35	15.9	35	27.4	65.2	8/04/1956
19560409	100	34.5	35	21.4	35	0	25	7.5	75	21.4	35	18.8	35	34.4	73.8	9/04/1956
19560410	101	32.9	35	21.6	35	0	25	7.4	75	21.9	35	16	35	32	62	10/04/1956
19560411	102	30.8	35	15	35	0	25	7.4	75	23.6	35	11	35	24.8	64.5	11/04/1956
19560412	103	33.7	35	13.4	35	0	25	7.4	75	22.9	35	9.8	35	18.7	63.8	12/04/1956
19560413	104	36.6	35	17.2	35	0	25	7.4	75	22.9	35	12.5	35	20.4	63.7	13/04/1956
19560414	105	34.4	35	19.8	35	0	25	7.3	75	21.6	35	18.1	35	33.3	78.4	14/04/1956
19560415	106	35.5	35	17.3	35	0	25	7.5	75	22	35	19.2	35	33.2	97.3	15/04/1956
19560416	107	35.8	35	21.4	35	0	25	7.5	75	19.1	35	16.5	35	28.1	64.8	16/04/1956
19560417	108	35.5	35	23.5	35	0	25	7.4	75	9.6	35	23.4	35	40.5	80.8	17/04/1956
19560418	109	31.8	35	21.8	35	2.4	25	7.5	75	10	35	17.2	35	36.6	65.9	18/04/1956
19560419	110	29.1	35	21.3	35	0.8	25	7.2	75	8.5	35	19.2	35	47.7	75.8	19/04/1956
19560420	111	30	35	21	35	0.3	25	6.9	75	15.8	35	13	35	30.6	52.3	20/04/1956
19560421	112	27	35	18.1	35	0	25	6.5	75	16.5	35	10.5	35	29.5	50.6	21/04/1956
19560422	113	27.3	35	13.3	35	0	25	6.3	75	22.2	35	9.7	35	26.7	63.6	22/04/1956
19560423	114	30.8	35	13.6	35	0	25	6.2	75	20.9	35	7.6	35	17.1	48.8	23/04/1956
19560424	115	32.8	35	17.5	35	0	25	6.4	75	15.4	35	15.2	35	30.6	76	24/04/1956
19560425	116	24	35	18.5	35	0	25	6.4	75	16.8	35	5.3	35	17.8	24.9	25/04/1956
19560426	117	26.2	35	9.9	35	0	25	6.4	75	21.2	35	8.1	35	23.8	66.5	26/04/1956
19560427	118	27.3	35	13.4	35	0	25	6.6	75	17.8	35	8.4	35	23.2	54.7	27/04/1956
19560428	119	26.5	35	17.1	35	0	25	6.6	75	14.5	35	9.4	35	27.2	48.2	28/04/1956
19560429	120	26.3	35	16.4	35	0	25	6.6	75	8.6	35	13	35	38	69.7	29/04/1956
19560430	121	20.9	35	17.6	35	43.7	25	6.6	75	5.8	35	18.1	35	73.3	90	30/04/1956
19560501	122	26.6	35	16.5	35	7.1	25	6.5	75	12.5	35	18.2	35	52.3	97	1/05/1956
19560502	123	27.7	35	15.8	35	0	25	6.4	75	14.6	35	18	35	48.5	100	2/05/1956
19560503	124	26.9	35	15.3	35	0	25	6.3	75	19	35	14	35	39.5	80.6	3/05/1956
19560504	125	26.8	35	17.4	35	0	25	6.3	75	12.7	35	9.5	35	27	47.8	4/05/1956
19560505	126	25.6	35	18.3	35	0.2	25	6.3	75	8.6	35	11.8	35	36	56.1	5/05/1956
19560506	127	25.3	35	17.3	35	0	25	6.4	75	5.3	35	14.4	35	44.7	73	6/05/1956
19560507	128	25	35	18.8	35	0.1	25	6.4	75	5.2	35	17.4	35	54.9	80.2	7/05/1956
19560508	129	26.1	35	17.3	35	0.1	25	6.4	75	13.1	35	15.9	35	47	80.6	8/05/1956
19560509	130	30.8	35	17.8	35	0	25	6.2	75	14.8	35	17.4	35	39.2	85.4	9/05/1956
19560510	131	28.2	35	20.4	35	0.2	25	6.1	75	14.2	35	20.9	35	54.7	87.2	10/05/1956
19560511	132	28.8	35	17.9	35	3.5	25	6	75	16.1	35	23	35	58.1	100	11/05/1956
19560512	133	26.6	35	12.9	35	0	25	5.8	75	19.4	35	11	35	31.6	74	12/05/1956
19560513	134	26.6	35	11.6	35	0	25	5.8	75	19.8	35	11	35	31.6	80.6	13/05/1956
19560514	135	28.4	35	11.2	35	0	25	5.7	75	17.2	35	11.4	35	29.5	85.8	14/05/1956
19560515	136	30.1	35	13.6	35	0	25	5.8	75	17.5	35	11.6	35	27.2	74.5	15/05/1956
19560516	137	31.5	35	15.2	35	0	25	5.7	75	17.5	35	11.5	35	24.9	66.6	16/05/1956
19560517	138	28.9	35	16.6	35	0	25	5.5	75	17.9	35	12.3	35	30.9	65.1	17/05/1956
19560518	139	25.1	35	11.1	35	0	25	5.5	75	15.7	35	7.6	35	23.9	57.6	18/05/1956
19560519	140	25.4	35	10.5	35	0	25	5.4	75	17.6	35	9.5	35	29.3	74.9	19/05/1956
19560520	141	26	35	11.8	35	0	25	5.2	75	18.9	35	10.2	35	30.4	73.7	20/05/1956
19560521	142	28.1	35	10.5	35	0	25	5.3	75	18.5	35	8.2	35	21.6	64.6	21/05/1956
19560522	143	30.3	35	11.7	35	0	25	5.3	75	19	35	8	35	18.5	58.2	22/05/1956
19560523	144	31.4	35	13.8	35	0	25	5.3	75	17.6	35	9.2	35	20	58.3	23/05/1956
19560524	145	30	35	13.4	35	0	25	5.3	75	18.3	35	12.2	35	28.8	79.4	24/05/1956
19560525	146	32.9	35	14.8	35	0	25	5.2	75	17.7	35	13.2	35	26.4	78.	

19560526	147	33.7	35	16.8	35	0	25	5.2	75	17.4	35	15.5	35	29.6	81.1	26/05/1956
19560527	148	25.3	35	15.4	35	0	25	5.2	75	17	35	9.2	35	28.5	52.6	27/05/1956
19560528	149	25.9	35	10.7	35	0	25	5.3	75	17.3	35	7.5	35	22.5	58.3	28/05/1956
19560529	150	24.9	35	9.7	35	0	25	5.2	75	18.5	35	7.9	35	25.1	65.7	29/05/1956
19560530	151	25.2	35	10.4	35	0	25	5.2	75	17.5	35	8.4	35	26.2	66.6	30/05/1956
19560531	152	24	35	9.9	35	0	25	5.1	75	17.8	35	6	35	20.1	49.2	31/05/1956
19560601	153	21	35	7.8	35	0	25	5	75	18	35	6.2	35	24.9	58.6	1/06/1956
19560602	154	21.7	35	6.7	35	0	25	5	75	18.7	35	7.2	35	27.7	73.4	2/06/1956
19560603	155	24.6	35	5.6	35	0	25	4.9	75	18.5	35	5.8	35	18.8	63.8	3/06/1956
19560604	156	27	35	6.5	35	0	25	5	75	17.3	35	5.6	35	15.7	57.9	4/06/1956
19560605	157	22.8	35	11.5	35	0	25	5.1	75	14	35	7.1	35	25.6	52.4	5/06/1956
19560606	158	20.3	35	7.5	35	0	25	5	75	10.9	35	7.6	35	31.9	73.4	6/06/1956
19560607	159	21.5	35	9.3	35	0	25	5	75	12.7	35	7.1	35	27.7	60.6	7/06/1956
19560608	160	20.2	35	5.4	35	0	25	5.1	75	17.8	35	6.1	35	25.8	68	8/06/1956
19560609	161	20.3	35	4.5	35	0	25	4.9	75	18.1	35	8.1	35	34	96.2	9/06/1956
19560610	162	23	35	3.2	35	0	25	4.9	75	18.3	35	6.5	35	23.1	84.6	10/06/1956
19560611	163	28.2	35	6.5	35	0	25	5	75	18.4	35	5.4	35	14.1	55.8	11/06/1956
19560612	164	29.4	35	10.1	35	0	25	4.8	75	17.6	35	9.3	35	22.7	75.3	12/06/1956
19560613	165	28.6	35	11	35	0	25	4.8	75	18.6	35	9.4	35	24	71.7	13/06/1956
19560614	166	31	35	10.2	35	0	25	4.8	75	17.5	35	8.2	35	18.3	65.9	14/06/1956
19560615	167	32.2	35	11.5	35	0	25	4.8	75	17.7	35	9.6	35	20	70.8	15/06/1956
19560616	168	30.6	35	13.9	35	0	25	4.8	75	17.6	35	13.2	35	30.1	83.2	16/06/1956
19560617	169	30.8	35	13.1	35	0	25	4.8	75	17.2	35	12.2	35	27.5	81	17/06/1956
19560618	170	26.7	35	14.1	35	0	25	4.9	75	14.9	35	8.4	35	24	52.2	18/06/1956
19560619	171	24	35	12.6	35	0	25	5	75	12	35	9	35	30.2	61.7	19/06/1956
19560620	172	23.7	35	12.8	35	0	25	5.1	75	10.8	35	10.8	35	36.9	73.1	20/06/1956
19560621	173	26.4	35	14.4	35	0	25	5.1	75	14.7	35	11.6	35	33.7	70.8	21/06/1956
19560622	174	28.5	35	13.8	35	0	25	5.2	75	11	35	14.1	35	36.2	89.4	22/06/1956
19560623	175	19.6	35	12.1	35	0	25	5.2	75	9.1	35	11.5	35	50.4	81.5	23/06/1956
19560624	176	17.1	35	8.4	35	0	25	5.1	75	16.7	35	9.8	35	50.3	89	24/06/1956
19560625	177	19.4	35	5	35	0	25	5.1	75	17.7	35	7.6	35	33.8	87.2	25/06/1956
19560626	178	24.7	35	4.5	35	0	25	5	75	16.5	35	9.3	35	29.9	100	26/06/1956
19560627	179	30.7	35	10.8	35	0	25	5	75	17.3	35	7	35	15.9	54.1	27/06/1956
19560628	180	22.6	35	10.2	35	0	25	5.1	75	17.4	35	5.8	35	21.2	46.6	28/06/1956
19560629	181	21	35	5.5	35	0	25	5.1	75	18.5	35	6.2	35	24.9	68.7	29/06/1956
19560630	182	20.4	35	3.8	35	0	25	4.9	75	18.5	35	7.2	35	30.1	89.8	30/06/1956
19560701	183	21.7	35	4.4	35	0	25	4.9	75	18.6	35	6.6	35	25.4	78.9	1/07/1956
19560702	184	27.3	35	4.6	35	0	25	5	75	18.5	35	5.9	35	16.3	69.6	2/07/1956
19560703	185	31	35	7.9	35	0	25	4.9	75	18.7	35	5.5	35	12.2	51.7	3/07/1956
19560704	186	31.5	35	9.5	35	0	25	4.9	75	17.8	35	5.3	35	11.5	44.7	4/07/1956
19560705	187	27.3	35	12.8	35	0	25	5	75	9.9	35	8.6	35	23.7	58.2	5/07/1956
19560706	188	20.8	35	17.7	35	2.3	25	5	75	6.6	35	18.9	35	77	93.4	6/07/1956
19560707	189	22.8	35	16.7	35	16	25	5.1	75	10	35	19.4	35	69.9	100	7/07/1956
19560708	190	25.6	35	14.3	35	0.3	25	5.1	75	16.1	35	16	35	48.8	98.2	8/07/1956
19560709	191	28.8	35	14.6	35	0	25	5.2	75	17.4	35	14.9	35	37.6	89.7	9/07/1956
19560710	192	28.9	35	15.7	35	0.2	25	5.1	75	7.8	35	14.1	35	35.4	79.1	10/07/1956
19560711	193	19.4	35	14.6	35	5.2	25	5.1	75	6.6	35	10	35	44.4	60.2	11/07/1956
19560712	194	20.2	35	8	35	0	25	5.1	75	18.4	35	7.9	35	33.4	73.7	12/07/1956
19560713	195	19.2	35	6.7	35	0	25	5.1	75	19.3	35	7.6	35	34.2	77.5	13/07/1956
19560714	196	22.1	35	8.6	35	0	25	5.1	75	16.9	35	8.5	35	32	76.1	14/07/1956
19560715	197	26.1	35	10.4	35	0	25	5.2	75	18.6	35	10.6	35	31.4	84.1	15/07/1956
19560716	198	27.1	35	15.4	35	0	25	5.3	75	10.3	35	15.5	35	43.2	88.6	16/07/1956
19560717	199	23.2	35	16.1	35	1.6	25	5.4	75	15.2	35	15.2	35	53.5	83.1	17/07/1956
19560718	200	22.4	35	9	35	0	25	5.5	75	18.7	35	10	35	36.9	87.2	18/07/1956
19560719	201	24.7	35	7.6	35	0	25	5.6	75	18.4	35	10.8	35	34.7	100	19/07/1956
19560720	202	28.3	35	9.5	35	0	25	5.6	75	15.6	35	11.5	35	29.9	96.9	20/07/1956
19560721	203	16	35	13.1	35	1.2	25	5.6	75	9.5	35	14.8	35	81.4	98.2	21/07/1956
19560722	204	19.7	35	7.5	35	11.1	25	5.6	75	19.5	35	9.6	35	41.8	92.7	22/07/1956
19560723	205	20.4	35	5.1	35	0	25	5.5	75	19.5	35	8.7	35	36.3	99.1	23/07/1956
19560724	206	24.5	35	8.4	35	0	25	5.6	75	18.9	35	9.1	35	29.6	82.6	24/07/1956
19560725	207	24.8	35	9	35	0	25	5.6	75	17	35	9.8	35	31.3	85.4	25/07/1956
19560726	208	23.4	35	12.3	35	0	25	5.7	75	17	35	9	35	31.3	63	26/07/1956
19560727	209	24.1	35	8.5	35	0	25	5.7	75	19.9	35	9.4	35	31.3	84.8	27/07/1956
19560728	210	25.1	35	9.3	35	0	25	5.7	75	20.1	35	9.2	35	28.9	78.6	28/07/1956
19560729	211	28.5	35	11.3	35	0	25	5.7	75	19.4	35	10.6	35	27.2	79.2	29/07/1956
19560730	212	30	35	12.1	35	0	25	5.7	75	19.6	35	13	35	30.6	92.1	30/07/1956
19560731	213	30.1	35	17.2	35	0	25	5.8	75	17.8	35	13.1	35	30.7	66.8	31/07/1956
19560801	214	27.6	35	16.2	35	0	25	5.8	75	18.6	35	11.6	35	31.4	63	1/08/1956
19560802	215	26.3	35	10.1	35	0	25	5.9	75	19.3	35	9.3	35	27.2	75.3	2/08/1956
19560803	216	22.2	35	9.9	35	0	25	6	75	19.5	35	8	35	29.9	65.6	3/08/1956
19560804	217	20.9	35	4.9	35	0	25	6	75	21.1	35	7	35	28.3	80.9	4/08/1956
19560805	218	23.3	35	7.5	35	0	25	6.1	75	19.7	35	8.3	35	29	80.1	5/08/1956
19560806	219	25.9	35	10.3	35	0	25	6.2	75	17.5	35	9.3	35	27.8	74.3	6/08/1956
19560807	220	26.3	35	11.1	35	0	25	6.3	75	20.6	35	13	35	38	98.4	7/08/1956
19560808	221	28.2	35	11.8	35	0	25	6.4	75	20.5	35	10.1	35	26.4	73	8/08/1956
19560809	222	26.6	35	16	35	0	25	6.4	75	10.8	35	15.8	35	45.4	87	9/08/1956
19560810	223	21.1	35	15.3	35	0.5	25	6.5	75	10.6	35	18.8	35	75.2	100	10/08/1956
19560811	224	23.2	35	10.4	35	1.4	25	6.6	75	20.5	35	7.4	35	26	58.7	11/08/1956
19560812	225	22.8	35	5.4	35	0	25	6.6	75	21.5	35	5.5	35	19.8	61.4	12/08/1956
19560813	226	22.6	35	5.5	35	0	25	6.6	75	22.5	35	5.7	35	20.8	63.1	13/08/1956
19560814	227	24.7	35	5.4	35	0	25	6.7	75	22.3	35	4.8	35	15.4	53.5	14/08/1956
19560815	228	24.9	35	8.1	35	0	25	6.6	75	22.3	35	5.4	35	17.2	50	15/08/1956
19560816	229	26.1	35	7	35	0	25	6.6	75	22.2	35	4.1	35	12.1	41	16/08/1956

19560817	230	28.9	35	11.1	35	0	25	6.7	75	21.2	35	7.2	35	18.1	54.5	17/08/1956
19560818	231	30.8	35	13.1	35	0	25	6.7	75	20.6	35	10.9	35	24.5	72.4	18/08/1956
19560819	232	24.7	35	13.2	35	0	25	6.8	75	22.6	35	5.3	35	17	35	19/08/1956
19560820	233	24.9	35	7.4	35	0	25	6.9	75	23	35	4.7	35	14.9	45.7	20/08/1956
19560821	234	29.1	35	9.9	35	0	25	6.9	75	23	35	3.8	35	9.4	31.2	21/08/1956
19560822	235	25.8	35	10.4	35	0	25	6.9	75	22.9	35	7.4	35	22.3	58.7	22/08/1956
19560823	236	21.6	35	6.9	35	0	25	7.1	75	23.5	35	4.5	35	17.4	45.3	23/08/1956
19560824	237	23.5	35	6.6	35	0	25	7.2	75	22.6	35	5	35	17.3	51.3	24/08/1956
19560825	238	23	35	8.2	35	0	25	7.2	75	22.3	35	4.3	35	15.3	39.6	25/08/1956
19560826	239	24.6	35	9.7	35	0	25	7.2	75	23	35	5.5	35	17.8	45.7	26/08/1956
19560827	240	25.6	35	7.6	35	0	25	7.3	75	23.4	35	4	35	12.2	38.3	27/08/1956
19560828	241	27.8	35	9.4	35	0	25	7.2	75	21.8	35	4.3	35	11.5	36.5	28/08/1956
19560829	242	26.6	35	8.1	35	0	25	7.2	75	18.2	35	4.8	35	13.8	44.5	29/08/1956
19560830	243	26.4	35	6.9	35	0	25	7.3	75	24.1	35	5.2	35	15.1	52.3	30/08/1956
19560831	244	27.1	35	9	35	0	25	7.5	75	24.2	35	4.4	35	12.3	38.4	31/08/1956
19560901	245	32.6	35	8.5	35	0	25	7.6	75	23.9	35	4.8	35	9.8	43.3	1/09/1956
19560902	246	29	35	15.8	35	0	25	7.8	75	23.3	35	8	35	20	44.6	2/09/1956
19560903	247	24.5	35	11.2	35	0	25	7.8	75	22.2	35	7.9	35	25.7	59.4	3/09/1956
19560904	248	25.5	35	10.6	35	0	25	7.9	75	25.1	35	5.6	35	17.2	43.8	4/09/1956
19560905	249	28.1	35	11	35	0	25	8	75	24.7	35	6.9	35	18.2	52.6	5/09/1956
19560906	250	29.3	35	13.1	35	0	25	8.1	75	24.5	35	9.3	35	22.8	61.7	6/09/1956
19560907	251	30.1	35	12.9	35	0	25	8.2	75	24.9	35	7.6	35	17.8	51.1	7/09/1956
19560908	252	24.7	35	12	35	0	25	8.2	75	25.5	35	4.9	35	15.8	35	8/09/1956
19560909	253	23.8	35	7.5	35	0	25	8.3	75	25.4	35	6.1	35	20.7	58.9	9/09/1956
19560910	254	24	35	7.5	35	0	25	8.3	75	25.1	35	6	35	20.1	57.9	10/09/1956
19560911	255	24.7	35	8.5	35	0	25	8.4	75	24.8	35	6.4	35	20.6	57.7	11/09/1956
19560912	256	27.4	35	9	35	0	25	8.4	75	23.5	35	6.9	35	18.9	60.1	12/09/1956
19560913	257	27.5	35	11.5	35	0	25	8.6	75	24.6	35	7.5	35	20.4	55.3	13/09/1956
19560914	258	27.2	35	11.5	35	0	25	8.7	75	24.4	35	5.3	35	14.7	39.1	14/09/1956
19560915	259	28.1	35	13.1	35	0	25	8.8	75	24.6	35	5.4	35	14.2	35.8	15/09/1956
19560916	260	28.8	35	10.9	35	0	25	8.8	75	25.3	35	10	35	25.3	76.7	16/09/1956
19560917	261	30	35	14.7	35	0	25	8.8	75	25.3	35	8.3	35	19.6	49.7	17/09/1956
19560918	262	31.5	35	15.3	35	0	25	8.7	75	26.3	35	8	35	17.3	46	18/09/1956
19560919	263	32	35	15.4	35	0	25	8.8	75	26	35	9.8	35	20.6	56	19/09/1956
19560920	264	35.7	35	15.1	35	0	25	8.8	75	25.5	35	9.3	35	15.9	54.2	20/09/1956
19560921	265	30.5	35	14.7	35	0	25	8.8	75	26.8	35	6.1	35	14	36.5	21/09/1956
19560922	266	30.9	35	10.8	35	0	25	9	75	26.6	35	4.3	35	9.6	33.2	22/09/1956
19560923	267	29.7	35	12.9	35	0	25	9.2	75	26.6	35	6.5	35	15.6	43.7	23/09/1956
19560924	268	33.6	35	13.9	35	0	25	9.1	75	26.4	35	6.4	35	12.3	40.3	24/09/1956
19560925	269	33.7	35	18.2	35	0.3	25	9.2	75	25.3	35	9.9	35	18.9	47.4	25/09/1956
19560926	270	35.2	35	20.1	35	1.1	25	9.4	75	24.5	35	13	35	22.9	55.3	26/09/1956
19560927	271	35.8	35	19.9	35	0.8	25	9.5	75	21.7	35	13.2	35	22.5	56.8	27/09/1956
19560928	272	31.2	35	20.2	35	1	25	9.4	75	11.6	35	17.8	35	39.2	75.2	28/09/1956
19560929	273	21.8	35	16.7	35	11.8	25	9.4	75	9.9	35	19.1	35	73.2	100	29/09/1956
19560930	274	28	35	13.8	35	0.9	25	9.6	75	26.8	35	9.5	35	25.1	60.2	30/09/1956
19561001	275	31	35	12.2	35	0	25	9.7	75	27.7	35	6.5	35	14.5	45.8	1/10/1956
19561002	276	33.4	35	14.5	35	0	25	9.6	75	27.1	35	8.2	35	15.9	49.7	2/10/1956
19561003	277	34.9	35	14.3	35	0	25	9.6	75	27.6	35	10.1	35	18.1	62	3/10/1956
19561004	278	37.5	35	17.5	35	0	25	9.8	75	27.3	35	10.3	35	16	51.5	4/10/1956
19561005	279	37.7	35	19	35	0	25	9.9	75	26.3	35	10.5	35	16.1	47.8	5/10/1956
19561006	280	39.1	35	21	35	0	25	10.1	75	25.7	35	12.2	35	17.4	49.1	6/10/1956
19561007	281	33.1	35	19.9	35	0	25	10.1	75	26	35	11.4	35	22.5	49.1	7/10/1956
19561008	282	32.2	35	19.9	35	0	25	10.2	75	14	35	10.1	35	21	43.5	8/10/1956
19561009	283	34.2	35	20.6	35	0	25	10.4	75	20.9	35	8.2	35	15.2	33.8	9/10/1956
19561010	284	32.6	35	22.2	35	0.3	25	10.2	75	16.2	35	17.1	35	34.8	63.9	10/10/1956
19561011	285	29.4	35	19.4	35	4.8	25	10.2	75	18	35	20.6	35	50.3	91.5	11/10/1956
19561012	286	32	35	15.8	35	0	25	10.2	75	27.8	35	9.9	35	20.8	55.2	12/10/1956
19561013	287	34.5	35	16.3	35	0	25	10.3	75	28.8	35	10.8	35	19.7	58.3	13/10/1956
19561014	288	37.1	35	19.3	35	0	25	10.2	75	27	35	12.6	35	20	56.3	14/10/1956
19561015	289	35.4	35	23.8	35	0.6	25	10.3	75	24	35	13.4	35	23.3	45.5	15/10/1956
19561016	290	32.6	35	18.5	35	0	25	10.3	75	27.4	35	9.4	35	19.1	44.2	16/10/1956
19561017	291	32.3	35	18	35	0	25	10.4	75	28.1	35	10	35	20.7	48.5	17/10/1956
19561018	292	30.5	35	17.3	35	0	25	10.4	75	29.1	35	6.1	35	14	30.9	18/10/1956
19561019	293	29.3	35	11.5	35	0	25	10.4	75	29.9	35	4.4	35	10.8	32.4	19/10/1956
19561020	294	30.2	35	13.9	35	0	25	10.4	75	29	35	5.5	35	12.8	34.7	20/10/1956
19561021	295	34.1	35	13	35	0	25	10.4	75	29.6	35	6.3	35	11.8	42.1	21/10/1956
19561022	296	36.2	35	17.1	35	0	25	10.2	75	29.4	35	10.7	35	17.8	54.9	22/10/1956
19561023	297	38.9	35	20.2	35	0	25	10.3	75	29.4	35	10.5	35	15.1	44.4	23/10/1956
19561024	298	39.7	35	23.2	35	0	25	10.6	75	28.6	35	15.2	35	20.9	53.5	24/10/1956
19561025	299	40.6	35	23.4	35	0	25	10.9	75	28.3	35	11	35	14.4	38.2	25/10/1956
19561026	300	41.5	35	24.3	35	0	25	10.8	75	29.5	35	12.3	35	15.4	40.5	26/10/1956
19561027	301	41.3	35	23.8	35	0	25	10.8	75	28.1	35	13.5	35	17.1	45.8	27/10/1956
19561028	302	35.2	35	23.1	35	0	25	11	75	28	35	10	35	17.6	35.4	28/10/1956
19561029	303	38.8	35	18.6	35	0	25	10.9	75	29.6	35	7.4	35	10.7	34.5	29/10/1956
19561030	304	31.4	35	21.4	35	0	25	10.8	75	21.5	35	18	35	39.2	70.7	30/10/1956
19561031	305	35.8	35	18.4	35	0	25	11	75	27.1	35	6.8	35	11.6	32.1	31/10/1956
19561101	306	40.7	35	20.1	35	0	25	10.9	75	26.5	35	7.4	35	9.7	31.5	1/11/1956
19561102	307	35.5	35	24.3	35	9	25	10.7	75	21.5	35	25.9	35	44.8	85.3	2/11/1956
19561103	308	31.5	35	22	35	1.8	25	10.4	75	20.5	35	14.9	35	32.2	56.4	3/11/1956
19561104	309	30.1	35	18.8	35	0.3	25	10	75	18.5	35	8	35	18.7	36.9	4/11/1956
19561105	310	33.1	35	20.8	35	0.2	25	10.2	75	19.3	35	13.8	35	27.3	56.2	5/11/1956
19561106	311	30.9	35	20.5	35	5.2	25	10.2	75	22.1	35	20.5	35	45.9	85	6/11/1956
19561107	312	31.4	35	18	35	0	25	10.2	75	27.6	35	15.8	35	34.4	76.6	

19561108	313	33.4	35	18.5	35	0	25	10	75	27.6	35	15.8	35	30.7	74.2	8/11/1956
19561109	314	36.5	35	20.7	35	0	25	10.1	75	28.9	35	14.2	35	23.3	58.2	9/11/1956
19561110	315	38.9	35	22.1	35	0	25	9.8	75	23.1	35	15.7	35	22.6	59	10/11/1956
19561111	316	35.2	35	22.1	35	0	25	9.7	75	23.5	35	12	35	21.1	45.1	11/11/1956
19561112	317	35.8	35	18.3	35	0	25	9.9	75	29.8	35	6.8	35	11.6	32.3	12/11/1956
19561113	318	37	35	18.1	35	0	25	9.9	75	29.9	35	6.2	35	9.9	29.9	13/11/1956
19561114	319	38.2	35	18.4	35	0	25	10	75	30.8	35	4.4	35	6.6	20.8	14/11/1956
19561115	320	40.1	35	18.9	35	0	25	10	75	30.3	35	6.2	35	8.4	28.4	15/11/1956
19561116	321	41.7	35	23.7	35	4.6	25	10.1	75	26.2	35	13.1	35	16.2	44.7	16/11/1956
19561117	322	40.4	35	24	35	0	25	10	75	28	35	17.2	35	22.8	57.7	17/11/1956
19561118	323	41.1	35	22.9	35	0.7	25	10.1	75	29.1	35	16	35	20.5	57.3	18/11/1956
19561119	324	40.9	35	24.4	35	0	25	10.3	75	28.7	35	14	35	18.1	45.8	19/11/1956
19561120	325	38	35	22.1	35	0	25	10.5	75	29.5	35	11.2	35	16.9	42.1	20/11/1956
19561121	326	37.2	35	19.2	35	0	25	10.3	75	31.7	35	3.9	35	6.1	17.5	21/11/1956
19561122	327	39.1	35	18.3	35	0	25	10.3	75	30.2	35	7.4	35	10.5	35.2	22/11/1956
19561123	328	40.2	35	18.8	35	0	25	10.4	75	30.4	35	9.6	35	12.9	44.3	23/11/1956
19561124	329	39.2	35	24.6	35	0	25	10.2	75	28.2	35	18.2	35	25.7	58.9	24/11/1956
19561125	330	39.5	35	25	35	4.5	25	9.9	75	26.9	35	16.9	35	23.5	53.4	25/11/1956
19561126	331	35.9	35	23.9	35	1.9	25	10.1	75	17.5	35	22.5	35	38.1	75.9	26/11/1956
19561127	332	38.5	35	24.2	35	0	25	10.3	75	23.3	35	15.6	35	22.9	51.7	27/11/1956
19561128	333	39.4	35	25.5	35	0	25	10.3	75	25.7	35	14.8	35	20.7	45.4	28/11/1956
19561129	334	40.3	35	21.5	35	0	25	10.5	75	28.9	35	14.1	35	18.8	55	29/11/1956
19561130	335	39.4	35	22.3	35	0	25	10.8	75	29.6	35	9.3	35	13	34.6	30/11/1956
19561201	336	39.1	35	23.5	35	0	25	11.1	75	25.8	35	11.2	35	15.9	38.7	1/12/1956
19561202	337	39.4	35	23.2	35	0.1	25	11.1	75	26.6	35	20	35	28	70.4	2/12/1956
19561203	338	39	35	23.8	35	2.9	25	11.3	75	26.3	35	19.6	35	28	66.5	3/12/1956
19561204	339	39.6	35	21.2	35	1.3	25	11.1	75	27.6	35	19	35	26.3	75.5	4/12/1956
19561205	340	38.2	35	21	35	0	25	10.6	75	30.5	35	14.2	35	21.2	57.1	5/12/1956
19561206	341	39.1	35	23.1	35	0	25	9.8	75	30.8	35	14.1	35	20.1	49.9	6/12/1956
19561207	342	41.4	35	23.6	35	0	25	9.3	75	26.2	35	11.3	35	14.2	38.8	7/12/1956
19561208	343	38.1	35	25.2	35	0	25	9.2	75	25.6	35	11.9	35	17.9	37.1	8/12/1956
19561209	344	39.1	35	22.4	35	0	25	9.4	75	28.4	35	4.6	35	6.5	17	9/12/1956
19561210	345	39.3	35	23	35	0	25	9.3	75	28.1	35	7.3	35	10.3	26	10/12/1956
19561211	346	38.5	35	22.4	35	0.8	25	9.2	75	27.5	35	21.3	35	31.3	78.7	11/12/1956
19561212	347	39.5	35	25.9	35	0	25	9.4	75	26.3	35	20.3	35	28.3	60.8	12/12/1956
19561213	348	36.8	35	24.2	35	0.3	25	9.5	75	17	35	23.1	35	37.2	76.5	13/12/1956
19561214	349	29.6	35	22.8	35	60.2	25	9.2	75	21	35	26.5	35	63.9	95.5	14/12/1956
19561215	350	32.1	35	23.3	35	21.9	25	9.6	75	17.7	35	26.4	35	55.2	92.3	15/12/1956
19561216	351	32.5	35	22.5	35	6.3	25	9.7	75	15.9	35	25	35	51.1	91.8	16/12/1956
19561217	352	33.4	35	24.5	35	22.1	25	9.5	75	19.1	35	24.2	35	47	78.7	17/12/1956
19561218	353	34.9	35	25.5	35	0.2	25	9.5	75	20.7	35	25.6	35	45.8	78.5	18/12/1956
19561219	354	32.6	35	25	35	3.3	25	9.5	75	17.9	35	25.9	35	52.7	81.8	19/12/1956
19561220	355	28.8	35	23.5	35	12.3	25	9.6	75	9.2	35	26.5	35	66.9	91.6	20/12/1956
19561221	356	26.6	35	22.3	35	13.1	25	9.8	75	7.8	35	24.5	35	70.4	91	21/12/1956
19561222	357	32.7	35	20.8	35	23.9	25	9.7	75	22.9	35	19.2	35	38.8	78.2	22/12/1956
19561223	358	32.4	35	21.3	35	0	25	9.3	75	24.6	35	17.2	35	35.4	67.9	23/12/1956
19561224	359	31.8	35	22.5	35	0	25	8.9	75	22.7	35	21.1	35	44.9	77.4	24/12/1956
19561225	360	36	35	23	35	0	25	8.9	75	25.1	35	22.6	35	38	80.5	25/12/1956
19561226	361	37.4	35	23.1	35	0	25	8.5	75	29.4	35	17.9	35	27.9	63.4	26/12/1956
19561227	362	36.5	35	21.1	35	0	25	8.3	75	30.6	35	13.2	35	21.6	52.8	27/12/1956
19561228	363	38.1	35	20.5	35	0	25	8.6	75	28.9	35	13.6	35	20.4	56.4	28/12/1956
19561229	364	38.5	35	23.4	35	0	25	8.9	75	27.4	35	21.2	35	31.1	73.7	29/12/1956
19561230	365	38.6	35	24.7	35	0	25	8.4	75	27.3	35	21	35	30.7	67.5	30/12/1956
19561231	366	38	35	24.8	35	0	25	8.4	75	25.2	35	20.2	35	30.5	64.6	31/12/1956
19570101	1	39	25	23	25	0	25	8.7	75	15.8	25	18.1	25	25.9	64.5	1/01/1957
19570102	2	38.2	25	24.4	25	0	25	8.7	75	12.1	25	22.1	25	33	72.3	2/01/1957
19570103	3	35.8	25	27.5	25	0	25	8.5	75	14.4	25	22.2	25	37.8	60.5	3/01/1957
19570104	4	37.4	25	25.3	25	0	25	8.8	75	17	25	26.3	25	41	81.6	4/01/1957
19570105	5	35.7	25	23.5	25	0	25	8.6	75	16.6	25	24.8	25	42.4	85.7	5/01/1957
19570106	6	30.9	25	25.5	25	0.1	25	8.6	75	11.5	25	29.3	25	65.6	89.8	6/01/1957
19570107	7	30	25	23.7	25	0.1	25	8.6	75	7.9	25	27.9	25	65.8	95.2	7/01/1957
19570108	8	27	25	22.5	25	4.3	25	9	75	8.2	25	26.4	25	74.1	96.9	8/01/1957
19570109	9	25.5	25	20.8	25	152.9	25	9.1	75	11.8	25	25.2	25	77.2	100	9/01/1957
19570110	10	29.4	25	18.7	25	59.1	25	9.2	75	20.8	25	20.8	25	50.7	96.5	10/01/1957
19570111	11	32.3	25	18.8	25	0	25	9.2	75	23.6	25	17.1	25	35.4	78.8	11/01/1957
19570112	12	32.4	25	20.8	25	0	25	9.1	75	23.4	25	18.3	25	37.6	74.5	12/01/1957
19570113	13	32.7	25	21.8	25	0	25	9	75	26.3	25	21.7	25	43.9	83.1	13/01/1957
19570114	14	33.6	25	22.8	25	0	25	9.1	75	27.6	25	21.8	25	41.9	78.6	14/01/1957
19570115	15	34.9	25	24.2	25	0	25	9.1	75	24.7	25	23.3	25	41.7	77.2	15/01/1957
19570116	16	34.5	25	22.8	25	0	25	9.3	75	22.7	25	19.4	25	35.5	69.9	16/01/1957
19570117	17	35.1	25	22.8	25	0	25	9.4	75	21.7	25	18.4	25	32.5	66.3	17/01/1957
19570118	18	34.5	25	23.5	25	0	25	9.4	75	27	25	18.5	25	33.8	63.9	18/01/1957
19570119	19	34.7	25	22.9	25	0	25	9.2	75	25.8	25	20.2	25	36.5	72.4	19/01/1957
19570120	20	35.1	25	22.8	25	0	25	9.3	75	29.7	25	17.6	25	31.1	63.4	20/01/1957
19570121	21	36.4	25	23.6	25	0	25	9.3	75	28.9	25	19.3	25	31.8	66.3	21/01/1957
19570122	22	37.3	25	24.1	25	0	25	9.1	75	29.9	25	15.7	25	24.6	52.3	22/01/1957
19570123	23	38.6	25	22.1	25	0	25	9.1	75	29.2	25	18.9	25	27.6	71.1	23/01/1957
19570124	24	40.3	25	24.3	25	0	25	8.7	75	28.3	25	22.3	25	29.7	73.4	24/01/1957
19570125	25	39.6	25	25.4	25	1.5	25	8.7	75	19.9	25	22.1	25	30.6	68.1	25/01/1957
19570126	26	37.1	25	24.6	25	3.8	25	8.6	75	29.1	25	14.5	25	23	46.9	26/01/1957
19570127	27	36	25	24.6	25	0	25	8.8	75	26.6	25	13.5	25	22.7	43.7	27/01/1957
19570128	28	31.3	25	22.6	25	0	25	8.9	75	14	25	20.7	25	45.3	75.5	28/01/1957
19570129	29	30.8	25	21.6	25	3.9	2									

19570130	30	31.3	25	21.9	25	15.8	25	9.3	75	15.5	25	26.6	25	58.2	100	30/01/1957
19570131	31	33.5	25	22.4	25	0.9	25	9.2	75	21.8	25	26.6	25	51.4	98.2	31/01/1957
19570201	32	33.8	25	23.2	25	0.3	25	9.2	75	18.4	25	28.1	25	53.4	98.9	1/02/1957
19570202	33	35.6	25	24.8	25	0	25	9	75	7.4	25	28.4	25	48.9	90.8	2/02/1957
19570203	34	36.7	25	23.5	25	0	25	8.8	75	21.7	25	27.9	25	45.2	96.4	3/02/1957
19570204	35	34.2	25	22.6	25	11	25	8.4	75	19	25	28	25	52.1	100	4/02/1957
19570205	36	33	25	22.3	25	19.7	25	8.6	75	16.5	25	27.7	25	55.1	100	5/02/1957
19570206	37	34.1	25	24.2	25	0.1	25	8.7	75	16.3	25	26.7	25	49.9	88.4	6/02/1957
19570207	38	35.8	25	23.9	25	0	25	8.8	75	22	25	25.3	25	43	85.3	7/02/1957
19570208	39	36	25	24.9	25	0	25	8.9	75	20.3	25	26.3	25	44.3	83.5	8/02/1957
19570209	40	37.7	25	24.9	25	0	25	8.7	75	24.6	25	22.3	25	34.2	70.8	9/02/1957
19570210	41	39	25	24.9	25	0	25	8.5	75	23.9	25	21.5	25	30.7	68.3	10/02/1957
19570211	42	39.7	25	25.5	25	0	25	8.5	75	27.4	25	17.7	25	24.4	54.3	11/02/1957
19570212	43	39.3	25	26.1	25	0	25	8.3	75	28.3	25	17.2	25	24.2	50.9	12/02/1957
19570213	44	39	25	24.8	25	0	25	8	75	18	25	19.7	25	28.2	63	13/02/1957
19570214	45	38.1	25	23.5	25	7.8	25	8	75	18.2	25	26.9	25	40.4	92.9	14/02/1957
19570215	46	38.6	25	25.2	25	0	25	8	75	23	25	28.6	25	41.8	89.2	15/02/1957
19570216	47	39.1	25	24.2	25	0	25	8.1	75	25.2	25	20.1	25	28.6	66.6	16/02/1957
19570217	48	39.4	25	23.4	25	0	25	8.4	75	27.4	25	16.3	25	22.8	56.7	17/02/1957
19570218	49	39.4	25	22.7	25	0	25	8.7	75	29.1	25	12.3	25	17.2	44.6	18/02/1957
19570219	50	39.3	25	21.6	25	0	25	8.8	75	27.8	25	16	25	22.5	62	19/02/1957
19570220	51	39.4	25	24.6	25	0	25	8.9	75	24.2	25	29.3	25	41	94.8	20/02/1957
19570221	52	39.7	25	24.1	25	0	25	9.1	75	25.4	25	27.2	25	37.5	90.6	21/02/1957
19570222	53	41.3	25	23.1	25	0	25	8.9	75	24.9	25	21.1	25	26.7	74.7	22/02/1957
19570223	54	39.6	25	28.2	25	0	25	8.9	75	22.8	25	15.7	25	21.7	41.1	23/02/1957
19570224	55	38.7	25	22.6	25	0	25	9	75	20.4	25	12.6	25	18.3	46	24/02/1957
19570225	56	38	25	24.5	25	0	25	7.8	75	21.8	25	26	25	39.2	84.6	25/02/1957
19570226	57	36.7	25	24	25	0	25	7.3	75	13.4	25	26.3	25	42.6	88.2	26/02/1957
19570227	58	28.9	25	22.8	25	14.8	25	6.6	75	13.3	25	28.8	25	72.3	100	27/02/1957
19570228	59	30.3	25	22.7	25	29.1	25	8.4	75	7.3	25	26.7	25	61.9	96.8	28/02/1957
19570301	60	31.7	25	22.2	25	7.2	25	6.6	75	7.7	25	26.3	25	56.3	98.3	1/03/1957
19570302	61	31.3	25	22.7	25	1.6	25	6.3	75	12.9	25	24.8	25	54.3	89.9	2/03/1957
19570303	62	31.6	25	22.6	25	13.5	25	6.5	75	7.5	25	27.4	25	58.9	100	3/03/1957
19570304	63	31.9	25	22.7	25	26.8	25	6.8	75	7.2	25	26	25	55	94.3	4/03/1957
19570305	64	34.4	25	21.1	25	0	25	7	75	22.1	25	21.9	25	40.3	87.6	5/03/1957
19570306	65	32.5	25	22.7	25	0	25	7.1	75	10.7	25	22.8	25	46.6	82.7	6/03/1957
19570307	66	32.6	25	23.2	25	0	25	7.1	75	7	25	24.5	25	49.8	86.2	7/03/1957
19570308	67	29	25	22.4	25	0	25	7.3	75	7.4	25	26	25	64.9	96	8/03/1957
19570309	68	25.7	25	21.1	25	0.9	25	7.3	75	7.5	25	22.2	25	67.2	88.8	9/03/1957
19570310	69	29.6	25	21.5	25	6	25	7.5	75	8.7	25	26.4	25	63.7	100	10/03/1957
19570311	70	31.4	25	21.2	25	39.5	25	7.5	75	19.2	25	24.4	25	53.1	97	11/03/1957
19570312	71	34.6	25	20.6	25	0	25	7.7	75	22.4	25	18.5	25	33.6	76.3	12/03/1957
19570313	72	34.1	25	24.5	25	0	25	7.9	75	21	25	28.1	25	52.5	91.4	13/03/1957
19570314	73	34.6	25	23.4	25	0.1	25	8	75	12.2	25	26	25	47.3	90.4	14/03/1957
19570315	74	32.5	25	19.7	25	0	25	8	75	20	25	12.4	25	25.4	54.1	15/03/1957
19570316	75	31.5	25	14.7	25	0	25	8	75	26.7	25	6.8	25	14.7	40.7	16/03/1957
19570317	76	31.7	25	15.9	25	0	25	7.8	75	24.2	25	8.9	25	19	49.3	17/03/1957
19570318	77	33.1	25	17.1	25	0	25	7.8	75	23.8	25	12.4	25	24.5	63.6	18/03/1957
19570319	78	33.2	25	17.9	25	0	25	7.8	75	23.9	25	16.3	25	32	79.5	19/03/1957
19570320	79	34.5	25	19.2	25	0	25	7.9	75	19.1	25	19.1	25	34.9	85.9	20/03/1957
19570321	80	34.5	25	20.8	25	0	25	7.9	75	17.9	25	19.2	25	35.1	78.2	21/03/1957
19570322	81	32	25	21.1	25	0	25	8.2	75	14.8	25	20.1	25	42.3	80.4	22/03/1957
19570323	82	34.5	25	18.7	25	0	25	8.3	75	23.9	25	18.9	25	34.6	87.7	23/03/1957
19570324	83	34.1	25	20.4	25	0	25	8.3	75	11.1	25	18.2	25	34	76	24/03/1957
19570325	84	26.9	25	20.1	25	0.9	25	8.1	75	7.8	25	21.8	25	61.5	92.7	25/03/1957
19570326	85	29.1	25	21.7	25	2	25	8.2	75	7.4	25	24.1	25	59.8	92.9	26/03/1957
19570327	86	27.8	25	20	25	1.3	25	8	75	6.4	25	21.6	25	57.8	92.4	27/03/1957
19570328	87	32.2	25	20.6	25	0.7	25	7.8	75	18.7	25	20.2	25	42	83.3	28/03/1957
19570329	88	33	25	19.4	25	0	25	7.9	75	23.8	25	15.6	25	31	69.3	29/03/1957
19570330	89	33.9	25	21	25	0	25	8	75	21.1	25	19.7	25	37.2	79.2	30/03/1957
19570331	90	33.5	25	20.2	25	0	25	7.7	75	22.7	25	19.4	25	37.5	82	31/03/1957
19570401	91	34.8	25	19.6	25	0	25	7.6	75	22.7	25	15.9	25	28.6	69.7	1/04/1957
19570402	92	34.6	25	17.8	25	0	25	7.6	75	19.7	25	13.1	25	23.8	64.3	2/04/1957
19570403	93	34.4	25	18.9	25	0	25	7.4	75	22.8	25	8.7	25	16	39.9	3/04/1957
19570404	94	34.3	25	18.9	25	0	25	7.5	75	23.4	25	14.8	25	27.4	67.8	4/04/1957
19570405	95	34.7	25	19.5	25	0	25	7.6	75	18	25	16	25	28.9	70.6	5/04/1957
19570406	96	34.6	25	19.3	25	0	25	7.8	75	21.3	25	14.2	25	25.8	63.5	6/04/1957
19570407	97	34	25	18.7	25	0	25	7.6	75	21.6	25	14.9	25	28	69.1	7/04/1957
19570408	98	33.8	25	18.2	25	0	25	7.5	75	22.4	25	15.1	25	28.7	72.3	8/04/1957
19570409	99	34.4	25	18	25	0	25	7.4	75	18.7	25	16	25	29.4	77.6	9/04/1957
19570410	100	35.2	25	17.8	25	0	25	7.5	75	20.1	25	16.9	25	29.7	83	10/04/1957
19570411	101	34.8	25	19.1	25	0	25	7.4	75	21.3	25	11.7	25	21	52.9	11/04/1957
19570412	102	36	25	20.5	25	0	25	7.4	75	22.3	25	14.9	25	25.1	61.8	12/04/1957
19570413	103	35.5	25	20.7	25	0	25	7.4	75	22	25	19.6	25	33.9	80.3	13/04/1957
19570414	104	36.3	25	18.1	25	0	25	7.4	75	21.6	25	15.8	25	26.2	76.1	14/04/1957
19570415	105	36	25	19.5	25	0	25	7.3	75	22.5	25	14.1	25	23.7	62.2	15/04/1957
19570416	106	35.8	25	17.9	25	0	25	7.5	75	21.4	25	15.1	25	25.7	73.7	16/04/1957
19570417	107	35.7	25	19.6	25	0	25	7.5	75	21.6	25	19.1	25	32.7	83.8	17/04/1957
19570418	108	31.6	25	20	25	0	25	7.4	75	17.1	25	18.3	25	39.4	78.3	18/04/1957
19570419	109	34.5	25	18.2	25	0	25	7.5	75	21.6	25	18.3	25	33.5	87.6	19/04/1957
19570420	110	33.9	25	20.4	25	0	25	7.2	75	14.8	25	20.5	25	38.8	85.6	20/04/1957
19570421	111	32	25	18.5	25	11	25	6.9	75	16.2	25	22.2	25	46.7	100	21/04/1957
19570422	112	33.2	25	19.4	25	12.6	25	6.5	75	20.4	25	20.8	25	40.9	92.4	22/04/1957

19570423	113	35.8	25	19.4	25	0	25	6.3	75	20.3	25	18.6	25	31.6	82.6	23/04/1957
19570424	114	37.1	25	21.4	25	0	25	6.2	75	19.2	25	21.9	25	34.7	86	24/04/1957
19570425	115	34.4	25	22.9	25	0	25	6.4	75	17.1	25	19.2	25	35.3	68.8	25/04/1957
19570426	116	34	25	22.8	25	0	25	6.4	75	19.4	25	18.2	25	34.2	65.6	26/04/1957
19570427	117	34.5	25	19.8	25	0	25	6.4	75	19.7	25	18.6	25	34	80.6	27/04/1957
19570428	118	35.2	25	21	25	0	25	6.6	75	19.5	25	18.9	25	33.2	76	28/04/1957
19570429	119	34.4	25	22.5	25	0	25	6.6	75	17.3	25	13.8	25	25.4	50.7	29/04/1957
19570430	120	33.3	25	19.9	25	0	25	6.6	75	20.7	25	9.5	25	18.6	40.9	30/04/1957
19570501	121	32.1	25	17.2	25	0	25	6.6	75	21.2	25	9.3	25	19.4	47.4	1/05/1957
19570502	122	27.1	25	16	25	0	25	6.5	75	21.4	25	8.2	25	22.9	45.1	2/05/1957
19570503	123	25.5	25	11.4	25	0	25	6.4	75	21.4	25	5.8	25	17.8	43.1	3/05/1957
19570504	124	27.5	25	10.7	25	0	25	6.3	75	21.5	25	5.9	25	16.1	45.9	4/05/1957
19570505	125	28.8	25	12	25	0	25	6.3	75	21.4	25	6.4	25	16.2	45.7	5/05/1957
19570506	126	28.7	25	11.4	25	0	25	6.3	75	21.1	25	5.2	25	13.2	38.6	6/05/1957
19570507	127	30.1	25	13.4	25	0	25	6.4	75	20.2	25	9.9	25	23.2	64.4	7/05/1957
19570508	128	31.3	25	17	25	0	25	6.4	75	18.1	25	15.1	25	33	78	8/05/1957
19570509	129	31.7	25	18.3	25	0	25	6.4	75	18.2	25	15.1	25	32.3	71.8	9/05/1957
19570510	130	31.7	25	18.1	25	0	25	6.2	75	17.4	25	15.2	25	32.5	73.2	10/05/1957
19570511	131	31.6	25	18	25	0	25	6.1	75	17.9	25	14.4	25	31	69.8	11/05/1957
19570512	132	31	25	16.6	25	0	25	6	75	14	25	13	25	28.9	68.9	12/05/1957
19570513	133	30.4	25	15.4	25	0	25	5.8	75	19.9	25	9.7	25	22.3	55.5	13/05/1957
19570514	134	30.6	25	13.2	25	0	25	5.8	75	20.1	25	9	25	20.5	59.4	14/05/1957
19570515	135	31.1	25	13.3	25	0	25	5.7	75	19.8	25	8.4	25	18.6	55	15/05/1957
19570516	136	31.3	25	17.4	25	0	25	5.8	75	17.5	25	9.9	25	21.7	49.8	16/05/1957
19570517	137	28.9	25	17.3	25	0	25	5.7	75	6.4	25	13.1	25	32.9	66.4	17/05/1957
19570518	138	29.2	25	17.1	25	0	25	5.5	75	11.9	25	13.9	25	34.3	71.3	18/05/1957
19570519	139	28.7	25	15.1	25	0	25	5.5	75	17.2	25	12.9	25	32.8	75.2	19/05/1957
19570520	140	23.9	25	12.3	25	0	25	5.4	75	19.5	25	8.6	25	29	60.2	20/05/1957
19570521	141	22.6	25	8.4	25	0	25	5.2	75	19.9	25	4.5	25	16.4	40.9	21/05/1957
19570522	142	23.3	25	7.1	25	0	25	5.3	75	18.9	25	5.4	25	18.9	53.6	22/05/1957
19570523	143	23.6	25	6.7	25	0	25	5.3	75	19.4	25	7.1	25	24.4	72.4	23/05/1957
19570524	144	23.9	25	5.6	25	0	25	5.3	75	19.5	25	6.1	25	20.6	67.1	24/05/1957
19570525	145	25.1	25	7.6	25	0	25	5.3	75	19.5	25	3.4	25	10.7	32.6	25/05/1957
19570526	146	26.5	25	9.2	25	0	25	5.2	75	14.5	25	5	25	14.4	43	26/05/1957
19570527	147	29.1	25	13.4	25	0	25	5.2	75	14.9	25	9.4	25	23.3	61.2	27/05/1957
19570528	148	30.1	25	13.4	25	0	25	5.2	75	14.4	25	14.5	25	34	94.4	28/05/1957
19570529	149	29	25	15	25	0	25	5.3	75	17.5	25	15	25	37.5	88	29/05/1957
19570530	150	27.9	25	15.7	25	0	25	5.2	75	15.4	25	10	25	26.6	56.1	30/05/1957
19570531	151	29.5	25	16.2	25	0	25	5.2	75	7.3	25	10.7	25	26	58.1	31/05/1957
19570601	152	30.6	25	16.7	25	0.3	25	5.1	75	16.4	25	13.3	25	30.3	70	1/06/1957
19570602	153	28.4	25	15.8	25	0	25	5	75	16.5	25	15.8	25	40.8	88.1	2/06/1957
19570603	154	27.9	25	15.2	25	0	25	5	75	16.9	25	14	25	37.3	81.1	3/06/1957
19570604	155	27.8	25	16.5	25	0	25	4.9	75	16.8	25	13.9	25	37.2	74.1	4/06/1957
19570605	156	27.7	25	15.3	25	0	25	5	75	17.8	25	10.3	25	27.7	59.3	5/06/1957
19570606	157	27.2	25	14.3	25	0	25	5.1	75	18.3	25	10.6	25	29.4	65.1	6/06/1957
19570607	158	27.2	25	16	25	0	25	5	75	17.9	25	12.6	25	34.9	69.3	7/06/1957
19570608	159	27.5	25	15.6	25	0	25	5	75	17	25	14.2	25	38.7	80.2	8/06/1957
19570609	160	26.8	25	14.3	25	0	25	5.1	75	17.1	25	13.1	25	37.2	80.4	9/06/1957
19570610	161	27.3	25	13.9	25	0	25	4.9	75	16.9	25	11.4	25	31.4	71.8	10/06/1957
19570611	162	27.6	25	12.4	25	0	25	4.9	75	12.7	25	9.9	25	26.8	68.8	11/06/1957
19570612	163	26.6	25	16.5	25	0	25	5	75	13.3	25	12.9	25	37.1	68.8	12/06/1957
19570613	164	28.2	25	15.7	25	0	25	4.8	75	13.4	25	15	25	39.2	84.1	13/06/1957
19570614	165	28.2	25	16.5	25	0	25	4.8	75	8.5	25	10.8	25	28.2	57.6	14/06/1957
19570615	166	27	25	15.4	25	0.7	25	4.8	75	13.6	25	10.1	25	28.3	57.8	15/06/1957
19570616	167	28.4	25	13.2	25	0	25	4.8	75	17.2	25	9.6	25	24.8	63.3	16/06/1957
19570617	168	28.7	25	13.5	25	0	25	4.8	75	15	25	12.9	25	32.8	83.4	17/06/1957
19570618	169	29.7	25	13.9	25	0	25	4.8	75	17.2	25	13.8	25	33.1	86.9	18/06/1957
19570619	170	29.2	25	16.5	25	0	25	4.9	75	10.5	25	15.9	25	39.2	84.8	19/06/1957
19570620	171	29	25	20.4	25	0	25	5	75	5.7	25	18.2	25	45.4	76	20/06/1957
19570621	172	25.9	25	15.3	25	1.9	25	5.1	75	14.7	25	19.2	25	57.5	100	21/06/1957
19570622	173	23.5	25	11.2	25	0	25	5.1	75	17.9	25	9.7	25	33.5	73	22/06/1957
19570623	174	24.3	25	7.4	25	0	25	5.2	75	17.6	25	10.6	25	34.9	100	23/06/1957
19570624	175	26.2	25	6.1	25	0	25	5.2	75	18	25	9.6	25	28.2	100	24/06/1957
19570625	176	26.7	25	6.3	25	0	25	5.1	75	18.2	25	8.2	25	23.4	85.9	25/06/1957
19570626	177	27.3	25	9.7	25	0	25	5.1	75	17.9	25	9.5	25	26.2	79	26/06/1957
19570627	178	29.1	25	10.6	25	0	25	5	75	18	25	9.3	25	23.1	72.8	27/06/1957
19570628	179	29.5	25	10.3	25	0	25	5	75	17.1	25	11.6	25	28.1	92.7	28/06/1957
19570629	180	23.6	25	13.5	25	0	25	5.1	75	7.1	25	18.1	25	62.2	100	29/06/1957
19570630	181	12.5	25	10.5	25	23.2	25	5.1	75	4.9	25	12.7	25	87.7	100	30/06/1957
19570701	182	17.6	25	8.9	25	7.4	25	4.9	75	15.2	25	12	25	59.7	100	1/07/1957
19570702	183	18.6	25	6.2	25	0	25	4.9	75	18.3	25	8.6	25	40.2	90.8	2/07/1957
19570703	184	19	25	5.4	25	0	25	5	75	17.4	25	7.6	25	34.6	84.8	3/07/1957
19570704	185	22.2	25	5	25	0	25	4.9	75	18.3	25	8.8	25	32.9	100	4/07/1957
19570705	186	23.6	25	5.6	25	0	25	4.9	75	17.9	25	10.1	25	34.7	100	5/07/1957
19570706	187	21.2	25	8.5	25	0	25	5	75	18.4	25	6.9	25	27.4	62.2	6/07/1957
19570707	188	21.6	25	5.7	25	0	25	5	75	18.4	25	5.9	25	22.9	64.5	7/07/1957
19570708	189	22.9	25	8.4	25	0	25	5.1	75	5.7	25	6.7	25	24	60.8	8/07/1957
19570709	190	22.7	25	8.8	25	0	25	5.1	75	16.5	25	7.9	25	28.6	69.8	9/07/1957
19570710	191	21.9	25	10.8	25	0	25	5.2	75	18.1	25	9.3	25	35.4	71.8	10/07/1957
19570711	192	19.6	25	9.7	25	0	25	5.1	75	13	25	6.8	25	29.8	56.5	11/07/1957
19570712	193	21.1	25	5.7	25	0	25	5.1	75	18.9	25	5.6	25	22.4	61.2	12/07/1957
19570713	194	26.5	25	8.6	25	0	25	5.1	75	18.8	25	5.9	25	17	52.8	13/07/1957
19570714	195	30	25	8.8	25	0	25	5.1	75	18.9	25	9.7	25	22.9	85.7	14/07/1957

19570715	196	24.4	25	12.7	25	0	25	5.1	75	17.8	25	9.1	25	29.8	62	15/07/1957
19570716	197	20.9	25	11.1	25	0	25	5.2	75	14.5	25	11.3	25	45.7	85.6	16/07/1957
19570717	198	23.4	25	9	25	0	25	5.3	75	17.3	25	8.1	25	28.2	70.6	17/07/1957
19570718	199	26	25	8.9	25	0	25	5.4	75	17.9	25	7.2	25	21.4	63.2	18/07/1957
19570719	200	23.4	25	11.7	25	0	25	5.5	75	14.1	25	7.4	25	25.7	53.9	19/07/1957
19570720	201	24	25	12.5	25	0	25	5.6	75	8.7	25	11.4	25	38.2	78.7	20/07/1957
19570721	202	21.6	25	12.5	25	0	25	5.6	75	12.5	25	10.7	25	41.5	73.9	21/07/1957
19570722	203	21.3	25	6.7	25	0	25	5.6	75	18.8	25	7.5	25	29.6	76.5	22/07/1957
19570723	204	18.2	25	12.9	25	0	25	5.6	75	6	25	4.7	25	22.5	31.6	23/07/1957
19570724	205	22	25	10.8	25	0	25	5.5	75	16.1	25	6.6	25	25	51	24/07/1957
19570725	206	21.4	25	7	25	0	25	5.6	75	19.4	25	7.8	25	30.6	77.9	25/07/1957
19570726	207	23.1	25	6.7	25	0	25	5.6	75	20	25	5.6	25	19.8	57.1	26/07/1957
19570727	208	26	25	8	25	0	25	5.7	75	20.1	25	7.3	25	21.7	68.1	27/07/1957
19570728	209	26	25	10.7	25	0	25	5.7	75	19.1	25	7.1	25	21.1	55.2	28/07/1957
19570729	210	23.9	25	8.3	25	0	25	5.7	75	20.1	25	6.8	25	22.9	62.1	29/07/1957
19570730	211	23.9	25	7.3	25	0	25	5.7	75	20.7	25	4.3	25	14.5	42.1	30/07/1957
19570731	212	26.9	25	10.7	25	0	25	5.7	75	17.4	25	4.8	25	13.5	37.3	31/07/1957
19570801	213	28.4	25	9.3	25	0	25	5.8	75	20.2	25	6.3	25	16.3	53.8	1/08/1957
19570802	214	27.8	25	8.5	25	0	25	5.8	75	20.9	25	4.8	25	12.8	43.3	2/08/1957
19570803	215	27.3	25	8.5	25	0	25	5.9	75	20.9	25	5.3	25	14.6	47.8	3/08/1957
19570804	216	29.1	25	8.8	25	0	25	6	75	21.2	25	3.9	25	9.7	34.5	4/08/1957
19570805	217	31.2	25	13.7	25	0	25	6	75	20.4	25	10.5	25	23.1	67	5/08/1957
19570806	218	31.2	25	15	25	0	25	6.1	75	20.4	25	10.7	25	23.5	62.8	6/08/1957
19570807	219	31.4	25	12.2	25	0	25	6.2	75	20.4	25	10.7	25	23.3	75.3	7/08/1957
19570808	220	29.3	25	12.8	25	0	25	6.3	75	19.5	25	11.1	25	27.2	75.1	8/08/1957
19570809	221	27	25	13.3	25	0	25	6.4	75	20.9	25	8.5	25	23.8	55.7	9/08/1957
19570810	222	24.1	25	8.8	25	0	25	6.4	75	21.3	25	6.5	25	21.7	57.4	10/08/1957
19570811	223	24.6	25	4.8	25	0	25	6.5	75	21.8	25	5.7	25	18.4	66.3	11/08/1957
19570812	224	29	25	5.2	25	0	25	6.6	75	19.7	25	5.6	25	14	63.3	12/08/1957
19570813	225	23.7	25	12.7	25	0	25	6.6	75	17.1	25	6.9	25	23.6	47	13/08/1957
19570814	226	20.9	25	9.3	25	0	25	6.6	75	22.2	25	5.3	25	21.5	45.3	14/08/1957
19570815	227	21	25	7.5	25	0	25	6.7	75	22.5	25	4.7	25	18.9	45.4	15/08/1957
19570816	228	21.6	25	8.5	25	0	25	6.6	75	22.4	25	5.1	25	19.8	46	16/08/1957
19570817	229	21.1	25	7.5	25	0	25	6.6	75	18.4	25	8.2	25	32.8	79.1	17/08/1957
19570818	230	25.2	25	9.7	25	0	25	6.7	75	22.3	25	8.8	25	27.5	73.2	18/08/1957
19570819	231	27.2	25	9.9	25	0	25	6.7	75	22.2	25	8.8	25	24.4	72.2	19/08/1957
19570820	232	29.7	25	8.3	25	0	25	6.8	75	22.6	25	7.8	25	18.7	71.3	20/08/1957
19570821	233	30.1	25	10.2	25	0	25	6.9	75	22.7	25	8.5	25	19.9	68.3	21/08/1957
19570822	234	30	25	11.7	25	0	25	6.9	75	22.9	25	7.4	25	17.4	53.9	22/08/1957
19570823	235	28.8	25	9.8	25	0	25	6.9	75	23	25	7	25	17.7	57.8	23/08/1957
19570824	236	30.1	25	7.3	25	0	25	7.1	75	22.7	25	7	25	16.4	68.5	24/08/1957
19570825	237	32.3	25	11.4	25	0	25	7.2	75	22.9	25	7.1	25	14.7	52.7	25/08/1957
19570826	238	25.8	25	12.1	25	0	25	7.2	75	23.2	25	9.2	25	27.7	65.2	26/08/1957
19570827	239	25.6	25	7.4	25	0	25	7.2	75	23.6	25	7.2	25	21.9	70	27/08/1957
19570828	240	27.3	25	9	25	0	25	7.3	75	23.7	25	8.3	25	22.9	72.3	28/08/1957
19570829	241	28.7	25	11.7	25	0	25	7.2	75	23.6	25	8	25	20.3	58.2	29/08/1957
19570830	242	30.7	25	11.8	25	0	25	7.2	75	23.6	25	10.5	25	23.8	75.9	30/08/1957
19570831	243	31.4	25	12.2	25	0	25	7.3	75	23.7	25	9	25	19.6	63.4	31/08/1957
19570901	244	27.6	25	12.2	25	0	25	7.5	75	24.1	25	6.6	25	17.9	46.5	1/09/1957
19570902	245	27.8	25	8.6	25	0	25	7.6	75	24.5	25	4.1	25	11	36.7	2/09/1957
19570903	246	31.7	25	11.2	25	0	25	7.8	75	24.5	25	5.3	25	11.3	39.9	3/09/1957
19570904	247	33.5	25	11.5	25	0	25	7.8	75	24.6	25	6	25	11.6	44.2	4/09/1957
19570905	248	34.6	25	12.1	25	0	25	7.9	75	24.6	25	7	25	12.7	49.6	5/09/1957
19570906	249	31.6	25	16	25	0	25	8	75	24	25	12.9	25	27.8	71	6/09/1957
19570907	250	27.4	25	15.4	25	0	25	8.1	75	24.6	25	6.5	25	17.8	37.2	7/09/1957
19570908	251	29.3	25	9.9	25	0	25	8.2	75	25	25	6.8	25	16.7	55.8	8/09/1957
19570909	252	30.3	25	9.7	25	0	25	8.2	75	25.3	25	6.4	25	14.8	53.2	9/09/1957
19570910	253	29.7	25	11.3	25	0	25	8.3	75	25.6	25	4.3	25	10.3	32.1	10/09/1957
19570911	254	31	25	11.8	25	0	25	8.3	75	23.2	25	7.1	25	15.8	51.3	11/09/1957
19570912	255	30.4	25	15.5	25	0	25	8.4	75	22.6	25	9.4	25	21.7	53.4	12/09/1957
19570913	256	31.7	25	13.2	25	0	25	8.4	75	23.2	25	10	25	21.4	65.9	13/09/1957
19570914	257	33.1	25	12.6	25	0	25	8.6	75	25.2	25	9.6	25	19	65.8	14/09/1957
19570915	258	26	25	13.9	25	0	25	8.7	75	25.9	25	5.4	25	16.1	34	15/09/1957
19570916	259	23.5	25	10.5	25	0	25	8.8	75	24.8	25	4.5	25	15.5	35.5	16/09/1957
19570917	260	26.1	25	5.9	25	0	25	8.8	75	26.3	25	3.7	25	10.9	39.9	17/09/1957
19570918	261	30.3	25	7.6	25	0	25	8.8	75	26.2	25	4	25	9.3	38.3	18/09/1957
19570919	262	31.4	25	10.1	25	0	25	8.7	75	26.3	25	6.5	25	14.1	52.6	19/09/1957
19570920	263	32.3	25	12.1	25	0	25	8.8	75	26.3	25	6.2	25	12.8	43.9	20/09/1957
19570921	264	34.1	25	11.5	25	0	25	8.8	75	26.4	25	6.6	25	12.3	48.7	21/09/1957
19570922	265	35.1	25	11.6	25	0	25	8.8	75	26.5	25	7.5	25	13.3	54.9	22/09/1957
19570923	266	34.5	25	15.3	25	0	25	9	75	26.7	25	6.6	25	12.1	38	23/09/1957
19570924	267	35	25	15.7	25	0	25	9.2	75	26.8	25	6.6	25	11.7	37	24/09/1957
19570925	268	35.2	25	14.9	25	0	25	9.1	75	26.6	25	8.6	25	15.1	50.8	25/09/1957
19570926	269	35.6	25	16.3	25	0	25	9.2	75	26.5	25	6.9	25	11.9	37.3	26/09/1957
19570927	270	33.4	25	17.9	25	0	25	9.4	75	27	25	7.3	25	14.2	35.6	27/09/1957
19570928	271	32.2	25	14.5	25	0	25	9.5	75	27.4	25	4.3	25	8.9	26.1	28/09/1957
19570929	272	33.1	25	15.5	25	0	25	9.4	75	27.4	25	5.3	25	10.5	30.1	29/09/1957
19570930	273	33.4	25	15.3	25	0	25	9.4	75	27.9	25	3.3	25	6.4	19	30/09/1957
19571001	274	33.3	25	12.7	25	0	25	9.6	75	27.4	25	3.6	25	7	24.5	1/10/1957
19571002	275	29.4	25	15.8	25	0	25	9.7	75	27.5	25	3.8	25	9.3	21.2	2/10/1957
19571003	276	30.9	25	9.9	25	0	25	9.6	75	28	25	3.7	25	8.3	30.4	3/10/1957
19571004	277	33.8	25	10.2	25	0	25	9.6	75	28.3	25	2.6	25	4.9	20.9	4/10/1957
19571005	278	35.5	25	12.8	25	0	25	9.8	75	27.2	25	6.3	25	10.9	42.6	5/10/1957

19571006	279	37	25	16	25	0	25	9.9	75	25.9	25	18.2	25	29	100	6/10/1957
19571007	280	33.6	25	19	25	0	25	10.1	75	28.1	25	5.6	25	10.8	25.5	7/10/1957
19571008	281	33.4	25	15	25	0	25	10.1	75	28.2	25	7.9	25	15.4	46.4	8/10/1957
19571009	282	36.8	25	13.1	25	0	25	10.2	75	27.5	25	7.2	25	11.6	47.8	9/10/1957
19571010	283	37	25	16	25	0	25	10.4	75	27.7	25	8.9	25	14.2	49	10/10/1957
19571011	284	39.2	25	20.5	25	0	25	10.2	75	27	25	19.6	25	27.7	81.3	11/10/1957
19571012	285	39.3	25	19.3	25	0	25	10.2	75	28	25	10.6	25	14.9	47.4	12/10/1957
19571013	286	40.3	25	18.3	25	0	25	10.2	75	28.6	25	7.9	25	10.5	37.6	13/10/1957
19571014	287	38.5	25	24	25	0	25	10.3	75	28.3	25	7.4	25	10.9	24.8	14/10/1957
19571015	288	39.1	25	21.6	25	0	25	10.2	75	27.9	25	10.8	25	15.4	41.9	15/10/1957
19571016	289	41.8	25	21.4	25	0	25	10.3	75	20.3	25	16	25	19.7	62.8	16/10/1957
19571017	290	40.3	25	22.9	25	0	25	10.3	75	28.5	25	7.6	25	10.1	27.2	17/10/1957
19571018	291	36.8	25	22.7	25	0	25	10.4	75	16.4	25	12.6	25	20.3	45.7	18/10/1957
19571019	292	40	25	23.4	25	0	25	10.4	75	25.8	25	13.2	25	17.9	45.9	19/10/1957
19571020	293	41.3	25	24.1	25	0	25	10.4	75	27.7	25	10	25	12.7	33.3	20/10/1957
19571021	294	37.3	25	23.3	25	0	25	10.4	75	25.7	25	22.1	25	34.6	77.3	21/10/1957
19571022	295	36.9	25	22.7	25	0	25	10.4	75	22.7	25	17.4	25	27.9	63.1	22/10/1957
19571023	296	35.9	25	20.7	25	0	25	10.2	75	27.8	25	15	25	25.4	61.5	23/10/1957
19571024	297	38.1	25	22.3	25	0	25	10.3	75	29.5	25	7.7	25	11.6	28.6	24/10/1957
19571025	298	38.6	25	24.3	25	0	25	10.6	75	27.9	25	10.8	25	15.8	35.6	25/10/1957
19571026	299	38.9	25	22.9	25	0	25	10.9	75	25.7	25	13.8	25	19.8	49.4	26/10/1957
19571027	300	39	25	24.3	25	0	25	10.8	75	26	25	11.3	25	16.2	37.2	27/10/1957
19571028	301	37.8	25	23.4	25	0.4	25	10.8	75	24.9	25	18.1	25	27.6	62.9	28/10/1957
19571029	302	28.3	25	21.7	25	3.7	25	11	75	7.8	25	21.8	25	56.7	84	29/10/1957
19571030	303	37.2	25	18.8	25	1.1	25	10.9	75	26.1	25	21	25	33.1	96.8	30/10/1957
19571031	304	27.4	25	17.6	25	29.6	25	10.8	75	12.5	25	21.7	25	59.5	100	31/10/1957
19571101	305	30.3	25	17.5	25	10.6	25	11	75	24.8	25	20.6	25	47.7	100	1/11/1957
19571102	306	35	25	19.4	25	0	25	10.9	75	26.9	25	19.9	25	35.4	88.4	2/11/1957
19571103	307	37.2	25	22	25	0	25	10.7	75	25.2	25	21.4	25	33.7	81	3/11/1957
19571104	308	39.5	25	24	25	0	25	10.4	75	24	25	26	25	36.2	87.2	4/11/1957
19571105	309	41.1	25	25.4	25	0.2	25	10	75	25.8	25	24.7	25	31.6	76.2	5/11/1957
19571106	310	37.9	25	19.8	25	16.8	25	10.2	75	21.3	25	24.4	25	37	100	6/11/1957
19571107	311	36.8	25	23.5	25	7	25	10.2	75	22.7	25	19.1	25	30.8	66	7/11/1957
19571108	312	32.7	25	20.4	25	0	25	10.2	75	28.5	25	7.1	25	14.4	29.6	8/11/1957
19571109	313	33.3	25	15.1	25	0	25	10	75	30.8	25	5	25	9.8	29.2	9/11/1957
19571110	314	36.8	25	15.5	25	0	25	10.1	75	30.3	25	5.4	25	8.7	30.7	10/11/1957
19571111	315	38.8	25	15.5	25	0	25	9.8	75	30.1	25	5.2	25	7.5	29.5	11/11/1957
19571112	316	39.8	25	18	25	0	25	9.7	75	30.2	25	8.6	25	11.8	41.7	12/11/1957
19571113	317	39.7	25	20.2	25	0	25	9.9	75	30.3	25	9.3	25	12.8	39.3	13/11/1957
19571114	318	40.5	25	19.8	25	0	25	9.9	75	30.3	25	8.2	25	10.8	35.5	14/11/1957
19571115	319	40.6	25	21.8	25	0	25	10	75	28.9	25	25.2	25	33.1	96.5	15/11/1957
19571116	320	40.1	25	23.5	25	0	25	10	75	27.4	25	22.2	25	29.9	76.7	16/11/1957
19571117	321	40.4	25	24.2	25	0	25	10.1	75	26.9	25	26	25	34.5	86.1	17/11/1957
19571118	322	38	25	22.6	25	1.5	25	10	75	27.8	25	12	25	18.1	43.8	18/11/1957
19571119	323	36.6	25	22.1	25	0	25	10.1	75	31.1	25	5.9	25	9.6	22.2	19/11/1957
19571120	324	36.6	25	22.9	25	0	25	10.3	75	30.9	25	7.7	25	12.5	27.6	20/11/1957
19571121	325	38.8	25	21.4	25	0	25	10.5	75	30.7	25	6.1	25	8.8	23.9	21/11/1957
19571122	326	39.6	25	21.4	25	0	25	10.3	75	28.8	25	17.2	25	23.8	67.5	22/11/1957
19571123	327	40.7	25	23.4	25	0	25	10.3	75	27.2	25	21.5	25	28.1	74.7	23/11/1957
19571124	328	40.7	25	23.2	25	0	25	10.4	75	25.2	25	22.7	25	29.6	79.9	24/11/1957
19571125	329	40.8	25	22.3	25	0	25	10.2	75	28.2	25	17.8	25	23.1	66.1	25/11/1957
19571126	330	36.6	25	20.3	25	1.1	25	9.9	75	30.2	25	7.6	25	12.4	31.9	26/11/1957
19571127	331	37.8	25	19.4	25	0	25	10.1	75	22	25	3.8	25	5.8	16.9	27/11/1957
19571128	332	39.9	25	21.3	25	0	25	10.3	75	27.1	25	7.9	25	10.8	31.2	28/11/1957
19571129	333	38.4	25	24.5	25	0	25	10.3	75	25.9	25	20.6	25	30.4	67	29/11/1957
19571130	334	37.7	25	21	25	13.9	25	10.5	75	27.3	25	20.5	25	31.4	82.5	30/11/1957
19571201	335	38.9	25	23	25	0	25	10.8	75	28.1	25	18.3	25	26.3	65.2	1/12/1957
19571202	336	39	25	20.8	25	0	25	11.1	75	28.9	25	20.3	25	29	82.7	2/12/1957
19571203	337	40.8	25	21.3	25	0	25	11.1	75	28.8	25	19.5	25	25.3	77	3/12/1957
19571204	338	41.7	25	25.6	25	0	25	11.3	75	28.6	25	10	25	12.4	30.5	4/12/1957
19571205	339	42.1	25	23.3	25	0	25	11.1	75	29	25	6.3	25	7.6	22	5/12/1957
19571206	340	38	25	23.4	25	7.3	25	10.6	75	22.9	25	20.6	25	31.1	71.6	6/12/1957
19571207	341	38.3	25	24.5	25	0.2	25	9.8	75	29.3	25	21.9	25	32.5	71.3	7/12/1957
19571208	342	39.3	25	23.7	25	0	25	9.3	75	29	25	18.4	25	25.9	62.8	8/12/1957
19571209	343	41.4	25	23.7	25	0	25	9.2	75	29.6	25	16.4	25	20.6	56	9/12/1957
19571210	344	41.1	25	23.6	25	0	25	9.4	75	24.2	25	15	25	19.2	51.5	10/12/1957
19571211	345	34.1	25	28.8	25	0	25	9.3	75	13.4	25	15	25	28	37.9	11/12/1957
19571212	346	38.2	25	25.6	25	0.3	25	9.2	75	22.1	25	19.4	25	29	59.1	12/12/1957
19571213	347	38.9	25	23.2	25	0	25	9.4	75	25.5	25	22.5	25	32.3	79.2	13/12/1957
19571214	348	40.1	25	23.6	25	0	25	9.5	75	27.6	25	15.5	25	20.9	53.2	14/12/1957
19571215	349	40.1	25	23.8	25	0	25	9.2	75	23.1	25	15.9	25	21.4	53.9	15/12/1957
19571216	350	39	25	23.8	25	0	25	9.6	75	16.1	25	14	25	20	47.5	16/12/1957
19571217	351	38.7	25	27.1	25	0	25	9.7	75	18.6	25	17.9	25	26	49.9	17/12/1957
19571218	352	40.1	25	20.7	25	14.6	25	9.5	75	25.8	25	19.2	25	25.9	78.7	18/12/1957
19571219	353	39.2	25	24.3	25	0.1	25	9.5	75	24.7	25	16.6	25	23.5	54.7	19/12/1957
19571220	354	39	25	22.6	25	12	25	9.5	75	27.6	25	19	25	27.2	69.3	20/12/1957
19571221	355	40.5	25	25.6	25	0	25	9.6	75	23.6	25	21.9	25	28.9	66.7	21/12/1957
19571222	356	39	25	24.6	25	0	25	9.8	75	24.9	25	19.9	25	28.5	64.4	22/12/1957
19571223	357	39.4	25	24.5	25	0	25	9.7	75	27.1	25	24.1	25	33.7	78.4	23/12/1957
19571224	358	39.4	25	25.4	25	0	25	9.3	75	25.6	25	21.8	25	30.5	67.2	24/12/1957
19571225	359	40.6	25	24.4	25	0	25	8.9	75	29.1	25	17.1	25	22.5	56	25/12/1957
19571226	360	42.2	25	25.6	25	0	25	8.9	75	27.5	25	22.1	25	26.7	67.3	26/12/1957
19571227	361	42.2	25	26.7	25	2.6	2									

19571228	362	41.8	25	29.8	25	0	25	8.3	75	27	25	25	25	30.8	59.6	28/12/1957
19571229	363	40.9	25	29.4	25	0	25	8.6	75	22	25	22.3	25	28.8	54.4	29/12/1957
19571230	364	35.2	25	22.7	25	0	25	8.9	75	18	25	25.9	25	45.6	93.9	30/12/1957
19571231	365	25.4	25	18.1	25	21.1	25	8.4	75	8.7	25	15.4	25	47.5	74.2	31/12/1957
19580101	1	31.7	25	18	25	7.7	25	8.7	75	24.4	25	19.1	25	40.9	92.6	1/01/1958
19580102	2	34.4	25	22.7	25	0	25	8.7	75	19.7	25	21.1	25	38.8	76.5	2/01/1958
19580103	3	32.6	25	23.3	25	0.1	25	8.5	75	16.8	25	26.3	25	53.5	92	3/01/1958
19580104	4	28	25	21.6	25	14.7	25	8.8	75	7.5	25	26.3	25	69.6	100	4/01/1958
19580105	5	29.5	25	21.6	25	3	25	8.6	75	8.1	25	26.2	25	63.6	100	5/01/1958
19580106	6	34.9	25	21.2	25	0	25	8.6	75	23.1	25	23.3	25	41.7	92.6	6/01/1958
19580107	7	35.6	25	23.2	25	0	25	8.6	75	19.9	25	26.2	25	45.1	92.2	7/01/1958
19580108	8	36.9	25	22.1	25	0	25	9	75	25.9	25	22.8	25	36.5	85.7	8/01/1958
19580109	9	37.3	25	22.6	25	0	25	9.1	75	27.6	25	18.2	25	28.5	66.4	9/01/1958
19580110	10	38.3	25	24.8	25	0	25	9.2	75	19.8	25	24.3	25	36.1	77.7	10/01/1958
19580111	11	39.8	25	24.7	25	0	25	9.2	75	18.8	25	19.5	25	26.7	62.7	11/01/1958
19580112	12	39	25	27.3	25	0	25	9.1	75	16.5	25	20.3	25	29	56	12/01/1958
19580113	13	38.2	25	27.1	25	0	25	9	75	16.9	25	25.6	25	38.2	71.4	13/01/1958
19580114	14	39.4	25	26.8	25	0	25	9.1	75	22.2	25	21.9	25	30.7	62.2	14/01/1958
19580115	15	40.1	25	28.1	25	0	25	9.1	75	25.4	25	25.3	25	34.1	66.6	15/01/1958
19580116	16	42.6	25	27.7	25	0	25	9.3	75	26.8	25	20.5	25	24.2	55.2	16/01/1958
19580117	17	43.2	25	26.9	25	0	25	9.4	75	30.2	25	11	25	12.6	31	17/01/1958
19580118	18	42.2	25	24	25	0	25	9.4	75	29.8	25	9.5	25	11.5	31.8	18/01/1958
19580119	19	42.9	25	24.5	25	0	25	9.2	75	27	25	17.9	25	20.8	58.2	19/01/1958
19580120	20	42.7	25	27.2	25	0	25	9.3	75	26	25	20.5	25	24.1	56.8	20/01/1958
19580121	21	41.6	25	23.4	25	0	25	9.3	75	29	25	17.2	25	21.4	59.8	21/01/1958
19580122	22	41.1	25	24.7	25	0	25	9.1	75	23.7	25	20	25	25.6	64.3	22/01/1958
19580123	23	41.2	25	25.6	25	0	25	9.1	75	18.6	25	19.7	25	25.1	60	23/01/1958
19580124	24	41	25	24	25	1.4	25	8.7	75	15.2	25	25.7	25	33	86.2	24/01/1958
19580125	25	39.4	25	26.3	25	19	25	8.7	75	24	25	24.8	25	34.7	72.5	25/01/1958
19580126	26	39.4	25	27.4	25	0.1	25	8.6	75	19.2	25	24.6	25	34.4	67.4	26/01/1958
19580127	27	33.1	25	24.1	25	2.8	25	8.8	75	11.8	25	28.2	25	55.7	94	27/01/1958
19580128	28	34.4	25	22.6	25	5.1	25	8.9	75	15.7	25	29.3	25	53.9	100	28/01/1958
19580129	29	32.6	25	21.5	25	22.3	25	9.3	75	7.7	25	26.9	25	54.7	100	29/01/1958
19580130	30	36.7	25	21.6	25	0.8	25	9.3	75	9.3	25	28.6	25	46.3	100	30/01/1958
19580131	31	34.9	25	21.3	25	0	25	9.2	75	21.5	25	11.6	25	20.7	45.8	31/01/1958
19580201	32	36.3	25	18.3	25	0	25	9.2	75	27.6	25	13.1	25	21.7	62.3	1/02/1958
19580202	33	38.3	25	20.9	25	0	25	9	75	28.1	25	14.1	25	20.9	57.1	2/02/1958
19580203	34	38.9	25	20.8	25	0	25	8.8	75	29	25	11.8	25	17	48.1	3/02/1958
19580204	35	40.5	25	20.2	25	0	25	8.4	75	29.5	25	11.7	25	15.4	49.4	4/02/1958
19580205	36	41.5	25	23.2	25	0	25	8.6	75	28.6	25	19.4	25	24.3	68.2	5/02/1958
19580206	37	41.7	25	27.4	25	0	25	8.7	75	25.6	25	25.3	25	31.3	69.3	6/02/1958
19580207	38	39.4	25	26.1	25	0.1	25	8.8	75	12.8	25	25.4	25	35.6	75.1	7/02/1958
19580208	39	39.6	25	26.5	25	0	25	8.9	75	19.3	25	18.2	25	25.2	52.6	8/02/1958
19580209	40	39.7	25	26.8	25	0	25	8.7	75	8.8	25	24.1	25	33.2	68.4	9/02/1958
19580210	41	40.8	25	27.9	25	0.1	25	8.5	75	22.1	25	25.4	25	33	67.6	10/02/1958
19580211	42	39	25	26.1	25	0.2	25	8.5	75	17.4	25	26.3	25	37.6	77.8	11/02/1958
19580212	43	36.5	25	23.5	25	6	25	8.3	75	17.3	25	26.5	25	43.4	91.6	12/02/1958
19580213	44	36.3	25	23.8	25	0	25	8	75	15.9	25	23.8	25	39.4	80.8	13/02/1958
19580214	45	31.9	25	24.2	25	0	25	8	75	15.1	25	26.7	25	56.5	88.4	14/02/1958
19580215	46	33.5	25	23.3	25	8.4	25	8	75	16.1	25	25.3	25	48.9	88.5	15/02/1958
19580216	47	36.8	25	23.1	25	0	25	8.1	75	16.6	25	24.7	25	39.8	87.4	16/02/1958
19580217	48	36.2	25	23.5	25	0	25	8.4	75	23.7	25	23.9	25	39.8	82.6	17/02/1958
19580218	49	39.1	25	25.8	25	0	25	8.7	75	23.2	25	26.2	25	37.3	78.9	18/02/1958
19580219	50	38.9	25	28.2	25	0	25	8.8	75	16.7	25	25.6	25	36.8	67	19/02/1958
19580220	51	38.4	25	25.7	25	0.1	25	8.9	75	19.6	25	13.2	25	19.5	40	20/02/1958
19580221	52	34.7	25	20.5	25	0	25	9.1	75	25.4	25	7.4	25	13.4	30.7	21/02/1958
19580222	53	36.6	25	20.7	25	0	25	8.9	75	26	25	14.3	25	23.3	58.6	22/02/1958
19580223	54	35.9	25	21.7	25	0.1	25	8.9	75	20.6	25	25.7	25	43.5	99	23/02/1958
19580224	55	36.7	25	24.8	25	18	25	9	75	19.9	25	25.2	25	40.8	80.5	24/02/1958
19580225	56	34.9	25	24	25	11.8	25	7.8	75	11.9	25	31.4	25	56.1	100	25/02/1958
19580226	57	33	25	25.3	25	0.8	25	7.3	75	12.1	25	31.6	25	62.8	98	26/02/1958
19580227	58	34.9	25	24.2	25	2	25	6.6	75	21.7	25	26.5	25	47.4	87.8	27/02/1958
19580228	59	35.7	25	23.9	25	0	25	8.4	75	26.6	25	22.1	25	37.8	74.5	28/02/1958
19580301	60	37.2	25	22.8	25	0	25	6.6	75	25.9	25	19.4	25	30.6	69.9	1/03/1958
19580302	61	38.5	25	21.7	25	0	25	6.3	75	27.5	25	17	25	25	65.5	2/03/1958
19580303	62	39.5	25	22.6	25	0	25	6.5	75	26	25	20.7	25	28.8	75.5	3/03/1958
19580304	63	40.9	25	23.4	25	0	25	6.8	75	26.5	25	21.1	25	27.3	73.3	4/03/1958
19580305	64	40.3	25	27.5	25	0	25	7	75	24.1	25	19.8	25	26.4	53.9	5/03/1958
19580306	65	41.2	25	27.9	25	0	25	7.1	75	19.7	25	18.5	25	23.5	49.2	6/03/1958
19580307	66	41.8	25	29.1	25	0	25	7.1	75	19.7	25	23.2	25	28.6	57.6	7/03/1958
19580308	67	37.2	25	28.4	25	0	25	7.3	75	15.7	25	19.8	25	31.2	51.2	8/03/1958
19580309	68	37.3	25	24.8	25	0	25	7.3	75	26.1	25	15.9	25	24.9	50.8	9/03/1958
19580310	69	37.2	25	23.1	25	0	25	7.5	75	26.6	25	12	25	18.9	42.5	10/03/1958
19580311	70	37.8	25	22.8	25	0	25	7.5	75	27.1	25	10.4	25	15.9	37.5	11/03/1958
19580312	71	37.7	25	23.1	25	0	25	7.7	75	24.1	25	14.2	25	21.8	50.3	12/03/1958
19580313	72	38.2	25	24.3	25	0	25	7.9	75	21.2	25	15	25	22.4	49.4	13/03/1958
19580314	73	39.3	25	23.4	25	0	25	8	75	24.3	25	13.6	25	19.1	47.3	14/03/1958
19580315	74	39.4	25	24	25	0	25	8	75	16.4	25	12.2	25	17.1	40.9	15/03/1958
19580316	75	39.6	25	23.6	25	0	25	8	75	24.9	25	19.4	25	26.9	66.6	16/03/1958
19580317	76	36.9	25	23.7	25	0.3	25	7.8	75	21	25	23.7	25	38	80.9	17/03/1958
19580318	77	35.6	25	23.4	25	0	25	7.8	75	21.8	25	23.5	25	40.4	81.7	18/03/1958
19580319	78	36.1	25	23.7	25	0	25	7.8	75	23.4	25	19.5	25	32.6	66.6	19/03/1958
19580320	79	36.5	25	23.4	25	0	25	7.9	75	23.2	25	20.9	25	34.2	72.6	20/03/1958

19580321	80	37.8	25	23.1	25	0	25	7.9	75	22.4	25	21	25	32	74.3	21/03/1958
19580322	81	38.4	25	23.5	25	0	25	8.2	75	22.1	25	20.5	25	30.3	70.8	22/03/1958
19580323	82	40.2	25	23.3	25	0	25	8.3	75	24.4	25	15	25	20.1	52.5	23/03/1958
19580324	83	39.8	25	23.9	25	0	25	8.3	75	23.5	25	19.3	25	26.4	65.1	24/03/1958
19580325	84	39.2	25	26.8	25	0	25	8.1	75	22.5	25	20.2	25	28.6	57.3	25/03/1958
19580326	85	38.1	25	24.7	25	0	25	8.2	75	13.7	25	17.5	25	26.3	56.3	26/03/1958
19580327	86	36.7	25	24.5	25	0	25	8	75	13.9	25	19.2	25	31.1	62.5	27/03/1958
19580328	87	32	25	24.8	25	0.4	25	7.8	75	6.9	25	27.8	25	58.5	88.8	28/03/1958
19580329	88	27.1	25	21.9	25	0.6	25	7.9	75	6	25	23	25	64.1	87.6	29/03/1958
19580330	89	29.2	25	21.2	25	18.2	25	8	75	9.3	25	27.8	25	68.6	100	30/03/1958
19580331	90	29.9	25	21.3	25	5.9	25	7.7	75	7.1	25	27.7	25	65.7	100	31/03/1958
19580401	91	33.6	25	23.6	25	41.9	25	7.6	75	13.4	25	30.9	25	59.4	100	1/04/1958
19580402	92	32.8	25	23.4	25	24.2	25	7.6	75	12.1	25	31.4	25	63.1	100	2/04/1958
19580403	93	34	25	24	25	0.3	25	7.4	75	15.7	25	27.4	25	51.5	91.9	3/04/1958
19580404	94	29.8	25	24.1	25	0	25	7.5	75	18.9	25	26.6	25	63.4	88.6	4/04/1958
19580405	95	31.3	25	22.8	25	0.8	25	7.6	75	10.4	25	24.8	25	54.3	89.4	5/04/1958
19580406	96	32.5	25	23.3	25	1	25	7.8	75	21.8	25	24.5	25	50.1	85.7	6/04/1958
19580407	97	32.6	25	21.6	25	0	25	7.6	75	22.1	25	20.5	25	41.7	79.5	7/04/1958
19580408	98	32.8	25	22.1	25	0	25	7.5	75	21.4	25	19.9	25	40	74.8	8/04/1958
19580409	99	32.5	25	21.8	25	0	25	7.4	75	22.7	25	17.4	25	35.6	66.6	9/04/1958
19580410	100	32.1	25	20.9	25	0	25	7.5	75	22.4	25	19.2	25	40.2	77.7	10/04/1958
19580411	101	32.3	25	20.8	25	0	25	7.4	75	20.9	25	20.1	25	41.6	81.9	11/04/1958
19580412	102	31.9	25	21.1	25	0	25	7.4	75	21	25	20.6	25	43.6	82.4	12/04/1958
19580413	103	31.8	25	20.9	25	0	25	7.4	75	14.5	25	20.6	25	43.8	83.4	13/04/1958
19580414	104	32.6	25	21.5	25	0	25	7.4	75	9.7	25	20.8	25	42.3	81.1	14/04/1958
19580415	105	32.8	25	22.9	25	0	25	7.3	75	12.8	25	21.4	25	43	76.7	15/04/1958
19580416	106	32.3	25	22.4	25	0	25	7.5	75	14.6	25	15	25	31	55.4	16/04/1958
19580417	107	32.7	25	17.4	25	0	25	7.5	75	22.3	25	8	25	16.2	40.3	17/04/1958
19580418	108	32.4	25	20	25	0	25	7.4	75	22.5	25	13.1	25	26.9	56.1	18/04/1958
19580419	109	31.9	25	19.4	25	0	25	7.5	75	22.1	25	16.3	25	34.5	72.4	19/04/1958
19580420	110	31.6	25	20.2	25	0	25	7.2	75	19.9	25	15.4	25	33.1	65.1	20/04/1958
19580421	111	32	25	19.6	25	0	25	6.9	75	20.4	25	13.6	25	28.6	59.7	21/04/1958
19580422	112	31.9	25	21.2	25	0	25	6.5	75	20.3	25	20.5	25	43.4	81.5	22/04/1958
19580423	113	32.4	25	19.3	25	0	25	6.3	75	19.3	25	17.9	25	36.8	80	23/04/1958
19580424	114	32.1	25	18.8	25	0	25	6.2	75	20.3	25	16.6	25	34.7	76.5	24/04/1958
19580425	115	31.9	25	18.1	25	0	25	6.4	75	19.5	25	13.1	25	27.7	63.1	25/04/1958
19580426	116	31.3	25	18.2	25	0	25	6.4	75	19.6	25	13.9	25	30.4	66.5	26/04/1958
19580427	117	29.7	25	17.6	25	0	25	6.4	75	21.2	25	12.3	25	29.5	61.2	27/04/1958
19580428	118	30.8	25	18.3	25	0	25	6.6	75	20.4	25	14.8	25	33.3	70.4	28/04/1958
19580429	119	32.3	25	19.3	25	0	25	6.6	75	17.8	25	16	25	33.1	71.5	29/04/1958
19580430	120	31.8	25	20.6	25	0	25	6.6	75	18.5	25	18	25	38.3	74.2	30/04/1958
19580501	121	32.2	25	20.4	25	0	25	6.6	75	18.2	25	19.1	25	39.7	79.7	1/05/1958
19580502	122	31.8	25	20.4	25	0	25	6.5	75	17.9	25	17	25	36.2	71	2/05/1958
19580503	123	31.3	25	19.6	25	0	25	6.4	75	16.1	25	18.8	25	41.1	82.5	3/05/1958
19580504	124	31.9	25	18.8	25	0	25	6.3	75	9.5	25	15.9	25	33.6	73.3	4/05/1958
19580505	125	31.6	25	17	25	0	25	6.3	75	21.1	25	8.4	25	18.1	43.4	5/05/1958
19580506	126	31	25	13.8	25	0	25	6.3	75	18.9	25	8.9	25	19.8	56.4	6/05/1958
19580507	127	31.3	25	17	25	0	25	6.4	75	6.3	25	9.4	25	20.6	48.5	7/05/1958
19580508	128	31.7	25	17.6	25	0	25	6.4	75	16.3	25	12.4	25	26.5	61.6	8/05/1958
19580509	129	31.8	25	15.8	25	0	25	6.4	75	15.2	25	14.8	25	31.5	82.5	9/05/1958
19580510	130	33.8	25	17.5	25	0	25	6.2	75	19.4	25	14	25	26.6	70	10/05/1958
19580511	131	33.2	25	20.2	25	0	25	6.1	75	16	25	21.3	25	41.9	90	11/05/1958
19580512	132	33.2	25	19.8	25	1.8	25	6	75	19.2	25	18.2	25	35.8	78.8	12/05/1958
19580513	133	34.1	25	18.3	25	0	25	5.8	75	19	25	18.3	25	34.2	87.1	13/05/1958
19580514	134	34.6	25	20.3	25	0	25	5.8	75	18.5	25	20.6	25	37.5	86.5	14/05/1958
19580515	135	33.7	25	22.2	25	0	25	5.7	75	12	25	24.7	25	47.2	92.3	15/05/1958
19580516	136	33	25	20.3	25	1.4	25	5.8	75	16.2	25	24.5	25	48.7	100	16/05/1958
19580517	137	32.7	25	20.4	25	15.5	25	5.7	75	14.5	25	25.6	25	51.8	100	17/05/1958
19580518	138	30.5	25	21.3	25	0.4	25	5.5	75	16.3	25	24.3	25	55.7	96	18/05/1958
19580519	139	30.3	25	17.6	25	0.6	25	5.5	75	18.7	25	12.5	25	29	62.1	19/05/1958
19580520	140	30.6	25	16.5	25	0	25	5.4	75	17.3	25	9.5	25	21.6	50.6	20/05/1958
19580521	141	31.3	25	19.6	25	0	25	5.2	75	14.5	25	13.5	25	29.5	59.2	21/05/1958
19580522	142	32.1	25	18.4	25	0	25	5.3	75	18.1	25	14.4	25	30.1	68.1	22/05/1958
19580523	143	32.8	25	18.9	25	0	25	5.3	75	17.8	25	19.1	25	38.4	87.5	23/05/1958
19580524	144	33.5	25	17.7	25	0	25	5.3	75	18	25	16.3	25	31.5	80.5	24/05/1958
19580525	145	33.9	25	18.3	25	0	25	5.3	75	16.8	25	15	25	28.4	71.4	25/05/1958
19580526	146	27	25	18.9	25	0	25	5.2	75	17.9	25	8.8	25	24.7	40.3	26/05/1958
19580527	147	26.7	25	13.6	25	0	25	5.2	75	19.2	25	7	25	20	45	27/05/1958
19580528	148	29.3	25	15.2	25	0	25	5.2	75	16	25	7.7	25	18.9	44.6	28/05/1958
19580529	149	28.8	25	17.9	25	0	25	5.3	75	8.2	25	6.7	25	16.9	32.7	29/05/1958
19580530	150	26.7	25	15.6	25	2.3	25	5.2	75	13.5	25	10	25	28.6	56.5	30/05/1958
19580531	151	28.3	25	14.2	25	0	25	5.2	75	17.8	25	13.8	25	35.9	85.3	31/05/1958
19580601	152	29.7	25	16.7	25	0	25	5.1	75	16.9	25	17.8	25	42.7	93.7	1/06/1958
19580602	153	31	25	17.4	25	0	25	5	75	14.2	25	18.1	25	40.3	91.1	2/06/1958
19580603	154	27.6	25	17.4	25	5.1	25	5	75	15.8	25	18.9	25	51.2	95.2	3/06/1958
19580604	155	27.7	25	14.1	25	0	25	4.9	75	17	25	18.1	25	48.7	100	4/06/1958
19580605	156	28.8	25	13.4	25	0	25	5	75	18	25	13.5	25	34.1	87.9	5/06/1958
19580606	157	29.7	25	16	25	0	25	5.1	75	17.3	25	14.2	25	34.1	78.1	6/06/1958
19580607	158	29.9	25	17.5	25	0	25	5	75	15.8	25	12.7	25	30.1	63.5	7/06/1958
19580608	159	24.2	25	12.8	25	0	25	5	75	17.4	25	9.1	25	30.1	61.6	8/06/1958
19580609	160	22	25	9.3	25	0	25	5.1	75	18.1	25	9.2	25	34.8	78.6	9/06/1958
19580610	161	23.5	25	10.1	25	0	25	4.9	75	16.7	25	10.8	25	37.3	87.4	10/06/1958
19580611	162	23.8	25	9.9	25	0	25	4.9	75	17.8	25	11.6	25	39.4		

19580612	163	25.2	25	10.7	25	0	25	5	75	17.3	25	12.9	25	40.3	100	12/06/1958
19580613	164	25.9	25	13.9	25	0	25	4.8	75	11.6	25	10.7	25	32	67.4	13/06/1958
19580614	165	26.2	25	12.6	25	0	25	4.8	75	17.9	25	9.8	25	28.8	67.2	14/06/1958
19580615	166	23.1	25	11.2	25	0	25	4.8	75	18.1	25	8.5	25	30.1	63.9	15/06/1958
19580616	167	21.3	25	9.4	25	0	25	4.8	75	17.8	25	5.6	25	22.1	47.5	16/06/1958
19580617	168	21.5	25	6.8	25	0	25	4.8	75	16.7	25	5	25	19.5	50.6	17/06/1958
19580618	169	23.1	25	7.9	25	0	25	4.8	75	15.6	25	5.8	25	20.5	54.5	18/06/1958
19580619	170	24.1	25	11.6	25	0	25	4.9	75	18.2	25	7.7	25	25.7	56.4	19/06/1958
19580620	171	25	25	11.6	25	0	25	5	75	18.2	25	7.5	25	23.7	54.9	20/06/1958
19580621	172	26.2	25	8.8	25	0	25	5.1	75	18	25	9.3	25	27.3	82.2	21/06/1958
19580622	173	29.7	25	9.9	25	0	25	5.1	75	17.5	25	10	25	24	82	22/06/1958
19580623	174	32.7	25	13.7	25	0	25	5.2	75	16.8	25	11.4	25	23	72.8	23/06/1958
19580624	175	31.2	25	20.3	25	0	25	5.2	75	16	25	8.8	25	19.4	37	24/06/1958
19580625	176	29.3	25	18.9	25	0.1	25	5.1	75	12.2	25	10.6	25	26	48.6	25/06/1958
19580626	177	21.3	25	12	25	6.6	25	5.1	75	4.7	25	13	25	51.3	92.8	26/06/1958
19580627	178	22.4	25	11.3	25	9.8	25	5	75	15.3	25	10.8	25	39.9	80.7	27/06/1958
19580628	179	21.8	25	7.3	25	0	25	5	75	18.3	25	7.1	25	27.2	69.5	28/06/1958
19580629	180	20	25	6.1	25	0	25	5.1	75	18.2	25	7.1	25	30.4	75.5	29/06/1958
19580630	181	19.3	25	4.6	25	0	25	5.1	75	18.4	25	5.6	25	25	66.1	30/06/1958
19580701	182	20	25	5	25	0	25	4.9	75	18.6	25	5.8	25	24.8	66.5	1/07/1958
19580702	183	22.4	25	4.4	25	0	25	4.9	75	18.4	25	7.1	25	26.2	84.9	2/07/1958
19580703	184	26.3	25	5.6	25	0	25	5	75	18.3	25	8.1	25	23.7	89.1	3/07/1958
19580704	185	29.7	25	6.8	25	0	25	4.9	75	18.5	25	8.1	25	19.4	82	4/07/1958
19580705	186	31	25	9.2	25	0	25	4.9	75	18	25	10.6	25	23.6	91.2	5/07/1958
19580706	187	26.3	25	12	25	0	25	5	75	17.2	25	8.9	25	26	63.5	6/07/1958
19580707	188	26	25	10.3	25	0	25	5	75	17.1	25	8.6	25	25.6	68.7	7/07/1958
19580708	189	26.7	25	9.7	25	0	25	5.1	75	18	25	7.5	25	21.4	62.4	8/07/1958
19580709	190	29.3	25	11.6	25	0	25	5.1	75	8.6	25	7.6	25	18.6	55.7	9/07/1958
19580710	191	27.2	25	11.7	25	0	25	5.2	75	17.7	25	8.8	25	24.4	64	10/07/1958
19580711	192	24.6	25	13.2	25	0	25	5.1	75	16.1	25	7.4	25	23.9	48.8	11/07/1958
19580712	193	22.7	25	6.9	25	0	25	5.1	75	18.8	25	5.8	25	21	58.3	12/07/1958
19580713	194	25.4	25	6.9	25	0	25	5.1	75	15	25	5.9	25	18.2	59.3	13/07/1958
19580714	195	28	25	8.9	25	0	25	5.1	75	18.4	25	7.6	25	20.1	66.7	14/07/1958
19580715	196	29.3	25	11.8	25	0	25	5.1	75	18.5	25	10.6	25	26	76.6	15/07/1958
19580716	197	29.8	25	16.1	25	0	25	5.2	75	15.1	25	17.9	25	42.7	97.9	16/07/1958
19580717	198	28	25	17.1	25	0.1	25	5.3	75	15.8	25	15.7	25	41.5	80.6	17/07/1958
19580718	199	26.1	25	15	25	0	25	5.4	75	13.7	25	7.6	25	22.5	44.6	18/07/1958
19580719	200	30.3	25	13.1	25	0	25	5.5	75	19	25	6.6	25	15.3	43.8	19/07/1958
19580720	201	29.3	25	19.3	25	0.3	25	5.6	75	16.3	25	20.2	25	49.6	90.3	20/07/1958
19580721	202	24	25	11.5	25	0.9	25	5.6	75	19.1	25	8	25	26.8	59	21/07/1958
19580722	203	24.5	25	7.2	25	0	25	5.6	75	19.5	25	7.6	25	24.7	74.9	22/07/1958
19580723	204	26.4	25	10.4	25	0	25	5.6	75	19.9	25	5.7	25	16.6	45.2	23/07/1958
19580724	205	28.3	25	7.5	25	0	25	5.5	75	16.9	25	7.5	25	19.5	72.4	24/07/1958
19580725	206	28.4	25	8.4	25	0	25	5.6	75	18.4	25	7	25	18.1	63.5	25/07/1958
19580726	207	29.6	25	12	25	0	25	5.6	75	18.4	25	9.9	25	23.9	70.6	26/07/1958
19580727	208	30.3	25	10	25	0	25	5.7	75	19.7	25	9.5	25	22	77.4	27/07/1958
19580728	209	31	25	10	25	0	25	5.7	75	19.9	25	8.9	25	19.8	72.5	28/07/1958
19580729	210	32.8	25	11.2	25	0	25	5.7	75	19.7	25	10	25	20.1	75.2	29/07/1958
19580730	211	32.2	25	13.1	25	0	25	5.7	75	17.9	25	11.5	25	23.9	76.3	30/07/1958
19580731	212	31.2	25	13.4	25	0	25	5.7	75	19.6	25	9.7	25	21.3	63.1	31/07/1958
19580801	213	31	25	14.3	25	0	25	5.8	75	20	25	10.6	25	23.6	65.1	1/08/1958
19580802	214	32	25	15.9	25	0	25	5.8	75	20.4	25	10.1	25	21.2	55.9	2/08/1958
19580803	215	32.9	25	12.3	25	0	25	5.9	75	20.4	25	9.7	25	19.4	67.9	3/08/1958
19580804	216	26	25	14.3	25	0	25	6	75	20.4	25	11.3	25	33.6	69.4	4/08/1958
19580805	217	25.6	25	9.5	25	0	25	6	75	20.6	25	10.7	25	32.6	90.2	5/08/1958
19580806	218	30.7	25	8.4	25	0	25	6.1	75	20.8	25	8.2	25	18.6	74.4	6/08/1958
19580807	219	29.3	25	13.3	25	0	25	6.2	75	20.9	25	9.5	25	23.3	62.2	7/08/1958
19580808	220	25.9	25	12.2	25	0	25	6.3	75	21.2	25	8	25	23.9	56.3	8/08/1958
19580809	221	25.1	25	8.5	25	0	25	6.4	75	21.5	25	7.6	25	23.9	68.5	9/08/1958
19580810	222	30	25	10.1	25	0	25	6.4	75	19	25	6.6	25	15.6	53.4	10/08/1958
19580811	223	32.2	25	13.2	25	0	25	6.5	75	21.4	25	9.3	25	19.3	61.3	11/08/1958
19580812	224	32.4	25	17.8	25	0	25	6.6	75	20.6	25	16.8	25	34.5	82.5	12/08/1958
19580813	225	32.9	25	17.7	25	0	25	6.6	75	20.4	25	15	25	30	74.1	13/08/1958
19580814	226	31.5	25	18.2	25	0	25	6.6	75	21.2	25	14.4	25	31.2	68.9	14/08/1958
19580815	227	34.4	25	14.9	25	0	25	6.7	75	21.6	25	13	25	23.9	76.8	15/08/1958
19580816	228	33.3	25	17.3	25	0	25	6.6	75	21.1	25	13.8	25	27	69.9	16/08/1958
19580817	229	32.3	25	16.7	25	0	25	6.6	75	21.5	25	9.2	25	19	48.4	17/08/1958
19580818	230	28.6	25	14.3	25	0	25	6.7	75	22.5	25	6.5	25	16.6	39.9	18/08/1958
19580819	231	24.1	25	11.7	25	0	25	6.7	75	22.4	25	7.6	25	25.3	55.3	19/08/1958
19580820	232	24.4	25	8.9	25	0	25	6.8	75	22.7	25	7.2	25	23.6	63.2	20/08/1958
19580821	233	25.2	25	9.2	25	0	25	6.9	75	22.9	25	6.8	25	21.2	58.5	21/08/1958
19580822	234	29	25	10.4	25	0	25	6.9	75	23.2	25	5.5	25	13.7	43.6	22/08/1958
19580823	235	30.3	25	11.8	25	0	25	6.9	75	20.3	25	9.3	25	21.5	67.2	23/08/1958
19580824	236	31.6	25	12.4	25	0	25	7.1	75	17.3	25	11.9	25	25.6	82.7	24/08/1958
19580825	237	25	25	14.6	25	0	25	7.2	75	21.9	25	11.3	25	35.7	68	25/08/1958
19580826	238	24.6	25	9	25	0	25	7.2	75	23.2	25	8.2	25	26.5	71.5	26/08/1958
19580827	239	23.8	25	11.3	25	0	25	7.2	75	22.7	25	4.6	25	15.6	34.4	27/08/1958
19580828	240	25.9	25	8.9	25	0	25	7.3	75	22.2	25	4.9	25	14.7	43	28/08/1958
19580829	241	27.4	25	9.2	25	0	25	7.2	75	23.6	25	5.4	25	14.8	46.4	29/08/1958
19580830	242	26.8	25	14.5	25	0	25	7.2	75	23.9	25	5.7	25	16.2	34.5	30/08/1958
19580831	243	27.1	25	13.6	25	0	25	7.3	75	23.5	25	4.3	25	12	27.6	31/08/1958
19580901	244	29.6	25	11.2	25	0	25	7.5	75	22.6	25	7	25	16.9	52.7	1/09/1958
19580902	245	31.4	25	10.4	25	0	25	7.6	75	23.2	25	5.9	25	12.8	46.8	2/09/1958

19580903	246	25.5	25	12.4	25	0	25	7.8	75	23.6	25	6.8	25	20.8	47.3	3/09/1958
19580904	247	22.7	25	9.6	25	0	25	7.8	75	22.8	25	7.1	25	25.7	59.4	4/09/1958
19580905	248	23.1	25	6.8	25	0	25	7.9	75	24.9	25	3.8	25	13.4	38.5	5/09/1958
19580906	249	26.2	25	8.1	25	0	25	8	75	25.1	25	3.6	25	10.6	33.4	6/09/1958
19580907	250	29.1	25	10.6	25	0	25	8.1	75	24.9	25	4	25	9.9	31.3	7/09/1958
19580908	251	30.1	25	10.7	25	0	25	8.2	75	24.8	25	5.8	25	13.6	45.1	8/09/1958
19580909	252	31.5	25	10	25	0	25	8.2	75	25.4	25	4.6	25	10	37.5	9/09/1958
19580910	253	34.5	25	10.4	25	0	25	8.3	75	25.2	25	6.9	25	12.6	54.7	10/09/1958
19580911	254	26	25	12.4	25	0	25	8.3	75	25.6	25	5.7	25	17	39.6	11/09/1958
19580912	255	24.6	25	7.8	25	0	25	8.4	75	25.6	25	6.7	25	21.7	63.4	12/09/1958
19580913	256	25.8	25	8.1	25	0	25	8.4	75	25.5	25	8.2	25	24.7	76	13/09/1958
19580914	257	28.4	25	10.7	25	0	25	8.6	75	25.2	25	9.3	25	24	72.3	14/09/1958
19580915	258	31.7	25	12.1	25	0	25	8.7	75	24.9	25	8.4	25	18	59.5	15/09/1958
19580916	259	36.3	25	13.6	25	0	25	8.8	75	25.5	25	7.2	25	11.9	46.3	16/09/1958
19580917	260	35.5	25	15.8	25	0	25	8.8	75	25.9	25	8	25	13.8	44.6	17/09/1958
19580918	261	28.2	25	14.6	25	0	25	8.8	75	25.6	25	6.6	25	17.3	39.7	18/09/1958
19580919	262	29.5	25	14.1	25	0	25	8.7	75	26.5	25	5.5	25	13.3	34.2	19/09/1958
19580920	263	28.8	25	11.4	25	0	25	8.8	75	26.2	25	3.8	25	9.6	28.2	20/09/1958
19580921	264	25.4	25	8.7	25	0	25	8.8	75	26.5	25	7	25	21.6	62.3	21/09/1958
19580922	265	26	25	8.9	25	0	25	8.8	75	27.1	25	4.1	25	12.2	36	22/09/1958
19580923	266	30.2	25	9.9	25	0	25	9	75	26.9	25	4.6	25	10.7	37.7	23/09/1958
19580924	267	33.7	25	12.5	25	0	25	9.2	75	26.6	25	8.9	25	17	61.4	24/09/1958
19580925	268	35.1	25	15.5	25	0	25	9.1	75	26	25	13	25	23	73.9	25/09/1958
19580926	269	36.2	25	18.5	25	0	25	9.2	75	24	25	17.3	25	28.8	81.3	26/09/1958
19580927	270	31.6	25	18.7	25	0.5	25	9.4	75	23.3	25	15.4	25	33.1	71.4	27/09/1958
19580928	271	29.8	25	18.2	25	1.6	25	9.5	75	24.2	25	7.7	25	18.4	36.9	28/09/1958
19580929	272	33.9	25	20	25	0	25	9.4	75	21.5	25	6.5	25	12.3	27.8	29/09/1958
19580930	273	36.1	25	19.9	25	0	25	9.4	75	26.6	25	8.5	25	14.2	36.6	30/09/1958
19581001	274	36.8	25	19.7	25	0	25	9.6	75	25.9	25	15.9	25	25.6	69.3	1/10/1958
19581002	275	36	25	19.5	25	0	25	9.7	75	23.5	25	16.8	25	28.3	74.2	2/10/1958
19581003	276	31.5	25	18.8	25	0.2	25	9.6	75	20.6	25	17	25	36.8	78.4	3/10/1958
19581004	277	36.9	25	18.1	25	0	25	9.6	75	22.9	25	15.7	25	25.2	75.6	4/10/1958
19581005	278	37.7	25	24.5	25	0.2	25	9.8	75	18.8	25	20	25	30.7	65.1	5/10/1958
19581006	279	38.7	25	24.9	25	0	25	9.9	75	19.8	25	21.4	25	31.1	68	6/10/1958
19581007	280	37.7	25	19.4	25	1.4	25	10.1	75	27	25	10.2	25	15.6	45.3	7/10/1958
19581008	281	37.6	25	22.1	25	0	25	10.1	75	26.8	25	11.3	25	17.4	42.5	8/10/1958
19581009	282	39.7	25	26.4	25	0	25	10.2	75	22	25	17.7	25	24.4	51.4	9/10/1958
19581010	283	30.8	25	21.9	25	0	25	10.4	75	9.3	25	22.3	25	50.2	84.9	10/10/1958
19581011	284	30.8	25	20.8	25	5.8	25	10.2	75	18.6	25	16.7	25	37.6	68	11/10/1958
19581012	285	31.9	25	16	25	0	25	10.2	75	28	25	7.7	25	16.3	42.4	12/10/1958
19581013	286	33.7	25	14.5	25	0	25	10.2	75	28.7	25	7.2	25	13.8	43.6	13/10/1958
19581014	287	37.1	25	17.4	25	0	25	10.3	75	28.7	25	6.7	25	10.6	33.7	14/10/1958
19581015	288	39.7	25	19	25	0	25	10.2	75	28.2	25	8.9	25	12.3	40.5	15/10/1958
19581016	289	31.2	25	20.9	25	0	25	10.3	75	28.1	25	8.2	25	18	33.2	16/10/1958
19581017	290	30.7	25	12.1	25	0	25	10.3	75	29.4	25	5	25	11.3	35.4	17/10/1958
19581018	291	32.8	25	12.8	25	0	25	10.4	75	29.3	25	5	25	10.1	33.8	18/10/1958
19581019	292	33.1	25	15.1	25	0	25	10.4	75	29.4	25	4.1	25	8.1	23.9	19/10/1958
19581020	293	34.3	25	15.8	25	0	25	10.4	75	29.6	25	4.9	25	9.1	27.3	20/10/1958
19581021	294	34.5	25	17	25	0	25	10.4	75	29.7	25	4.6	25	8.4	23.8	21/10/1958
19581022	295	35.4	25	16.1	25	0	25	10.4	75	29.7	25	5.6	25	9.7	30.6	22/10/1958
19581023	296	36.6	25	17.1	25	0	25	10.2	75	29.7	25	7.2	25	11.7	36.9	23/10/1958
19581024	297	37.7	25	18.4	25	0	25	10.3	75	29.7	25	8	25	12.3	37.8	24/10/1958
19581025	298	32.5	25	18.9	25	0	25	10.6	75	30	25	3.5	25	7.2	16	25/10/1958
19581026	299	35.6	25	14.4	25	0	25	10.9	75	30.1	25	3.9	25	6.7	23.8	26/10/1958
19581027	300	38.3	25	14.7	25	0	25	10.8	75	29.9	25	7.1	25	10.5	42.5	27/10/1958
19581028	301	38.9	25	19.5	25	0	25	10.8	75	29.4	25	12.1	25	17.4	53.4	28/10/1958
19581029	302	39.3	25	22.9	25	0	25	11	75	28.5	25	17	25	23.9	60.9	29/10/1958
19581030	303	40	25	22.2	25	0	25	10.9	75	29.6	25	12.1	25	16.4	45.2	30/10/1958
19581031	304	40.8	25	21	25	0	25	10.8	75	30	25	8.9	25	11.6	35.8	31/10/1958
19581101	305	42.4	25	21.4	25	0	25	11	75	29.9	25	9.9	25	11.8	38.9	1/11/1958
19581102	306	37.2	25	23.8	25	0	25	10.9	75	29.9	25	11.5	25	18.1	39	2/11/1958
19581103	307	39.4	25	21.2	25	0	25	10.7	75	30.1	25	6.7	25	9.4	26.6	3/11/1958
19581104	308	41.6	25	21.6	25	0	25	10.4	75	29	25	13.1	25	16.3	50.8	4/11/1958
19581105	309	40.5	25	27.2	25	0	25	10	75	19.8	25	15.6	25	20.6	43.3	5/11/1958
19581106	310	40.6	25	24.4	25	0.6	25	10.2	75	25.4	25	18	25	23.6	58.9	6/11/1958
19581107	311	40.8	25	25.6	25	0	25	10.2	75	26.3	25	15	25	19.5	45.7	7/11/1958
19581108	312	40.6	25	25.3	25	0	25	10.2	75	27.6	25	21.6	25	28.4	67	8/11/1958
19581109	313	40.1	25	26.5	25	0	25	10	75	28.2	25	15	25	20.2	43.3	9/11/1958
19581110	314	40.4	25	24.6	25	0	25	10.1	75	28.3	25	14.3	25	19	46.2	10/11/1958
19581111	315	41.2	25	24.8	25	0	25	9.8	75	28.9	25	12.8	25	16.3	40.9	11/11/1958
19581112	316	40.9	25	25.3	25	0	25	9.7	75	29.7	25	11.5	25	14.9	35.7	12/11/1958
19581113	317	39.1	25	25	25	0	25	9.9	75	27.5	25	18	25	25.6	56.8	13/11/1958
19581114	318	34.7	25	20	25	0	25	9.9	75	30.3	25	5.3	25	9.6	22.7	14/11/1958
19581115	319	35.5	25	20.2	25	0	25	10	75	30.1	25	4.6	25	8	19.4	15/11/1958
19581116	320	37.4	25	19.6	25	0	25	10	75	29.9	25	5.7	25	8.9	25	16/11/1958
19581117	321	37.6	25	24	25	0	25	10.1	75	27.5	25	14.5	25	22.4	48.6	17/11/1958
19581118	322	37.1	25	22	25	0.3	25	10	75	28.5	25	15.3	25	24.2	57.9	18/11/1958
19581119	323	35	25	21.8	25	0	25	10.1	75	26.9	25	18.6	25	33.1	71.2	19/11/1958
19581120	324	35.6	25	24.1	25	0	25	10.3	75	20.4	25	17.3	25	29.8	57.7	20/11/1958
19581121	325	33.8	25	20.8	25	0	25	10.5	75	13.9	25	16.9	25	32.1	68.8	21/11/1958
19581122	326	26.6	25	19.7	25	20.5	25	10.3	75	12.9	25	23.1	25	66.3	100	22/11/1958
19581123	327	31.9	25	19	25	6.1	25	10.3	75	19	25	21.5	25	45.5	97.9	23/11/1958
19581124	328	34.4	25	21.1	25	4.4	25	10.4	75	26.9	25	20.5	25	37.7	82	

19581125	329	35.4	25	22.2	25	0	25	10.2	75	19.5	25	12.1	25	21	45.2	25/11/1958
19581126	330	37.8	25	20.2	25	0	25	9.9	75	28.1	25	13.6	25	20.7	57.5	26/11/1958
19581127	331	38.2	25	22.9	25	0	25	10.1	75	28.8	25	16.4	25	24.5	58.8	27/11/1958
19581128	332	36.7	25	24.1	25	1	25	10.3	75	25.6	25	21.9	25	35.5	73	28/11/1958
19581129	333	35.6	25	22	25	17.4	25	10.3	75	22.8	25	21.7	25	37.3	82.1	29/11/1958
19581130	334	32.7	25	20.7	25	24.7	25	10.5	75	17.1	25	24.6	25	49.7	100	30/11/1958
19581201	335	34.8	25	22.7	25	0.2	25	10.8	75	23.6	25	22.7	25	40.8	82.3	1/12/1958
19581202	336	34.8	25	22.3	25	0.2	25	11.1	75	26	25	18.6	25	33.4	69.1	2/12/1958
19581203	337	34.3	25	21.9	25	0	25	11.1	75	30.6	25	11.3	25	20.9	43	3/12/1958
19581204	338	36.1	25	19.4	25	0	25	11.3	75	30.8	25	10.1	25	16.9	44.9	4/12/1958
19581205	339	37.8	25	19.9	25	0	25	11.1	75	30.9	25	9.6	25	14.6	41.3	5/12/1958
19581206	340	39.4	25	19.2	25	0	25	10.6	75	31	25	9.3	25	13	41.8	6/12/1958
19581207	341	40.7	25	20.8	25	0	25	9.8	75	30.7	25	9.4	25	12.3	38.3	7/12/1958
19581208	342	41.5	25	24	25	0	25	9.3	75	30.4	25	9.7	25	12.1	32.5	8/12/1958
19581209	343	40.9	25	25.7	25	0	25	9.2	75	27.9	25	21.9	25	28.3	66.3	9/12/1958
19581210	344	39.4	25	25.2	25	0.3	25	9.4	75	29.7	25	17.8	25	24.9	55.5	10/12/1958
19581211	345	38.6	25	22.9	25	0	25	9.3	75	31	25	7.5	25	11	26.9	11/12/1958
19581212	346	33.2	25	22.9	25	0	25	9.2	75	21.2	25	9.5	25	18.7	34	12/12/1958
19581213	347	36.7	25	21.9	25	0	25	9.4	75	26.9	25	14.8	25	24	56.3	13/12/1958
19581214	348	39.6	25	25.1	25	0	25	9.5	75	29	25	16.7	25	23.1	52.4	14/12/1958
19581215	349	37.4	25	25.9	25	0	25	9.2	75	13.2	25	12.1	25	18.9	36.2	15/12/1958
19581216	350	36.1	25	24.8	25	0	25	9.6	75	25.1	25	24.3	25	40.7	77.7	16/12/1958
19581217	351	37.2	25	23.4	25	0.4	25	9.7	75	25.5	25	16.8	25	26.5	58.4	17/12/1958
19581218	352	37.7	25	24	25	0	25	9.5	75	27	25	13.8	25	21.2	46.3	18/12/1958
19581219	353	38.8	25	23.9	25	0	25	9.5	75	26.8	25	10.4	25	15	35.1	19/12/1958
19581220	354	39	25	22.7	25	0	25	9.5	75	31.2	25	6.5	25	9.3	23.6	20/12/1958
19581221	355	39.6	25	21.4	25	0	25	9.6	75	31.6	25	6.1	25	8.4	23.9	21/12/1958
19581222	356	41.7	25	22.7	25	0	25	9.8	75	30.4	25	6.4	25	7.9	23.2	22/12/1958
19581223	357	42.1	25	22.7	25	0	25	9.7	75	30	25	17	25	20.6	61.6	23/12/1958
19581224	358	40.8	25	26.1	25	0	25	9.3	75	28.3	25	23.2	25	30.1	68.6	24/12/1958
19581225	359	38	25	26.3	25	0	25	8.9	75	24.2	25	24.7	25	37.3	72.2	25/12/1958
19581226	360	39.7	25	22	25	7.4	25	8.9	75	28.3	25	22.1	25	30.4	83.6	26/12/1958
19581227	361	41.4	25	25.7	25	0	25	8.5	75	21.7	25	11.8	25	14.9	35.7	27/12/1958
19581228	362	43.1	25	27.4	25	0	25	8.3	75	23.6	25	15.6	25	18	42.7	28/12/1958
19581229	363	40.4	25	26.4	25	0	25	8.6	75	26.2	25	22.8	25	30.3	66.3	29/12/1958
19581230	364	39.1	25	22.9	25	0	25	8.9	75	29.3	25	21.8	25	31	78.1	30/12/1958
19581231	365	39.7	25	27	25	0	25	8.4	75	23.3	25	25.6	25	35.3	71.8	31/12/1958
19590101	1	38	25	25.6	25	0.1	25	8.7	75	19.9	25	21.9	25	33.1	66.7	1/01/1959
19590102	2	38.9	25	25.4	25	0	25	8.7	75	21.1	25	22	25	31.6	67.8	2/01/1959
19590103	3	41.4	25	22.7	25	0	25	8.5	75	29.5	25	19.1	25	24	69.3	3/01/1959
19590104	4	42.6	25	22.7	25	0	25	8.8	75	31	25	9.2	25	10.9	33.4	4/01/1959
19590105	5	44.1	25	24.3	25	0	25	8.6	75	29.9	25	9.8	25	10.7	32.3	5/01/1959
19590106	6	40.3	25	29.7	25	0	25	8.6	75	20.1	25	7.6	25	10.1	18.2	6/01/1959
19590107	7	41.1	25	26.7	25	0	25	8.6	75	18	25	19.2	25	24.5	54.8	7/01/1959
19590108	8	39.2	25	26.8	25	0.1	25	9	75	13.2	25	28.6	25	40.5	81.2	8/01/1959
19590109	9	33.2	25	19.2	25	1.1	25	9.1	75	7.9	25	26.1	25	51.3	100	9/01/1959
19590110	10	33.7	25	23.3	25	0.1	25	9.2	75	8.2	25	20.8	25	39.8	72.7	10/01/1959
19590111	11	28.3	25	22.2	25	5.4	25	9.2	75	7.6	25	27.7	25	72	100	11/01/1959
19590112	12	32.8	25	22.6	25	9.3	25	9.1	75	13.6	25	23.3	25	46.8	85	12/01/1959
19590113	13	30.8	25	24	25	3.5	25	9	75	18.3	25	25	25	56.3	83.8	13/01/1959
19590114	14	26.4	25	23.8	25	3.4	25	9.1	75	10.5	25	29.3	25	85.2	99.4	14/01/1959
19590115	15	29.2	25	23.1	25	70.9	25	9.1	75	8.3	25	27.6	25	68.1	97.7	15/01/1959
19590116	16	34.6	25	24.3	25	0.5	25	9.3	75	17.6	25	24.8	25	45.1	81.7	16/01/1959
19590117	17	35.1	25	23.9	25	0	25	9.4	75	25.1	25	21.9	25	38.7	73.9	17/01/1959
19590118	18	33.9	25	25	25	0.1	25	9.4	75	16	25	24.6	25	46.5	77.7	18/01/1959
19590119	19	36.8	25	24.3	25	3.1	25	9.2	75	27.3	25	24.8	25	39.9	81.7	19/01/1959
19590120	20	37.4	25	24.6	25	0	25	9.3	75	27.4	25	24.8	25	38.7	80.2	20/01/1959
19590121	21	39.7	25	24.4	25	0	25	9.3	75	28	25	21	25	28.9	68.7	21/01/1959
19590122	22	38.9	25	24.8	25	0	25	9.1	75	30	25	13.6	25	19.6	43.5	22/01/1959
19590123	23	39.6	25	24.6	25	0	25	9.1	75	24.3	25	15.4	25	21.3	49.8	23/01/1959
19590124	24	39.9	25	24.4	25	0	25	8.7	75	24.9	25	27.1	25	36.9	88.7	24/01/1959
19590125	25	39.4	25	24.1	25	0.1	25	8.7	75	24.5	25	25.9	25	36.3	86.3	25/01/1959
19590126	26	35.5	25	20.6	25	8	25	8.6	75	20.3	25	29.2	25	50.5	100	26/01/1959
19590127	27	36.3	25	24.3	25	10.5	25	8.8	75	21.9	25	24.7	25	40.9	81.3	27/01/1959
19590128	28	36.4	25	24.9	25	0	25	8.9	75	28.3	25	20.7	25	34.1	65.8	28/01/1959
19590129	29	36.4	25	22.1	25	0	25	9.3	75	28.7	25	15.1	25	24.9	56.8	29/01/1959
19590130	30	36.3	25	26.3	25	0	25	9.3	75	25.2	25	23.3	25	38.6	68.1	30/01/1959
19590131	31	35.1	25	25.4	25	0	25	9.2	75	27.8	25	19.5	25	34.5	60.1	31/01/1959
19590201	32	34.9	25	24.1	25	0	25	9.2	75	28.2	25	19.5	25	34.9	65	1/02/1959
19590202	33	34.6	25	24.1	25	0	25	9	75	26.6	25	19.5	25	35.5	65	2/02/1959
19590203	34	35.1	25	23.7	25	0	25	8.8	75	25.1	25	18.5	25	32.7	63.1	3/02/1959
19590204	35	36.8	25	24	25	0	25	8.4	75	29.4	25	14.7	25	23.7	49.3	4/02/1959
19590205	36	37.9	25	23.9	25	0	25	8.6	75	27	25	19.5	25	29.6	65.8	5/02/1959
19590206	37	38	25	23.1	25	0	25	8.7	75	27.3	25	20.1	25	30.3	71.1	6/02/1959
19590207	38	39.2	25	23	25	0	25	8.8	75	27.9	25	22.1	25	31.3	78.7	7/02/1959
19590208	39	39.4	25	25.2	25	0	25	8.9	75	29	25	16.9	25	23.7	52.7	8/02/1959
19590209	40	41.2	25	25.2	25	0	25	8.7	75	27.3	25	21.8	25	27.7	68	9/02/1959
19590210	41	43	25	27.4	25	0	25	8.5	75	27.2	25	13.9	25	16.1	38.1	10/02/1959
19590211	42	41.6	25	27.7	25	0	25	8.5	75	26.9	25	25.3	25	31.5	68.1	11/02/1959
19590212	43	42.7	25	26	25	0	25	8.3	75	26.3	25	15.4	25	18.1	45.8	12/02/1959
19590213	44	43.7	25	26	25	0	25	8	75	18.4	25	19.9	25	22.2	59.2	13/02/1959
19590214	45	36.6	25	23.9	25	1.5	25	8	75	14.7	25	27.9	25	45.4	94.1	14/02/1959
19590215	46	37.7	25	25.8	25	0	25	8	75	24.1	25	16.6	25	25.5	50	

19590216	47	37.6	25	23.9	25	0	25	8.1	75	27.2	25	7.9	25	12.2	26.6	16/02/1959
19590217	48	37.8	25	23.1	25	0	25	8.4	75	28.9	25	8.9	25	13.6	31.5	17/02/1959
19590218	49	37.5	25	22.9	25	0	25	8.7	75	27	25	10.3	25	16	36.9	18/02/1959
19590219	50	38.2	25	22.2	25	0	25	8.8	75	28	25	9.3	25	13.9	34.8	19/02/1959
19590220	51	40.8	25	22.6	25	0	25	8.9	75	25.5	25	11.7	25	15.2	42.7	20/02/1959
19590221	52	40.5	25	26.9	25	0	25	9.1	75	25.4	25	14.1	25	18.6	39.8	21/02/1959
19590222	53	41	25	27.8	25	0	25	8.9	75	26.3	25	19.1	25	24.6	51.1	22/02/1959
19590223	54	38.9	25	24	25	0	25	8.9	75	24.9	25	19.1	25	27.5	64	23/02/1959
19590224	55	36.9	25	25.2	25	0.2	25	9	75	24.7	25	23.3	25	37.3	72.7	24/02/1959
19590225	56	36.2	25	25.3	25	0	25	7.8	75	23.6	25	19	25	31.6	58.9	25/02/1959
19590226	57	36.2	25	25	25	0	25	7.3	75	22	25	19.5	25	32.5	61.6	26/02/1959
19590227	58	36.5	25	27.2	25	0	25	6.6	75	24	25	20.3	25	33.2	56.3	27/02/1959
19590228	59	36.8	25	26	25	0	25	8.4	75	25	25	21.9	25	35.3	65.2	28/02/1959
19590301	60	37	25	24.2	25	0	25	6.6	75	26.4	25	21.2	25	33.8	70.2	1/03/1959
19590302	61	37.5	25	25.7	25	0	25	6.3	75	27	25	22.1	25	34.3	66.9	2/03/1959
19590303	62	38.3	25	24.7	25	0	25	6.5	75	25.2	25	19.4	25	28.8	62.4	3/03/1959
19590304	63	38.3	25	25.3	25	0	25	6.8	75	24	25	21.9	25	32.5	67.9	4/03/1959
19590305	64	39.5	25	26.8	25	0	25	7	75	25	25	21.9	25	30.5	62.2	5/03/1959
19590306	65	39.4	25	27.4	25	0	25	7.1	75	23.5	25	23.3	25	32.6	63.9	6/03/1959
19590307	66	38.6	25	27	25	0	25	7.1	75	22	25	22.1	25	32.3	62	7/03/1959
19590308	67	34.1	25	25.4	25	0	25	7.3	75	10.8	25	18.5	25	34.6	57	8/03/1959
19590309	68	35.6	25	26.8	25	0	25	7.3	75	18.7	25	16.9	25	29.1	48	9/03/1959
19590310	69	36	25	27.4	25	0	25	7.5	75	19.4	25	16.5	25	27.8	45.2	10/03/1959
19590311	70	30.7	25	20.9	25	2.7	25	7.5	75	7.8	25	23.5	25	53.2	95.1	11/03/1959
19590312	71	21.2	25	19.3	25	25.6	25	7.7	75	6.5	25	23	25	91.4	100	12/03/1959
19590313	72	28.2	25	18.6	25	91.4	25	7.9	75	11.4	25	24.1	25	63	100	13/03/1959
19590314	73	32.7	25	20.6	25	0.6	25	8	75	20.7	25	26	25	52.6	100	14/03/1959
19590315	74	33.8	25	21.2	25	6.4	25	8	75	20.5	25	23.9	25	45.4	95	15/03/1959
19590316	75	31.8	25	21.7	25	10.4	25	8	75	18.7	25	24.7	25	52.5	95.2	16/03/1959
19590317	76	35.2	25	22.1	25	0.1	25	7.8	75	23.8	25	27.3	25	48	100	17/03/1959
19590318	77	32.7	25	20.8	25	0	25	7.8	75	25.6	25	14.4	25	29.1	58.6	18/03/1959
19590319	78	32.9	25	17.9	25	0	25	7.8	75	25.1	25	9.8	25	19.6	47.8	19/03/1959
19590320	79	33.9	25	17.9	25	0	25	7.9	75	25.5	25	10.7	25	20.2	52.2	20/03/1959
19590321	80	35.8	25	19.9	25	0	25	7.9	75	25.2	25	15	25	25.5	64.6	21/03/1959
19590322	81	35.7	25	21.1	25	0	25	8.2	75	22.5	25	18.2	25	31.1	72.8	22/03/1959
19590323	82	36.6	25	21.9	25	0	25	8.3	75	23	25	24.4	25	39.7	92.9	23/03/1959
19590324	83	33	25	22	25	0	25	8.3	75	21.5	25	21.9	25	43.5	82.9	24/03/1959
19590325	84	33.4	25	22.8	25	0	25	8.1	75	22.9	25	20.5	25	39.8	73.9	25/03/1959
19590326	85	35.1	25	22.6	25	0	25	8.2	75	20.8	25	21.1	25	37.3	77	26/03/1959
19590327	86	35.1	25	22.2	25	0	25	8	75	20	25	24.7	25	43.7	92.3	27/03/1959
19590328	87	36.1	25	23.8	25	0	25	7.8	75	21.6	25	24.7	25	41.3	83.8	28/03/1959
19590329	88	36.7	25	21	25	0	25	7.9	75	14.2	25	19.5	25	31.6	78.4	29/03/1959
19590330	89	37.3	25	22.5	25	0	25	8	75	20.2	25	24.4	25	38.2	89.6	30/03/1959
19590331	90	34.1	25	23.7	25	0	25	7.7	75	18.1	25	20.3	25	37.9	69.3	31/03/1959
19590401	91	31.5	25	23.2	25	0	25	7.6	75	10.3	25	24.2	25	52.4	85.1	1/04/1959
19590402	92	34.5	25	22.7	25	0	25	7.6	75	19.6	25	24.6	25	45	89.2	2/04/1959
19590403	93	34.4	25	23.5	25	0	25	7.4	75	12.7	25	24.3	25	44.7	84	3/04/1959
19590404	94	33	25	22.1	25	0	25	7.5	75	18.8	25	16.1	25	32	60.6	4/04/1959
19590405	95	33.8	25	21.4	25	0	25	7.6	75	12.8	25	18.9	25	35.9	74.2	5/04/1959
19590406	96	32.4	25	21.8	25	0	25	7.8	75	11.8	25	19.3	25	39.7	73.9	6/04/1959
19590407	97	32.7	25	24.6	25	0	25	7.6	75	14.3	25	16	25	32.3	51.7	7/04/1959
19590408	98	31.8	25	21.6	25	0	25	7.5	75	22.8	25	12.4	25	26.4	48.1	8/04/1959
19590409	99	32.5	25	18.9	25	0	25	7.4	75	23.8	25	10.5	25	21.5	48.1	9/04/1959
19590410	100	32.7	25	20	25	0	25	7.5	75	23.9	25	10	25	20.2	42.8	10/04/1959
19590411	101	32.6	25	20	25	0	25	7.4	75	23.8	25	9.6	25	19.5	41.1	11/04/1959
19590412	102	32.6	25	17.2	25	0	25	7.4	75	23.7	25	8.3	25	16.9	42.3	12/04/1959
19590413	103	32.6	25	17	25	0	25	7.4	75	23.1	25	13.8	25	28.1	71.3	13/04/1959
19590414	104	33.1	25	17.4	25	0	25	7.4	75	22.6	25	13.9	25	27.5	70	14/04/1959
19590415	105	33.6	25	18.9	25	0	25	7.3	75	22.9	25	13.2	25	25.4	60.5	15/04/1959
19590416	106	33.9	25	19.4	25	0	25	7.5	75	23.2	25	10.6	25	20	47.1	16/04/1959
19590417	107	33	25	19.6	25	0	25	7.5	75	23.1	25	8.1	25	16.1	35.5	17/04/1959
19590418	108	33.9	25	19.7	25	0	25	7.4	75	22.6	25	12.2	25	23.1	53.2	18/04/1959
19590419	109	34	25	21	25	0	25	7.5	75	21.7	25	18.1	25	34	72.8	19/04/1959
19590420	110	32.9	25	21.4	25	0	25	7.2	75	21.7	25	15.9	25	31.8	62.4	20/04/1959
19590421	111	32.4	25	21.6	25	0	25	6.9	75	17.6	25	17.6	25	36.2	68.2	21/04/1959
19590422	112	32.2	25	21.6	25	0	25	6.5	75	21.7	25	13.4	25	27.9	52	22/04/1959
19590423	113	31.3	25	19.4	25	0	25	6.3	75	21.2	25	14	25	30.6	62.2	23/04/1959
19590424	114	31.8	25	18.5	25	0	25	6.2	75	21.8	25	13	25	27.7	61.1	24/04/1959
19590425	115	31.9	25	20.1	25	0	25	6.4	75	21.7	25	11.7	25	24.7	49.8	25/04/1959
19590426	116	32.2	25	16.7	25	0	25	6.4	75	20.8	25	11.7	25	24.3	61.6	26/04/1959
19590427	117	30.5	25	17.4	25	0	25	6.4	75	20.2	25	12.1	25	27.7	60.9	27/04/1959
19590428	118	31.1	25	16.7	25	0	25	6.6	75	18.8	25	13.6	25	30.1	71.6	28/04/1959
19590429	119	30.6	25	18.8	25	0	25	6.6	75	18.9	25	15.3	25	34.8	70.5	29/04/1959
19590430	120	31	25	16.1	25	0	25	6.6	75	19.7	25	18.1	25	40.3	99	30/04/1959
19590501	121	31	25	18.8	25	0	25	6.6	75	17.2	25	20.3	25	45.2	93.6	1/05/1959
19590502	122	31.1	25	20.6	25	0	25	6.5	75	15.7	25	18.1	25	40.1	74.6	2/05/1959
19590503	123	31.9	25	21	25	0.2	25	6.4	75	16.5	25	17.6	25	37.2	70.8	3/05/1959
19590504	124	31.7	25	20.8	25	0	25	6.3	75	11.9	25	16.9	25	36.2	68.8	4/05/1959
19590505	125	30.5	25	22.2	25	0	25	6.3	75	13.2	25	18	25	41.2	67.3	5/05/1959
19590506	126	29.5	25	19.7	25	0	25	6.3	75	19.2	25	14	25	34	61	6/05/1959
19590507	127	29	25	19.2	25	0	25	6.4	75	15.5	25	11.3	25	28.2	50.8	7/05/1959
19590508	128	28.8	25	17.8	25	0	25	6.4	75	20.4	25	10.6	25	26.8	52	8/05/1959
19590509	129	28.3	25	17.2	25	0	25	6.4	75	20.4	25	9.3	25	24.2	47.4	9/05/1959

19590510	130	28.3	25	16.9	25	0	25	6.2	75	20.3	25	9.2	25	23.9	47.8	10/05/1959
19590511	131	28.3	25	14.1	25	0	25	6.1	75	20.5	25	8	25	20.8	49.8	11/05/1959
19590512	132	28.7	25	15.9	25	0	25	6	75	19.1	25	11.8	25	30	65.4	12/05/1959
19590513	133	29	25	18.2	25	0	25	5.8	75	19.3	25	12.1	25	30.2	57.9	13/05/1959
19590514	134	28.9	25	17.1	25	0	25	5.8	75	17.8	25	12.9	25	32.4	66.2	14/05/1959
19590515	135	28.9	25	18	25	0	25	5.7	75	16.3	25	14.8	25	37.2	71.7	15/05/1959
19590516	136	29.8	25	17.2	25	0	25	5.8	75	17.4	25	16.9	25	40.3	86.2	16/05/1959
19590517	137	31.1	25	18	25	0	25	5.7	75	17.9	25	15.9	25	35.2	77.1	17/05/1959
19590518	138	29.1	25	19.9	25	0	25	5.5	75	9.2	25	17.5	25	43.4	75.3	18/05/1959
19590519	139	31.3	25	19.9	25	0.1	25	5.5	75	9.5	25	18.3	25	40	78.8	19/05/1959
19590520	140	24.8	25	18.9	25	8.6	25	5.4	75	5.2	25	21.8	25	69.7	99.9	20/05/1959
19590521	141	23.3	25	17.1	25	1.4	25	5.2	75	4.7	25	21.4	25	74.8	100	21/05/1959
19590522	142	16.6	25	14.2	25	49	25	5.3	75	4.8	25	17	25	90	100	22/05/1959
19590523	143	14.9	25	12.9	25	61.4	25	5.3	75	5.1	25	13.9	25	82.1	93.5	23/05/1959
19590524	144	19	25	9.8	25	6	25	5.3	75	18	25	8.3	25	37.8	68.6	24/05/1959
19590525	145	19.2	25	7.9	25	0	25	5.3	75	19	25	7.4	25	33.3	69.5	25/05/1959
19590526	146	21.7	25	9.1	25	0	25	5.2	75	17.6	25	9.4	25	36.2	81.4	26/05/1959
19590527	147	24.1	25	12.8	25	0	25	5.2	75	16.2	25	10.7	25	35.7	72.4	27/05/1959
19590528	148	26.1	25	16	25	0	25	5.2	75	17.5	25	14.7	25	43.5	80.9	28/05/1959
19590529	149	24.6	25	13.9	25	0	25	5.3	75	16.2	25	13	25	42	81.9	29/05/1959
19590530	150	23.4	25	12.3	25	0	25	5.2	75	12.2	25	10.1	25	35.1	70.7	30/05/1959
19590531	151	23.6	25	10.2	25	0	25	5.2	75	18.7	25	8.6	25	29.5	69.2	31/05/1959
19590601	152	24.4	25	9.9	25	0	25	5.1	75	18.6	25	8.2	25	26.8	67.3	1/06/1959
19590602	153	25.2	25	11.6	25	0	25	5	75	18.4	25	10.5	25	32.8	76.9	2/06/1959
19590603	154	27	25	13.4	25	0	25	5	75	17.7	25	10.8	25	30.3	70.3	3/06/1959
19590604	155	27	25	13.7	25	0	25	4.9	75	15.6	25	11.1	25	31.1	70.9	4/06/1959
19590605	156	26.1	25	12.2	25	0	25	5	75	18	25	12.5	25	37	88	5/06/1959
19590606	157	27.2	25	13.4	25	0	25	5.1	75	17.2	25	12.2	25	33.8	79.4	6/06/1959
19590607	158	27.7	25	13.8	25	0	25	5	75	17.7	25	13.9	25	37.4	88.1	7/06/1959
19590608	159	27.3	25	14.1	25	0	25	5	75	17.9	25	12.8	25	35.3	79.6	8/06/1959
19590609	160	26.8	25	15	25	0	25	5.1	75	18.1	25	11.6	25	32.9	68.1	9/06/1959
19590610	161	26.3	25	14.3	25	0	25	4.9	75	15.6	25	9.9	25	28.9	60.8	10/06/1959
19590611	162	22.2	25	14.1	25	0	25	4.9	75	15.4	25	8.8	25	32.9	54.7	11/06/1959
19590612	163	23.2	25	10.5	25	0	25	5	75	18.3	25	9.1	25	32	71.7	12/06/1959
19590613	164	22.3	25	8.5	25	0	25	4.8	75	18.4	25	7.4	25	27.5	66.7	13/06/1959
19590614	165	20.9	25	7.5	25	0	25	4.8	75	18.5	25	5.1	25	20.6	49.2	14/06/1959
19590615	166	23.3	25	8.4	25	0	25	4.8	75	18.3	25	7.4	25	25.9	67.2	15/06/1959
19590616	167	25.9	25	9	25	0	25	4.8	75	17.9	25	8.4	25	25.1	73.2	16/06/1959
19590617	168	26.7	25	12.4	25	0	25	4.8	75	17.2	25	12.5	25	35.7	86.9	17/06/1959
19590618	169	27.1	25	15.6	25	0	25	4.8	75	16.6	25	15.3	25	42.7	86.4	18/06/1959
19590619	170	26.8	25	16.1	25	0	25	4.9	75	17.2	25	14.8	25	42	80.9	19/06/1959
19590620	171	27.2	25	16	25	0	25	5	75	16.5	25	14.9	25	41.3	82	20/06/1959
19590621	172	26.9	25	14.8	25	0	25	5.1	75	17.7	25	11.5	25	32.5	68.4	21/06/1959
19590622	173	28	25	13.4	25	0	25	5.1	75	17.7	25	12.2	25	32.3	79.4	22/06/1959
19590623	174	29.4	25	13	25	0	25	5.2	75	16.9	25	15	25	36.6	100	23/06/1959
19590624	175	30.1	25	16	25	0	25	5.2	75	16.2	25	16.9	25	39.6	93	24/06/1959
19590625	176	28.8	25	17.2	25	0	25	5.1	75	14.6	25	15.6	25	39.4	79.5	25/06/1959
19590626	177	23.4	25	13.2	25	0	25	5.1	75	17.9	25	9.3	25	32.3	61.3	26/06/1959
19590627	178	18.9	25	5.9	25	0	25	5	75	18.5	25	5.6	25	25.7	60.3	27/06/1959
19590628	179	20	25	7.2	25	0	25	5	75	18.3	25	8.4	25	35.9	82.8	28/06/1959
19590629	180	21.4	25	7.3	25	0	25	5.1	75	18.3	25	6.3	25	24.7	61.6	29/06/1959
19590630	181	23.4	25	7.5	25	0	25	5.1	75	18.1	25	8.5	25	29.5	82	30/06/1959
19590701	182	25.3	25	11.1	25	0	25	4.9	75	17.7	25	10.4	25	32.3	78.8	1/07/1959
19590702	183	22.7	25	15.3	25	0	25	4.9	75	8.6	25	10.1	25	36.6	58.1	2/07/1959
19590703	184	25.3	25	13	25	0	25	5	75	17.6	25	12.9	25	40	86.2	3/07/1959
19590704	185	26.4	25	13.8	25	0	25	4.9	75	17.4	25	13.8	25	40.1	87.5	4/07/1959
19590705	186	25.9	25	12.9	25	0	25	4.9	75	17.9	25	12.3	25	36.8	82.7	5/07/1959
19590706	187	26.3	25	15.2	25	0	25	5	75	13	25	12.1	25	35.4	70.1	6/07/1959
19590707	188	26.5	25	13.9	25	0	25	5	75	16.3	25	12.2	25	35.2	76.9	7/07/1959
19590708	189	25.9	25	17.2	25	0	25	5.1	75	16.5	25	10	25	29.9	51	8/07/1959
19590709	190	23.5	25	11.2	25	0	25	5.1	75	18.5	25	6.3	25	21.8	47.4	9/07/1959
19590710	191	24.6	25	10.2	25	0	25	5.2	75	17.9	25	6.6	25	21.3	53.1	10/07/1959
19590711	192	26.1	25	14.5	25	0.7	25	5.1	75	16.9	25	14.8	25	43.8	89.7	11/07/1959
19590712	193	26.7	25	15.8	25	0	25	5.1	75	17.1	25	12.8	25	36.5	71.3	12/07/1959
19590713	194	26.7	25	15.5	25	0	25	5.1	75	15.1	25	11.6	25	33.1	65.9	13/07/1959
19590714	195	26	25	15	25	0	25	5.1	75	17.3	25	9.6	25	28.6	56.3	14/07/1959
19590715	196	23.7	25	12.9	25	0	25	5.1	75	18.9	25	8.5	25	29	57.2	15/07/1959
19590716	197	22.1	25	9.4	25	0	25	5.2	75	19	25	8	25	30.1	67.9	16/07/1959
19590717	198	24.5	25	11.3	25	0	25	5.3	75	18.8	25	9.2	25	29.9	68.8	17/07/1959
19590718	199	25.6	25	14.6	25	0	25	5.4	75	15.1	25	10.5	25	32	63.2	18/07/1959
19590719	200	26.7	25	11.5	25	0	25	5.5	75	16.6	25	13.9	25	39.7	100	19/07/1959
19590720	201	23.5	25	10.7	25	0	25	5.6	75	19.5	25	7.7	25	26.6	59.9	20/07/1959
19590721	202	23.8	25	6	25	0	25	5.6	75	19.6	25	7	25	23.8	74.9	21/07/1959
19590722	203	28.3	25	5.2	25	0	25	5.6	75	19.7	25	6.6	25	17.2	74.7	22/07/1959
19590723	204	21.5	25	8.3	25	0	25	5.6	75	19.7	25	7.6	25	29.6	69.5	23/07/1959
19590724	205	19.5	25	6.9	25	0	25	5.5	75	19.9	25	6.2	25	27.4	62.4	24/07/1959
19590725	206	19.7	25	4.9	25	0	25	5.6	75	19.9	25	5.4	25	23.5	62.4	25/07/1959
19590726	207	23.4	25	4.1	25	0	25	5.6	75	20.1	25	6.5	25	22.6	79.4	26/07/1959
19590727	208	26.4	25	5.6	25	0	25	5.7	75	20.1	25	6	25	17.4	66	27/07/1959
19590728	209	23.9	25	8	25	0	25	5.7	75	19.9	25	8.4	25	28.3	78.4	28/07/1959
19590729	210	26.9	25	7	25	0	25	5.7	75	20.3	25	6.6	25	18.6	65.9	29/07/1959
19590730	211	29.5	25	9.3	25	0	25	5.7	75	20.1	25	7.6	25	18.4	64.9	30/07/1959
19590731	212	23.9	25	9.9	25	0	25	5.7	75	19.9	25	9.9	25	33.4	81.2	31/07/1959

19590801	213	23.8	25	6.9	25	0	25	5.8	75	20.4	25	7.6	25	25.8	76.4	1/08/1959
19590802	214	24.5	25	6.7	25	0	25	5.8	75	20.9	25	6.2	25	20.2	63.2	2/08/1959
19590803	215	26.7	25	5.5	25	0	25	5.9	75	20.9	25	6.6	25	18.8	73.1	3/08/1959
19590804	216	27.7	25	7.2	25	0	25	6	75	20.7	25	7.5	25	20.2	73.9	4/08/1959
19590805	217	28.3	25	8	25	0	25	6	75	21.1	25	7.5	25	19.5	70	5/08/1959
19590806	218	29.3	25	8.4	25	0	25	6.1	75	20.5	25	7.4	25	18.2	67.2	6/08/1959
19590807	219	30.7	25	8.8	25	0	25	6.2	75	21.1	25	7.6	25	17.2	67.1	7/08/1959
19590808	220	32.6	25	9.3	25	0	25	6.3	75	21.4	25	7.1	25	14.4	60.6	8/08/1959
19590809	221	31.5	25	13.2	25	0	25	6.4	75	21.3	25	8.7	25	18.8	57.4	9/08/1959
19590810	222	26.3	25	9.5	25	0	25	6.4	75	21.8	25	4.6	25	13.4	38.8	10/08/1959
19590811	223	30	25	5.5	25	0	25	6.5	75	22	25	4.1	25	9.7	45.4	11/08/1959
19590812	224	32	25	9	25	0	25	6.6	75	22.1	25	4.7	25	9.9	41	12/08/1959
19590813	225	26.7	25	14.6	25	0	25	6.6	75	21.6	25	7.6	25	21.7	45.8	13/08/1959
19590814	226	26.2	25	11	25	0	25	6.6	75	22.3	25	5.1	25	15	38.9	14/08/1959
19590815	227	25.8	25	10.3	25	0	25	6.7	75	22.2	25	5.8	25	17.5	46.3	15/08/1959
19590816	228	26.7	25	11.7	25	0	25	6.6	75	20.8	25	6.7	25	19.1	48.8	16/08/1959
19590817	229	23.9	25	12.8	25	0	25	6.6	75	21.3	25	6.4	25	21.6	43.3	17/08/1959
19590818	230	24.1	25	11.2	25	0	25	6.7	75	22.6	25	6.5	25	21.7	48.9	18/08/1959
19590819	231	25.1	25	10.1	25	0	25	6.7	75	22.6	25	6.1	25	19.1	49.4	19/08/1959
19590820	232	26.4	25	8.4	25	0	25	6.8	75	22.7	25	6.1	25	17.7	55.4	20/08/1959
19590821	233	27.5	25	7.8	25	0	25	6.9	75	23	25	5.7	25	15.5	53.9	21/08/1959
19590822	234	28	25	9.9	25	0	25	6.9	75	23	25	6.5	25	17.2	53.3	22/08/1959
19590823	235	28.4	25	12.1	25	0	25	6.9	75	22.9	25	6.1	25	15.8	43.2	23/08/1959
19590824	236	27.1	25	13.5	25	0	25	7.1	75	22.8	25	7.4	25	20.6	47.9	24/08/1959
19590825	237	28.4	25	15.1	25	0	25	7.2	75	22.2	25	6.7	25	17.3	39.1	25/08/1959
19590826	238	27.7	25	15.2	25	1.2	25	7.2	75	21.7	25	9.4	25	25.3	54.5	26/08/1959
19590827	239	28.2	25	13.8	25	1.9	25	7.2	75	19.1	25	18	25	47.1	100	27/08/1959
19590828	240	29	25	16.7	25	0.2	25	7.3	75	22	25	15.9	25	39.7	83.7	28/08/1959
19590829	241	29.6	25	18.9	25	0	25	7.2	75	16.9	25	15.9	25	38.3	72.9	29/08/1959
19590830	242	29.7	25	18.3	25	0	25	7.2	75	18.8	25	13.3	25	31.9	63.3	30/08/1959
19590831	243	28.8	25	16.9	25	0	25	7.3	75	23.3	25	10.9	25	27.5	56.6	31/08/1959
19590901	244	29.4	25	17.6	25	0	25	7.5	75	21.5	25	10.5	25	25.6	52.2	1/09/1959
19590902	245	30.5	25	18.5	25	0	25	7.6	75	19.4	25	11.9	25	27.3	55.9	2/09/1959
19590903	246	29.8	25	20.1	25	0	25	7.8	75	18.8	25	12.5	25	29.8	53.2	3/09/1959
19590904	247	28.9	25	17.5	25	5.2	25	7.8	75	20.8	25	14.8	25	37.2	74	4/09/1959
19590905	248	29	25	17	25	6.3	25	7.9	75	19.7	25	17.7	25	44.2	91.4	5/09/1959
19590906	249	29.7	25	17.1	25	0	25	8	75	19.3	25	18.6	25	44.6	95.4	6/09/1959
19590907	250	31.5	25	18.3	25	0	25	8.1	75	22.1	25	15.2	25	32.9	72.3	7/09/1959
19590908	251	31.3	25	19.3	25	0	25	8.2	75	23.4	25	12.7	25	27.8	56.8	8/09/1959
19590909	252	31.2	25	20.2	25	0	25	8.2	75	21.6	25	11.9	25	26.2	50.3	9/09/1959
19590910	253	30.5	25	16	25	0	25	8.3	75	20.5	25	9.5	25	21.8	52.3	10/09/1959
19590911	254	30.8	25	18.1	25	0	25	8.3	75	20.6	25	9.5	25	21.4	45.8	11/09/1959
19590912	255	32.4	25	17.3	25	0	25	8.4	75	23.9	25	11.1	25	22.8	56.2	12/09/1959
19590913	256	32.5	25	17	25	0	25	8.4	75	25.1	25	10.1	25	20.7	52.2	13/09/1959
19590914	257	33.3	25	17.1	25	0	25	8.6	75	24.8	25	12.4	25	24.2	63.6	14/09/1959
19590915	258	35.2	25	17.3	25	0	25	8.7	75	25.1	25	13.6	25	23.9	68.9	15/09/1959
19590916	259	35.5	25	18.1	25	0	25	8.8	75	25.2	25	15.1	25	26.1	72.7	16/09/1959
19590917	260	34.9	25	19.4	25	0	25	8.8	75	24.5	25	14.9	25	26.6	66.2	17/09/1959
19590918	261	36	25	20.4	25	0	25	8.8	75	24	25	13.9	25	23.4	58	18/09/1959
19590919	262	29.8	25	19.2	25	0	25	8.7	75	23.1	25	10.6	25	25.3	47.7	19/09/1959
19590920	263	24.9	25	12.5	25	0	25	8.8	75	26.5	25	3.9	25	12.4	26.9	20/09/1959
19590921	264	26	25	10.6	25	0	25	8.8	75	26.7	25	4.8	25	14.3	37.6	21/09/1959
19590922	265	27.1	25	8.9	25	0	25	8.8	75	26.7	25	6.5	25	18.1	57	22/09/1959
19590923	266	29.6	25	10.7	25	0	25	9	75	26.6	25	5.8	25	14	45.1	23/09/1959
19590924	267	33.4	25	10.5	25	0	25	9.2	75	27	25	5.3	25	10.3	41.8	24/09/1959
19590925	268	35.8	25	12.2	25	0	25	9.1	75	26.9	25	7.3	25	12.4	51.4	25/09/1959
19590926	269	32	25	15	25	0	25	9.2	75	26.5	25	8.2	25	17.2	48.1	26/09/1959
19590927	270	31.9	25	15.9	25	0	25	9.4	75	27.2	25	5.6	25	11.8	31	27/09/1959
19590928	271	29.6	25	13	25	0	25	9.5	75	27.6	25	5.5	25	13.3	36.7	28/09/1959
19590929	272	29.8	25	13.5	25	0	25	9.4	75	27.6	25	6.9	25	16.5	44.6	29/09/1959
19590930	273	29	25	11.7	25	0	25	9.4	75	27.7	25	4.9	25	12.2	35.7	30/09/1959
19591001	274	32.7	25	12.1	25	0	25	9.6	75	27.6	25	5.2	25	10.5	36.9	1/10/1959
19591002	275	34.9	25	13.4	25	0	25	9.7	75	26.8	25	6.4	25	11.4	41.7	2/10/1959
19591003	276	32.5	25	19.9	25	0	25	9.6	75	22.2	25	13.1	25	26.8	56.4	3/10/1959
19591004	277	32.2	25	17.4	25	1.9	25	9.6	75	26.4	25	13.1	25	27.2	66	4/10/1959
19591005	278	34	25	15.3	25	0	25	9.8	75	22.1	25	7.1	25	13.3	40.9	5/10/1959
19591006	279	35.3	25	14.2	25	0	25	9.9	75	26.5	25	8.5	25	14.9	52.5	6/10/1959
19591007	280	36.7	25	19.3	25	0	25	10.1	75	28.3	25	7.4	25	12	33.1	7/10/1959
19591008	281	37.4	25	21.1	25	0	25	10.1	75	27.2	25	10.7	25	16.7	42.8	8/10/1959
19591009	282	33.9	25	21.8	25	1.7	25	10.2	75	27.9	25	9.6	25	18.1	36.8	9/10/1959
19591010	283	32.8	25	16.3	25	0	25	10.4	75	28.3	25	7.3	25	14.7	39.4	10/10/1959
19591011	284	35.9	25	16.5	25	0	25	10.2	75	28.1	25	8.5	25	14.4	45.3	11/10/1959
19591012	285	36.5	25	18.6	25	0	25	10.2	75	28	25	11.4	25	18.7	53.2	12/10/1959
19591013	286	37.8	25	20.2	25	0	25	10.2	75	28.3	25	9.6	25	14.6	40.6	13/10/1959
19591014	287	34.2	25	19.9	25	0	25	10.3	75	28.8	25	8.1	25	15.1	34.9	14/10/1959
19591015	288	34.2	25	15.1	25	0	25	10.2	75	29.2	25	3.8	25	7.1	22.2	15/10/1959
19591016	289	34.8	25	16.3	25	0	25	10.3	75	29.2	25	3.6	25	6.5	19.4	16/10/1959
19591017	290	34.9	25	17.1	25	0	25	10.3	75	26	25	5.2	25	9.3	26.7	17/10/1959
19591018	291	39.2	25	18	25	0	25	10.4	75	28.4	25	7.6	25	10.8	36.8	18/10/1959
19591019	292	39	25	26.9	25	0	25	10.4	75	17.6	25	14.4	25	20.6	40.6	19/10/1959
19591020	293	40.3	25	25.3	25	0	25	10.4	75	27.2	25	21.3	25	28.4	66.1	20/10/1959
19591021	294	34.3	25	18.6	25	0.5	25	10.4	75	29.4	25	7.2	25	13.3	33.6	21/10/1959
19591022	295	31.2	25	15.7	25	0	25	10.4	75	29.4	25	6.9	25	15.2	38.7</	

19591023	296	34.1	25	16.3	25	0	25	10.2	75	29.8	25	5.4	25	10.1	29.2	23/10/1959
19591024	297	38.6	25	16.4	25	0	25	10.3	75	29.7	25	8.1	25	11.8	43.5	24/10/1959
19591025	298	38.5	25	19.6	25	0	25	10.6	75	29.2	25	9.9	25	14.5	43.4	25/10/1959
19591026	299	38.3	25	21.7	25	0	25	10.9	75	28.8	25	9.1	25	13.5	35.1	26/10/1959
19591027	300	41.5	25	22.5	25	0	25	10.8	75	29	25	8.2	25	10.3	30.1	27/10/1959
19591028	301	39.6	25	26.8	25	0	25	10.8	75	15.6	25	12.3	25	17	34.9	28/10/1959
19591029	302	33.8	25	25.5	25	0	25	11	75	20.3	25	9.1	25	17.3	27.9	29/10/1959
19591030	303	38.7	25	22.3	25	0	25	10.9	75	26.3	25	17.7	25	25.7	65.8	30/10/1959
19591031	304	41.3	25	23.7	25	0	25	10.8	75	27.4	25	12.4	25	15.7	42.3	31/10/1959
19591101	305	39.8	25	21.9	25	0	25	11	75	29.9	25	8.3	25	11.4	31.6	1/11/1959
19591102	306	40.8	25	20.4	25	0	25	10.9	75	29.2	25	9.5	25	12.3	39.7	2/11/1959
19591103	307	41.2	25	20.8	25	0	25	10.7	75	26.1	25	11.6	25	14.8	47.2	3/11/1959
19591104	308	40.8	25	25.3	25	1	25	10.4	75	29.1	25	13.6	25	17.7	42.2	4/11/1959
19591105	309	41	25	24.8	25	0	25	10	75	27.9	25	6.7	25	8.6	21.4	5/11/1959
19591106	310	39.7	25	28.8	25	0	25	10.2	75	27.9	25	8.9	25	12.3	22.5	6/11/1959
19591107	311	39.1	25	25.1	25	0	25	10.2	75	28.8	25	13.2	25	18.8	41.4	7/11/1959
19591108	312	39	25	26	25	0	25	10.2	75	28.2	25	15.1	25	21.6	44.9	8/11/1959
19591109	313	41.6	25	24.3	25	0	25	10	75	28.7	25	12.1	25	15.1	39.8	9/11/1959
19591110	314	40.5	25	23.8	25	0.2	25	10.1	75	29.6	25	7.2	25	9.5	24.4	10/11/1959
19591111	315	37	25	21.5	25	0	25	9.8	75	31	25	4.6	25	7.3	17.9	11/11/1959
19591112	316	34	25	19.4	25	0	25	9.7	75	30.8	25	7.5	25	14.1	33.3	12/11/1959
19591113	317	35.1	25	17.6	25	0	25	9.9	75	30.7	25	7.2	25	12.7	35.8	13/11/1959
19591114	318	37.6	25	23.5	25	0	25	9.9	75	29.9	25	10	25	15.4	34.5	14/11/1959
19591115	319	40.4	25	23.2	25	0	25	10	75	30.4	25	9.5	25	12.6	33.4	15/11/1959
19591116	320	42.3	25	24.3	25	0	25	10	75	29.4	25	9.8	25	11.8	32.3	16/11/1959
19591117	321	43.7	25	26.9	25	0	25	10.1	75	29.3	25	8.1	25	9	22.9	17/11/1959
19591118	322	40.9	25	24.8	25	0	25	10	75	30.7	25	5.4	25	7	17.3	18/11/1959
19591119	323	39.1	25	21.2	25	0	25	10.1	75	31.3	25	4.2	25	6	16.7	19/11/1959
19591120	324	37.9	25	25.1	25	0	25	10.3	75	26.7	25	20.1	25	30.5	63.1	20/11/1959
19591121	325	37.7	25	25.8	25	0	25	10.5	75	26.2	25	19	25	29.1	57.2	21/11/1959
19591122	326	38.7	25	23.3	25	0	25	10.3	75	27.4	25	17	25	24.7	59.4	22/11/1959
19591123	327	39.2	25	23.8	25	0	25	10.3	75	27	25	17.4	25	24.6	59	23/11/1959
19591124	328	39.3	25	24.8	25	0	25	10.4	75	29.8	25	13.6	25	19.1	43.5	24/11/1959
19591125	329	38.9	25	23.8	25	0	25	10.2	75	30.2	25	12.5	25	18	42.4	25/11/1959
19591126	330	38.8	25	25	25	0	25	9.9	75	29.1	25	19.7	25	28.5	62.2	26/11/1959
19591127	331	38.5	25	24.2	25	0	25	10.1	75	25.1	25	19.5	25	28.6	64.6	27/11/1959
19591128	332	40.1	25	26.7	25	0	25	10.3	75	28.4	25	19.6	25	26.4	56	28/11/1959
19591129	333	41.2	25	25.4	25	0	25	10.3	75	28	25	16.8	25	21.4	51.8	29/11/1959
19591130	334	40.8	25	29.1	25	0	25	10.5	75	22.4	25	18.8	25	24.4	46.7	30/11/1959
19591201	335	41	25	27.4	25	0	25	10.8	75	27.2	25	13.5	25	17.4	37	1/12/1959
19591202	336	40.1	25	25.4	25	0	25	11.1	75	31	25	6.2	25	8.4	19.1	2/12/1959
19591203	337	41.4	25	22.7	25	0	25	11.1	75	31.5	25	5.9	25	7.4	21.4	3/12/1959
19591204	338	43.2	25	22.9	25	0	25	11.3	75	29.9	25	6.9	25	7.9	24.7	4/12/1959
19591205	339	38.1	25	27.5	25	0	25	11.1	75	19.4	25	15.5	25	23.3	42.2	5/12/1959
19591206	340	40.5	25	27.2	25	0	25	10.6	75	28.5	25	14.8	25	19.5	41	6/12/1959
19591207	341	40.2	25	26.9	25	0.2	25	9.8	75	19.8	25	20.8	25	27.9	58.7	7/12/1959
19591208	342	35.1	25	21.8	25	0.4	25	9.3	75	19.5	25	15	25	26.5	57.5	8/12/1959
19591209	343	37.2	25	22.1	25	0	25	9.2	75	28.6	25	9.7	25	15.3	36.5	9/12/1959
19591210	344	39.1	25	22.3	25	0	25	9.4	75	29.4	25	8.1	25	11.5	30.1	10/12/1959
19591211	345	41.2	25	22	25	0	25	9.3	75	30.7	25	6.6	25	8.4	25	11/12/1959
19591212	346	41.6	25	25.6	25	0	25	9.2	75	30.5	25	7.8	25	9.7	23.8	12/12/1959
19591213	347	41.7	25	24.2	25	0	25	9.4	75	31.2	25	6.5	25	8.1	21.5	13/12/1959
19591214	348	42	25	24.1	25	0.2	25	9.5	75	30.9	25	5.8	25	7.1	19.3	14/12/1959
19591215	349	43.3	25	24.5	25	0	25	9.2	75	31.1	25	4.1	25	4.7	13.3	15/12/1959
19591216	350	42.4	25	27.9	25	0	25	9.6	75	26.4	25	18.4	25	22	49	16/12/1959
19591217	351	42.4	25	26.7	25	0.1	25	9.7	75	26.8	25	25	25	29.9	71.4	17/12/1959
19591218	352	37.6	25	24.1	25	23.2	25	9.5	75	25	25	26.5	25	40.9	88.3	18/12/1959
19591219	353	37	25	23.9	25	1.3	25	9.5	75	22.8	25	10.6	25	16.9	35.8	19/12/1959
19591220	354	38.8	25	20.8	25	0	25	9.5	75	30.3	25	7.9	25	11.4	32.2	20/12/1959
19591221	355	40.7	25	22.3	25	0	25	9.6	75	28.4	25	7.3	25	9.5	27.1	21/12/1959
19591222	356	42.6	25	23.6	25	0	25	9.8	75	26.8	25	10.4	25	12.3	35.7	22/12/1959
19591223	357	40.1	25	29	25	0	25	9.7	75	19.3	25	12.1	25	16.3	30.2	23/12/1959
19591224	358	39.4	25	28	25	0	25	9.3	75	21.8	25	16.5	25	23.1	43.7	24/12/1959
19591225	359	35.5	25	26.4	25	0	25	8.9	75	9	25	17.9	25	31	52	25/12/1959
19591226	360	35.4	25	24.9	25	0	25	8.9	75	15.7	25	11.6	25	20.2	36.8	26/12/1959
19591227	361	37.4	25	22.8	25	0	25	8.5	75	20.2	25	11.9	25	18.6	42.9	27/12/1959
19591228	362	39.3	25	23.3	25	0	25	8.3	75	22.7	25	11.7	25	16.5	40.9	28/12/1959
19591229	363	41.7	25	24.4	25	0	25	8.6	75	26.8	25	16	25	19.8	52.4	29/12/1959
19591230	364	43	25	23.7	25	0	25	8.9	75	30.4	25	6.4	25	7.4	21.8	30/12/1959
19591231	365	43.5	25	24.1	25	0	25	8.4	75	28.1	25	24.4	25	27.5	81.3	31/12/1959
19600101	1	44.2	25	27.2	25	0	25	8.7	75	27.5	25	27.4	25	29.8	76	1/01/1960
19600102	2	42.1	25	28.5	25	0	25	8.7	75	26.4	25	27.3	25	33.1	70.2	2/01/1960
19600103	3	40.1	25	29.1	25	0	25	8.5	75	26.8	25	26	25	35.1	64.5	3/01/1960
19600104	4	41.2	25	27	25	0	25	8.8	75	29.1	25	21.1	25	26.8	59.2	4/01/1960
19600105	5	42.9	25	28.3	25	0	25	8.6	75	25.1	25	23.5	25	27.3	61.1	5/01/1960
19600106	6	43.7	25	28.6	25	0	25	8.6	75	28.3	25	13.8	25	15.4	35.3	6/01/1960
19600107	7	40	25	25.7	25	0	25	8.6	75	28.5	25	22.1	25	30	66.9	7/01/1960
19600108	8	38	25	26	25	0	25	9	75	21.8	25	24.8	25	37.4	73.8	8/01/1960
19600109	9	33.2	25	23.9	25	3.8	25	9.1	75	19.3	25	24.8	25	48.8	83.6	9/01/1960
19600110	10	36.1	25	23.3	25	1.9	25	9.2	75	24.5	25	26.1	25	43.7	91.3	10/01/1960
19600111	11	28.3	25	22.8	25	12.3	25	9.2	75	12.2	25	26.3	25	68.4	94.8	11/01/1960
19600112	12	33.8	25	22	25	21.8	25	9.1	75	22.5	25	24.7	25	47	93.5	12/01/1960
19600113	13	35.7	25	21.9	25	8.8	25	9	75	27.1	25	24.4	25	41.7		

19600114	14	36	25	24	25	0	25	9.1	75	22.7	25	23.2	25	39	77.8	14/01/1960
19600115	15	36.1	25	23.7	25	13.7	25	9.1	75	25	25	21.5	25	36	73.4	15/01/1960
19600116	16	36.2	25	24.2	25	0	25	9.3	75	25	25	21.1	25	35.1	69.9	16/01/1960
19600117	17	37.8	25	24.8	25	0.2	25	9.4	75	26.4	25	23	25	35.1	73.5	17/01/1960
19600118	18	38.4	25	25.4	25	0	25	9.4	75	25.6	25	22.9	25	33.8	70.6	18/01/1960
19600119	19	38.7	25	25.8	25	0	25	9.2	75	24.6	25	26.7	25	38.8	80.4	19/01/1960
19600120	20	40	25	26.1	25	0	25	9.3	75	22.9	25	22.4	25	30.4	66.3	20/01/1960
19600121	21	38.6	25	23.8	25	5	25	9.3	75	26.3	25	25	25	36.5	84.8	21/01/1960
19600122	22	39.7	25	23.2	25	0	25	9.1	75	28.5	25	11.8	25	16.3	41.5	22/01/1960
19600123	23	40.3	25	24.7	25	0	25	9.1	75	23	25	12.3	25	16.4	39.5	23/01/1960
19600124	24	39.4	25	26.9	25	0	25	8.7	75	15.7	25	26.3	25	36.8	74.2	24/01/1960
19600125	25	39.1	25	25.6	25	0.4	25	8.7	75	24.3	25	24.9	25	35.4	75.9	25/01/1960
19600126	26	36.8	25	24.1	25	4.3	25	8.6	75	17.2	25	27.7	25	44.6	92.3	26/01/1960
19600127	27	36.6	25	24.4	25	13.7	25	8.8	75	21.9	25	29.2	25	47.6	95.6	27/01/1960
19600128	28	36.8	25	24.3	25	0	25	8.9	75	21.3	25	26.3	25	42.4	86.6	28/01/1960
19600129	29	37.7	25	25.1	25	0	25	9.3	75	20.5	25	24.2	25	37.1	76	29/01/1960
19600130	30	39.8	25	27	25	0	25	9.3	75	28.2	25	21.4	25	29.3	60	30/01/1960
19600131	31	38.8	25	27.3	25	0	25	9.2	75	28.2	25	22.7	25	32.8	62.6	31/01/1960
19600201	32	38.3	25	26.6	25	0	25	9.2	75	17.4	25	27.3	25	40.5	78.4	1/02/1960
19600202	33	40.2	25	27	25	0	25	9	75	22.1	25	22.8	25	30.6	64	2/02/1960
19600203	34	42.1	25	28.5	25	0.1	25	8.8	75	23	25	26.2	25	31.8	67.3	3/02/1960
19600204	35	43.2	25	27.7	25	2.3	25	8.4	75	24.8	25	25.4	25	29.1	68.4	4/02/1960
19600205	36	41.1	25	26.4	25	0	25	8.6	75	23.1	25	18.3	25	23.4	53.2	5/02/1960
19600206	37	41.4	25	24.3	25	0	25	8.7	75	27.1	25	18.8	25	23.7	61.9	6/02/1960
19600207	38	39.7	25	23.9	25	0	25	8.8	75	15.6	25	19.4	25	26.7	65.4	7/02/1960
19600208	39	39.3	25	26	25	0.6	25	8.9	75	25.3	25	25.5	25	35.9	75.9	8/02/1960
19600209	40	36	25	20.7	25	12.2	25	8.7	75	21.4	25	27.5	25	46.3	100	9/02/1960
19600210	41	30.2	25	24.1	25	0	25	8.5	75	14.3	25	27.5	25	64.1	91.6	10/02/1960
19600211	42	34.4	25	23.3	25	2.5	25	8.5	75	18.1	25	27.9	25	51.3	97.6	11/02/1960
19600212	43	35.6	25	24.9	25	0	25	8.3	75	21	25	27.5	25	47.3	87.4	12/02/1960
19600213	44	37.3	25	25.3	25	0	25	8	75	25.9	25	24.2	25	37.9	75.1	13/02/1960
19600214	45	38.5	25	25.9	25	0	25	8	75	24.7	25	22.8	25	33.5	68.2	14/02/1960
19600215	46	41.3	25	26.8	25	0	25	8	75	26.4	25	22.7	25	28.7	64.4	15/02/1960
19600216	47	42.6	25	28.5	25	0	25	8.1	75	22.6	25	22.4	25	26.5	57.6	16/02/1960
19600217	48	41.8	25	27.5	25	0	25	8.4	75	12.8	25	27.8	25	34.3	75.7	17/02/1960
19600218	49	39	25	24.7	25	0	25	8.7	75	21	25	25.6	25	36.6	82.3	18/02/1960
19600219	50	30.8	25	22.4	25	4.2	25	8.8	75	20.4	25	20.8	25	46.8	76.8	19/02/1960
19600220	51	27.4	25	19.2	25	0.2	25	8.9	75	7.4	25	21.9	25	60	98.5	20/02/1960
19600221	52	32.2	25	21.9	25	3.1	25	9.1	75	14.4	25	27.9	25	58	100	21/02/1960
19600222	53	35	25	23.2	25	26.6	25	8.9	75	18.6	25	29	25	51.6	100	22/02/1960
19600223	54	33.6	25	22.9	25	5.8	25	8.9	75	20.7	25	29	25	55.7	100	23/02/1960
19600224	55	35.5	25	24	25	5.9	25	9	75	23.5	25	26.1	25	45.2	87.5	24/02/1960
19600225	56	34.1	25	23.3	25	0	25	7.8	75	23.6	25	24.5	25	45.8	85.7	25/02/1960
19600226	57	34.6	25	24.4	25	0	25	7.3	75	22.5	25	20.4	25	37.1	66.8	26/02/1960
19600227	58	33.4	25	23.6	25	0	25	6.6	75	21.7	25	16.7	25	32.5	57.3	27/02/1960
19600228	59	35	25	24.9	25	0.4	25	8.4	75	21.7	25	22.9	25	40.7	72.7	28/02/1960
19600229	60	35.9	25	23.3	25	0	25	6.6	75	23.7	25	21.1	25	35.7	73.8	29/02/1960
19600301	61	35	25	21.9	25	0.3	25	6.3	75	25.2	25	18.5	25	32.9	70.4	1/03/1960
19600302	62	35.9	25	21.8	25	0	25	6.5	75	24.4	25	16.2	25	27.4	62.1	2/03/1960
19600303	63	36.5	25	22.6	25	0	25	6.8	75	23.3	25	17	25	27.8	62	3/03/1960
19600304	64	37.5	25	22	25	0	25	7	75	25.2	25	12.7	25	19.7	48.1	4/03/1960
19600305	65	38.2	25	23	25	0	25	7.1	75	25.4	25	11.9	25	17.8	42.4	5/03/1960
19600306	66	38.8	25	22.8	25	0	25	7.1	75	27.1	25	10.8	25	15.6	38.9	6/03/1960
19600307	67	37.6	25	22.8	25	0	25	7.3	75	26.8	25	11.4	25	17.6	41.1	7/03/1960
19600308	68	37.6	25	22.4	25	0	25	7.3	75	26	25	10.2	25	15.7	37.7	8/03/1960
19600309	69	39.3	25	23.5	25	0	25	7.5	75	24.9	25	10.3	25	14.5	35.6	9/03/1960
19600310	70	37.9	25	26.1	25	0	25	7.5	75	19.3	25	14.7	25	22.3	43.5	10/03/1960
19600311	71	36.1	25	26.6	25	0	25	7.7	75	10.3	25	25.7	25	43	73.8	11/03/1960
19600312	72	36.2	25	24.6	25	0	25	7.9	75	19.4	25	24.1	25	40.1	77.9	12/03/1960
19600313	73	36.8	25	23.4	25	0	25	8	75	12.6	25	24.6	25	39.6	85.5	13/03/1960
19600314	74	35	25	23.1	25	9.3	25	8	75	19.2	25	23.5	25	41.8	83.2	14/03/1960
19600315	75	35.5	25	20.5	25	0	25	8	75	23.7	25	11.7	25	20.2	48.5	15/03/1960
19600316	76	35.5	25	22.2	25	0	25	7.8	75	18.8	25	13.3	25	23	49.7	16/03/1960
19600317	77	29.6	25	22.6	25	3.9	25	7.8	75	6.3	25	26	25	62.7	94.9	17/03/1960
19600318	78	24.1	25	20.2	25	3.2	25	7.8	75	6.3	25	23.3	25	77.6	98.5	18/03/1960
19600319	79	31.6	25	20.4	25	1.2	25	7.9	75	14.6	25	21.6	25	46.5	90.2	19/03/1960
19600320	80	34.3	25	22.7	25	0	25	7.9	75	23.8	25	19.4	25	35.9	70.3	20/03/1960
19600321	81	34.4	25	21.5	25	0	25	8.2	75	24.7	25	17.6	25	32.4	68.7	21/03/1960
19600322	82	35.1	25	21.1	25	0	25	8.3	75	24.7	25	17.6	25	31.1	70.4	22/03/1960
19600323	83	36.1	25	20.3	25	0	25	8.3	75	25.1	25	14.9	25	24.9	62.6	23/03/1960
19600324	84	36.2	25	23.2	25	0	25	8.1	75	22.2	25	16	25	26.6	56.3	24/03/1960
19600325	85	34.5	25	22.3	25	0	25	8.2	75	24.5	25	15.9	25	29.1	59.1	25/03/1960
19600326	86	33.6	25	21	25	0	25	8	75	24.8	25	15.2	25	29.2	61.1	26/03/1960
19600327	87	33.8	25	21.6	25	0	25	7.8	75	22.7	25	13.3	25	25.3	51.6	27/03/1960
19600328	88	35	25	21.4	25	0	25	7.9	75	23.2	25	17.9	25	31.8	70.3	28/03/1960
19600329	89	36.1	25	21.1	25	0	25	8	75	16.9	25	14	25	23.4	56	29/03/1960
19600330	90	37.4	25	19.8	25	0	25	7.7	75	23.2	25	14	25	21.8	60.7	30/03/1960
19600331	91	37.5	25	23	25	0	25	7.6	75	22.7	25	15.6	25	24.2	55.5	31/03/1960
19600401	92	35.7	25	23.3	25	0	25	7.6	75	22.2	25	17.8	25	30.5	62.2	1/04/1960
19600402	93	36.4	25	22.1	25	0	25	7.4	75	23	25	17	25	28	63.9	2/04/1960
19600403	94	35.3	25	19.9	25	0	25	7.5	75	24.1	25	16.4	25	28.7	70.6	3/04/1960
19600404	95	36.6	25	20	25	0	25	7.6	75	23.5	25	12.8	25	20.8	54.8	4/04/1960
19600405	96	36.6	25	22	25	0	25	7.8	75	23.8	25	8.2	25	13.4	31	5/04/1960

19600406	97	35.4	25	22.5	25	0	25	7.6	75	23	25	14.4	25	25	52.9	6/04/1960
19600407	98	35.1	25	21.8	25	0	25	7.5	75	21.8	25	15.8	25	27.9	60.5	7/04/1960
19600408	99	34.2	25	20.3	25	0	25	7.4	75	23.6	25	13.4	25	24.9	56.3	8/04/1960
19600409	100	33.3	25	19.4	25	0	25	7.5	75	23.6	25	13.6	25	26.6	60.4	9/04/1960
19600410	101	34.1	25	19.3	25	0	25	7.4	75	22.3	25	17.9	25	33.5	80	10/04/1960
19600411	102	33.9	25	20.5	25	0	25	7.4	75	22.7	25	14.7	25	27.8	61	11/04/1960
19600412	103	33.9	25	19.4	25	0	25	7.4	75	16.4	25	14.9	25	28.2	66.2	12/04/1960
19600413	104	34.2	25	19.2	25	0	25	7.4	75	20.7	25	17.9	25	33.3	80.5	13/04/1960
19600414	105	34	25	19.9	25	0	25	7.3	75	22.4	25	16.1	25	30.3	69.3	14/04/1960
19600415	106	34.7	25	18.8	25	0	25	7.5	75	21.7	25	16.7	25	30.2	77	15/04/1960
19600416	107	35.7	25	19.1	25	0	25	7.5	75	21.8	25	18.3	25	31.3	82.8	16/04/1960
19600417	108	35.5	25	21	25	0	25	7.4	75	21.5	25	15.6	25	27	62.8	17/04/1960
19600418	109	33	25	19.8	25	0	25	7.5	75	20	25	12.1	25	24.1	52.4	18/04/1960
19600419	110	34.5	25	17.2	25	0	25	7.2	75	21.9	25	7.6	25	13.9	38.8	19/04/1960
19600420	111	35.1	25	16.5	25	0	25	6.9	75	21.7	25	6.3	25	11.1	33.6	20/04/1960
19600421	112	36.7	25	16.4	25	0	25	6.5	75	20	25	8.6	25	13.9	46.1	21/04/1960
19600422	113	32.2	25	20.2	25	0	25	6.3	75	13.6	25	11.3	25	23.5	47.8	22/04/1960
19600423	114	30.2	25	16.3	25	0	25	6.2	75	22.2	25	6.9	25	16.1	37.3	23/04/1960
19600424	115	30.8	25	17.2	25	0	25	6.4	75	19.2	25	5.5	25	12.4	28	24/04/1960
19600425	116	34.6	25	20.4	25	0	25	6.4	75	18.7	25	6.5	25	11.8	27.1	25/04/1960
19600426	117	29.9	25	21.4	25	0	25	6.4	75	11.5	25	13.7	25	32.5	53.8	26/04/1960
19600427	118	24	25	17.7	25	3	25	6.6	75	9.3	25	20.9	25	70.1	100	27/04/1960
19600428	119	28.4	25	16.1	25	0	25	6.6	75	18.1	25	11.8	25	30.5	64.5	28/04/1960
19600429	120	33	25	18.6	25	0.1	25	6.6	75	17.5	25	10.3	25	20.5	48.1	29/04/1960
19600430	121	26.7	25	18.1	25	20.5	25	6.6	75	7.9	25	25	25	71.4	100	30/04/1960
19600501	122	25.1	25	16.3	25	7.8	25	6.5	75	19.2	25	13.7	25	43	74	1/05/1960
19600502	123	24.5	25	11.9	25	7.9	25	6.4	75	20.4	25	13.7	25	44.6	98.4	2/05/1960
19600503	124	27.8	25	12.2	25	0	25	6.3	75	17.7	25	12.9	25	34.5	90.8	3/05/1960
19600504	125	30.8	25	17.1	25	0	25	6.3	75	19.1	25	14	25	31.5	71.8	4/05/1960
19600505	126	25.4	25	19.6	25	0	25	6.3	75	10.8	25	13.5	25	41.6	59.2	5/05/1960
19600506	127	21.8	25	18	25	0	25	6.4	75	10.1	25	10.5	25	40.2	50.9	6/05/1960
19600507	128	20.3	25	15.7	25	0	25	6.4	75	11.9	25	9	25	37.8	50.5	7/05/1960
19600508	129	23.5	25	15.4	25	0	25	6.4	75	13.6	25	9.8	25	33.9	56	8/05/1960
19600509	130	26.5	25	11.9	25	0	25	6.2	75	20.1	25	9.5	25	27.4	68.2	9/05/1960
19600510	131	28.6	25	15.6	25	0	25	6.1	75	16.1	25	9.3	25	23.8	52.5	10/05/1960
19600511	132	30.8	25	18.1	25	0	25	6	75	13.1	25	11.7	25	26.3	56.4	11/05/1960
19600512	133	21.1	25	16.2	25	20.4	25	5.8	75	5.1	25	20	25	80	100	12/05/1960
19600513	134	19.9	25	11.5	25	1.3	25	5.8	75	19.7	25	9.9	25	42.6	73	13/05/1960
19600514	135	18.9	25	7.2	25	0	25	5.7	75	20	25	7.5	25	34.4	73.9	14/05/1960
19600515	136	20.9	25	8.8	25	0	25	5.8	75	19.8	25	8.1	25	32.8	71.6	15/05/1960
19600516	137	22.2	25	8.6	25	0	25	5.7	75	19.9	25	8	25	29.9	71.6	16/05/1960
19600517	138	21.3	25	11.8	25	0	25	5.5	75	17.7	25	6.3	25	24.9	45.5	17/05/1960
19600518	139	20.8	25	11.4	25	0	25	5.5	75	19.7	25	6.9	25	28.1	51.2	18/05/1960
19600519	140	21	25	9.2	25	0	25	5.4	75	19.7	25	6.9	25	27.8	59.3	19/05/1960
19600520	141	23.7	25	9.5	25	0	25	5.2	75	19.7	25	7.4	25	25.3	62.4	20/05/1960
19600521	142	24.5	25	9.9	25	0	25	5.3	75	19.2	25	8.1	25	26.4	66.5	21/05/1960
19600522	143	24.6	25	9.8	25	0	25	5.3	75	18.2	25	4.9	25	15.8	40.5	22/05/1960
19600523	144	23.7	25	14.3	25	0	25	5.3	75	13.1	25	7.1	25	24.2	43.6	23/05/1960
19600524	145	25.7	25	11	25	0	25	5.3	75	17.7	25	9.4	25	28.5	71.7	24/05/1960
19600525	146	24.9	25	9.7	25	0	25	5.2	75	18.4	25	9	25	28.6	74.8	25/05/1960
19600526	147	25.7	25	12.5	25	0	25	5.2	75	18	25	11.9	25	36	82.2	26/05/1960
19600527	148	28.7	25	10.3	25	0	25	5.2	75	18.4	25	10.9	25	27.7	87.1	27/05/1960
19600528	149	31	25	12.5	25	0	25	5.3	75	18.4	25	11.7	25	26	80.8	28/05/1960
19600529	150	32.5	25	15.2	25	0	25	5.2	75	18.4	25	13.1	25	26.8	75.9	29/05/1960
19600530	151	23.8	25	16.4	25	0	25	5.2	75	18.5	25	8.1	25	27.5	43.5	30/05/1960
19600531	152	21.8	25	8.7	25	0	25	5.1	75	18.5	25	8.9	25	34.1	79.2	31/05/1960
19600601	153	24.1	25	8.2	25	0	25	5	75	18.8	25	7.5	25	25	69	1/06/1960
19600602	154	25.6	25	10.1	25	0	25	5	75	18.7	25	7.7	25	23.5	62.3	2/06/1960
19600603	155	27.3	25	9.4	25	0	25	4.9	75	18.3	25	7.7	25	21.2	65.3	3/06/1960
19600604	156	27.1	25	10.7	25	0	25	5	75	18.2	25	8.8	25	24.5	68.4	4/06/1960
19600605	157	26.7	25	12.7	25	0	25	5.1	75	18	25	7.8	25	22.3	53.1	5/06/1960
19600606	158	26.1	25	10.2	25	0	25	5	75	18.4	25	7.7	25	22.8	61.9	6/06/1960
19600607	159	26.8	25	9.8	25	0	25	5	75	18.5	25	6.8	25	19.3	56.2	7/06/1960
19600608	160	29	25	10.2	25	0	25	5.1	75	16.8	25	9	25	22.5	72.4	8/06/1960
19600609	161	30.1	25	11	25	0	25	4.9	75	17.2	25	8.4	25	19.7	64	9/06/1960
19600610	162	29.5	25	15.4	25	0	25	4.9	75	16.8	25	9.8	25	23.8	56	10/06/1960
19600611	163	26.7	25	16	25	0	25	5	75	18.4	25	7.6	25	21.7	41.8	11/06/1960
19600612	164	25.4	25	12.9	25	0	25	4.8	75	18.3	25	7.1	25	21.9	47.7	12/06/1960
19600613	165	26	25	13.1	25	0	25	4.8	75	18.3	25	6.8	25	20.2	45.1	13/06/1960
19600614	166	25.9	25	13	25	0	25	4.8	75	18.5	25	7.5	25	22.5	50.1	14/06/1960
19600615	167	26.9	25	11.4	25	0	25	4.8	75	17.8	25	10	25	28.2	74.2	15/06/1960
19600616	168	22.8	25	12.4	25	0	25	4.8	75	18.2	25	6.5	25	23.4	45.2	16/06/1960
19600617	169	21.3	25	8.3	25	0	25	4.8	75	17.4	25	5.1	25	20.1	46.6	17/06/1960
19600618	170	24.7	25	8.7	25	0	25	4.9	75	18	25	5.4	25	17.4	48	18/06/1960
19600619	171	25.3	25	11.9	25	0	25	5	75	18.2	25	7	25	21.7	50.3	19/06/1960
19600620	172	26.6	25	10.9	25	0	25	5.1	75	16.9	25	8.4	25	24.1	64.5	20/06/1960
19600621	173	25.4	25	12.4	25	0	25	5.1	75	16.9	25	11	25	33.9	76.4	21/06/1960
19600622	174	23	25	10.7	25	0	25	5.2	75	16.3	25	8.9	25	31.7	69.2	22/06/1960
19600623	175	21.4	25	6.5	25	0	25	5.2	75	17.9	25	9.2	25	36.1	95.1	23/06/1960
19600624	176	20.8	25	8.4	25	0	25	5.1	75	17.7	25	8.6	25	35	78.1	24/06/1960
19600625	177	18.9	25	8.9	25	0	25	5.1	75	17.9	25	5.4	25	24.7	47.4	25/06/1960
19600626	178	18.7	25	7	25	0	25	5	75	18.5	25	5.2	25	24.1	51.9	26/06/1960
19600627	179	19.7	25	6.1	25	0	25	5	75	18.4	25	5.7	25	24.8	60.6	27/06/1960

19600628	180	23.4	25	9.2	25	0	25	5.1	75	18	25	8.6	25	29.9	74	28/06/1960
19600629	181	24.1	25	11.6	25	0	25	5.1	75	18.1	25	7	25	23.3	51.3	29/06/1960
19600630	182	24.4	25	10.2	25	0	25	4.9	75	13.1	25	8.5	25	27.8	68.3	30/06/1960
19600701	183	21.7	25	16.7	25	0	25	4.9	75	4.7	25	14.5	25	55.9	76.3	1/07/1960
19600702	184	28.6	25	14.5	25	0	25	5	75	13.9	25	15	25	38.3	90.9	2/07/1960
19600703	185	22	25	11.5	25	0	25	4.9	75	17.3	25	9.9	25	37.5	73	3/07/1960
19600704	186	20.3	25	7.6	25	0	25	4.9	75	17.8	25	9.8	25	41.2	93.9	4/07/1960
19600705	187	19.9	25	7.4	25	0	25	5	75	17.9	25	8.8	25	37.9	85.5	5/07/1960
19600706	188	22.3	25	8.7	25	0	25	5	75	18.9	25	5.8	25	21.5	51.6	6/07/1960
19600707	189	24.1	25	8.5	25	0	25	5.1	75	18.1	25	5.8	25	19.3	52.3	7/07/1960
19600708	190	26.6	25	14.6	25	0	25	5.1	75	16.6	25	11.5	25	33	69.2	8/07/1960
19600709	191	28.3	25	14.8	25	0	25	5.2	75	14.6	25	13.1	25	34.1	77.9	9/07/1960
19600710	192	28.5	25	15.3	25	0	25	5.1	75	17.4	25	13	25	33.4	74.8	10/07/1960
19600711	193	22.1	25	12.4	25	0	25	5.1	75	17.8	25	9.9	25	37.2	68.8	11/07/1960
19600712	194	18.7	25	6.6	25	0	25	5.1	75	19	25	6.9	25	32	70.8	12/07/1960
19600713	195	20.6	25	3.5	25	0	25	5.1	75	19.4	25	4.9	25	20.2	62.4	13/07/1960
19600714	196	24.4	25	4.9	25	0	25	5.1	75	19.4	25	4.4	25	14.4	50.8	14/07/1960
19600715	197	26.8	25	8.6	25	0	25	5.2	75	19.4	25	4.5	25	12.8	40.3	15/07/1960
19600716	198	28.8	25	9.9	25	0	25	5.3	75	19.2	25	7.2	25	18.2	59.1	16/07/1960
19600717	199	30.4	25	9.3	25	0	25	5.4	75	19.1	25	8.8	25	20.3	75.2	17/07/1960
19600718	200	22.7	25	10.9	25	0	25	5.5	75	18.3	25	5.9	25	21.4	45.3	18/07/1960
19600719	201	19.4	25	7.1	25	0	25	5.6	75	19.5	25	5.6	25	24.9	55.6	19/07/1960
19600720	202	21.3	25	5.5	25	0	25	5.6	75	19.9	25	4.8	25	19	53.2	20/07/1960
19600721	203	25.8	25	9.7	25	0	25	5.6	75	19.8	25	4	25	12	33.3	21/07/1960
19600722	204	30.4	25	7.3	25	0	25	5.6	75	20.2	25	4.1	25	9.4	40.1	22/07/1960
19600723	205	28.2	25	10.5	25	0	25	5.5	75	19.8	25	4.9	25	12.8	38.6	23/07/1960
19600724	206	27.3	25	12.8	25	0	25	5.6	75	19.7	25	6.7	25	18.5	45.4	24/07/1960
19600725	207	27.1	25	12.1	25	0	25	5.6	75	19.8	25	9.4	25	26.2	66.6	25/07/1960
19600726	208	29.1	25	10.8	25	0	25	5.7	75	19.8	25	11.4	25	28.3	88.1	26/07/1960
19600727	209	29.3	25	11.8	25	0	25	5.7	75	19.7	25	11.4	25	28	82.4	27/07/1960
19600728	210	28.3	25	13.3	25	0	25	5.7	75	19.7	25	11.6	25	30.2	76	28/07/1960
19600729	211	29	25	12	25	0	25	5.7	75	19.8	25	11.5	25	28.7	82.1	29/07/1960
19600730	212	30.5	25	12.6	25	0	25	5.7	75	19.6	25	13	25	29.8	89.2	30/07/1960
19600731	213	29.7	25	14.4	25	0	25	5.8	75	19.2	25	13.2	25	31.7	80.5	31/07/1960
19600801	214	28.4	25	16.4	25	0	25	5.8	75	15.2	25	15.9	25	41.1	85.3	1/08/1960
19600802	215	21.2	25	13.8	25	4.2	25	5.9	75	18.7	25	10.7	25	42.5	67.9	2/08/1960
19600803	216	19.2	25	6.1	25	0	25	6	75	20.8	25	7.5	25	33.7	79.7	3/08/1960
19600804	217	21.9	25	5.2	25	0	25	6	75	20.9	25	7	25	26.6	79.2	4/08/1960
19600805	218	22	25	6.4	25	0	25	6.1	75	20.9	25	5.8	25	21.9	60.4	5/08/1960
19600806	219	22.2	25	5.2	25	0	25	6.2	75	21.2	25	6.1	25	22.8	69	6/08/1960
19600807	220	22	25	7.4	25	0	25	6.3	75	21.2	25	7.5	25	28.4	72.9	7/08/1960
19600808	221	22.4	25	6.5	25	0	25	6.4	75	21.7	25	5.7	25	21	58.9	8/08/1960
19600809	222	24.2	25	6.3	25	0	25	6.4	75	21.7	25	5.2	25	17.2	54.5	9/08/1960
19600810	223	23.6	25	7	25	0	25	6.5	75	21.7	25	4.9	25	16.8	48.9	10/08/1960
19600811	224	23.6	25	6.3	25	0	25	6.6	75	21.9	25	5.7	25	19.6	59.7	11/08/1960
19600812	225	21	25	6	25	0	25	6.6	75	21.9	25	5.7	25	22.9	61	12/08/1960
19600813	226	20.4	25	5.3	25	0	25	6.6	75	22.4	25	4.5	25	18.8	50.5	13/08/1960
19600814	227	23.6	25	5.5	25	0	25	6.7	75	22.5	25	4.6	25	15.8	51	14/08/1960
19600815	228	26	25	7.2	25	0	25	6.6	75	22.5	25	5	25	14.9	49.3	15/08/1960
19600816	229	26.2	25	8.1	25	0	25	6.6	75	22.7	25	4	25	11.8	37.1	16/08/1960
19600817	230	28.4	25	7.5	25	0	25	6.7	75	21.3	25	3.7	25	9.6	35.7	17/08/1960
19600818	231	30.1	25	8.3	25	0	25	6.7	75	22.6	25	3.3	25	7.7	30.2	18/08/1960
19600819	232	31.9	25	8.9	25	0	25	6.8	75	22.3	25	4	25	8.5	35.1	19/08/1960
19600820	233	27.5	25	12.8	25	0	25	6.9	75	22.8	25	7.8	25	21.3	52.8	20/08/1960
19600821	234	24.2	25	11.8	25	0	25	6.9	75	23	25	5.4	25	17.9	39	21/08/1960
19600822	235	26.2	25	9.2	25	0	25	6.9	75	23.4	25	3.5	25	10.3	30.1	22/08/1960
19600823	236	29.8	25	13.4	25	0	25	7.1	75	23.3	25	6.1	25	14.5	39.7	23/08/1960
19600824	237	29.3	25	15.8	25	0	25	7.2	75	23.3	25	6.7	25	16.4	37.3	24/08/1960
19600825	238	30.2	25	16.5	25	0	25	7.2	75	23	25	8.7	25	20.3	46.4	25/08/1960
19600826	239	32.3	25	15.8	25	0	25	7.2	75	22.4	25	11.6	25	24	64.7	26/08/1960
19600827	240	31.5	25	17	25	0	25	7.3	75	22.9	25	12.4	25	26.8	64	27/08/1960
19600828	241	30	25	15.8	25	0	25	7.2	75	23.3	25	8.2	25	19.3	45.7	28/08/1960
19600829	242	27.2	25	12.5	25	0	25	7.2	75	24.1	25	5.4	25	15	37.3	29/08/1960
19600830	243	27.1	25	10.4	25	0	25	7.3	75	22.9	25	6.1	25	17	48.4	30/08/1960
19600831	244	29	25	10.7	25	0	25	7.5	75	23.9	25	5.2	25	13	40.4	31/08/1960
19600901	245	30.7	25	10.9	25	0	25	7.6	75	24.5	25	4.7	25	10.6	36.1	1/09/1960
19600902	246	31.6	25	13.1	25	0	25	7.8	75	24.6	25	6	25	12.9	39.8	2/09/1960
19600903	247	33.3	25	14.5	25	0	25	7.8	75	24.4	25	8	25	15.6	48.5	3/09/1960
19600904	248	26.8	25	14.5	25	0	25	7.9	75	24.8	25	6	25	17	36.4	4/09/1960
19600905	249	26.8	25	9.4	25	0	25	8	75	25.1	25	4.4	25	12.5	37.3	5/09/1960
19600906	250	32.2	25	11.8	25	0	25	8.1	75	25.2	25	3.9	25	8.1	28.2	6/09/1960
19600907	251	35.4	25	11.3	25	0	25	8.2	75	24.5	25	11.1	25	19.3	82.9	7/09/1960
19600908	252	23.3	25	12.6	25	0	25	8.2	75	25.3	25	5.8	25	20.3	39.8	8/09/1960
19600909	253	24.7	25	7.6	25	0	25	8.3	75	25.5	25	5.3	25	17	50.8	9/09/1960
19600910	254	28.2	25	10	25	0	25	8.3	75	25.7	25	4.3	25	11.2	35	10/09/1960
19600911	255	31.4	25	11.8	25	0	25	8.4	75	25.3	25	5.1	25	11.1	36.9	11/09/1960
19600912	256	32.8	25	15.8	25	0	25	8.4	75	25.4	25	8.1	25	16.3	45.1	12/09/1960
19600913	257	35.3	25	16.1	25	0	25	8.6	75	24.7	25	10.9	25	19.1	59.6	13/09/1960
19600914	258	33.7	25	19.8	25	0	25	8.7	75	25.3	25	11	25	21	47.7	14/09/1960
19600915	259	33.9	25	16.6	25	0	25	8.8	75	25.3	25	9.5	25	18	50.3	15/09/1960
19600916	260	36.5	25	20.6	25	0	25	8.8	75	21.2	25	18	25	29.5	74.2	16/09/1960
19600917	261	33.1	25	21	25	0	25	8.8	75	25.2	25	10.2	25	20.2	41	17/09/1960
19600918	262	29.3	25	17.3	25	0	25	8.7	75	23.5	25	9.3	25	22.8	47.1	18/09/1960

19600919	263	29.5	25	15.8	25	0	25	8.8	75	25.9	25	8.6	25	20.9	47.9	19/09/1960
19600920	264	33.3	25	17.4	25	0	25	8.8	75	24.7	25	8.4	25	16.4	42.3	20/09/1960
19600921	265	33.1	25	18	25	0	25	8.8	75	18.6	25	4.6	25	9.1	22.3	21/09/1960
19600922	266	36.5	25	18.6	25	0	25	9	75	24.1	25	10.4	25	17	48.6	22/09/1960
19600923	267	36.6	25	23.2	25	0.5	25	9.2	75	21.1	25	20.7	25	33.7	72.8	23/09/1960
19600924	268	35.6	25	19.2	25	0	25	9.1	75	15.7	25	21.8	25	37.5	98	24/09/1960
19600925	269	25.8	25	15.6	25	2.5	25	9.2	75	23.8	25	6.7	25	20.2	37.8	25/09/1960
19600926	270	27	25	10.8	25	4.9	25	9.4	75	27	25	7.2	25	20.2	55.6	26/09/1960
19600927	271	28.7	25	13.2	25	0	25	9.5	75	27.1	25	8.2	25	20.8	54.1	27/09/1960
19600928	272	30.5	25	12.3	25	0	25	9.4	75	27.5	25	6.6	25	15.1	46.2	28/09/1960
19600929	273	33.2	25	14.4	25	0	25	9.4	75	27.6	25	5.2	25	10.2	31.7	29/09/1960
19600930	274	35.2	25	13.9	25	0	25	9.6	75	27.6	25	4.7	25	8.3	29.6	30/09/1960
19601001	275	34.3	25	17.2	25	0	25	9.7	75	27.6	25	7.6	25	14.1	38.8	1/10/1960
19601002	276	34.1	25	15.2	25	0	25	9.6	75	27.7	25	5.5	25	10.3	31.9	2/10/1960
19601003	277	36.1	25	16.4	25	0	25	9.6	75	28.1	25	5.4	25	9	29	3/10/1960
19601004	278	39.9	25	15	25	0	25	9.8	75	27.6	25	6	25	8.2	35.2	4/10/1960
19601005	279	31.6	25	18.8	25	0	25	9.9	75	28.1	25	5.7	25	12.3	26.3	5/10/1960
19601006	280	33.1	25	13.6	25	0	25	10.1	75	28.7	25	4	25	7.9	25.7	6/10/1960
19601007	281	36.2	25	13.7	25	0	25	10.1	75	28.6	25	4.5	25	7.5	28.7	7/10/1960
19601008	282	38.9	25	15.6	25	0	25	10.2	75	27.5	25	8.9	25	12.8	50.2	8/10/1960
19601009	283	39.6	25	18.9	25	0	25	10.4	75	26.8	25	6.5	25	9	29.8	9/10/1960
19601010	284	37.9	25	26.6	25	0	25	10.2	75	21.6	25	13.5	25	20.5	38.8	10/10/1960
19601011	285	36.9	25	22.2	25	0	25	10.2	75	27.1	25	10.4	25	16.7	38.9	11/10/1960
19601012	286	31.9	25	18.8	25	0	25	10.2	75	11.6	25	11.4	25	24.1	52.6	12/10/1960
19601013	287	33.9	25	23.4	25	0	25	10.3	75	21.5	25	10.1	25	19.1	35.1	13/10/1960
19601014	288	35.4	25	20.8	25	0	25	10.2	75	24.2	25	13.9	25	24.2	56.6	14/10/1960
19601015	289	37.2	25	23.1	25	0	25	10.3	75	20.2	25	13.2	25	20.8	46.7	15/10/1960
19601016	290	39	25	23.2	25	0	25	10.3	75	25.4	25	13.9	25	19.9	48.9	16/10/1960
19601017	291	34.7	25	24.2	25	0.1	25	10.4	75	18	25	17.8	25	32.2	59	17/10/1960
19601018	292	32.4	25	19.9	25	0.6	25	10.4	75	27.9	25	9.7	25	19.9	41.8	18/10/1960
19601019	293	32.2	25	16.6	25	0	25	10.4	75	29.6	25	5.4	25	11.2	28.6	19/10/1960
19601020	294	32	25	16.7	25	0	25	10.4	75	29.6	25	4	25	8.4	21.1	20/10/1960
19601021	295	33.1	25	15.9	25	0	25	10.4	75	28	25	5	25	9.9	27.7	21/10/1960
19601022	296	35	25	17.6	25	0	25	10.2	75	29.9	25	5.4	25	9.6	26.8	22/10/1960
19601023	297	37.5	25	17	25	0	25	10.3	75	29.9	25	5.7	25	8.8	29.4	23/10/1960
19601024	298	36.8	25	18.5	25	0	25	10.6	75	29.4	25	6.8	25	11	31.9	24/10/1960
19601025	299	37.6	25	22.2	25	0	25	10.9	75	26.5	25	13.7	25	21.1	51.2	25/10/1960
19601026	300	37.3	25	22	25	0	25	10.8	75	23.7	25	17.4	25	27.3	65.8	26/10/1960
19601027	301	38.8	25	23.3	25	0	25	10.8	75	24.7	25	11.2	25	16.2	39.2	27/10/1960
19601028	302	40.1	25	21.2	25	0	25	11	75	29.5	25	8.8	25	11.9	35	28/10/1960
19601029	303	40.9	25	20.7	25	0	25	10.9	75	28.5	25	14.9	25	19.3	61.1	29/10/1960
19601030	304	40.7	25	23.9	25	0	25	10.8	75	27.7	25	21.4	25	27.9	72.2	30/10/1960
19601031	305	38.4	25	23.1	25	0.5	25	11	75	29.8	25	6	25	8.9	21.2	31/10/1960
19601101	306	33	25	23.5	25	0	25	10.9	75	14.1	25	5.1	25	10.1	17.6	1/11/1960
19601102	307	31.7	25	18.6	25	0	25	10.7	75	26.5	25	10.6	25	22.7	49.5	2/11/1960
19601103	308	33	25	17	25	0	25	10.4	75	26.9	25	4.7	25	9.3	24.3	3/11/1960
19601104	309	32.8	25	18.5	25	0	25	10	75	30.8	25	3.9	25	7.8	18.3	4/11/1960
19601105	310	33.6	25	16.4	25	0	25	10.2	75	29.4	25	5.1	25	9.8	27.4	5/11/1960
19601106	311	35.3	25	17.4	25	0	25	10.2	75	30.6	25	4.9	25	8.6	24.7	6/11/1960
19601107	312	36.8	25	18.3	25	0	25	10.2	75	30.7	25	3.3	25	5.3	15.7	7/11/1960
19601108	313	38	25	17.4	25	0	25	10	75	29.8	25	7	25	10.6	35.2	8/11/1960
19601109	314	37.8	25	19.8	25	0	25	10.1	75	28.9	25	15.5	25	23.6	67.1	9/11/1960
19601110	315	39.2	25	23.3	25	0	25	9.8	75	22.7	25	11.7	25	16.6	40.9	10/11/1960
19601111	316	40.5	25	24.1	25	0	25	9.7	75	28.7	25	13.1	25	17.3	43.7	11/11/1960
19601112	317	39.8	25	24.5	25	0	25	9.9	75	26	25	14.9	25	20.4	48.5	12/11/1960
19601113	318	36.2	25	22	25	0	25	9.9	75	27.2	25	7.5	25	12.5	28.4	13/11/1960
19601114	319	39.8	25	21.3	25	0	25	10	75	30.7	25	7.3	25	10	28.8	14/11/1960
19601115	320	41.2	25	23.1	25	0	25	10	75	29.2	25	6.2	25	7.9	21.9	15/11/1960
19601116	321	42.2	25	24.1	25	0	25	10.1	75	25.9	25	8.7	25	10.5	29	16/11/1960
19601117	322	38.8	25	24.9	25	0.9	25	10	75	17.3	25	25.3	25	36.6	80.4	17/11/1960
19601118	323	31.3	25	21.9	25	9.5	25	10.1	75	12.8	25	27.3	25	59.7	100	18/11/1960
19601119	324	33.6	25	21.7	25	0	25	10.3	75	15.7	25	24.2	25	46.5	93.3	19/11/1960
19601120	325	36.8	25	22.9	25	0	25	10.5	75	22.7	25	21.3	25	34.3	76.3	20/11/1960
19601121	326	36	25	23.1	25	0	25	10.3	75	20.6	25	20.3	25	34.2	71.8	21/11/1960
19601122	327	31.9	25	19.9	25	25.8	25	10.3	75	22.8	25	19.2	25	40.6	82.7	22/11/1960
19601123	328	34.1	25	19.7	25	0	25	10.4	75	29.2	25	10.1	25	18.9	44	23/11/1960
19601124	329	35.8	25	19.3	25	0	25	10.2	75	30.6	25	8.5	25	14.5	38	24/11/1960
19601125	330	37.6	25	20.5	25	0	25	9.9	75	30.2	25	8.1	25	12.5	33.6	25/11/1960
19601126	331	37.9	25	24	25	0	25	10.1	75	30.5	25	6.8	25	10.3	22.8	26/11/1960
19601127	332	38.3	25	22.8	25	0	25	10.3	75	30.9	25	7.1	25	10.5	25.6	27/11/1960
19601128	333	40	25	24.6	25	0	25	10.3	75	30.4	25	8.4	25	11.4	27.2	28/11/1960
19601129	334	39.5	25	25.4	25	0	25	10.5	75	27.1	25	24.6	25	34.2	75.9	29/11/1960
19601130	335	39.5	25	23.3	25	4.8	25	10.8	75	24.2	25	16.2	25	22.6	56.6	30/11/1960
19601201	336	39.3	25	26.3	25	0	25	11.1	75	23.2	25	17.9	25	25.2	52.3	1/12/1960
19601202	337	38.5	25	25.7	25	0	25	11.1	75	26.8	25	15.1	25	22.2	45.7	2/12/1960
19601203	338	41	25	25.7	25	0	25	11.3	75	26.3	25	18.8	25	24.2	56.9	3/12/1960
19601204	339	39.6	25	23.9	25	0	25	11.1	75	29.4	25	8	25	11.1	27	4/12/1960
19601205	340	36.1	25	24	25	0.5	25	10.6	75	20.6	25	15.9	25	26.6	53.3	5/12/1960
19601206	341	33.8	25	21.6	25	0	25	9.8	75	28.3	25	12.7	25	24.1	49.2	6/12/1960
19601207	342	35.6	25	19.5	25	0	25	9.3	75	31.4	25	6.7	25	11.5	29.6	7/12/1960
19601208	343	36.5	25	21.4	25	0	25	9.2	75	29.9	25	7	25	11.5	27.5	8/12/1960
19601209	344	38.4	25	22.7	25	0	25	9.4	75	29.6	25	12.9	25	19.1	46.8	9/12/1960
19601210	345	37.8	25	26.2	25	0	25	9.3	75	28.9						

19601211	346	38.6	25	24.3	25	0	25	9.2	75	29.4	25	14.7	25	21.5	48.4	11/12/1960
19601212	347	38.6	25	26.1	25	0	25	9.4	75	24.3	25	15.8	25	23.1	46.7	12/12/1960
19601213	348	39.7	25	26.1	25	0	25	9.5	75	24.6	25	14.2	25	19.6	42	13/12/1960
19601214	349	40.1	25	27.4	25	0	25	9.2	75	25.9	25	18.2	25	24.5	49.9	14/12/1960
19601215	350	37.9	25	24.1	25	3.5	25	9.6	75	21.2	25	24	25	36.4	80	15/12/1960
19601216	351	38.3	25	23.6	25	4.1	25	9.7	75	28.7	25	15.3	25	22.7	52.5	16/12/1960
19601217	352	37.1	25	22.2	25	0	25	9.5	75	29.5	25	7.2	25	11.4	26.9	17/12/1960
19601218	353	36.6	25	21.2	25	0	25	9.5	75	24.6	25	6.7	25	10.9	26.6	18/12/1960
19601219	354	37.1	25	23.9	25	0	25	9.5	75	11.2	25	13.2	25	20.9	44.5	19/12/1960
19601220	355	38.4	25	23.7	25	0	25	9.6	75	24	25	20.6	25	30.4	70.3	20/12/1960
19601221	356	39.3	25	27.9	25	0	25	9.8	75	23.4	25	20	25	28.1	53.2	21/12/1960
19601222	357	39.2	25	25.4	25	0	25	9.7	75	24.1	25	16.7	25	23.6	51.5	22/12/1960
19601223	358	34.3	25	24.2	25	1.4	25	9.3	75	9.3	25	24.1	25	44.6	79.8	23/12/1960
19601224	359	30.5	25	21.5	25	9.2	25	8.9	75	7.5	25	26.3	25	60.2	100	24/12/1960
19601225	360	26.7	25	22	25	12	25	8.9	75	7.8	25	26.6	25	76	100	25/12/1960
19601226	361	31.6	25	21	25	156.7	25	8.5	75	16.4	25	27.4	25	58.9	100	26/12/1960
19601227	362	29.9	25	22	25	1.4	25	8.3	75	9.8	25	26	25	61.6	98.4	27/12/1960
19601228	363	33.2	25	22.4	25	0.1	25	8.6	75	18.1	25	25.6	25	50.3	94.5	28/12/1960
19601229	364	30.1	25	23.2	25	0.2	25	8.9	75	13.6	25	27.2	25	63.7	95.7	29/12/1960
19601230	365	33	25	22.9	25	0	25	8.4	75	22.2	25	25.8	25	51.3	92.4	30/12/1960
19601231	366	35.1	25	23.8	25	0.5	25	8.4	75	18.5	25	25.2	25	44.6	85.5	31/12/1960
19610101	1	34.2	25	23.7	25	0.7	25	8.7	75	19.5	25	27.9	25	51.9	95.2	1/01/1961
19610102	2	28.7	25	22.5	25	53.9	25	8.7	75	13.2	25	28.2	25	71.6	100	2/01/1961
19610103	3	31.2	25	21.8	25	9.8	25	8.5	75	26.7	25	17.7	25	39	67.8	3/01/1961
19610104	4	32.3	25	19.4	25	0	25	8.8	75	29.7	25	11.7	25	24.2	52	4/01/1961
19610105	5	33.7	25	19.8	25	0	25	8.6	75	30.2	25	14.1	25	27	61.1	5/01/1961
19610106	6	36.2	25	22.3	25	0	25	8.6	75	28.5	25	15.1	25	25.1	56.1	6/01/1961
19610107	7	35.4	25	25.7	25	0	25	8.6	75	25.3	25	23.3	25	40.5	70.6	7/01/1961
19610108	8	35.1	25	24.4	25	0	25	9	75	25.3	25	24	25	42.4	78.6	8/01/1961
19610109	9	34.8	25	24.4	25	0	25	9.1	75	25.3	25	19.2	25	34.5	62.8	9/01/1961
19610110	10	34.3	25	23.9	25	0	25	9.2	75	26.6	25	17.2	25	31.8	58	10/01/1961
19610111	11	35.2	25	23.4	25	0	25	9.2	75	29.3	25	18.2	25	32	63.3	11/01/1961
19610112	12	36.2	25	23.8	25	0	25	9.1	75	30.2	25	15.9	25	26.5	53.9	12/01/1961
19610113	13	36.2	25	23.1	25	0	25	9	75	29.4	25	17.8	25	29.6	63	13/01/1961
19610114	14	37.9	25	23.2	25	0	25	9.1	75	29.1	25	14.9	25	22.6	52.4	14/01/1961
19610115	15	38.1	25	24.3	25	0	25	9.1	75	16.9	25	17.2	25	25.8	56.6	15/01/1961
19610116	16	38.9	25	25.2	25	0.2	25	9.3	75	24.1	25	18.3	25	26.3	57.1	16/01/1961
19610117	17	38.4	25	24.5	25	0	25	9.4	75	23.8	25	18.6	25	27.5	60.5	17/01/1961
19610118	18	37.4	25	25.7	25	0	25	9.4	75	21.3	25	17.8	25	27.8	53.9	18/01/1961
19610119	19	36.8	25	23.9	25	0	25	9.2	75	24.2	25	17.4	25	28	58.7	19/01/1961
19610120	20	37.4	25	24.5	25	0	25	9.3	75	26	25	17.7	25	27.6	57.6	20/01/1961
19610121	21	37.3	25	23.7	25	0	25	9.3	75	27.9	25	12.4	25	19.4	42.3	21/01/1961
19610122	22	35.9	25	22.3	25	2.7	25	9.1	75	28.8	25	16.2	25	27.4	60.2	22/01/1961
19610123	23	36.2	25	22.2	25	0	25	9.1	75	29.2	25	13.4	25	22.3	50.1	23/01/1961
19610124	24	36.8	25	21.7	25	0	25	8.7	75	26.6	25	13.4	25	21.6	51.6	24/01/1961
19610125	25	35.7	25	24.8	25	0	25	8.7	75	24	25	15.3	25	26.2	48.9	25/01/1961
19610126	26	35.9	25	22.9	25	0	25	8.6	75	17	25	20.2	25	34.2	72.4	26/01/1961
19610127	27	36.6	25	19.9	25	8.9	25	8.8	75	22.3	25	22	25	35.8	94.7	27/01/1961
19610128	28	38.1	25	24.5	25	0	25	8.9	75	23.9	25	21.8	25	32.7	70.9	28/01/1961
19610129	29	39.6	25	25.8	25	0.5	25	9.3	75	26.2	25	22.7	25	31.4	68.4	29/01/1961
19610130	30	40.3	25	25.1	25	0	25	9.3	75	25.2	25	22	25	29.3	69.1	30/01/1961
19610131	31	41	25	25.2	25	0.3	25	9.2	75	26.9	25	24.5	25	31.5	76.4	31/01/1961
19610201	32	39.7	25	26.5	25	0	25	9.2	75	25.2	25	24.8	25	34.2	71.6	1/02/1961
19610202	33	41	25	28.4	25	0	25	9	75	22.7	25	24.6	25	31.6	63.6	2/02/1961
19610203	34	37.3	25	26	25	2.8	25	8.8	75	20.8	25	21.8	25	34.2	64.9	3/02/1961
19610204	35	37.6	25	27.1	25	0.4	25	8.4	75	15.4	25	23.4	25	36.1	65.3	4/02/1961
19610205	36	39.5	25	23.6	25	0	25	8.6	75	28.5	25	23.1	25	32.2	79.3	5/02/1961
19610206	37	40.2	25	25.5	25	0	25	8.7	75	25.2	25	22	25	29.5	67.4	6/02/1961
19610207	38	39.3	25	26.3	25	0	25	8.8	75	26.4	25	24.5	25	34.5	71.6	7/02/1961
19610208	39	39.2	25	26.9	25	0	25	8.9	75	21.8	25	23.6	25	33.4	66.6	8/02/1961
19610209	40	39	25	25.1	25	1.7	25	8.7	75	25.7	25	18.2	25	26	57.1	9/02/1961
19610210	41	37.8	25	25.3	25	0.5	25	8.5	75	21.9	25	10.1	25	15.4	31.3	10/02/1961
19610211	42	38.7	25	23.9	25	0	25	8.5	75	24.8	25	10	25	14.5	33.7	11/02/1961
19610212	43	37.6	25	23.9	25	0	25	8.3	75	22.9	25	22.5	25	34.7	75.9	12/02/1961
19610213	44	29.7	25	21	25	12.2	25	8	75	11.2	25	22	25	52.8	88.5	13/02/1961
19610214	45	31.3	25	19.8	25	8.1	25	8	75	16.4	25	21.9	25	47.9	94.9	14/02/1961
19610215	46	32.2	25	21.8	25	0	25	8	75	16	25	22.4	25	46.6	85.8	15/02/1961
19610216	47	32.6	25	23.7	25	0.7	25	8.1	75	11.4	25	23.9	25	48.6	81.6	16/02/1961
19610217	48	34.1	25	22.1	25	0.7	25	8.4	75	12.1	25	26.3	25	49.2	98.9	17/02/1961
19610218	49	33.8	25	21.4	25	0	25	8.7	75	23.2	25	22.2	25	42.2	87.1	18/02/1961
19610219	50	35	25	20	25	0	25	8.8	75	28.2	25	18.5	25	32.9	79.2	19/02/1961
19610220	51	37	25	20.7	25	0	25	8.9	75	28	25	19.1	25	30.4	78.3	20/02/1961
19610221	52	38.3	25	23.1	25	0	25	9.1	75	27.5	25	16.7	25	24.8	59.1	21/02/1961
19610222	53	41	25	24.2	25	0	25	8.9	75	27.3	25	22	25	28.3	72.9	22/02/1961
19610223	54	40.5	25	27.1	25	0	25	8.9	75	25.4	25	27.9	25	36.8	77.8	23/02/1961
19610224	55	38.1	25	27.9	25	0	25	9	75	18	25	25.8	25	38.7	68.7	24/02/1961
19610225	56	39.1	25	25.6	25	0.6	25	7.8	75	22.3	25	21.5	25	30.6	65.5	25/02/1961
19610226	57	37.8	25	23.7	25	2.1	25	7.3	75	23.1	25	26.2	25	40	89.4	26/02/1961
19610227	58	39.4	25	23.6	25	3.1	25	6.6	75	25.8	25	10.9	25	15.3	37.4	27/02/1961
19610228	59	36.8	25	23.8	25	1.1	25	8.4	75	24.8	25	23	25	37.1	78	28/02/1961
19610301	60	37.2	25	21.3	25	3.4	25	6.6	75	20.2	25	17.5	25	27.6	69.1	1/03/1961
19610302	61	35.4	25	24.1	25	0	25	6.3	75	19.9	25	16.8	25	29.2	56	2/03/1961
19610303	62	35.6	25	20.9	25	0	25	6.5	75	18.9	25	10.5	25			

19610304	63	34.8	25	20.5	25	0	25	6.8	75	27.1	25	7.8	25	14	32.4	4/03/1961
19610305	64	34.2	25	16.7	25	0	25	7	75	28.2	25	5.5	25	10.2	28.9	5/03/1961
19610306	65	35.5	25	16.1	25	0	25	7.1	75	27.6	25	5.5	25	9.5	30.1	6/03/1961
19610307	66	37.8	25	17.3	25	0	25	7.1	75	27.6	25	7.6	25	11.6	38.5	7/03/1961
19610308	67	37.4	25	19.5	25	0	25	7.3	75	26.5	25	11.2	25	17.5	49.4	8/03/1961
19610309	68	36.3	25	25.7	25	0	25	7.3	75	15.8	25	17.3	25	28.6	52.4	9/03/1961
19610310	69	37.3	25	22	25	0	25	7.5	75	24.3	25	19.4	25	30.4	73.4	10/03/1961
19610311	70	36.4	25	22	25	0	25	7.5	75	24.5	25	13.2	25	21.7	49.9	11/03/1961
19610312	71	37.2	25	22.9	25	0	25	7.7	75	25.8	25	14.1	25	22.2	50.5	12/03/1961
19610313	72	38.6	25	24.2	25	0	25	7.9	75	25	25	6.9	25	10.1	22.9	13/03/1961
19610314	73	37.1	25	23.8	25	0	25	8	75	24	25	9.2	25	14.6	31.2	14/03/1961
19610315	74	35.7	25	24.7	25	0	25	8	75	25.3	25	15.6	25	26.7	50.2	15/03/1961
19610316	75	34.5	25	22.9	25	0	25	8	75	25.7	25	14.9	25	27.2	53.4	16/03/1961
19610317	76	33.9	25	23.8	25	0	25	7.8	75	25.5	25	15	25	28.4	50.9	17/03/1961
19610318	77	33.8	25	23.1	25	0	25	7.8	75	23.9	25	15.8	25	30	55.9	18/03/1961
19610319	78	34.8	25	21.8	25	0	25	7.8	75	25.1	25	12.6	25	22.7	48.3	19/03/1961
19610320	79	34.4	25	20.4	25	0	25	7.9	75	26	25	11.2	25	20.6	46.8	20/03/1961
19610321	80	36.2	25	20.7	25	0	25	7.9	75	26.1	25	11.1	25	18.5	45.5	21/03/1961
19610322	81	35.9	25	21.1	25	0	25	8.2	75	25.9	25	9.8	25	16.6	39.2	22/03/1961
19610323	82	36.9	25	20.7	25	0	25	8.3	75	25.3	25	13.2	25	21.1	54.1	23/03/1961
19610324	83	39.3	25	21.4	25	0	25	8.3	75	25.3	25	11.7	25	16.5	45.9	24/03/1961
19610325	84	37.8	25	23.2	25	0	25	8.1	75	25.1	25	10.8	25	16.5	38	25/03/1961
19610326	85	36.5	25	20.2	25	0	25	8.2	75	25.8	25	6.8	25	11.1	28.7	26/03/1961
19610327	86	37.7	25	19	25	0	25	8	75	25.6	25	8.2	25	12.6	37.3	27/03/1961
19610328	87	38.4	25	18.8	25	0	25	7.8	75	25.5	25	8.5	25	12.6	39.2	28/03/1961
19610329	88	37.4	25	21.2	25	0	25	7.9	75	24.3	25	14.9	25	23.2	59.2	29/03/1961
19610330	89	36.4	25	24.3	25	0	25	8	75	24.1	25	15.5	25	25.5	51	30/03/1961
19610331	90	36.1	25	22.6	25	0	25	7.7	75	24.2	25	13.7	25	22.9	50	31/03/1961
19610401	91	36.7	25	23.4	25	0	25	7.6	75	23.8	25	14.9	25	24.1	51.8	1/04/1961
19610402	92	37.7	25	22.1	25	0	25	7.6	75	23.9	25	11.6	25	17.8	43.6	2/04/1961
19610403	93	37.4	25	21	25	0	25	7.4	75	24.6	25	10.4	25	16.2	41.8	3/04/1961
19610404	94	35.3	25	22.1	25	0	25	7.5	75	22.7	25	15.1	25	26.4	56.8	4/04/1961
19610405	95	33	25	23.6	25	0	25	7.6	75	23.8	25	12.9	25	25.6	44.3	5/04/1961
19610406	96	33.7	25	21.6	25	0	25	7.8	75	23.4	25	15.2	25	29.1	58.9	6/04/1961
19610407	97	34	25	24.2	25	0	25	7.6	75	17.9	25	15.6	25	29.3	51.7	7/04/1961
19610408	98	34	25	22.7	25	0	25	7.5	75	22.5	25	12.3	25	23.1	44.6	8/04/1961
19610409	99	34.5	25	22.2	25	0	25	7.4	75	21.7	25	18	25	32.9	67.3	9/04/1961
19610410	100	35.2	25	22.5	25	0	25	7.5	75	17.7	25	18.6	25	32.7	68.3	10/04/1961
19610411	101	36	25	23.7	25	0	25	7.4	75	15.4	25	18.7	25	31.5	63.8	11/04/1961
19610412	102	35.4	25	21	25	1.4	25	7.4	75	20.8	25	15.4	25	26.8	62	12/04/1961
19610413	103	32.3	25	20.4	25	0	25	7.4	75	21.4	25	9.1	25	18.8	38	13/04/1961
19610414	104	32.4	25	16.3	25	0	25	7.4	75	18.8	25	9.4	25	19.3	50.7	14/04/1961
19610415	105	35	25	16.5	25	0	25	7.3	75	22.6	25	10	25	17.8	53.3	15/04/1961
19610416	106	37.1	25	19.4	25	0	25	7.5	75	18.6	25	9.4	25	14.9	41.7	16/04/1961
19610417	107	38	25	24.8	25	0	25	7.5	75	18	25	11.6	25	17.5	37.1	17/04/1961
19610418	108	37.6	25	24.8	25	0	25	7.4	75	18.8	25	9.1	25	14	29.1	18/04/1961
19610419	109	35.7	25	24.2	25	0	25	7.5	75	13.4	25	22	25	37.6	72.9	19/04/1961
19610420	110	34.5	25	23.1	25	7	25	7.2	75	14.2	25	24.5	25	44.8	86.7	20/04/1961
19610421	111	36.2	25	23.6	25	0.1	25	6.9	75	19.5	25	21.2	25	35.3	72.8	21/04/1961
19610422	112	36.2	25	22.7	25	0	25	6.5	75	20.5	25	18.5	25	30.8	67.1	22/04/1961
19610423	113	35	25	22.4	25	0	25	6.3	75	21.7	25	15.1	25	26.9	55.8	23/04/1961
19610424	114	33.3	25	22.1	25	0	25	6.2	75	21.1	25	14.9	25	29.1	56	24/04/1961
19610425	115	29.3	25	20.1	25	0	25	6.4	75	21.9	25	8.9	25	21.8	37.8	25/04/1961
19610426	116	28.8	25	17.3	25	0	25	6.4	75	21.9	25	10.1	25	25.5	51.2	26/04/1961
19610427	117	31.9	25	17.5	25	0	25	6.4	75	19.1	25	11	25	23.3	55	27/04/1961
19610428	118	31.9	25	21.5	25	0	25	6.6	75	20.5	25	13.2	25	27.9	51.5	28/04/1961
19610429	119	30.3	25	22.2	25	0.2	25	6.6	75	13.3	25	14.2	25	32.9	53.1	29/04/1961
19610430	120	30.9	25	19.6	25	0	25	6.6	75	18.4	25	11.4	25	25.5	50	30/04/1961
19610501	121	30	25	20.5	25	0	25	6.6	75	16.4	25	13.8	25	32.5	57.3	1/05/1961
19610502	122	29.8	25	18.8	25	0	25	6.5	75	19.4	25	15	25	35.8	69.2	2/05/1961
19610503	123	29.4	25	17.1	25	0	25	6.4	75	18.9	25	13.5	25	32.9	69.3	3/05/1961
19610504	124	23.7	25	15.5	25	0	25	6.3	75	21.3	25	7.3	25	24.9	41.5	4/05/1961
19610505	125	22.8	25	11.5	25	0	25	6.3	75	21.3	25	4.7	25	16.9	34.7	5/05/1961
19610506	126	24.6	25	11.4	25	0	25	6.3	75	21	25	4.8	25	15.5	35.6	6/05/1961
19610507	127	26.3	25	10.6	25	0	25	6.4	75	20.9	25	7.6	25	22.2	59.5	7/05/1961
19610508	128	27.9	25	10.8	25	0	25	6.4	75	21.1	25	4.7	25	12.5	36.3	8/05/1961
19610509	129	28.2	25	13	25	0	25	6.4	75	18.8	25	6	25	15.7	40.1	9/05/1961
19610510	130	28.8	25	12.5	25	0	25	6.2	75	20.3	25	5.7	25	14.4	39.4	10/05/1961
19610511	131	28.1	25	12.3	25	0	25	6.1	75	20.9	25	4.7	25	12.4	32.9	11/05/1961
19610512	132	29.5	25	11	25	0	25	6	75	20.4	25	5.8	25	14.1	44.2	12/05/1961
19610513	133	31.1	25	11.7	25	0	25	5.8	75	19.9	25	5.7	25	12.6	41.5	13/05/1961
19610514	134	27	25	14.3	25	0	25	5.8	75	20.3	25	5.1	25	14.3	31.3	14/05/1961
19610515	135	26.7	25	11.1	25	0	25	5.7	75	19.1	25	7.2	25	20.6	54.5	15/05/1961
19610516	136	26.7	25	12.7	25	0	25	5.8	75	19.2	25	7.7	25	22	52.5	16/05/1961
19610517	137	27.5	25	14.4	25	0	25	5.7	75	19.9	25	5.8	25	15.8	35.4	17/05/1961
19610518	138	28.5	25	14.4	25	0	25	5.5	75	18.7	25	8.4	25	21.6	51.2	18/05/1961
19610519	139	28.8	25	15.9	25	0	25	5.5	75	19.3	25	7.3	25	18.4	40.4	19/05/1961
19610520	140	28.3	25	17	25	0	25	5.4	75	19.4	25	10	25	26	51.6	20/05/1961
19610521	141	28.7	25	16.4	25	0	25	5.2	75	19.3	25	10.4	25	26.4	55.8	21/05/1961
19610522	142	28.3	25	17.2	25	0	25	5.3	75	18.5	25	12.7	25	33	64.8	22/05/1961
19610523	143	28.7	25	19	25	0	25	5.3	75	14.6	25	15	25	38.1	68.3	23/05/1961
19610524	144	29.1	25	20.6	25	0	25	5.3	75	13.4	25	11.6	25	28.8	47.8	24/05/1961
19610525	145	29.5	25	18.3	25	0	25	5.3	75	18.7	25	11	25	26.7	52.3	25/05/1961

19610526	146	29.7	25	17.7	25	0	25	5.2	75	18.3	25	11.1	25	26.6	54.8	26/05/1961
19610527	147	30.9	25	17.8	25	0	25	5.2	75	16.7	25	10.9	25	24.4	53.5	27/05/1961
19610528	148	28.4	25	15.6	25	0	25	5.2	75	18.4	25	8.4	25	21.7	47.4	28/05/1961
19610529	149	25.7	25	13	25	0	25	5.3	75	18.5	25	9.8	25	29.7	65.5	29/05/1961
19610530	150	25.6	25	15.2	25	0	25	5.2	75	18.5	25	10.6	25	32.3	61.4	30/05/1961
19610531	151	27.3	25	14.4	25	0	25	5.2	75	18.3	25	10	25	27.6	61	31/05/1961
19610601	152	29	25	13.4	25	0	25	5.1	75	17.9	25	10	25	25	65.1	1/06/1961
19610602	153	29.4	25	12.7	25	0	25	5	75	18.4	25	10.7	25	26.1	72.9	2/06/1961
19610603	154	29.7	25	13.3	25	0	25	5	75	18.5	25	7.9	25	18.9	51.8	3/06/1961
19610604	155	29.2	25	12.4	25	0	25	4.9	75	18.3	25	7.6	25	18.8	52.8	4/06/1961
19610605	156	25.4	25	11.3	25	0	25	5	75	18.7	25	6.6	25	20.4	49.3	5/06/1961
19610606	157	24.7	25	8.3	25	0	25	5.1	75	18.8	25	5.7	25	18.3	52.1	6/06/1961
19610607	158	27.7	25	8	25	0	25	5	75	18.8	25	4.4	25	11.8	41	7/06/1961
19610608	159	31.1	25	10.5	25	0	25	5	75	18.3	25	7.3	25	16.2	57.5	8/06/1961
19610609	160	29.8	25	12.4	25	0	25	5.1	75	17.4	25	8.1	25	19.3	56.3	9/06/1961
19610610	161	28.3	25	13.7	25	0	25	4.9	75	17.3	25	7.9	25	20.5	50.4	10/06/1961
19610611	162	25.4	25	15.4	25	0	25	4.9	75	18.2	25	6.4	25	19.7	36.6	11/06/1961
19610612	163	23.7	25	9.6	25	0	25	5	75	18.5	25	7.1	25	24.2	59.4	12/06/1961
19610613	164	24.9	25	9	25	0	25	4.8	75	18.3	25	7.2	25	22.9	62.8	13/06/1961
19610614	165	26.4	25	12.2	25	0	25	4.8	75	18.2	25	7.6	25	22.1	53.5	14/06/1961
19610615	166	26.8	25	12.4	25	0	25	4.8	75	18.3	25	7.6	25	21.6	52.8	15/06/1961
19610616	167	27.5	25	10.6	25	0	25	4.8	75	18.1	25	7.7	25	21	60.3	16/06/1961
19610617	168	21.9	25	11.1	25	0	25	4.8	75	18.3	25	5.8	25	22.1	43.9	17/06/1961
19610618	169	21.5	25	6.9	25	0	25	4.8	75	18.6	25	4.6	25	17.9	46.3	18/06/1961
19610619	170	21.4	25	4.8	25	0	25	4.9	75	18.6	25	5.3	25	20.8	61.6	19/06/1961
19610620	171	21.9	25	6.8	25	0	25	5	75	18.2	25	7.1	25	27	71.9	20/06/1961
19610621	172	21.1	25	7.8	25	0	25	5.1	75	18.4	25	5.8	25	23.2	54.8	21/06/1961
19610622	173	19.1	25	8.5	25	0	25	5.1	75	18.3	25	5.2	25	23.5	46.9	22/06/1961
19610623	174	19.5	25	7.7	25	0	25	5.2	75	18.5	25	3.7	25	16.3	35.2	23/06/1961
19610624	175	19.4	25	10.1	25	0	25	5.2	75	18.5	25	3.8	25	16.9	30.8	24/06/1961
19610625	176	21.4	25	9.7	25	0	25	5.1	75	18.4	25	5.2	25	20.4	43.2	25/06/1961
19610626	177	23.3	25	10.6	25	0	25	5.1	75	17.8	25	4.3	25	15	33.7	26/06/1961
19610627	178	26.1	25	12	25	0	25	5	75	18.5	25	5.2	25	15.4	37.1	27/06/1961
19610628	179	28.3	25	9.3	25	0	25	5	75	18.2	25	8.1	25	21.1	69.2	28/06/1961
19610629	180	29.3	25	8.8	25	0	25	5.1	75	18.4	25	5.3	25	13	46.8	29/06/1961
19610630	181	28.1	25	10.3	25	0	25	5.1	75	18.3	25	5.8	25	15.3	46.3	30/06/1961
19610701	182	24.1	25	8.1	25	0	25	4.9	75	18.7	25	5.3	25	17.7	49.1	1/07/1961
19610702	183	25.4	25	6.4	25	0	25	4.9	75	18.7	25	4.6	25	14.2	47.9	2/07/1961
19610703	184	28.8	25	5.9	25	0	25	5	75	18.7	25	4.8	25	12.1	51.7	3/07/1961
19610704	185	28.6	25	9.7	25	0	25	4.9	75	18.6	25	4	25	10.2	33.3	4/07/1961
19610705	186	28.1	25	10.6	25	0	25	4.9	75	18.6	25	5.3	25	13.9	41.5	5/07/1961
19610706	187	22.9	25	10.9	25	0	25	5	75	18.5	25	5.9	25	21.1	45.3	6/07/1961
19610707	188	22.5	25	9.3	25	0	25	5	75	17.8	25	7.9	25	29	67.5	7/07/1961
19610708	189	20.9	25	10.7	25	0	25	5.1	75	17.9	25	6.6	25	26.7	51.3	8/07/1961
19610709	190	21.2	25	5.2	25	0	25	5.1	75	18.9	25	5.7	25	22.7	64.5	9/07/1961
19610710	191	24.1	25	6.7	25	0	25	5.2	75	19.1	25	4.9	25	16.3	50	10/07/1961
19610711	192	25.7	25	10.6	25	0	25	5.1	75	19.1	25	4.6	25	13.9	36	11/07/1961
19610712	193	26.5	25	11.2	25	0	25	5.1	75	18.7	25	7	25	20.2	52.7	12/07/1961
19610713	194	27.1	25	10.3	25	0	25	5.1	75	18.8	25	7.5	25	20.9	59.9	13/07/1961
19610714	195	26	25	12.8	25	0	25	5.1	75	19.3	25	5.4	25	16.1	36.6	14/07/1961
19610715	196	24	25	13.6	25	0	25	5.1	75	19.2	25	5.5	25	18.4	35.3	15/07/1961
19610716	197	21.8	25	9.5	25	0	25	5.2	75	19.1	25	6.3	25	24.1	53.1	16/07/1961
19610717	198	21.9	25	6.3	25	0	25	5.3	75	19.6	25	4.8	25	18.3	50.3	17/07/1961
19610718	199	23.2	25	6.2	25	0	25	5.4	75	18.8	25	4	25	14.1	42.2	18/07/1961
19610719	200	26.2	25	8.4	25	0	25	5.5	75	15.9	25	4	25	11.8	36.3	19/07/1961
19610720	201	29	25	11.2	25	0	25	5.6	75	12.1	25	7.2	25	18	54.2	20/07/1961
19610721	202	30.1	25	14	25	0	25	5.6	75	14.1	25	12.6	25	29.5	78.9	21/07/1961
19610722	203	23.9	25	18.7	25	0.7	25	5.6	75	6.2	25	18.4	25	62.1	85.4	22/07/1961
19610723	204	22.9	25	11.8	25	0	25	5.6	75	19.2	25	8.7	25	31.2	62.9	23/07/1961
19610724	205	25.5	25	7.1	25	0	25	5.5	75	19.7	25	5.6	25	17.2	55.6	24/07/1961
19610725	206	25.6	25	9.3	25	0	25	5.6	75	19.8	25	6.2	25	18.9	53	25/07/1961
19610726	207	22.9	25	8.1	25	0	25	5.6	75	20.2	25	5.3	25	19	49.1	26/07/1961
19610727	208	22.5	25	10.2	25	0	25	5.7	75	19.8	25	7.6	25	27.9	61.1	27/07/1961
19610728	209	25.2	25	5.7	25	0	25	5.7	75	20.1	25	5.1	25	15.9	55.7	28/07/1961
19610729	210	29.6	25	6.3	25	0	25	5.7	75	20.6	25	4.1	25	9.9	43	29/07/1961
19610730	211	29.6	25	9.7	25	0	25	5.7	75	20.3	25	7.7	25	18.6	64	30/07/1961
19610731	212	25.5	25	12.1	25	0	25	5.7	75	20.4	25	6.6	25	20.2	46.8	31/07/1961
19610801	213	25.6	25	10.2	25	0	25	5.8	75	20.5	25	7.7	25	23.5	61.9	1/08/1961
19610802	214	27.2	25	10.4	25	0	25	5.8	75	20.9	25	6.3	25	17.5	50	2/08/1961
19610803	215	24.6	25	12.2	25	0	25	5.9	75	20.4	25	7	25	22.6	49.3	3/08/1961
19610804	216	22	25	12.2	25	0	25	6	75	20.9	25	6.6	25	25	46.5	4/08/1961
19610805	217	23	25	6.5	25	0	25	6	75	21.2	25	4.8	25	17.1	49.6	5/08/1961
19610806	218	24.8	25	12.3	25	0	25	6.1	75	20.8	25	7.8	25	24.9	54.6	6/08/1961
19610807	219	25	25	12.1	25	0	25	6.2	75	21	25	7.4	25	23.4	52.5	7/08/1961
19610808	220	27.4	25	11	25	0	25	6.3	75	19.5	25	7.9	25	21.6	60.2	8/08/1961
19610809	221	25.3	25	12	25	0	25	6.4	75	19.1	25	10.3	25	31.9	73.5	9/08/1961
19610810	222	23.1	25	8	25	0	25	6.4	75	21.8	25	5.1	25	18.1	47.6	10/08/1961
19610811	223	24	25	7.8	25	0	25	6.5	75	21.6	25	7.5	25	25.1	70.9	11/08/1961
19610812	224	26.7	25	8.9	25	0	25	6.6	75	21.7	25	7.8	25	22.3	68.4	12/08/1961
19610813	225	27.9	25	10.3	25	0	25	6.6	75	21.7	25	7.1	25	18.9	56.7	13/08/1961
19610814	226	28.8	25	13.2	25	0	25	6.6	75	21.9	25	8.2	25	20.7	54.1	14/08/1961
19610815	227	29.8	25	13.2	25	0	25	6.7	75	22.1	25	8.8	25	21	58	15/08/1961
19610816	228	29.1	25	12.6	25	0	25	6.6	75	22.3	25	5.6	25	13.9	38.4	16/08/1961

19610817	229	25	25	11.4	25	0	25	6.6	75	22.6	25	4.7	25	14.8	34.9	17/08/1961
19610818	230	25.1	25	8.3	25	0	25	6.7	75	22.6	25	5.8	25	18.2	53	18/08/1961
19610819	231	27	25	7.2	25	0	25	6.7	75	19.8	25	3.8	25	10.7	37.4	19/08/1961
19610820	232	30.3	25	6.8	25	0	25	6.8	75	20.9	25	3.6	25	8.3	36.5	20/08/1961
19610821	233	23.8	25	10.4	25	0	25	6.9	75	22.7	25	5.6	25	19	44.4	21/08/1961
19610822	234	24.6	25	8.1	25	0	25	6.9	75	23.3	25	4.6	25	14.9	42.6	22/08/1961
19610823	235	23.6	25	8.6	25	0	25	6.9	75	23.2	25	5.8	25	19.9	51.9	23/08/1961
19610824	236	22.3	25	9.1	25	0	25	7.1	75	23.4	25	5.2	25	19.3	45	24/08/1961
19610825	237	21.9	25	8.1	25	0	25	7.2	75	23.3	25	6.3	25	24	58.4	25/08/1961
19610826	238	24.8	25	7.8	25	0	25	7.2	75	23.5	25	5.4	25	17.3	51.1	26/08/1961
19610827	239	26.6	25	8.6	25	0	25	7.2	75	23.8	25	5	25	14.4	44.8	27/08/1961
19610828	240	27.1	25	8.1	25	0	25	7.3	75	24.2	25	3.9	25	10.9	36.1	28/08/1961
19610829	241	29.4	25	8.8	25	0	25	7.2	75	24.4	25	2.6	25	6.3	23	29/08/1961
19610830	242	31.8	25	9.2	25	0	25	7.2	75	24.2	25	4.6	25	9.8	39.6	30/08/1961
19610831	243	33.6	25	11.6	25	0	25	7.3	75	24.3	25	4.9	25	9.4	35.9	31/08/1961
19610901	244	35.3	25	15.8	25	0	25	7.5	75	23.6	25	7.5	25	13.1	41.8	1/09/1961
19610902	245	28.6	25	17.6	25	0	25	7.6	75	22.8	25	6.1	25	15.6	30.3	2/09/1961
19610903	246	29.1	25	11.6	25	0	25	7.8	75	24.6	25	6.6	25	16.4	48.4	3/09/1961
19610904	247	30.8	25	10.5	25	0	25	7.8	75	24.8	25	4.5	25	10.1	35.5	4/09/1961
19610905	248	35	25	12.7	25	0	25	7.9	75	24.8	25	5.6	25	10	38.2	5/09/1961
19610906	249	28.4	25	18.3	25	0	25	8	75	24.8	25	6.4	25	16.5	30.4	6/09/1961
19610907	250	29.7	25	12.3	25	0	25	8.1	75	25.1	25	4.7	25	11.3	32.9	7/09/1961
19610908	251	32.2	25	13.6	25	0	25	8.2	75	24.9	25	5.8	25	12.1	37.3	8/09/1961
19610909	252	31.7	25	17.6	25	0	25	8.2	75	24.6	25	7.2	25	15.4	35.8	9/09/1961
19610910	253	30.5	25	17.5	25	0	25	8.3	75	22	25	11.2	25	25.7	56	10/09/1961
19610911	254	32.2	25	16	25	0	25	8.3	75	24.8	25	10.7	25	22.3	58.9	11/09/1961
19610912	255	32.9	25	18.2	25	0	25	8.4	75	25.1	25	10.5	25	21	50.3	12/09/1961
19610913	256	33.9	25	18.8	25	0	25	8.4	75	25.3	25	9.5	25	18	43.8	13/09/1961
19610914	257	34.5	25	18.1	25	0	25	8.6	75	24.9	25	8.1	25	14.8	39	14/09/1961
19610915	258	29.9	25	19.2	25	0	25	8.7	75	23.7	25	6.6	25	15.6	29.7	15/09/1961
19610916	259	28	25	15.1	25	0	25	8.8	75	26.1	25	7.1	25	18.8	41.4	16/09/1961
19610917	260	27.7	25	12.3	25	0	25	8.8	75	26	25	6.8	25	18.3	47.6	17/09/1961
19610918	261	29.1	25	11.8	25	0	25	8.8	75	26.2	25	5.9	25	14.6	42.7	18/09/1961
19610919	262	32.2	25	12.4	25	0	25	8.7	75	26.5	25	5.2	25	10.8	36.1	19/09/1961
19610920	263	34.5	25	15	25	0	25	8.8	75	25.2	25	6	25	11	35.2	20/09/1961
19610921	264	33	25	19.6	25	0	25	8.8	75	21.5	25	12.9	25	25.6	56.6	21/09/1961
19610922	265	33.6	25	20.7	25	0	25	8.8	75	24.7	25	10.3	25	19.8	42.2	22/09/1961
19610923	266	33.3	25	20.2	25	0	25	9	75	26.1	25	12.2	25	23.8	51.6	23/09/1961
19610924	267	32.5	25	17.6	25	0	25	9.2	75	26.4	25	9.3	25	19	46.2	24/09/1961
19610925	268	32.5	25	20.7	25	0	25	9.1	75	22.9	25	13.6	25	27.8	55.7	25/09/1961
19610926	269	33.6	25	21.8	25	0	25	9.2	75	25.5	25	12.9	25	24.8	49.4	26/09/1961
19610927	270	34.3	25	22.3	25	0	25	9.4	75	25.9	25	8.1	25	15	30.1	27/09/1961
19610928	271	34.1	25	18.1	25	0	25	9.5	75	27	25	9.5	25	17.8	45.8	28/09/1961
19610929	272	33.4	25	19.1	25	0	25	9.4	75	25.7	25	14.3	25	27.8	64.7	29/09/1961
19610930	273	32.1	25	19.4	25	0	25	9.4	75	26.9	25	11.8	25	24.7	52.4	30/09/1961
19611001	274	32.3	25	18.4	25	0	25	9.6	75	27.1	25	11.9	25	24.6	56.3	1/10/1961
19611002	275	34.1	25	18.9	25	0	25	9.7	75	26.6	25	12.4	25	23.2	56.8	2/10/1961
19611003	276	35.3	25	20.2	25	0	25	9.6	75	26.3	25	10.2	25	17.8	43.1	3/10/1961
19611004	277	36.7	25	20.6	25	0	25	9.6	75	27.2	25	10	25	16.2	41.2	4/10/1961
19611005	278	35.2	25	22.6	25	0	25	9.8	75	28.2	25	3.8	25	6.7	13.9	5/10/1961
19611006	279	33.7	25	17.8	25	0	25	9.9	75	28.5	25	4	25	7.6	19.6	6/10/1961
19611007	280	34.3	25	17.8	25	0	25	10.1	75	27.7	25	11.6	25	21.4	56.9	7/10/1961
19611008	281	35.5	25	20.2	25	0	25	10.1	75	27.1	25	10.7	25	18.5	45.2	8/10/1961
19611009	282	35.1	25	22.2	25	0	25	10.2	75	21.9	25	14.5	25	25.6	54.2	9/10/1961
19611010	283	37.1	25	23.2	25	0	25	10.4	75	23.5	25	15.4	25	24.4	54.2	10/10/1961
19611011	284	37.5	25	22.3	25	0	25	10.2	75	27.9	25	11	25	17.1	40.9	11/10/1961
19611012	285	37.6	25	20.4	25	0	25	10.2	75	28.5	25	5.1	25	7.9	21.3	12/10/1961
19611013	286	39.1	25	16.8	25	0	25	10.2	75	28.8	25	7.1	25	10.1	37.1	13/10/1961
19611014	287	38.9	25	18.3	25	0	25	10.3	75	27.5	25	15	25	21.6	71.4	14/10/1961
19611015	288	38.4	25	21.9	25	0	25	10.2	75	28	25	9.4	25	13.9	35.8	15/10/1961
19611016	289	38.1	25	24.3	25	0	25	10.3	75	28.1	25	8.2	25	12.3	27	16/10/1961
19611017	290	38.4	25	23	25	0	25	10.3	75	28	25	7.5	25	11.1	26.7	17/10/1961
19611018	291	38.9	25	21.8	25	0	25	10.4	75	28.9	25	5	25	7.2	19.2	18/10/1961
19611019	292	38	25	23.5	25	0	25	10.4	75	27.4	25	12.3	25	18.6	42.5	19/10/1961
19611020	293	38.8	25	24.3	25	0	25	10.4	75	26.6	25	14.1	25	20.4	46.4	20/10/1961
19611021	294	37.5	25	25.1	25	4.6	25	10.4	75	24.8	25	11.1	25	17.2	34.8	21/10/1961
19611022	295	37.1	25	21.8	25	0.3	25	10.4	75	28.6	25	9.5	25	15.1	36.4	22/10/1961
19611023	296	36.4	25	23.5	25	0	25	10.2	75	29.5	25	12.3	25	20.3	42.5	23/10/1961
19611024	297	37.6	25	22.2	25	0	25	10.3	75	28.9	25	12.4	25	19.1	46.4	24/10/1961
19611025	298	37	25	22.1	25	0	25	10.6	75	29.6	25	3.2	25	5.1	12	25/10/1961
19611026	299	34.6	25	21.4	25	0	25	10.9	75	29.9	25	5.5	25	10	21.6	26/10/1961
19611027	300	35.6	25	18.5	25	0	25	10.8	75	30.3	25	4.4	25	7.6	20.7	27/10/1961
19611028	301	37.7	25	19.3	25	0	25	10.8	75	29.9	25	9.5	25	14.6	42.5	28/10/1961
19611029	302	38.6	25	20.8	25	0	25	11	75	28.9	25	11	25	16.1	44.8	29/10/1961
19611030	303	39.9	25	20.3	25	0	25	10.9	75	27.7	25	11.1	25	15.1	46.6	30/10/1961
19611031	304	37.7	25	22.2	25	0	25	10.8	75	27	25	16.7	25	25.6	62.4	31/10/1961
19611101	305	36.6	25	20.5	25	8.2	25	11	75	23.9	25	16.1	25	26.2	66.8	1/11/1961
19611102	306	37.3	25	20.5	25	0	25	10.9	75	25.1	25	17.4	25	27.3	72.2	2/11/1961
19611103	307	37.1	25	24.3	25	0	25	10.7	75	24.5	25	7.4	25	11.7	24.4	3/11/1961
19611104	308	36.8	25	24.1	25	2.6	25	10.4	75	23.8	25	14.5	25	23.4	48.3	4/11/1961
19611105	309	37.3	25	21.5	25	0.6	25	10	75	26.7	25	14.7	25	23	57.3	5/11/1961
19611106	310	37.5	25	25	25	0	25	10.2	75	26.9	25	16.6	25	25.7	52.4	6/11/1961
19611107	311	39.3	25	24.9	25	0	25	10.2	75	26	25	13.3	25	18.7		

19611108	312	39.3	25	25.8	25	0	25	10.2	75	23.9	25	13.4	25	18.9	40.3	8/11/1961
19611109	313	35.1	25	24.5	25	0.3	25	10	75	19.3	25	18.4	25	32.5	59.9	9/11/1961
19611110	314	29.6	25	18.1	25	7.5	25	10.1	75	17.4	25	18.4	25	44.4	88.6	10/11/1961
19611111	315	34.8	25	19.6	25	0	25	9.8	75	25.6	25	5.9	25	10.6	25.9	11/11/1961
19611112	316	37.7	25	22.4	25	0	25	9.7	75	24.6	25	19.3	25	29.6	71.3	12/11/1961
19611113	317	37.3	25	24.9	25	0	25	9.9	75	22.1	25	21.9	25	34.3	69.6	13/11/1961
19611114	318	37.9	25	24.2	25	0	25	9.9	75	26.3	25	19.4	25	29.4	64.3	14/11/1961
19611115	319	35.4	25	21.9	25	0.4	25	10	75	18.4	25	20.6	25	35.8	78.4	15/11/1961
19611116	320	27.8	25	18.1	25	9.5	25	10	75	25.8	25	10.1	25	27	48.7	16/11/1961
19611117	321	33	25	17.1	25	0	25	10.1	75	30.2	25	9.5	25	18.9	48.7	17/11/1961
19611118	322	34.9	25	18.8	25	0	25	10	75	30.5	25	10.8	25	19.3	49.8	18/11/1961
19611119	323	37.9	25	21.6	25	0	25	10.1	75	30.3	25	12.4	25	18.8	48.1	19/11/1961
19611120	324	39.8	25	23.5	25	0	25	10.3	75	29.1	25	10.5	25	14.4	36.3	20/11/1961
19611121	325	40.8	25	26	25	0	25	10.5	75	25.8	25	23	25	29.9	68.4	21/11/1961
19611122	326	40.3	25	26.2	25	0	25	10.3	75	26.8	25	18.6	25	24.8	54.7	22/11/1961
19611123	327	41.3	25	28.4	25	0	25	10.3	75	26.6	25	20.4	25	25.8	52.7	23/11/1961
19611124	328	38.7	25	23.5	25	8	25	10.4	75	25.1	25	23.3	25	33.9	80.5	24/11/1961
19611125	329	36.9	25	22	25	5.3	25	10.2	75	27.9	25	23.8	25	38.1	90.1	25/11/1961
19611126	330	37.8	25	22.7	25	0	25	9.9	75	28.8	25	11.2	25	17.1	40.6	26/11/1961
19611127	331	39.4	25	22.2	25	0	25	10.1	75	30.2	25	7	25	9.8	26.2	27/11/1961
19611128	332	39.5	25	23.1	25	0.2	25	10.3	75	27	25	23.1	25	32.2	81.8	28/11/1961
19611129	333	40.1	25	25.7	25	7.2	25	10.3	75	26	25	21.9	25	29.5	66.3	29/11/1961
19611130	334	38.2	25	23.9	25	1.4	25	10.5	75	28.7	25	8.7	25	13	29.3	30/11/1961
19611201	335	36.8	25	23.2	25	0	25	10.8	75	30.8	25	9.1	25	14.7	32	1/12/1961
19611202	336	37.7	25	21.2	25	0	25	11.1	75	31.2	25	7.8	25	12	31	2/12/1961
19611203	337	37.4	25	22.6	25	0	25	11.1	75	30.1	25	10	25	15.6	36.5	3/12/1961
19611204	338	37.6	25	25.8	25	0	25	11.3	75	26.6	25	17.4	25	26.8	52.4	4/12/1961
19611205	339	39.9	25	25.8	25	0	25	11.1	75	26.3	25	15.3	25	20.9	46.1	5/12/1961
19611206	340	38.9	25	27	25	0	25	10.6	75	24.9	25	19.9	25	28.6	55.8	6/12/1961
19611207	341	40.9	25	26.2	25	0	25	9.8	75	25.3	25	10.4	25	13.4	30.6	7/12/1961
19611208	342	41.7	25	29	25	0	25	9.3	75	30.2	25	6.6	25	8.2	16.5	8/12/1961
19611209	343	39.8	25	25	25	0	25	9.2	75	31.5	25	3.6	25	4.9	11.4	9/12/1961
19611210	344	41.4	25	21.8	25	0	25	9.4	75	31.6	25	4.3	25	5.4	16.5	10/12/1961
19611211	345	42.1	25	21.4	25	0	25	9.3	75	31.5	25	4.2	25	5.1	16.5	11/12/1961
19611212	346	36.5	25	28.7	25	0.2	25	9.2	75	22	25	21.6	25	35.4	54.9	12/12/1961
19611213	347	35.7	25	25.6	25	6.8	25	9.4	75	21.8	25	24.9	25	42.6	75.9	13/12/1961
19611214	348	37.3	25	25.3	25	0	25	9.5	75	23.3	25	22.8	25	35.7	70.7	14/12/1961
19611215	349	37	25	19.8	25	6.7	25	9.2	75	27.7	25	24.6	25	39.2	100	15/12/1961
19611216	350	39.1	25	19	25	0	25	9.6	75	27.4	25	19.9	25	28.3	90.6	16/12/1961
19611217	351	33.9	25	22.6	25	0	25	9.7	75	15.9	25	20.6	25	38.9	75.2	17/12/1961
19611218	352	38.6	25	24.5	25	0	25	9.5	75	27.1	25	14.6	25	21.3	47.5	18/12/1961
19611219	353	38.9	25	24.6	25	0	25	9.5	75	30	25	10.7	25	15.4	34.6	19/12/1961
19611220	354	38.2	25	24.7	25	0	25	9.5	75	29.8	25	12.3	25	18.4	39.5	20/12/1961
19611221	355	39.3	25	26.8	25	0	25	9.6	75	24.9	25	14.3	25	20.1	40.6	21/12/1961
19611222	356	36.5	25	23.2	25	4.9	25	9.8	75	25.6	25	21.9	25	35.9	77	22/12/1961
19611223	357	32.4	25	22	25	3.9	25	9.7	75	13.2	25	21.6	25	44.4	81.7	23/12/1961
19611224	358	32.3	25	20.7	25	5.5	25	9.3	75	23.3	25	22.3	25	46.1	91.4	24/12/1961
19611225	359	36.3	25	20.8	25	0.1	25	8.9	75	25.9	25	20.1	25	33.3	81.9	25/12/1961
19611226	360	38.9	25	23.2	25	0	25	8.9	75	27.9	25	19.6	25	28.2	69	26/12/1961
19611227	361	41.6	25	24.1	25	0	25	8.5	75	29.2	25	17.1	25	21.3	57	27/12/1961
19611228	362	41.2	25	28.5	25	0	25	8.3	75	26.5	25	21.7	25	27.6	55.8	28/12/1961
19611229	363	40.7	25	26.3	25	1	25	8.6	75	26.4	25	24.2	25	31.6	70.7	29/12/1961
19611230	364	40.6	25	28.1	25	0.1	25	8.9	75	23.8	25	26.1	25	34.3	68.7	30/12/1961
19611231	365	40.5	25	27	25	0	25	8.4	75	25.1	25	23	25	30.4	64.5	31/12/1961
19620101	1	39.5	25	27.3	25	0	25	8.7	75	22.4	25	22.4	25	31.2	61.7	1/01/1962
19620102	2	38.5	25	28.1	25	0	25	8.7	75	25.6	25	23.2	25	34.1	61	2/01/1962
19620103	3	40.7	25	24.4	25	2	25	8.5	75	26.8	25	20.5	25	26.8	67.1	3/01/1962
19620104	4	40	25	26.8	25	0.1	25	8.8	75	26	25	21.2	25	28.7	60.2	4/01/1962
19620105	5	40	25	24.4	25	0	25	8.6	75	23.2	25	22.2	25	30.1	72.7	5/01/1962
19620106	6	39.7	25	26.7	25	0	25	8.6	75	20	25	27	25	37.2	77.1	6/01/1962
19620107	7	36.4	25	23.7	25	0.5	25	8.6	75	18.2	25	25.3	25	41.7	86.4	7/01/1962
19620108	8	37.9	25	23.2	25	26.3	25	9	75	26	25	26	25	39.5	91.5	8/01/1962
19620109	9	39.9	25	26.4	25	0	25	9.1	75	26.4	25	25	25	34.1	72.7	9/01/1962
19620110	10	40.3	25	26.8	25	0.4	25	9.2	75	28.1	25	26.3	25	35.1	74.7	10/01/1962
19620111	11	38.9	25	27.3	25	0.5	25	9.2	75	20	25	25.1	25	36.1	69.2	11/01/1962
19620112	12	33.7	25	24.5	25	1	25	9.1	75	12.2	25	27.9	25	53.3	90.8	12/01/1962
19620113	13	32.9	25	22.4	25	55.6	25	9	75	14.2	25	28.3	25	56.6	100	13/01/1962
19620114	14	34.9	25	23.8	25	4.2	25	9.1	75	23.2	25	28.5	25	51	96.7	14/01/1962
19620115	15	37.5	25	24.8	25	7.1	25	9.1	75	21.2	25	30.3	25	47	96.8	15/01/1962
19620116	16	36.5	25	25.1	25	2.5	25	9.3	75	22.4	25	27.7	25	45.4	86.9	16/01/1962
19620117	17	35.6	25	26.4	25	0	25	9.4	75	19.3	25	27.7	25	47.7	80.5	17/01/1962
19620118	18	35.8	25	25.5	25	1.8	25	9.4	75	24.2	25	26.7	25	45.4	81.8	18/01/1962
19620119	19	37.2	25	25.1	25	1.4	25	9.2	75	25.9	25	27.9	25	44	87.6	19/01/1962
19620120	20	36.4	25	25.3	25	0.3	25	9.3	75	28.1	25	26	25	42.8	80.6	20/01/1962
19620121	21	37.1	25	24.5	25	0.7	25	9.3	75	23.5	25	14.9	25	23.6	48.5	21/01/1962
19620122	22	38.4	25	26.1	25	1.6	25	9.1	75	26.7	25	16.1	25	23.8	47.6	22/01/1962
19620123	23	35.3	25	24.4	25	5.7	25	9.1	75	26.2	25	26.7	25	46.7	87.4	23/01/1962
19620124	24	37.1	25	25.1	25	0	25	8.7	75	27.1	25	23.5	25	37.2	73.8	24/01/1962
19620125	25	37.7	25	26.9	25	0	25	8.7	75	24.6	25	25.5	25	39.1	72	25/01/1962
19620126	26	37.1	25	26.7	25	0	25	8.6	75	24.5	25	23.5	25	37.2	67.1	26/01/1962
19620127	27	36.2	25	25.4	25	0	25	8.8	75	21.2	25	23.5	25	39.1	72.5	27/01/1962
19620128	28	37	25	25.2	25	0	25	8.9	75	22.4	25	23.6	25	37.6	73.6	28/01/1962
19620129	29	35.6	25	25.9	25											

19620130	30	35.5	25	24.6	25	1.6	25	9.3	75	21.7	25	26.5	25	45.8	85.7	30/01/1962
19620131	31	36.3	25	24.8	25	2.9	25	9.2	75	23.8	25	28	25	46.4	89.5	31/01/1962
19620201	32	39.1	25	26.7	25	0.1	25	9.2	75	21.4	25	29.2	25	41.5	83.4	1/02/1962
19620202	33	38.8	25	24.5	25	1.3	25	9	75	25.4	25	24.9	25	36	81	2/02/1962
19620203	34	38	25	23.1	25	0	25	8.8	75	25.7	25	21.8	25	32.9	77.2	3/02/1962
19620204	35	36.4	25	21.9	25	7.5	25	8.4	75	25.9	25	22.1	25	36.4	84.1	4/02/1962
19620205	36	38.1	25	24.5	25	8.8	25	8.6	75	24.8	25	20.9	25	31.4	68	5/02/1962
19620206	37	38	25	25.5	25	0	25	8.7	75	23.4	25	25.3	25	38.2	77.5	6/02/1962
19620207	38	36.8	25	23.9	25	0	25	8.8	75	26.5	25	24.8	25	39.9	83.6	7/02/1962
19620208	39	38.1	25	24.2	25	0	25	8.9	75	20.6	25	26.3	25	39.5	87.1	8/02/1962
19620209	40	36.8	25	20.1	25	37.8	25	8.7	75	25.7	25	25.8	25	41.6	100	9/02/1962
19620210	41	37.9	25	26.6	25	2.5	25	8.5	75	21.5	25	25.5	25	38.7	73.2	10/02/1962
19620211	42	39.4	25	25.4	25	0.8	25	8.5	75	17.6	25	25.5	25	35.7	78.6	11/02/1962
19620212	43	39.9	25	26.7	25	3.1	25	8.3	75	23.1	25	24.8	25	33.8	70.8	12/02/1962
19620213	44	43.1	25	26.8	25	0	25	8	75	27.1	25	24.5	25	28.2	69.5	13/02/1962
19620214	45	35.4	25	26.4	25	0	25	8	75	17.2	25	28.6	25	49.7	83.1	14/02/1962
19620215	46	36.5	25	24.4	25	2.1	25	8	75	21.2	25	26.3	25	43.1	86.1	15/02/1962
19620216	47	37.6	25	25.9	25	0	25	8.1	75	23.6	25	25.9	25	39.9	77.5	16/02/1962
19620217	48	37.9	25	24.8	25	0	25	8.4	75	26.4	25	24.6	25	37.3	78.6	17/02/1962
19620218	49	37.5	25	25.5	25	0	25	8.7	75	25.7	25	21.7	25	33.6	66.5	18/02/1962
19620219	50	38.7	25	25.7	25	0	25	8.8	75	19.5	25	21.7	25	31.5	65.7	19/02/1962
19620220	51	36.7	25	25.7	25	0	25	8.9	75	23	25	26.5	25	42.9	80.3	20/02/1962
19620221	52	39	25	27.6	25	0	25	9.1	75	22.6	25	24.7	25	35.3	66.9	21/02/1962
19620222	53	39.4	25	25.7	25	0	25	8.9	75	21.4	25	12.2	25	17.1	37	22/02/1962
19620223	54	37.2	25	26.1	25	0	25	8.9	75	18.7	25	10.8	25	17	31.9	23/02/1962
19620224	55	37.7	25	24.7	25	0	25	9	75	17.1	25	20.6	25	31.6	66.2	24/02/1962
19620225	56	35.5	25	24.4	25	0	25	7.8	75	15.7	25	20.6	25	35.6	67.4	25/02/1962
19620226	57	33.7	25	22.8	25	3.7	25	7.3	75	15.3	25	26.3	25	50.3	94.8	26/02/1962
19620227	58	31.2	25	23.5	25	48.4	25	6.6	75	12.5	25	27.9	25	61.4	96.4	27/02/1962
19620228	59	33	25	22.7	25	0.3	25	8.4	75	17.1	25	27.6	25	54.9	100	28/02/1962
19620301	60	33.8	25	23.7	25	0.3	25	6.6	75	18	25	28	25	53.2	95.6	1/03/1962
19620302	61	30.5	25	23	25	9.3	25	6.3	75	11.4	25	29.1	25	66.7	100	2/03/1962
19620303	62	26.3	25	20.9	25	46.3	25	6.5	75	10.1	25	24.9	25	72.8	100	3/03/1962
19620304	63	29.2	25	21.1	25	0.2	25	6.8	75	21.3	25	21.7	25	53.6	86.8	4/03/1962
19620305	64	33.1	25	20.9	25	0	25	7	75	23.1	25	15.3	25	30.2	61.9	5/03/1962
19620306	65	34.9	25	22	25	1.3	25	7.1	75	22.6	25	25.9	25	46.3	98	6/03/1962
19620307	66	36.4	25	23.2	25	0	25	7.1	75	23	25	22.4	25	36.9	78.8	7/03/1962
19620308	67	34.4	25	24.5	25	2.9	25	7.3	75	20.3	25	19.5	25	35.8	63.4	8/03/1962
19620309	68	33.2	25	20.8	25	0	25	7.3	75	26.1	25	16.4	25	32.2	66.8	9/03/1962
19620310	69	33.3	25	20.3	25	0	25	7.5	75	25	25	15.6	25	30.5	65.5	10/03/1962
19620311	70	35.4	25	22.3	25	0	25	7.5	75	22.5	25	20.5	25	35.7	76.2	11/03/1962
19620312	71	36.1	25	22	25	0	25	7.7	75	26.4	25	11.3	25	18.9	42.8	12/03/1962
19620313	72	34.5	25	21.8	25	0	25	7.9	75	26.5	25	14.8	25	27.1	56.7	13/03/1962
19620314	73	34.3	25	22.3	25	0	25	8	75	26.4	25	15.1	25	27.9	56.1	14/03/1962
19620315	74	34.4	25	22.9	25	0	25	8	75	25.2	25	17.1	25	31.4	61.3	15/03/1962
19620316	75	34.6	25	21.8	25	0	25	8	75	24.6	25	16	25	29.1	61.3	16/03/1962
19620317	76	34.4	25	22.1	25	0	25	7.8	75	24.6	25	13.7	25	25.2	51.5	17/03/1962
19620318	77	35.2	25	21.4	25	0	25	7.8	75	25.5	25	13.7	25	24.1	53.8	18/03/1962
19620319	78	35.7	25	20	25	0	25	7.8	75	25.9	25	13.4	25	22.9	57.3	19/03/1962
19620320	79	35.9	25	19.9	25	0	25	7.9	75	25.7	25	14.2	25	24	61.1	20/03/1962
19620321	80	36.4	25	21.1	25	0	25	7.9	75	26	25	10.7	25	17.6	42.8	21/03/1962
19620322	81	35.7	25	20.7	25	0	25	8.2	75	25.7	25	14	25	24	57.4	22/03/1962
19620323	82	35.7	25	21.4	25	0	25	8.3	75	22.9	25	14.2	25	24.3	55.7	23/03/1962
19620324	83	35.6	25	21.6	25	0	25	8.3	75	24.4	25	14.1	25	24.3	54.7	24/03/1962
19620325	84	35.2	25	23.2	25	0	25	8.1	75	20.2	25	14.1	25	24.8	49.6	25/03/1962
19620326	85	35.7	25	23.7	25	0	25	8.2	75	23.8	25	16	25	27.4	54.6	26/03/1962
19620327	86	36.6	25	23	25	0	25	8	75	22.3	25	18.1	25	29.5	64.5	27/03/1962
19620328	87	37.1	25	23.2	25	0	25	7.8	75	22	25	19.5	25	30.9	68.6	28/03/1962
19620329	88	34.7	25	21.5	25	8.8	25	7.9	75	21.3	25	18.4	25	33.3	71.8	29/03/1962
19620330	89	34	25	23.3	25	0.6	25	8	75	20.6	25	20.2	25	38	70.6	30/03/1962
19620331	90	35.8	25	23.7	25	0	25	7.7	75	21.6	25	15.3	25	26	52.2	31/03/1962
19620401	91	36.1	25	24.1	25	0	25	7.6	75	18.9	25	19.3	25	32.3	64.3	1/04/1962
19620402	92	30.6	25	23.1	25	0.9	25	7.6	75	18.3	25	19.7	25	44.9	69.7	2/04/1962
19620403	93	31.8	25	17.7	25	6	25	7.4	75	22.5	25	19.3	25	41.1	95.3	3/04/1962
19620404	94	32.2	25	19.2	25	0	25	7.5	75	21.9	25	21.6	25	44.9	97.1	4/04/1962
19620405	95	32.8	25	20.5	25	0	25	7.6	75	21.2	25	20.4	25	41	84.6	5/04/1962
19620406	96	31.4	25	21.6	25	0	25	7.8	75	23.3	25	18	25	39.2	69.8	6/04/1962
19620407	97	29.2	25	16.9	25	0	25	7.6	75	24	25	11.4	25	28.1	59.2	7/04/1962
19620408	98	29.9	25	16.8	25	0	25	7.5	75	23.7	25	12.8	25	30.3	66.9	8/04/1962
19620409	99	30.8	25	15.9	25	0	25	7.4	75	24	25	9.9	25	22.3	54.8	9/04/1962
19620410	100	31.1	25	17.1	25	0	25	7.5	75	23.7	25	7.1	25	15.7	36.4	10/04/1962
19620411	101	31	25	17.4	25	0	25	7.4	75	23.1	25	10	25	22.3	50.3	11/04/1962
19620412	102	30.7	25	17.8	25	0	25	7.4	75	22.7	25	10.1	25	22.9	49.6	12/04/1962
19620413	103	30.2	25	16.4	25	0	25	7.4	75	22.9	25	11.4	25	26.6	61.2	13/04/1962
19620414	104	30.1	25	15.8	25	0	25	7.4	75	22.2	25	10.2	25	23.9	56.9	14/04/1962
19620415	105	30.9	25	17.3	25	0	25	7.3	75	22.2	25	9.5	25	21.3	48.1	15/04/1962
19620416	106	30.7	25	20.3	25	0	25	7.5	75	22	25	13.8	25	31.2	58	16/04/1962
19620417	107	30.4	25	18.6	25	0	25	7.5	75	22.7	25	9.4	25	21.7	43.9	17/04/1962
19620418	108	31.4	25	18.6	25	0	25	7.4	75	22.2	25	10.8	25	23.5	50.4	18/04/1962
19620419	109	30.9	25	19	25	0	25	7.5	75	22.3	25	10.7	25	24	48.7	19/04/1962
19620420	110	31.9	25	18.4	25	0	25	7.2	75	21.6	25	11.5	25	24.3	54.4	20/04/1962
19620421	111	31.2	25	19.5	25	0	25	6.9	75	20.4	25	11.1	25	24.4	49	21/04/1962
19620422	112	30.9	25	19.1	25	0	25	6.5	75	20.9	25	11.1	25	24.8	50.2	2

19620423	113	31.6	25	20.4	25	0	25	6.3	75	19.4	25	11.3	25	24.3	47.2	23/04/1962
19620424	114	31.2	25	19.8	25	0	25	6.2	75	21.5	25	10.9	25	24	47.2	24/04/1962
19620425	115	30.2	25	18.2	25	0	25	6.4	75	22.2	25	9.8	25	22.8	46.9	25/04/1962
19620426	116	30.7	25	17.8	25	0	25	6.4	75	22	25	8.3	25	18.8	40.7	26/04/1962
19620427	117	31.1	25	17.6	25	0	25	6.4	75	21.7	25	8.3	25	18.4	41.3	27/04/1962
19620428	118	31.9	25	17.8	25	0	25	6.6	75	21.6	25	9.8	25	20.7	48.1	28/04/1962
19620429	119	32.4	25	16.1	25	0	25	6.6	75	21.6	25	8.1	25	16.7	44.3	29/04/1962
19620430	120	31.5	25	15.8	25	0	25	6.6	75	21.5	25	7	25	15.1	39	30/04/1962
19620501	121	28.7	25	15.9	25	0	25	6.6	75	21	25	5	25	12.7	27.7	1/05/1962
19620502	122	26.9	25	13	25	0	25	6.5	75	20.7	25	7.3	25	20.6	48.8	2/05/1962
19620503	123	27.5	25	11.1	25	0	25	6.4	75	21.2	25	3.7	25	10.1	28	3/05/1962
19620504	124	28	25	11	25	0	25	6.3	75	21.4	25	5.4	25	14.3	41.2	4/05/1962
19620505	125	29.3	25	10.7	25	0	25	6.3	75	21.4	25	5.5	25	13.5	42.8	5/05/1962
19620506	126	30	25	12.7	25	0	25	6.3	75	21	25	4.9	25	11.5	33.4	6/05/1962
19620507	127	30.1	25	15.2	25	0	25	6.4	75	20	25	6.6	25	15.5	38.2	7/05/1962
19620508	128	30.2	25	15.2	25	0	25	6.4	75	20.6	25	5.7	25	13.3	33	8/05/1962
19620509	129	26.3	25	15	25	0	25	6.4	75	20.7	25	5.7	25	16.7	33.4	9/05/1962
19620510	130	24.6	25	12.9	25	0	25	6.2	75	20.6	25	6.6	25	21.3	44.4	10/05/1962
19620511	131	25.7	25	11	25	0	25	6.1	75	19.5	25	6.2	25	18.8	47.3	11/05/1962
19620512	132	26.1	25	11.4	25	0	25	6	75	19.9	25	7.5	25	22.2	55.7	12/05/1962
19620513	133	27.1	25	10.4	25	0	25	5.8	75	20.1	25	6.7	25	18.7	53.2	13/05/1962
19620514	134	28.8	25	11.2	25	0	25	5.8	75	20.3	25	7.2	25	18.2	54.2	14/05/1962
19620515	135	30	25	12.5	25	0	25	5.7	75	20.1	25	7.3	25	17.2	50.4	15/05/1962
19620516	136	31.6	25	12.7	25	0	25	5.8	75	20.1	25	6.3	25	13.6	42.9	16/05/1962
19620517	137	26.6	25	14.1	25	0	25	5.7	75	19.9	25	7	25	20.1	43.5	17/05/1962
19620518	138	27.4	25	11	25	0	25	5.5	75	20.2	25	5.8	25	15.9	44.2	18/05/1962
19620519	139	29.5	25	12.3	25	0	25	5.5	75	19.1	25	5.9	25	14.3	41.3	19/05/1962
19620520	140	29.7	25	14.4	25	0	25	5.4	75	18.3	25	9.7	25	23.3	59.2	20/05/1962
19620521	141	31.3	25	14.4	25	0	25	5.2	75	18.8	25	11.9	25	26	72.6	21/05/1962
19620522	142	28	25	12.3	25	0	25	5.3	75	19.2	25	5.4	25	14.3	37.8	22/05/1962
19620523	143	25.8	25	11.9	25	0	25	5.3	75	19.6	25	5.5	25	16.6	39.5	23/05/1962
19620524	144	25.2	25	8.2	25	0	25	5.3	75	19.7	25	5.7	25	17.8	52.5	24/05/1962
19620525	145	26.6	25	8.7	25	0	25	5.3	75	18.7	25	5.4	25	15.5	48	25/05/1962
19620526	146	27.5	25	16.7	25	0	25	5.2	75	13.9	25	5	25	13.6	26.3	26/05/1962
19620527	147	23.8	25	16.7	25	0.1	25	5.2	75	7.7	25	6.4	25	21.7	33.7	27/05/1962
19620528	148	27.3	25	16.2	25	6.8	25	5.2	75	15.3	25	20.3	25	56	100	28/05/1962
19620529	149	26	25	10.8	25	0	25	5.3	75	17.7	25	13.3	25	39.6	100	29/05/1962
19620530	150	30.3	25	10.7	25	0	25	5.2	75	18.5	25	12.5	25	29	97.2	30/05/1962
19620531	151	32.9	25	13.5	25	0	25	5.2	75	18.1	25	12.8	25	25.6	82.8	31/05/1962
19620601	152	34.7	25	15.8	25	0	25	5.1	75	17.9	25	15.2	25	27.5	84.7	1/06/1962
19620602	153	31.7	25	16.8	25	0	25	5	75	16.9	25	19.3	25	41.3	100	2/06/1962
19620603	154	30.5	25	18.5	25	0	25	5	75	16.7	25	18.3	25	41.9	86	3/06/1962
19620604	155	21.7	25	14.5	25	0	25	4.9	75	6.6	25	16.2	25	62.4	98.2	4/06/1962
19620605	156	20.8	25	10.7	25	14.1	25	5	75	17.1	25	13.8	25	56.2	100	5/06/1962
19620606	157	23.6	25	10.2	25	0	25	5.1	75	17.8	25	10	25	34.3	80.4	6/06/1962
19620607	158	22.9	25	14	25	0	25	5	75	11	25	9.6	25	34.4	60.1	7/06/1962
19620608	159	22.7	25	13.8	25	0	25	5	75	10	25	10.6	25	38.4	67.2	8/06/1962
19620609	160	24.6	25	11.1	25	0	25	5.1	75	18.1	25	8.8	25	28.5	66.6	9/06/1962
19620610	161	25	25	9.6	25	0	25	4.9	75	17.8	25	10.6	25	33.5	88.7	10/06/1962
19620611	162	24.7	25	11.5	25	0	25	4.9	75	17.9	25	8.8	25	28.3	64.9	11/06/1962
19620612	163	25.5	25	11.1	25	0	25	5	75	18.3	25	8.7	25	26.7	65.9	12/06/1962
19620613	164	27.3	25	10.6	25	0	25	4.8	75	17.9	25	8.1	25	22.3	63.4	13/06/1962
19620614	165	27	25	13.7	25	0	25	4.8	75	10.9	25	10	25	28.1	63.8	14/06/1962
19620615	166	26.8	25	14.7	25	0	25	4.8	75	12.7	25	10	25	28.4	59.8	15/06/1962
19620616	167	26.3	25	13.4	25	0	25	4.8	75	12.8	25	10.6	25	31	69	16/06/1962
19620617	168	26.1	25	12.9	25	0	25	4.8	75	17.5	25	9.7	25	28.7	65.2	17/06/1962
19620618	169	26.9	25	13.1	25	0	25	4.8	75	17.9	25	8.6	25	24.3	57.1	18/06/1962
19620619	170	28.6	25	14.5	25	0	25	4.9	75	17.9	25	10.1	25	25.8	61.2	19/06/1962
19620620	171	28.3	25	14.8	25	0	25	5	75	17.5	25	11.7	25	30.4	69.5	20/06/1962
19620621	172	28.2	25	14.4	25	0	25	5.1	75	17.7	25	12.3	25	32.2	75	21/06/1962
19620622	173	29.1	25	14.5	25	0	25	5.1	75	17.8	25	9.6	25	23.8	58.2	22/06/1962
19620623	174	28.9	25	15.2	25	0	25	5.2	75	17.6	25	9	25	22.6	52.1	23/06/1962
19620624	175	29	25	15	25	0	25	5.2	75	17.4	25	11.6	25	29	68.1	24/06/1962
19620625	176	28.8	25	17.1	25	0	25	5.1	75	16.8	25	15	25	37.9	77	25/06/1962
19620626	177	27.3	25	18	25	0	25	5.1	75	16.3	25	13	25	35.8	63	26/06/1962
19620627	178	26.8	25	16.5	25	0	25	5	75	17.6	25	10	25	28.4	53.3	27/06/1962
19620628	179	26.9	25	15.7	25	0	25	5	75	17.6	25	13.1	25	37	73.5	28/06/1962
19620629	180	26.9	25	15.2	25	0	25	5.1	75	17.5	25	13.1	25	37	75.9	29/06/1962
19620630	181	25	25	14.3	25	0	25	5.1	75	17.5	25	8.3	25	26.2	51	30/06/1962
19620701	182	25.8	25	12.5	25	0	25	4.9	75	17.4	25	10.5	25	31.6	72.5	1/07/1962
19620702	183	25.9	25	13.6	25	0	25	4.9	75	17.5	25	9.4	25	28.1	60.4	2/07/1962
19620703	184	25.8	25	15.6	25	0	25	5	75	17.9	25	8.7	25	26.2	49.1	3/07/1962
19620704	185	24.5	25	14.5	25	0	25	4.9	75	18.5	25	5.1	25	16.6	30.9	4/07/1962
19620705	186	23.7	25	12	25	0	25	4.9	75	18.2	25	5.6	25	19.1	40	5/07/1962
19620706	187	25.1	25	13.4	25	0	25	5	75	18.4	25	7.1	25	22.3	46.2	6/07/1962
19620707	188	25.7	25	14.6	25	0	25	5	75	18	25	9.7	25	29.4	58.4	7/07/1962
19620708	189	24.4	25	13.8	25	0	25	5.1	75	18.6	25	9.3	25	30.4	59	8/07/1962
19620709	190	24.6	25	9.1	25	0	25	5.1	75	18.7	25	6.1	25	19.7	52.8	9/07/1962
19620710	191	24.3	25	9.1	25	0	25	5.2	75	19	25	6.2	25	20.4	53.7	10/07/1962
19620711	192	23.1	25	8.2	25	0	25	5.1	75	18.8	25	7.1	25	25.1	65.3	11/07/1962
19620712	193	26.1	25	8.8	25	0	25	5.1	75	18.6	25	7.9	25	23.4	69.8	12/07/1962
19620713	194	20.4	25	11.2	25	0.1	25	5.1	75	10.7	25	10.8	25	45.1	81.2	13/07/1962
19620714	195	21.6	25	8.9	25	2.9	25	5.1	75	17.5	25	11.5	25	44.6	100	14/07/1962

19620715	196	23.2	25	8.7	25	0	25	5.1	75	18.2	25	11.5	25	40.5	100	15/07/1962
19620716	197	25.5	25	12.1	25	0	25	5.2	75	18.3	25	10.8	25	33.1	76.6	16/07/1962
19620717	198	27.8	25	14.2	25	0	25	5.3	75	16.8	25	11.5	25	30.8	71.1	17/07/1962
19620718	199	28.8	25	16	25	0	25	5.4	75	17	25	10.2	25	25.8	56.1	18/07/1962
19620719	200	27.8	25	15.5	25	0	25	5.5	75	18.8	25	10.3	25	27.6	58.5	19/07/1962
19620720	201	29.1	25	13	25	0	25	5.6	75	18.6	25	11.4	25	28.3	76.2	20/07/1962
19620721	202	30.1	25	14.6	25	0	25	5.6	75	18.9	25	10.3	25	24.1	62	21/07/1962
19620722	203	30.7	25	14	25	0	25	5.6	75	19.1	25	10.9	25	24.7	68.2	22/07/1962
19620723	204	32.1	25	15.2	25	0	25	5.6	75	19.3	25	10	25	20.9	57.9	23/07/1962
19620724	205	30.6	25	15.9	25	0	25	5.5	75	17.9	25	15.1	25	34.4	83.6	24/07/1962
19620725	206	25.2	25	15.8	25	0	25	5.6	75	16	25	13.9	25	43.4	77.5	25/07/1962
19620726	207	21.5	25	11.6	25	0.2	25	5.6	75	19.8	25	8	25	31.2	58.6	26/07/1962
19620727	208	21.8	25	8.9	25	0	25	5.7	75	20.2	25	6.5	25	24.9	57	27/07/1962
19620728	209	23	25	8.4	25	0	25	5.7	75	20.1	25	7	25	24.9	63.5	28/07/1962
19620729	210	23.3	25	8.2	25	0	25	5.7	75	20.2	25	6.5	25	22.7	59.8	29/07/1962
19620730	211	25	25	10.2	25	0	25	5.7	75	20.5	25	6.5	25	20.5	52.3	30/07/1962
19620731	212	26.4	25	6.6	25	0	25	5.7	75	20.6	25	5.3	25	15.4	54.4	31/07/1962
19620801	213	24.8	25	6.6	25	0	25	5.8	75	20.8	25	4.5	25	14.4	46.2	1/08/1962
19620802	214	22.4	25	7.3	25	0	25	5.8	75	20.9	25	7.2	25	26.6	70.4	2/08/1962
19620803	215	24.2	25	7.8	25	0	25	5.9	75	21	25	6	25	19.9	56.7	3/08/1962
19620804	216	25.1	25	8.7	25	0	25	6	75	21	25	6.5	25	20.4	57.8	4/08/1962
19620805	217	27.1	25	10.2	25	0	25	6	75	20.9	25	7	25	19.5	56.3	5/08/1962
19620806	218	29.7	25	10.4	25	0	25	6.1	75	20.3	25	7	25	16.8	55.5	6/08/1962
19620807	219	29.6	25	10.6	25	0	25	6.2	75	20.8	25	7.1	25	17.1	55.6	7/08/1962
19620808	220	26.2	25	13.6	25	0	25	6.3	75	21	25	8.4	25	24.7	54	8/08/1962
19620809	221	26.9	25	9.9	25	0	25	6.4	75	21.1	25	6.9	25	19.5	56.6	9/08/1962
19620810	222	25.9	25	13.9	25	0	25	6.4	75	13.1	25	7.6	25	22.7	47.9	10/08/1962
19620811	223	27.8	25	11.5	25	0	25	6.5	75	21.2	25	8	25	21.4	59	11/08/1962
19620812	224	29.8	25	11.5	25	0	25	6.6	75	21.3	25	9.8	25	23.4	72.3	12/08/1962
19620813	225	31.2	25	14.8	25	0	25	6.6	75	21.3	25	7.5	25	16.5	44.6	13/08/1962
19620814	226	28.5	25	14.3	25	0	25	6.6	75	21.5	25	7.8	25	20	47.9	14/08/1962
19620815	227	24.9	25	13.3	25	0	25	6.7	75	21.8	25	10.5	25	33.4	68.8	15/08/1962
19620816	228	26.4	25	10.6	25	0	25	6.6	75	22.2	25	7.5	25	21.8	58.7	16/08/1962
19620817	229	29.1	25	11.2	25	0	25	6.6	75	22.3	25	5.6	25	13.9	42.1	17/08/1962
19620818	230	31.5	25	11.4	25	0	25	6.7	75	22.3	25	8	25	17.3	59.4	18/08/1962
19620819	231	25.8	25	12.7	25	0	25	6.7	75	19.9	25	7.9	25	23.8	53.8	19/08/1962
19620820	232	22.4	25	11.6	25	0	25	6.8	75	22.6	25	7.5	25	27.7	54.9	20/08/1962
19620821	233	22.5	25	9.9	25	0	25	6.9	75	23	25	6.5	25	23.9	53.3	21/08/1962
19620822	234	22.6	25	7.5	25	0	25	6.9	75	23.3	25	4.4	25	16.1	42.5	22/08/1962
19620823	235	24.8	25	6.7	25	0	25	6.9	75	23.5	25	3.5	25	11.2	35.7	23/08/1962
19620824	236	26.9	25	6.7	25	0	25	7.1	75	23.7	25	3.8	25	10.7	38.7	24/08/1962
19620825	237	26.9	25	9.7	25	0	25	7.2	75	23.7	25	3.5	25	9.9	29.1	25/08/1962
19620826	238	28.6	25	9.6	25	0	25	7.2	75	23.8	25	3.8	25	9.7	31.8	26/08/1962
19620827	239	30	25	12.4	25	0	25	7.2	75	23.9	25	3.7	25	8.7	25.7	27/08/1962
19620828	240	31.4	25	10.2	25	0	25	7.3	75	23.8	25	7.1	25	15.4	57.1	28/08/1962
19620829	241	31.9	25	12.8	25	0	25	7.2	75	23.7	25	7.9	25	16.7	53.5	29/08/1962
19620830	242	32.5	25	14.6	25	0	25	7.2	75	23.5	25	10.7	25	21.9	64.4	30/08/1962
19620831	243	31.2	25	16	25	0	25	7.3	75	24.3	25	5.5	25	12.1	30.3	31/08/1962
19620901	244	31.5	25	13	25	0	25	7.5	75	23.9	25	8.7	25	18.8	58.1	1/09/1962
19620902	245	31	25	15.8	25	0	25	7.6	75	24	25	10.4	25	23.2	58	2/09/1962
19620903	246	28.8	25	17.9	25	0	25	7.8	75	24.1	25	11	25	27.8	53.7	3/09/1962
19620904	247	30.5	25	16.3	25	0	25	7.8	75	24.2	25	9.5	25	21.8	51.3	4/09/1962
19620905	248	33.5	25	15.5	25	0	25	7.9	75	20.8	25	9.8	25	18.9	55.7	5/09/1962
19620906	249	29.4	25	20.9	25	0	25	8	75	13.7	25	8.3	25	20.2	33.6	6/09/1962
19620907	250	29.8	25	17.7	25	0	25	8.1	75	22.6	25	5.1	25	12.2	25.2	7/09/1962
19620908	251	27.8	25	12.9	25	0	25	8.2	75	25	25	4.9	25	13.1	33	8/09/1962
19620909	252	29	25	14.8	25	0	25	8.2	75	20.1	25	4.9	25	12.2	29.1	9/09/1962
19620910	253	27.7	25	15.6	25	0.1	25	8.3	75	10.3	25	17.2	25	46.3	97.1	10/09/1962
19620911	254	31.7	25	16.6	25	0	25	8.3	75	21.3	25	20.6	25	44.1	100	11/09/1962
19620912	255	33.5	25	17.6	25	0	25	8.4	75	23.4	25	17	25	32.9	84.5	12/09/1962
19620913	256	32.8	25	16.7	25	0	25	8.4	75	25.6	25	3.7	25	7.4	19.5	13/09/1962
19620914	257	33.9	25	12.9	25	0	25	8.6	75	25.9	25	5.1	25	9.6	34.3	14/09/1962
19620915	258	28.2	25	12.7	25	0	25	8.7	75	25.6	25	6	25	15.7	40.9	15/09/1962
19620916	259	28.8	25	12.9	25	0	25	8.8	75	26.1	25	5.9	25	14.9	39.7	16/09/1962
19620917	260	30.2	25	11.7	25	0	25	8.8	75	26.2	25	5.5	25	12.8	40	17/09/1962
19620918	261	30.6	25	13.4	25	0	25	8.8	75	25.1	25	5.5	25	12.5	35.8	18/09/1962
19620919	262	30.7	25	13.3	25	0	25	8.7	75	26.4	25	5	25	11.3	32.8	19/09/1962
19620920	263	31.1	25	14.1	25	0	25	8.8	75	24.4	25	6	25	13.3	37.3	20/09/1962
19620921	264	31.7	25	16.8	25	0	25	8.8	75	25.6	25	7.1	25	15.2	37.1	21/09/1962
19620922	265	33.3	25	14.7	25	0	25	8.8	75	26.7	25	5.9	25	11.5	35.3	22/09/1962
19620923	266	35.6	25	18.4	25	0	25	9	75	23	25	14.8	25	25.5	70	23/09/1962
19620924	267	34.5	25	19.9	25	0	25	9.2	75	24.2	25	8.6	25	15.7	37	24/09/1962
19620925	268	30.4	25	18.6	25	0	25	9.1	75	25.1	25	7.9	25	18.2	36.9	25/09/1962
19620926	269	30.9	25	13.8	25	0	25	9.2	75	25.9	25	7.7	25	17.2	48.8	26/09/1962
19620927	270	33.7	25	13.5	25	0	25	9.4	75	27	25	5.9	25	11.3	38.2	27/09/1962
19620928	271	32.4	25	13.9	25	0	25	9.5	75	27.4	25	6.1	25	12.5	38.4	28/09/1962
19620929	272	29.8	25	15.2	25	0	25	9.4	75	27.8	25	4.1	25	9.8	23.8	29/09/1962
19620930	273	31	25	11.2	25	0	25	9.4	75	27.6	25	3.9	25	8.7	29.3	30/09/1962
19621001	274	35.9	25	12.6	25	0	25	9.6	75	28	25	5	25	8.5	34.3	1/10/1962
19621002	275	38.9	25	15.4	25	0	25	9.7	75	27	25	5.1	25	7.3	29.2	2/10/1962
19621003	276	39.2	25	17.7	25	0	25	9.6	75	27.5	25	7.4	25	10.5	36.6	3/10/1962
19621004	277	40.1	25	21	25	0	25	9.6	75	27.3	25	10.9	25	14.7	43.8	4/10/1962
19621005	278	40.2	25	22.2	25	0	25	9.8	75	28.1	25	7.3	25	9.8	27.3	5/10/1962

19621006	279	39.5	25	22.5	25	0	25	9.9	75	26.9	25	12.9	25	18	47.3	6/10/1962
19621007	280	32	25	18.1	25	0	25	10.1	75	28.6	25	4.3	25	9	20.7	7/10/1962
19621008	281	35.5	25	18.3	25	0	25	10.1	75	28.1	25	2.3	25	4	10.9	8/10/1962
19621009	282	39.1	25	21.3	25	0	25	10.2	75	24.5	25	4.8	25	6.8	19	9/10/1962
19621010	283	36.3	25	21.5	25	0	25	10.4	75	26.2	25	7.7	25	12.7	30	10/10/1962
19621011	284	37.4	25	23.8	25	0	25	10.2	75	28	25	5	25	7.8	17	11/10/1962
19621012	285	38	25	21.5	25	0	25	10.2	75	27.6	25	12.2	25	18.4	47.6	12/10/1962
19621013	286	38.3	25	23.5	25	0	25	10.2	75	25.5	25	14.1	25	20.9	48.7	13/10/1962
19621014	287	36.2	25	23.2	25	0	25	10.3	75	27.4	25	14.2	25	23.6	50	14/10/1962
19621015	288	36.2	25	20.5	25	3.2	25	10.2	75	28.4	25	8.2	25	13.6	34	15/10/1962
19621016	289	37.9	25	19.7	25	0	25	10.3	75	28.5	25	6	25	9.1	26.2	16/10/1962
19621017	290	39.1	25	19.4	25	0	25	10.3	75	28.4	25	9.5	25	13.5	42.2	17/10/1962
19621018	291	38.6	25	18.4	25	0	25	10.4	75	27.2	25	12.6	25	18.4	59.6	18/10/1962
19621019	292	40.7	25	25.4	25	0	25	10.4	75	23.6	25	16.9	25	22.1	52.1	19/10/1962
19621020	293	39.2	25	26.5	25	0.1	25	10.4	75	26	25	23.1	25	32.7	66.7	20/10/1962
19621021	294	39	25	21	25	0	25	10.4	75	29	25	10.2	25	14.6	41	21/10/1962
19621022	295	40.9	25	23.6	25	0	25	10.4	75	22.4	25	10.5	25	13.6	36.1	22/10/1962
19621023	296	33.2	25	18.4	25	0	25	10.2	75	20.3	25	16.8	25	33	79.4	23/10/1962
19621024	297	26.1	25	16.5	25	9	25	10.3	75	18.8	25	10	25	29.6	53.3	24/10/1962
19621025	298	31.3	25	11.8	25	0	25	10.6	75	29.9	25	5.4	25	11.8	39	25/10/1962
19621026	299	35.4	25	19.9	25	0	25	10.9	75	28	25	6.5	25	11.3	28	26/10/1962
19621027	300	38	25	19.8	25	0	25	10.8	75	28.5	25	10.6	25	16	45.9	27/10/1962
19621028	301	38.2	25	21.8	25	0	25	10.8	75	24.8	25	22.5	25	33.6	86.2	28/10/1962
19621029	302	38.8	25	22.7	25	0	25	11	75	26.8	25	19.2	25	27.8	69.6	29/10/1962
19621030	303	37.7	25	20.6	25	0	25	10.9	75	30.2	25	6.5	25	10	26.8	30/10/1962
19621031	304	38.1	25	20.7	25	0	25	10.8	75	30.5	25	5	25	7.5	20.5	31/10/1962
19621101	305	39.9	25	22.7	25	0	25	11	75	28	25	7.6	25	10.4	27.6	1/11/1962
19621102	306	38.7	25	24.8	25	0	25	10.9	75	26.4	25	9.4	25	13.7	30	2/11/1962
19621103	307	30.2	25	23.1	25	0	25	10.7	75	18.4	25	12.9	25	30.1	45.7	3/11/1962
19621104	308	35	25	18.4	25	0	25	10.4	75	29.6	25	7	25	12.4	33.1	4/11/1962
19621105	309	37.4	25	16.6	25	0	25	10	75	30.5	25	2.9	25	4.5	15.4	5/11/1962
19621106	310	38.5	25	20.6	25	0	25	10.2	75	29.6	25	4.9	25	7.2	20.2	6/11/1962
19621107	311	38.9	25	22.6	25	0	25	10.2	75	26.3	25	16	25	23	58.4	7/11/1962
19621108	312	39.8	25	23.1	25	0	25	10.2	75	28.1	25	17.1	25	23.4	60.5	8/11/1962
19621109	313	42.3	25	24.6	25	0.5	25	10	75	26	25	20.1	25	24.1	65	9/11/1962
19621110	314	43.5	25	27	25	0	25	10.1	75	22.7	25	24.2	25	27.3	67.9	10/11/1962
19621111	315	38.2	25	27.6	25	0	25	9.8	75	27.3	25	11.1	25	16.6	30.1	11/11/1962
19621112	316	37.4	25	23.5	25	0	25	9.7	75	30	25	8.4	25	13.1	29	12/11/1962
19621113	317	38.2	25	19.3	25	0	25	9.9	75	30.8	25	8.8	25	13.1	39.3	13/11/1962
19621114	318	39.6	25	18.6	25	0	25	9.9	75	30.9	25	4.4	25	6.1	20.5	14/11/1962
19621115	319	42.3	25	17.8	25	0	25	10	75	31.2	25	3.1	25	3.7	15.2	15/11/1962
19621116	320	42.2	25	22.7	25	0	25	10	75	29.8	25	10.2	25	12.3	37	16/11/1962
19621117	321	43.6	25	27.9	25	0	25	10.1	75	24.9	25	17.2	25	19.3	45.8	17/11/1962
19621118	322	42.6	25	27.4	25	0	25	10	75	28.7	25	21.9	25	25.9	60	18/11/1962
19621119	323	42.7	25	25.5	25	0	25	10.1	75	27.9	25	14.3	25	16.8	43.8	19/11/1962
19621120	324	34.6	25	19.6	25	5.5	25	10.3	75	16.4	25	24.9	25	45.3	100	20/11/1962
19621121	325	33.9	25	20.9	25	3.8	25	10.5	75	23.6	25	7	25	13.2	28.3	21/11/1962
19621122	326	34.9	25	20.6	25	0	25	10.3	75	31.1	25	6.2	25	11.1	25.6	22/11/1962
19621123	327	37.6	25	20.9	25	0	25	10.3	75	26.7	25	11.4	25	17.6	46.1	23/11/1962
19621124	328	37.4	25	25.4	25	0	25	10.4	75	24	25	18	25	28.1	55.5	24/11/1962
19621125	329	38.8	25	25.6	25	0.1	25	10.2	75	28.1	25	5.5	25	8	16.8	25/11/1962
19621126	330	39.4	25	23.1	25	0	25	9.9	75	29.1	25	9.2	25	12.9	32.6	26/11/1962
19621127	331	38.6	25	25.1	25	0	25	10.1	75	21.3	25	11	25	16.1	34.5	27/11/1962
19621128	332	38.8	25	25.8	25	0	25	10.3	75	19.2	25	13.6	25	19.7	41	28/11/1962
19621129	333	39.5	25	27.8	25	0	25	10.3	75	17.7	25	16.8	25	23.4	45	29/11/1962
19621130	334	41.5	25	24.9	25	0	25	10.5	75	24.9	25	14.9	25	18.7	47.3	30/11/1962
19621201	335	40	25	24.2	25	0.1	25	10.8	75	27.1	25	20.3	25	27.5	67.2	1/12/1962
19621202	336	39	25	25.6	25	0.1	25	11.1	75	22.8	25	20.5	25	29.3	62.5	2/12/1962
19621203	337	38.8	25	23.5	25	2.4	25	11.1	75	25.9	25	14.7	25	21.2	50.8	3/12/1962
19621204	338	38.2	25	24.4	25	0	25	11.3	75	28.8	25	15	25	22.4	49.1	4/12/1962
19621205	339	37	25	24.6	25	0	25	11.1	75	30.8	25	7.6	25	12.1	24.6	5/12/1962
19621206	340	36.6	25	21.7	25	0	25	10.6	75	31.3	25	4.7	25	7.7	18.1	6/12/1962
19621207	341	36.5	25	19.5	25	0	25	9.8	75	31.6	25	5	25	8.2	22.1	7/12/1962
19621208	342	37.6	25	18.7	25	0	25	9.3	75	31.6	25	4.3	25	6.6	19.9	8/12/1962
19621209	343	39.3	25	20.6	25	0	25	9.2	75	31.7	25	4.4	25	6.2	18.1	9/12/1962
19621210	344	41.5	25	20.5	25	0	25	9.4	75	31.9	25	4.4	25	5.5	18.3	10/12/1962
19621211	345	42.6	25	23.1	25	0	25	9.3	75	31.4	25	3.5	25	4.1	12.4	11/12/1962
19621212	346	41.3	25	26.4	25	0	25	9.2	75	31.2	25	7.5	25	9.5	21.8	12/12/1962
19621213	347	40.6	25	22.8	25	0	25	9.4	75	31.3	25	3.1	25	4.1	11.2	13/12/1962
19621214	348	41	25	23.6	25	0	25	9.5	75	31.2	25	4.5	25	5.8	15.5	14/12/1962
19621215	349	40.8	25	26.4	25	0	25	9.2	75	30.7	25	9.8	25	12.7	28.5	15/12/1962
19621216	350	42.2	25	25.2	25	0	25	9.6	75	30	25	11	25	13.3	34.3	16/12/1962
19621217	351	42.1	25	23.9	25	0	25	9.7	75	27.3	25	22	25	26.7	74.2	17/12/1962
19621218	352	40.4	25	25.2	25	0	25	9.5	75	26.3	25	23.3	25	30.9	72.7	18/12/1962
19621219	353	38.2	25	22.5	25	7.7	25	9.5	75	26.6	25	23.6	25	35.2	86.6	19/12/1962
19621220	354	34.1	25	22.8	25	0.9	25	9.5	75	18.3	25	23.7	25	44.3	85.4	20/12/1962
19621221	355	32.2	25	21.6	25	12.4	25	9.6	75	21.5	25	24.8	25	51.6	96.2	21/12/1962
19621222	356	36.5	25	22.1	25	0	25	9.8	75	26.5	25	23.4	25	38.3	88	22/12/1962
19621223	357	37.1	25	22.4	25	0	25	9.7	75	25.6	25	24.8	25	39.3	91.6	23/12/1962
19621224	358	39.1	25	25.4	25	0	25	9.3	75	23.9	25	21.8	25	31	67.2	24/12/1962
19621225	359	37.4	25	24.1	25	1.7	25	8.9	75	22.7	25	20.7	25	32.3	69	25/12/1962
19621226	360	40.4	25	25	25	0	25	8.9	75	24.7	25	23.3	25	30.9	73.6	26/12/1962
19621227	361	39.3	25	24.6	25	0.9	25	8.5	75	24	25	18.				

19621228	362	35.8	25	21	25	13.6	25	8.3	75	24.5	25	25.8	25	43.9	100	28/12/1962
19621229	363	30	25	20.9	25	23	25	8.6	75	17.2	25	25	25	58.9	100	29/12/1962
19621230	364	37	25	22.3	25	1.2	25	8.9	75	26.2	25	26.5	25	42.2	98.5	30/12/1962
19621231	365	40.1	25	26.8	25	0	25	8.4	75	25.2	25	25.4	25	34.2	72.1	31/12/1962
19630101	1	38.3	25	25.3	25	0	25	8.7	75	28.9	25	21.9	25	32.5	67.9	1/01/1963
19630102	2	38.5	25	25.7	25	0	25	8.7	75	30.3	25	15.7	25	23.1	47.6	2/01/1963
19630103	3	41.8	25	27	25	0	25	8.5	75	28.8	25	24.4	25	30.1	68.5	3/01/1963
19630104	4	40.8	25	28.7	25	0	25	8.8	75	30.1	25	10.7	25	13.9	27.2	4/01/1963
19630105	5	40.8	25	25.4	25	0	25	8.6	75	28.4	25	12.5	25	16.2	38.5	5/01/1963
19630106	6	40.8	25	25.8	25	0	25	8.6	75	24.3	25	18.3	25	23.8	55.1	6/01/1963
19630107	7	41.6	25	26.5	25	0	25	8.6	75	26.5	25	7.6	25	9.5	22	7/01/1963
19630108	8	40.3	25	29.2	25	0	25	9	75	25.7	25	9.2	25	12.3	22.7	8/01/1963
19630109	9	40.1	25	25.8	25	0	25	9.1	75	29.8	25	14.8	25	20	44.6	9/01/1963
19630110	10	39.3	25	25.4	25	0	25	9.2	75	17.7	25	20.2	25	28.4	62.3	10/01/1963
19630111	11	36.2	25	26.5	25	0.4	25	9.2	75	16.5	25	24.6	25	40.9	71.1	11/01/1963
19630112	12	39.6	25	24.1	25	0	25	9.1	75	27.6	25	20.8	25	28.8	69.3	12/01/1963
19630113	13	41.5	25	26.9	25	0.1	25	9	75	24.2	25	23	25	28.8	64.9	13/01/1963
19630114	14	37.6	25	25.4	25	0.5	25	9.1	75	9.8	25	26.2	25	40.4	80.8	14/01/1963
19630115	15	34.3	25	22.9	25	33.5	25	9.1	75	13.7	25	26.3	25	48.6	94.2	15/01/1963
19630116	16	33.2	25	23.4	25	0.6	25	9.3	75	19	25	15.8	25	31.1	54.9	16/01/1963
19630117	17	34.2	25	21.7	25	0	25	9.4	75	19.1	25	12.7	25	23.6	48.9	17/01/1963
19630118	18	35.1	25	20.3	25	0	25	9.4	75	22.2	25	9.6	25	17	40.3	18/01/1963
19630119	19	38.1	25	22.7	25	0	25	9.2	75	28.1	25	17.7	25	26.6	64.2	19/01/1963
19630120	20	38.3	25	27	25	1.2	25	9.3	75	23.1	25	21.6	25	32.1	60.6	20/01/1963
19630121	21	37.2	25	26	25	0	25	9.3	75	28.9	25	17.8	25	28.1	53	21/01/1963
19630122	22	37.2	25	26.5	25	0	25	9.1	75	27.5	25	18.4	25	29	53.2	22/01/1963
19630123	23	37.2	25	26.6	25	0	25	9.1	75	25.6	25	19.3	25	30.4	55.4	23/01/1963
19630124	24	35.6	25	24.9	25	0	25	8.7	75	23.8	25	20.4	25	35.1	64.8	24/01/1963
19630125	25	34	25	24.7	25	0	25	8.7	75	12.4	25	21.8	25	41	70.1	25/01/1963
19630126	26	31.7	25	22.9	25	0	25	8.6	75	13	25	22.2	25	47.5	79.5	26/01/1963
19630127	27	34.9	25	23.8	25	0.3	25	8.8	75	17.1	25	25.3	25	45.2	85.8	27/01/1963
19630128	28	37.8	25	25.9	25	1.3	25	8.9	75	22.7	25	25.6	25	39.1	76.6	28/01/1963
19630129	29	31	25	23.6	25	45.8	25	9.3	75	8.2	25	26.5	25	59	91	29/01/1963
19630130	30	34.2	25	23.6	25	2.4	25	9.3	75	16.8	25	28.2	25	52.4	96.8	30/01/1963
19630131	31	35.9	25	22.3	25	19.4	25	9.2	75	15.5	25	29.5	25	49.9	100	31/01/1963
19630201	32	35.3	25	25.1	25	0.4	25	9.2	75	19	25	28.1	25	49.1	88.2	1/02/1963
19630202	33	36.3	25	25.1	25	0	25	9	75	21.2	25	28.5	25	47.2	89.5	2/02/1963
19630203	34	34.8	25	23.9	25	1.5	25	8.8	75	14.3	25	25.4	25	45.7	85.7	3/02/1963
19630204	35	33.4	25	21.7	25	9.9	25	8.4	75	20.9	25	25.8	25	50.2	99.4	4/02/1963
19630205	36	35.2	25	23.5	25	7.2	25	8.6	75	24.8	25	24.1	25	42.4	83.3	5/02/1963
19630206	37	36.9	25	22.9	25	0	25	8.7	75	26.3	25	19.9	25	31.9	71.3	6/02/1963
19630207	38	37.8	25	25.3	25	0	25	8.8	75	25.1	25	25.8	25	39.4	80	7/02/1963
19630208	39	37	25	26	25	0	25	8.9	75	16.4	25	27.7	25	44.1	82.4	8/02/1963
19630209	40	38.3	25	25.5	25	0	25	8.7	75	23	25	22	25	32.7	67.4	9/02/1963
19630210	41	37.3	25	26.1	25	0	25	8.5	75	20.5	25	25.8	25	40.4	76.3	10/02/1963
19630211	42	35	25	26.4	25	0.1	25	8.5	75	19.8	25	25.8	25	45.9	75	11/02/1963
19630212	43	37.1	25	22.3	25	0.2	25	8.3	75	22.6	25	25.7	25	40.7	95.5	12/02/1963
19630213	44	38.8	25	27.1	25	0	25	8	75	25.4	25	26.5	25	38.3	73.9	13/02/1963
19630214	45	34.6	25	23.2	25	2.4	25	8	75	14.9	25	27.7	25	50.4	97.4	14/02/1963
19630215	46	34.8	25	24	25	1.7	25	8	75	18.3	25	25.3	25	45.5	84.8	15/02/1963
19630216	47	36	25	23.2	25	3.9	25	8.1	75	11.9	25	26.3	25	44.3	92.5	16/02/1963
19630217	48	35.9	25	21.7	25	0	25	8.4	75	26.8	25	17.5	25	29.6	67.4	17/02/1963
19630218	49	35.6	25	22.2	25	3.3	25	8.7	75	25.2	25	24.1	25	41.5	90.1	18/02/1963
19630219	50	36.3	25	23.9	25	0	25	8.8	75	24.3	25	23.8	25	39.4	80.3	19/02/1963
19630220	51	37.5	25	25.1	25	0	25	8.9	75	25.6	25	23.2	25	36	72.8	20/02/1963
19630221	52	34.6	25	23.8	25	9.5	25	9.1	75	25.6	25	26	25	47.3	88.2	21/02/1963
19630222	53	34.5	25	24.3	25	0	25	8.9	75	22.7	25	22	25	40.2	72.4	22/02/1963
19630223	54	35.6	25	25.3	25	0.3	25	8.9	75	19.2	25	27.1	25	46.6	84.1	23/02/1963
19630224	55	38.3	25	25.5	25	0.1	25	9	75	24.6	25	24.5	25	36.4	75.1	24/02/1963
19630225	56	38.9	25	23.8	25	0	25	7.8	75	27.7	25	18.6	25	26.7	63.1	25/02/1963
19630226	57	37.3	25	24.3	25	0	25	7.3	75	23.8	25	24.5	25	38.4	80.7	26/02/1963
19630227	58	35.9	25	25.1	25	0	25	6.6	75	21.7	25	21.8	25	36.9	68.4	27/02/1963
19630228	59	37	25	25.5	25	0	25	8.4	75	14.6	25	21.5	25	34.3	65.9	28/02/1963
19630301	60	37.9	25	24	25	0	25	6.6	75	22.7	25	16.6	25	25.2	55.7	1/03/1963
19630302	61	38.3	25	25.4	25	0	25	6.3	75	25.7	25	18	25	26.7	55.5	2/03/1963
19630303	62	37.6	25	24.4	25	0	25	6.5	75	25.8	25	18.1	25	27.9	59.2	3/03/1963
19630304	63	37.5	25	23.3	25	0	25	6.8	75	25.1	25	15.4	25	23.9	53.9	4/03/1963
19630305	64	36.6	25	24.8	25	0	25	7	75	25.2	25	19.9	25	32.4	63.6	5/03/1963
19630306	65	38.1	25	26.1	25	0.1	25	7.1	75	23.7	25	16.6	25	24.9	49.1	6/03/1963
19630307	66	39	25	23.8	25	0.1	25	7.1	75	23.2	25	19.4	25	27.7	65.8	7/03/1963
19630308	67	38.8	25	26.6	25	0.8	25	7.3	75	20.2	25	12.5	25	18.1	35.9	8/03/1963
19630309	68	39.4	25	22.3	25	0	25	7.3	75	27	25	7.4	25	10.4	27.5	9/03/1963
19630310	69	39.8	25	23.8	25	0	25	7.5	75	24.7	25	13.4	25	18.4	45.5	10/03/1963
19630311	70	38.4	25	27.2	25	0.2	25	7.5	75	21.8	25	25.7	25	38	71.3	11/03/1963
19630312	71	37.1	25	22.6	25	3	25	7.7	75	23.3	25	23.5	25	37.2	85.7	12/03/1963
19630313	72	35.8	25	18.6	25	24.6	25	7.9	75	24	25	20.7	25	35.2	96.6	13/03/1963
19630314	73	37.6	25	23.8	25	0	25	8	75	25.1	25	21.8	25	33.6	74	14/03/1963
19630315	74	36.4	25	22.4	25	0	25	8	75	25.8	25	16.2	25	26.7	59.8	15/03/1963
19630316	75	35.8	25	24.9	25	0	25	8	75	25.1	25	18.1	25	30.8	57.5	16/03/1963
19630317	76	37.1	25	24.8	25	0	25	7.8	75	24	25	18.4	25	29.2	58.8	17/03/1963
19630318	77	38.4	25	24.4	25	0	25	7.8	75	24.1	25	19.7	25	29.1	64.5	18/03/1963
19630319	78	37	25	25.4	25	0	25	7.8	75	17.8	25	24	25	38.2	74	19/03/1963
19630320	79	31	25	21.8	25	4.8	25	7.9	75	7.1	25	23.2	25	51.6	88.9	20/03/196

19630321	80	30	25	22.4	25	0.1	25	7.9	75	21.7	25	23.5	25	55.4	86.8	21/03/1963
19630322	81	36.1	25	25	25	0	25	8.2	75	21.4	25	23.4	25	39.2	73.9	22/03/1963
19630323	82	37.9	25	24.7	25	0	25	8.3	75	21.7	25	23.6	25	35.8	75.9	23/03/1963
19630324	83	35.7	25	23.9	25	1.5	25	8.3	75	19.3	25	23.1	25	39.5	77.9	24/03/1963
19630325	84	35.6	25	23.4	25	0	25	8.1	75	22.7	25	22.1	25	38	76.8	25/03/1963
19630326	85	35.6	25	25.3	25	0.1	25	8.2	75	21.1	25	25.2	25	43.4	78.2	26/03/1963
19630327	86	35.9	25	25.6	25	0	25	8	75	15.2	25	21.6	25	36.6	65.8	27/03/1963
19630328	87	33.3	25	26	25	0	25	7.8	75	14.4	25	18.2	25	35.6	54.2	28/03/1963
19630329	88	30.9	25	24.5	25	0	25	7.9	75	10.8	25	22	25	49.3	71.6	29/03/1963
19630330	89	26.5	25	21.9	25	10.7	25	8	75	6.1	25	26.4	25	76.3	100	30/03/1963
19630331	90	25.8	25	19.7	25	4.4	25	7.7	75	7.6	25	22.1	25	66.5	96.3	31/03/1963
19630401	91	23.8	25	18.6	25	8.4	25	7.6	75	6.3	25	21.5	25	72.9	100	1/04/1963
19630402	92	28.2	25	19.5	25	1.9	25	7.6	75	6.1	25	22.1	25	57.8	97.5	2/04/1963
19630403	93	31.2	25	21.2	25	0.7	25	7.4	75	13.6	25	26.4	25	58.1	100	3/04/1963
19630404	94	31.1	25	22	25	0.1	25	7.5	75	9.4	25	26.4	25	58.4	99.9	4/04/1963
19630405	95	28.6	25	22.1	25	76.7	25	7.6	75	10	25	27.4	25	70	100	5/04/1963
19630406	96	30.1	25	22.5	25	2	25	7.8	75	12.2	25	25.1	25	58.8	92.1	6/04/1963
19630407	97	31	25	22	25	10.3	25	7.6	75	13	25	26.1	25	58.1	98.8	7/04/1963
19630408	98	30.6	25	22.7	25	0.6	25	7.5	75	9.9	25	24	25	54.7	87	8/04/1963
19630409	99	32	25	22.1	25	0	25	7.4	75	22	25	19.6	25	41.2	73.7	9/04/1963
19630410	100	32.4	25	22.4	25	0	25	7.5	75	21.8	25	18.8	25	38.7	69.4	10/04/1963
19630411	101	32.5	25	22.2	25	0	25	7.4	75	21.6	25	17.5	25	35.8	65.4	11/04/1963
19630412	102	31.7	25	21.8	25	0	25	7.4	75	17.7	25	18.2	25	38.9	69.7	12/04/1963
19630413	103	31	25	22.5	25	0	25	7.4	75	11.3	25	15.7	25	34.9	57.6	13/04/1963
19630414	104	31.2	25	21.6	25	0	25	7.4	75	16.8	25	15.5	25	34.1	60.1	14/04/1963
19630415	105	30	25	21	25	0	25	7.3	75	14.8	25	12.8	25	30.2	51.5	15/04/1963
19630416	106	30.6	25	21.8	25	0	25	7.5	75	15.8	25	15	25	34.2	57.5	16/04/1963
19630417	107	32	25	22	25	0	25	7.5	75	17.7	25	19.3	25	40.6	73	17/04/1963
19630418	108	30.9	25	21.7	25	0	25	7.4	75	18.8	25	18	25	40.3	69.4	18/04/1963
19630419	109	29.9	25	19.2	25	0	25	7.5	75	21.4	25	17.4	25	41.2	78.2	19/04/1963
19630420	110	30.6	25	20.3	25	0	25	7.2	75	18.8	25	17.1	25	38.9	71.8	20/04/1963
19630421	111	30	25	19.3	25	0	25	6.9	75	20.1	25	14	25	33	62.6	21/04/1963
19630422	112	29.8	25	19.3	25	0	25	6.5	75	22	25	11.5	25	27.4	51.4	22/04/1963
19630423	113	29.8	25	16.4	25	0	25	6.3	75	22.2	25	10.8	25	25.7	57.9	23/04/1963
19630424	114	30.3	25	15.3	25	0	25	6.2	75	22	25	10.7	25	24.8	61.6	24/04/1963
19630425	115	31.3	25	14.5	25	0	25	6.4	75	22.1	25	10.7	25	23.4	64.8	25/04/1963
19630426	116	29.5	25	15.9	25	0	25	6.4	75	21.9	25	8.8	25	21.3	48.7	26/04/1963
19630427	117	28.4	25	14.9	25	0	25	6.4	75	21.7	25	7.9	25	20.4	46.7	27/04/1963
19630428	118	28.5	25	12.1	25	0	25	6.6	75	21.5	25	8.6	25	22.1	61	28/04/1963
19630429	119	28.3	25	14	25	0	25	6.6	75	21.5	25	10	25	26	62.6	29/04/1963
19630430	120	27.7	25	12.9	25	0	25	6.6	75	21.3	25	10.1	25	27.2	67.9	30/04/1963
19630501	121	27.3	25	13.2	25	0	25	6.6	75	21.1	25	10.4	25	28.7	68.6	1/05/1963
19630502	122	26.9	25	15.1	25	0	25	6.5	75	21.2	25	9.5	25	26.8	55.4	2/05/1963
19630503	123	27.6	25	14	25	0	25	6.4	75	20.3	25	8.9	25	24.1	55.7	3/05/1963
19630504	124	28.6	25	14.4	25	0	25	6.3	75	20.1	25	8.1	25	20.7	49.4	4/05/1963
19630505	125	29.6	25	14.7	25	0	25	6.3	75	20.2	25	8.9	25	21.5	53.2	5/05/1963
19630506	126	26.9	25	15	25	0	25	6.3	75	20.6	25	8.3	25	23.4	48.7	6/05/1963
19630507	127	25.3	25	11.8	25	0	25	6.4	75	19.6	25	8.2	25	25.4	59.3	7/05/1963
19630508	128	25.8	25	9.4	25	0	25	6.4	75	20.6	25	8.1	25	24.4	68.7	8/05/1963
19630509	129	28.1	25	11.3	25	0	25	6.4	75	20.2	25	10.7	25	28.1	80	9/05/1963
19630510	130	30.1	25	14.1	25	0	25	6.2	75	19.5	25	13	25	30.5	80.9	10/05/1963
19630511	131	31.8	25	17.5	25	0	25	6.1	75	16.3	25	16.9	25	35.9	84.6	11/05/1963
19630512	132	32.5	25	20.4	25	0	25	6	75	15.8	25	16	25	32.7	66.8	12/05/1963
19630513	133	31.9	25	20.1	25	0	25	5.8	75	19.3	25	15.4	25	32.6	65.5	13/05/1963
19630514	134	31.7	25	18.4	25	0	25	5.8	75	19.3	25	16	25	34.2	75.6	14/05/1963
19630515	135	31.2	25	19.3	25	0	25	5.7	75	12.4	25	16.9	25	37.2	75.5	15/05/1963
19630516	136	31	25	19.6	25	0	25	5.8	75	12.4	25	16.2	25	36.1	71.1	16/05/1963
19630517	137	30.9	25	18.6	25	0	25	5.7	75	13.2	25	16.4	25	36.7	76.6	17/05/1963
19630518	138	30.9	25	19.6	25	0	25	5.5	75	16.4	25	18.3	25	41	80.3	18/05/1963
19630519	139	29	25	18.7	25	6.9	25	5.5	75	17.6	25	16.9	25	42.2	78.4	19/05/1963
19630520	140	24	25	13.8	25	0	25	5.4	75	19.3	25	8.9	25	29.8	56.4	20/05/1963
19630521	141	25.3	25	9.3	25	0	25	5.2	75	19.6	25	7.2	25	22.3	61.5	21/05/1963
19630522	142	27.1	25	11.6	25	0	25	5.3	75	19.5	25	6.2	25	17.3	45.4	22/05/1963
19630523	143	24.5	25	12.5	25	0	25	5.3	75	18.3	25	8.7	25	28.3	60.1	23/05/1963
19630524	144	23.3	25	11.4	25	0	25	5.3	75	17.2	25	6.4	25	22.4	47.5	24/05/1963
19630525	145	26.8	25	10.6	25	0	25	5.3	75	18.6	25	8.2	25	23.3	64.2	25/05/1963
19630526	146	29.4	25	10.8	25	0	25	5.2	75	19.1	25	8.1	25	19.8	62.6	26/05/1963
19630527	147	31.1	25	11.6	25	0	25	5.2	75	19.1	25	8.2	25	18.1	60.1	27/05/1963
19630528	148	32	25	11.8	25	0	25	5.2	75	18	25	8.9	25	18.7	64.3	28/05/1963
19630529	149	33.4	25	12.9	25	0	25	5.3	75	18.4	25	13.3	25	25.9	89.4	29/05/1963
19630530	150	32.9	25	15.4	25	0	25	5.2	75	14.8	25	12	25	24	68.6	30/05/1963
19630531	151	33.1	25	19.1	25	0	25	5.2	75	11.1	25	16.1	25	31.8	72.9	31/05/1963
19630601	152	33.9	25	19.8	25	0	25	5.1	75	17.5	25	16.3	25	30.8	70.6	1/06/1963
19630602	153	33.9	25	16	25	0	25	5	75	17.6	25	12.3	25	23.3	67.7	2/06/1963
19630603	154	34.6	25	18.2	25	0	25	5	75	15.9	25	13.6	25	24.7	65.1	3/06/1963
19630604	155	28.8	25	21.3	25	0	25	4.9	75	15.5	25	16.3	25	41.2	64.4	4/06/1963
19630605	156	24	25	11.9	25	0	25	5	75	17.8	25	9.8	25	32.9	70.4	5/06/1963
19630606	157	25.2	25	9.9	25	0	25	5.1	75	17.7	25	9.5	25	29.6	77.9	6/06/1963
19630607	158	30.3	25	10.9	25	0	25	5	75	17.4	25	9.9	25	22.9	76	7/06/1963
19630608	159	25.3	25	11.9	25	0	25	5	75	17.4	25	7.7	25	23.9	55.3	8/06/1963
19630609	160	26.6	25	9.9	25	0	25	5.1	75	17.7	25	8.7	25	25	71.4	9/06/1963
19630610	161	27.4	25	9.7	25	0	25	4.9	75	17.6	25	8.1	25	22.2	67.4	10/06/1963
19630611	162	28.3	25	11.4	25	0	25	4.9	75	16.8	25	9.8	25	25.5	72.8	11/06/1963

19630612	163	27.6	25	15.6	25	0	25	5	75	17.2	25	11.4	25	30.9	64.4	12/06/1963
19630613	164	26.7	25	16.5	25	0	25	4.8	75	17	25	12.2	25	34.8	65	13/06/1963
19630614	165	27.4	25	14.7	25	0	25	4.8	75	17.3	25	11.4	25	31.2	68.2	14/06/1963
19630615	166	27.7	25	14.1	25	0	25	4.8	75	17.2	25	11.1	25	29.9	69	15/06/1963
19630616	167	28.7	25	14.8	25	0	25	4.8	75	16.9	25	13.8	25	35.1	82	16/06/1963
19630617	168	27.6	25	14.5	25	0	25	4.8	75	17.2	25	12.1	25	32.8	73.3	17/06/1963
19630618	169	23	25	13.3	25	0	25	4.8	75	17.4	25	10.6	25	37.7	69.4	18/06/1963
19630619	170	20.9	25	8.8	25	0	25	4.9	75	18	25	6	25	24.3	53	19/06/1963
19630620	171	19	25	9.2	25	0	25	5	75	17.7	25	7.4	25	33.7	63.6	20/06/1963
19630621	172	19.7	25	6.2	25	0	25	5.1	75	17.6	25	6.9	25	30.1	72.8	21/06/1963
19630622	173	20.6	25	7.6	25	0	25	5.1	75	17.7	25	6.9	25	28.4	66.1	22/06/1963
19630623	174	21.4	25	6.7	25	0	25	5.2	75	17.9	25	5.5	25	21.6	56.1	23/06/1963
19630624	175	20.2	25	4.9	25	0	25	5.2	75	18.1	25	4.7	25	19.9	54.3	24/06/1963
19630625	176	20.4	25	3.8	25	0	25	5.1	75	17.8	25	4.9	25	20.5	61.1	25/06/1963
19630626	177	19.5	25	4.3	25	0	25	5.1	75	17.9	25	5.4	25	23.8	65	26/06/1963
19630627	178	20.1	25	4.4	25	0	25	5	75	18.1	25	6	25	25.5	71.8	27/06/1963
19630628	179	23	25	4.5	25	0	25	5	75	17.9	25	5.3	25	18.9	63	28/06/1963
19630629	180	24.9	25	7.9	25	0	25	5.1	75	17.6	25	7.6	25	24.1	71.4	29/06/1963
19630630	181	25.7	25	8.1	25	0	25	5.1	75	17.5	25	7.8	25	23.6	72.3	30/06/1963
19630701	182	26.3	25	8.9	25	0	25	4.9	75	18.5	25	7.2	25	21	63.2	1/07/1963
19630702	183	26.9	25	9.1	25	0	25	4.9	75	18.5	25	7	25	19.8	60.6	2/07/1963
19630703	184	27.1	25	10.7	25	0	25	5	75	17.9	25	8.4	25	23.4	65.3	3/07/1963
19630704	185	29.3	25	9	25	0	25	4.9	75	18.4	25	8	25	19.6	69.7	4/07/1963
19630705	186	28.4	25	9.3	25	0	25	4.9	75	18.4	25	8	25	20.7	68.3	5/07/1963
19630706	187	29.2	25	13.3	25	0	25	5	75	13.8	25	16.3	25	40.2	100	6/07/1963
19630707	188	24.5	25	11.5	25	0	25	5	75	18.1	25	8	25	26	59	7/07/1963
19630708	189	22.2	25	9.3	25	0	25	5.1	75	18.6	25	8.6	25	32.1	73.5	8/07/1963
19630709	190	20.8	25	6.6	25	0	25	5.1	75	18.6	25	7.4	25	30.1	76	9/07/1963
19630710	191	20.3	25	7.2	25	0	25	5.2	75	18.7	25	7.9	25	33.2	77.8	10/07/1963
19630711	192	20.4	25	4.5	25	0	25	5.1	75	19.1	25	6.6	25	27.6	78.4	11/07/1963
19630712	193	23.6	25	5.4	25	0	25	5.1	75	18.9	25	6	25	20.6	66.9	12/07/1963
19630713	194	24.6	25	7.4	25	0	25	5.1	75	19.3	25	5.9	25	19.1	57.3	13/07/1963
19630714	195	19.7	25	6.5	25	0	25	5.1	75	19.5	25	3.9	25	17	40.3	14/07/1963
19630715	196	24	25	3.7	25	0	25	5.1	75	19.4	25	3.9	25	13.1	49	15/07/1963
19630716	197	26.7	25	6.3	25	0	25	5.2	75	19.6	25	3.5	25	10	36.7	16/07/1963
19630717	198	24.9	25	6.9	25	0	25	5.3	75	19.4	25	5.2	25	16.5	52.3	17/07/1963
19630718	199	25.2	25	8.1	25	0	25	5.4	75	19.3	25	6	25	18.7	55.6	18/07/1963
19630719	200	27.9	25	8.1	25	0	25	5.5	75	19.3	25	5.8	25	15.4	53.7	19/07/1963
19630720	201	29.2	25	9.5	25	0	25	5.6	75	19.6	25	6.6	25	16.3	55.6	20/07/1963
19630721	202	31	25	9.2	25	0	25	5.6	75	19.7	25	6.4	25	14.2	55	21/07/1963
19630722	203	23.9	25	12.3	25	0	25	5.6	75	19.7	25	6.2	25	20.9	43.4	22/07/1963
19630723	204	21	25	9	25	0	25	5.6	75	19.9	25	6.1	25	24.5	53.2	23/07/1963
19630724	205	22	25	7.6	25	0	25	5.5	75	19.9	25	5.5	25	20.8	52.7	24/07/1963
19630725	206	23	25	8.4	25	0	25	5.6	75	20	25	5.2	25	18.5	47.2	25/07/1963
19630726	207	27	25	8.3	25	0	25	5.6	75	20	25	8.1	25	22.7	74	26/07/1963
19630727	208	27.9	25	11.5	25	0	25	5.7	75	20	25	9.3	25	24.8	68.6	27/07/1963
19630728	209	30.1	25	10.9	25	0	25	5.7	75	19.9	25	8.9	25	20.9	68.3	28/07/1963
19630729	210	24.3	25	11.5	25	0	25	5.7	75	20.6	25	5.1	25	16.8	37.6	29/07/1963
19630730	211	22.9	25	7.9	25	0	25	5.7	75	20.6	25	5.3	25	19	49.8	30/07/1963
19630731	212	25.1	25	8.9	25	0	25	5.7	75	20.8	25	3.9	25	12.2	34.2	31/07/1963
19630801	213	26.2	25	12.8	25	0	25	5.8	75	16.8	25	4.9	25	14.4	33.2	1/08/1963
19630802	214	27.3	25	14.7	25	0	25	5.8	75	18.7	25	4.1	25	11.3	24.5	2/08/1963
19630803	215	28.1	25	10.5	25	0	25	5.9	75	21.1	25	4.5	25	11.8	35.5	3/08/1963
19630804	216	29.9	25	10.4	25	0	25	6	75	21.1	25	4.6	25	10.9	36.5	4/08/1963
19630805	217	30.2	25	11.5	25	0	25	6	75	21.1	25	5.7	25	13.3	42	5/08/1963
19630806	218	28.8	25	13.3	25	0	25	6.1	75	21.2	25	4.6	25	11.6	30.1	6/08/1963
19630807	219	27.1	25	11.3	25	0	25	6.2	75	21.1	25	6.7	25	18.7	50.1	7/08/1963
19630808	220	23	25	9.8	25	0	25	6.3	75	21.6	25	5	25	17.8	41.3	8/08/1963
19630809	221	22	25	7.1	25	0	25	6.4	75	21.6	25	4.8	25	18.2	47.6	9/08/1963
19630810	222	23.2	25	9.6	25	0	25	6.4	75	13.5	25	9.3	25	32.7	77.9	10/08/1963
19630811	223	22.6	25	14.4	25	0	25	6.5	75	11	25	14	25	51.1	85.4	11/08/1963
19630812	224	25	25	12.7	25	0	25	6.6	75	15.5	25	12.3	25	38.8	83.8	12/08/1963
19630813	225	27.4	25	12.6	25	0	25	6.6	75	20.9	25	11.2	25	30.7	76.8	13/08/1963
19630814	226	29.9	25	11.9	25	0	25	6.6	75	20.9	25	10.4	25	24.7	74.7	14/08/1963
19630815	227	29.4	25	15.4	25	0	25	6.7	75	21.3	25	9.9	25	24.2	56.6	15/08/1963
19630816	228	24.4	25	10.8	25	0	25	6.6	75	22.5	25	5.6	25	18.3	43.3	16/08/1963
19630817	229	27.7	25	8.4	25	0	25	6.6	75	22.5	25	5	25	13.5	45.4	17/08/1963
19630818	230	30	25	10.2	25	0	25	6.7	75	22.4	25	5.3	25	12.5	42.6	18/08/1963
19630819	231	30.6	25	10.8	25	0	25	6.7	75	22.4	25	5.7	25	13	44	19/08/1963
19630820	232	31.1	25	10.5	25	0	25	6.8	75	22.7	25	4.9	25	10.8	38.6	20/08/1963
19630821	233	31.3	25	13.5	25	0	25	6.9	75	22.4	25	9.5	25	20.8	61.4	21/08/1963
19630822	234	32	25	13.4	25	0	25	6.9	75	21.2	25	11.2	25	23.6	72.9	22/08/1963
19630823	235	32.1	25	14	25	0	25	6.9	75	22.3	25	10.7	25	22.4	67	23/08/1963
19630824	236	32.4	25	14.8	25	0	25	7.1	75	22.3	25	10.8	25	22.2	64.2	24/08/1963
19630825	237	32.6	25	16.9	25	0	25	7.2	75	21	25	14.4	25	29.3	74.8	25/08/1963
19630826	238	32.3	25	17.1	25	0	25	7.2	75	21.6	25	9.2	25	19	47.2	26/08/1963
19630827	239	34	25	17.8	25	0	25	7.2	75	18.9	25	11.5	25	21.6	56.5	27/08/1963
19630828	240	33.2	25	20	25	0	25	7.3	75	23.1	25	11.3	25	22.2	48.4	28/08/1963
19630829	241	24.4	25	13	25	0	25	7.2	75	23.6	25	9.2	25	30.1	61.5	29/08/1963
19630830	242	25	25	9.9	25	0	25	7.2	75	23.8	25	10.2	25	32.2	83.7	30/08/1963
19630831	243	25.2	25	10.5	25	0	25	7.3	75	24.2	25	5.4	25	16.8	42.6	31/08/1963
19630901	244	25.4	25	9	25	0	25	7.5	75	24.3	25	5.5	25	17	47.9	1/09/1963
19630902	245	26.9	25	8.1	25	0	25	7.6	75	24.5	25	5.5	25	15.5	51	2/09/1963

19630903	246	29.5	25	10.5	25	0	25	7.8	75	24.6	25	6.8	25	16.5	53.6	3/09/1963
19630904	247	32	25	12.2	25	0	25	7.8	75	24.6	25	5.6	25	11.8	39.4	4/09/1963
19630905	248	30.9	25	12.1	25	0	25	7.9	75	24.6	25	7.9	25	17.7	56	5/09/1963
19630906	249	30.5	25	11.2	25	0	25	8	75	24.9	25	5.4	25	12.4	40.6	6/09/1963
19630907	250	28.8	25	11.4	25	0	25	8.1	75	24.9	25	6.5	25	16.4	48.3	7/09/1963
19630908	251	26.6	25	12	25	0	25	8.2	75	25.1	25	6.3	25	18.1	44.9	8/09/1963
19630909	252	27	25	10.5	25	0	25	8.2	75	25.2	25	7.3	25	20.5	57.5	9/09/1963
19630910	253	29.8	25	11.4	25	0	25	8.3	75	25.4	25	6.5	25	15.5	48.3	10/09/1963
19630911	254	33.2	25	11.1	25	0	25	8.3	75	25.4	25	6.7	25	13.2	50.7	11/09/1963
19630912	255	34.4	25	13.5	25	0	25	8.4	75	25.2	25	9.7	25	17.8	62.7	12/09/1963
19630913	256	33.7	25	14.9	25	0	25	8.4	75	25.3	25	8.2	25	15.7	48.4	13/09/1963
19630914	257	35.3	25	15.7	25	0	25	8.6	75	25.3	25	8.7	25	15.2	48.8	14/09/1963
19630915	258	36.3	25	16.1	25	0	25	8.7	75	25.6	25	10.3	25	17.1	56.3	15/09/1963
19630916	259	38.1	25	16.1	25	0	25	8.8	75	24.4	25	11.9	25	17.9	65.1	16/09/1963
19630917	260	32.4	25	17.2	25	0	25	8.8	75	26	25	7.5	25	15.4	38.2	17/09/1963
19630918	261	32.4	25	13.3	25	0	25	8.8	75	26.2	25	6.3	25	13	41.3	18/09/1963
19630919	262	31.8	25	13.2	25	0	25	8.7	75	26.5	25	5.6	25	11.9	36.9	19/09/1963
19630920	263	34.4	25	15.7	25	0	25	8.8	75	25.9	25	9.7	25	17.8	54.4	20/09/1963
19630921	264	33.9	25	18.6	25	0	25	8.8	75	26.2	25	8.9	25	16.8	41.6	21/09/1963
19630922	265	33	25	16.4	25	0	25	8.8	75	26.4	25	9.5	25	18.9	51	22/09/1963
19630923	266	34.5	25	16.5	25	0	25	9	75	26.4	25	9.4	25	17.2	50.1	23/09/1963
19630924	267	30.7	25	16.6	25	0	25	9.2	75	26.6	25	8.1	25	18.3	42.9	24/09/1963
19630925	268	30.7	25	15.7	25	0	25	9.1	75	26.7	25	7.5	25	17	42.1	25/09/1963
19630926	269	33.4	25	17.3	25	0	25	9.2	75	26.4	25	6.5	25	12.6	32.9	26/09/1963
19630927	270	34.3	25	17.1	25	0	25	9.4	75	26.6	25	6.1	25	11.3	31.3	27/09/1963
19630928	271	34.8	25	17.9	25	0	25	9.5	75	26.6	25	6.9	25	12.4	33.7	28/09/1963
19630929	272	35.1	25	20	25	0	25	9.4	75	24.9	25	13.5	25	23.9	57.8	29/09/1963
19630930	273	34.7	25	23.3	25	0	25	9.4	75	25	25	11.5	25	20.8	40.2	30/09/1963
19631001	274	33.2	25	20.5	25	0	25	9.6	75	27	25	7.9	25	15.5	32.8	1/10/1963
19631002	275	32.4	25	18.9	25	0	25	9.7	75	27.6	25	5	25	10.3	22.9	2/10/1963
19631003	276	32.5	25	15.5	25	0	25	9.6	75	27.6	25	7.5	25	15.3	42.6	3/10/1963
19631004	277	32.9	25	19.1	25	0	25	9.6	75	24.3	25	6.7	25	13.4	30.3	4/10/1963
19631005	278	33.3	25	19.3	25	0	25	9.8	75	20.9	25	11.4	25	22.3	50.9	5/10/1963
19631006	279	33.2	25	20.8	25	0	25	9.9	75	26.4	25	12.1	25	23.8	49.3	6/10/1963
19631007	280	32.9	25	19.5	25	0	25	10.1	75	27.5	25	10.5	25	21	46.3	7/10/1963
19631008	281	32.7	25	19	25	0	25	10.1	75	26.8	25	11.3	25	22.8	51.5	8/10/1963
19631009	282	32.1	25	18.4	25	0	25	10.2	75	25.4	25	9.5	25	19.9	44.9	9/10/1963
19631010	283	31.8	25	20.9	25	0	25	10.4	75	25.1	25	13.7	25	29.1	55.5	10/10/1963
19631011	284	33.3	25	20.6	25	0	25	10.2	75	25.2	25	13.7	25	26.8	56.5	11/10/1963
19631012	285	32.9	25	19.8	25	0	25	10.2	75	25.5	25	14	25	28	60.7	12/10/1963
19631013	286	33.6	25	20.2	25	0	25	10.2	75	28.3	25	10.3	25	19.8	43.5	13/10/1963
19631014	287	33.8	25	18.8	25	0	25	10.3	75	27.5	25	10.6	25	20.1	48.9	14/10/1963
19631015	288	31.6	25	18.8	25	0	25	10.2	75	29.2	25	4.4	25	9.5	20.3	15/10/1963
19631016	289	32.9	25	15.3	25	0	25	10.3	75	28.7	25	5.7	25	11.4	32.8	16/10/1963
19631017	290	32.2	25	20	25	0	25	10.3	75	27.4	25	11.1	25	23.1	47.5	17/10/1963
19631018	291	32.3	25	19.2	25	0	25	10.4	75	28.7	25	12.1	25	25	54.4	18/10/1963
19631019	292	33.1	25	19.5	25	0	25	10.4	75	28.9	25	9.9	25	19.6	43.7	19/10/1963
19631020	293	33.9	25	19.3	25	0	25	10.4	75	28.6	25	10.7	25	20.2	47.8	20/10/1963
19631021	294	35.6	25	21.4	25	0	25	10.4	75	28.8	25	12.2	25	21	47.9	21/10/1963
19631022	295	36.7	25	21.8	25	0	25	10.4	75	28.6	25	11.2	25	18.1	42.9	22/10/1963
19631023	296	37.5	25	20.1	25	0	25	10.2	75	28.9	25	10.5	25	16.3	44.7	23/10/1963
19631024	297	38.1	25	21	25	0	25	10.3	75	29.2	25	10.9	25	16.4	43.8	24/10/1963
19631025	298	38.3	25	20	25	0	25	10.6	75	28.4	25	17.7	25	26.3	75.7	25/10/1963
19631026	299	36	25	22.4	25	0	25	10.9	75	19.3	25	18	25	30.3	66.5	26/10/1963
19631027	300	29	25	21.5	25	1.5	25	10.8	75	10.5	25	21.3	25	53.2	83.1	27/10/1963
19631028	301	32.8	25	19.1	25	2.6	25	10.8	75	24	25	20.4	25	41	92.3	28/10/1963
19631029	302	34.2	25	23.6	25	0	25	11	75	18.5	25	14.1	25	26.2	48.4	29/10/1963
19631030	303	37.3	25	17.6	25	0	25	10.9	75	29.7	25	6.7	25	10.5	33.3	30/10/1963
19631031	304	39.9	25	20.2	25	0	25	10.8	75	29.3	25	10.2	25	13.9	43.1	31/10/1963
19631101	305	40.6	25	21.2	25	0	25	11	75	26	25	11.6	25	15.2	46.1	1/11/1963
19631102	306	41	25	26.7	25	0	25	10.9	75	20.5	25	17.7	25	22.8	50.5	2/11/1963
19631103	307	38.7	25	26.8	25	0.2	25	10.7	75	25.5	25	20.3	25	29.5	57.6	3/11/1963
19631104	308	38.8	25	23.2	25	0	25	10.4	75	25.2	25	10.1	25	14.6	35.5	4/11/1963
19631105	309	38.1	25	20	25	0	25	10	75	29.2	25	11	25	16.5	47.1	5/11/1963
19631106	310	40.1	25	19.2	25	0	25	10.2	75	30.3	25	10.3	25	13.9	46.3	6/11/1963
19631107	311	39.3	25	22.4	25	0	25	10.2	75	28.4	25	14.1	25	19.8	52.1	7/11/1963
19631108	312	35.4	25	22.2	25	0	25	10.2	75	27.3	25	7.6	25	13.2	28.4	8/11/1963
19631109	313	36	25	21.8	25	0	25	10	75	30.7	25	6.6	25	11.1	25.3	9/11/1963
19631110	314	37.7	25	20	25	0	25	10.1	75	29.8	25	7.8	25	12	33.4	10/11/1963
19631111	315	36.6	25	21.4	25	0	25	9.8	75	19.2	25	8.9	25	14.5	34.9	11/11/1963
19631112	316	39.3	25	19.5	25	0	25	9.7	75	29.9	25	12.8	25	18	56.5	12/11/1963
19631113	317	39.9	25	23.8	25	0	25	9.9	75	27.9	25	20	25	27.3	67.9	13/11/1963
19631114	318	39.1	25	25	25	0.2	25	9.9	75	23.3	25	12.1	25	17.2	38.2	14/11/1963
19631115	319	34.4	25	21.7	25	7.4	25	10	75	28.1	25	9.5	25	17.5	36.6	15/11/1963
19631116	320	32	25	16.5	25	0	25	10	75	29.9	25	9	25	18.9	48	16/11/1963
19631117	321	33.9	25	17	25	0	25	10.1	75	30.1	25	9.7	25	18.3	50.1	17/11/1963
19631118	322	35.4	25	19.3	25	0	25	10	75	30.2	25	13.2	25	23	59	18/11/1963
19631119	323	35.8	25	22.3	25	0	25	10.1	75	29.6	25	16.4	25	27.9	60.9	19/11/1963
19631120	324	36.1	25	24.9	25	0	25	10.3	75	25.4	25	14.9	25	24.9	47.3	20/11/1963
19631121	325	36.4	25	23.8	25	0	25	10.5	75	28.6	25	14.6	25	24	49.5	21/11/1963
19631122	326	36.4	25	23.4	25	0	25	10.3	75	29.6	25	14.9	25	24.5	51.8	22/11/1963
19631123	327	38.1	25	23.7	25	0	25	10.3	75	30.5	25	11.2	25	16.8	38.2	23/11/1963
19631124	328	39.8	25	22.5	25	0	25	10.4	75	30.4						

19631125	329	42.8	25	23.3	25	0	25	10.2	75	28.5	25	16.8	25	19.6	58.7	25/11/1963
19631126	330	42.1	25	24.4	25	0	25	9.9	75	31.2	25	3.7	25	4.5	12.1	26/11/1963
19631127	331	42.2	25	22.7	25	0	25	10.1	75	30.9	25	6.6	25	8	23.9	27/11/1963
19631128	332	41.8	25	24.2	25	0	25	10.3	75	28.6	25	21.1	25	26	69.9	28/11/1963
19631129	333	38.3	25	26.1	25	0	25	10.3	75	22.3	25	19.7	25	29.3	58.3	29/11/1963
19631130	334	36.2	25	22.9	25	0	25	10.5	75	22.8	25	10	25	16.6	35.8	30/11/1963
19631201	335	37.5	25	25.3	25	0	25	10.8	75	28.4	25	8.8	25	13.6	27.3	1/12/1963
19631202	336	36.6	25	27	25	1.1	25	11.1	75	19.4	25	21.5	25	35	60.3	2/12/1963
19631203	337	34.5	25	22.2	25	2.8	25	11.1	75	16.7	25	24.7	25	45.2	92.3	3/12/1963
19631204	338	36.8	25	24.9	25	0.1	25	11.3	75	20.8	25	23.1	25	37.2	73.4	4/12/1963
19631205	339	38.3	25	22.9	25	1.6	25	11.1	75	23.2	25	22.5	25	33.4	80.6	5/12/1963
19631206	340	38.9	25	25	25	0	25	10.6	75	28	25	20.3	25	29.2	64.1	6/12/1963
19631207	341	40.7	25	26.8	25	0	25	9.8	75	27.1	25	19.7	25	25.7	55.9	7/12/1963
19631208	342	35.4	25	21.9	25	0	25	9.3	75	31.1	25	8	25	13.9	30.5	8/12/1963
19631209	343	34.4	25	19.9	25	0	25	9.2	75	31.2	25	7.8	25	14.3	33.6	9/12/1963
19631210	344	36.7	25	19.6	25	0	25	9.4	75	31.2	25	9.6	25	15.5	42.1	10/12/1963
19631211	345	37.8	25	21.8	25	0	25	9.3	75	31.1	25	9.9	25	15.1	37.9	11/12/1963
19631212	346	39.4	25	19.3	25	0	25	9.2	75	31	25	10.5	25	14.7	46.9	12/12/1963
19631213	347	41.2	25	22.4	25	0	25	9.4	75	30.5	25	15.2	25	19.3	56.1	13/12/1963
19631214	348	41.6	25	24.7	25	0	25	9.5	75	30.8	25	11	25	13.7	35.4	14/12/1963
19631215	349	41.8	25	24.4	25	0	25	9.2	75	30.1	25	17	25	20.9	55.6	15/12/1963
19631216	350	42.7	25	26.4	25	0	25	9.6	75	27.4	25	19.8	25	23.3	57.5	16/12/1963
19631217	351	40.8	25	28.7	25	0	25	9.7	75	24.8	25	26	25	33.8	66.1	17/12/1963
19631218	352	39.6	25	23.1	25	0.2	25	9.5	75	28.2	25	7.9	25	10.9	28	18/12/1963
19631219	353	40.4	25	23.2	25	0	25	9.5	75	30.3	25	5.2	25	6.9	18.3	19/12/1963
19631220	354	41.4	25	23.8	25	0	25	9.5	75	29.3	25	15.9	25	20	53.9	20/12/1963
19631221	355	37.1	25	24.9	25	0	25	9.6	75	24	25	20.9	25	33.1	66.4	21/12/1963
19631222	356	36.5	25	23.6	25	0	25	9.8	75	23.6	25	16.8	25	27.5	57.7	22/12/1963
19631223	357	38.3	25	24	25	0	25	9.7	75	26	25	17	25	25.2	57	23/12/1963
19631224	358	39.7	25	26.2	25	0	25	9.3	75	26.4	25	18.6	25	25.6	54.7	24/12/1963
19631225	359	41.3	25	26.4	25	0	25	8.9	75	27.3	25	19.5	25	24.7	56.7	25/12/1963
19631226	360	41.2	25	27.8	25	0	25	8.9	75	22	25	23	25	29.3	61.6	26/12/1963
19631227	361	42.7	25	25.8	25	0.2	25	8.5	75	27.4	25	20.7	25	24.3	62.3	27/12/1963
19631228	362	42.8	25	27.5	25	0	25	8.3	75	24.9	25	24.4	25	28.5	66.5	28/12/1963
19631229	363	42.2	25	29.7	25	0	25	8.6	75	24.4	25	24.5	25	29.6	58.8	29/12/1963
19631230	364	43.6	25	29.3	25	0.6	25	8.9	75	25.4	25	24.7	25	27.7	60.6	30/12/1963
19631231	365	42.3	25	29.5	25	0	25	8.4	75	21.9	25	19	25	22.8	46.1	31/12/1963
19640101	1	38.7	25	25.4	25	1	25	8.7	75	22.1	25	26	25	37.8	80.2	1/01/1964
19640102	2	37.8	25	23.5	25	0	25	8.7	75	14.8	25	21.4	25	32.6	73.9	2/01/1964
19640103	3	41.5	25	26.3	25	0.5	25	8.5	75	23.3	25	20.9	25	26.2	61.1	3/01/1964
19640104	4	39.3	25	25.5	25	0	25	8.8	75	18.2	25	27.2	25	38.3	83.4	4/01/1964
19640105	5	37.5	25	26.6	25	0	25	8.6	75	18.8	25	26.7	25	41.4	76.7	5/01/1964
19640106	6	38.6	25	24.6	25	0.3	25	8.6	75	28.3	25	23	25	33.6	74.4	6/01/1964
19640107	7	39.2	25	26.6	25	0	25	8.6	75	29.2	25	23.5	25	33.2	67.5	7/01/1964
19640108	8	40	25	23.4	25	0	25	9	75	29	25	16.7	25	22.6	58	8/01/1964
19640109	9	40.3	25	26.5	25	0	25	9.1	75	26.8	25	24	25	32	69.3	9/01/1964
19640110	10	38.4	25	29.2	25	0	25	9.2	75	16.6	25	25	25	36.9	61.7	10/01/1964
19640111	11	39.3	25	28.5	25	0	25	9.2	75	21.6	25	24.6	25	34.6	63.2	11/01/1964
19640112	12	33	25	24.2	25	0.3	25	9.1	75	7.9	25	25.2	25	50.1	83.5	12/01/1964
19640113	13	31	25	23.1	25	15.5	25	9	75	7.4	25	26.7	25	59.4	94.5	13/01/1964
19640114	14	26	25	22.2	25	11.8	25	9.1	75	7.5	25	27.8	25	82.7	100	14/01/1964
19640115	15	28.9	25	19.1	25	17.7	25	9.1	75	10.1	25	18.5	25	46.5	83.7	15/01/1964
19640116	16	33.6	25	19.1	25	0	25	9.3	75	28.7	25	17.6	25	33.8	79.6	16/01/1964
19640117	17	36.6	25	22.1	25	0	25	9.4	75	24.7	25	12.6	25	20.5	47.4	17/01/1964
19640118	18	36.7	25	24.9	25	0	25	9.4	75	23.3	25	26.1	25	42.3	82.9	18/01/1964
19640119	19	38.7	25	25.7	25	0	25	9.2	75	19.2	25	24.4	25	35.5	73.9	19/01/1964
19640120	20	36.8	25	21.2	25	7.2	25	9.3	75	17.9	25	19	25	30.6	75.5	20/01/1964
19640121	21	38.5	25	24.4	25	0	25	9.3	75	27.3	25	12.7	25	18.7	41.6	21/01/1964
19640122	22	39	25	25.6	25	0	25	9.1	75	27.1	25	22	25	31.5	67	22/01/1964
19640123	23	38.7	25	25.9	25	0.3	25	9.1	75	25.8	25	23.8	25	34.6	71.2	23/01/1964
19640124	24	38.1	25	26.1	25	1.3	25	8.7	75	25.6	25	25.9	25	38.9	76.6	24/01/1964
19640125	25	38.1	25	23.6	25	0	25	8.7	75	22.1	25	22.2	25	33.3	76.2	25/01/1964
19640126	26	35.9	25	23.9	25	4.9	25	8.6	75	24.3	25	26.2	25	44.3	88.4	26/01/1964
19640127	27	37.8	25	25.7	25	0	25	8.8	75	27.2	25	21.5	25	32.8	65.1	27/01/1964
19640128	28	39.1	25	26.1	25	0	25	8.9	75	26.6	25	21.5	25	30.6	63.6	28/01/1964
19640129	29	39	25	25.8	25	0	25	9.3	75	26.1	25	22.5	25	32.2	67.8	29/01/1964
19640130	30	38.8	25	25.1	25	0	25	9.3	75	25.2	25	24.5	25	35.4	76.9	30/01/1964
19640131	31	38.9	25	27	25	0.1	25	9.2	75	26.6	25	22.2	25	31.9	62.3	31/01/1964
19640201	32	37.9	25	26	25	0.1	25	9.2	75	23	25	21.2	25	32.2	63.1	1/02/1964
19640202	33	38.1	25	27.3	25	0	25	9	75	21.4	25	20.9	25	31.4	57.6	2/02/1964
19640203	34	37.2	25	24.1	25	4.5	25	8.8	75	24.1	25	23.8	25	37.5	79.3	3/02/1964
19640204	35	35.6	25	26.3	25	0	25	8.4	75	17.5	25	22.3	25	38.4	65.2	4/02/1964
19640205	36	31.3	25	24.9	25	0.3	25	8.6	75	8.5	25	25.8	25	56.5	82	5/02/1964
19640206	37	26.4	25	23.8	25	25.5	25	8.7	75	7.4	25	26.2	25	76.1	88.9	6/02/1964
19640207	38	34.5	25	24	25	119.8	25	8.8	75	7.9	25	29.6	25	54.1	99.2	7/02/1964
19640208	39	27.8	25	21.8	25	95.9	25	8.9	75	7.2	25	26	25	69.6	99.6	8/02/1964
19640209	40	32.4	25	21.9	25	8.3	25	8.7	75	13.8	25	17.9	25	36.8	68.1	9/02/1964
19640210	41	34.3	25	23	25	1.8	25	8.5	75	25.7	25	24.8	25	45.8	88.3	10/02/1964
19640211	42	35	25	21.1	25	0	25	8.5	75	29.5	25	11.7	25	20.8	46.8	11/02/1964
19640212	43	35.8	25	20.4	25	0	25	8.3	75	29.4	25	12.7	25	21.6	53	12/02/1964
19640213	44	37.4	25	20.7	25	0	25	8	75	29	25	15	25	23.4	61.5	13/02/1964
19640214	45	38.5	25	20.7	25	0	25	8	75	28.4	25	20.6	25	30.3	84.4	14/02/1964
19640215	46	39.2	25	21.7	25	0	25	8	75	27.8	25	23.3	25			

19640216	47	38.2	25	24.8	25	0	25	8.1	75	28.5	25	13.9	25	20.8	44.4	16/02/1964
19640217	48	36.2	25	24.8	25	0	25	8.4	75	27.6	25	10.1	25	16.8	32.3	17/02/1964
19640218	49	35	25	23	25	0	25	8.7	75	29.4	25	9.8	25	17.4	34.9	18/02/1964
19640219	50	34.5	25	18	25	0	25	8.8	75	29.4	25	7.5	25	13.7	36.4	19/02/1964
19640220	51	38.2	25	21.6	25	0	25	8.9	75	28.1	25	10.7	25	16	41.5	20/02/1964
19640221	52	37.7	25	24	25	0	25	9.1	75	25.2	25	21.6	25	33.1	72.4	21/02/1964
19640222	53	38	25	26	25	0.2	25	8.9	75	24.1	25	22.1	25	33.4	65.8	22/02/1964
19640223	54	37.9	25	25.7	25	0	25	8.9	75	27.2	25	11.7	25	17.8	35.4	23/02/1964
19640224	55	34.1	25	23.1	25	0	25	9	75	28.6	25	7.3	25	13.6	25.8	24/02/1964
19640225	56	34.2	25	18.2	25	0	25	7.8	75	28.9	25	7.4	25	13.8	35.4	25/02/1964
19640226	57	37.1	25	19.5	25	0	25	7.3	75	28.2	25	9.3	25	14.7	41	26/02/1964
19640227	58	37.4	25	21.2	25	0	25	6.6	75	27.8	25	10.6	25	16.5	42.1	27/02/1964
19640228	59	38.1	25	20.4	25	0	25	8.4	75	27.5	25	12.2	25	18.3	50.9	28/02/1964
19640229	60	36.4	25	24.2	25	0	25	6.6	75	14.1	25	27.1	25	44.6	89.8	29/02/1964
19640301	61	37.2	25	25	25	0	25	6.3	75	9	25	24.3	25	38.3	76.7	1/03/1964
19640302	62	36.6	25	21	25	18.6	25	6.5	75	23.8	25	21.5	25	35	86.5	2/03/1964
19640303	63	37.6	25	23.3	25	0	25	6.8	75	25.3	25	15	25	23.1	52.5	3/03/1964
19640304	64	37.7	25	25.5	25	0	25	7	75	24.8	25	18.9	25	29	57.9	4/03/1964
19640305	65	37.2	25	25.5	25	0	25	7.1	75	24.5	25	22.9	25	36.1	70.2	5/03/1964
19640306	66	37.3	25	26.4	25	0	25	7.1	75	24.3	25	23.2	25	36.4	67.4	6/03/1964
19640307	67	34.8	25	24.5	25	0	25	7.3	75	17.5	25	23.2	25	41.7	75.5	7/03/1964
19640308	68	33.8	25	20	25	1.1	25	7.3	75	20.9	25	11.9	25	22.6	50.9	8/03/1964
19640309	69	33.4	25	19.3	25	0	25	7.5	75	22.5	25	11.5	25	22.4	51.4	9/03/1964
19640310	70	35	25	20.3	25	0	25	7.5	75	16.6	25	13.3	25	23.7	55.9	10/03/1964
19640311	71	37	25	22.9	25	0	25	7.7	75	19.9	25	16.2	25	25.8	58	11/03/1964
19640312	72	34.3	25	25	25	0	25	7.9	75	14.9	25	21.9	25	40.5	69.2	12/03/1964
19640313	73	35.5	25	23.5	25	0	25	8	75	17.8	25	22	25	38.1	76	13/03/1964
19640314	74	36.1	25	24.3	25	0	25	8	75	21.4	25	20.5	25	34.3	67.5	14/03/1964
19640315	75	36.1	25	23.6	25	0	25	8	75	24.3	25	15.8	25	26.4	54.3	15/03/1964
19640316	76	34	25	25.8	25	0	25	7.8	75	16.6	25	20.5	25	38.5	61.7	16/03/1964
19640317	77	35.6	25	25.9	25	0	25	7.8	75	19.1	25	19.4	25	33.4	58.1	17/03/1964
19640318	78	36.1	25	25.4	25	0	25	7.8	75	22.8	25	20.6	25	34.5	63.5	18/03/1964
19640319	79	35.8	25	22.6	25	0	25	7.9	75	19.7	25	15	25	25.5	54.7	19/03/1964
19640320	80	35.9	25	25.3	25	0	25	7.9	75	12.3	25	14.5	25	24.5	45	20/03/1964
19640321	81	34.1	25	26.7	25	0	25	8.2	75	10.1	25	20.5	25	38.3	58.5	21/03/1964
19640322	82	35.4	25	24.5	25	2.7	25	8.3	75	16.6	25	25	25	43.5	81.3	22/03/1964
19640323	83	34.3	25	23.2	25	0	25	8.3	75	20.8	25	21.2	25	39.2	74.6	23/03/1964
19640324	84	36.3	25	24.7	25	0	25	8.1	75	19.4	25	16	25	26.5	51.4	24/03/1964
19640325	85	34.1	25	20.9	25	0	25	8.2	75	26	25	6.2	25	11.6	25.1	25/03/1964
19640326	86	32.8	25	17.7	25	0	25	8	75	26.2	25	4.6	25	9.2	22.7	26/03/1964
19640327	87	34.8	25	18.7	25	0	25	7.8	75	24.5	25	9.7	25	17.4	45	27/03/1964
19640328	88	32.7	25	16.7	25	0	25	7.9	75	19.3	25	16.2	25	32.8	85.3	28/03/1964
19640329	89	31.6	25	20	25	4.2	25	8	75	19.6	25	19.4	25	41.7	83	29/03/1964
19640330	90	31.1	25	22.5	25	0	25	7.7	75	14.8	25	21.9	25	48.5	80.4	30/03/1964
19640331	91	33.7	25	18.9	25	18.1	25	7.6	75	19.5	25	23.5	25	44.9	100	31/03/1964
19640401	92	33.2	25	20.3	25	24.1	25	7.6	75	17.9	25	24.5	25	48.2	100	1/04/1964
19640402	93	32.9	25	22.1	25	24.6	25	7.4	75	20.7	25	23.6	25	47.2	88.8	2/04/1964
19640403	94	33.3	25	22.9	25	0	25	7.5	75	20.1	25	21.8	25	42.6	78.1	3/04/1964
19640404	95	34.2	25	21	25	0	25	7.6	75	22	25	16.8	25	31.2	67.6	4/04/1964
19640405	96	35.1	25	20.9	25	0	25	7.8	75	23.5	25	16.1	25	28.5	65.2	5/04/1964
19640406	97	36.1	25	20.7	25	0	25	7.6	75	22.3	25	17.9	25	30	73.3	6/04/1964
19640407	98	35.8	25	22.2	25	0	25	7.5	75	20.4	25	23.7	25	40.3	88.6	7/04/1964
19640408	99	32.9	25	23.8	25	0	25	7.4	75	20.5	25	24.6	25	49.2	83.5	8/04/1964
19640409	100	29.3	25	19.8	25	2.9	25	7.5	75	23.7	25	9.4	25	23.1	40.7	9/04/1964
19640410	101	28.1	25	12.8	25	0	25	7.4	75	23.7	25	9.9	25	26	67	10/04/1964
19640411	102	32.7	25	14.9	25	0	25	7.4	75	23.5	25	9.8	25	19.8	57.9	11/04/1964
19640412	103	34.4	25	19.8	25	0	25	7.4	75	21.9	25	15.7	25	28.9	68	12/04/1964
19640413	104	33.8	25	22.6	25	0	25	7.4	75	21.4	25	19.3	25	36.7	70.4	13/04/1964
19640414	105	33.7	25	21.4	25	0	25	7.3	75	22.3	25	16.1	25	30.8	63.2	14/04/1964
19640415	106	32.8	25	20.4	25	0	25	7.5	75	21.4	25	14.2	25	28.5	59.3	15/04/1964
19640416	107	31.8	25	20.2	25	0	25	7.5	75	20.2	25	14.1	25	30	59.6	16/04/1964
19640417	108	32.2	25	18.3	25	0	25	7.4	75	22.1	25	13.5	25	28.1	64.2	17/04/1964
19640418	109	33.9	25	19	25	0	25	7.5	75	16.9	25	14.4	25	27.2	65.6	18/04/1964
19640419	110	29.1	25	20.8	25	0	25	7.2	75	8.3	25	15.8	25	39.2	64.3	19/04/1964
19640420	111	29	25	18.2	25	0.6	25	6.9	75	13.3	25	18.1	25	45.2	86.6	20/04/1964
19640421	112	31.4	25	16.6	25	0	25	6.5	75	18.5	25	20.6	25	44.8	100	21/04/1964
19640422	113	33.7	25	19.3	25	0	25	6.3	75	21.4	25	14.7	25	28.1	65.7	22/04/1964
19640423	114	33.5	25	20.1	25	0	25	6.2	75	21.6	25	14.7	25	28.4	62.5	23/04/1964
19640424	115	34	25	16.1	25	0	25	6.4	75	22.2	25	9.5	25	17.9	51.9	24/04/1964
19640425	116	35.3	25	14.8	25	0	25	6.4	75	21.9	25	8.9	25	15.6	52.9	25/04/1964
19640426	117	36.2	25	16.7	25	0	25	6.4	75	21.7	25	9.9	25	16.5	52.1	26/04/1964
19640427	118	34.7	25	17.9	25	0	25	6.6	75	21.7	25	9.7	25	17.5	47.3	27/04/1964
19640428	119	34.1	25	22	25	0	25	6.6	75	17	25	7.8	25	14.6	29.5	28/04/1964
19640429	120	35.7	25	21.5	25	0	25	6.6	75	20.8	25	9.8	25	16.8	38.2	29/04/1964
19640430	121	35.7	25	20.1	25	0	25	6.6	75	18.1	25	13.3	25	22.8	56.6	30/04/1964
19640501	122	35.2	25	20.2	25	0	25	6.5	75	19	25	17	25	29.9	71.8	1/05/1964
19640502	123	35.1	25	21.1	25	0	25	6.4	75	15.1	25	18.3	25	32.4	73.2	2/05/1964
19640503	124	32.3	25	22.3	25	0	25	6.3	75	11.6	25	16.3	25	33.7	60.6	3/05/1964
19640504	125	28.6	25	12.5	25	0	25	6.3	75	18.2	25	13.8	25	35.3	95.3	4/05/1964
19640505	126	28.9	25	15.6	25	0	25	6.3	75	20.7	25	8.4	25	21.1	47.4	5/05/1964
19640506	127	30.2	25	15	25	0	25	6.4	75	18.1	25	8.1	25	18.9	47.5	6/05/1964
19640507	128	31.5	25	16.1	25	0	25	6.4	75	20.3	25	8.6	25	18.6	47	7/05/1964
19640508	129	32	25	19.2	25	0	25	6.4	75	19.8	25	13	25	27.3	58.5	8/05/1964

19640509	130	31.2	25	18.1	25	0	25	6.2	75	18.4	25	12.6	25	27.7	60.7	9/05/1964
19640510	131	30.4	25	20	25	0	25	6.1	75	15.6	25	12.5	25	28.8	53.5	10/05/1964
19640511	132	30.2	25	18.8	25	0	25	6	75	17.9	25	9.1	25	21.2	42	11/05/1964
19640512	133	26.6	25	13.8	25	0	25	5.8	75	20.1	25	9.3	25	26.7	59	12/05/1964
19640513	134	23.1	25	10.5	25	0	25	5.8	75	20.5	25	6.2	25	21.9	48.9	13/05/1964
19640514	135	27.6	25	13.1	25	0	25	5.7	75	20	25	8	25	21.7	53.1	14/05/1964
19640515	136	27.7	25	11.4	25	0	25	5.8	75	20.1	25	5.5	25	14.8	40.8	15/05/1964
19640516	137	28.6	25	11.3	25	0	25	5.7	75	20	25	7.6	25	19.4	56.8	16/05/1964
19640517	138	29.6	25	17.2	25	0	25	5.5	75	18.5	25	12.8	25	30.9	65.3	17/05/1964
19640518	139	27.4	25	18.6	25	0.7	25	5.5	75	15	25	13.2	25	36.2	61.6	18/05/1964
19640519	140	27.1	25	14.9	25	0.3	25	5.4	75	14.9	25	18	25	50.2	100	19/05/1964
19640520	141	30.6	25	19.1	25	0.5	25	5.2	75	17.7	25	15.9	25	36.2	71.9	20/05/1964
19640521	142	31.1	25	19.3	25	0	25	5.3	75	17.8	25	18	25	39.8	80.4	21/05/1964
19640522	143	31	25	21	25	0	25	5.3	75	18.1	25	14.8	25	32.9	59.5	22/05/1964
19640523	144	29.6	25	17	25	0	25	5.3	75	18.7	25	10.7	25	25.8	55.3	23/05/1964
19640524	145	29.2	25	15.1	25	0	25	5.3	75	18.7	25	9.8	25	24.2	57.1	24/05/1964
19640525	146	29.7	25	14.5	25	0	25	5.2	75	18.8	25	9.4	25	22.5	57	25/05/1964
19640526	147	24.2	25	13	25	0	25	5.2	75	19.2	25	7.6	25	25.2	50.8	26/05/1964
19640527	148	21.7	25	11.6	25	0	25	5.2	75	17.3	25	5.7	25	22	41.8	27/05/1964
19640528	149	23.8	25	8.3	25	0	25	5.3	75	18.6	25	5.1	25	17.3	46.6	28/05/1964
19640529	150	26.7	25	13.1	25	0	25	5.2	75	5.5	25	5.9	25	16.8	39.2	29/05/1964
19640530	151	21.7	25	15.6	25	1.1	25	5.2	75	5.2	25	13.1	25	50.5	74	30/05/1964
19640531	152	17.7	25	14.7	25	0	25	5.1	75	4.9	25	13	25	64.2	77.8	31/05/1964
19640601	153	19.8	25	12.4	25	0.7	25	5	75	5.5	25	10.6	25	45.9	73.7	1/06/1964
19640602	154	21.3	25	14	25	0	25	5	75	6.3	25	8.6	25	34	53.8	2/06/1964
19640603	155	23.2	25	10.5	25	0	25	4.9	75	17	25	10.9	25	38.3	85.9	3/06/1964
19640604	156	24.9	25	11.7	25	0	25	5	75	16.7	25	8.5	25	27	61.9	4/06/1964
19640605	157	22.8	25	13.2	25	1.8	25	5.1	75	12.6	25	11.3	25	40.7	74.5	5/06/1964
19640606	158	24.3	25	11.1	25	0.2	25	5	75	17.7	25	7.9	25	26	59.8	6/06/1964
19640607	159	23.9	25	8.8	25	0	25	5	75	17.5	25	7.2	25	24.3	63.6	7/06/1964
19640608	160	24.4	25	7.8	25	0	25	5.1	75	18	25	7	25	22.9	66.2	8/06/1964
19640609	161	24.1	25	8.5	25	0	25	4.9	75	18.2	25	7.4	25	24.7	66.7	9/06/1964
19640610	162	21.6	25	9.2	25	0	25	4.9	75	18.3	25	7.5	25	29.1	64.5	10/06/1964
19640611	163	21.4	25	7	25	0	25	5	75	18.3	25	8.7	25	34.1	86.9	11/06/1964
19640612	164	21.3	25	6.5	25	0	25	4.8	75	18.5	25	6	25	23.7	62	12/06/1964
19640613	165	22.5	25	6.5	25	0	25	4.8	75	18.4	25	5.9	25	21.7	61	13/06/1964
19640614	166	25.3	25	9.4	25	0	25	4.8	75	17.7	25	8.1	25	25.1	68.7	14/06/1964
19640615	167	26	25	10.2	25	0	25	4.8	75	16.2	25	9.8	25	29.2	78.8	15/06/1964
19640616	168	25.9	25	12.8	25	0	25	4.8	75	17.3	25	14.1	25	42.2	95.4	16/06/1964
19640617	169	27.7	25	11.7	25	0	25	4.8	75	17.8	25	12.1	25	32.6	88.1	17/06/1964
19640618	170	30	25	11.9	25	0	25	4.9	75	17.4	25	11.1	25	26.2	79.7	18/06/1964
19640619	171	30	25	14.2	25	0	25	5	75	17.2	25	16.1	25	37.9	99.5	19/06/1964
19640620	172	28.8	25	10.8	25	0	25	5.1	75	18.3	25	7.2	25	18.2	55.6	20/06/1964
19640621	173	26.4	25	10	25	0	25	5.1	75	18.2	25	7	25	20.3	57	21/06/1964
19640622	174	27.4	25	8.7	25	0	25	5.2	75	17.9	25	6.5	25	17.8	57.8	22/06/1964
19640623	175	30	25	9.3	25	0	25	5.2	75	18.4	25	6.9	25	16.3	58.9	23/06/1964
19640624	176	28.8	25	11	25	0	25	5.1	75	18.3	25	7.8	25	19.7	59.5	24/06/1964
19640625	177	27.8	25	10	25	0	25	5.1	75	18.1	25	8	25	21.4	65.2	25/06/1964
19640626	178	28.5	25	11.1	25	0	25	5	75	18.3	25	6.9	25	17.7	52.3	26/06/1964
19640627	179	26.9	25	9.8	25	0	25	5	75	18.3	25	7.4	25	20.9	61.1	27/06/1964
19640628	180	27.1	25	8.1	25	0	25	5.1	75	18.3	25	7.3	25	20.4	67.6	28/06/1964
19640629	181	27.7	25	10.1	25	0	25	5.1	75	15.2	25	5.9	25	15.9	47.8	29/06/1964
19640630	182	30	25	10.7	25	0	25	4.9	75	18.4	25	8.7	25	20.5	67.7	30/06/1964
19640701	183	30.4	25	11.7	25	0	25	4.9	75	18.5	25	7.2	25	16.6	52.4	1/07/1964
19640702	184	29.6	25	16.2	25	0	25	5	75	16.4	25	13.3	25	32.1	72.3	2/07/1964
19640703	185	19.9	25	11	25	0	25	4.9	75	18.6	25	7	25	30.1	53.4	3/07/1964
19640704	186	18.9	25	4.6	25	0	25	4.9	75	18.6	25	6.6	25	30.2	77.8	4/07/1964
19640705	187	22.4	25	4	25	0	25	5	75	18.7	25	4.9	25	18.1	60.3	5/07/1964
19640706	188	24.7	25	5.8	25	0	25	5	75	18.7	25	5.7	25	18.3	61.8	6/07/1964
19640707	189	28.4	25	9	25	0	25	5.1	75	18.6	25	6.7	25	17.3	58.4	7/07/1964
19640708	190	28.7	25	14	25	0	25	5.1	75	17.7	25	12.4	25	31.5	77.6	8/07/1964
19640709	191	29.5	25	14.2	25	0	25	5.2	75	18.3	25	12.6	25	30.6	77.9	9/07/1964
19640710	192	24.6	25	14.8	25	1.1	25	5.1	75	8.3	25	15.7	25	50.8	93.3	10/07/1964
19640711	193	28.4	25	12.5	25	2.7	25	5.1	75	17.7	25	12.1	25	31.3	83.5	11/07/1964
19640712	194	30.7	25	11.1	25	0	25	5.1	75	18.3	25	12	25	27.2	90.9	12/07/1964
19640713	195	30.7	25	10.3	25	0	25	5.1	75	19	25	8.2	25	18.6	65.5	13/07/1964
19640714	196	31.6	25	10	25	0	25	5.1	75	19.1	25	7.1	25	15.3	57.9	14/07/1964
19640715	197	26.1	25	12.4	25	0	25	5.2	75	18.8	25	9.7	25	28.7	67.4	15/07/1964
19640716	198	31.2	25	10.6	25	0	25	5.3	75	19	25	9.3	25	20.5	72.8	16/07/1964
19640717	199	28.8	25	13.5	25	0	25	5.4	75	19	25	8.4	25	21.2	54.3	17/07/1964
19640718	200	29.2	25	12.1	25	0	25	5.5	75	19.4	25	5.7	25	14.1	40.4	18/07/1964
19640719	201	31.7	25	9.9	25	0	25	5.6	75	19.5	25	6.5	25	13.9	53.3	19/07/1964
19640720	202	25.3	25	15.2	25	0	25	5.6	75	19.9	25	4	25	12.4	23.2	20/07/1964
19640721	203	22.7	25	9.1	25	0	25	5.6	75	19.4	25	9.2	25	33.4	79.7	21/07/1964
19640722	204	24.4	25	6.1	25	0	25	5.6	75	20.2	25	3.5	25	11.5	37.2	22/07/1964
19640723	205	28	25	6.3	25	0	25	5.5	75	20.3	25	3	25	7.9	31.4	23/07/1964
19640724	206	28.2	25	7.1	25	0	25	5.6	75	19.8	25	2.5	25	6.5	24.8	24/07/1964
19640725	207	28.3	25	9.8	25	0	25	5.6	75	20.4	25	3.7	25	9.6	30.6	25/07/1964
19640726	208	27.6	25	9.6	25	0	25	5.7	75	20.5	25	3.9	25	10.6	32.6	26/07/1964
19640727	209	27.5	25	9.8	25	0	25	5.7	75	20.4	25	5.5	25	15	45.4	27/07/1964
19640728	210	27.7	25	9.9	25	0	25	5.7	75	20.4	25	4.3	25	11.6	35.3	28/07/1964
19640729	211	27.3	25	13.2	25	0	25	5.7	75	20.4	25	6.5	25	17.9	42.9	29/07/1964
19640730	212	27.2	25	14.3	25	0	25	5.7	75	20.4	25	7.6	25	21.1	46.7	30/07/1964

19640731	213	27.4	25	11.6	25	0	25	5.8	75	20.3	25	7.5	25	20.6	54.9	31/07/1964
19640801	214	23.6	25	11.7	25	0	25	5.8	75	20.8	25	5.5	25	18.9	40	1/08/1964
19640802	215	22.5	25	6.9	25	0	25	5.9	75	21	25	5.3	25	19.5	53.3	2/08/1964
19640803	216	24	25	7.5	25	0	25	6	75	21.1	25	4.8	25	16.1	46.3	3/08/1964
19640804	217	26.7	25	10.5	25	0	25	6	75	21.4	25	4.2	25	12	33.1	4/08/1964
19640805	218	29.6	25	8.9	25	0	25	6.1	75	21.3	25	4.5	25	10.9	39.5	5/08/1964
19640806	219	30.9	25	9.6	25	0	25	6.2	75	21.5	25	3.6	25	8.1	30.1	6/08/1964
19640807	220	33.9	25	12.3	25	0	25	6.3	75	21.7	25	3.7	25	7	25.9	7/08/1964
19640808	221	33.9	25	17.8	25	0	25	6.4	75	20.7	25	5	25	9.5	24.5	8/08/1964
19640809	222	28.2	25	18.8	25	0	25	6.4	75	21	25	4.5	25	11.8	20.7	9/08/1964
19640810	223	22.5	25	13.8	25	0	25	6.5	75	10.2	25	4.9	25	18	31.1	10/08/1964
19640811	224	23.6	25	10	25	0	25	6.6	75	21.6	25	3.8	25	13	31	11/08/1964
19640812	225	24.2	25	8	25	0	25	6.6	75	22.3	25	3.3	25	10.9	30.8	12/08/1964
19640813	226	29.9	25	7.8	25	0	25	6.6	75	22.5	25	3.5	25	8.3	33.1	13/08/1964
19640814	227	33.8	25	12	25	0	25	6.7	75	22.2	25	7	25	13.3	49.9	14/08/1964
19640815	228	26.3	25	18.5	25	0	25	6.6	75	20.3	25	9.6	25	28.1	45.1	15/08/1964
19640816	229	24.9	25	9.7	25	0	25	6.6	75	22.6	25	5	25	15.9	41.6	16/08/1964
19640817	230	26.7	25	10.4	25	0	25	6.7	75	22.9	25	4.4	25	12.6	34.9	17/08/1964
19640818	231	27.9	25	10.6	25	0	25	6.7	75	22.9	25	3.6	25	9.6	28.2	18/08/1964
19640819	232	27.4	25	12.5	25	0	25	6.8	75	22.9	25	5.3	25	14.5	36.6	19/08/1964
19640820	233	27.9	25	14.1	25	0	25	6.9	75	22.7	25	6.6	25	17.6	41	20/08/1964
19640821	234	29.3	25	15.1	25	0	25	6.9	75	22.9	25	8.2	25	20.1	47.8	21/08/1964
19640822	235	30.5	25	13.4	25	0	25	6.9	75	22.7	25	7.8	25	17.9	50.8	22/08/1964
19640823	236	32.3	25	16.6	25	0	25	7.1	75	22	25	11.5	25	23.8	60.9	23/08/1964
19640824	237	26.4	25	11.5	25	0	25	7.2	75	23.6	25	4.4	25	12.8	32.4	24/08/1964
19640825	238	28.4	25	8.2	25	0	25	7.2	75	23.7	25	4.4	25	11.4	40.5	25/08/1964
19640826	239	32.5	25	8.9	25	0	25	7.2	75	23.9	25	4.9	25	10	43	26/08/1964
19640827	240	32.4	25	13.3	25	0	25	7.3	75	23.9	25	5.7	25	11.7	37.3	27/08/1964
19640828	241	32.2	25	12.5	25	0	25	7.2	75	24	25	4.7	25	9.8	32.4	28/08/1964
19640829	242	32.8	25	14.8	25	0	25	7.2	75	20.1	25	6.2	25	12.5	36.9	29/08/1964
19640830	243	33.5	25	17	25	0	25	7.3	75	19.1	25	6.6	25	12.8	34.1	30/08/1964
19640831	244	29.6	25	20.9	25	0	25	7.5	75	11.6	25	7.9	25	19.1	32	31/08/1964
19640901	245	32.7	25	17.4	25	0	25	7.6	75	24.1	25	4.5	25	9.1	22.7	1/09/1964
19640902	246	31.8	25	17.3	25	0	25	7.8	75	23.7	25	13.9	25	29.6	70.4	2/09/1964
19640903	247	31.9	25	19	25	0	25	7.8	75	24	25	12.2	25	25.8	55.6	3/09/1964
19640904	248	32.4	25	18.3	25	0	25	7.9	75	23.9	25	13.8	25	28.4	65.7	4/09/1964
19640905	249	32.5	25	18.5	25	0	25	8	75	23.9	25	14	25	28.6	65.8	5/09/1964
19640906	250	33.8	25	19	25	0	25	8.1	75	21.5	25	14.6	25	27.8	66.5	6/09/1964
19640907	251	33.2	25	20.7	25	0	25	8.2	75	19.9	25	13.8	25	27.1	56.5	7/09/1964
19640908	252	32.8	25	20	25	0	25	8.2	75	23.7	25	10.7	25	21.5	45.8	8/09/1964
19640909	253	34.8	25	21.4	25	0	25	8.3	75	23.5	25	15.4	25	27.7	60.4	9/09/1964
19640910	254	29	25	20.2	25	0	25	8.3	75	12.9	25	8	25	20	33.8	10/09/1964
19640911	255	23.6	25	16	25	0	25	8.4	75	11.5	25	9.4	25	32.3	51.7	11/09/1964
19640912	256	27.4	25	10.1	25	0	25	8.4	75	25.5	25	7.2	25	19.7	58.3	12/09/1964
19640913	257	30.1	25	10.5	25	0	25	8.6	75	25.4	25	6.3	25	14.8	49.7	13/09/1964
19640914	258	33.3	25	16	25	0	25	8.7	75	25.8	25	6.9	25	13.5	38	14/09/1964
19640915	259	34.4	25	17.7	25	0	25	8.8	75	25.4	25	8.6	25	15.8	42.5	15/09/1964
19640916	260	36.8	25	17.1	25	0	25	8.8	75	24.1	25	10	25	16.1	51.3	16/09/1964
19640917	261	31.1	25	18.8	25	0	25	8.8	75	24.8	25	4.8	25	10.6	22.1	17/09/1964
19640918	262	31.8	25	14.4	25	0	25	8.7	75	26.4	25	4.8	25	10.2	29.3	18/09/1964
19640919	263	34.3	25	15.6	25	0	25	8.8	75	25	25	8.7	25	16.1	49.1	19/09/1964
19640920	264	34.6	25	19.6	25	0	25	8.8	75	24.3	25	15.2	25	27.6	66.7	20/09/1964
19640921	265	36.2	25	18.7	25	0	25	8.8	75	26	25	13.9	25	23.1	64.5	21/09/1964
19640922	266	38.3	25	19.2	25	0	25	9	75	25.7	25	12.4	25	18.4	55.8	22/09/1964
19640923	267	37.7	25	21.8	25	0	25	9.2	75	26.6	25	7.2	25	11	27.6	23/09/1964
19640924	268	35.4	25	21.3	25	0	25	9.1	75	26.5	25	5.7	25	9.9	22.5	24/09/1964
19640925	269	36.5	25	22.1	25	0	25	9.2	75	22.9	25	14.6	25	23.9	54.9	25/09/1964
19640926	270	34.8	25	22.7	25	0	25	9.4	75	14.8	25	18.5	25	33.3	67.1	26/09/1964
19640927	271	34.4	25	21.3	25	0.3	25	9.5	75	16.5	25	23.4	25	43	92.4	27/09/1964
19640928	272	29.5	25	22.5	25	1.8	25	9.4	75	14.7	25	23.1	25	56	84.8	28/09/1964
19640929	273	29.9	25	19.7	25	0.8	25	9.4	75	26.2	25	11.6	25	27.5	50.6	29/09/1964
19640930	274	33.1	25	15.1	25	0	25	9.6	75	27	25	9.9	25	19.6	57.7	30/09/1964
19641001	275	37.2	25	17.8	25	0	25	9.7	75	25.5	25	9.3	25	14.7	45.7	1/10/1964
19641002	276	38.3	25	24.2	25	0	25	9.6	75	23.1	25	11.5	25	17.1	38.1	2/10/1964
19641003	277	33.9	25	21.7	25	0	25	9.6	75	26.1	25	10.1	25	19.1	38.9	3/10/1964
19641004	278	34.7	25	19.2	25	0	25	9.8	75	28.1	25	5.3	25	9.6	23.8	4/10/1964
19641005	279	40.1	25	20.1	25	0	25	9.9	75	28	25	7	25	9.4	29.8	5/10/1964
19641006	280	35.9	25	28.1	25	0	25	10.1	75	19.8	25	14.4	25	24.4	37.9	6/10/1964
19641007	281	36.4	25	24.9	25	0.8	25	10.1	75	16.1	25	19.5	25	32.1	61.9	7/10/1964
19641008	282	26.3	25	20.4	25	0	25	10.2	75	11.7	25	16.2	25	47.4	67.6	8/10/1964
19641009	283	27.2	25	18.3	25	3.1	25	10.4	75	13.3	25	20.5	25	56.8	97.5	9/10/1964
19641010	284	36.9	25	18.9	25	1.4	25	10.2	75	19	25	25.8	25	41.3	100	10/10/1964
19641011	285	31	25	18.9	25	14.4	25	10.2	75	23.7	25	15	25	33.4	68.7	11/10/1964
19641012	286	31.2	25	19	25	0	25	10.2	75	27.1	25	7.9	25	17.4	36	12/10/1964
19641013	287	32.8	25	19.6	25	0	25	10.3	75	28.1	25	8.1	25	16.3	35.5	13/10/1964
19641014	288	37	25	21.7	25	0	25	10.2	75	22.4	25	11.1	25	17.7	42.8	14/10/1964
19641015	289	36.6	25	20.5	25	2.4	25	10.3	75	25.8	25	15.9	25	25.9	66	15/10/1964
19641016	290	35.6	25	21.4	25	0	25	10.3	75	25.8	25	12.6	25	21.7	49.5	16/10/1964
19641017	291	36.5	25	19.3	25	0.4	25	10.4	75	26.7	25	11.6	25	19	51.8	17/10/1964
19641018	292	36	25	23	25	0	25	10.4	75	27	25	11.4	25	19.2	40.6	18/10/1964
19641019	293	35.8	25	22	25	0	25	10.4	75	28.9	25	8.9	25	15.1	33.7	19/10/1964
19641020	294	34.3	25	24.4	25	0	25	10.4	75	18.2	25	15.3	25	28.3	50.1	20/10/1964
19641021	295	32.9	25	19.3	25	1.8	25	10.4	75	23.1	25	12.3	25	24.6	55	21/10/1964

19641022	296	34.6	25	18	25	0	25	10.2	75	25.4	25	13.7	25	24.9	66.4	22/10/1964
19641023	297	33.3	25	21.5	25	0	25	10.3	75	27.8	25	17.5	25	34.2	68.3	23/10/1964
19641024	298	26.7	25	17.4	25	0	25	10.6	75	28.1	25	7	25	20	35.2	24/10/1964
19641025	299	27.8	25	11.3	25	0	25	10.9	75	30.1	25	3.6	25	9.6	26.9	25/10/1964
19641026	300	31.6	25	12.7	25	0	25	10.8	75	30.1	25	4.9	25	10.5	33.4	26/10/1964
19641027	301	35.1	25	17.4	25	0	25	10.8	75	26.9	25	12.9	25	22.8	64.9	27/10/1964
19641028	302	36.6	25	23.9	25	0	25	11	75	25.5	25	20.4	25	33.2	68.8	28/10/1964
19641029	303	36.5	25	22.8	25	0	25	10.9	75	26.5	25	18.1	25	29.6	65.2	29/10/1964
19641030	304	29.5	25	20.6	25	0.5	25	10.8	75	22.3	25	16.4	25	39.8	67.6	30/10/1964
19641031	305	32.6	25	18.8	25	0	25	11	75	30.2	25	6.1	25	12.4	28.1	31/10/1964
19641101	306	34.7	25	14.8	25	0	25	10.9	75	30.5	25	4.9	25	8.9	29.1	1/11/1964
19641102	307	38.2	25	15.5	25	0	25	10.7	75	29.8	25	6.4	25	9.6	36.4	2/11/1964
19641103	308	31.4	25	17.1	25	0	25	10.4	75	29.8	25	5.3	25	11.5	27.2	3/11/1964
19641104	309	35.1	25	19.6	25	0	25	10	75	28.3	25	5.6	25	9.9	24.6	4/11/1964
19641105	310	34.9	25	21	25	0	25	10.2	75	22.2	25	7	25	12.5	28.2	5/11/1964
19641106	311	33.8	25	24.3	25	0	25	10.2	75	19.4	25	7.2	25	13.7	23.7	6/11/1964
19641107	312	35.3	25	21.4	25	0	25	10.2	75	28.2	25	6.5	25	11.4	25.5	7/11/1964
19641108	313	36	25	23.6	25	0	25	10	75	25.5	25	5.3	25	8.9	18.2	8/11/1964
19641109	314	34.9	25	19.6	25	0	25	10.1	75	20.3	25	6	25	10.7	26.3	9/11/1964
19641110	315	33.3	25	23.6	25	0.1	25	9.8	75	19.3	25	10.8	25	21.1	37.1	10/11/1964
19641111	316	35.7	25	23.2	25	0	25	9.7	75	20.8	25	20.7	25	35.4	72.8	11/11/1964
19641112	317	37.3	25	22.7	25	0	25	9.9	75	26.9	25	17.7	25	27.7	64.2	12/11/1964
19641113	318	38.4	25	22.2	25	0	25	9.9	75	27.5	25	18.5	25	27.3	69.2	13/11/1964
19641114	319	37.1	25	22.5	25	0	25	10	75	28.7	25	16.3	25	25.8	59.8	14/11/1964
19641115	320	37.4	25	22.8	25	0	25	10	75	27.4	25	16.4	25	25.6	59.1	15/11/1964
19641116	321	37.6	25	21.7	25	0	25	10.1	75	27.4	25	16.3	25	25.1	62.8	16/11/1964
19641117	322	38.7	25	24.4	25	0	25	10	75	26.1	25	17	25	24.7	55.6	17/11/1964
19641118	323	41	25	26	25	0	25	10.1	75	27.1	25	16.4	25	21.1	48.8	18/11/1964
19641119	324	38.5	25	23.3	25	0.8	25	10.3	75	29.7	25	13.2	25	19.4	46.2	19/11/1964
19641120	325	38.3	25	22.9	25	0	25	10.5	75	30.1	25	6	25	8.9	21.5	20/11/1964
19641121	326	40.5	25	22.7	25	0	25	10.3	75	29.8	25	6.4	25	8.4	23.2	21/11/1964
19641122	327	33.8	25	23.5	25	0	25	10.3	75	16.4	25	15.4	25	29.3	53.2	22/11/1964
19641123	328	37.7	25	23.3	25	0	25	10.4	75	28	25	13.3	25	20.4	46.5	23/11/1964
19641124	329	39.8	25	23.6	25	0	25	10.2	75	29.1	25	9.5	25	13	32.6	24/11/1964
19641125	330	33.5	25	23.9	25	5	25	9.9	75	19.8	25	22.7	25	43.9	76.6	25/11/1964
19641126	331	37.3	25	22.5	25	0	25	10.1	75	23.7	25	17.9	25	28.1	65.7	26/11/1964
19641127	332	38.5	25	26.4	25	0	25	10.3	75	21.1	25	23.3	25	34.2	67.7	27/11/1964
19641128	333	39.2	25	25.3	25	0.1	25	10.3	75	26.9	25	14.3	25	20.2	44.4	28/11/1964
19641129	334	39	25	24.7	25	0	25	10.5	75	27.6	25	16.3	25	23.3	52.4	29/11/1964
19641130	335	37.8	25	25.6	25	0	25	10.8	75	26.6	25	20.4	25	31.1	62.2	30/11/1964
19641201	336	39.1	25	23.2	25	0.1	25	11.1	75	26.2	25	22.6	25	32.1	79.5	1/12/1964
19641202	337	39	25	26.7	25	0	25	11.1	75	29.2	25	14.9	25	21.3	42.5	2/12/1964
19641203	338	36.6	25	26	25	0.6	25	11.3	75	17.6	25	10.9	25	17.8	32.4	3/12/1964
19641204	339	31.7	25	23.1	25	1.3	25	11.1	75	8.2	25	23.8	25	50.9	84.2	4/12/1964
19641205	340	30.5	25	21.3	25	2.2	25	10.6	75	12.4	25	23.3	25	53.4	92	5/12/1964
19641206	341	33.7	25	21.1	25	0.7	25	9.8	75	18.6	25	24.6	25	47	98.4	6/12/1964
19641207	342	36.3	25	21.2	25	0	25	9.3	75	26.6	25	16.2	25	26.8	64.4	7/12/1964
19641208	343	36.8	25	21.1	25	0	25	9.2	75	26.1	25	18.3	25	29.5	73.2	8/12/1964
19641209	344	37.9	25	14.2	25	0	25	9.4	75	27.1	25	20.5	25	31.1	100	9/12/1964
19641210	345	32.4	25	20.2	25	0	25	9.3	75	31.6	25	5.4	25	11.1	22.8	10/12/1964
19641211	346	33.8	25	18.5	25	0	25	9.2	75	31.3	25	6.4	25	12.2	30.1	11/12/1964
19641212	347	35.8	25	17.8	25	0	25	9.4	75	31.4	25	7.7	25	13.1	37.8	12/12/1964
19641213	348	38	25	18.5	25	0	25	9.5	75	31.4	25	7.4	25	11.2	34.8	13/12/1964
19641214	349	40.7	25	23.2	25	0	25	9.2	75	31	25	10.6	25	13.8	37.3	14/12/1964
19641215	350	40.8	25	24.6	25	0	25	9.6	75	31.4	25	5.4	25	7	17.5	15/12/1964
19641216	351	39.9	25	23.3	25	0	25	9.7	75	31.1	25	7.5	25	10.2	26.2	16/12/1964
19641217	352	41.8	25	24.1	25	0	25	9.5	75	27.7	25	10	25	12.3	33.3	17/12/1964
19641218	353	40.6	25	26.1	25	1.1	25	9.5	75	21.1	25	20.1	25	26.4	59.5	18/12/1964
19641219	354	42.8	25	25	25	1.1	25	9.5	75	26.9	25	22.9	25	26.8	72.3	19/12/1964
19641220	355	43.1	25	26.2	25	4.7	25	9.6	75	22	25	20.9	25	24.1	61.5	20/12/1964
19641221	356	40.7	25	27.2	25	0	25	9.8	75	20.3	25	19.8	25	25.9	54.9	21/12/1964
19641222	357	37.7	25	24.5	25	0	25	9.7	75	13.2	25	21.4	25	32.8	69.6	22/12/1964
19641223	358	39.7	25	26.7	25	0	25	9.3	75	22.5	25	14.8	25	20.4	42.3	23/12/1964
19641224	359	39.9	25	25.6	25	0	25	8.9	75	19.2	25	24.8	25	33.8	75.6	24/12/1964
19641225	360	35.6	25	21	25	19.4	25	8.9	75	17.7	25	26.3	25	45.2	100	25/12/1964
19641226	361	34.4	25	23.9	25	8.9	25	8.5	75	21.7	25	25.8	25	47.4	87	26/12/1964
19641227	362	36.8	25	22.2	25	0	25	8.3	75	23.9	25	23.2	25	37.4	86.7	27/12/1964
19641228	363	37.1	25	25.6	25	1.1	25	8.6	75	23.5	25	22	25	34.9	67	28/12/1964
19641229	364	39	25	23.5	25	1.2	25	8.9	75	25	25	22.2	25	31.7	76.7	29/12/1964
19641230	365	40.1	25	25.2	25	0	25	8.4	75	30.8	25	8.1	25	10.9	25.3	30/12/1964
19641231	366	39.7	25	24.1	25	0	25	8.4	75	29.4	25	16.8	25	23.1	56	31/12/1964
19650101	1	38.2	25	26.8	25	0	25	8.7	75	25.8	25	17.7	25	26.4	50.2	1/01/1965
19650102	2	38.9	25	23.5	25	0.1	25	8.7	75	26.9	25	15.4	25	22.1	53.2	2/01/1965
19650103	3	39.6	25	24.7	25	0.1	25	8.5	75	28.1	25	12	25	16.6	38.6	3/01/1965
19650104	4	38.4	25	24.9	25	0.6	25	8.8	75	26.4	25	17	25	25.1	54	4/01/1965
19650105	5	37.4	25	23.1	25	3	25	8.6	75	25.7	25	20.4	25	31.8	72.2	5/01/1965
19650106	6	38.8	25	25	25	0	25	8.6	75	25.4	25	20.2	25	29.2	63.8	6/01/1965
19650107	7	39.2	25	25.1	25	0	25	8.6	75	26.1	25	16.3	25	23.1	51.2	7/01/1965
19650108	8	37.1	25	25.1	25	0	25	9	75	23	25	18.3	25	29	57.4	8/01/1965
19650109	9	37.1	25	25.1	25	0.3	25	9.1	75	21.7	25	20.9	25	33.1	65.6	9/01/1965
19650110	10	37.8	25	25.9	25	0	25	9.2	75	25.1	25	25.8	25	39.4	77.2	10/01/1965
19650111	11	40.8	25	24	25	0	25	9.2	75	25.6	25	20.6	25	26.8	69.1	11/01/1965
19650112	12	41.1	25	28	25	0	25									

19650113	13	37.4	25	22.6	25	0	25	9	75	31	25	5.4	25	8.4	19.7	13/01/1965
19650114	14	40.2	25	23.1	25	0	25	9.1	75	29.2	25	6.7	25	9	23.7	14/01/1965
19650115	15	39.7	25	27.5	25	0	25	9.1	75	27.4	25	17.5	25	24.1	47.7	15/01/1965
19650116	16	38.3	25	26.2	25	0	25	9.3	75	26.3	25	16.6	25	24.6	48.8	16/01/1965
19650117	17	38.8	25	26.4	25	0	25	9.4	75	25.7	25	17.2	25	24.9	50	17/01/1965
19650118	18	40.1	25	25.6	25	0	25	9.4	75	28.7	25	16.7	25	22.5	50.9	18/01/1965
19650119	19	41.1	25	26.8	25	0	25	9.2	75	24.5	25	15.4	25	19.7	43.7	19/01/1965
19650120	20	42.2	25	29.6	25	0	25	9.3	75	28.4	25	10	25	12.1	24.1	20/01/1965
19650121	21	40	25	24.8	25	0	25	9.3	75	30.1	25	12.1	25	16.4	38.7	21/01/1965
19650122	22	40.2	25	25.4	25	0	25	9.1	75	30.4	25	13.2	25	17.7	40.7	22/01/1965
19650123	23	41.3	25	24.3	25	0	25	9.1	75	30.2	25	7.4	25	9.4	24.4	23/01/1965
19650124	24	40.5	25	28.1	25	0	25	8.7	75	25.3	25	21.8	25	28.8	57.3	24/01/1965
19650125	25	38	25	23.2	25	0	25	8.7	75	27.4	25	20.9	25	31.5	73.5	25/01/1965
19650126	26	36.2	25	20	25	10.1	25	8.6	75	18.5	25	20.7	25	34.5	88.6	26/01/1965
19650127	27	38.3	25	24.8	25	0	25	8.8	75	23.6	25	23.3	25	34.6	74.5	27/01/1965
19650128	28	36.8	25	24.5	25	0	25	8.9	75	21.9	25	20.7	25	33.3	67.3	28/01/1965
19650129	29	39.4	25	24.3	25	0	25	9.3	75	22.1	25	19.6	25	27.4	64.5	29/01/1965
19650130	30	41.5	25	24.6	25	0	25	9.3	75	28.3	25	18.1	25	22.7	58.5	30/01/1965
19650131	31	41.1	25	28.3	25	0	25	9.2	75	29.4	25	10.7	25	13.7	27.8	31/01/1965
19650201	32	41.2	25	25.8	25	0	25	9.2	75	30.8	25	6.2	25	7.9	18.7	1/02/1965
19650202	33	40.7	25	25.6	25	0	25	9	75	27.4	25	14.9	25	19.5	45.4	2/02/1965
19650203	34	38.2	25	23.2	25	0	25	8.8	75	27.4	25	19.9	25	29.7	70	3/02/1965
19650204	35	39.4	25	24.5	25	0	25	8.4	75	26.4	25	19.9	25	27.9	64.7	4/02/1965
19650205	36	40.4	25	22.8	25	0	25	8.6	75	28.7	25	19.4	25	25.7	69.9	5/02/1965
19650206	37	38.8	25	27.2	25	0	25	8.7	75	25.1	25	21.8	25	31.5	60.4	6/02/1965
19650207	38	38.4	25	25	25	0.4	25	8.8	75	25.7	25	20.5	25	30.3	64.7	7/02/1965
19650208	39	40.2	25	25.6	25	2.5	25	8.9	75	27	25	21.4	25	28.7	65.2	8/02/1965
19650209	40	43	25	24.6	25	0	25	8.7	75	27.8	25	16.8	25	19.4	54.3	9/02/1965
19650210	41	41.5	25	27.1	25	0	25	8.5	75	29.4	25	10.9	25	13.6	30.4	10/02/1965
19650211	42	40.6	25	27.4	25	0	25	8.5	75	29.4	25	7.9	25	10.4	21.6	11/02/1965
19650212	43	40.1	25	24.6	25	0	25	8.3	75	28.6	25	11.9	25	16	38.5	12/02/1965
19650213	44	40.9	25	24.2	25	0	25	8	75	28.3	25	12.8	25	16.5	42.4	13/02/1965
19650214	45	38.5	25	26.7	25	1	25	8	75	25.1	25	21.8	25	32	62.2	14/02/1965
19650215	46	37.8	25	25.4	25	0	25	8	75	26.5	25	21.7	25	33.1	66.9	15/02/1965
19650216	47	37.5	25	25.6	25	0	25	8.1	75	26.9	25	19.4	25	30.1	59.1	16/02/1965
19650217	48	37.7	25	25.3	25	0	25	8.4	75	26.5	25	21	25	32.2	65.1	17/02/1965
19650218	49	37.7	25	22.7	25	0	25	8.7	75	28.4	25	19.5	25	29.9	70.7	18/02/1965
19650219	50	38.3	25	25.4	25	0	25	8.8	75	28.2	25	17.8	25	26.4	54.9	19/02/1965
19650220	51	37.9	25	25.2	25	0	25	8.9	75	28	25	18.2	25	27.6	56.8	20/02/1965
19650221	52	38.6	25	26.1	25	0	25	9.1	75	26.8	25	18.5	25	27	54.7	21/02/1965
19650222	53	38.9	25	23.1	25	0	25	8.9	75	28	25	15.2	25	21.9	53.8	22/02/1965
19650223	54	40.6	25	26.2	25	0	25	8.9	75	26.2	25	20.6	25	27	60.6	23/02/1965
19650224	55	41.2	25	24.4	25	0	25	9	75	27.2	25	19	25	24.2	62.2	24/02/1965
19650225	56	41.8	25	27.1	25	0	25	7.8	75	26.1	25	20	25	24.6	55.8	25/02/1965
19650226	57	39.1	25	25	25	0.9	25	7.3	75	23.2	25	21.1	25	30	66.6	26/02/1965
19650227	58	36	25	25.2	25	0.1	25	6.6	75	20.2	25	24.9	25	41.9	77.7	27/02/1965
19650228	59	38.7	25	27.3	25	0.2	25	8.4	75	18	25	21.6	25	31.4	59.5	28/02/1965
19650301	60	35.1	25	22.6	25	16.5	25	6.6	75	17.9	25	23.7	25	41.9	86.5	1/03/1965
19650302	61	34	25	25.4	25	0.3	25	6.3	75	8.4	25	20.1	25	37.8	62	2/03/1965
19650303	62	30.3	25	25.5	25	0	25	6.5	75	7.4	25	18.4	25	42.6	56.4	3/03/1965
19650304	63	35.3	25	23.8	25	0	25	6.8	75	12.7	25	21.2	25	37.1	71.9	4/03/1965
19650305	64	34	25	26.2	25	0	25	7	75	8.1	25	21.6	25	40.6	63.5	5/03/1965
19650306	65	35.6	25	24.4	25	0	25	7.1	75	20.4	25	18.8	25	32.3	61.5	6/03/1965
19650307	66	36	25	26.7	25	0	25	7.1	75	18	25	23.9	25	40.2	68.2	7/03/1965
19650308	67	27.6	25	24.8	25	2.6	25	7.3	75	6.6	25	26.6	25	72	85	8/03/1965
19650309	68	26.2	25	22.6	25	52	25	7.3	75	6.9	25	28	25	82.3	100	9/03/1965
19650310	69	30.5	25	21.5	25	26.8	25	7.5	75	13.7	25	26.4	25	60.5	100	10/03/1965
19650311	70	31.6	25	22.6	25	2.5	25	7.5	75	11.1	25	25.7	25	55.3	93.8	11/03/1965
19650312	71	32.7	25	23.7	25	1.5	25	7.7	75	16.7	25	29.2	25	59	99.7	12/03/1965
19650313	72	35.1	25	23.8	25	2.2	25	7.9	75	13.1	25	29.1	25	51.5	98.7	13/03/1965
19650314	73	35.3	25	23.6	25	0	25	8	75	26	25	10.6	25	18.5	36.4	14/03/1965
19650315	74	36.2	25	21.7	25	0	25	8	75	25.8	25	10.2	25	17	39.3	15/03/1965
19650316	75	26.7	25	23	25	0.6	25	8	75	8.5	25	25.5	25	72.8	90.8	16/03/1965
19650317	76	30.3	25	19.8	25	3.8	25	7.8	75	11.3	25	26	25	60.2	100	17/03/1965
19650318	77	33.4	25	23.5	25	0	25	7.8	75	18.5	25	23.2	25	45.1	80.2	18/03/1965
19650319	78	33.7	25	23.3	25	0	25	7.8	75	22.3	25	22.1	25	42.2	77.3	19/03/1965
19650320	79	33.1	25	22.8	25	0	25	7.9	75	23.4	25	17.5	25	34.6	63.1	20/03/1965
19650321	80	34.6	25	20.9	25	0	25	7.9	75	22.3	25	14.9	25	27.1	60.3	21/03/1965
19650322	81	34.4	25	20.4	25	0	25	8.2	75	24.6	25	14.4	25	26.5	60.1	22/03/1965
19650323	82	34.6	25	21.6	25	0	25	8.3	75	23.7	25	15.3	25	27.8	59.3	23/03/1965
19650324	83	34.3	25	21.7	25	0	25	8.3	75	22.1	25	13.3	25	24.6	51.3	24/03/1965
19650325	84	32	25	23.3	25	0.2	25	8.1	75	14.5	25	14.4	25	30.3	50.4	25/03/1965
19650326	85	34.1	25	19.8	25	0	25	8.2	75	21.9	25	19	25	35.5	82.3	26/03/1965
19650327	86	33.8	25	20.2	25	0	25	8	75	22.8	25	17.4	25	33.1	73.5	27/03/1965
19650328	87	33.4	25	19.5	25	0	25	7.8	75	20.3	25	15.1	25	29.4	66.6	28/03/1965
19650329	88	35.8	25	18.8	25	0	25	7.9	75	24	25	14.7	25	25	67.8	29/03/1965
19650330	89	37.4	25	20	25	0	25	8	75	24.4	25	14.1	25	22	60.3	30/03/1965
19650331	90	36.3	25	20.6	25	0	25	7.7	75	24.4	25	11.2	25	18.5	46.2	31/03/1965
19650401	91	35.1	25	19.7	25	0	25	7.6	75	25.1	25	7.6	25	13.4	33.1	1/04/1965
19650402	92	34.6	25	16.2	25	0	25	7.6	75	24.8	25	9	25	16.4	48.9	2/04/1965
19650403	93	34.5	25	16.6	25	0	25	7.4	75	24.7	25	10.4	25	19	55.1	3/04/1965
19650404	94	35.1	25	15.9	25	0	25	7.5	75	24.5	25	8.7	25	15.4	48.2	4/04/1965
19650405	95	36.3	25	15.8	25	0	25	7.6	75	24.3	25	10.7	25	17.7	59.6	5/04/1965

19650406	96	35.3	25	20.8	25	0	25	7.8	75	23	25	10.3	25	18	41.9	6/04/1965
19650407	97	33.7	25	24.1	25	0	25	7.6	75	18.5	25	14.3	25	27.3	47.7	7/04/1965
19650408	98	33.4	25	22.4	25	0	25	7.5	75	21.8	25	13.9	25	27	51.3	8/04/1965
19650409	99	33.1	25	21.9	25	0	25	7.4	75	20.9	25	12.7	25	25.1	48.3	9/04/1965
19650410	100	33.8	25	20.2	25	0	25	7.5	75	22.2	25	7.6	25	14.4	32.1	10/04/1965
19650411	101	34.1	25	20.2	25	0	25	7.4	75	20.2	25	11.2	25	20.9	47.3	11/04/1965
19650412	102	34	25	20.6	25	0	25	7.4	75	20.6	25	12.7	25	23.9	52.4	12/04/1965
19650413	103	33.6	25	20.6	25	0	25	7.4	75	22.2	25	7.8	25	15	32.2	13/04/1965
19650414	104	33.3	25	18	25	0	25	7.4	75	23.4	25	6.5	25	12.7	31.5	14/04/1965
19650415	105	33.9	25	16.7	25	0	25	7.3	75	23.3	25	5.9	25	11.2	31.1	15/04/1965
19650416	106	35.8	25	15.9	25	0	25	7.5	75	23	25	7.3	25	12.4	40.4	16/04/1965
19650417	107	34.4	25	19.2	25	0	25	7.5	75	22.5	25	12.2	25	22.4	54.9	17/04/1965
19650418	108	34.4	25	21	25	0	25	7.4	75	22.5	25	9.2	25	16.9	37	18/04/1965
19650419	109	32	25	19	25	0	25	7.5	75	23.1	25	6.6	25	13.9	30.1	19/04/1965
19650420	110	32.2	25	16.6	25	0	25	7.2	75	23	25	5.7	25	11.9	30.2	20/04/1965
19650421	111	32.4	25	17.5	25	0	25	6.9	75	22.7	25	8	25	16.4	40	21/04/1965
19650422	112	32.2	25	18	25	0	25	6.5	75	22.7	25	7.2	25	15	34.9	22/04/1965
19650423	113	30.6	25	15.2	25	0	25	6.3	75	22.6	25	7.2	25	16.4	41.7	23/04/1965
19650424	114	29.6	25	14.8	25	0	25	6.2	75	20.8	25	7.5	25	18.1	44.6	24/04/1965
19650425	115	31	25	16.9	25	0	25	6.4	75	19.4	25	8.3	25	18.5	43.1	25/04/1965
19650426	116	30.3	25	16.8	25	0	25	6.4	75	19	25	17.1	25	39.6	89.4	26/04/1965
19650427	117	29.6	25	17.4	25	0	25	6.4	75	19.8	25	19.1	25	46.1	96.2	27/04/1965
19650428	118	29.3	25	16	25	0	25	6.6	75	20.2	25	17.7	25	43.4	97.4	28/04/1965
19650429	119	30.4	25	16.9	25	0	25	6.6	75	20.5	25	15.8	25	36.4	82.1	29/04/1965
19650430	120	30.4	25	17.8	25	0	25	6.6	75	18.8	25	15.2	25	35	74.6	30/04/1965
19650501	121	31.1	25	18.5	25	0	25	6.6	75	19.1	25	18.4	25	40.7	86.4	1/05/1965
19650502	122	30.8	25	19	25	0	25	6.5	75	19.5	25	18.9	25	42.6	86.1	2/05/1965
19650503	123	31.1	25	20.6	25	0	25	6.4	75	18.8	25	17.6	25	39	72.6	3/05/1965
19650504	124	30.8	25	19.6	25	0	25	6.3	75	17.1	25	17.9	25	40.3	78.5	4/05/1965
19650505	125	29.9	25	19.6	25	0	25	6.3	75	18	25	13.7	25	32.5	60.1	5/05/1965
19650506	126	30.7	25	19.1	25	0	25	6.3	75	19.6	25	13.6	25	30.8	61.5	6/05/1965
19650507	127	31.1	25	19	25	0	25	6.4	75	18.9	25	15.5	25	34.3	70.6	7/05/1965
19650508	128	31.4	25	20.1	25	0	25	6.4	75	17.9	25	17.7	25	38.5	75.3	8/05/1965
19650509	129	31.1	25	20.4	25	0	25	6.4	75	18.8	25	18.1	25	40.1	75.6	9/05/1965
19650510	130	31.1	25	19.4	25	0	25	6.2	75	18.9	25	15.9	25	35.2	70.6	10/05/1965
19650511	131	30.5	25	18.9	25	0	25	6.1	75	16.8	25	16.6	25	38	76.1	11/05/1965
19650512	132	30.5	25	19.9	25	0	25	6	75	16.7	25	17.2	25	39.4	74.1	12/05/1965
19650513	133	30.6	25	18.4	25	0	25	5.8	75	18	25	15.4	25	35.1	72.8	13/05/1965
19650514	134	30.6	25	18.8	25	0	25	5.8	75	18.5	25	12.6	25	28.7	58.1	14/05/1965
19650515	135	30.5	25	18.2	25	0	25	5.7	75	19.4	25	9.3	25	21.3	44.5	15/05/1965
19650516	136	28.4	25	15.2	25	0	25	5.8	75	17.2	25	7.8	25	20.2	45.2	16/05/1965
19650517	137	28.4	25	14.5	25	0	25	5.7	75	12.6	25	8.7	25	22.5	52.7	17/05/1965
19650518	138	29.7	25	14.8	25	0	25	5.5	75	17.8	25	8.9	25	21.3	52.9	18/05/1965
19650519	139	29.7	25	15.9	25	0	25	5.5	75	15.5	25	8.4	25	20.1	46.5	19/05/1965
19650520	140	30	25	19.1	25	0	25	5.4	75	12.3	25	8.4	25	19.8	38	20/05/1965
19650521	141	31.3	25	18.8	25	0	25	5.2	75	15.5	25	8.2	25	17.9	37.8	21/05/1965
19650522	142	27.4	25	19	25	0	25	5.3	75	9.5	25	7.5	25	20.6	34.2	22/05/1965
19650523	143	28.1	25	19.1	25	4.4	25	5.3	75	10.6	25	17.6	25	46.3	79.6	23/05/1965
19650524	144	29.9	25	13.8	25	0	25	5.3	75	18.9	25	6.9	25	16.4	43.8	24/05/1965
19650525	145	29.8	25	12.8	25	0	25	5.3	75	19.3	25	4.5	25	10.7	30.5	25/05/1965
19650526	146	27.5	25	10.9	25	0	25	5.2	75	19.5	25	4.4	25	12	33.8	26/05/1965
19650527	147	28.3	25	10.1	25	0	25	5.2	75	19.3	25	5.4	25	14	43.7	27/05/1965
19650528	148	29.9	25	9.6	25	0	25	5.2	75	19	25	7	25	16.6	58.6	28/05/1965
19650529	149	30.2	25	10.6	25	0	25	5.3	75	19	25	5.8	25	13.5	45.4	29/05/1965
19650530	150	30.6	25	11	25	0	25	5.2	75	18.8	25	8.6	25	19.6	65.6	30/05/1965
19650531	151	28.7	25	14.2	25	0	25	5.2	75	17.9	25	9.6	25	24.4	59.3	31/05/1965
19650601	152	26.7	25	14.4	25	0	25	5.1	75	17.4	25	10.7	25	30.6	65.3	1/06/1965
19650602	153	32	25	13.7	25	0	25	5	75	16.7	25	11.9	25	25	76	2/06/1965
19650603	154	28.7	25	18.1	25	0	25	5	75	16.9	25	12.8	25	32.5	61.7	3/06/1965
19650604	155	26.9	25	13.2	25	0	25	4.9	75	18.2	25	7.1	25	20	46.8	4/06/1965
19650605	156	26	25	13.6	25	0	25	5	75	18.2	25	6.7	25	19.9	43	5/06/1965
19650606	157	26.3	25	13.8	25	0	25	5.1	75	18.1	25	8.4	25	24.6	53.3	6/06/1965
19650607	158	26.9	25	11.6	25	0	25	5	75	18.5	25	8.3	25	23.4	60.8	7/06/1965
19650608	159	28.3	25	13.9	25	0	25	5	75	17.2	25	13.6	25	35.4	85.7	8/06/1965
19650609	160	29.1	25	16.1	25	0	25	5.1	75	15.1	25	13.5	25	33.5	73.8	9/06/1965
19650610	161	28.4	25	18.4	25	0	25	4.9	75	16	25	11.4	25	29.5	53.9	10/06/1965
19650611	162	28.9	25	17.4	25	0	25	4.9	75	14.1	25	10.1	25	25.4	50.9	11/06/1965
19650612	163	27.6	25	19.1	25	0	25	5	75	11.3	25	12.8	25	34.7	57.9	12/06/1965
19650613	164	18.7	25	16	25	20.7	25	4.8	75	4.4	25	18.7	25	86.8	100	13/06/1965
19650614	165	24.6	25	15.8	25	25.2	25	4.8	75	10.8	25	17.5	25	56.6	97.5	14/06/1965
19650615	166	26.8	25	17.9	25	0	25	4.8	75	16.1	25	18.1	25	51.4	88.3	15/06/1965
19650616	167	26.3	25	18.4	25	0	25	4.8	75	9.2	25	14.9	25	43.6	70.4	16/06/1965
19650617	168	27.4	25	16.3	25	0	25	4.8	75	16	25	14.7	25	40.3	79.4	17/06/1965
19650618	169	26.7	25	16.5	25	0	25	4.8	75	16.3	25	10.7	25	30.6	57	18/06/1965
19650619	170	27.8	25	16.9	25	0	25	4.9	75	17.4	25	10.5	25	28.1	54.6	19/06/1965
19650620	171	27.6	25	13.8	25	0	25	5	75	17.4	25	9.7	25	26.3	61.5	20/06/1965
19650621	172	28	25	12.2	25	0	25	5.1	75	17.9	25	10.4	25	27.5	73.2	21/06/1965
19650622	173	18.4	25	14.7	25	0	25	5.1	75	17.6	25	9.8	25	46.3	58.6	22/06/1965
19650623	174	16.1	25	7.6	25	0	25	5.2	75	18.3	25	5.1	25	27.9	48.9	23/06/1965
19650624	175	17	25	4.7	25	0	25	5.2	75	18.6	25	4.3	25	22.2	50.4	24/06/1965
19650625	176	17.2	25	2.8	25	0	25	5.1	75	18.7	25	4.4	25	22.4	58.9	25/06/1965
19650626	177	21	25	6.5	25	0	25	5.1	75	18	25	7.4	25	29.8	76.5	26/06/1965
19650627	178	23.7	25	8.9	25	0	25	5	75	18.3	25	7.4	25	25.3	64.9	27/06/1965

19650628	179	24.6	25	11.4	25	0	25	5	75	18.3	25	7.5	25	24.3	55.7	28/06/1965
19650629	180	25.8	25	12.1	25	0	25	5.1	75	18.4	25	5.8	25	17.5	41.1	29/06/1965
19650630	181	26.4	25	8.6	25	0	25	5.1	75	17.4	25	8.1	25	23.5	72.5	30/06/1965
19650701	182	27.3	25	11.9	25	0	25	4.9	75	17.3	25	10.5	25	28.9	75.4	1/07/1965
19650702	183	27.9	25	11.8	25	0	25	4.9	75	17.7	25	11	25	29.3	79.5	2/07/1965
19650703	184	28.4	25	13.5	25	0	25	5	75	17.7	25	10.7	25	27.7	69.2	3/07/1965
19650704	185	28.6	25	13.5	25	0	25	4.9	75	17.9	25	11.9	25	30.4	77	4/07/1965
19650705	186	26.8	25	13.9	25	0	25	4.9	75	17.7	25	10.2	25	29	64.3	5/07/1965
19650706	187	25.1	25	11.6	25	0	25	5	75	18.2	25	7.9	25	24.8	57.9	6/07/1965
19650707	188	23.9	25	13.5	25	0	25	5	75	18.8	25	5.6	25	18.9	36.2	7/07/1965
19650708	189	24.3	25	9.9	25	0	25	5.1	75	18.7	25	7	25	23	57.4	8/07/1965
19650709	190	24	25	12.9	25	0	25	5.1	75	18.8	25	6	25	20.1	40.4	9/07/1965
19650710	191	23.5	25	9.3	25	0	25	5.2	75	19.1	25	5.1	25	17.6	43.6	10/07/1965
19650711	192	23.6	25	7.2	25	0	25	5.1	75	19.2	25	4.9	25	16.8	48.3	11/07/1965
19650712	193	23.5	25	5.8	25	0	25	5.1	75	19.1	25	4	25	13.8	43.4	12/07/1965
19650713	194	22.4	25	7.3	25	0	25	5.1	75	17.5	25	6.4	25	23.6	62.6	13/07/1965
19650714	195	19.7	25	8.3	25	0	25	5.1	75	19	25	7.7	25	33.6	70.4	14/07/1965
19650715	196	19.6	25	6.9	25	0	25	5.1	75	18.9	25	7.7	25	33.8	77.4	15/07/1965
19650716	197	21.7	25	6.7	25	0	25	5.2	75	19.2	25	5.9	25	22.7	60.2	16/07/1965
19650717	198	21.9	25	7.7	25	0	25	5.3	75	19.5	25	5.3	25	20.2	50.5	17/07/1965
19650718	199	17.3	25	6.9	25	0	25	5.4	75	19.3	25	4.8	25	24.3	48.3	18/07/1965
19650719	200	17.3	25	3.9	25	0	25	5.5	75	18	25	4.9	25	24.8	60.7	19/07/1965
19650720	201	22	25	6.5	25	0	25	5.6	75	19.5	25	7.1	25	26.9	73.4	20/07/1965
19650721	202	24.6	25	8.9	25	0	25	5.6	75	19.5	25	7.4	25	23.9	64.9	21/07/1965
19650722	203	26.4	25	9.7	25	0	25	5.6	75	19.5	25	6.9	25	20.1	57.4	22/07/1965
19650723	204	26.4	25	10.4	25	0	25	5.6	75	20	25	5	25	14.5	39.7	23/07/1965
19650724	205	21.2	25	9	25	0	25	5.5	75	19.4	25	6.6	25	26.2	57.5	24/07/1965
19650725	206	21.7	25	6.6	25	0	25	5.6	75	20	25	5.1	25	19.7	52.4	25/07/1965
19650726	207	20.9	25	5.3	25	0	25	5.6	75	20.2	25	5.5	25	22.3	61.8	26/07/1965
19650727	208	23.5	25	4.9	25	0	25	5.7	75	20.4	25	3.9	25	13.5	45	27/07/1965
19650728	209	22	25	8.4	25	0	25	5.7	75	18.9	25	6.4	25	24.2	58.1	28/07/1965
19650729	210	23.2	25	6.9	25	0	25	5.7	75	20.2	25	5.2	25	18.3	52.3	29/07/1965
19650730	211	25.2	25	6.8	25	0	25	5.7	75	19.8	25	4.8	25	15	48.6	30/07/1965
19650731	212	25.8	25	7.8	25	0	25	5.7	75	19.4	25	3.8	25	11.4	35.9	31/07/1965
19650801	213	27.9	25	9.9	25	0	25	5.8	75	19.9	25	6.8	25	18.1	55.8	1/08/1965
19650802	214	28.4	25	10.4	25	0	25	5.8	75	19.6	25	6.5	25	16.8	51.6	2/08/1965
19650803	215	29.1	25	11.3	25	0	25	5.9	75	19.7	25	9	25	22.3	67.3	3/08/1965
19650804	216	29.2	25	10.6	25	0	25	6	75	21	25	5.5	25	13.6	43.1	4/08/1965
19650805	217	23	25	12.7	25	0	25	6	75	20.7	25	5.8	25	20.7	39.5	5/08/1965
19650806	218	21.7	25	7.9	25	0	25	6.1	75	21	25	5.2	25	20	48.8	6/08/1965
19650807	219	21.5	25	7.1	25	0	25	6.2	75	21.4	25	4.5	25	17.6	44.6	7/08/1965
19650808	220	24.1	25	6.1	25	0	25	6.3	75	21.6	25	4.8	25	16	51	8/08/1965
19650809	221	26.6	25	8.8	25	0	25	6.4	75	21.7	25	5.5	25	15.8	48.6	9/08/1965
19650810	222	28.7	25	12.7	25	0	25	6.4	75	21.9	25	3.9	25	9.9	26.6	10/08/1965
19650811	223	30.1	25	11.5	25	0	25	6.5	75	21.8	25	5.8	25	13.6	42.8	11/08/1965
19650812	224	31.3	25	12.5	25	0	25	6.6	75	21.7	25	7.6	25	16.6	52.5	12/08/1965
19650813	225	31	25	13.2	25	0	25	6.6	75	21.5	25	9	25	20	59.4	13/08/1965
19650814	226	30.5	25	16	25	0	25	6.6	75	20.7	25	13.2	25	30.2	72.6	14/08/1965
19650815	227	30.2	25	17	25	0	25	6.7	75	18.1	25	13.9	25	32.4	71.8	15/08/1965
19650816	228	27.7	25	15.7	25	0	25	6.6	75	19.1	25	14.7	25	39.6	82.5	16/08/1965
19650817	229	26.8	25	15.3	25	0	25	6.6	75	20.1	25	12.8	25	36.3	73.7	17/08/1965
19650818	230	28.2	25	12.5	25	0	25	6.7	75	22.4	25	7.1	25	18.6	49	18/08/1965
19650819	231	31.4	25	12.4	25	0	25	6.7	75	22.8	25	4.4	25	9.6	30.6	19/08/1965
19650820	232	34.6	25	12.9	25	0	25	6.8	75	22.5	25	7.2	25	13.1	48.4	20/08/1965
19650821	233	28.7	25	14.5	25	0	25	6.9	75	22.6	25	10	25	25.4	60.6	21/08/1965
19650822	234	28.9	25	13.3	25	0	25	6.9	75	23	25	8.2	25	20.6	53.7	22/08/1965
19650823	235	30.7	25	16.4	25	0	25	6.9	75	22.9	25	5.9	25	13.4	31.7	23/08/1965
19650824	236	33.2	25	17.1	25	0	25	7.1	75	22.8	25	6.9	25	13.6	35.4	24/08/1965
19650825	237	32.8	25	17.5	25	0	25	7.2	75	22.1	25	11	25	22.1	55	25/08/1965
19650826	238	26.8	25	12.3	25	0	25	7.2	75	23.3	25	7.8	25	22.1	54.6	26/08/1965
19650827	239	27.5	25	12.2	25	0	25	7.2	75	23.4	25	7.1	25	19.3	50	27/08/1965
19650828	240	28.1	25	13.2	25	0	25	7.3	75	23.1	25	8.1	25	21.3	53.4	28/08/1965
19650829	241	28	25	16.6	25	0	25	7.2	75	20.8	25	15	25	39.7	79.5	29/08/1965
19650830	242	28.9	25	17	25	0	25	7.2	75	22.4	25	13.8	25	34.7	71.3	30/08/1965
19650831	243	29.8	25	17.6	25	0	25	7.3	75	20.8	25	12.9	25	30.8	64.1	31/08/1965
19650901	244	30.8	25	18.2	25	0	25	7.5	75	21.8	25	11.1	25	25	53.1	1/09/1965
19650902	245	32.4	25	16.5	25	0	25	7.6	75	23.2	25	10.5	25	21.6	56	2/09/1965
19650903	246	32.5	25	20.1	25	0	25	7.8	75	23.4	25	11.2	25	22.9	47.6	3/09/1965
19650904	247	33.5	25	18.4	25	0	25	7.8	75	24.1	25	9.1	25	17.6	43	4/09/1965
19650905	248	33.8	25	18.6	25	0	25	7.9	75	23.6	25	9.4	25	17.9	43.9	5/09/1965
19650906	249	34.3	25	17	25	0	25	8	75	23.8	25	8.9	25	16.5	46	6/09/1965
19650907	250	34.3	25	18.8	25	0	25	8.1	75	24.2	25	7.4	25	13.7	34.1	7/09/1965
19650908	251	34.7	25	20.3	25	0	25	8.2	75	17.9	25	15.1	25	27.3	63.4	8/09/1965
19650909	252	32.3	25	20.8	25	0	25	8.2	75	23.4	25	7.7	25	15.9	31.4	9/09/1965
19650910	253	32.3	25	16.8	25	0	25	8.3	75	24.9	25	7	25	14.5	36.6	10/09/1965
19650911	254	32.7	25	15.9	25	0	25	8.3	75	25.2	25	6.7	25	13.5	37.1	11/09/1965
19650912	255	32.8	25	15.5	25	0	25	8.4	75	25.4	25	6.1	25	12.3	34.7	12/09/1965
19650913	256	31.4	25	14.9	25	0	25	8.4	75	25.8	25	4.9	25	10.7	28.9	13/09/1965
19650914	257	30.9	25	13.9	25	0	25	8.6	75	25.8	25	5.3	25	11.9	33.4	14/09/1965
19650915	258	34.8	25	12.1	25	0	25	8.7	75	25.9	25	5.5	25	9.9	39	15/09/1965
19650916	259	27.6	25	17.7	25	0	25	8.8	75	25.7	25	6	25	16.3	29.6	16/09/1965
19650917	260	25.9	25	12.8	25	0	25	8.8	75	26	25	5	25	15	33.8	17/09/1965
19650918	261	29.4	25	11.6	25	0	25	8.8	75	26.3	25	4.8	25	11.7	35.2	18/09/1965

19650919	262	32.4	25	13.4	25	0	25	8.7	75	26.5	25	3.9	25	8	25.4	19/09/1965
19650920	263	33	25	17.7	25	0	25	8.8	75	25.9	25	9.6	25	19.1	47.4	20/09/1965
19650921	264	32.4	25	17.8	25	0	25	8.8	75	25.7	25	10.5	25	21.6	51.5	21/09/1965
19650922	265	33.1	25	16.3	25	0	25	8.8	75	26.4	25	8.1	25	16	43.7	22/09/1965
19650923	266	33.4	25	16.9	25	0	25	9	75	26.4	25	8.7	25	16.9	45.2	23/09/1965
19650924	267	33.9	25	17.7	25	0	25	9.2	75	26.6	25	8	25	15.1	39.5	24/09/1965
19650925	268	32.8	25	18.5	25	0	25	9.1	75	26.5	25	9.9	25	19.9	46.5	25/09/1965
19650926	269	32.8	25	17.8	25	0	25	9.2	75	26.5	25	9.9	25	19.9	48.6	26/09/1965
19650927	270	34.3	25	16.5	25	0	25	9.4	75	26.7	25	9.3	25	17.2	49.6	27/09/1965
19650928	271	34.5	25	19.2	25	0	25	9.5	75	27	25	8.2	25	15	36.9	28/09/1965
19650929	272	35	25	18.5	25	0	25	9.4	75	27.2	25	8.2	25	14.6	38.5	29/09/1965
19650930	273	35.9	25	19.9	25	0	25	9.4	75	26.9	25	9.3	25	15.7	40	30/09/1965
19651001	274	35.4	25	19.8	25	0	25	9.6	75	25.9	25	6	25	10.4	26	1/10/1965
19651002	275	32.8	25	17.2	25	0	25	9.7	75	27.8	25	5.5	25	11.1	28	2/10/1965
19651003	276	33.3	25	15	25	0	25	9.6	75	27.6	25	6.5	25	12.7	38.1	3/10/1965
19651004	277	35.4	25	16.9	25	0	25	9.6	75	26	25	3.8	25	6.6	19.7	4/10/1965
19651005	278	37.8	25	20.7	25	0	25	9.8	75	27.6	25	6.5	25	9.9	26.6	5/10/1965
19651006	279	39.7	25	20.4	25	0	25	9.9	75	27.3	25	7.3	25	10.1	30.5	6/10/1965
19651007	280	39	25	21.7	25	0	25	10.1	75	26.9	25	9.3	25	13.3	35.8	7/10/1965
19651008	281	37.1	25	23.8	25	0	25	10.1	75	25.1	25	18.5	25	29.3	62.8	8/10/1965
19651009	282	32.1	25	23	25	3.4	25	10.2	75	19.4	25	10.5	25	22	37.4	9/10/1965
19651010	283	31.5	25	18.5	25	0	25	10.4	75	26.1	25	8.5	25	18.4	39.9	10/10/1965
19651011	284	33.7	25	18.8	25	0	25	10.2	75	28.1	25	8.5	25	16.2	39.2	11/10/1965
19651012	285	34.2	25	19.6	25	0	25	10.2	75	24.7	25	11.4	25	21.2	50	12/10/1965
19651013	286	34.7	25	21.8	25	0	25	10.2	75	24.4	25	13.6	25	24.6	52.1	13/10/1965
19651014	287	34.3	25	23.3	25	0	25	10.3	75	23.7	25	14.9	25	27.5	52.1	14/10/1965
19651015	288	35	25	23.7	25	0	25	10.2	75	27.7	25	11.9	25	21.2	40.6	15/10/1965
19651016	289	37	25	22.6	25	0	25	10.3	75	27.5	25	12.8	25	20.4	46.7	16/10/1965
19651017	290	33.9	25	22.5	25	0	25	10.3	75	24.7	25	16.5	25	31.2	60.6	17/10/1965
19651018	291	30.2	25	18.5	25	0	25	10.4	75	28.9	25	6.2	25	14.4	29.1	18/10/1965
19651019	292	31.6	25	15	25	0	25	10.4	75	28.4	25	7.4	25	15.9	43.4	19/10/1965
19651020	293	32.9	25	16.6	25	0	25	10.4	75	29.4	25	6.5	25	13	34.4	20/10/1965
19651021	294	35.1	25	16.7	25	0	25	10.4	75	29.6	25	6.4	25	11.3	33.7	21/10/1965
19651022	295	37.9	25	16.7	25	0	25	10.4	75	29.2	25	7.4	25	11.2	38.9	22/10/1965
19651023	296	38.1	25	20.8	25	0	25	10.2	75	25.3	25	13.4	25	20.1	54.6	23/10/1965
19651024	297	37.7	25	25.2	25	0	25	10.3	75	26.7	25	13.3	25	20.4	41.5	24/10/1965
19651025	298	37.6	25	24.1	25	0	25	10.6	75	18.1	25	16	25	24.7	53.3	25/10/1965
19651026	299	37.4	25	23.4	25	0	25	10.9	75	28	25	12.3	25	19.2	42.8	26/10/1965
19651027	300	35.7	25	23.8	25	0	25	10.8	75	20	25	13.6	25	23.3	46.1	27/10/1965
19651028	301	36.7	25	23	25	0	25	10.8	75	22.6	25	14.4	25	23.3	51.3	28/10/1965
19651029	302	37.4	25	23.2	25	0	25	11	75	25.3	25	14.6	25	22.8	51.4	29/10/1965
19651030	303	38.2	25	24.7	25	0	25	10.9	75	24.8	25	13.9	25	20.8	44.7	30/10/1965
19651031	304	39.8	25	26.5	25	0	25	10.8	75	27.6	25	10	25	13.7	28.9	31/10/1965
19651101	305	40.7	25	24.4	25	0	25	11	75	28.1	25	13.8	25	18	45.2	1/11/1965
19651102	306	42.1	25	26.1	25	0	25	10.9	75	27.1	25	17.8	25	21.6	52.7	2/11/1965
19651103	307	41	25	28.2	25	0	25	10.7	75	28.5	25	11.5	25	14.8	30.1	3/11/1965
19651104	308	42.1	25	28.5	25	0	25	10.4	75	27.7	25	19.4	25	23.5	49.9	4/11/1965
19651105	309	42.7	25	25.3	25	0	25	10	75	29.2	25	16.3	25	19.2	50.6	5/11/1965
19651106	310	43.8	25	26	25	0	25	10.2	75	30.1	25	9.6	25	10.7	28.6	6/11/1965
19651107	311	44.1	25	26.3	25	0	25	10.2	75	30	25	8.6	25	9.4	25.1	7/11/1965
19651108	312	44.3	25	28.6	25	0	25	10.2	75	30.3	25	7.8	25	8.4	19.9	8/11/1965
19651109	313	45	25	27.6	25	0	25	10	75	25.4	25	14.5	25	15.1	39.3	9/11/1965
19651110	314	32.1	25	23.5	25	0	25	10.1	75	30.9	25	5.8	25	12.1	20	10/11/1965
19651111	315	33.1	25	16	25	0	25	9.8	75	30.4	25	3.3	25	6.5	18.2	11/11/1965
19651112	316	32.1	25	20.1	25	0	25	9.7	75	30.8	25	6.5	25	13.6	27.6	12/11/1965
19651113	317	34.6	25	18.8	25	0	25	9.9	75	31.2	25	2.8	25	5.1	12.9	13/11/1965
19651114	318	37.2	25	23.6	25	0	25	9.9	75	28.8	25	6.4	25	10.1	22	14/11/1965
19651115	319	38.2	25	24.2	25	0	25	10	75	29.7	25	11.3	25	16.9	37.4	15/11/1965
19651116	320	38.8	25	22.1	25	0	25	10	75	30.4	25	8.9	25	12.9	33.5	16/11/1965
19651117	321	40.4	25	21.5	25	0	25	10.1	75	30.9	25	6.6	25	8.8	25.7	17/11/1965
19651118	322	36.3	25	22.3	25	0	25	10	75	31.4	25	3.4	25	5.6	12.6	18/11/1965
19651119	323	38.8	25	21.5	25	0	25	10.1	75	29.6	25	10.8	25	15.6	42.1	19/11/1965
19651120	324	37	25	26	25	0	25	10.3	75	27.3	25	17.7	25	28.2	52.7	20/11/1965
19651121	325	38.1	25	21.5	25	0.1	25	10.5	75	26.1	25	14.5	25	21.8	56.6	21/11/1965
19651122	326	37.8	25	23.9	25	0.8	25	10.3	75	30.7	25	8.6	25	13.1	29	22/11/1965
19651123	327	37.4	25	23.6	25	0	25	10.3	75	30.4	25	11.6	25	18.1	39.8	23/11/1965
19651124	328	39.5	25	21.5	25	0	25	10.4	75	30.2	25	12.1	25	16.8	47.2	24/11/1965
19651125	329	34	25	25.2	25	0	25	10.2	75	29.3	25	7.3	25	13.7	22.8	25/11/1965
19651126	330	36.8	25	21.7	25	0.1	25	9.9	75	31	25	6.9	25	11.1	26.6	26/11/1965
19651127	331	38.7	25	21.8	25	0	25	10.1	75	31.3	25	3.9	25	5.7	14.9	27/11/1965
19651128	332	39.8	25	20.3	25	0	25	10.3	75	21.3	25	3.3	25	4.5	13.9	28/11/1965
19651129	333	38.9	25	27.6	25	0.2	25	10.3	75	20.8	25	21	25	30.2	56.9	29/11/1965
19651130	334	37.9	25	24.5	25	0	25	10.5	75	22	25	19.5	25	29.6	63.4	30/11/1965
19651201	335	36.1	25	22.1	25	13.7	25	10.8	75	20.2	25	21.9	25	36.7	82.4	1/12/1965
19651202	336	36.9	25	22.1	25	8.4	25	11.1	75	25.7	25	20.7	25	33.2	77.9	2/12/1965
19651203	337	32.2	25	24.6	25	0	25	11.1	75	9.1	25	16.3	25	33.9	52.7	3/12/1965
19651204	338	32.5	25	21.5	25	0	25	11.3	75	20.7	25	20.8	25	42.5	81.1	4/12/1965
19651205	339	36.6	25	21.7	25	0	25	11.1	75	28.3	25	18.7	25	30.5	72.1	5/12/1965
19651206	340	38.5	25	26.1	25	0	25	10.6	75	20.2	25	21	25	30.8	62.1	6/12/1965
19651207	341	32.5	25	23.5	25	10.5	25	9.8	75	11.8	25	24.6	25	50.3	85	7/12/1965
19651208	342	35.8	25	24.6	25	0	25	9.3	75	13.5	25	22.6	25	38.5	73.1	8/12/1965
19651209	343	35.7	25	23.6	25	0	25	9.2	75	22.8	25	23.7	25	40.5	81.4	9/12/1965
19651210	344	36.8	25	23.2	25	2.4	25	9.4	75							

19651211	345	36.8	25	23.5	25	0.6	25	9.3	75	25.6	25	24.6	25	39.6	85	11/12/1965
19651212	346	37	25	26.1	25	0	25	9.2	75	22.2	25	24.8	25	39.5	73.4	12/12/1965
19651213	347	36	25	24.8	25	0	25	9.4	75	21	25	24.8	25	41.7	79.3	13/12/1965
19651214	348	35.3	25	23.9	25	4.9	25	9.5	75	18.5	25	26.4	25	46.2	89	14/12/1965
19651215	349	37.5	25	24.4	25	0	25	9.2	75	20.2	25	26.2	25	40.6	85.8	15/12/1965
19651216	350	38.7	25	25.1	25	0	25	9.6	75	19.7	25	12.2	25	17.7	38.3	16/12/1965
19651217	351	38.1	25	23.7	25	0	25	9.7	75	26.9	25	9	25	13.5	30.7	17/12/1965
19651218	352	38.4	25	24.2	25	0	25	9.5	75	26.3	25	13.5	25	19.9	44.7	18/12/1965
19651219	353	38.5	25	26.6	25	0	25	9.5	75	23.1	25	24.8	25	36.4	71.2	19/12/1965
19651220	354	34.9	25	24.7	25	0	25	9.5	75	23.3	25	24.3	25	43.5	78.1	20/12/1965
19651221	355	34	25	20.8	25	6.8	25	9.6	75	18.6	25	24.1	25	45.3	98.1	21/12/1965
19651222	356	34.3	25	23.5	25	0	25	9.8	75	18	25	20.6	25	38.1	71.2	22/12/1965
19651223	357	34	25	25	25	0	25	9.7	75	24.7	25	17.5	25	32.9	55.3	23/12/1965
19651224	358	35.3	25	25	25	0	25	9.3	75	27.6	25	14.6	25	25.5	46.1	24/12/1965
19651225	359	36.8	25	24.7	25	0	25	8.9	75	27.9	25	15.9	25	25.6	51.1	25/12/1965
19651226	360	37.1	25	23.9	25	0	25	8.9	75	30	25	13.2	25	20.9	44.5	26/12/1965
19651227	361	38.2	25	23.3	25	0	25	8.5	75	30.4	25	13.9	25	20.8	48.6	27/12/1965
19651228	362	38.6	25	24.8	25	0	25	8.3	75	29.4	25	18.3	25	26.7	58.5	28/12/1965
19651229	363	39	25	23	25	0	25	8.6	75	30.4	25	14.9	25	21.3	53.1	29/12/1965
19651230	364	40.7	25	24.2	25	0	25	8.9	75	28.8	25	22.9	25	29.9	75.9	30/12/1965
19651231	365	43.4	25	30	25	0	25	8.4	75	27	25	24.9	25	28.2	58.7	31/12/1965
19660101	1	44.2	25	29.2	25	0	25	8.7	75	28.1	25	21.8	25	23.7	53.8	1/01/1966
19660102	2	44.3	25	27.9	25	0	25	8.7	75	30.5	25	16	25	17.3	42.6	2/01/1966
19660103	3	44.8	25	26	25	0	25	8.5	75	19.7	25	15.9	25	16.8	47.3	3/01/1966
19660104	4	43.8	25	27.3	25	0	25	8.8	75	22.1	25	19	25	21.1	52.4	4/01/1966
19660105	5	42.2	25	28.2	25	0	25	8.6	75	25.1	25	26.4	25	31.9	69	5/01/1966
19660106	6	35.1	25	23.5	25	10.4	25	8.6	75	16.9	25	25	25	44.2	86.4	6/01/1966
19660107	7	31.3	25	20.6	25	9.8	25	8.6	75	10.1	25	25.4	25	55.6	100	7/01/1966
19660108	8	33.4	25	22.2	25	0.8	25	9	75	19.4	25	26	25	50.5	97.2	8/01/1966
19660109	9	35	25	22.4	25	0.1	25	9.1	75	23.2	25	23.4	25	41.6	86.4	9/01/1966
19660110	10	34	25	22	25	0.7	25	9.2	75	21.3	25	24.2	25	45.5	91.6	10/01/1966
19660111	11	34.4	25	24.7	25	0	25	9.2	75	18.9	25	24.8	25	45.6	79.7	11/01/1966
19660112	12	35.7	25	24.8	25	7.4	25	9.1	75	18.3	25	27.6	25	47.2	88.2	12/01/1966
19660113	13	36	25	24.8	25	1.3	25	9	75	18.6	25	29.2	25	49.1	93.3	13/01/1966
19660114	14	37.4	25	26.7	25	0	25	9.1	75	23.9	25	21.9	25	34.1	62.5	14/01/1966
19660115	15	35.9	25	24.9	25	0	25	9.1	75	16.3	25	18.3	25	31	58.1	15/01/1966
19660116	16	37.5	25	23.8	25	0	25	9.3	75	25.2	25	17.2	25	26.7	58.4	16/01/1966
19660117	17	39.1	25	24.6	25	0	25	9.4	75	24	25	21.1	25	30	68.2	17/01/1966
19660118	18	39.6	25	25	25	0	25	9.4	75	25.1	25	16.4	25	22.7	51.8	18/01/1966
19660119	19	38.3	25	24.3	25	0	25	9.2	75	21.7	25	20.1	25	29.8	66.2	19/01/1966
19660120	20	38.1	25	24.6	25	2.7	25	9.3	75	19.6	25	17.3	25	26	55.9	20/01/1966
19660121	21	31.2	25	23.9	25	2.8	25	9.3	75	17.6	25	26.2	25	57.7	88.4	21/01/1966
19660122	22	34.9	25	23.8	25	3.7	25	9.1	75	18.9	25	22	25	39.3	74.6	22/01/1966
19660123	23	32	25	23.3	25	6	25	9.1	75	11.9	25	28.2	25	59.3	98.6	23/01/1966
19660124	24	34	25	23.2	25	60.2	25	8.7	75	25.7	25	26.2	25	49.3	92.2	24/01/1966
19660125	25	32.1	25	21.4	25	0	25	8.7	75	25.2	25	20.9	25	43.7	82	25/01/1966
19660126	26	33.6	25	21.9	25	0	25	8.6	75	26.3	25	22.3	25	42.9	84.9	26/01/1966
19660127	27	35.6	25	23.9	25	0	25	8.8	75	25	25	25	25	43	84.3	27/01/1966
19660128	28	37	25	25.4	25	0.1	25	8.9	75	20.1	25	26.7	25	42.5	82.3	28/01/1966
19660129	29	35.5	25	24.2	25	21.4	25	9.3	75	19.4	25	29.1	25	50.3	96.4	29/01/1966
19660130	30	36.6	25	25.2	25	0.2	25	9.3	75	19.6	25	28.3	25	46.1	88.3	30/01/1966
19660131	31	36.7	25	25.1	25	0	25	9.2	75	17.9	25	26.5	25	42.9	83.2	31/01/1966
19660201	32	39	25	25.7	25	0.4	25	9.2	75	19.8	25	18.4	25	26.3	55.7	1/02/1966
19660202	33	33.1	25	23.6	25	8.5	25	9	75	16.8	25	23.3	25	46.1	80	2/02/1966
19660203	34	34.4	25	22.7	25	0.1	25	8.8	75	23.7	25	20.6	25	37.9	74.7	3/02/1966
19660204	35	35.5	25	23.9	25	0	25	8.4	75	20.8	25	24.2	25	41.9	81.6	4/02/1966
19660205	36	34.1	25	22.8	25	10.7	25	8.6	75	16.3	25	25.2	25	47.1	90.8	5/02/1966
19660206	37	35.1	25	24.2	25	0	25	8.7	75	19.6	25	23.2	25	41	76.8	6/02/1966
19660207	38	34.7	25	24.2	25	0	25	8.8	75	17.6	25	21.9	25	39.6	72.5	7/02/1966
19660208	39	36	25	25.6	25	0.1	25	8.9	75	23.4	25	26	25	43.8	79.2	8/02/1966
19660209	40	36.6	25	25	25	0	25	8.7	75	23.4	25	23.6	25	38.4	74.5	9/02/1966
19660210	41	37.7	25	25.5	25	0	25	8.5	75	24.8	25	19.7	25	30.2	60.4	10/02/1966
19660211	42	36.1	25	25.2	25	0	25	8.5	75	22.3	25	20.7	25	34.6	64.6	11/02/1966
19660212	43	37.7	25	25.6	25	0	25	8.3	75	22.3	25	23.1	25	35.4	70.4	12/02/1966
19660213	44	38.1	25	24.8	25	0	25	8	75	25.4	25	23.5	25	35.3	75.1	13/02/1966
19660214	45	38.5	25	26.8	25	0	25	8	75	25.7	25	25.4	25	37.3	72.1	14/02/1966
19660215	46	39.3	25	27.1	25	0	25	8	75	23.9	25	25	25	35.2	69.7	15/02/1966
19660216	47	41.1	25	28.4	25	0	25	8.1	75	19.1	25	26.5	25	33.9	68.5	16/02/1966
19660217	48	39.6	25	25.8	25	3	25	8.4	75	21.4	25	26.6	25	36.8	80.1	17/02/1966
19660218	49	36.6	25	24.1	25	0	25	8.7	75	27.7	25	9.9	25	16.1	33	18/02/1966
19660219	50	38.5	25	25	25	0	25	8.8	75	28.7	25	10.9	25	16	34.4	19/02/1966
19660220	51	39.3	25	25.7	25	0	25	8.9	75	28.8	25	10	25	14.1	30.3	20/02/1966
19660221	52	39.3	25	24.1	25	0	25	9.1	75	29	25	7	25	9.9	23.3	21/02/1966
19660222	53	39.1	25	22.2	25	0	25	8.9	75	29	25	7.2	25	10.2	26.9	22/02/1966
19660223	54	40.1	25	21.2	25	0	25	8.9	75	29.1	25	8	25	10.8	31.8	23/02/1966
19660224	55	40.9	25	24.7	25	0	25	9	75	27.2	25	6.8	25	8.8	21.9	24/02/1966
19660225	56	40.9	25	26.4	25	0	25	7.8	75	28.5	25	9.3	25	12	27	25/02/1966
19660226	57	39.5	25	22.6	25	0	25	7.3	75	28	25	7.7	25	10.7	28.1	26/02/1966
19660227	58	40.5	25	21.9	25	0	25	6.6	75	28.8	25	7.5	25	9.9	28.6	27/02/1966
19660228	59	41	25	22.3	25	0	25	8.4	75	28	25	8.1	25	10.4	30.1	28/02/1966
19660301	60	41.6	25	23.3	25	0	25	6.6	75	28.3	25	5.9	25	7.3	20.6	1/03/1966
19660302	61	40.5	25	25	25	0	25	6.3	75	23.1	25	14.8	25	19.5	46.7	2/03/1966
19660303	62	37.9	25	23.8	25	0.2	25	6.5	75	22.8	25	20.7	25	31.4	70.2	3/03/1966

19660304	63	34.1	25	22.8	25	12.6	25	6.8	75	22.7	25	21.8	25	40.8	78.6	4/03/1966
19660305	64	35.8	25	24.4	25	0.1	25	7	75	23.6	25	20.6	25	35.1	67.4	5/03/1966
19660306	65	35.9	25	25.2	25	0	25	7.1	75	23.4	25	18.4	25	31.1	57.4	6/03/1966
19660307	66	36.6	25	25.6	25	0	25	7.1	75	19	25	20.3	25	33.1	61.9	7/03/1966
19660308	67	36.6	25	25.4	25	0	25	7.3	75	23.4	25	19.2	25	31.3	59.2	8/03/1966
19660309	68	36.4	25	23.3	25	0	25	7.3	75	25.8	25	20.2	25	33.3	70.6	9/03/1966
19660310	69	37.8	25	24.3	25	0	25	7.5	75	26.2	25	14.3	25	21.8	47.1	10/03/1966
19660311	70	39.6	25	22.6	25	0	25	7.5	75	26.6	25	12.6	25	17.4	46	11/03/1966
19660312	71	40.2	25	25.5	25	0	25	7.7	75	25.4	25	18.7	25	25.1	57.3	12/03/1966
19660313	72	40.1	25	27.5	25	0	25	7.9	75	25.5	25	16.8	25	22.7	45.8	13/03/1966
19660314	73	40	25	26.8	25	0	25	8	75	23.7	25	20.3	25	27.5	57.6	14/03/1966
19660315	74	38.8	25	27.2	25	0.1	25	8	75	23.3	25	22	25	31.8	61	15/03/1966
19660316	75	32.4	25	25.9	25	1.6	25	8	75	16.2	25	23.3	25	47.9	69.7	16/03/1966
19660317	76	34.7	25	21.9	25	0	25	7.8	75	25.9	25	8.2	25	14.8	31.2	17/03/1966
19660318	77	35.2	25	19.6	25	0	25	7.8	75	26.5	25	9.4	25	16.5	41.2	18/03/1966
19660319	78	36.7	25	19.1	25	0	25	7.8	75	24.2	25	9.7	25	15.7	43.9	19/03/1966
19660320	79	38.7	25	20.2	25	0	25	7.9	75	21.3	25	7.8	25	11.3	33	20/03/1966
19660321	80	39.5	25	22.8	25	0	25	7.9	75	13.6	25	9	25	12.5	32.4	21/03/1966
19660322	81	36.4	25	24.7	25	0	25	8.2	75	19.6	25	6.9	25	11.4	22.2	22/03/1966
19660323	82	33.7	25	21.9	25	0	25	8.3	75	24.9	25	8.1	25	15.5	30.8	23/03/1966
19660324	83	32.4	25	19.6	25	0	25	8.3	75	21.1	25	7.2	25	14.8	31.6	24/03/1966
19660325	84	33.4	25	18.3	25	0	25	8.1	75	23.6	25	5.9	25	11.5	28.1	25/03/1966
19660326	85	33.1	25	20.7	25	0	25	8.2	75	20.9	25	7.6	25	15	31.1	26/03/1966
19660327	86	34	25	20.2	25	0	25	8	75	25	25	7.2	25	13.5	30.4	27/03/1966
19660328	87	34.1	25	16	25	0	25	7.8	75	26	25	5.5	25	10.3	30.3	28/03/1966
19660329	88	34.3	25	16.6	25	0	25	7.9	75	25.4	25	5.5	25	10.2	29.1	29/03/1966
19660330	89	36.5	25	17.2	25	0	25	8	75	25.6	25	6.4	25	10.5	32.6	30/03/1966
19660331	90	38.3	25	17.1	25	0	25	7.7	75	25.3	25	7.7	25	11.4	39.5	31/03/1966
19660401	91	39.6	25	19.7	25	0	25	7.6	75	25	25	6.6	25	9.1	28.8	1/04/1966
19660402	92	38.9	25	20.6	25	0	25	7.6	75	24	25	8.5	25	12.2	35	2/04/1966
19660403	93	38.2	25	24.2	25	0	25	7.4	75	21.7	25	20.6	25	30.8	68.2	3/04/1966
19660404	94	39.6	25	21.6	25	0	25	7.5	75	23.5	25	7.3	25	10.1	28.3	4/04/1966
19660405	95	39.4	25	21.7	25	0	25	7.6	75	24.4	25	6.2	25	8.7	23.9	5/04/1966
19660406	96	37.9	25	22.6	25	0	25	7.8	75	23.4	25	11.6	25	17.6	42.3	6/04/1966
19660407	97	38.2	25	23.2	25	0	25	7.6	75	23.2	25	11.6	25	17.3	40.8	7/04/1966
19660408	98	38	25	20.6	25	0	25	7.5	75	24	25	7	25	10.6	28.9	8/04/1966
19660409	99	37.4	25	23.2	25	0	25	7.4	75	23.8	25	9	25	14	31.7	9/04/1966
19660410	100	36.5	25	22.7	25	0	25	7.5	75	23.9	25	7.2	25	11.8	26.1	10/04/1966
19660411	101	35.2	25	22.8	25	0	25	7.4	75	21	25	13.2	25	23.2	47.6	11/04/1966
19660412	102	33.8	25	22.4	25	0	25	7.4	75	22.9	25	14.1	25	26.8	52.1	12/04/1966
19660413	103	33.8	25	22.5	25	0	25	7.4	75	22.5	25	16	25	30.4	58.7	13/04/1966
19660414	104	33.9	25	22.3	25	0	25	7.4	75	22.3	25	14	25	26.5	52	14/04/1966
19660415	105	34.5	25	21.9	25	0	25	7.3	75	21.2	25	12.2	25	22.3	46.4	15/04/1966
19660416	106	34.6	25	19.6	25	0	25	7.5	75	22.4	25	10.5	25	19.1	46.1	16/04/1966
19660417	107	34.3	25	20.4	25	0	25	7.5	75	21.4	25	11.7	25	21.6	48.8	17/04/1966
19660418	108	33.5	25	19.5	25	0	25	7.4	75	20.9	25	10	25	19.3	44.1	18/04/1966
19660419	109	33.3	25	20.2	25	0	25	7.5	75	19.7	25	10.8	25	21.1	45.6	19/04/1966
19660420	110	33	25	21.9	25	0	25	7.2	75	18.9	25	15.1	25	30	57.5	20/04/1966
19660421	111	34.6	25	22.4	25	0	25	6.9	75	19.5	25	14.6	25	26.5	53.9	21/04/1966
19660422	112	33.4	25	20.5	25	0	25	6.5	75	19	25	10.7	25	20.8	44.4	22/04/1966
19660423	113	33.4	25	21.9	25	0	25	6.3	75	19.3	25	11.7	25	22.7	44.5	23/04/1966
19660424	114	33.6	25	19.4	25	0	25	6.2	75	21.9	25	10.1	25	19.4	44.9	24/04/1966
19660425	115	31.5	25	19.2	25	0	25	6.4	75	22.1	25	7.9	25	17.1	35.5	25/04/1966
19660426	116	30.8	25	17.6	25	0	25	6.4	75	21.4	25	6.3	25	14.2	31.3	26/04/1966
19660427	117	30.9	25	17.9	25	0	25	6.4	75	20.1	25	7	25	15.7	34.1	27/04/1966
19660428	118	29.6	25	16.4	25	0	25	6.6	75	19.5	25	4.5	25	10.9	24.1	28/04/1966
19660429	119	28.8	25	15.2	25	0	25	6.6	75	21.7	25	5.8	25	14.6	33.6	29/04/1966
19660430	120	29	25	16.4	25	0	25	6.6	75	21.3	25	6.3	25	15.7	33.8	30/04/1966
19660501	121	30.6	25	17.5	25	0	25	6.6	75	19.3	25	5.8	25	13.2	29	1/05/1966
19660502	122	32.3	25	17	25	0	25	6.5	75	20.8	25	6.9	25	14.3	35.6	2/05/1966
19660503	123	33.6	25	16.5	25	0	25	6.4	75	21.1	25	9.6	25	18.5	51.2	3/05/1966
19660504	124	33.4	25	19.1	25	0	25	6.3	75	19.4	25	13.5	25	26.2	61.1	4/05/1966
19660505	125	25	25	20.8	25	0	25	6.3	75	10.7	25	18.2	25	57.5	74.1	5/05/1966
19660506	126	28.6	25	13.2	25	0	25	6.3	75	20.8	25	10.4	25	26.6	68.6	6/05/1966
19660507	127	28.3	25	14.9	25	0	25	6.4	75	18.5	25	8.3	25	21.6	49	7/05/1966
19660508	128	26.4	25	12.6	25	0	25	6.4	75	21	25	6.3	25	18.3	43.2	8/05/1966
19660509	129	29.2	25	13.4	25	0	25	6.4	75	20.7	25	6.2	25	15.3	40.4	9/05/1966
19660510	130	29.1	25	15	25	0	25	6.2	75	20.6	25	6.3	25	15.6	37	10/05/1966
19660511	131	29.4	25	14.5	25	0	25	6.1	75	20.4	25	7.6	25	18.5	46.1	11/05/1966
19660512	132	28.8	25	16.2	25	0	25	6	75	20.3	25	5.3	25	13.4	28.8	12/05/1966
19660513	133	28.4	25	15.3	25	0	25	5.8	75	16.3	25	5.8	25	15	33.4	13/05/1966
19660514	134	29.6	25	14.8	25	0	25	5.8	75	18.5	25	5.8	25	14	34.5	14/05/1966
19660515	135	30.1	25	13.4	25	0	25	5.7	75	19.8	25	7.6	25	17.8	49.5	15/05/1966
19660516	136	31.3	25	16.1	25	0	25	5.8	75	17.8	25	10	25	21.9	54.7	16/05/1966
19660517	137	31.5	25	19	25	0	25	5.7	75	17.3	25	11.8	25	25.5	53.7	17/05/1966
19660518	138	31.9	25	20.1	25	0.2	25	5.5	75	16.6	25	16.1	25	34.1	68.5	18/05/1966
19660519	139	29	25	15.6	25	0.1	25	5.5	75	18.9	25	12.7	25	31.7	71.7	19/05/1966
19660520	140	25.7	25	13.2	25	0	25	5.4	75	19.6	25	7.6	25	23	50.1	20/05/1966
19660521	141	24.4	25	12.1	25	0	25	5.2	75	19.4	25	9.7	25	31.7	68.8	21/05/1966
19660522	142	23.3	25	9.8	25	0	25	5.3	75	19.5	25	5.9	25	20.6	48.7	22/05/1966
19660523	143	25.4	25	8.1	25	0	25	5.3	75	19.5	25	6.5	25	20	60.2	23/05/1966
19660524	144	25.4	25	10.1	25	0	25	5.3	75	19.6	25	6.1	25	18.8	49.4	24/05/1966
19660525	145	25.2	25	11	25	0	25	5.3	75	19.3	25	7.3	25	22.8	55.6	25/05/1966

19660526	146	24.2	25	10.8	25	0	25	5.2	75	16.1	25	7	25	23.2	54.1	26/05/1966
19660527	147	25	25	12.4	25	0	25	5.2	75	18.7	25	4	25	12.6	27.8	27/05/1966
19660528	148	26.6	25	9.9	25	0	25	5.2	75	18.8	25	4.1	25	11.8	33.6	28/05/1966
19660529	149	26.7	25	11.7	25	0	25	5.3	75	13.2	25	7.7	25	22	56	29/05/1966
19660530	150	29.9	25	15.5	25	0	25	5.2	75	16.5	25	12.1	25	28.7	68.8	30/05/1966
19660531	151	27.3	25	18.3	25	0	25	5.2	75	7.2	25	14.6	25	40.2	69.5	31/05/1966
19660601	152	21.9	25	13.7	25	4.8	25	5.1	75	10.3	25	8.3	25	31.6	53	1/06/1966
19660602	153	23.9	25	11.3	25	0	25	5	75	17	25	7.1	25	23.9	53.1	2/06/1966
19660603	154	25.1	25	9.5	25	0	25	5	75	14	25	7.1	25	22.3	59.8	3/06/1966
19660604	155	27.1	25	14.9	25	0	25	4.9	75	16.6	25	6.8	25	19	40.2	4/06/1966
19660605	156	27.7	25	12.7	25	0	25	5	75	14.9	25	7.1	25	19.1	48.4	5/06/1966
19660606	157	28.2	25	14	25	0	25	5.1	75	11	25	8	25	20.9	50.1	6/06/1966
19660607	158	22.7	25	14	25	2.3	25	5	75	8.8	25	14.7	25	53.3	92	7/06/1966
19660608	159	26.3	25	12.3	25	0	25	5	75	13.8	25	14.5	25	42.4	100	8/06/1966
19660609	160	26.1	25	12.8	25	0	25	5.1	75	17.4	25	12.4	25	36.7	83.9	9/06/1966
19660610	161	24.2	25	12.7	25	0	25	4.9	75	18.2	25	7.6	25	25.2	51.8	10/06/1966
19660611	162	23.1	25	9.1	25	0	25	4.9	75	18.6	25	4.6	25	16.3	39.8	11/06/1966
19660612	163	22.6	25	8	25	0	25	5	75	18.6	25	6.1	25	22.3	56.9	12/06/1966
19660613	164	23.1	25	5.9	25	0	25	4.8	75	18.4	25	6.1	25	21.6	65.7	13/06/1966
19660614	165	23.4	25	7.2	25	0	25	4.8	75	18.5	25	5.4	25	18.8	53.2	14/06/1966
19660615	166	25.9	25	8.5	25	0	25	4.8	75	18.3	25	6.3	25	18.9	56.8	15/06/1966
19660616	167	25.4	25	9.2	25	0	25	4.8	75	18.2	25	5.7	25	17.6	49	16/06/1966
19660617	168	26.4	25	10.1	25	0	25	4.8	75	17.8	25	7	25	20.3	56.7	17/06/1966
19660618	169	27.4	25	10.6	25	0	25	4.8	75	17.9	25	8.2	25	22.5	64.2	18/06/1966
19660619	170	29	25	10.3	25	0	25	4.9	75	17.9	25	8.6	25	21.5	68.7	19/06/1966
19660620	171	28.5	25	11.4	25	0	25	5	75	18	25	8.7	25	22.4	64.6	20/06/1966
19660621	172	26.8	25	15.2	25	0	25	5.1	75	17.9	25	9.9	25	28.1	57.3	21/06/1966
19660622	173	27.2	25	13	25	0	25	5.1	75	18.1	25	8	25	22.2	53.5	22/06/1966
19660623	174	27.6	25	15.1	25	0	25	5.2	75	16.5	25	8.2	25	22.2	47.8	23/06/1966
19660624	175	28	25	12.7	25	0	25	5.2	75	17.3	25	10.7	25	28.3	72.9	24/06/1966
19660625	176	27.6	25	15	25	0	25	5.1	75	15.4	25	13.1	25	35.5	76.9	25/06/1966
19660626	177	27.1	25	15.3	25	0	25	5.1	75	17.4	25	12.8	25	35.7	73.7	26/06/1966
19660627	178	27	25	16.7	25	0	25	5	75	16.5	25	11.5	25	32.3	60.5	27/06/1966
19660628	179	27.8	25	14.8	25	0	25	5	75	16.9	25	10	25	26.8	59.4	28/06/1966
19660629	180	28.9	25	14.9	25	0	25	5.1	75	14.9	25	10	25	25.1	59.1	29/06/1966
19660630	181	29.7	25	17.9	25	0	25	5.1	75	14.8	25	14.3	25	34.3	69.8	30/06/1966
19660701	182	29.9	25	16.6	25	0	25	4.9	75	17.1	25	14.2	25	33.7	75.2	1/07/1966
19660702	183	28.9	25	16.6	25	0	25	4.9	75	15.5	25	17.7	25	44.4	93.8	2/07/1966
19660703	184	27.4	25	16.9	25	0	25	5	75	10.3	25	14.1	25	38.6	73.3	3/07/1966
19660704	185	29.6	25	15.1	25	0	25	4.9	75	16	25	14.1	25	34	82.2	4/07/1966
19660705	186	25.2	25	15	25	0	25	4.9	75	11.2	25	10.6	25	33.1	62.2	5/07/1966
19660706	187	24.8	25	12.3	25	0	25	5	75	18.1	25	7.2	25	23	50.4	6/07/1966
19660707	188	21.8	25	8.4	25	0	25	5	75	18.5	25	8.6	25	32.9	78.1	7/07/1966
19660708	189	23.2	25	7	25	0	25	5.1	75	18.7	25	7.4	25	26	73.9	8/07/1966
19660709	190	25.3	25	8.6	25	0	25	5.1	75	18.2	25	6.1	25	18.9	54.6	9/07/1966
19660710	191	25.3	25	11.4	25	0	25	5.2	75	18.9	25	5.8	25	18	43.1	10/07/1966
19660711	192	26.2	25	10.2	25	0	25	5.1	75	18.9	25	5.3	25	15.6	42.6	11/07/1966
19660712	193	27.1	25	10.8	25	0	25	5.1	75	18.5	25	5.8	25	16.2	44.8	12/07/1966
19660713	194	26.5	25	11.5	25	0	25	5.1	75	18.7	25	6	25	17.3	44.2	13/07/1966
19660714	195	26.9	25	10.9	25	0	25	5.1	75	19.2	25	4.7	25	13.3	36.1	14/07/1966
19660715	196	28.5	25	11.6	25	0	25	5.1	75	18.8	25	5.7	25	14.6	41.8	15/07/1966
19660716	197	26.5	25	12	25	0	25	5.2	75	18.7	25	5.7	25	16.5	40.7	16/07/1966
19660717	198	22.2	25	10	25	0	25	5.3	75	19.3	25	6.5	25	24.3	53	17/07/1966
19660718	199	21.2	25	6.6	25	0	25	5.4	75	19.2	25	3.9	25	15.5	40	18/07/1966
19660719	200	22.5	25	4.2	25	0	25	5.5	75	18.5	25	3.6	25	13.2	43.7	19/07/1966
19660720	201	25.3	25	6.7	25	0	25	5.6	75	19.9	25	3	25	9.3	30.6	20/07/1966
19660721	202	24.7	25	7.6	25	0	25	5.6	75	19.7	25	5.3	25	17	50.8	21/07/1966
19660722	203	26.5	25	6.7	25	0	25	5.6	75	19.8	25	3.7	25	10.7	37.7	22/07/1966
19660723	204	26.8	25	9.5	25	0	25	5.6	75	19.9	25	4.6	25	13.1	38.8	23/07/1966
19660724	205	27.5	25	12	25	0	25	5.5	75	19.8	25	6.5	25	17.7	46.4	24/07/1966
19660725	206	24	25	13.4	25	0	25	5.6	75	19.9	25	5.8	25	19.4	37.8	25/07/1966
19660726	207	24.2	25	6.3	25	0	25	5.6	75	20.5	25	3.4	25	11.3	35.6	26/07/1966
19660727	208	24.1	25	4.3	25	0	25	5.7	75	20.7	25	2.6	25	8.7	31.3	27/07/1966
19660728	209	22.4	25	6.6	25	0	25	5.7	75	20.2	25	5.1	25	18.8	52.4	28/07/1966
19660729	210	22.2	25	8	25	0	25	5.7	75	15.3	25	5.3	25	19.8	49.4	29/07/1966
19660730	211	22.4	25	8	25	0	25	5.7	75	14.3	25	5.4	25	19.9	50.4	30/07/1966
19660731	212	26.3	25	12.8	25	0	25	5.7	75	20.3	25	4.5	25	13.2	30.5	31/07/1966
19660801	213	27.9	25	13.9	25	0	25	5.8	75	20.1	25	10.6	25	28.2	66.8	1/08/1966
19660802	214	28.3	25	13.6	25	0	25	5.8	75	20	25	12.9	25	33.5	82.9	2/08/1966
19660803	215	27.8	25	16.8	25	0	25	5.9	75	18.5	25	11.7	25	31.3	61.2	3/08/1966
19660804	216	28.9	25	17.6	25	0	25	6	75	19.1	25	12.4	25	31.1	61.6	4/08/1966
19660805	217	26.9	25	17	25	0	25	6	75	13.6	25	12	25	33.9	62	5/08/1966
19660806	218	27.5	25	18.8	25	0	25	6.1	75	9.8	25	11.9	25	32.4	54.9	6/08/1966
19660807	219	19.6	25	10	25	0	25	6.2	75	15	25	10.2	25	44.7	83.1	7/08/1966
19660808	220	25.9	25	9.9	25	0	25	6.3	75	20.2	25	10.9	25	32.6	89.4	8/08/1966
19660809	221	27.9	25	12.2	25	0	25	6.4	75	17.5	25	11.2	25	29.8	78.9	9/08/1966
19660810	222	23.4	25	10.4	25	0	25	6.4	75	21.2	25	6.6	25	22.9	52.4	10/08/1966
19660811	223	21.7	25	8.1	25	0	25	6.5	75	21.9	25	4.7	25	18.1	43.5	11/08/1966
19660812	224	19.9	25	7.9	25	0	25	6.6	75	21.9	25	5.9	25	25.4	55.4	12/08/1966
19660813	225	22.7	25	6.4	25	0	25	6.6	75	22	25	5.2	25	18.9	54.1	13/08/1966
19660814	226	26.8	25	12.2	25	0	25	6.6	75	20.5	25	4.5	25	12.8	31.7	14/08/1966
19660815	227	28.9	25	13.8	25	0	25	6.7	75	19.6	25	6.5	25	16.3	41.2	15/08/1966
19660816	228	29.9	25	18	25	0.1	25	6.6	75	19	25	17	25	40.3	82.4	16/08/1966

19660817	229	28	25	18	25	9.6	25	6.6	75	16.4	25	20.3	25	53.7	98.4	17/08/1966
19660818	230	20.5	25	16.3	25	19	25	6.7	75	6.5	25	17.2	25	71.4	92.9	18/08/1966
19660819	231	20.2	25	15.6	25	10.8	25	6.7	75	9	25	16.8	25	71	94.9	19/08/1966
19660820	232	23.8	25	13.1	25	3.1	25	6.8	75	19.6	25	14.8	25	50.2	98.2	20/08/1966
19660821	233	25.1	25	12.7	25	0	25	6.9	75	22.3	25	11.3	25	35.5	77	21/08/1966
19660822	234	24.7	25	13.1	25	0	25	6.9	75	22.3	25	6.7	25	21.5	44.5	22/08/1966
19660823	235	24.3	25	10.5	25	0	25	6.9	75	23.1	25	5.9	25	19.4	46.5	23/08/1966
19660824	236	25.6	25	11.5	25	0	25	7.1	75	23.4	25	5	25	15.2	36.9	24/08/1966
19660825	237	26.2	25	12.5	25	0	25	7.2	75	23.3	25	4.1	25	12.1	28.3	25/08/1966
19660826	238	26.1	25	11	25	0	25	7.2	75	23.6	25	4.6	25	13.6	35.1	26/08/1966
19660827	239	27.4	25	11.6	25	0	25	7.2	75	23.6	25	6.3	25	17.3	46.2	27/08/1966
19660828	240	29.9	25	15.4	25	0	25	7.3	75	23.5	25	7.8	25	18.5	44.6	28/08/1966
19660829	241	31.5	25	14.6	25	0	25	7.2	75	21.3	25	11.6	25	25.1	69.8	29/08/1966
19660830	242	28.5	25	19.1	25	0	25	7.2	75	22.3	25	11.7	25	30.1	52.9	30/08/1966
19660831	243	26	25	14.2	25	0	25	7.3	75	22.4	25	7.7	25	22.9	47.6	31/08/1966
19660901	244	29.1	25	13.6	25	0	25	7.5	75	22.7	25	6.7	25	16.6	43	1/09/1966
19660902	245	27.8	25	17.1	25	0	25	7.6	75	23.3	25	6	25	16.1	30.8	2/09/1966
19660903	246	26.9	25	14.2	25	0	25	7.8	75	24.4	25	6.5	25	18.3	40.2	3/09/1966
19660904	247	26.9	25	13.2	25	0	25	7.8	75	24.6	25	5.1	25	14.4	33.6	4/09/1966
19660905	248	26.6	25	13.3	25	0	25	7.9	75	25	25	4.3	25	12.4	28.2	5/09/1966
19660906	249	29.5	25	10.5	25	0	25	8	75	25.1	25	3.6	25	8.7	28.4	6/09/1966
19660907	250	34.5	25	14.8	25	0	25	8.1	75	24	25	5.5	25	10.1	32.7	7/09/1966
19660908	251	27.9	25	15.6	25	0	25	8.2	75	24.9	25	6.2	25	16.5	35	8/09/1966
19660909	252	25	25	13.4	25	0	25	8.2	75	25.4	25	4.9	25	15.5	31.9	9/09/1966
19660910	253	25.9	25	10.3	25	0	25	8.3	75	25.5	25	4.5	25	13.5	35.9	10/09/1966
19660911	254	30.2	25	11.1	25	0	25	8.3	75	25.7	25	4	25	9.3	30.3	11/09/1966
19660912	255	33.1	25	15.6	25	0	25	8.4	75	25.3	25	8.2	25	16.2	46.3	12/09/1966
19660913	256	34.8	25	16.2	25	0	25	8.4	75	25	25	9	25	16.2	48.9	13/09/1966
19660914	257	36	25	18.1	25	0	25	8.6	75	24.1	25	15	25	25.2	72.3	14/09/1966
19660915	258	34.7	25	20.3	25	0	25	8.7	75	19.8	25	15.1	25	27.3	63.4	15/09/1966
19660916	259	28.4	25	18	25	0	25	8.8	75	25.8	25	4.2	25	10.9	20.4	16/09/1966
19660917	260	28.3	25	16.7	25	0	25	8.8	75	25.8	25	3.4	25	8.8	17.9	17/09/1966
19660918	261	30.3	25	13.3	25	0	25	8.8	75	26.4	25	2.4	25	5.6	15.7	18/09/1966
19660919	262	34.2	25	16.3	25	0	25	8.7	75	26.3	25	3.5	25	6.5	18.9	19/09/1966
19660920	263	35.7	25	18.2	25	0	25	8.8	75	24.9	25	11.9	25	20.4	57	20/09/1966
19660921	264	32.7	25	21	25	0	25	8.8	75	25.5	25	3.6	25	7.3	14.5	21/09/1966
19660922	265	30.9	25	19	25	0	25	8.8	75	23.9	25	4	25	9	18.2	22/09/1966
19660923	266	33.6	25	20.7	25	0	25	9	75	23	25	4.2	25	8.1	17.2	23/09/1966
19660924	267	27.9	25	21.3	25	0	25	9.2	75	16	25	8.7	25	23.2	34.4	24/09/1966
19660925	268	32.6	25	17.2	25	0	25	9.1	75	20.8	25	11	25	22.4	56.1	25/09/1966
19660926	269	36	25	19.8	25	0	25	9.2	75	20.7	25	5.8	25	9.8	25.1	26/09/1966
19660927	270	34.7	25	19.9	25	0	25	9.4	75	17.7	25	13.3	25	24	57.3	27/09/1966
19660928	271	35.5	25	21.6	25	0	25	9.5	75	16.2	25	13.8	25	23.9	53.5	28/09/1966
19660929	272	35.2	25	21.7	25	0.1	25	9.4	75	18.6	25	18.4	25	32.4	70.9	29/09/1966
19660930	273	22.6	25	20.1	25	2	25	9.4	75	6.7	25	18.4	25	67.1	78.2	30/09/1966
19661001	274	29.4	25	15.5	25	2	25	9.6	75	21.2	25	7.8	25	19	44.3	1/10/1966
19661002	275	31.8	25	18.2	25	0	25	9.7	75	20.7	25	7.4	25	15.7	35.4	2/10/1966
19661003	276	23.6	25	12.9	25	0	25	9.6	75	15.7	25	5.5	25	18.9	37	3/10/1966
19661004	277	23.1	25	12.1	25	0	25	9.6	75	11.8	25	3.4	25	12	24.1	4/10/1966
19661005	278	25.4	25	10	25	0	25	9.8	75	28.4	25	4.6	25	14.2	37.5	5/10/1966
19661006	279	26	25	10.5	25	0	25	9.9	75	28.2	25	5.2	25	15.5	41	6/10/1966
19661007	280	26.5	25	10.2	25	0	25	10.1	75	28.7	25	3.8	25	11	30.6	7/10/1966
19661008	281	28.1	25	12.6	25	0.5	25	10.1	75	28.8	25	2.5	25	6.6	17.1	8/10/1966
19661009	282	31.5	25	12.5	25	0	25	10.2	75	28.6	25	5.1	25	11	35.2	9/10/1966
19661010	283	34.3	25	17.1	25	0	25	10.4	75	28.8	25	4.4	25	8.1	22.6	10/10/1966
19661011	284	36.2	25	17.4	25	0	25	10.2	75	28.6	25	6.4	25	10.7	32.2	11/10/1966
19661012	285	37.1	25	18.7	25	0	25	10.2	75	27.9	25	7.9	25	12.5	36.7	12/10/1966
19661013	286	34.3	25	23.7	25	0	25	10.2	75	18.2	25	15.4	25	28.5	52.6	13/10/1966
19661014	287	34.6	25	20.1	25	1.6	25	10.3	75	23.6	25	14.9	25	27.1	63.4	14/10/1966
19661015	288	36.5	25	18.8	25	0	25	10.2	75	27.1	25	5	25	8.2	23.1	15/10/1966
19661016	289	38.2	25	21.1	25	0	25	10.3	75	26.1	25	5.8	25	8.7	23.2	16/10/1966
19661017	290	38.1	25	20.2	25	0	25	10.3	75	26.9	25	13.8	25	20.7	58.3	17/10/1966
19661018	291	36.7	25	24	25	0	25	10.4	75	27.7	25	11.1	25	18	37.2	18/10/1966
19661019	292	34.9	25	22.4	25	0	25	10.4	75	25.8	25	9.2	25	16.5	34	19/10/1966
19661020	293	35.1	25	24.5	25	0	25	10.4	75	25.5	25	13.2	25	23.3	42.9	20/10/1966
19661021	294	33.1	25	18.8	25	0	25	10.4	75	29.7	25	4.1	25	8.1	18.9	21/10/1966
19661022	295	33.4	25	19.2	25	0	25	10.4	75	29.8	25	4	25	7.8	18	22/10/1966
19661023	296	33.3	25	18.3	25	0	25	10.2	75	29.9	25	3.2	25	6.3	15.2	23/10/1966
19661024	297	33.9	25	20.2	25	0	25	10.3	75	29.6	25	8.1	25	15.3	34.2	24/10/1966
19661025	298	34.3	25	20.5	25	0	25	10.6	75	29.6	25	7.5	25	13.9	31.1	25/10/1966
19661026	299	36.3	25	21.6	25	0	25	10.9	75	28.9	25	8.9	25	14.7	34.5	26/10/1966
19661027	300	37.1	25	22.7	25	0	25	10.8	75	28.6	25	11.4	25	18.1	41.3	27/10/1966
19661028	301	37.8	25	22.2	25	0	25	10.8	75	28.3	25	11.6	25	17.7	43.4	28/10/1966
19661029	302	37.3	25	24.6	25	0	25	11	75	28.7	25	11.1	25	17.4	35.9	29/10/1966
19661030	303	37.3	25	24.8	25	0	25	10.9	75	29	25	10.8	25	16.9	34.5	30/10/1966
19661031	304	37.2	25	24.4	25	0	25	10.8	75	29	25	10.6	25	16.7	34.7	31/10/1966
19661101	305	37.7	25	25	25	0	25	11	75	24.6	25	12	25	18.4	37.9	1/11/1966
19661102	306	37.8	25	26.2	25	0	25	10.9	75	28.5	25	10.8	25	16.5	31.8	2/11/1966
19661103	307	37.6	25	21.7	25	0	25	10.7	75	29.7	25	9.8	25	15.1	37.8	3/11/1966
19661104	308	34.5	25	24.2	25	0	25	10.4	75	26.4	25	9.6	25	17.6	31.8	4/11/1966
19661105	309	38	25	20.8	25	0	25	10	75	29.4	25	6.2	25	9.4	25.3	5/11/1966
19661106	310	40.6	25	24.6	25	0	25	10.2	75	24.4	25	9.9	25	13	32	6/11/1966
19661107	311	35.8	25	23.8	25	0.3	25	10.2	75	19.6	25	20.7	25	35.2	70.2	7/

19661108	312	35.5	25	20.4	25	5.6	25	10.2	75	22.5	25	23.4	25	40.5	97.7	8/11/1966
19661109	313	34.4	25	21.3	25	8.2	25	10	75	22.5	25	22	25	40.4	86.9	9/11/1966
19661110	314	35.6	25	20.7	25	9.7	25	10.1	75	27	25	22.5	25	38.7	92.2	10/11/1966
19661111	315	37.1	25	22.6	25	0	25	9.8	75	27.6	25	12.9	25	20.4	47.1	11/11/1966
19661112	316	37.2	25	22.4	25	0	25	9.7	75	24.4	25	18	25	28.4	66.5	12/11/1966
19661113	317	34.8	25	22.3	25	0	25	9.9	75	23.9	25	10.6	25	19.1	39.4	13/11/1966
19661114	318	33.3	25	19.4	25	0	25	9.9	75	23.2	25	3	25	5.9	13.3	14/11/1966
19661115	319	34.4	25	20.5	25	0	25	10	75	21.1	25	4.3	25	7.9	17.8	15/11/1966
19661116	320	35.3	25	23.3	25	0	25	10	75	28.8	25	9.8	25	17.1	34.3	16/11/1966
19661117	321	35.8	25	23.8	25	0	25	10.1	75	26.2	25	15.5	25	26.4	52.6	17/11/1966
19661118	322	34.7	25	21.9	25	0	25	10	75	20.9	25	11.9	25	21.5	45.3	18/11/1966
19661119	323	34.5	25	24.2	25	0	25	10.1	75	14.7	25	10.8	25	19.7	35.8	19/11/1966
19661120	324	34	25	22.1	25	0	25	10.3	75	26.7	25	13.9	25	26.1	52.3	20/11/1966
19661121	325	34.4	25	22.1	25	0	25	10.5	75	29.4	25	13.4	25	24.6	50.4	21/11/1966
19661122	326	36.4	25	21.5	25	0	25	10.3	75	28.9	25	15.6	25	25.7	60.9	22/11/1966
19661123	327	38.3	25	22.8	25	0	25	10.3	75	26.8	25	15.3	25	22.7	55.1	23/11/1966
19661124	328	39.6	25	23.1	25	0	25	10.4	75	28.4	25	15.4	25	21.3	54.5	24/11/1966
19661125	329	39.7	25	24.5	25	0	25	10.2	75	27.5	25	19.1	25	26.3	62.1	25/11/1966
19661126	330	35.6	25	25.4	25	0	25	9.9	75	24.1	25	19.6	25	33.7	60.4	26/11/1966
19661127	331	38.8	25	24.5	25	0.1	25	10.1	75	23.9	25	15.8	25	22.8	51.4	27/11/1966
19661128	332	39.7	25	24.4	25	0.4	25	10.3	75	26.2	25	18.1	25	24.9	59.2	28/11/1966
19661129	333	38.8	25	25.6	25	0	25	10.3	75	25.1	25	15.3	25	22.1	46.6	29/11/1966
19661130	334	36.9	25	25.7	25	0	25	10.5	75	23.8	25	16.2	25	26	49.1	30/11/1966
19661201	335	37.2	25	25.9	25	0	25	10.8	75	25.1	25	14.2	25	22.4	42.5	1/12/1966
19661202	336	37.3	25	24.9	25	1.5	25	11.1	75	22.3	25	19.8	25	31	62.9	2/12/1966
19661203	337	32	25	22.9	25	1.5	25	11.1	75	16.3	25	24	25	50.5	86	3/12/1966
19661204	338	32.8	25	21.3	25	54.5	25	11.3	75	19.8	25	24.9	25	50.1	98.3	4/12/1966
19661205	339	34.1	25	23.2	25	0.2	25	11.1	75	26.6	25	16.3	25	30.5	57.3	5/12/1966
19661206	340	33.4	25	20.9	25	0	25	10.6	75	30.8	25	10.5	25	20.4	42.5	6/12/1966
19661207	341	33.3	25	20.5	25	0	25	9.8	75	30.7	25	9.4	25	18.4	39	7/12/1966
19661208	342	34.2	25	20.7	25	0	25	9.3	75	28.7	25	7.7	25	14.3	31.6	8/12/1966
19661209	343	36.5	25	21.3	25	0	25	9.2	75	30.8	25	6.6	25	10.8	26.1	9/12/1966
19661210	344	38.6	25	22	25	0	25	9.4	75	30.9	25	7.7	25	11.3	29.1	10/12/1966
19661211	345	34.3	25	24.5	25	0.1	25	9.3	75	22.4	25	21	25	38.8	68.3	11/12/1966
19661212	346	36.7	25	24.4	25	0	25	9.2	75	27.9	25	17.3	25	28	56.6	12/12/1966
19661213	347	32.7	25	24.8	25	0	25	9.4	75	19.1	25	17	25	34.4	54.3	13/12/1966
19661214	348	32.9	25	24.2	25	0.4	25	9.5	75	19.7	25	20.1	25	40.2	66.6	14/12/1966
19661215	349	35.5	25	23.4	25	0	25	9.2	75	20.8	25	12	25	20.8	41.7	15/12/1966
19661216	350	37	25	24.2	25	0	25	9.6	75	28.7	25	8.5	25	13.5	28.2	16/12/1966
19661217	351	38.2	25	22.9	25	0	25	9.7	75	28.3	25	7.3	25	10.9	26.2	17/12/1966
19661218	352	38.2	25	24.5	25	0	25	9.5	75	31.2	25	4.2	25	6.3	13.7	18/12/1966
19661219	353	38.7	25	21.5	25	0	25	9.5	75	31.1	25	4	25	5.8	15.6	19/12/1966
19661220	354	39.4	25	22.5	25	0	25	9.5	75	31.2	25	7.5	25	10.5	27.5	20/12/1966
19661221	355	39.3	25	24.9	25	0	25	9.6	75	31.3	25	8.6	25	12.1	27.3	21/12/1966
19661222	356	40.5	25	22.7	25	0	25	9.8	75	29.8	25	8.5	25	11.2	30.8	22/12/1966
19661223	357	38.7	25	27.2	25	0	25	9.7	75	28.7	25	17.3	25	25.1	48	23/12/1966
19661224	358	38.7	25	25.2	25	0	25	9.3	75	28.8	25	16.1	25	23.4	50.2	24/12/1966
19661225	359	38.4	25	27.3	25	0	25	8.9	75	29.5	25	15.6	25	23	43	25/12/1966
19661226	360	38.7	25	27.5	25	0	25	8.9	75	29.5	25	15.8	25	23	43	26/12/1966
19661227	361	39.3	25	27.4	25	0	25	8.5	75	27.5	25	20.3	25	28.6	55.6	27/12/1966
19661228	362	39.7	25	26.6	25	0	25	8.3	75	30	25	14.8	25	20.4	42.5	28/12/1966
19661229	363	41.1	25	24.9	25	0	25	8.6	75	30.1	25	11.5	25	14.7	36.5	29/12/1966
19661230	364	41.7	25	27.9	25	0	25	8.9	75	25.3	25	20.2	25	25	53.8	30/12/1966
19661231	365	39.4	25	28.1	25	0	25	8.4	75	12.6	25	24.4	25	34.2	64.2	31/12/1966
19670101	1	34.3	25	23	25	3.2	25	8.7	75	17.4	25	19	25	35.1	67.7	1/01/1967
19670102	2	39.8	25	26.2	25	0	25	8.7	75	26.6	25	17	25	23.3	50	2/01/1967
19670103	3	40.8	25	27.4	25	0	25	8.5	75	26.6	25	13.4	25	17.4	36.7	3/01/1967
19670104	4	40.5	25	27.1	25	0	25	8.8	75	28.7	25	19	25	25.1	53	4/01/1967
19670105	5	42.5	25	26	25	0	25	8.6	75	30.2	25	14.6	25	17.3	43.4	5/01/1967
19670106	6	43.2	25	25.6	25	0	25	8.6	75	30.2	25	21.2	25	24.3	64.6	6/01/1967
19670107	7	38.9	25	26.2	25	0	25	8.6	75	31	25	10.8	25	15.5	31.8	7/01/1967
19670108	8	40.3	25	25.9	25	0	25	9	75	29.9	25	13.2	25	17.6	39.5	8/01/1967
19670109	9	40	25	25.4	25	0	25	9.1	75	28.6	25	14.9	25	20.2	45.9	9/01/1967
19670110	10	40.1	25	26.3	25	0	25	9.2	75	29.5	25	13.5	25	18.2	39.5	10/01/1967
19670111	11	41.3	25	26.8	25	0	25	9.2	75	25.5	25	22.4	25	28.3	63.6	11/01/1967
19670112	12	42.6	25	26.3	25	0.2	25	9.1	75	26.2	25	14.8	25	17.5	43.3	12/01/1967
19670113	13	43.2	25	29.5	25	0	25	9	75	17.8	25	15.6	25	17.9	37.8	13/01/1967
19670114	14	43	25	28.8	25	0	25	9.1	75	26.4	25	23.3	25	27	58.9	14/01/1967
19670115	15	42.3	25	27.6	25	0	25	9.1	75	25.6	25	21.5	25	25.8	58.2	15/01/1967
19670116	16	40.6	25	26.8	25	9.7	25	9.3	75	27.4	25	22.2	25	29.1	63	16/01/1967
19670117	17	40.6	25	28.6	25	0	25	9.4	75	22.5	25	12.2	25	16	31.2	17/01/1967
19670118	18	38.5	25	27	25	0.6	25	9.4	75	19	25	17.4	25	25.6	48.8	18/01/1967
19670119	19	36.7	25	23.2	25	3.3	25	9.2	75	22.6	25	22.9	25	37.1	80.6	19/01/1967
19670120	20	39.1	25	24.6	25	0	25	9.3	75	26.2	25	20	25	28.4	64.7	20/01/1967
19670121	21	40.2	25	27.2	25	0	25	9.3	75	24.9	25	26.1	25	35	72.4	21/01/1967
19670122	22	38.1	25	27	25	0.1	25	9.1	75	25.7	25	25.1	25	37.7	70.4	22/01/1967
19670123	23	40.2	25	25.8	25	3.4	25	9.1	75	24.4	25	25.1	25	33.7	75.6	23/01/1967
19670124	24	39.5	25	27.8	25	0	25	8.7	75	24.1	25	24.3	25	33.8	65.1	24/01/1967
19670125	25	36.8	25	26.3	25	0.4	25	8.7	75	21.2	25	28.4	25	45.7	83	25/01/1967
19670126	26	39.1	25	23.3	25	5	25	8.6	75	25	25	26.3	25	37.4	92	26/01/1967
19670127	27	41	25	26	25	2.8	25	8.8	75	27.3	25	22.6	25	29	67.3	27/01/1967
19670128	28	42.3	25	25.7	25	1.1	25	8.9	75	25.5	25	20.9	25	25.1	63.3	28/01/1967
19670129	29	44.4	25	28.9	25	0.4	25	9.3	75	26.2						

19670130	30	39.6	25	29.1	25	0	25	9.3	75	30.4	25	9.2	25	12.7	22.8	30/01/1967
19670131	31	39.4	25	27.3	25	0	25	9.2	75	30.5	25	8.5	25	11.9	23.4	31/01/1967
19670201	32	41	25	29.7	25	0	25	9.2	75	15.4	25	11.8	25	15.2	28.3	1/02/1967
19670202	33	36.2	25	27.1	25	0.5	25	9	75	13.5	25	23.6	25	39.3	65.8	2/02/1967
19670203	34	33.1	25	24.2	25	8.3	25	8.8	75	13.2	25	29.2	25	57.7	96.7	3/02/1967
19670204	35	29.9	25	23.7	25	1.5	25	8.4	75	7.9	25	27.9	25	66.1	95.2	4/02/1967
19670205	36	29.8	25	22.7	25	22.4	25	8.6	75	8.1	25	27.8	25	66.3	100	5/02/1967
19670206	37	31.7	25	22.6	25	0.1	25	8.7	75	15.7	25	23	25	49.2	83.9	6/02/1967
19670207	38	33.6	25	22.9	25	0	25	8.8	75	17.9	25	21	25	40.4	75.2	7/02/1967
19670208	39	34.4	25	25.3	25	0	25	8.9	75	19.1	25	20.5	25	37.7	63.6	8/02/1967
19670209	40	34.2	25	24.5	25	0	25	8.7	75	11.2	25	24.1	25	44.8	78.4	9/02/1967
19670210	41	35.5	25	23.6	25	0	25	8.5	75	18.5	25	22.8	25	39.4	78.3	10/02/1967
19670211	42	34.2	25	24.6	25	0	25	8.5	75	14.4	25	22.4	25	41.6	72.4	11/02/1967
19670212	43	34.1	25	24.5	25	0	25	8.3	75	17.6	25	25	25	46.7	81.3	12/02/1967
19670213	44	35.7	25	24.5	25	0	25	8	75	23.9	25	22.1	25	37.8	71.9	13/02/1967
19670214	45	37.4	25	22.1	25	0	25	8	75	25.5	25	24.5	25	38.2	92.1	14/02/1967
19670215	46	38.8	25	25.7	25	0	25	8	75	16.5	25	24.6	25	35.6	74.5	15/02/1967
19670216	47	38.3	25	28.6	25	0	25	8.1	75	11.7	25	19.9	25	29.6	50.9	16/02/1967
19670217	48	35.6	25	25.1	25	0.2	25	8.4	75	12.9	25	16.4	25	28.2	51.5	17/02/1967
19670218	49	36.6	25	24.1	25	0	25	8.7	75	25.6	25	22.1	25	36	73.6	18/02/1967
19670219	50	37.3	25	25.2	25	0.7	25	8.8	75	25.7	25	25.3	25	39.7	78.9	19/02/1967
19670220	51	32.4	25	21.1	25	62.5	25	8.9	75	22.1	25	25.1	25	51.6	100	20/02/1967
19670221	52	34.1	25	22.9	25	0	25	9.1	75	24.5	25	26.2	25	49	93.9	21/02/1967
19670222	53	35.4	25	25.1	25	0	25	8.9	75	23.7	25	26.6	25	46.3	83.5	22/02/1967
19670223	54	34.6	25	24.8	25	0	25	8.9	75	13.5	25	27.8	25	50.5	88.8	23/02/1967
19670224	55	34	25	24.6	25	13.3	25	9	75	14	25	29.2	25	54.9	94.4	24/02/1967
19670225	56	30.4	25	22	25	36.4	25	7.8	75	8.7	25	26.5	25	61	100	25/02/1967
19670226	57	32.7	25	22.2	25	0	25	7.3	75	18.5	25	27.7	25	56	100	26/02/1967
19670227	58	33.6	25	23.8	25	9.6	25	6.6	75	23.8	25	26.5	25	50.9	89.9	27/02/1967
19670228	59	32.2	25	24.9	25	0.9	25	8.4	75	21.6	25	28.6	25	59.5	90.9	28/02/1967
19670301	60	34	25	24.2	25	0	25	6.6	75	23.2	25	27.9	25	52.4	92.4	1/03/1967
19670302	61	35.2	25	25.9	25	0	25	6.3	75	20.6	25	27.6	25	48.5	82.6	2/03/1967
19670303	62	34.8	25	25.1	25	0	25	6.5	75	16	25	26.2	25	47.1	82.2	3/03/1967
19670304	63	32.4	25	23.7	25	8.2	25	6.8	75	11.4	25	28	25	57.6	95.6	4/03/1967
19670305	64	31.9	25	22.8	25	7.7	25	7	75	12.6	25	28.1	25	59.4	100	5/03/1967
19670306	65	32	25	22.9	25	33.1	25	7.1	75	11.9	25	28.4	25	59.7	100	6/03/1967
19670307	66	32.3	25	24.1	25	15.7	25	7.1	75	9.5	25	29.8	25	61.6	99.3	7/03/1967
19670308	67	26.2	25	20.9	25	6.4	25	7.3	75	6.7	25	21	25	61.8	85	8/03/1967
19670309	68	29.7	25	20.7	25	0	25	7.3	75	12.2	25	18.3	25	43.9	75	9/03/1967
19670310	69	31.3	25	20.1	25	0	25	7.5	75	21.6	25	15.8	25	34.6	67.2	10/03/1967
19670311	70	32.9	25	21.7	25	0	25	7.5	75	18.7	25	16.4	25	32.8	63.2	11/03/1967
19670312	71	27.4	25	23.8	25	0	25	7.7	75	6.5	25	22.9	25	62.8	77.7	12/03/1967
19670313	72	30.6	25	23	25	0.6	25	7.9	75	10	25	21.2	25	48.3	75.5	13/03/1967
19670314	73	33.2	25	24.4	25	0	25	8	75	19.8	25	19.7	25	38.7	64.5	14/03/1967
19670315	74	33.4	25	23.9	25	0	25	8	75	23.6	25	17.4	25	33.8	58.7	15/03/1967
19670316	75	34.1	25	23.2	25	0	25	8	75	23.8	25	20.9	25	39.1	73.5	16/03/1967
19670317	76	34.4	25	23.2	25	0	25	7.8	75	24.3	25	19.8	25	36.4	69.7	17/03/1967
19670318	77	33.1	25	22.6	25	0	25	7.8	75	20.8	25	14.5	25	28.7	52.9	18/03/1967
19670319	78	35.1	25	26	25	0	25	7.8	75	17.7	25	13.5	25	23.9	40.2	19/03/1967
19670320	79	35.9	25	24	25	0	25	7.9	75	17.4	25	25.2	25	42.6	84.5	20/03/1967
19670321	80	36.4	25	25.6	25	0.6	25	7.9	75	20.4	25	18	25	29.6	54.8	21/03/1967
19670322	81	35	25	23.1	25	0.3	25	8.2	75	20.1	25	19.7	25	35	69.7	22/03/1967
19670323	82	34.9	25	22.8	25	4.3	25	8.3	75	24.7	25	14.5	25	25.9	52.3	23/03/1967
19670324	83	32.2	25	19.1	25	0	25	8.3	75	25.8	25	9.8	25	20.4	44.3	24/03/1967
19670325	84	33.5	25	17.9	25	0	25	8.1	75	25.3	25	6.9	25	13.3	33.7	25/03/1967
19670326	85	33.5	25	21	25	0	25	8.2	75	23.5	25	18.9	25	36.5	76	26/03/1967
19670327	86	33.5	25	20.1	25	0	25	8	75	25	25	11.6	25	22.4	49.3	27/03/1967
19670328	87	34.5	25	19.9	25	0	25	7.8	75	24.5	25	11.9	25	21.8	51.2	28/03/1967
19670329	88	33.8	25	22.1	25	0	25	7.9	75	24.8	25	12.4	25	23.6	46.6	29/03/1967
19670330	89	33.5	25	20.3	25	0	25	8	75	24.4	25	10.9	25	21.1	45.8	30/03/1967
19670331	90	35	25	19.9	25	0	25	7.7	75	24.9	25	10.3	25	18.3	44.3	31/03/1967
19670401	91	34.9	25	20.7	25	0	25	7.6	75	24.1	25	10.1	25	18.1	41.4	1/04/1967
19670402	92	35.7	25	23.9	25	0	25	7.6	75	24.1	25	11.5	25	19.7	38.8	2/04/1967
19670403	93	35.2	25	23.3	25	0	25	7.4	75	24.2	25	12.2	25	21.5	42.7	3/04/1967
19670404	94	36.2	25	22.1	25	0	25	7.5	75	21.7	25	14.9	25	24.8	56	4/04/1967
19670405	95	36.2	25	25.3	25	0	25	7.6	75	22.2	25	11	25	18.3	34.1	5/04/1967
19670406	96	33.7	25	22.7	25	0	25	7.8	75	23	25	12.1	25	23.1	43.9	6/04/1967
19670407	97	32.8	25	19.1	25	0	25	7.6	75	24.1	25	7.6	25	15.3	34.4	7/04/1967
19670408	98	33.1	25	18.1	25	0	25	7.5	75	24.2	25	7.1	25	14	34.2	8/04/1967
19670409	99	32	25	18.3	25	0	25	7.4	75	24	25	7.8	25	16.4	37.1	9/04/1967
19670410	100	32.9	25	18.1	25	0	25	7.5	75	24.1	25	7.9	25	15.8	38.1	10/04/1967
19670411	101	33.7	25	18.9	25	0	25	7.4	75	20.6	25	13.1	25	25	60	11/04/1967
19670412	102	33.1	25	20	25	0	25	7.4	75	22.5	25	10.5	25	20.8	44.9	12/04/1967
19670413	103	32.9	25	20.8	25	0	25	7.4	75	20.8	25	10.8	25	21.6	44	13/04/1967
19670414	104	33.3	25	22.8	25	0	25	7.4	75	17	25	14.5	25	28.3	52.3	14/04/1967
19670415	105	31.2	25	22.4	25	0	25	7.3	75	12.9	25	11.6	25	25.5	42.8	15/04/1967
19670416	106	31.8	25	20.6	25	0	25	7.5	75	21.1	25	10.2	25	21.7	42.1	16/04/1967
19670417	107	31.8	25	21.8	25	0	25	7.5	75	16.8	25	11.4	25	24.2	43.7	17/04/1967
19670418	108	32.1	25	20.5	25	0	25	7.4	75	20.6	25	11.5	25	24	47.7	18/04/1967
19670419	109	32	25	19.8	25	0	25	7.5	75	22.1	25	11	25	23.1	47.7	19/04/1967
19670420	110	32.6	25	20.3	25	0	25	7.2	75	21.2	25	10.4	25	21.1	43.7	20/04/1967
19670421	111	33	25	21.4	25	0	25	6.9	75	20	25	16.3	25	32.4	64	21/04/1967
19670422	112	33.8	25	22.2	25	0	25	6.5	75	21	25	16.2	25	30.8	60.6	22/04/1967

19670423	113	33.3	25	19.5	25	0	25	6.3	75	22.1	25	10.9	25	21.3	48.1	23/04/1967
19670424	114	32.9	25	19.7	25	0	25	6.2	75	21.6	25	10.7	25	21.4	46.6	24/04/1967
19670425	115	32.9	25	19.7	25	0	25	6.4	75	22	25	8.4	25	16.8	36.6	25/04/1967
19670426	116	33.8	25	19.3	25	0	25	6.4	75	21.6	25	10.6	25	20.1	47.4	26/04/1967
19670427	117	34.1	25	22	25	0	25	6.4	75	22	25	6.2	25	11.6	23.5	27/04/1967
19670428	118	33.2	25	19.3	25	0	25	6.6	75	20.3	25	8.9	25	17.5	39.8	28/04/1967
19670429	119	32.4	25	19.9	25	0	25	6.6	75	20.5	25	11.5	25	23.6	49.5	29/04/1967
19670430	120	32.2	25	17.4	25	0	25	6.6	75	21.3	25	8.8	25	18.3	44.3	30/04/1967
19670501	121	31.2	25	16.7	25	0	25	6.6	75	21.6	25	7.4	25	16.3	38.9	1/05/1967
19670502	122	31.7	25	20.4	25	0	25	6.5	75	17.2	25	12.3	25	26.3	51.3	2/05/1967
19670503	123	31.4	25	20.1	25	0	25	6.4	75	18.5	25	10.7	25	23.3	45.5	3/05/1967
19670504	124	31.6	25	19.8	25	0	25	6.3	75	16.6	25	14.7	25	31.6	63.7	4/05/1967
19670505	125	31.9	25	20.9	25	0	25	6.3	75	17.3	25	14.1	25	29.8	57.1	5/05/1967
19670506	126	32.3	25	18.9	25	0	25	6.3	75	17.6	25	13.1	25	27.1	60	6/05/1967
19670507	127	31.6	25	17.6	25	0	25	6.4	75	19.7	25	11	25	23.7	54.7	7/05/1967
19670508	128	30.1	25	17.4	25	0	25	6.4	75	20.5	25	10	25	23.4	50.3	8/05/1967
19670509	129	30.3	25	15.2	25	0	25	6.4	75	20.4	25	7.7	25	17.8	44.6	9/05/1967
19670510	130	30.5	25	14.5	25	0	25	6.2	75	19.8	25	7.2	25	16.5	43.6	10/05/1967
19670511	131	30.5	25	15.1	25	0	25	6.1	75	20.4	25	8.6	25	19.7	50.1	11/05/1967
19670512	132	31.1	25	17.9	25	0	25	6	75	20.1	25	10.6	25	23.5	51.7	12/05/1967
19670513	133	31.5	25	19.7	25	0	25	5.8	75	17.1	25	15.3	25	33.1	66.7	13/05/1967
19670514	134	30.8	25	19.4	25	0	25	5.8	75	18.7	25	12.1	25	27.2	53.7	14/05/1967
19670515	135	30.4	25	20.2	25	0	25	5.7	75	17.8	25	14.1	25	32.5	59.6	15/05/1967
19670516	136	29.6	25	21.4	25	0	25	5.8	75	13.9	25	13.5	25	32.6	53	16/05/1967
19670517	137	30.4	25	19.4	25	0	25	5.7	75	17.3	25	16	25	36.9	71.1	17/05/1967
19670518	138	31	25	18.9	25	0	25	5.5	75	16.1	25	18.1	25	40.3	82.9	18/05/1967
19670519	139	31.2	25	19.1	25	0	25	5.5	75	17.2	25	13.3	25	29.3	60.2	19/05/1967
19670520	140	29.3	25	18.8	25	0	25	5.4	75	8.9	25	16.3	25	40	75.2	20/05/1967
19670521	141	26.8	25	18.1	25	0	25	5.2	75	15	25	15.1	25	42.9	72.7	21/05/1967
19670522	142	22.1	25	14.6	25	0	25	5.3	75	11.4	25	8.2	25	30.8	49.4	22/05/1967
19670523	143	23.4	25	9.5	25	0	25	5.3	75	19.5	25	6.8	25	23.6	57.3	23/05/1967
19670524	144	22.3	25	9.9	25	0	25	5.3	75	19.6	25	5.1	25	18.9	41.8	24/05/1967
19670525	145	24	25	5.1	25	0	25	5.3	75	19.6	25	4.1	25	13.7	46.7	25/05/1967
19670526	146	24.5	25	8.8	25	0	25	5.2	75	19.5	25	4.5	25	14.6	39.8	26/05/1967
19670527	147	22.8	25	9.7	25	0	25	5.2	75	19.5	25	4.7	25	16.9	39.1	27/05/1967
19670528	148	23.5	25	6.9	25	0	25	5.2	75	19.4	25	4.9	25	16.9	49.3	28/05/1967
19670529	149	26.2	25	5.2	25	0	25	5.3	75	18.1	25	4.6	25	13.5	52	29/05/1967
19670530	150	26.6	25	9.5	25	0	25	5.2	75	19	25	4.9	25	14.1	41.3	30/05/1967
19670531	151	26.5	25	11.3	25	0	25	5.2	75	18	25	6.5	25	18.8	48.6	31/05/1967
19670601	152	27.2	25	11.9	25	0	25	5.1	75	18.4	25	6.8	25	18.9	48.8	1/06/1967
19670602	153	27.1	25	14.7	25	0	25	5	75	18	25	7	25	19.5	41.9	2/06/1967
19670603	154	27.3	25	17	25	0	25	5	75	16.2	25	7.4	25	20.4	38.2	3/06/1967
19670604	155	27.4	25	16	25	0	25	4.9	75	15.4	25	13.9	25	38.1	76.5	4/06/1967
19670605	156	25.4	25	15.2	25	0	25	5	75	14.6	25	9.1	25	28.1	52.7	5/06/1967
19670606	157	24.8	25	12	25	0	25	5.1	75	17.2	25	11.7	25	37.4	83.5	6/06/1967
19670607	158	23.8	25	14.2	25	0	25	5	75	12.1	25	13.2	25	44.8	81.6	7/06/1967
19670608	159	22.8	25	12.9	25	0	25	5	75	14.1	25	14.2	25	51.2	95.5	8/06/1967
19670609	160	26	25	13.2	25	0	25	5.1	75	14.7	25	15.5	25	46.1	100	9/06/1967
19670610	161	27.3	25	14.3	25	0	25	4.9	75	15.6	25	17.3	25	47.7	100	10/06/1967
19670611	162	27.5	25	15.9	25	0	25	4.9	75	15.8	25	15.4	25	42	85.3	11/06/1967
19670612	163	25.9	25	13.9	25	0	25	5	75	16.3	25	16	25	47.9	100	12/06/1967
19670613	164	25.1	25	11.5	25	0	25	4.8	75	16.8	25	14.2	25	44.6	100	13/06/1967
19670614	165	25.7	25	11.7	25	0	25	4.8	75	17.7	25	11.6	25	35.1	84.4	14/06/1967
19670615	166	25	25	12	25	0	25	4.8	75	18	25	10.2	25	32.2	72.8	15/06/1967
19670616	167	24.9	25	10.1	25	0	25	4.8	75	17.4	25	10.1	25	32.1	81.8	16/06/1967
19670617	168	25.1	25	14.2	25	0	25	4.8	75	17.8	25	8.9	25	27.9	55	17/06/1967
19670618	169	26.8	25	12.3	25	0	25	4.8	75	17.5	25	9	25	25.5	63	18/06/1967
19670619	170	22.9	25	14.9	25	0.1	25	4.9	75	9	25	10.6	25	38	62.6	19/06/1967
19670620	171	23.1	25	12.9	25	0.2	25	5	75	15.5	25	14.8	25	52.4	99.5	20/06/1967
19670621	172	23.3	25	11.7	25	0	25	5.1	75	16.4	25	11.5	25	40.2	83.7	21/06/1967
19670622	173	23.2	25	11.4	25	0	25	5.1	75	17	25	11.7	25	41.2	86.9	22/06/1967
19670623	174	22.7	25	9.4	25	0	25	5.2	75	17.4	25	10.6	25	38.4	89.9	23/06/1967
19670624	175	22.1	25	8.8	25	0	25	5.2	75	16.4	25	9.5	25	35.7	83.9	24/06/1967
19670625	176	21.6	25	7.3	25	0	25	5.1	75	18.2	25	8.2	25	31.8	80.2	25/06/1967
19670626	177	22	25	5.6	25	0	25	5.1	75	18.2	25	6.6	25	25	72.6	26/06/1967
19670627	178	22.6	25	7.1	25	0	25	5	75	18.2	25	8.7	25	31.7	86.3	27/06/1967
19670628	179	23.2	25	6.9	25	0	25	5	75	18.3	25	6.8	25	23.9	68.4	28/06/1967
19670629	180	23.7	25	8.7	25	0	25	5.1	75	18.2	25	7.4	25	25.3	65.8	29/06/1967
19670630	181	23.6	25	7.8	25	0	25	5.1	75	18.2	25	7.4	25	25.4	70	30/06/1967
19670701	182	23.1	25	7.3	25	0	25	4.9	75	18.6	25	5.9	25	20.9	57.7	1/07/1967
19670702	183	21.5	25	9	25	0	25	4.9	75	18.2	25	7	25	27.3	61	2/07/1967
19670703	184	21.5	25	6.6	25	0	25	5	75	18.4	25	7.1	25	27.7	72.9	3/07/1967
19670704	185	21.6	25	6.5	25	0	25	4.9	75	18.5	25	6.1	25	23.7	63.1	4/07/1967
19670705	186	22.7	25	6.4	25	0	25	4.9	75	18.5	25	5.7	25	20.7	59.3	5/07/1967
19670706	187	22	25	7.5	25	0	25	5	75	18.6	25	5.3	25	20.1	51.2	6/07/1967
19670707	188	22.8	25	5.8	25	0	25	5	75	18.9	25	4.9	25	17.7	53.2	7/07/1967
19670708	189	24.7	25	6.5	25	0	25	5.1	75	19	25	4.3	25	13.8	44.5	8/07/1967
19670709	190	24.8	25	10.7	25	0	25	5.1	75	13.3	25	4.6	25	14.7	35.8	9/07/1967
19670710	191	23	25	8.5	25	0	25	5.2	75	18.2	25	5.4	25	19.2	48.7	10/07/1967
19670711	192	25.5	25	9.6	25	0	25	5.1	75	15.5	25	3.8	25	11.6	31.8	11/07/1967
19670712	193	25.1	25	13.1	25	0	25	5.1	75	7.4	25	4.6	25	14.4	30.5	12/07/1967
19670713	194	20.6	25	13.8	25	0	25	5.1	75	9.7	25	3.9	25	16.1	24.7	13/07/1967
19670714	195	23.7	25	11	25	0	25	5.1	75	17.6	25	4.1	25	14	31.3	14/07/1967

19670715	196	23.6	25	7.5	25	0	25	5.1	75	19.1	25	5.3	25	18.2	51.2	15/07/1967
19670716	197	25.5	25	8.7	25	0	25	5.2	75	18.9	25	8.6	25	26.4	76.5	16/07/1967
19670717	198	25.6	25	9.3	25	0	25	5.3	75	18.9	25	9.7	25	29.6	82.9	17/07/1967
19670718	199	27.7	25	13	25	0	25	5.4	75	16.8	25	12.2	25	32.9	81.5	18/07/1967
19670719	200	27	25	15	25	0	25	5.5	75	15.7	25	10	25	28.1	58.7	19/07/1967
19670720	201	26.9	25	14.9	25	0	25	5.6	75	18.9	25	9.4	25	26.5	55.5	20/07/1967
19670721	202	27	25	13.7	25	0	25	5.6	75	19.1	25	10.7	25	30	68.3	21/07/1967
19670722	203	28.3	25	14.4	25	0	25	5.6	75	18.7	25	10.9	25	28.3	66.5	22/07/1967
19670723	204	26.9	25	15.4	25	0	25	5.6	75	19.2	25	11.3	25	31.9	64.6	23/07/1967
19670724	205	27	25	13.6	25	0	25	5.5	75	19.4	25	9.3	25	26.1	59.7	24/07/1967
19670725	206	25.6	25	13.7	25	0	25	5.6	75	19.1	25	8.5	25	25.9	54.3	25/07/1967
19670726	207	22.8	25	11.8	25	0	25	5.6	75	20	25	6.9	25	24.9	49.9	26/07/1967
19670727	208	22.3	25	9.4	25	0	25	5.7	75	20.2	25	7.1	25	26.4	60.2	27/07/1967
19670728	209	23.9	25	7.8	25	0	25	5.7	75	20.3	25	6	25	20.2	56.7	28/07/1967
19670729	210	25.7	25	10	25	0	25	5.7	75	20.4	25	5.9	25	17.9	48.1	29/07/1967
19670730	211	26.4	25	12	25	0	25	5.7	75	20	25	7	25	20.3	49.9	30/07/1967
19670731	212	24.5	25	11.7	25	0	25	5.7	75	20.5	25	6	25	19.5	43.7	31/07/1967
19670801	213	20	25	9.1	25	0	25	5.8	75	20.6	25	6.1	25	26.1	52.8	1/08/1967
19670802	214	20.2	25	5.8	25	0	25	5.8	75	21.1	25	4.6	25	19.4	49.9	2/08/1967
19670803	215	21.6	25	5.9	25	0	25	5.9	75	21	25	5.1	25	19.8	55	3/08/1967
19670804	216	24.5	25	3.8	25	0	25	6	75	21.3	25	3.8	25	12.4	47.4	4/08/1967
19670805	217	21.1	25	9.5	25	0	25	6	75	21.2	25	4.4	25	17.6	37.1	5/08/1967
19670806	218	21.2	25	6.1	25	0	25	6.1	75	21.1	25	5.6	25	22.3	59.5	6/08/1967
19670807	219	23.4	25	5.5	25	0	25	6.2	75	21.3	25	5.3	25	18.4	58.7	7/08/1967
19670808	220	26	25	6	25	0	25	6.3	75	21.7	25	3.3	25	9.8	35.3	8/08/1967
19670809	221	28.6	25	8.1	25	0	25	6.4	75	21.8	25	4.1	25	10.5	38	9/08/1967
19670810	222	32.1	25	7.7	25	0	25	6.4	75	18.9	25	5.6	25	11.7	53.3	10/08/1967
19670811	223	24.8	25	10.4	25	0	25	6.5	75	18.7	25	5.2	25	16.6	41.3	11/08/1967
19670812	224	25	25	10	25	0	25	6.6	75	21.8	25	5.8	25	18.3	47.3	12/08/1967
19670813	225	25.1	25	9.1	25	0	25	6.6	75	22	25	4.8	25	15.1	41.6	13/08/1967
19670814	226	22.7	25	10	25	0	25	6.6	75	22	25	5.7	25	20.7	46.5	14/08/1967
19670815	227	22.6	25	8.5	25	0	25	6.7	75	22.2	25	3.1	25	11.3	28	15/08/1967
19670816	228	25.5	25	8	25	0	25	6.6	75	22.9	25	2.8	25	8.6	26.1	16/08/1967
19670817	229	29.2	25	11.6	25	0	25	6.6	75	19.9	25	13.6	25	33.6	99.6	17/08/1967
19670818	230	30.9	25	18.3	25	0	25	6.7	75	17.8	25	10.4	25	23.3	49.5	18/08/1967
19670819	231	31.8	25	18.1	25	0	25	6.7	75	21.5	25	8	25	17	38.5	19/08/1967
19670820	232	28.8	25	15.6	25	0	25	6.8	75	22.6	25	5.1	25	12.9	28.8	20/08/1967
19670821	233	24.5	25	10.7	25	0	25	6.9	75	22.9	25	5.4	25	17.6	42	21/08/1967
19670822	234	24.6	25	8.8	25	0	25	6.9	75	23.3	25	5.1	25	16.5	45.1	22/08/1967
19670823	235	27.5	25	6.6	25	0	25	6.9	75	23.4	25	4	25	10.9	41.1	23/08/1967
19670824	236	30.7	25	8.6	25	0	25	7.1	75	23.6	25	3.9	25	8.8	34.9	24/08/1967
19670825	237	32.2	25	9.8	25	0	25	7.2	75	23.6	25	4.5	25	9.4	37.2	25/08/1967
19670826	238	33.3	25	13.6	25	0	25	7.2	75	22.8	25	4.9	25	9.6	31.5	26/08/1967
19670827	239	31.6	25	12.5	25	0	25	7.2	75	23.3	25	5.6	25	12	38.7	27/08/1967
19670828	240	31.9	25	12.6	25	0	25	7.3	75	23.9	25	5.7	25	12.1	39.1	28/08/1967
19670829	241	29.5	25	15.7	25	0	25	7.2	75	23.9	25	2.9	25	7	16.3	29/08/1967
19670830	242	27.8	25	14.8	25	0	25	7.2	75	24.3	25	3.4	25	9.1	20.2	30/08/1967
19670831	243	27.8	25	10.2	25	0	25	7.3	75	24.2	25	4.3	25	11.5	34.6	31/08/1967
19670901	244	31.1	25	8.7	25	0	25	7.5	75	24.3	25	5	25	11.1	44.5	1/09/1967
19670902	245	29.9	25	14.8	25	0	25	7.6	75	24.3	25	6.5	25	15.4	38.6	2/09/1967
19670903	246	30	25	10.3	25	0	25	7.8	75	24.8	25	3.3	25	7.8	26.4	3/09/1967
19670904	247	33	25	8.8	25	0	25	7.8	75	24.9	25	3.9	25	7.8	34.5	4/09/1967
19670905	248	26.4	25	12.9	25	0	25	7.9	75	24.7	25	6.6	25	19.2	44.4	5/09/1967
19670906	249	23.8	25	12.1	25	0	25	8	75	24.9	25	5.8	25	19.7	41.1	6/09/1967
19670907	250	25.5	25	12.6	25	0	25	8.1	75	24.8	25	7.1	25	21.8	48.7	7/09/1967
19670908	251	28.6	25	11.7	25	0	25	8.2	75	25	25	5.8	25	14.8	42.2	8/09/1967
19670909	252	30.7	25	13.5	25	0	25	8.2	75	24.9	25	4.7	25	10.6	30.4	9/09/1967
19670910	253	31.2	25	14.4	25	0	25	8.3	75	24.1	25	7.6	25	16.7	46.4	10/09/1967
19670911	254	32.4	25	14.9	25	0	25	8.3	75	25.3	25	7	25	14.4	41.3	11/09/1967
19670912	255	31.7	25	15.6	25	0	25	8.4	75	25.6	25	5.7	25	12.2	32.2	12/09/1967
19670913	256	32.6	25	15.7	25	0	25	8.4	75	25.5	25	5.2	25	10.6	29.2	13/09/1967
19670914	257	33.2	25	14.1	25	0	25	8.6	75	24	25	5.1	25	10	31.7	14/09/1967
19670915	258	31.8	25	17.2	25	0	25	8.7	75	25.9	25	5.9	25	12.5	30.1	15/09/1967
19670916	259	29.3	25	12.2	25	0	25	8.8	75	25.9	25	5	25	12.3	35.2	16/09/1967
19670917	260	32.8	25	10.2	25	0	25	8.8	75	26.5	25	2.5	25	5	20.1	17/09/1967
19670918	261	32.1	25	12.7	25	0	25	8.8	75	24.6	25	4.6	25	9.6	31.3	18/09/1967
19670919	262	28.3	25	16.7	25	0	25	8.7	75	25	25	6.2	25	16.1	32.6	19/09/1967
19670920	263	27.8	25	14.5	25	0	25	8.8	75	26	25	5.8	25	15.5	35.1	20/09/1967
19670921	264	30.4	25	14.8	25	0	25	8.8	75	25.1	25	2.4	25	5.5	14.3	21/09/1967
19670922	265	31.1	25	16.6	25	0	25	8.8	75	26.2	25	2.9	25	6.4	15.4	22/09/1967
19670923	266	32.3	25	15.1	25	0	25	9	75	26.5	25	3.5	25	7.2	20.4	23/09/1967
19670924	267	33.7	25	14.8	25	0	25	9.2	75	26.9	25	3.5	25	6.7	20.8	24/09/1967
19670925	268	34.3	25	16.9	25	0	25	9.1	75	26.9	25	6.9	25	12.8	35.9	25/09/1967
19670926	269	35.7	25	15.2	25	0	25	9.2	75	25.9	25	8.9	25	15.2	51.6	26/09/1967
19670927	270	35	25	16.2	25	0	25	9.4	75	26.7	25	6.5	25	11.6	35.3	27/09/1967
19670928	271	35.9	25	18.5	25	0	25	9.5	75	27.2	25	4.5	25	7.6	21.1	28/09/1967
19670929	272	36.2	25	22.7	25	0	25	9.4	75	27.7	25	4.1	25	6.8	14.9	29/09/1967
19670930	273	34.9	25	20.6	25	0	25	9.4	75	27.9	25	2.7	25	4.8	11.1	30/09/1967
19671001	274	35	25	16.9	25	0	25	9.6	75	27.6	25	4.7	25	8.4	24.4	1/10/1967
19671002	275	34.5	25	17.6	25	0	25	9.7	75	26.3	25	7.3	25	13.3	36.3	2/10/1967
19671003	276	35.1	25	19.6	25	0	25	9.6	75	26.8	25	8.6	25	15.2	37.7	3/10/1967
19671004	277	36.2	25	19.5	25	0	25	9.6	75	27.4	25	10.8	25	18	47.7	4/10/1967
19671005	278	36.3	25	17.5	25	0	25	9.8	75	27.5	25	11.9	25	19.7	59.5	5/10/1967

19671006	279	38.4	25	21.4	25	0	25	9.9	75	25.8	25	14.8	25	21.9	58.1	6/10/1967
19671007	280	36.6	25	24.7	25	0	25	10.1	75	24.9	25	11.8	25	19.2	37.9	7/10/1967
19671008	281	36.8	25	24	25	0	25	10.1	75	24.3	25	10.1	25	16.3	33.9	8/10/1967
19671009	282	37.3	25	22.4	25	0	25	10.2	75	26.7	25	12	25	18.8	44.3	9/10/1967
19671010	283	36.7	25	23	25	0	25	10.4	75	27.3	25	12.1	25	19.6	43.1	10/10/1967
19671011	284	35.5	25	23.6	25	0	25	10.2	75	25.6	25	11.5	25	19.9	39.5	11/10/1967
19671012	285	36.6	25	22.7	25	0	25	10.2	75	25.5	25	12.9	25	21	46.8	12/10/1967
19671013	286	37.9	25	21.9	25	0	25	10.2	75	26.3	25	13.2	25	20	50.3	13/10/1967
19671014	287	36.6	25	25.5	25	0	25	10.3	75	27.9	25	8.8	25	14.3	27	14/10/1967
19671015	288	34.1	25	21.4	25	0	25	10.2	75	28.7	25	6.3	25	11.8	24.7	15/10/1967
19671016	289	34	25	19.2	25	0	25	10.3	75	26.7	25	12.4	25	23.3	55.8	16/10/1967
19671017	290	36.1	25	21.6	25	0	25	10.3	75	27.5	25	14.1	25	23.6	54.7	17/10/1967
19671018	291	37.7	25	24	25	0	25	10.4	75	24.8	25	13.9	25	21.3	46.6	18/10/1967
19671019	292	39.7	25	23.5	25	0	25	10.4	75	24.7	25	13.5	25	18.6	46.6	19/10/1967
19671020	293	38	25	24.6	25	0	25	10.4	75	28.8	25	7.4	25	11.2	23.9	20/10/1967
19671021	294	35.6	25	19.8	25	0	25	10.4	75	29.6	25	5.3	25	9.1	23	21/10/1967
19671022	295	35.9	25	19.9	25	0	25	10.4	75	29.2	25	8.1	25	13.7	34.9	22/10/1967
19671023	296	35.7	25	21.7	25	0	25	10.2	75	29.2	25	8.3	25	14.2	32	23/10/1967
19671024	297	36.6	25	22	25	0	25	10.3	75	28	25	9.8	25	16	37.1	24/10/1967
19671025	298	36.8	25	22.3	25	0	25	10.6	75	28.9	25	12.5	25	20.1	46.4	25/10/1967
19671026	299	37.8	25	20.5	25	0	25	10.9	75	28.4	25	10.7	25	16.3	44.4	26/10/1967
19671027	300	37.3	25	23.5	25	0	25	10.8	75	28.4	25	12.9	25	20.2	44.6	27/10/1967
19671028	301	38.1	25	23.2	25	0	25	10.8	75	28.9	25	15.1	25	22.7	53.1	28/10/1967
19671029	302	38.6	25	21.9	25	0	25	11	75	25.6	25	7.2	25	10.5	27.4	29/10/1967
19671030	303	39	25	26.8	25	0	25	10.9	75	25.5	25	6	25	8.6	17	30/10/1967
19671031	304	37.9	25	25.8	25	0	25	10.8	75	25.5	25	3.8	25	5.8	11.4	31/10/1967
19671101	305	37.4	25	21	25	0.4	25	11	75	27.9	25	10.7	25	16.7	43	1/11/1967
19671102	306	36.3	25	22.8	25	0	25	10.9	75	27.7	25	11.8	25	19.5	42.5	2/11/1967
19671103	307	38.1	25	22.4	25	0	25	10.7	75	25.6	25	14.2	25	21.3	52.4	3/11/1967
19671104	308	39.4	25	23.3	25	0	25	10.4	75	27.6	25	11.7	25	16.4	40.9	4/11/1967
19671105	309	40.1	25	24	25	0	25	10	75	27.2	25	12.2	25	16.4	40.9	5/11/1967
19671106	310	40.1	25	26.8	25	0.4	25	10.2	75	26.9	25	12.3	25	16.6	34.9	6/11/1967
19671107	311	40.5	25	26	25	0	25	10.2	75	25.8	25	12.3	25	16.2	36.6	7/11/1967
19671108	312	38.1	25	25	25	2.4	25	10.2	75	28.9	25	3.6	25	5.4	11.4	8/11/1967
19671109	313	34.6	25	23.8	25	0	25	10	75	29.5	25	4.5	25	8.2	15.3	9/11/1967
19671110	314	36.7	25	21	25	0	25	10.1	75	29	25	4.3	25	7	17.3	10/11/1967
19671111	315	35.5	25	23	25	0	25	9.8	75	25	25	17	25	29.4	60.5	11/11/1967
19671112	316	35.4	25	21.7	25	0	25	9.7	75	25.6	25	12.7	25	22.1	48.9	12/11/1967
19671113	317	36.8	25	22.2	25	0	25	9.9	75	28.7	25	11.9	25	19.2	44.5	13/11/1967
19671114	318	38.9	25	22.6	25	0	25	9.9	75	28.2	25	18.2	25	26.2	66.4	14/11/1967
19671115	319	41.5	25	20.6	25	0	25	10	75	30.8	25	6	25	7.5	24.7	15/11/1967
19671116	320	38.1	25	21	25	0	25	10	75	31.3	25	2.8	25	4.2	11.3	16/11/1967
19671117	321	40.2	25	20.8	25	0	25	10.1	75	31.5	25	2.1	25	2.8	8.6	17/11/1967
19671118	322	42.3	25	22.3	25	0	25	10	75	26.5	25	9.2	25	11	34.2	18/11/1967
19671119	323	34.6	25	25.5	25	0	25	10.1	75	24.6	25	5	25	9.1	15.3	19/11/1967
19671120	324	36.7	25	22.7	25	0	25	10.3	75	30.6	25	4.4	25	7.1	16	20/11/1967
19671121	325	37.3	25	21.7	25	0	25	10.5	75	31.2	25	3.6	25	5.6	13.9	21/11/1967
19671122	326	39.1	25	20.7	25	0	25	10.3	75	31.2	25	3.9	25	5.5	16	22/11/1967
19671123	327	40	25	19.9	25	0	25	10.3	75	26.4	25	3.6	25	4.9	15.5	23/11/1967
19671124	328	40.8	25	23.3	25	0	25	10.4	75	27.1	25	14.1	25	18.3	49.3	24/11/1967
19671125	329	40.6	25	24.1	25	0	25	10.2	75	26.6	25	19.4	25	25.5	64.6	25/11/1967
19671126	330	38.3	25	25.9	25	0	25	9.9	75	21.7	25	9.7	25	14.4	29	26/11/1967
19671127	331	40	25	26.1	25	0	25	10.1	75	29	25	3.5	25	4.7	10.4	27/11/1967
19671128	332	40.2	25	24.2	25	0	25	10.3	75	31	25	3	25	4	9.9	28/11/1967
19671129	333	37.8	25	25.7	25	0	25	10.3	75	21	25	18.4	25	28.1	55.7	29/11/1967
19671130	334	38.1	25	25.2	25	0	25	10.5	75	24.8	25	18.2	25	27.3	56.8	30/11/1967
19671201	335	39.3	25	22.9	25	18.5	25	10.8	75	27.8	25	13.1	25	18.4	46.9	1/12/1967
19671202	336	36	25	26.7	25	0	25	11.1	75	18.5	25	14.6	25	24.6	41.7	2/12/1967
19671203	337	35.7	25	22.3	25	0	25	11.1	75	11.8	25	20.1	25	34.4	74.7	3/12/1967
19671204	338	36.8	25	25.8	25	0	25	11.3	75	22.3	25	11.3	25	18.2	34	4/12/1967
19671205	339	37.9	25	25.1	25	0	25	11.1	75	30.4	25	6.3	25	9.6	19.8	5/12/1967
19671206	340	39.1	25	25.1	25	0	25	10.6	75	30.6	25	4.7	25	6.7	14.8	6/12/1967
19671207	341	38	25	21.7	25	0	25	9.8	75	31	25	4	25	6	15.4	7/12/1967
19671208	342	36.5	25	22.6	25	0	25	9.3	75	31.4	25	5.7	25	9.3	20.8	8/12/1967
19671209	343	37.5	25	22.6	25	0	25	9.2	75	30.8	25	9.6	25	14.9	35	9/12/1967
19671210	344	39.8	25	21.7	25	0	25	9.4	75	30.5	25	10.2	25	14	39.3	10/12/1967
19671211	345	41.5	25	23.4	25	0	25	9.3	75	30	25	10	25	12.5	34.8	11/12/1967
19671212	346	43.1	25	27.7	25	0	25	9.2	75	24.7	25	24.1	25	27.7	64.9	12/12/1967
19671213	347	42.8	25	31.9	25	0	25	9.4	75	25.4	25	12.2	25	14.3	25.8	13/12/1967
19671214	348	39.7	25	24.8	25	2.3	25	9.5	75	27.1	25	5	25	6.9	16	14/12/1967
19671215	349	39.3	25	25.3	25	0	25	9.2	75	31.1	25	8.2	25	11.5	25.4	15/12/1967
19671216	350	40	25	24.5	25	0	25	9.6	75	31.2	25	3.5	25	4.7	11.4	16/12/1967
19671217	351	39.8	25	24.5	25	0	25	9.7	75	31.5	25	2.4	25	3.3	7.8	17/12/1967
19671218	352	40.6	25	22.6	25	0	25	9.5	75	28.9	25	18.1	25	23.8	66	18/12/1967
19671219	353	40.3	25	26.2	25	0.1	25	9.5	75	26.7	25	18.9	25	25.2	55.6	19/12/1967
19671220	354	41.3	25	27.9	25	1.8	25	9.5	75	28.5	25	10.7	25	13.5	28.5	20/12/1967
19671221	355	40.1	25	25.4	25	0	25	9.6	75	26.2	25	11.8	25	15.9	36.4	21/12/1967
19671222	356	40.9	25	24.9	25	0	25	9.8	75	28.8	25	6.4	25	8.3	20.3	22/12/1967
19671223	357	39.9	25	24.6	25	0	25	9.7	75	29.4	25	15.4	25	21	49.8	23/12/1967
19671224	358	40.8	25	25.4	25	0	25	9.3	75	29.7	25	8	25	10.4	24.7	24/12/1967
19671225	359	40	25	24	25	0	25	8.9	75	28.7	25	19.3	25	26.2	64.7	25/12/1967
19671226	360	38.3	25	25.2	25	0	25	8.9	75	25.1	25	25.1	25	37.3	78.3	26/12/1967
19671227	361	38.5	25	24.2	25	0.3	25	8.5	75	26.1	25	24.2	25	35.		

19671228	362	38.6	25	25	25	0.1	25	8.3	75	26.6	25	24.2	25	35.4	76.4	28/12/1967
19671229	363	31.6	25	21.1	25	47.1	25	8.6	75	11.9	25	23.2	25	49.9	92.8	29/12/1967
19671230	364	35.8	25	22.4	25	0	25	8.9	75	19.3	25	25.7	25	43.7	94.9	30/12/1967
19671231	365	38.2	25	26.4	25	0	25	8.4	75	24	25	24.6	25	36.7	71.5	31/12/1967
19680101	1	39.6	25	26.4	25	0.1	25	8.7	75	23.9	25	19.3	25	26.7	56.1	1/01/1968
19680102	2	40.9	25	26.8	25	0.3	25	8.7	75	26.2	25	21	25	27.1	59.6	2/01/1968
19680103	3	38.1	25	29	25	0.6	25	8.5	75	15.5	25	24.7	25	37.1	61.7	3/01/1968
19680104	4	33.6	25	23.7	25	1.3	25	8.8	75	16	25	24.9	25	47.9	85	4/01/1968
19680105	5	34.8	25	22.1	25	3.8	25	8.6	75	27.7	25	23.9	25	43	89.9	5/01/1968
19680106	6	36.6	25	22.8	25	0	25	8.6	75	30.6	25	12.5	25	20.4	45.1	6/01/1968
19680107	7	38.7	25	22.6	25	0	25	8.6	75	30.9	25	10.7	25	15.5	39	7/01/1968
19680108	8	40.2	25	26	25	0	25	9	75	27.7	25	12.1	25	16.2	36	8/01/1968
19680109	9	40	25	27.5	25	0	25	9.1	75	26.9	25	25	25	33.9	68.1	9/01/1968
19680110	10	40	25	27.1	25	0.9	25	9.2	75	23.5	25	27.3	25	37	76.1	10/01/1968
19680111	11	43.1	25	27	25	0.1	25	9.2	75	23.1	25	16	25	18.4	44.9	11/01/1968
19680112	12	40.2	25	28.9	25	0	25	9.1	75	29.6	25	14.2	25	19	35.7	12/01/1968
19680113	13	39.9	25	29.9	25	0	25	9	75	28.2	25	18.4	25	25.1	43.6	13/01/1968
19680114	14	40.4	25	26.2	25	0.2	25	9.1	75	26.6	25	14.3	25	19	42.1	14/01/1968
19680115	15	38.9	25	27.2	25	0	25	9.1	75	21.1	25	25.5	25	36.7	70.7	15/01/1968
19680116	16	35.7	25	24.7	25	4	25	9.3	75	17.1	25	27.9	25	47.7	89.7	16/01/1968
19680117	17	32.9	25	24.4	25	3.4	25	9.4	75	16.5	25	26.5	25	53	86.7	17/01/1968
19680118	18	37.1	25	27	25	0	25	9.4	75	17.5	25	26.2	25	41.5	73.5	18/01/1968
19680119	19	35.4	25	26.4	25	0	25	9.2	75	20.3	25	26.3	25	45.7	76.4	19/01/1968
19680120	20	34.1	25	24.3	25	13	25	9.3	75	17.7	25	27.9	25	52.2	91.9	20/01/1968
19680121	21	34.8	25	26	25	0	25	9.3	75	21.5	25	26.3	25	47.3	78.3	21/01/1968
19680122	22	36.7	25	26.1	25	2.4	25	9.1	75	25.7	25	26	25	42.1	76.9	22/01/1968
19680123	23	37.8	25	24.8	25	0	25	9.1	75	26.7	25	19.7	25	30.1	63	23/01/1968
19680124	24	38.3	25	25.4	25	0	25	8.7	75	28.1	25	19.2	25	28.5	59.2	24/01/1968
19680125	25	39.8	25	25.9	25	0	25	8.7	75	23.8	25	25.8	25	35.3	77.2	25/01/1968
19680126	26	37.4	25	27.9	25	0	25	8.6	75	22.5	25	13.8	25	21.5	36.7	26/01/1968
19680127	27	34.5	25	25.6	25	0	25	8.8	75	15.1	25	21.4	25	39.1	65.2	27/01/1968
19680128	28	34.8	25	25.9	25	0	25	8.9	75	16	25	20.5	25	36.9	61.4	28/01/1968
19680129	29	37.3	25	24.6	25	0	25	9.3	75	23.4	25	24.9	25	39	80.5	29/01/1968
19680130	30	39.2	25	25	25	0	25	9.3	75	26.1	25	24.5	25	34.7	77.4	30/01/1968
19680131	31	39.4	25	25.6	25	0	25	9.2	75	28.8	25	17.8	25	24.9	54.2	31/01/1968
19680201	32	37.6	25	25.3	25	0	25	9.2	75	27.2	25	18.9	25	29.1	58.6	1/02/1968
19680202	33	37.8	25	25.9	25	0	25	9	75	24.6	25	24.4	25	37.2	73	2/02/1968
19680203	34	39.4	25	24.9	25	0	25	8.8	75	24.2	25	24.9	25	34.9	79.1	3/02/1968
19680204	35	40.2	25	26.3	25	0.1	25	8.4	75	24.6	25	27.1	25	36.3	79.2	4/02/1968
19680205	36	39.4	25	27.6	25	0	25	8.6	75	26.1	25	23.6	25	33	63.9	5/02/1968
19680206	37	39.1	25	27.4	25	0	25	8.7	75	25.9	25	27.3	25	38.8	74.8	6/02/1968
19680207	38	37.7	25	26.6	25	0	25	8.8	75	21.9	25	24.6	25	37.7	70.7	7/02/1968
19680208	39	34.7	25	24	25	3	25	8.9	75	18.4	25	27.8	25	50.3	93.2	8/02/1968
19680209	40	34.5	25	24.3	25	10.5	25	8.7	75	18	25	26.6	25	48.6	87.6	9/02/1968
19680210	41	30.5	25	24.1	25	22.7	25	8.5	75	15	25	29.7	25	68	99	10/02/1968
19680211	42	31.9	25	22.9	25	11.2	25	8.5	75	15.9	25	29.8	25	63	100	11/02/1968
19680212	43	34.6	25	24	25	40.9	25	8.3	75	12.5	25	29.7	25	54	99.6	12/02/1968
19680213	44	33.2	25	22.9	25	7	25	8	75	18.2	25	28.1	25	55.2	100	13/02/1968
19680214	45	32.3	25	23.8	25	2.8	25	8	75	18.4	25	26.3	25	54.4	89.2	14/02/1968
19680215	46	27.8	25	22.7	25	6.5	25	8	75	11.9	25	26.3	25	70.4	95.4	15/02/1968
19680216	47	28.4	25	20.7	25	1.5	25	8.1	75	11.4	25	24.9	25	64.4	100	16/02/1968
19680217	48	32.9	25	22	25	0	25	8.4	75	18.5	25	26.2	25	52.4	99.1	17/02/1968
19680218	49	32.4	25	23.9	25	0	25	8.7	75	14	25	27.1	25	55.7	91.4	18/02/1968
19680219	50	33.2	25	23.7	25	0.3	25	8.8	75	17.7	25	23.3	25	45.8	79.5	19/02/1968
19680220	51	33.6	25	23.4	25	0	25	8.9	75	24.6	25	20.4	25	39.2	70.9	20/02/1968
19680221	52	34	25	22.8	25	0	25	9.1	75	26.8	25	19.9	25	37.4	71.7	21/02/1968
19680222	53	34.3	25	24.7	25	0	25	8.9	75	25.2	25	21.4	25	39.6	68.8	22/02/1968
19680223	54	34.4	25	25.4	25	0	25	8.9	75	24.2	25	17.7	25	32.5	54.6	23/02/1968
19680224	55	34.6	25	22.7	25	0	25	9	75	28.1	25	16.6	25	30.2	60.2	24/02/1968
19680225	56	34.5	25	23.1	25	0	25	7.8	75	24	25	18.1	25	33.1	64.1	25/02/1968
19680226	57	36.3	25	23.5	25	0	25	7.3	75	20	25	21.9	25	36.3	75.7	26/02/1968
19680227	58	36.4	25	24.8	25	0	25	6.6	75	20	25	22.4	25	36.9	71.6	27/02/1968
19680228	59	33.1	25	24.8	25	8.7	25	8.4	75	7.4	25	27	25	53.4	86.3	28/02/1968
19680229	60	34.4	25	23.1	25	1.2	25	6.6	75	17.7	25	26.1	25	48	92.4	29/02/1968
19680301	61	34.9	25	24.1	25	0.1	25	6.3	75	23.7	25	24.6	25	44	82	1/03/1968
19680302	62	35.7	25	24.2	25	0	25	6.5	75	23.7	25	22.9	25	39.2	75.9	2/03/1968
19680303	63	35.2	25	25.4	25	0	25	6.8	75	21.2	25	26.3	25	46.3	81.1	3/03/1968
19680304	64	35.1	25	24.2	25	27.8	25	7	75	18	25	28.4	25	50.2	94.1	4/03/1968
19680305	65	34.4	25	24.2	25	1.5	25	7.1	75	19.8	25	27.8	25	51.1	92.1	5/03/1968
19680306	66	34.6	25	22.8	25	0.1	25	7.1	75	15.9	25	11.4	25	20.7	41.1	6/03/1968
19680307	67	32.7	25	21.2	25	0	25	7.3	75	24.8	25	5.6	25	11.3	22.3	7/03/1968
19680308	68	33.2	25	19.7	25	0	25	7.3	75	22.8	25	8.6	25	16.9	37.5	8/03/1968
19680309	69	34.6	25	20.1	25	0	25	7.5	75	26.2	25	11	25	20	46.8	9/03/1968
19680310	70	36.5	25	21.2	25	0	25	7.5	75	26	25	16.2	25	26.5	64.4	10/03/1968
19680311	71	36.9	25	23.5	25	0	25	7.7	75	24.6	25	17.1	25	27.4	59.1	11/03/1968
19680312	72	38.4	25	25.1	25	0	25	7.9	75	23.3	25	20.9	25	30.9	65.6	12/03/1968
19680313	73	38.4	25	24.4	25	0	25	8	75	24	25	18.5	25	27.3	60.6	13/03/1968
19680314	74	39.1	25	23.8	25	0	25	8	75	25.8	25	16.3	25	23.2	55.3	14/03/1968
19680315	75	39.3	25	24.2	25	0	25	8	75	25.7	25	15.8	25	22.2	52.3	15/03/1968
19680316	76	38.3	25	24.2	25	0	25	7.8	75	25.3	25	17.9	25	26.6	59.3	16/03/1968
19680317	77	36.3	25	23.7	25	1.6	25	7.8	75	23.4	25	20.4	25	33.8	69.6	17/03/1968
19680318	78	34.5	25	22.8	25	3.3	25	7.8	75	20.9	25	20.6	25	37.7	74.2	18/03/1968
19680319	79	34.4	25	22.6	25	0	25	7.9	75	22.9	25	20.7	25	38.1	75.5	19/03/1968

19680320	80	36.2	25	23.1	25	0	25	7.9	75	22.7	25	20.4	25	34	72.2	20/03/1968
19680321	81	36.7	25	23.7	25	0	25	8.2	75	23.2	25	19.5	25	31.6	66.6	21/03/1968
19680322	82	36.8	25	24.9	25	0	25	8.3	75	23.5	25	19.7	25	31.7	62.6	22/03/1968
19680323	83	36.6	25	25.1	25	0	25	8.3	75	21.7	25	21.9	25	35.7	68.7	23/03/1968
19680324	84	37	25	26.3	25	0	25	8.1	75	22.6	25	20.9	25	33.3	61.1	24/03/1968
19680325	85	37.3	25	25.9	25	0	25	8.2	75	21.8	25	21.9	25	34.3	65.6	25/03/1968
19680326	86	37.5	25	26.1	25	0	25	8	75	23.4	25	19.5	25	30.2	57.7	26/03/1968
19680327	87	35.6	25	24.3	25	0	25	7.8	75	24.6	25	16.9	25	29.1	55.6	27/03/1968
19680328	88	36.3	25	23.2	25	0	25	7.9	75	24.6	25	16.3	25	27	57.3	28/03/1968
19680329	89	36.8	25	22.2	25	0	25	8	75	23.9	25	16.3	25	26.3	60.9	29/03/1968
19680330	90	36.8	25	23.4	25	0	25	7.7	75	24.3	25	14.8	25	23.8	51.4	30/03/1968
19680331	91	34	25	22.6	25	0	25	7.6	75	24.3	25	8	25	15	29.2	31/03/1968
19680401	92	35.3	25	21.6	25	0	25	7.6	75	24.7	25	4.4	25	7.7	17.1	1/04/1968
19680402	93	35.6	25	23.1	25	0	25	7.4	75	23.1	25	11	25	18.9	38.9	2/04/1968
19680403	94	35.7	25	24.1	25	0	25	7.5	75	19.6	25	15.2	25	26	50.7	3/04/1968
19680404	95	35.9	25	20.5	25	0	25	7.6	75	23.8	25	12.3	25	20.8	51	4/04/1968
19680405	96	36.8	25	20.3	25	0	25	7.8	75	24.4	25	7.9	25	12.7	33.2	5/04/1968
19680406	97	36.1	25	21.8	25	0	25	7.6	75	24.2	25	7.4	25	12.4	28.3	6/04/1968
19680407	98	36	25	20.5	25	0	25	7.5	75	24.2	25	6.3	25	10.6	26.1	7/04/1968
19680408	99	36.2	25	21.1	25	0	25	7.4	75	24.1	25	7.2	25	12	28.8	8/04/1968
19680409	100	36.1	25	23.9	25	0	25	7.5	75	24.3	25	5.2	25	8.7	17.5	9/04/1968
19680410	101	35.1	25	22.8	25	0	25	7.4	75	23.6	25	7.7	25	13.6	27.8	10/04/1968
19680411	102	33.7	25	20.4	25	0	25	7.4	75	21.9	25	11.6	25	22.2	48.4	11/04/1968
19680412	103	33.3	25	21.3	25	0	25	7.4	75	19.4	25	15.9	25	31.1	62.8	12/04/1968
19680413	104	34.2	25	21.1	25	0	25	7.4	75	22.9	25	11.9	25	22.1	47.6	13/04/1968
19680414	105	35.2	25	20.7	25	0	25	7.3	75	22.6	25	13.4	25	23.6	54.9	14/04/1968
19680415	106	36.2	25	18.8	25	0	25	7.5	75	22.8	25	10.6	25	17.6	48.9	15/04/1968
19680416	107	36.9	25	19.7	25	0	25	7.5	75	21.2	25	17.7	25	28.4	77.2	16/04/1968
19680417	108	36.9	25	20.4	25	0	25	7.4	75	20.8	25	18.8	25	30.1	78.5	17/04/1968
19680418	109	35.8	25	20.8	25	0	25	7.5	75	20.2	25	14	25	23.8	57	18/04/1968
19680419	110	36.1	25	20.6	25	0	25	7.2	75	20.1	25	18.3	25	30.6	75.5	19/04/1968
19680420	111	36.8	25	21.3	25	0	25	6.9	75	20.8	25	16	25	25.8	63.2	20/04/1968
19680421	112	35.8	25	23.9	25	0	25	6.5	75	21.1	25	13.2	25	22.5	44.5	21/04/1968
19680422	113	34.5	25	22.6	25	0	25	6.3	75	22.2	25	6.9	25	12.6	25.2	22/04/1968
19680423	114	33.5	25	19.6	25	0	25	6.2	75	22.5	25	5	25	9.7	21.9	23/04/1968
19680424	115	33.5	25	19.8	25	0	25	6.4	75	21	25	6.7	25	13	29	24/04/1968
19680425	116	35	25	19.5	25	0	25	6.4	75	19.3	25	8.8	25	15.6	38.8	25/04/1968
19680426	117	35.8	25	21	25	0	25	6.4	75	19.1	25	10.3	25	17.5	41.4	26/04/1968
19680427	118	35.5	25	24.6	25	0	25	6.6	75	17.3	25	18.1	25	31.3	58.5	27/04/1968
19680428	119	33.3	25	23.8	25	0.6	25	6.6	75	12.8	25	21.8	25	42.6	74	28/04/1968
19680429	120	25.6	25	22.1	25	8.6	25	6.6	75	6.1	25	28	25	85.3	100	29/04/1968
19680430	121	28.4	25	19.3	25	5.9	25	6.6	75	18.4	25	18.2	25	47	81.3	30/04/1968
19680501	122	29.4	25	16.7	25	0	25	6.5	75	20.3	25	16.1	25	39.3	84.7	1/05/1968
19680502	123	31.9	25	19	25	0	25	6.4	75	19.4	25	15.3	25	32.4	69.7	2/05/1968
19680503	124	30	25	18.8	25	0	25	6.3	75	19.9	25	13.2	25	31.1	60.9	3/05/1968
19680504	125	29.6	25	17.2	25	0	25	6.3	75	20.2	25	10.9	25	26.3	55.6	4/05/1968
19680505	126	28.9	25	18.9	25	0	25	6.3	75	19.4	25	8	25	20.1	36.7	5/05/1968
19680506	127	27.6	25	16.7	25	0	25	6.4	75	17.1	25	6	25	16.3	31.6	6/05/1968
19680507	128	29.6	25	18.9	25	0	25	6.4	75	14.6	25	9.5	25	22.9	43.5	7/05/1968
19680508	129	27.5	25	19.3	25	0.1	25	6.4	75	9.8	25	16.3	25	44.4	72.8	8/05/1968
19680509	130	27.1	25	21	25	0	25	6.2	75	10.1	25	18.2	25	50.8	73.2	9/05/1968
19680510	131	28.3	25	19.2	25	1.5	25	6.1	75	10.2	25	19.4	25	50.4	87.2	10/05/1968
19680511	132	32.2	25	21.8	25	0	25	6	75	10	25	20.5	25	42.6	78.5	11/05/1968
19680512	133	24.7	25	21.3	25	43.4	25	5.8	75	4.9	25	24.8	25	79.7	97.9	12/05/1968
19680513	134	21.7	25	18.9	25	33.5	25	5.8	75	6.9	25	20.9	25	80.5	95.8	13/05/1968
19680514	135	21	25	13.5	25	7.8	25	5.7	75	19.1	25	10.8	25	43.4	69.8	14/05/1968
19680515	136	20.2	25	9.4	25	0	25	5.8	75	19.8	25	8.5	25	35.9	72.1	15/05/1968
19680516	137	23.1	25	9	25	0	25	5.7	75	17.5	25	8.7	25	30.8	75.8	16/05/1968
19680517	138	28	25	13.2	25	0	25	5.5	75	17.5	25	15.6	25	41.3	100	17/05/1968
19680518	139	25.4	25	15.6	25	0	25	5.5	75	16.9	25	13.4	25	41.3	75.7	18/05/1968
19680519	140	22.2	25	13.9	25	0	25	5.4	75	16.7	25	10.9	25	40.7	68.7	19/05/1968
19680520	141	21.7	25	12.3	25	0	25	5.2	75	11.4	25	7.9	25	30.4	55.3	20/05/1968
19680521	142	20.7	25	15.8	25	0.2	25	5.3	75	7.1	25	7.9	25	32.4	44	21/05/1968
19680522	143	18.5	25	12.5	25	8	25	5.3	75	5.1	25	15	25	70.5	100	22/05/1968
19680523	144	23.3	25	13.2	25	6.6	25	5.3	75	8.1	25	19.3	25	67.5	100	23/05/1968
19680524	145	23.2	25	15.3	25	0	25	5.3	75	15.9	25	15.8	25	55.6	90.9	24/05/1968
19680525	146	22.1	25	15.4	25	0	25	5.2	75	12.2	25	13	25	48.9	74.3	25/05/1968
19680526	147	19.9	25	12.9	25	0.6	25	5.2	75	15.8	25	8.7	25	37.5	58.5	26/05/1968
19680527	148	20.5	25	8.5	25	0.1	25	5.2	75	16.5	25	9.3	25	38.6	83.9	27/05/1968
19680528	149	22.3	25	9.4	25	0	25	5.3	75	17	25	8.6	25	32	73	28/05/1968
19680529	150	22.3	25	11.6	25	0	25	5.2	75	16.7	25	11	25	40.9	80.6	29/05/1968
19680530	151	24.1	25	12	25	0	25	5.2	75	18	25	12.3	25	41	87.8	30/05/1968
19680531	152	24.9	25	11.9	25	0	25	5.1	75	18.2	25	11.4	25	36.2	81.9	31/05/1968
19680601	153	26.3	25	11.6	25	0	25	5	75	18.4	25	12.3	25	36	90.1	1/06/1968
19680602	154	26.4	25	11.9	25	0	25	5	75	18.4	25	11.6	25	33.7	83.3	2/06/1968
19680603	155	24.3	25	13.1	25	0	25	4.9	75	18.4	25	10.1	25	33.3	67	3/06/1968
19680604	156	26.2	25	10.9	25	0	25	5	75	18.4	25	8.5	25	25	65.2	4/06/1968
19680605	157	27.6	25	11.7	25	0	25	5.1	75	17.1	25	10.9	25	29.5	79.3	5/06/1968
19680606	158	25.5	25	14	25	0	25	5	75	18.3	25	9.4	25	28.8	58.8	6/06/1968
19680607	159	24.7	25	11.2	25	0	25	5	75	17.7	25	9.5	25	30.5	71.5	7/06/1968
19680608	160	23.3	25	14.6	25	0	25	5.1	75	16.1	25	7.3	25	25.5	44	8/06/1968
19680609	161	23.1	25	11.3	25	0	25	4.9	75	17.9	25	5.8	25	20.5	43.3	9/06/1968
19680610	162	25.3	25	12.3	25	0	25	4.9	75	18.3	25	8.1	25	25.1	56.7	10/06/1968

19680611	163	25.7	25	13.6	25	0	25	5	75	18	25	11.5	25	34.8	73.9	11/06/1968
19680612	164	26.5	25	16.5	25	0	25	4.8	75	15.8	25	10.2	25	29.5	54.4	12/06/1968
19680613	165	25.6	25	13.4	25	0	25	4.8	75	17.8	25	11	25	33.5	71.6	13/06/1968
19680614	166	27	25	12.6	25	0	25	4.8	75	18	25	10	25	28.1	68.6	14/06/1968
19680615	167	27.8	25	13.8	25	0	25	4.8	75	17.4	25	11.5	25	30.8	72.9	15/06/1968
19680616	168	27.2	25	15.6	25	0	25	4.8	75	17.9	25	10.8	25	29.9	61	16/06/1968
19680617	169	25.4	25	13.3	25	0	25	4.8	75	17.9	25	9.4	25	29	61.6	17/06/1968
19680618	170	23.9	25	13.6	25	0	25	4.9	75	18.1	25	9.3	25	31.4	59.7	18/06/1968
19680619	171	25.5	25	12.5	25	0	25	5	75	17.5	25	9	25	27.6	62.1	19/06/1968
19680620	172	26.4	25	11.6	25	0	25	5.1	75	18	25	7.7	25	22.4	56.4	20/06/1968
19680621	173	26.7	25	9.5	25	0	25	5.1	75	17.3	25	7	25	20	59	21/06/1968
19680622	174	26.8	25	9.8	25	0	25	5.2	75	18.1	25	8.3	25	23.6	68.6	22/06/1968
19680623	175	27.2	25	11.2	25	0	25	5.2	75	18.1	25	8.1	25	22.5	60.9	23/06/1968
19680624	176	25.4	25	11.2	25	0	25	5.1	75	18	25	8.1	25	25	60.9	24/06/1968
19680625	177	23.4	25	13.4	25	0	25	5.1	75	18.4	25	5	25	17.4	32.5	25/06/1968
19680626	178	27.1	25	10.6	25	0	25	5	75	18.3	25	6.2	25	17.3	48.5	26/06/1968
19680627	179	29.1	25	12.3	25	0	25	5	75	17.6	25	9.5	25	23.6	66.5	27/06/1968
19680628	180	31.3	25	12.4	25	0	25	5.1	75	17.8	25	11.7	25	25.6	81.3	28/06/1968
19680629	181	27.5	25	14.8	25	0	25	5.1	75	17.6	25	14.3	25	39	85	29/06/1968
19680630	182	27.1	25	14	25	0	25	4.9	75	18.1	25	9.6	25	26.8	60.1	30/06/1968
19680701	183	29.3	25	13.1	25	0	25	4.9	75	18.3	25	9.1	25	22.3	60.4	1/07/1968
19680702	184	25.2	25	14.7	25	0	25	5	75	12.4	25	10.8	25	33.7	64.6	2/07/1968
19680703	185	29	25	14.2	25	0	25	4.9	75	17.5	25	13.3	25	33.2	82.2	3/07/1968
19680704	186	30.9	25	17.4	25	0	25	4.9	75	17	25	18	25	40.3	90.6	4/07/1968
19680705	187	27.1	25	16.4	25	0	25	5	75	16.7	25	16	25	44.6	85.8	5/07/1968
19680706	188	22.5	25	16.5	25	0	25	5	75	11.1	25	13.2	25	48.4	70.4	6/07/1968
19680707	189	20.9	25	10	25	0	25	5.1	75	18.6	25	9.4	25	38	76.6	7/07/1968
19680708	190	21.6	25	10	25	0	25	5.1	75	18.7	25	7.2	25	27.9	58.7	8/07/1968
19680709	191	23.5	25	10.4	25	0	25	5.2	75	18.9	25	6.3	25	21.8	50	9/07/1968
19680710	192	25.2	25	11.5	25	0	25	5.1	75	16.3	25	9.7	25	30.3	71.5	10/07/1968
19680711	193	26.8	25	14	25	0	25	5.1	75	17.1	25	10.6	25	30.1	66.4	11/07/1968
19680712	194	24.4	25	14.1	25	0	25	5.1	75	12.8	25	9	25	29.5	56	12/07/1968
19680713	195	23	25	14.8	25	0	25	5.1	75	6	25	10.8	25	38.5	64.2	13/07/1968
19680714	196	16.7	25	13	25	1.8	25	5.1	75	4.5	25	13.7	25	72.1	91.5	14/07/1968
19680715	197	16.9	25	13	25	9.1	25	5.2	75	4.5	25	15.1	25	78.5	100	15/07/1968
19680716	198	21	25	13.7	25	2.5	25	5.3	75	4.8	25	18.2	25	73.2	100	16/07/1968
19680717	199	25.2	25	15.9	25	0	25	5.4	75	9.3	25	19.5	25	60.8	100	17/07/1968
19680718	200	17	25	14.9	25	0	25	5.5	75	4.7	25	11.7	25	60.4	69.1	18/07/1968
19680719	201	19.1	25	11.6	25	0	25	5.6	75	13.5	25	9.5	25	43	69.6	19/07/1968
19680720	202	21.4	25	8.7	25	0	25	5.6	75	18.6	25	7.8	25	30.6	69.4	20/07/1968
19680721	203	22.3	25	8.9	25	0	25	5.6	75	19.5	25	8.2	25	30.5	72	21/07/1968
19680722	204	20.4	25	8.8	25	0	25	5.6	75	19.7	25	8.1	25	33.8	71.6	22/07/1968
19680723	205	17.8	25	7.1	25	0	25	5.5	75	20.1	25	4.9	25	24.1	48.6	23/07/1968
19680724	206	19.2	25	5.8	25	0	25	5.6	75	20.1	25	5.3	25	23.8	57.5	24/07/1968
19680725	207	21	25	4.8	25	0	25	5.6	75	20.3	25	4.5	25	18.1	52.3	25/07/1968
19680726	208	22.4	25	7.2	25	0	25	5.7	75	20.4	25	4.8	25	17.7	47.3	26/07/1968
19680727	209	24	25	5.3	25	0	25	5.7	75	20.5	25	4.4	25	14.8	49.4	27/07/1968
19680728	210	25.8	25	5.8	25	0	25	5.7	75	20.5	25	5.8	25	17.5	62.9	28/07/1968
19680729	211	25.1	25	7.9	25	0	25	5.7	75	20.5	25	7.1	25	22.3	66.7	29/07/1968
19680730	212	26.2	25	6.6	25	0	25	5.7	75	20.7	25	5.5	25	16.2	56.5	30/07/1968
19680731	213	27.8	25	8.4	25	0	25	5.8	75	20.8	25	6.3	25	16.9	57.2	31/07/1968
19680801	214	25.1	25	10.3	25	0	25	5.8	75	20.5	25	7.1	25	22.3	56.7	1/08/1968
19680802	215	22.4	25	8.3	25	0	25	5.9	75	21.1	25	4.5	25	16.6	41.1	2/08/1968
19680803	216	27	25	7.5	25	0	25	6	75	21.1	25	5.3	25	14.9	51.2	3/08/1968
19680804	217	28.1	25	11.8	25	0	25	6	75	20.7	25	5.7	25	15	41.2	4/08/1968
19680805	218	27.3	25	13.2	25	0	25	6.1	75	21.1	25	5.1	25	14.1	33.6	5/08/1968
19680806	219	28.3	25	14.1	25	0	25	6.2	75	20.7	25	10	25	26	62.2	6/08/1968
19680807	220	30.4	25	13.4	25	0	25	6.3	75	20.8	25	10.6	25	24.4	69	7/08/1968
19680808	221	32.8	25	13.5	25	0	25	6.4	75	20.2	25	13	25	26.1	84.1	8/08/1968
19680809	222	23.9	25	16.7	25	0	25	6.4	75	20.7	25	7.3	25	24.6	38.4	9/08/1968
19680810	223	23.6	25	11.1	25	0	25	6.5	75	21.9	25	4.5	25	15.5	34.1	10/08/1968
19680811	224	26	25	7.8	25	0	25	6.6	75	21.9	25	4.5	25	13.4	42.6	11/08/1968
19680812	225	20.4	25	11.8	25	0	25	6.6	75	12.9	25	6.8	25	28.4	49.2	12/08/1968
19680813	226	21.4	25	4.8	25	0	25	6.6	75	22.2	25	5.8	25	22.8	67.5	13/08/1968
19680814	227	21.5	25	6.3	25	0	25	6.7	75	22.3	25	5.8	25	22.6	60.8	14/08/1968
19680815	228	21.9	25	9.4	25	0	25	6.6	75	22.3	25	5.8	25	22.1	49.2	15/08/1968
19680816	229	21.5	25	8.1	25	0	25	6.6	75	22.4	25	6.6	25	25.7	61.1	16/08/1968
19680817	230	23.3	25	6.1	25	0	25	6.7	75	22.9	25	4.6	25	16.1	48.9	17/08/1968
19680818	231	27.6	25	6	25	0	25	6.7	75	22.6	25	5.2	25	14.1	55.6	18/08/1968
19680819	232	30.7	25	8.6	25	0	25	6.8	75	22.1	25	7.9	25	17.9	70.7	19/08/1968
19680820	233	24.3	25	15.9	25	0	25	6.9	75	21.8	25	8.1	25	26.7	44.9	20/08/1968
19680821	234	20.7	25	9.1	25	0	25	6.9	75	23	25	5.4	25	22.1	46.8	21/08/1968
19680822	235	22.5	25	7.5	25	0	25	6.9	75	23.3	25	5	25	18.4	48.3	22/08/1968
19680823	236	27.5	25	7.4	25	0	25	7.1	75	23.5	25	4.8	25	13.1	46.6	23/08/1968
19680824	237	32.8	25	8.5	25	0	25	7.2	75	23.3	25	6.5	25	13.1	58.6	24/08/1968
19680825	238	30.6	25	13.9	25	0	25	7.2	75	22.8	25	10.6	25	24.1	66.8	25/08/1968
19680826	239	34.9	25	15.1	25	0	25	7.2	75	22.5	25	9.9	25	17.7	57.7	26/08/1968
19680827	240	33.8	25	17.1	25	0	25	7.3	75	22.3	25	11.1	25	21.1	57	27/08/1968
19680828	241	36.6	25	17.9	25	0	25	7.2	75	22.6	25	12	25	19.5	58.5	28/08/1968
19680829	242	22.7	25	16.5	25	0	25	7.2	75	21.5	25	10	25	36.3	53.3	29/08/1968
19680830	243	22.7	25	11.7	25	0	25	7.3	75	24.2	25	5.4	25	19.6	39.3	30/08/1968
19680831	244	28	25	11.9	25	0	25	7.5	75	24.4	25	4.5	25	11.9	32.3	31/08/1968
19680901	245	29.6	25	12	25	0	25	7.6	75	24.2	25	5.2	25	12.5	37.1	1/09/1968

19680902	246	32.2	25	15.1	25	0	25	7.8	75	24.3	25	5.8	25	12.1	33.8	2/09/1968
19680903	247	32.4	25	15.6	25	0	25	7.8	75	23.7	25	7.2	25	14.8	40.7	3/09/1968
19680904	248	32.1	25	18.2	25	0	25	7.9	75	23.3	25	8.8	25	18.4	42.1	4/09/1968
19680905	249	32.3	25	17.2	25	0	25	8	75	23.2	25	9.7	25	20.1	49.5	5/09/1968
19680906	250	32.9	25	18.9	25	0	25	8.1	75	21.8	25	11.7	25	23.4	53.6	6/09/1968
19680907	251	24.8	25	20.8	25	0	25	8.2	75	10	25	8.1	25	25.9	33	7/09/1968
19680908	252	27.3	25	19.1	25	0	25	8.2	75	22.2	25	5.6	25	15.4	25.3	8/09/1968
19680909	253	28.6	25	12	25	0	25	8.3	75	25	25	5.4	25	13.8	38.5	9/09/1968
19680910	254	31	25	15.6	25	0	25	8.3	75	24.5	25	6.5	25	14.5	36.7	10/09/1968
19680911	255	31	25	12.1	25	0	25	8.4	75	24.3	25	14.6	25	32.5	100	11/09/1968
19680912	256	32.7	25	14.7	25	0	25	8.4	75	24.2	25	8.9	25	18	53.2	12/09/1968
19680913	257	33.2	25	18.5	25	0	25	8.6	75	24.4	25	7.4	25	14.5	34.8	13/09/1968
19680914	258	33.7	25	17.1	25	0	25	8.7	75	24.5	25	8.3	25	15.9	42.6	14/09/1968
19680915	259	34.8	25	20.8	25	0	25	8.8	75	23.9	25	8.8	25	15.8	35.8	15/09/1968
19680916	260	34.8	25	21.1	25	0	25	8.8	75	22.6	25	8.5	25	15.3	34	16/09/1968
19680917	261	32.9	25	21.2	25	0	25	8.8	75	21.2	25	9.5	25	19	37.8	17/09/1968
19680918	262	33.9	25	22	25	0	25	8.7	75	23.2	25	15	25	28.4	56.8	18/09/1968
19680919	263	32.6	25	22	25	0.4	25	8.8	75	16.3	25	16.1	25	32.7	60.9	19/09/1968
19680920	264	33.8	25	18.9	25	0.5	25	8.8	75	24.9	25	10.9	25	20.7	49.9	20/09/1968
19680921	265	29.1	25	17.3	25	0	25	8.8	75	25.9	25	4.7	25	11.7	23.8	21/09/1968
19680922	266	31	25	13.8	25	0	25	9	75	26.6	25	5	25	11.1	31.7	22/09/1968
19680923	267	33.2	25	15.4	25	0	25	9.2	75	25.5	25	10.1	25	19.9	57.8	23/09/1968
19680924	268	35	25	16.2	25	0	25	9.1	75	25.3	25	9.4	25	16.7	51.1	24/09/1968
19680925	269	30.9	25	18.8	25	0	25	9.2	75	25.3	25	4.2	25	9.4	19.4	25/09/1968
19680926	270	29.9	25	16.3	25	0	25	9.4	75	27.1	25	3.6	25	8.5	19.4	26/09/1968
19680927	271	30.6	25	13	25	0	25	9.5	75	27.7	25	2.2	25	5	14.7	27/09/1968
19680928	272	33.9	25	12.1	25	0	25	9.4	75	27.2	25	5.3	25	10	37.6	28/09/1968
19680929	273	34.4	25	16.9	25	0	25	9.4	75	22.8	25	10.9	25	20	56.6	29/09/1968
19680930	274	33.7	25	22	25	0	25	9.6	75	21.2	25	19.4	25	37.1	73.4	30/09/1968
19681001	275	31.2	25	17.2	25	0	25	9.7	75	26.7	25	5.2	25	11.4	26.5	1/10/1968
19681002	276	30.6	25	16	25	0	25	9.6	75	27.4	25	4.4	25	10	24.2	2/10/1968
19681003	277	32.2	25	15.7	25	0	25	9.6	75	27.4	25	4.7	25	9.8	26.4	3/10/1968
19681004	278	33.3	25	16.1	25	0	25	9.8	75	27.9	25	3.8	25	7.4	20.8	4/10/1968
19681005	279	36	25	14.2	25	0	25	9.9	75	27.8	25	3.5	25	5.9	21.6	5/10/1968
19681006	280	36.7	25	17	25	0	25	10.1	75	27	25	11.4	25	18.5	58.9	6/10/1968
19681007	281	34.7	25	23	25	0	25	10.1	75	27.1	25	11	25	19.9	39.2	7/10/1968
19681008	282	30.1	25	16.1	25	0	25	10.2	75	27.5	25	5.3	25	12.4	29	8/10/1968
19681009	283	29.8	25	17.4	25	0	25	10.4	75	22.3	25	5.8	25	13.8	29.2	9/10/1968
19681010	284	32.4	25	17.8	25	0	25	10.2	75	26.5	25	9.6	25	19.7	47.1	10/10/1968
19681011	285	33.2	25	19.2	25	0	25	10.2	75	27.9	25	7.3	25	14.4	32.8	11/10/1968
19681012	286	34.9	25	21.9	25	0	25	10.2	75	26.4	25	7.6	25	13.6	28.9	12/10/1968
19681013	287	35	25	23.8	25	0	25	10.3	75	25.1	25	5.7	25	10.1	19.3	13/10/1968
19681014	288	33.4	25	21.2	25	0	25	10.2	75	21.9	25	7.8	25	15.2	31	14/10/1968
19681015	289	34.1	25	19.6	25	0	25	10.3	75	27	25	11	25	20.6	48.2	15/10/1968
19681016	290	34.7	25	20.1	25	0	25	10.3	75	27.5	25	13.9	25	25.1	59.1	16/10/1968
19681017	291	35.5	25	19.5	25	0	25	10.4	75	28.1	25	8.5	25	14.7	37.5	17/10/1968
19681018	292	36.1	25	19.7	25	0	25	10.4	75	28.9	25	9.6	25	16.1	41.8	18/10/1968
19681019	293	38.3	25	19	25	0	25	10.4	75	28	25	11.1	25	16.5	50.5	19/10/1968
19681020	294	38.9	25	19.8	25	0	25	10.4	75	27.9	25	11.8	25	17	51.1	20/10/1968
19681021	295	39.1	25	20.6	25	0	25	10.4	75	28	25	13.3	25	18.9	54.8	21/10/1968
19681022	296	39	25	23.9	25	0	25	10.2	75	28.2	25	10	25	14.3	33.7	22/10/1968
19681023	297	39.2	25	24.6	25	0	25	10.3	75	27.4	25	7.8	25	11	25.2	23/10/1968
19681024	298	37.3	25	23	25	0	25	10.6	75	28.5	25	3.6	25	5.6	12.8	24/10/1968
19681025	299	29.5	25	19.2	25	0	25	10.9	75	28.7	25	4.5	25	10.9	20.2	25/10/1968
19681026	300	33.6	25	15.2	25	0	25	10.8	75	30	25	2.6	25	5	15.1	26/10/1968
19681027	301	36.6	25	19.5	25	0	25	10.8	75	29.8	25	4.4	25	7.2	19.4	27/10/1968
19681028	302	38.6	25	19.6	25	0	25	11	75	28.6	25	8.2	25	12	36	28/10/1968
19681029	303	38.4	25	23	25	0	25	10.9	75	28.1	25	13.4	25	19.8	47.7	29/10/1968
19681030	304	38.3	25	21.8	25	0	25	10.8	75	28.8	25	10.7	25	15.9	41	30/10/1968
19681031	305	37.5	25	20.6	25	0	25	11	75	29.1	25	7.8	25	12.1	32.2	31/10/1968
19681101	306	37.8	25	21.8	25	0	25	10.9	75	28.9	25	11.4	25	17.4	43.7	1/11/1968
19681102	307	36.8	25	22.5	25	0	25	10.7	75	29.1	25	11	25	17.7	40.4	2/11/1968
19681103	308	38.2	25	23.5	25	0	25	10.4	75	28.6	25	12.3	25	18.4	42.5	3/11/1968
19681104	309	36.7	25	22.7	25	0	25	10	75	29.7	25	10.2	25	16.5	37	4/11/1968
19681105	310	36.8	25	22.2	25	0	25	10.2	75	29.8	25	11.7	25	18.8	43.7	5/11/1968
19681106	311	38	25	21.1	25	0	25	10.2	75	28.8	25	14.1	25	21.3	56.4	6/11/1968
19681107	312	33.6	25	21.1	25	0	25	10.2	75	28	25	8.9	25	17.1	35.6	7/11/1968
19681108	313	32.9	25	21.2	25	0	25	10	75	22.9	25	6.1	25	12.2	24.2	8/11/1968
19681109	314	33.8	25	18.7	25	0	25	10.1	75	29.5	25	11.8	25	22.4	54.7	9/11/1968
19681110	315	36.9	25	18.8	25	0	25	9.8	75	30.5	25	6.4	25	10.3	29.5	10/11/1968
19681111	316	40.7	25	17	25	0	25	9.7	75	31.3	25	3.3	25	4.3	17	11/11/1968
19681112	317	39.9	25	23.7	25	0	25	9.9	75	30.6	25	7.6	25	10.4	25.9	12/11/1968
19681113	318	41.4	25	19	25	0	25	9.9	75	31.4	25	3.4	25	4.3	15.5	13/11/1968
19681114	319	41.4	25	21.8	25	0	25	10	75	29.8	25	8.3	25	10.4	31.8	14/11/1968
19681115	320	37.2	25	22.8	25	0	25	10	75	31.2	25	2.6	25	4.1	9.4	15/11/1968
19681116	321	39.8	25	20.7	25	0	25	10.1	75	30.7	25	4.3	25	5.9	17.6	16/11/1968
19681117	322	39.8	25	27.1	25	0	25	10	75	28.4	25	18	25	24.7	50.2	17/11/1968
19681118	323	41.1	25	24.8	25	0	25	10.1	75	30.2	25	10.3	25	13.2	32.9	18/11/1968
19681119	324	40.6	25	22.4	25	0	25	10.3	75	30.1	25	8.4	25	11	31	19/11/1968
19681120	325	41.2	25	21.3	25	0	25	10.5	75	28.7	25	20.4	25	25.9	80.6	20/11/1968
19681121	326	41.7	25	28	25	0	25	10.3	75	28.7	25	12.6	25	15.6	33.3	21/11/1968
19681122	327	43.2	25	27.8	25	0	25	10.3	75	29.6	25	11.8	25	13.5	31.6	22/11/1968
19681123	328	41.6	25	28.2	25	0	25	10.4	75	25.7	25	22.2	25	27.6	58.1	23/11/1968

19681124	329	37.8	25	25.3	25	0	25	10.2	75	27.5	25	17.4	25	26.5	54	24/11/1968
19681125	330	36.6	25	25.5	25	0	25	9.9	75	17.4	25	8.7	25	14.2	26.7	25/11/1968
19681126	331	39.1	25	22	25	0	25	10.1	75	26.7	25	5	25	7.1	18.9	26/11/1968
19681127	332	40.4	25	23.3	25	0	25	10.3	75	29.9	25	4.7	25	6.2	16.4	27/11/1968
19681128	333	41.5	25	19.6	25	0	25	10.3	75	29.9	25	2.1	25	2.6	9.2	28/11/1968
19681129	334	41.4	25	26.2	25	0	25	10.5	75	23.2	25	11.4	25	14.3	33.5	29/11/1968
19681130	335	41.6	25	28.3	25	0	25	10.8	75	29.7	25	7.1	25	8.8	18.5	30/11/1968
19681201	336	41.5	25	25.1	25	0	25	11.1	75	30.9	25	4.6	25	5.8	14.4	1/12/1968
19681202	337	42	25	21.9	25	0	25	11.1	75	26.6	25	7.2	25	8.8	27.4	2/12/1968
19681203	338	29.9	25	21.8	25	0	25	11.3	75	8.2	25	16.9	25	40.1	64.7	3/12/1968
19681204	339	32.1	25	19.8	25	6.7	25	11.1	75	27.3	25	14	25	29.3	60.7	4/12/1968
19681205	340	32	25	18.5	25	0	25	10.6	75	31.5	25	7.1	25	14.9	33.4	5/12/1968
19681206	341	35.3	25	17.8	25	0	25	9.8	75	30.6	25	5.4	25	9.4	26.5	6/12/1968
19681207	342	37.7	25	19.3	25	0	25	9.3	75	25.2	25	6.4	25	9.8	28.6	7/12/1968
19681208	343	37.8	25	22.2	25	0	25	9.2	75	28.8	25	13.8	25	21.1	51.6	8/12/1968
19681209	344	38.7	25	25.6	25	0	25	9.4	75	29.3	25	15.5	25	22.5	47.2	9/12/1968
19681210	345	39.9	25	22.7	25	0	25	9.3	75	28.2	25	11.1	25	15.1	40.3	10/12/1968
19681211	346	39.2	25	23.5	25	0	25	9.2	75	30.3	25	11.4	25	16.1	39.4	11/12/1968
19681212	347	39.1	25	25.1	25	0	25	9.4	75	30.5	25	11.9	25	16.9	37.4	12/12/1968
19681213	348	40.1	25	25.9	25	0	25	9.5	75	30.6	25	11.7	25	15.8	35	13/12/1968
19681214	349	41.4	25	24	25	0	25	9.2	75	29.2	25	10.4	25	13.1	34.9	14/12/1968
19681215	350	39.4	25	28.2	25	0	25	9.6	75	22.9	25	19.2	25	26.9	50.2	15/12/1968
19681216	351	39.9	25	25.3	25	0.1	25	9.7	75	23.9	25	21.9	25	29.8	67.9	16/12/1968
19681217	352	40.4	25	28	25	1.3	25	9.5	75	26.9	25	10.6	25	14.1	28	17/12/1968
19681218	353	37.9	25	28.9	25	0	25	9.5	75	20.6	25	12.8	25	19.4	32.1	18/12/1968
19681219	354	41.6	25	24.3	25	0.1	25	9.5	75	23.3	25	13.4	25	16.7	44.1	19/12/1968
19681220	355	39.9	25	27.6	25	0	25	9.6	75	25.5	25	20.9	25	28.5	56.6	20/12/1968
19681221	356	36.5	25	23.5	25	0	25	9.8	75	22.8	25	21.9	25	35.9	75.7	21/12/1968
19681222	357	36.4	25	23.1	25	0.1	25	9.7	75	24.8	25	21.8	25	35.9	77.2	22/12/1968
19681223	358	32.4	25	23.2	25	1.3	25	9.3	75	13.7	25	23.9	25	49.1	84.1	23/12/1968
19681224	359	33.6	25	22.9	25	15.7	25	8.9	75	14.8	25	26.3	25	50.6	94.2	24/12/1968
19681225	360	33	25	22.4	25	8	25	8.9	75	20.9	25	11.6	25	23.1	42.8	25/12/1968
19681226	361	34	25	22.1	25	0	25	8.5	75	26.5	25	7	25	13.2	26.3	26/12/1968
19681227	362	34.4	25	20.5	25	0	25	8.3	75	31.9	25	4.4	25	8.1	18.3	27/12/1968
19681228	363	36.1	25	19.7	25	0	25	8.6	75	31.1	25	5.8	25	9.7	25.3	28/12/1968
19681229	364	37.8	25	20.8	25	0	25	8.9	75	30.9	25	7.3	25	11.1	29.7	29/12/1968
19681230	365	39.6	25	20.8	25	0	25	8.4	75	30.7	25	7.3	25	10.1	29.7	30/12/1968
19681231	366	41	25	20.6	25	0	25	8.4	75	29.5	25	5.1	25	6.6	21	31/12/1968
19690101	1	42.1	25	24.4	25	0	25	8.7	75	28	25	6	25	7.3	19.6	1/01/1969
19690102	2	35.8	25	27.4	25	0	25	8.7	75	13	25	14.4	25	24.5	39.5	2/01/1969
19690103	3	39.3	25	24.7	25	0	25	8.5	75	25.5	25	18.8	25	26.5	60.4	3/01/1969
19690104	4	41.2	25	25.5	25	0	25	8.8	75	27.6	25	20.9	25	26.6	64.1	4/01/1969
19690105	5	39.9	25	27	25	0	25	8.6	75	24.2	25	24.1	25	32.8	67.6	5/01/1969
19690106	6	40.8	25	25.1	25	0.6	25	8.6	75	26.4	25	12.8	25	16.6	40.2	6/01/1969
19690107	7	41.8	25	25.8	25	0	25	8.6	75	28.4	25	14	25	17.3	42.2	7/01/1969
19690108	8	40.3	25	27.4	25	0	25	9	75	28.5	25	25.6	25	34.2	70.2	8/01/1969
19690109	9	40.7	25	28.7	25	0	25	9.1	75	28.1	25	20.8	25	27.2	52.8	9/01/1969
19690110	10	40.5	25	24.4	25	0.4	25	9.2	75	24.9	25	19.9	25	26.3	65.1	10/01/1969
19690111	11	40.4	25	27	25	0	25	9.2	75	24	25	21	25	27.9	58.9	11/01/1969
19690112	12	38.8	25	27.8	25	0.8	25	9.1	75	21.2	25	22.3	25	32.2	59.7	12/01/1969
19690113	13	39.9	25	26.5	25	3.1	25	9	75	18.9	25	23.3	25	31.8	67.3	13/01/1969
19690114	14	33.8	25	23.9	25	4.7	25	9.1	75	13.6	25	25.1	25	47.7	84.7	14/01/1969
19690115	15	37.3	25	21.1	25	42.5	25	9.1	75	25.9	25	27.6	25	43.3	100	15/01/1969
19690116	16	38.3	25	22.8	25	0	25	9.3	75	29.7	25	20.1	25	29.8	72.4	16/01/1969
19690117	17	38.7	25	26.1	25	0	25	9.4	75	28.4	25	27.5	25	40	81.3	17/01/1969
19690118	18	38.5	25	26.2	25	0	25	9.4	75	24.9	25	25.2	25	37	74.1	18/01/1969
19690119	19	39	25	24.2	25	0.4	25	9.2	75	26.1	25	21	25	30	69.6	19/01/1969
19690120	20	37.6	25	25.6	25	1.2	25	9.3	75	28.1	25	19.6	25	30.2	59.7	20/01/1969
19690121	21	38.2	25	26.3	25	0	25	9.3	75	26.5	25	21	25	31.4	61.4	21/01/1969
19690122	22	38.5	25	25.9	25	0	25	9.1	75	29	25	20.6	25	30.3	61.7	22/01/1969
19690123	23	38	25	26.7	25	0	25	9.1	75	29.1	25	20.7	25	31.2	59.1	23/01/1969
19690124	24	38.3	25	26.8	25	0	25	8.7	75	28	25	19.6	25	29.1	55.6	24/01/1969
19690125	25	39.4	25	27.6	25	0	25	8.7	75	29	25	20	25	28	54.2	25/01/1969
19690126	26	41.3	25	28.8	25	0	25	8.6	75	29	25	21.8	25	27.6	55.1	26/01/1969
19690127	27	39.4	25	27	25	0	25	8.8	75	29.1	25	20.6	25	28.8	57.8	27/01/1969
19690128	28	37.7	25	26.6	25	0	25	8.9	75	24.4	25	20.5	25	31.4	58.9	28/01/1969
19690129	29	40.3	25	27.5	25	0	25	9.3	75	24.1	25	18.2	25	24.3	49.6	29/01/1969
19690130	30	39.4	25	23.9	25	0	25	9.3	75	29.6	25	13.6	25	19	45.9	30/01/1969
19690131	31	38.6	25	25.4	25	0	25	9.2	75	29.3	25	16.4	25	24	50.6	31/01/1969
19690201	32	39	25	25.3	25	0	25	9.2	75	28.7	25	16.6	25	23.7	51.5	1/02/1969
19690202	33	39.9	25	26.6	25	0	25	9	75	27.5	25	20.5	25	27.9	58.9	2/02/1969
19690203	34	38.2	25	27.8	25	0	25	8.8	75	12.4	25	19.5	25	29.1	52.2	3/02/1969
19690204	35	38.2	25	25.5	25	0.1	25	8.4	75	20.3	25	20.9	25	31.2	64.1	4/02/1969
19690205	36	36.9	25	26.6	25	0.7	25	8.6	75	18.3	25	21	25	33.6	60.3	5/02/1969
19690206	37	35.2	25	26.7	25	0	25	8.7	75	16.1	25	21.1	25	37.1	60.2	6/02/1969
19690207	38	37	25	26.5	25	0	25	8.8	75	18.8	25	23.5	25	37.4	67.9	7/02/1969
19690208	39	38.1	25	25.6	25	0	25	8.9	75	25.7	25	26.4	25	39.6	80.4	8/02/1969
19690209	40	38.3	25	26.6	25	0	25	8.7	75	27.3	25	21.2	25	31.5	60.9	9/02/1969
19690210	41	39	25	27	25	0	25	8.5	75	26.4	25	23.4	25	33.5	65.6	10/02/1969
19690211	42	40.8	25	28.3	25	0	25	8.5	75	25.5	25	21.3	25	27.7	55.4	11/02/1969
19690212	43	41.7	25	27.1	25	0	25	8.3	75	24.2	25	24.9	25	30.8	69.4	12/02/1969
19690213	44	40.8	25	27.3	25	6.4	25	8	75	19.1	25	24.7	25	32.1	68.1	13/02/1969
19690214	45	42.8	25	28.3	25	0	25	8	75	26.7	25	9.7	25	11.3	25.2	14

19690215	46	42.5	25	29.8	25	0	25	8	75	24.8	25	20.4	25	24.2	48.6	15/02/1969
19690216	47	38.8	25	24.5	25	0	25	8.1	75	25.9	25	24.8	25	35.8	80.7	16/02/1969
19690217	48	37.1	25	25.4	25	4.3	25	8.4	75	21.9	25	25.8	25	40.9	79.6	17/02/1969
19690218	49	36.8	25	22.9	25	2.9	25	8.7	75	26	25	24.8	25	39.9	88.8	18/02/1969
19690219	50	37.5	25	24.9	25	0	25	8.8	75	26.6	25	15.6	25	24.2	49.6	19/02/1969
19690220	51	37.5	25	26.3	25	0	25	8.9	75	21.5	25	18.2	25	28.2	53.2	20/02/1969
19690221	52	37.6	25	25.2	25	1.4	25	9.1	75	26.3	25	20.8	25	32.1	64.9	21/02/1969
19690222	53	39.4	25	25.8	25	0	25	8.9	75	25.3	25	18.9	25	26.5	56.9	22/02/1969
19690223	54	39.9	25	27.3	25	0	25	8.9	75	23.8	25	20.8	25	28.3	57.3	23/02/1969
19690224	55	37.8	25	28.3	25	0.1	25	9	75	20.6	25	26	25	39.7	67.6	24/02/1969
19690225	56	36.1	25	25.1	25	2.8	25	7.8	75	19.2	25	28.8	25	48.2	90.4	25/02/1969
19690226	57	34.7	25	25.4	25	0.7	25	7.3	75	14.8	25	18.4	25	33.3	56.7	26/02/1969
19690227	58	35.1	25	26.1	25	0	25	6.6	75	14.6	25	19.4	25	34.3	57.4	27/02/1969
19690228	59	33.8	25	25.1	25	3.4	25	8.4	75	14.9	25	23.9	25	45.4	75	28/02/1969
19690301	60	36.1	25	24.1	25	0	25	6.6	75	22.6	25	23.7	25	39.7	79	1/03/1969
19690302	61	36.8	25	24.7	25	0	25	6.3	75	24.5	25	20.7	25	33.3	66.5	2/03/1969
19690303	62	37.5	25	23.8	25	0	25	6.5	75	25.7	25	19.4	25	30.1	65.8	3/03/1969
19690304	63	36.8	25	23	25	0	25	6.8	75	24.4	25	14.3	25	23	50.9	4/03/1969
19690305	64	36.7	25	26.6	25	0	25	7	75	13.5	25	12.9	25	20.9	37.1	5/03/1969
19690306	65	37.8	25	25.9	25	0	25	7.1	75	17.1	25	19.8	25	30.2	59.3	6/03/1969
19690307	66	37.6	25	22.7	25	0	25	7.1	75	20.1	25	22	25	33.9	79.8	7/03/1969
19690308	67	36	25	24	25	10.7	25	7.3	75	15.2	25	21.9	25	36.9	73.4	8/03/1969
19690309	68	35.5	25	24.1	25	5.8	25	7.3	75	13.2	25	17.5	25	30.3	58.3	9/03/1969
19690310	69	35.5	25	25.9	25	0	25	7.5	75	13.1	25	17.9	25	31	53.6	10/03/1969
19690311	70	37.5	25	25.9	25	0	25	7.5	75	20.9	25	18.7	25	29	56	11/03/1969
19690312	71	39.4	25	25.5	25	1.3	25	7.7	75	23.8	25	18.5	25	25.9	56.7	12/03/1969
19690313	72	39.3	25	26.2	25	0	25	7.9	75	24.9	25	18.2	25	25.6	53.5	13/03/1969
19690314	73	38.3	25	28	25	0.6	25	8	75	20.2	25	27.8	25	41.3	73.6	14/03/1969
19690315	74	32.8	25	27.4	25	15.6	25	8	75	13.9	25	22.1	25	44.4	60.6	15/03/1969
19690316	75	32.7	25	22.9	25	0.8	25	8	75	24.3	25	16.2	25	32.8	58	16/03/1969
19690317	76	33.6	25	20	25	0	25	7.8	75	25.9	25	9.8	25	18.8	41.9	17/03/1969
19690318	77	36.3	25	19.8	25	0	25	7.8	75	23.9	25	7.2	25	11.9	31.2	18/03/1969
19690319	78	37.9	25	24.4	25	0	25	7.8	75	23.8	25	8.6	25	13	28.1	19/03/1969
19690320	79	38.5	25	25.5	25	2.1	25	7.9	75	19.7	25	18	25	26.4	55.2	20/03/1969
19690321	80	38	25	27.3	25	0.9	25	7.9	75	21.1	25	19.2	25	29	52.9	21/03/1969
19690322	81	38.9	25	28.3	25	0	25	8.2	75	23	25	16.7	25	24	43.4	22/03/1969
19690323	82	37.8	25	26.7	25	0	25	8.3	75	22.9	25	23.3	25	35.5	66.5	23/03/1969
19690324	83	34.2	25	23.8	25	2	25	8.3	75	15.6	25	27.2	25	50.6	92.3	24/03/1969
19690325	84	29.9	25	22	25	4	25	8.1	75	14.3	25	25.1	25	59.5	95	25/03/1969
19690326	85	32.8	25	20.8	25	1	25	8.2	75	21.6	25	23.4	25	47	95.3	26/03/1969
19690327	86	35.3	25	23.1	25	0	25	8	75	22.3	25	20.9	25	36.6	74	27/03/1969
19690328	87	35.8	25	23.2	25	0	25	7.8	75	24.5	25	14.7	25	25	51.7	28/03/1969
19690329	88	34.9	25	20.8	25	0	25	7.9	75	24.4	25	10.1	25	18.1	41.1	29/03/1969
19690330	89	35.7	25	21.6	25	0	25	8	75	23.5	25	12	25	20.5	46.5	30/03/1969
19690331	90	34.5	25	24.1	25	0	25	7.7	75	23.7	25	11.6	25	21.2	38.7	31/03/1969
19690401	91	32.9	25	18.8	25	0	25	7.6	75	24.5	25	7.6	25	15.2	35	1/04/1969
19690402	92	33.5	25	18.9	25	0	25	7.6	75	25.2	25	5.8	25	11.2	26.6	2/04/1969
19690403	93	33.8	25	19.4	25	0	25	7.4	75	24.7	25	7.7	25	14.6	34.2	3/04/1969
19690404	94	36	25	21.1	25	0	25	7.5	75	24.1	25	9.6	25	16.2	38.4	4/04/1969
19690405	95	34.7	25	20.3	25	0	25	7.6	75	23.3	25	17.2	25	31.1	72.2	5/04/1969
19690406	96	34.9	25	23.9	25	0	25	7.8	75	22.5	25	15.2	25	27.2	51.3	6/04/1969
19690407	97	35.2	25	23.5	25	0	25	7.6	75	22.9	25	10.7	25	18.8	37	7/04/1969
19690408	98	35	25	21.9	25	0	25	7.5	75	23.4	25	9.7	25	17.2	36.9	8/04/1969
19690409	99	34.7	25	21.4	25	0	25	7.4	75	23.7	25	9.5	25	17.2	37.3	9/04/1969
19690410	100	34.6	25	20.2	25	0	25	7.5	75	23.3	25	11.2	25	20.4	47.3	10/04/1969
19690411	101	36	25	20.6	25	0	25	7.4	75	22.7	25	10.2	25	17.2	42.1	11/04/1969
19690412	102	37.1	25	24	25	0	25	7.4	75	20	25	12.7	25	20.1	42.6	12/04/1969
19690413	103	34.5	25	23.3	25	0	25	7.4	75	22	25	7	25	12.8	24.5	13/04/1969
19690414	104	30	25	18.8	25	0	25	7.4	75	23.2	25	6.1	25	14.4	28.1	14/04/1969
19690415	105	26.7	25	15.1	25	0	25	7.3	75	23.6	25	7	25	20	40.8	15/04/1969
19690416	106	27.8	25	12.9	25	0	25	7.5	75	23.1	25	8.1	25	21.7	54.5	16/04/1969
19690417	107	29.4	25	14.6	25	0	25	7.5	75	23.4	25	6.5	25	15.9	39.1	17/04/1969
19690418	108	31	25	14.9	25	0	25	7.4	75	23.3	25	5.8	25	12.9	34.3	18/04/1969
19690419	109	31.3	25	16.2	25	0	25	7.5	75	22.6	25	4.9	25	10.7	26.6	19/04/1969
19690420	110	30.2	25	15.5	25	0	25	7.2	75	22.3	25	6.2	25	14.4	35.2	20/04/1969
19690421	111	31.8	25	15.6	25	0	25	6.9	75	22.4	25	5.7	25	12.1	32.2	21/04/1969
19690422	112	33.2	25	18.2	25	0	25	6.5	75	22.7	25	5.8	25	11.4	27.8	22/04/1969
19690423	113	33.2	25	17.6	25	0	25	6.3	75	22.3	25	5	25	9.8	24.9	23/04/1969
19690424	114	33	25	19.6	25	0	25	6.2	75	22.4	25	5.7	25	11.3	25	24/04/1969
19690425	115	30.6	25	19.3	25	0	25	6.4	75	15.5	25	10.9	25	24.8	48.7	25/04/1969
19690426	116	33.2	25	20.9	25	0	25	6.4	75	19.5	25	16.8	25	33	68	26/04/1969
19690427	117	32.4	25	21.3	25	0	25	6.4	75	19.6	25	11.8	25	24.3	46.6	27/04/1969
19690428	118	32.3	25	22.6	25	0	25	6.6	75	18.7	25	15.9	25	32.9	58	28/04/1969
19690429	119	32	25	20.9	25	0	25	6.6	75	19.9	25	15.1	25	31.8	61.1	29/04/1969
19690430	120	31.9	25	20.9	25	0	25	6.6	75	19.5	25	14.2	25	30	57.5	30/04/1969
19690501	121	32.2	25	19	25	0	25	6.6	75	20.1	25	9.6	25	20	43.7	1/05/1969
19690502	122	32.8	25	18.5	25	0	25	6.5	75	21	25	9.5	25	19.1	44.6	2/05/1969
19690503	123	29.5	25	19.3	25	0	25	6.4	75	20.2	25	11.4	25	27.7	50.9	3/05/1969
19690504	124	30.1	25	16	25	0	25	6.3	75	18.3	25	7.9	25	18.5	43.5	4/05/1969
19690505	125	32.5	25	17.1	25	0	25	6.3	75	19.3	25	13	25	26.6	66.7	5/05/1969
19690506	126	29.6	25	19.2	25	0	25	6.3	75	19.1	25	14.1	25	34	63.4	6/05/1969
19690507	127	29.5	25	16.6	25	0	25	6.4	75	19.5	25	13.1	25	31.8	69.4	7/05/1969
19690508	128	30.3	25	19.7	25	0	25	6.4	75	19.4	25	13	25	30.1	56.7	8/05/1969

19690509	129	30.5	25	18.9	25	0	25	6.4	75	20	25	12.3	25	28.2	56.4	9/05/1969
19690510	130	30.3	25	19.4	25	0	25	6.2	75	19.5	25	12.3	25	28.5	54.6	10/05/1969
19690511	131	31	25	17.6	25	0	25	6.1	75	19.4	25	13.3	25	29.6	66.1	11/05/1969
19690512	132	32.7	25	16.8	25	0	25	6	75	18.4	25	11.1	25	22.4	58.1	12/05/1969
19690513	133	31.5	25	19.5	25	0	25	5.8	75	18.2	25	10.3	25	22.3	45.5	13/05/1969
19690514	134	30.3	25	19.1	25	0	25	5.8	75	15.9	25	7.8	25	18.1	35.3	14/05/1969
19690515	135	27.7	25	16.5	25	0	25	5.7	75	20.2	25	5.8	25	15.6	30.9	15/05/1969
19690516	136	26.6	25	12.1	25	0	25	5.8	75	19.8	25	7.1	25	20.4	50.3	16/05/1969
19690517	137	27.8	25	13.6	25	0	25	5.7	75	20	25	8	25	21.4	51.4	17/05/1969
19690518	138	26.7	25	14	25	0	25	5.5	75	20.1	25	6.8	25	19.4	42.6	18/05/1969
19690519	139	26.2	25	14	25	0	25	5.5	75	19.8	25	7.6	25	22.3	47.6	19/05/1969
19690520	140	29.7	25	11.4	25	0	25	5.4	75	19.9	25	5.5	25	13.2	40.8	20/05/1969
19690521	141	31.7	25	12.5	25	0	25	5.2	75	19.8	25	5.8	25	12.4	40	21/05/1969
19690522	142	32.9	25	15.2	25	0	25	5.3	75	18.5	25	4.5	25	9	26.1	22/05/1969
19690523	143	33.9	25	17.6	25	0	25	5.3	75	19.3	25	9.5	25	18	47.2	23/05/1969
19690524	144	33.8	25	17	25	0	25	5.3	75	19.1	25	10.2	25	19.4	52.7	24/05/1969
19690525	145	31.6	25	18.7	25	0	25	5.3	75	18.4	25	10.2	25	21.9	47.3	25/05/1969
19690526	146	26.7	25	16.3	25	0	25	5.2	75	14.7	25	14.1	25	40.3	76.1	26/05/1969
19690527	147	25.2	25	14.4	25	0	25	5.2	75	17.3	25	13.9	25	43.4	84.8	27/05/1969
19690528	148	24.3	25	11.9	25	0	25	5.2	75	18.6	25	11.6	25	38.2	83.3	28/05/1969
19690529	149	24.5	25	11.5	25	0	25	5.3	75	17.8	25	7.2	25	23.4	53.1	29/05/1969
19690530	150	18.5	25	13.2	25	0	25	5.2	75	6.2	25	5.6	25	26.3	36.9	30/05/1969
19690531	151	17.8	25	13	25	0	25	5.2	75	5.6	25	5.3	25	26	35.4	31/05/1969
19690601	152	20.4	25	12.7	25	0	25	5.1	75	7.7	25	7.1	25	29.6	48.4	1/06/1969
19690602	153	21.7	25	10.3	25	0	25	5	75	15.7	25	8	25	30.8	63.9	2/06/1969
19690603	154	23.3	25	10.6	25	0	25	5	75	17.1	25	7.5	25	26.2	58.7	3/06/1969
19690604	155	23.1	25	10.7	25	0	25	4.9	75	18.7	25	7.4	25	26.2	57.5	4/06/1969
19690605	156	23.7	25	9.6	25	0	25	5	75	18.8	25	5.6	25	19.1	46.9	5/06/1969
19690606	157	21.5	25	10.3	25	0	25	5.1	75	18.9	25	5.2	25	20.3	41.5	6/06/1969
19690607	158	21.6	25	7.3	25	0	25	5	75	18.8	25	5.3	25	20.6	51.9	7/06/1969
19690608	159	23.1	25	5.1	25	0	25	5	75	18.8	25	4	25	14.2	45.6	8/06/1969
19690609	160	24.1	25	4.7	25	0	25	5.1	75	18.6	25	4	25	13.3	46.9	9/06/1969
19690610	161	21.8	25	7	25	0	25	4.9	75	18.5	25	5.7	25	21.8	56.9	10/06/1969
19690611	162	25.3	25	7.7	25	0	25	4.9	75	18.5	25	6.1	25	18.9	58.1	11/06/1969
19690612	163	26.4	25	8.2	25	0	25	5	75	17.2	25	4.4	25	12.8	40.5	12/06/1969
19690613	164	27	25	10	25	0	25	4.8	75	18.3	25	6.3	25	17.7	51.3	13/06/1969
19690614	165	28.9	25	11.4	25	0	25	4.8	75	18	25	7.3	25	18.3	54.2	14/06/1969
19690615	166	30.2	25	13.3	25	0	25	4.8	75	17.1	25	7.9	25	18.4	51.8	15/06/1969
19690616	167	30	25	14.9	25	0	25	4.8	75	17.8	25	10.9	25	25.7	64.4	16/06/1969
19690617	168	29.9	25	16.6	25	0	25	4.8	75	17.8	25	10.9	25	25.8	57.7	17/06/1969
19690618	169	30.8	25	13.6	25	0	25	4.8	75	17.5	25	9.9	25	22.3	63.6	18/06/1969
19690619	170	26.7	25	16.9	25	0	25	4.9	75	15.2	25	13.4	25	38.3	69.6	19/06/1969
19690620	171	23.6	25	14.5	25	0	25	5	75	17.6	25	8	25	27.5	48.5	20/06/1969
19690621	172	23.2	25	10.8	25	0	25	5.1	75	18.2	25	9.5	25	33.4	73.4	21/06/1969
19690622	173	24.2	25	9.9	25	0	25	5.1	75	18.1	25	9.5	25	31.5	77.9	22/06/1969
19690623	174	24.5	25	10.8	25	0	25	5.2	75	18.2	25	8.7	25	28.3	67.2	23/06/1969
19690624	175	24.7	25	12.2	25	0	25	5.2	75	18.1	25	9.8	25	31.5	69	24/06/1969
19690625	176	24.5	25	12.6	25	0	25	5.1	75	7.9	25	8.8	25	28.6	60.4	25/06/1969
19690626	177	26.2	25	14.5	25	0	25	5.1	75	12.4	25	8.9	25	26.2	53.9	26/06/1969
19690627	178	26.1	25	14.3	25	0	25	5	75	17.6	25	8.3	25	24.6	51	27/06/1969
19690628	179	26	25	13.2	25	0	25	5	75	18.1	25	10	25	29.8	65.9	28/06/1969
19690629	180	28.3	25	15	25	0	25	5.1	75	17.7	25	13.2	25	34.3	77.5	29/06/1969
19690630	181	29.6	25	18	25	0	25	5.1	75	17.4	25	13.9	25	33.5	67.4	30/06/1969
19690701	182	30.1	25	20.7	25	0	25	4.9	75	16.4	25	10.9	25	25.5	44.7	1/07/1969
19690702	183	28.9	25	17.7	25	0	25	4.9	75	18.3	25	8.5	25	21.3	42	2/07/1969
19690703	184	29.6	25	14.9	25	0	25	5	75	18.4	25	7.8	25	18.8	46.1	3/07/1969
19690704	185	31.2	25	13.6	25	0	25	4.9	75	16.9	25	9.5	25	20.9	61	4/07/1969
19690705	186	23	25	12.9	25	0	25	4.9	75	17.9	25	6.1	25	21.7	41	5/07/1969
19690706	187	26.1	25	11	25	0	25	5	75	18.7	25	5.2	25	15.4	39.6	6/07/1969
19690707	188	26.3	25	13.3	25	0	25	5	75	12	25	7.7	25	22.5	50.4	7/07/1969
19690708	189	23.4	25	15.8	25	3	25	5.1	75	9	25	15.5	25	53.9	86.4	8/07/1969
19690709	190	26.4	25	15.1	25	0.8	25	5.1	75	16.5	25	12.3	25	35.7	71.7	9/07/1969
19690710	191	27.3	25	16.8	25	0	25	5.2	75	15.8	25	13.9	25	38.3	72.7	10/07/1969
19690711	192	28.2	25	17.1	25	0	25	5.1	75	18.1	25	13.1	25	34.3	67.2	11/07/1969
19690712	193	28.8	25	14.9	25	0	25	5.1	75	18.2	25	11.8	25	29.8	69.7	12/07/1969
19690713	194	28.5	25	16.8	25	0	25	5.1	75	18.3	25	11.7	25	30.1	61.2	13/07/1969
19690714	195	29	25	15.8	25	0	25	5.1	75	16.2	25	11.9	25	29.7	66.3	14/07/1969
19690715	196	27.2	25	18.5	25	0	25	5.1	75	16.5	25	14	25	38.8	65.8	15/07/1969
19690716	197	26.6	25	17.3	25	0	25	5.2	75	16	25	15	25	43.1	76	16/07/1969
19690717	198	28.2	25	16.3	25	0	25	5.3	75	17.2	25	14.6	25	38.2	78.8	17/07/1969
19690718	199	28.8	25	17.5	25	0	25	5.4	75	18.2	25	13.3	25	33.6	66.5	18/07/1969
19690719	200	29.2	25	17.5	25	0	25	5.5	75	18.7	25	11.6	25	28.6	58	19/07/1969
19690720	201	29.6	25	14	25	0	25	5.6	75	19.1	25	9.6	25	23.2	60.1	20/07/1969
19690721	202	24.2	25	13.9	25	0	25	5.6	75	18	25	9.5	25	31.5	59.9	21/07/1969
19690722	203	19.4	25	5.1	25	0	25	5.6	75	19.6	25	5.2	25	23.1	59.2	22/07/1969
19690723	204	21.6	25	7	25	0	25	5.6	75	19.9	25	6.1	25	23.7	60.9	23/07/1969
19690724	205	23.2	25	9.4	25	0	25	5.5	75	19.8	25	7	25	24.6	59.4	24/07/1969
19690725	206	22.8	25	11	25	0	25	5.6	75	19.9	25	5.5	25	19.8	41.9	25/07/1969
19690726	207	23.7	25	9.4	25	0	25	5.6	75	20.3	25	4.6	25	15.7	39	26/07/1969
19690727	208	25.7	25	12.9	25	0	25	5.7	75	20.4	25	4.2	25	12.7	28.2	27/07/1969
19690728	209	27.6	25	13.2	25	0	25	5.7	75	20.2	25	6.1	25	16.5	40.2	28/07/1969
19690729	210	26.8	25	14.4	25	0	25	5.7	75	20.1	25	8.1	25	23	49.4	29/07/1969
19690730	211	27.8	25	13.6	25	0	25	5.7	75	20.1	25	7.4	25	19.8	47.5	30/07/1969

19690731	212	28.6	25	14.9	25	0	25	5.7	75	20.3	25	6.3	25	16.1	37.2	31/07/1969
19690801	213	27.9	25	13.7	25	0	25	5.8	75	20.7	25	5.8	25	15.4	37	1/08/1969
19690802	214	27.3	25	13.4	25	0	25	5.8	75	20.7	25	6.2	25	17.1	40.4	2/08/1969
19690803	215	28.4	25	10.8	25	0	25	5.9	75	20.8	25	5.9	25	15.3	45.6	3/08/1969
19690804	216	27.2	25	14.6	25	0	25	6	75	21	25	5.4	25	15	32.5	4/08/1969
19690805	217	27.1	25	9.8	25	0	25	6	75	21.2	25	4	25	11.2	33	5/08/1969
19690806	218	28.2	25	10.7	25	0	25	6.1	75	21.5	25	3.2	25	8.4	24.9	6/08/1969
19690807	219	27.1	25	10.3	25	0	25	6.2	75	20.9	25	7.7	25	21.5	61.5	7/08/1969
19690808	220	22.2	25	10.5	25	0	25	6.3	75	20.1	25	7.1	25	26.5	56	8/08/1969
19690809	221	25.3	25	11.4	25	0	25	6.4	75	18.5	25	6.1	25	18.9	45.3	9/08/1969
19690810	222	29.2	25	13.4	25	0	25	6.4	75	21	25	5.6	25	13.8	36.5	10/08/1969
19690811	223	31.3	25	15.8	25	0	25	6.5	75	19.7	25	6.2	25	13.6	34.6	11/08/1969
19690812	224	31	25	18	25	0	25	6.6	75	15.4	25	13.7	25	30.5	66.4	12/08/1969
19690813	225	30.8	25	20.3	25	0	25	6.6	75	21	25	4	25	9	16.8	13/08/1969
19690814	226	27.4	25	17.9	25	0	25	6.6	75	22.2	25	3.3	25	9	16.1	14/08/1969
19690815	227	23.8	25	12.2	25	0	25	6.7	75	22.5	25	3.6	25	12.2	25.3	15/08/1969
19690816	228	24.6	25	12.4	25	0	25	6.6	75	22.4	25	4.9	25	15.8	34.1	16/08/1969
19690817	229	25.9	25	11.7	25	0	25	6.6	75	22.8	25	3	25	9	21.8	17/08/1969
19690818	230	27.3	25	13.6	25	0	25	6.7	75	22.9	25	3.5	25	9.6	22.5	18/08/1969
19690819	231	28.1	25	12.9	25	0	25	6.7	75	22.3	25	3.6	25	9.5	24.2	19/08/1969
19690820	232	30.1	25	16.6	25	0	25	6.8	75	21.6	25	5.7	25	13.4	30.2	20/08/1969
19690821	233	30.3	25	17.7	25	0	25	6.9	75	22.4	25	3.5	25	8.1	17.3	21/08/1969
19690822	234	29.7	25	14.1	25	0	25	6.9	75	23.4	25	3.5	25	8.4	21.8	22/08/1969
19690823	235	30.7	25	15.3	25	0	25	6.9	75	22.2	25	5.6	25	12.7	32.2	23/08/1969
19690824	236	29.9	25	19.3	25	0	25	7.1	75	21.7	25	4.8	25	11.4	21.5	24/08/1969
19690825	237	29.3	25	17.3	25	0	25	7.2	75	23.5	25	4.2	25	10.3	21.3	25/08/1969
19690826	238	31.6	25	13.5	25	0	25	7.2	75	23.6	25	4.2	25	9	27.2	26/08/1969
19690827	239	32.7	25	17.7	25	0	25	7.2	75	23.5	25	4.3	25	8.7	21.2	27/08/1969
19690828	240	33.2	25	15.8	25	0	25	7.3	75	24.1	25	7.3	25	14.4	40.7	28/08/1969
19690829	241	33.1	25	16	25	0	25	7.2	75	23.8	25	3	25	5.9	16.5	29/08/1969
19690830	242	33.2	25	15.5	25	0	25	7.2	75	23.7	25	6.5	25	12.8	36.9	30/08/1969
19690831	243	34.4	25	17.8	25	0	25	7.3	75	22.7	25	6.3	25	11.6	30.9	31/08/1969
19690901	244	33.9	25	19.5	25	0	25	7.5	75	23.1	25	9.8	25	18.5	43.3	1/09/1969
19690902	245	33.8	25	18.1	25	0	25	7.6	75	23.4	25	10.2	25	19.4	49.1	2/09/1969
19690903	246	33.7	25	19.3	25	0	25	7.8	75	23.8	25	7.8	25	14.9	34.9	3/09/1969
19690904	247	32.9	25	19.9	25	0	25	7.8	75	23.8	25	9.8	25	19.6	42.2	4/09/1969
19690905	248	35	25	17.1	25	0	25	7.9	75	23.9	25	10.8	25	19.2	55.4	5/09/1969
19690906	249	29.6	25	19.5	25	0	25	8	75	23.4	25	12.7	25	30.6	56.1	6/09/1969
19690907	250	24.6	25	14.8	25	0	25	8.1	75	21.7	25	8.3	25	26.8	49.3	7/09/1969
19690908	251	23.8	25	9.7	25	0	25	8.2	75	24.9	25	4.5	25	15.3	37.4	8/09/1969
19690909	252	24.6	25	11	25	0	25	8.2	75	25.5	25	4	25	12.9	30.5	9/09/1969
19690910	253	27.9	25	9.2	25	0	25	8.3	75	25.7	25	2.7	25	7.2	23.2	10/09/1969
19690911	254	31.9	25	9.1	25	0	25	8.3	75	25.8	25	3.2	25	6.8	27.7	11/09/1969
19690912	255	32.7	25	11.7	25	0	25	8.4	75	25.9	25	3.1	25	6.3	22.6	12/09/1969
19690913	256	35.4	25	14.8	25	0	25	8.4	75	25.6	25	3.9	25	6.8	23.2	13/09/1969
19690914	257	29.1	25	19.1	25	0	25	8.6	75	24.2	25	8.8	25	21.8	39.8	14/09/1969
19690915	258	27.3	25	14.6	25	0	25	8.7	75	25.7	25	4.5	25	12.4	27.1	15/09/1969
19690916	259	26.5	25	15.3	25	0	25	8.8	75	25.8	25	3.9	25	11.3	22.4	16/09/1969
19690917	260	26.5	25	11.2	25	0	25	8.8	75	26.3	25	3.5	25	10.1	26.3	17/09/1969
19690918	261	27.8	25	10.1	25	0	25	8.8	75	26.4	25	2.4	25	6.4	19.4	18/09/1969
19690919	262	25.6	25	15.8	25	0	25	8.7	75	26.2	25	2.4	25	7.3	13.4	19/09/1969
19690920	263	25.2	25	12.1	25	0	25	8.8	75	24.8	25	3.4	25	10.6	24.1	20/09/1969
19690921	264	26.6	25	11.4	25	0	25	8.8	75	26.4	25	2.5	25	7.2	18.6	21/09/1969
19690922	265	24.3	25	12	25	0	25	8.8	75	26.2	25	5.3	25	17.5	37.8	22/09/1969
19690923	266	25.3	25	9.2	25	0	25	9	75	26.6	25	3.2	25	9.9	27.5	23/09/1969
19690924	267	27.2	25	12	25	0	25	9.2	75	26.5	25	3.6	25	10	25.7	24/09/1969
19690925	268	28	25	13.5	25	0	25	9.1	75	26.4	25	3.2	25	8.5	20.7	25/09/1969
19690926	269	29.7	25	13.8	25	0	25	9.2	75	27.2	25	2.2	25	5.3	14	26/09/1969
19690927	270	31.3	25	12.2	25	0	25	9.4	75	27.4	25	2.6	25	5.7	18.3	27/09/1969
19690928	271	32.3	25	15.9	25	0	25	9.5	75	27.3	25	3.6	25	7.4	19.9	28/09/1969
19690929	272	32.8	25	18.3	25	0	25	9.4	75	27.6	25	2.7	25	5.4	12.8	29/09/1969
19690930	273	32.7	25	19.1	25	0	25	9.4	75	27.4	25	3.6	25	7.3	16.3	30/09/1969
19691001	274	31.6	25	18.9	25	0	25	9.6	75	27.1	25	3.3	25	7.1	15.1	1/10/1969
19691002	275	31.7	25	15.1	25	0	25	9.7	75	27.9	25	1.8	25	3.9	10.5	2/10/1969
19691003	276	34.1	25	15.5	25	0	25	9.6	75	27.6	25	4.7	25	8.8	26.7	3/10/1969
19691004	277	33.7	25	19.2	25	0	25	9.6	75	26.7	25	7.2	25	13.8	32.4	4/10/1969
19691005	278	34.2	25	20.6	25	0	25	9.8	75	26.4	25	8.7	25	16.2	35.9	5/10/1969
19691006	279	34.3	25	20.4	25	0	25	9.9	75	26.2	25	11.6	25	21.4	48.4	6/10/1969
19691007	280	34.8	25	20.5	25	0	25	10.1	75	26.6	25	10.6	25	19.1	44	7/10/1969
19691008	281	36.1	25	21.7	25	0	25	10.1	75	27.2	25	11.2	25	18.7	43.2	8/10/1969
19691009	282	37.5	25	22.4	25	0	25	10.2	75	27	25	11.5	25	17.8	42.5	9/10/1969
19691010	283	37.3	25	19.7	25	0	25	10.4	75	23.5	25	10.9	25	17.1	47.5	10/10/1969
19691011	284	36.6	25	23.9	25	0	25	10.2	75	24.4	25	9.9	25	16.1	33.4	11/10/1969
19691012	285	37.7	25	20.8	25	0	25	10.2	75	26.5	25	11.7	25	17.9	47.6	12/10/1969
19691013	286	38.8	25	19.5	25	0	25	10.2	75	24.5	25	6	25	8.7	26.5	13/10/1969
19691014	287	38.4	25	19.2	25	0	25	10.3	75	22.6	25	14.5	25	21.4	65.2	14/10/1969
19691015	288	35.4	25	21.6	25	0	25	10.2	75	14.5	25	15.1	25	26.3	58.5	15/10/1969
19691016	289	33.6	25	24.2	25	0	25	10.3	75	15.2	25	14.4	25	27.7	47.7	16/10/1969
19691017	290	29	25	23.7	25	0.2	25	10.3	75	8	25	14.4	25	36	49.2	17/10/1969
19691018	291	37.1	25	20.8	25	0	25	10.4	75	24.6	25	18.1	25	28.7	73.7	18/10/1969
19691019	292	36.4	25	22.3	25	0	25	10.4	75	26.3	25	18.1	25	29.8	67.2	19/10/1969
19691020	293	37.7	25	22.9	25	0	25	10.4	75	25.4	25	16.9	25	25.9	60.5	20/10/1969
19691021	294	38.2	25	24.6	25	0.1	25	10.4	75	22.3	25	7.6	25	11.3	24.6	21/10/1969

19691022	295	38.8	25	20.5	25	0.1	25	10.4	75	25.3	25	14.6	25	21.1	60.6	22/10/1969
19691023	296	37.2	25	24.4	25	0	25	10.2	75	24.5	25	19.9	25	31.4	65.1	23/10/1969
19691024	297	36.6	25	23.6	25	0.3	25	10.3	75	25.1	25	14.8	25	24.1	50.8	24/10/1969
19691025	298	35.9	25	24	25	0	25	10.6	75	26.5	25	9.6	25	16.2	32.2	25/10/1969
19691026	299	35.9	25	23.5	25	0	25	10.9	75	26.6	25	12	25	20.3	41.5	26/10/1969
19691027	300	36.5	25	22.2	25	0	25	10.8	75	24	25	13.2	25	21.6	49.3	27/10/1969
19691028	301	34.4	25	22.9	25	0.5	25	10.8	75	22.5	25	19.3	25	35.5	69.1	28/10/1969
19691029	302	37.5	25	23.1	25	0.4	25	11	75	27.7	25	14.1	25	21.9	49.9	29/10/1969
19691030	303	37.7	25	23.8	25	0	25	10.9	75	26.9	25	7.9	25	12.1	26.8	30/10/1969
19691031	304	34.8	25	21.6	25	0	25	10.8	75	30.1	25	5.4	25	9.7	20.9	31/10/1969
19691101	305	35.5	25	18.1	25	0	25	11	75	31.1	25	3	25	5.2	14.5	1/11/1969
19691102	306	38	25	16.2	25	0	25	10.9	75	30.7	25	4.6	25	6.9	25	2/11/1969
19691103	307	40.3	25	19.4	25	0	25	10.7	75	30.9	25	4.3	25	5.7	19.1	3/11/1969
19691104	308	41.2	25	21	25	0.1	25	10.4	75	30	25	7.1	25	9	28.6	4/11/1969
19691105	309	39.5	25	27.1	25	0	25	10	75	17.8	25	14.6	25	20.3	40.7	5/11/1969
19691106	310	34.4	25	25.1	25	0	25	10.2	75	24.4	25	8.2	25	15.1	25.7	6/11/1969
19691107	311	33.2	25	17.1	25	0	25	10.2	75	30.2	25	5.2	25	10.2	26.7	7/11/1969
19691108	312	35.4	25	17.7	25	0	25	10.2	75	31	25	4	25	7	19.8	8/11/1969
19691109	313	38.2	25	17.3	25	0	25	10	75	31	25	3.1	25	4.6	15.7	9/11/1969
19691110	314	39.6	25	19.4	25	0	25	10.1	75	31	25	4.1	25	5.7	18.2	10/11/1969
19691111	315	39.2	25	23.5	25	0	25	9.8	75	29.6	25	9.7	25	13.7	33.5	11/11/1969
19691112	316	38.9	25	24.4	25	0	25	9.7	75	30.4	25	4.1	25	5.9	13.4	12/11/1969
19691113	317	38.8	25	22.7	25	0	25	9.9	75	30.9	25	3.8	25	5.5	13.8	13/11/1969
19691114	318	37.3	25	23.4	25	0	25	9.9	75	30.6	25	7	25	11	24.3	14/11/1969
19691115	319	38.9	25	20.5	25	0	25	10	75	29.9	25	6.3	25	9.1	26.1	15/11/1969
19691116	320	40.8	25	22.7	25	0	25	10	75	29.9	25	4.1	25	5.3	14.9	16/11/1969
19691117	321	42.1	25	23.5	25	0.5	25	10.1	75	27.9	25	11.9	25	14.4	41.1	17/11/1969
19691118	322	41.8	25	24.6	25	0	25	10	75	28	25	11.3	25	13.9	36.5	18/11/1969
19691119	323	37.8	25	24.2	25	0	25	10.1	75	29.5	25	7.9	25	12.1	26.2	19/11/1969
19691120	324	36	25	20.8	25	0	25	10.3	75	31.3	25	3.7	25	6.2	15.1	20/11/1969
19691121	325	36.6	25	20.6	25	0	25	10.5	75	31.2	25	6.3	25	10.3	26	21/11/1969
19691122	326	36.2	25	22.6	25	0	25	10.3	75	31.2	25	6.9	25	11.5	25.2	22/11/1969
19691123	327	37.5	25	22.3	25	0	25	10.3	75	28.6	25	10.6	25	16.4	39.4	23/11/1969
19691124	328	36.7	25	25.2	25	0	25	10.4	75	27.4	25	18.2	25	29.5	56.8	24/11/1969
19691125	329	38.4	25	22	25	0	25	10.2	75	30.5	25	12.9	25	19.1	48.8	25/11/1969
19691126	330	40.9	25	20.6	25	0	25	9.9	75	29.7	25	11.2	25	14.5	46.2	26/11/1969
19691127	331	41.8	25	21.5	25	0	25	10.1	75	29.8	25	8.7	25	10.7	33.9	27/11/1969
19691128	332	37.7	25	24.3	25	0	25	10.3	75	30.8	25	6.3	25	9.7	20.7	28/11/1969
19691129	333	36.8	25	20.1	25	0	25	10.3	75	31.2	25	5.7	25	9.2	24.2	29/11/1969
19691130	334	39.7	25	19.9	25	0	25	10.5	75	31.6	25	4.6	25	6.3	19.8	30/11/1969
19691201	335	42.3	25	21.3	25	0	25	10.8	75	31.1	25	2.7	25	3.2	10.7	1/12/1969
19691202	336	38.5	25	28.3	25	0	25	11.1	75	23.4	25	10.6	25	15.6	27.6	2/12/1969
19691203	337	37.7	25	25.1	25	0	25	11.1	75	27.6	25	5.1	25	7.8	16	3/12/1969
19691204	338	39.7	25	21.8	25	0	25	11.3	75	28.5	25	5	25	6.9	19.2	4/12/1969
19691205	339	41	25	22.1	25	0	25	11.1	75	31.4	25	3.5	25	4.5	13.2	5/12/1969
19691206	340	40.9	25	23.3	25	0	25	10.6	75	21.9	25	4.4	25	5.7	15.4	6/12/1969
19691207	341	38.7	25	27.1	25	0	25	9.8	75	26.7	25	12.6	25	18.3	35.1	7/12/1969
19691208	342	38.9	25	25.2	25	0	25	9.3	75	28.5	25	10.1	25	14.5	31.5	8/12/1969
19691209	343	40.5	25	26.6	25	0	25	9.2	75	29.3	25	6.6	25	8.7	19	9/12/1969
19691210	344	39.8	25	26.7	25	0	25	9.4	75	21	25	20.7	25	28.4	59.1	10/12/1969
19691211	345	40.9	25	25.5	25	2.3	25	9.3	75	25.7	25	24.8	25	32	76	11/12/1969
19691212	346	36.6	25	25.2	25	0.7	25	9.2	75	19.3	25	24.2	25	39.4	75.5	12/12/1969
19691213	347	36.4	25	26.2	25	0	25	9.4	75	16.9	25	23	25	37.9	67.6	13/12/1969
19691214	348	36.1	25	23.3	25	1	25	9.5	75	19.4	25	24.5	25	41	85.7	14/12/1969
19691215	349	37.6	25	26.6	25	0	25	9.2	75	13.9	25	21.5	25	33.2	61.8	15/12/1969
19691216	350	32.5	25	24	25	0.5	25	9.6	75	10	25	19.5	25	39.9	65.4	16/12/1969
19691217	351	39.2	25	24.8	25	0	25	9.7	75	27.5	25	20.4	25	28.9	65.2	17/12/1969
19691218	352	41.4	25	23.1	25	0	25	9.5	75	29	25	19.1	25	24	67.6	18/12/1969
19691219	353	39.9	25	27.9	25	0	25	9.5	75	28	25	23	25	31.3	61.2	19/12/1969
19691220	354	40.8	25	28.5	25	0	25	9.5	75	27.3	25	25	25	32.5	64.3	20/12/1969
19691221	355	38.1	25	23.8	25	0.5	25	9.6	75	18.4	25	22.8	25	34.2	77.4	21/12/1969
19691222	356	30.1	25	25	25	0.5	25	9.8	75	7.1	25	26.4	25	61.9	83.4	22/12/1969
19691223	357	24.1	25	22.7	25	16	25	9.7	75	6.5	25	25.4	25	84.6	92.1	23/12/1969
19691224	358	29.6	25	19.4	25	48.7	25	9.3	75	21.6	25	17.6	25	42.4	78.2	24/12/1969
19691225	359	32.9	25	18.2	25	0	25	8.9	75	30.2	25	6	25	12	28.7	25/12/1969
19691226	360	35.4	25	19.6	25	0	25	8.9	75	31.6	25	7.4	25	12.9	32.5	26/12/1969
19691227	361	35.7	25	23	25	0	25	8.5	75	29.3	25	15.7	25	26.9	55.9	27/12/1969
19691228	362	37.2	25	23.7	25	0	25	8.3	75	30.4	25	12.6	25	19.9	43	28/12/1969
19691229	363	38.2	25	23.3	25	0	25	8.6	75	29.6	25	19.5	25	29.1	68.2	29/12/1969
19691230	364	41.1	25	25.9	25	0	25	8.9	75	29.4	25	19.5	25	24.9	58.4	30/12/1969
19691231	365	42.1	25	27.1	25	0	25	13.2	25	28.9	25	11.3	25	13.7	31.5	31/12/1969
19700101	1	30.5	25	26	25	0	25	12.9	25	23.6	25	6.5	25	14.9	19.3	1/01/1970
19700102	2	28.6	25	18.4	25	0	25	9.4	25	30.1	25	3.5	25	8.9	16.5	2/01/1970
19700103	3	31.3	25	18.9	25	0	25	11.1	25	31.4	25	4.9	25	10.7	22.5	3/01/1970
19700104	4	34.5	25	17.4	25	0	25	11.2	25	31.7	25	5.8	25	10.6	29.2	4/01/1970
19700105	5	37.3	25	18.9	25	0	25	11.2	25	31.3	25	8	25	12.5	36.7	5/01/1970
19700106	6	40.3	25	20.4	25	0	25	11.5	25	31.9	25	5.5	25	7.3	23	6/01/1970
19700107	7	41	25	23.8	25	0	25	13.2	25	31.7	25	6.7	25	8.6	22.7	7/01/1970
19700108	8	41.4	25	21.8	25	0	25	13.2	25	31	25	10.5	25	13.2	40.2	8/01/1970
19700109	9	39.9	25	25.8	25	0	25	14	25	29.8	25	18.8	25	25.6	56.6	9/01/1970
19700110	10	40.1	25	26.6	25	0	25	11.2	25	28	25	23.3	25	31.4	66.9	10/01/1970
19700111	11	40.5	25	27.4	25	0	25	11.5	25	24	25	17.5	25	23.1	48	11/01/1970
19700112	12	40	25	26.6	25	0.3	25	13	25	24.9	25	17.5	25	23.7	5	

19700113	13	39	25	27.3	25	0.1	25	12.5	25	29.2	25	5.6	25	8	15.4	13/01/1970
19700114	14	38.6	25	25.2	25	0	25	11.4	25	29.3	25	7.1	25	10.4	22.2	14/01/1970
19700115	15	40.1	25	25	25	0	25	10.5	25	30.7	25	6.2	25	8.4	19.6	15/01/1970
19700116	16	40.1	25	23	25	0	25	11.3	25	29.5	25	18.8	25	25.3	66.9	16/01/1970
19700117	17	41.1	25	24.6	25	0	25	12	25	28.1	25	20	25	25.6	64.7	17/01/1970
19700118	18	42.5	25	26	25	0	25	12.3	25	29.4	25	15.6	25	18.5	46.4	18/01/1970
19700119	19	43.9	25	28.2	25	0	25	11.3	25	26.7	25	21.5	25	23.7	56.2	19/01/1970
19700120	20	40.4	25	25.7	25	10.8	25	12	25	26.6	25	21.8	25	28.9	66	20/01/1970
19700121	21	40.5	25	27.2	25	0	25	13.2	25	28.3	25	20.3	25	26.8	56.3	21/01/1970
19700122	22	40.7	25	27.3	25	0	25	13.2	25	28.8	25	24.3	25	31.7	67	22/01/1970
19700123	23	41.7	25	26.5	25	0	25	12.6	25	29	25	25.8	25	32	74.5	23/01/1970
19700124	24	41.8	25	26.9	25	0	25	12.7	25	29.1	25	20.5	25	25.3	57.8	24/01/1970
19700125	25	41.4	25	28.4	25	0	25	11.2	25	27.7	25	22.2	25	27.9	57.4	25/01/1970
19700126	26	41.3	25	23.3	25	0	25	11	25	23.6	25	21.7	25	27.5	75.9	26/01/1970
19700127	27	40.5	25	26.2	25	0	25	13.1	25	24.4	25	11.2	25	14.8	32.9	27/01/1970
19700128	28	41.2	25	25.5	25	0	25	11.1	25	26.5	25	15.2	25	19.3	46.6	28/01/1970
19700129	29	38.9	25	25.9	25	0	25	11	25	26.7	25	20.3	25	29.2	60.8	29/01/1970
19700130	30	39.2	25	24	25	0	25	10.6	25	25.1	25	21.4	25	30.3	71.7	30/01/1970
19700131	31	38	25	25.9	25	0	25	10.1	25	24.5	25	18.8	25	28.4	56.3	31/01/1970
19700201	32	36.9	25	28.1	25	0.4	25	11.2	25	21.2	25	22.2	25	35.6	58.4	1/02/1970
19700202	33	31.4	25	21.8	25	25.9	25	6.7	25	19.7	25	24.6	25	53.5	94.2	2/02/1970
19700203	34	26.8	25	19.4	25	28.8	25	4.9	25	20.6	25	24.5	25	69.5	100	3/02/1970
19700204	35	30.7	25	20.6	25	7	25	7	25	17.9	25	24.7	25	55.9	100	4/02/1970
19700205	36	32	25	22.5	25	4.7	25	7.1	25	15.9	25	24.9	25	52.4	91.4	5/02/1970
19700206	37	30.1	25	23.1	25	1.1	25	4.8	25	12.9	25	26.2	25	61.4	92.7	6/02/1970
19700207	38	33.5	25	23.9	25	13.7	25	9.8	25	25.3	25	27.4	25	53	92.4	7/02/1970
19700208	39	33.7	25	25.1	25	0	25	11.7	25	23.8	25	22.1	25	42.2	69.4	8/02/1970
19700209	40	33.7	25	24	25	0	25	13.9	25	27.2	25	21.1	25	40.3	70.7	9/02/1970
19700210	41	34.4	25	23.5	25	0	25	14.2	25	29.1	25	16.7	25	30.7	57.7	10/02/1970
19700211	42	34.9	25	24	25	0	25	13.7	25	29	25	14.3	25	25.6	47.9	11/02/1970
19700212	43	36.1	25	23.7	25	0	25	13.1	25	28.4	25	20.3	25	34	69.3	12/02/1970
19700213	44	37.2	25	23.3	25	0	25	13.2	25	28.4	25	16.1	25	25.4	56.3	13/02/1970
19700214	45	39.4	25	23.1	25	0	25	12.5	25	28	25	16.8	25	23.5	59.5	14/02/1970
19700215	46	40.1	25	24.5	25	0	25	14.2	25	26	25	20.7	25	27.9	67.3	15/02/1970
19700216	47	41	25	26.8	25	0	25	15.5	25	27.1	25	24.5	25	31.5	69.5	16/02/1970
19700217	48	40.9	25	26.4	25	0	25	13.3	25	27.6	25	11.2	25	14.5	32.5	17/02/1970
19700218	49	41.7	25	25.7	25	0	25	12.8	25	26.5	25	24.5	25	30.3	74.2	18/02/1970
19700219	50	42.8	25	24.5	25	0	25	19.6	25	27.4	25	13.9	25	16.3	45.2	19/02/1970
19700220	51	38.7	25	27.9	25	0	25	18.7	25	26.5	25	10.8	25	15.7	28.7	20/02/1970
19700221	52	38.8	25	25.1	25	0	25	11.4	25	21.3	25	8.9	25	12.9	27.9	21/02/1970
19700222	53	39.4	25	24.9	25	0	25	11.7	25	23.5	25	8.6	25	12	27.3	22/02/1970
19700223	54	37.9	25	26.3	25	7.9	25	7.1	25	21.1	25	22	25	33.4	64.3	23/02/1970
19700224	55	38.1	25	24.6	25	1.1	25	11.8	25	24.8	25	23.3	25	35	75.4	24/02/1970
19700225	56	38.4	25	26.5	25	0	25	11.4	25	24.4	25	22	25	32.5	63.6	25/02/1970
19700226	57	36.7	25	27.2	25	0	25	10.3	25	22.9	25	22.3	25	36.1	61.8	26/02/1970
19700227	58	39.7	25	25	25	0.5	25	13	25	25.4	25	25.7	25	35.4	81.2	27/02/1970
19700228	59	40	25	25	25	2.3	25	9	25	25.6	25	22	25	29.8	69.5	28/02/1970
19700301	60	37.6	25	25	25	0	25	7.9	25	24.7	25	16.8	25	25.9	53	1/03/1970
19700302	61	36.7	25	23.6	25	5	25	10.9	25	23.4	25	19.3	25	31.3	66.3	2/03/1970
19700303	62	39.4	25	26.3	25	0	25	10.6	25	25.4	25	20.6	25	28.8	60.2	3/03/1970
19700304	63	38.4	25	25	25	0	25	11.7	25	26.3	25	16.6	25	24.5	52.4	4/03/1970
19700305	64	40	25	23.9	25	0	25	10.1	25	26.8	25	15.1	25	20.5	50.9	5/03/1970
19700306	65	40.2	25	25.8	25	0	25	10.1	25	23.2	25	20.9	25	28	62.9	6/03/1970
19700307	66	38.3	25	23.6	25	1.2	25	11	25	23.8	25	21	25	31.2	72.1	7/03/1970
19700308	67	38.8	25	24.9	25	0	25	10	25	24.1	25	10	25	14.5	31.8	8/03/1970
19700309	68	38.6	25	25.2	25	0	25	11.2	25	22	25	7.2	25	10.5	22.5	9/03/1970
19700310	69	38.7	25	25.8	25	0	25	10.3	25	23.8	25	6.8	25	9.9	20.5	10/03/1970
19700311	70	39.8	25	22.2	25	0	25	11.7	25	26.7	25	10.4	25	14.2	38.9	11/03/1970
19700312	71	38.8	25	25.3	25	0	25	15	25	26.3	25	10.2	25	14.7	31.6	12/03/1970
19700313	72	38.6	25	22.5	25	0	25	9.2	25	26.6	25	5.9	25	8.6	21.7	13/03/1970
19700314	73	37.1	25	24.7	25	0	25	8.5	25	25.5	25	15.4	25	24.4	49.5	14/03/1970
19700315	74	36.3	25	25.1	25	0	25	7.3	25	22.1	25	22.2	25	36.8	69.7	15/03/1970
19700316	75	36.7	25	25.8	25	0	25	5.7	25	16	25	23.6	25	38.2	71.1	16/03/1970
19700317	76	34.9	25	23.9	25	8.3	25	7	25	17	25	27.6	25	49.4	93.1	17/03/1970
19700318	77	32.9	25	22.8	25	0.6	25	8.4	25	12	25	24.5	25	49	88.3	18/03/1970
19700319	78	24	25	22.1	25	24.2	25	3	25	5.8	25	26.2	25	87.8	98.5	19/03/1970
19700320	79	27.5	25	21.5	25	11	25	7.1	25	9.9	25	23.3	25	63.5	90.9	20/03/1970
19700321	80	31.3	25	22.1	25	0.1	25	9.1	25	22.1	25	11	25	24.1	41.4	21/03/1970
19700322	81	30.7	25	19.2	25	0	25	8.2	25	24.2	25	13.3	25	30.1	59.8	22/03/1970
19700323	82	30.9	25	18.4	25	0	25	10	25	25.2	25	9.4	25	21	44.4	23/03/1970
19700324	83	32.2	25	19	25	0	25	14.8	25	25.7	25	10.6	25	22	48.3	24/03/1970
19700325	84	33.3	25	20.5	25	0	25	10.6	25	25.6	25	9.4	25	18.4	39	25/03/1970
19700326	85	35.8	25	21	25	0	25	7.9	25	24.8	25	9.8	25	16.7	39.4	26/03/1970
19700327	86	35.7	25	23.1	25	0	25	9.5	25	23.4	25	19.3	25	33	68.3	27/03/1970
19700328	87	35.4	25	21.6	25	0	25	8.7	25	23.5	25	14.1	25	24.5	54.7	28/03/1970
19700329	88	37.6	25	20.7	25	0	25	10.3	25	23.9	25	16	25	24.7	65.6	29/03/1970
19700330	89	30.7	25	20.5	25	0	25	12.4	25	25.2	25	4.6	25	10.4	19.1	30/03/1970
19700331	90	29.3	25	17.2	25	0	25	9.5	25	25.6	25	3.6	25	8.8	18.4	31/03/1970
19700401	91	31.8	25	18	25	0	25	9.7	25	25.3	25	5.7	25	12.1	27.6	1/04/1970
19700402	92	33.4	25	15	25	0	25	7.3	25	25.3	25	5.8	25	11.3	34	2/04/1970
19700403	93	34.4	25	14.7	25	0	25	12.8	25	25	25	7.1	25	13.1	42.5	3/04/1970
19700404	94	33.3	25	20.2	25	0	25	10.3	25	24.1	25	7.2	25	14.1	30.4	4/04/1970
19700405	95	33.8	25	17.1	25	0	25	11.8	25	24.8	25	4.7	25	8.9	24.1	5/04/197

19700406	96	35.3	25	17.8	25	0	25	11.3	25	24.6	25	5.3	25	9.3	26	6/04/1970
19700407	97	36.1	25	17.4	25	0	25	10.1	25	24.1	25	5.5	25	9.2	27.7	7/04/1970
19700408	98	36.6	25	20.4	25	0	25	7.9	25	24	25	5.5	25	9	23	8/04/1970
19700409	99	35.2	25	22.8	25	0	25	10.5	25	20	25	10.5	25	18.5	37.8	9/04/1970
19700410	100	34.4	25	22.6	25	0	25	9	25	21.5	25	15.5	25	28.5	56.5	10/04/1970
19700411	101	34.9	25	23.1	25	0	25	10.1	25	21	25	14.1	25	25.2	49.9	11/04/1970
19700412	102	35.8	25	23.7	25	0	25	12.2	25	15.2	25	11.9	25	20.2	40.6	12/04/1970
19700413	103	36.5	25	25.3	25	0	25	13.3	25	21.5	25	14.3	25	23.4	44.4	13/04/1970
19700414	104	36.5	25	24	25	0	25	13.6	25	22.3	25	11.9	25	19.5	39.9	14/04/1970
19700415	105	35.8	25	23.4	25	0	25	13.8	25	22.9	25	13.1	25	22.3	45.5	15/04/1970
19700416	106	35.1	25	22.5	25	0	25	8.1	25	21.7	25	13.6	25	24.1	49.9	16/04/1970
19700417	107	34.2	25	22.9	25	0	25	13.5	25	21.9	25	14.3	25	26.6	51.2	17/04/1970
19700418	108	34.9	25	22.5	25	0	25	9.7	25	21.5	25	15.9	25	28.4	58.4	18/04/1970
19700419	109	34	25	23.6	25	0	25	9.9	25	19.4	25	18	25	33.8	61.8	19/04/1970
19700420	110	34.8	25	22.8	25	0	25	7.6	25	20.3	25	15.7	25	28.2	56.6	20/04/1970
19700421	111	32.8	25	22.9	25	0	25	9	25	15.4	25	16.2	25	32.6	58	21/04/1970
19700422	112	34.4	25	22.9	25	0.2	25	9.4	25	15.1	25	18.6	25	34.2	66.6	22/04/1970
19700423	113	25.5	25	25.4	25	15.2	25	5.2	25	7	25	25.8	25	79.1	79.6	23/04/1970
19700424	114	24.9	25	17.6	25	10.7	25	6.4	25	11.2	25	16.9	25	53.7	84	24/04/1970
19700425	115	27.2	25	17.8	25	0.8	25	6.1	25	12	25	12.4	25	34.4	60.9	25/04/1970
19700426	116	27.5	25	16.7	25	0	25	8.9	25	21.8	25	9.5	25	25.9	50	26/04/1970
19700427	117	30.3	25	15.5	25	0	25	9.8	25	21.7	25	8.7	25	20.2	49.4	27/04/1970
19700428	118	30.7	25	17.5	25	0	25	9.8	25	20.2	25	8.4	25	19	42	28/04/1970
19700429	119	30.8	25	17.4	25	0	25	9.5	25	21.5	25	5.9	25	13.3	29.7	29/04/1970
19700430	120	31.3	25	15.6	25	0	25	5.4	25	21.7	25	7	25	15.3	39.5	30/04/1970
19700501	121	31.8	25	16.4	25	0	25	7.2	25	21.6	25	8.1	25	17.2	43.5	1/05/1970
19700502	122	31.8	25	17.9	25	0	25	8.5	25	21.1	25	11.1	25	23.6	54.2	2/05/1970
19700503	123	28.4	25	19.1	25	0	25	8.9	25	20	25	10.1	25	26.1	45.7	3/05/1970
19700504	124	25.9	25	13	25	0	25	6	25	21.4	25	6.2	25	18.6	41.4	4/05/1970
19700505	125	27	25	13.1	25	0	25	5.3	25	21.1	25	6.7	25	18.8	44.5	5/05/1970
19700506	126	27	25	13.6	25	0	25	7.8	25	15.2	25	6.2	25	17.4	39.8	6/05/1970
19700507	127	23.9	25	17	25	0	25	6.3	25	11.9	25	7.2	25	24.3	37.2	7/05/1970
19700508	128	26.3	25	14.2	25	0	25	5.7	25	21.4	25	3.5	25	10.2	21.6	8/05/1970
19700509	129	28.7	25	13.7	25	0	25	7.6	25	21.2	25	4	25	10.2	25.5	9/05/1970
19700510	130	32.1	25	14.9	25	0	25	7.3	25	20.9	25	4.1	25	8.6	24.2	10/05/1970
19700511	131	31.3	25	17.9	25	0	25	6.3	25	20.6	25	7	25	15.3	34.1	11/05/1970
19700512	132	31.6	25	16.5	25	0	25	6.1	25	20.2	25	9.9	25	21.3	52.8	12/05/1970
19700513	133	31.7	25	18	25	0	25	7.3	25	20.2	25	7.6	25	16.3	36.8	13/05/1970
19700514	134	33.1	25	15.3	25	0	25	6.2	25	19.8	25	10.2	25	20.2	58.7	14/05/1970
19700515	135	32.7	25	17.8	25	0	25	7.3	25	18	25	12.8	25	25.9	62.8	15/05/1970
19700516	136	26.7	25	19.3	25	0	25	7.2	25	14.9	25	10.7	25	30.6	47.8	16/05/1970
19700517	137	25	25	15.5	25	0	25	7.3	25	14.4	25	7.2	25	22.7	40.9	17/05/1970
19700518	138	24.3	25	17.5	25	0	25	7	25	10.5	25	7	25	23	35	18/05/1970
19700519	139	27.7	25	12.6	25	0	25	7.7	25	19.5	25	7.6	25	20.5	52.1	19/05/1970
19700520	140	27.2	25	14.2	25	0	25	6.2	25	19.8	25	7.2	25	20	44.5	20/05/1970
19700521	141	24.5	25	12.1	25	0	25	8.1	25	18.2	25	7.4	25	24.1	52.5	21/05/1970
19700522	142	23.9	25	14.4	25	0	25	4.2	25	10.3	25	5.6	25	18.9	34.2	22/05/1970
19700523	143	25.1	25	15.7	25	0	25	7	25	8	25	4.5	25	14.1	25.2	23/05/1970
19700524	144	28.7	25	16.6	25	0	25	4.8	25	18.2	25	7.2	25	18.3	38.1	24/05/1970
19700525	145	28.9	25	17.2	25	0	25	4.7	25	18.8	25	12.5	25	31.4	63.7	25/05/1970
19700526	146	29.8	25	17.4	25	0	25	6.2	25	15.6	25	10.5	25	25	52.9	26/05/1970
19700527	147	29.7	25	16.7	25	0	25	5.3	25	15.5	25	10.3	25	24.7	54.2	27/05/1970
19700528	148	29.6	25	17	25	0	25	5.4	25	18.5	25	8.6	25	20.7	44.4	28/05/1970
19700529	149	28.6	25	15.4	25	0	25	5.6	25	18.9	25	7.9	25	20.2	45.2	29/05/1970
19700530	150	28.5	25	14.6	25	0	25	6.8	25	19.2	25	6.6	25	17	39.7	30/05/1970
19700531	151	25.9	25	13	25	0	25	5.9	25	19.4	25	4.5	25	13.5	30.1	31/05/1970
19700601	152	26.9	25	11.2	25	0	25	5.1	25	19.2	25	5.2	25	14.7	39.1	1/06/1970
19700602	153	29.8	25	12.3	25	0	25	4.8	25	19	25	6.1	25	14.5	42.7	2/06/1970
19700603	154	30.6	25	11.7	25	0	25	6.3	25	18.8	25	5.7	25	13	41.5	3/06/1970
19700604	155	24.3	25	10.7	25	0	25	5.4	25	18.6	25	7.1	25	23.4	55.2	4/06/1970
19700605	156	25.2	25	10	25	0	25	6.5	25	18.7	25	6.7	25	20.9	54.6	5/06/1970
19700606	157	25.3	25	11.5	25	0	25	5.5	25	18.4	25	7.1	25	22	52.4	6/06/1970
19700607	158	27.7	25	10.1	25	0	25	5.3	25	18.6	25	6.1	25	16.4	49.4	7/06/1970
19700608	159	26.8	25	11.6	25	0	25	5.6	25	18.6	25	6.4	25	18.2	46.9	8/06/1970
19700609	160	28.9	25	12.8	25	0	25	5.1	25	17.5	25	7.8	25	19.6	52.8	9/06/1970
19700610	161	25.5	25	16	25	0	25	6.9	25	8.3	25	8.3	25	25.4	45.7	10/06/1970
19700611	162	27.7	25	17.2	25	0	25	7.4	25	18.2	25	8	25	21.5	40.8	11/06/1970
19700612	163	28.9	25	16	25	0	25	5.8	25	17	25	9.5	25	23.9	52.3	12/06/1970
19700613	164	28.9	25	17.1	25	0	25	6.7	25	17.9	25	8.6	25	21.6	44.1	13/06/1970
19700614	165	28.4	25	15.1	25	0	25	6.9	25	18.2	25	6.7	25	17.3	39.1	14/06/1970
19700615	166	29.2	25	13.9	25	0	25	6.1	25	17.7	25	7.1	25	17.5	44.7	15/06/1970
19700616	167	26.3	25	15.6	25	0	25	5.1	25	18.2	25	6.5	25	19	36.7	16/06/1970
19700617	168	23.5	25	11.6	25	0	25	5.1	25	18.1	25	5.8	25	20	42.5	17/06/1970
19700618	169	24.2	25	10.7	25	0	25	6.1	25	18.6	25	4.4	25	14.6	34.2	18/06/1970
19700619	170	24.3	25	9	25	0	25	5.5	25	18.5	25	3.9	25	12.8	34	19/06/1970
19700620	171	26.7	25	4.8	25	0	25	4.4	25	18.5	25	3.9	25	11.1	45.4	20/06/1970
19700621	172	27.8	25	10	25	0	25	5.7	25	18	25	5.5	25	14.7	44.8	21/06/1970
19700622	173	25.1	25	10.9	25	0	25	6.5	25	18.3	25	5.4	25	17	41.4	22/06/1970
19700623	174	25.9	25	8.8	25	0	25	5	25	18.5	25	4.6	25	13.8	40.6	23/06/1970
19700624	175	27.3	25	11.6	25	0	25	6.5	25	18.6	25	4.5	25	12.4	33	24/06/1970
19700625	176	26.7	25	11.6	25	0	25	4.7	25	18.5	25	5.2	25	14.8	38.1	25/06/1970
19700626	177	29.3	25	7.6	25	0	25	4.2	25	18.5	25	6.1	25	15	58.5	26/06/1970
19700627	178	28	25	11.2	25	0	25	5.4	25	18.5	25	6.2	25	16.4	46.6	27/06/1970

19700628	179	26.7	25	9.9	25	0	25	5.9	25	18.4	25	6.5	25	18.6	53.3	28/06/1970
19700629	180	27.9	25	8.9	25	0	25	4.8	25	18.6	25	4.4	25	11.7	38.6	29/06/1970
19700630	181	28.6	25	10.3	25	0	25	4.7	25	18.6	25	4.7	25	12	37.5	30/06/1970
19700701	182	29.1	25	11.4	25	0	25	5.8	25	18.4	25	6.7	25	16.6	49.7	1/07/1970
19700702	183	26.2	25	13.4	25	0	25	6	25	18.4	25	7.1	25	20.9	46.2	2/07/1970
19700703	184	24.2	25	9.6	25	0	25	4.8	25	18.8	25	4.8	25	15.9	40.2	3/07/1970
19700704	185	23.8	25	8.4	25	0	25	6.4	25	18.7	25	5.7	25	19.3	51.7	4/07/1970
19700705	186	23	25	10.3	25	0	25	5.9	25	18.8	25	4.6	25	16.4	36.7	5/07/1970
19700706	187	25.3	25	9.3	25	0	25	7	25	18.9	25	3.6	25	11.2	30.8	6/07/1970
19700707	188	26.8	25	12	25	0	25	4.8	25	19	25	3.6	25	10.2	25.7	7/07/1970
19700708	189	28.2	25	14.5	25	0	25	6.5	25	18.4	25	8.7	25	22.8	52.7	8/07/1970
19700709	190	27.2	25	16.4	25	0	25	6	25	18.6	25	7.8	25	21.6	41.8	9/07/1970
19700710	191	25.4	25	13.8	25	0	25	6.1	25	19.2	25	3.9	25	12	24.7	10/07/1970
19700711	192	21	25	9.4	25	0	25	6.1	25	19	25	5.2	25	20.9	44.1	11/07/1970
19700712	193	19.7	25	6.7	25	0	25	6.2	25	19.2	25	4.5	25	19.6	45.9	12/07/1970
19700713	194	21.3	25	6.1	25	0	25	6.7	25	19.5	25	3.6	25	14.2	38.3	13/07/1970
19700714	195	23.3	25	9.4	25	0	25	6.3	25	19.5	25	3.2	25	11.2	27.2	14/07/1970
19700715	196	25.2	25	11.2	25	0	25	5.7	25	18.9	25	6.5	25	20.3	48.9	15/07/1970
19700716	197	25.5	25	11.9	25	0	25	6.6	25	19.2	25	6	25	18.4	43.1	16/07/1970
19700717	198	26.5	25	12.6	25	0	25	5.8	25	17.2	25	3.4	25	9.8	23.3	17/07/1970
19700718	199	27.2	25	12.7	25	0	25	7.4	25	17.1	25	4.1	25	11.4	27.9	18/07/1970
19700719	200	23.8	25	11.9	25	0	25	6.8	25	19.5	25	6	25	20.4	43.1	19/07/1970
19700720	201	21.1	25	9.9	25	0	25	6.3	25	19.5	25	3.3	25	13.2	27.1	20/07/1970
19700721	202	22.8	25	9.7	25	0	25	7	25	20.2	25	2.4	25	8.7	20	21/07/1970
19700722	203	24.2	25	6.5	25	0	25	5.8	25	20.1	25	2.7	25	8.9	27.9	22/07/1970
19700723	204	24.4	25	10.4	25	0	25	5.5	25	20.1	25	3.4	25	11.1	27	23/07/1970
19700724	205	25.4	25	8.2	25	0	25	5.3	25	20.3	25	3.3	25	10.2	30.4	24/07/1970
19700725	206	27.7	25	8.2	25	0	25	5.9	25	20.1	25	3.1	25	8.3	28.5	25/07/1970
19700726	207	26.8	25	8.2	25	0	25	5.8	25	20.4	25	3.1	25	8.8	28.5	26/07/1970
19700727	208	27.3	25	8	25	0	25	7.3	25	20.7	25	2.4	25	6.6	22.4	27/07/1970
19700728	209	27.7	25	10.7	25	0	25	6.5	25	20.6	25	3	25	8.1	23.3	28/07/1970
19700729	210	27.1	25	10.1	25	0	25	5.6	25	20.6	25	4.2	25	11.7	34	29/07/1970
19700730	211	27.7	25	11.7	25	0	25	6.1	25	20.4	25	6.7	25	18	48.8	30/07/1970
19700731	212	28.7	25	11.1	25	0	25	6	25	20.6	25	7.6	25	19.3	57.6	31/07/1970
19700801	213	30.9	25	11.1	25	0	25	7.5	25	20.5	25	6.2	25	13.9	47	1/08/1970
19700802	214	27.7	25	15.5	25	0	25	9.1	25	20.3	25	6.6	25	17.8	37.5	2/08/1970
19700803	215	28.2	25	10.8	25	0	25	8.8	25	20.7	25	3.6	25	9.4	27.8	3/08/1970
19700804	216	26.6	25	10.3	25	0	25	7.7	25	21.4	25	2.4	25	6.9	19.2	4/08/1970
19700805	217	27.4	25	12.9	25	0	25	8.1	25	21.1	25	3.1	25	8.5	20.8	5/08/1970
19700806	218	26.8	25	14.9	25	0	25	11.1	25	19.6	25	3	25	8.5	17.7	6/08/1970
19700807	219	21.8	25	15.4	25	0	25	6.6	25	11	25	3.2	25	12.3	18.3	7/08/1970
19700808	220	25.5	25	11	25	0	25	7.6	25	21	25	3.5	25	10.7	26.7	8/08/1970
19700809	221	26.3	25	13.1	25	0	25	7	25	21.1	25	10.7	25	31.3	71	9/08/1970
19700810	222	27.8	25	13.9	25	0	25	6.4	25	21.1	25	10.2	25	27.3	64.3	10/08/1970
19700811	223	29.9	25	13.2	25	0	25	7.1	25	21.4	25	9.3	25	22	61.3	11/08/1970
19700812	224	23.8	25	13.8	25	0	25	10.2	25	21.9	25	6.6	25	22.4	41.9	12/08/1970
19700813	225	24.8	25	10.4	25	0	25	6.6	25	22.1	25	5.1	25	16.3	40.5	13/08/1970
19700814	226	27.7	25	9.5	25	0	25	6.6	25	22.4	25	4.6	25	12.4	38.8	14/08/1970
19700815	227	28.4	25	9.5	25	0	25	7.8	25	22.6	25	3.5	25	9	29.5	15/08/1970
19700816	228	26.3	25	12.6	25	0	25	9.9	25	22.6	25	3.1	25	9.1	21.3	16/08/1970
19700817	229	23	25	11.7	25	0	25	6.5	25	22.6	25	4.9	25	17.4	35.7	17/08/1970
19700818	230	21.8	25	7.7	25	0	25	7.7	25	23.1	25	2.5	25	9.6	23.8	18/08/1970
19700819	231	24.3	25	6.6	25	0	25	7	25	23.3	25	2.1	25	6.9	21.6	19/08/1970
19700820	232	27.4	25	5.1	25	0	25	7.1	25	23.2	25	2.4	25	6.6	27.3	20/08/1970
19700821	233	29.2	25	7.3	25	0	25	6.9	25	23.3	25	2.4	25	5.9	23.5	21/08/1970
19700822	234	31.9	25	7.8	25	0	25	7.5	25	23	25	3.9	25	8.2	36.9	22/08/1970
19700823	235	27.8	25	13.6	25	0	25	7.9	25	21.6	25	15	25	40.2	96.4	23/08/1970
19700824	236	25.5	25	7.1	25	0	25	8	25	23.4	25	5.3	25	16.2	52.6	24/08/1970
19700825	237	31.3	25	7.4	25	0	25	8	25	23.8	25	3.7	25	8.1	36	25/08/1970
19700826	238	31.2	25	13.1	25	0	25	8.4	25	23.7	25	5.2	25	11.4	34.5	26/08/1970
19700827	239	37.5	25	13.6	25	0	25	9.5	25	23.4	25	8.5	25	13.2	54.6	27/08/1970
19700828	240	31	25	16.1	25	0	25	8.3	25	23	25	8.1	25	18	44.3	28/08/1970
19700829	241	29.7	25	15.1	25	0	25	10.7	25	23.5	25	6.1	25	14.6	35.6	29/08/1970
19700830	242	25.1	25	14.2	25	0	25	10.7	25	24.2	25	4.7	25	14.8	29	30/08/1970
19700831	243	24.5	25	11.3	25	0	25	11.3	25	24.5	25	3.2	25	10.4	23.9	31/08/1970
19700901	244	26.5	25	9.8	25	0	25	8.8	25	24.2	25	4.7	25	13.6	38.8	1/09/1970
19700902	245	27.2	25	13.1	25	0	25	9	25	24.6	25	3.8	25	10.5	25.2	2/09/1970
19700903	246	31	25	11	25	0	25	7.5	25	24.9	25	2	25	4.5	15.2	3/09/1970
19700904	247	32.3	25	15.3	25	0	25	8.5	25	24.8	25	2	25	4.1	11.5	4/09/1970
19700905	248	31.8	25	15.6	25	0	25	9	25	24.6	25	4	25	8.5	22.6	5/09/1970
19700906	249	32.5	25	15.7	25	0	25	8.8	25	24.6	25	2.9	25	5.9	16.3	6/09/1970
19700907	250	33.7	25	14.6	25	0	25	8.8	25	25.1	25	2.8	25	5.4	16.9	7/09/1970
19700908	251	35.6	25	12.4	25	0	25	9.4	25	25.3	25	2.8	25	4.8	19.5	8/09/1970
19700909	252	36	25	13.5	25	0	25	12.9	25	23.3	25	4.7	25	7.9	30.4	9/09/1970
19700910	253	25.1	25	16.5	25	0	25	10.8	25	24.2	25	6.7	25	21	35.7	10/09/1970
19700911	254	26.3	25	12.5	25	0	25	11.7	25	25.4	25	3.5	25	10.2	24.2	11/09/1970
19700912	255	31.6	25	13.9	25	0	25	10.5	25	22.1	25	2.5	25	5.4	15.8	12/09/1970
19700913	256	33.2	25	17.6	25	0	25	8.2	25	23.3	25	7.3	25	14.4	36.3	13/09/1970
19700914	257	33.2	25	19.2	25	0	25	7.4	25	21.5	25	14.7	25	28.9	66.1	14/09/1970
19700915	258	32.6	25	21.1	25	0	25	12.7	25	21.1	25	16.5	25	33.5	66	15/09/1970
19700916	259	27.2	25	14.4	25	0	25	12.4	25	25.5	25	5.3	25	14.7	32.3	16/09/1970
19700917	260	31.2	25	13.8	25	0	25	10.3	25	26.4	25	3.3	25	7.3	20.9	17/09/1970
19700918	261	32.7	25	15.1	25	0	25	10.7	25	26.2	25	4.7	25	9.5	27.4	18/09/1970

19700919	262	32.9	25	14.6	25	0	25	10.8	25	26.4	25	5.1	25	10.2	30.7	19/09/1970
19700920	263	34.7	25	19.3	25	0	25	8.2	25	24.6	25	5.6	25	10.1	25	20/09/1970
19700921	264	35.8	25	19.1	25	0	25	11	25	23.3	25	8.8	25	15	39.8	21/09/1970
19700922	265	36.1	25	23.6	25	0.1	25	10.1	25	20.2	25	17.4	25	29.1	59.8	22/09/1970
19700923	266	33.2	25	19.3	25	20.9	25	10.6	25	23.8	25	24.2	25	47.6	100	23/09/1970
19700924	267	30.8	25	17.2	25	0	25	10.2	25	25.7	25	9.5	25	21.4	48.4	24/09/1970
19700925	268	30.6	25	14.2	25	0	25	11.2	25	26.7	25	6.2	25	14.1	38.3	25/09/1970
19700926	269	35.5	25	16.7	25	0	25	10.7	25	24.3	25	5.4	25	9.3	28.4	26/09/1970
19700927	270	31.2	25	20.2	25	0	25	11.4	25	25.4	25	6	25	13.2	25.4	27/09/1970
19700928	271	30.3	25	16.2	25	0	25	11	25	26.8	25	5.2	25	12	28.3	28/09/1970
19700929	272	29.1	25	15.8	25	0	25	9.5	25	27	25	6.8	25	16.9	37.9	29/09/1970
19700930	273	30.9	25	14.9	25	0	25	13	25	27.6	25	5.8	25	13	34.3	30/09/1970
19701001	274	33.6	25	14.2	25	0	25	9.5	25	27.6	25	4.7	25	9	29	1/10/1970
19701002	275	35.3	25	19.9	25	0	25	10.2	25	27	25	6.2	25	10.8	26.7	2/10/1970
19701003	276	36.7	25	20.9	25	0	25	10.1	25	25.5	25	16.9	25	27.4	68.4	3/10/1970
19701004	277	37	25	23.9	25	0	25	11.2	25	23.7	25	13.6	25	21.7	45.9	4/10/1970
19701005	278	37.6	25	23.3	25	0	25	12.3	25	25.2	25	15.3	25	23.6	53.5	5/10/1970
19701006	279	36.1	25	22.9	25	0	25	13	25	26.5	25	14.6	25	24.4	52.3	6/10/1970
19701007	280	34.9	25	22.4	25	0	25	11	25	26.8	25	13.2	25	23.6	48.7	7/10/1970
19701008	281	36.7	25	21.6	25	0	25	14.6	25	27	25	13	25	21.1	50.4	8/10/1970
19701009	282	36.8	25	24.5	25	0	25	11	25	24.6	25	10.2	25	16.4	33.2	9/10/1970
19701010	283	34.1	25	22.4	25	0	25	10.9	25	23.5	25	11.3	25	21.1	41.7	10/10/1970
19701011	284	36.6	25	21.8	25	0	25	12.2	25	24.6	25	14.3	25	23.3	54.8	11/10/1970
19701012	285	36.1	25	24.2	25	0	25	13	25	23.6	25	13.2	25	22.1	43.7	12/10/1970
19701013	286	34.2	25	20.9	25	0	25	12.3	25	25.4	25	15.3	25	28.4	61.9	13/10/1970
19701014	287	34.9	25	23.2	25	0	25	16	25	27	25	6.6	25	11.8	23.2	14/10/1970
19701015	288	33.8	25	19.7	25	0	25	15.7	25	27.6	25	4.9	25	9.3	21.4	15/10/1970
19701016	289	35.6	25	20.8	25	0	25	11.9	25	28.2	25	3.1	25	5.3	12.6	16/10/1970
19701017	290	36.2	25	22.8	25	0	25	11.9	25	26.6	25	15.9	25	26.5	57.3	17/10/1970
19701018	291	37.8	25	23.8	25	0	25	10.8	25	24.2	25	12.2	25	18.6	41.4	18/10/1970
19701019	292	38.7	25	24	25	0	25	10.6	25	24.2	25	17.6	25	25.6	59	19/10/1970
19701020	293	30.6	25	18.6	25	0	25	12	25	24.3	25	8.5	25	19.4	39.7	20/10/1970
19701021	294	33.2	25	16.9	25	0	25	12.2	25	27.8	25	7.8	25	15.3	40.5	21/10/1970
19701022	295	34.7	25	19.3	25	0	25	14	25	29	25	4.5	25	8.1	20.1	22/10/1970
19701023	296	36.1	25	19.7	25	0	25	12.4	25	29.2	25	5.3	25	8.9	23.1	23/10/1970
19701024	297	36.9	25	20.9	25	0	25	13.8	25	27.7	25	6.8	25	10.9	27.5	24/10/1970
19701025	298	38.4	25	20.6	25	0	25	11.4	25	29.2	25	3.4	25	5	14	25/10/1970
19701026	299	38	25	21.2	25	0	25	11.9	25	28.4	25	8.3	25	12.5	33	26/10/1970
19701027	300	38.9	25	23.4	25	0	25	11.6	25	28.9	25	11.5	25	16.5	40	27/10/1970
19701028	301	38.4	25	23.9	25	0	25	12.3	25	27.8	25	14.9	25	22	50.3	28/10/1970
19701029	302	37.9	25	23.5	25	0.2	25	11.9	25	24	25	16	25	24.3	55.3	29/10/1970
19701030	303	35.8	25	22	25	0	25	13.9	25	28.1	25	3.5	25	6	13.2	30/10/1970
19701031	304	37.1	25	21.4	25	0	25	14.5	25	27.9	25	2.8	25	4.4	11	31/10/1970
19701101	305	37.1	25	25.7	25	0	25	12.5	25	25.6	25	2.5	25	4	7.6	1/11/1970
19701102	306	38.1	25	24.3	25	0	25	15.6	25	26.3	25	2.7	25	4.1	8.9	2/11/1970
19701103	307	36.4	25	24.8	25	0	25	11	25	21.5	25	11.4	25	18.8	36.4	3/11/1970
19701104	308	39.1	25	22.4	25	0	25	11	25	25.9	25	10.1	25	14.4	37.3	4/11/1970
19701105	309	37.4	25	26.4	25	0	25	9.8	25	14.1	25	14.5	25	22.6	42.1	5/11/1970
19701106	310	36.2	25	22.1	25	2.6	25	11.3	25	19.2	25	20.8	25	34.6	78.2	6/11/1970
19701107	311	37.3	25	21.8	25	0.7	25	9.9	25	28.4	25	11.7	25	18.3	44.8	7/11/1970
19701108	312	38.1	25	21.6	25	0	25	12.2	25	25.7	25	8.4	25	12.6	32.6	8/11/1970
19701109	313	38.2	25	24.4	25	0	25	8.6	25	14.8	25	14.6	25	21.8	47.8	9/11/1970
19701110	314	36.4	25	24.6	25	0	25	8.2	25	18.5	25	18.9	25	31.1	61.1	10/11/1970
19701111	315	35.7	25	23.2	25	0	25	9.2	25	26.2	25	18.2	25	31.1	64	11/11/1970
19701112	316	38.8	25	25.9	25	0	25	9	25	27.1	25	11.4	25	16.5	34.1	12/11/1970
19701113	317	39.3	25	24.9	25	0	25	12.3	25	26.9	25	11.3	25	15.9	35.9	13/11/1970
19701114	318	40	25	22	25	0	25	13.7	25	27.9	25	18.2	25	24.7	68.9	14/11/1970
19701115	319	30.6	25	23.9	25	0	25	14.1	25	23.5	25	11.2	25	25.5	37.8	15/11/1970
19701116	320	33.2	25	17.2	25	0	25	11.8	25	30.8	25	3.6	25	7.1	18.4	16/11/1970
19701117	321	34.8	25	18.6	25	0	25	15	25	30.2	25	6.5	25	11.7	30.3	17/11/1970
19701118	322	36.6	25	22	25	0	25	12.5	25	29.8	25	9.3	25	15.1	35.2	18/11/1970
19701119	323	37.3	25	23.9	25	0	25	11.4	25	29.3	25	8.6	25	13.5	29	19/11/1970
19701120	324	36.7	25	21	25	0.3	25	12.3	25	29.4	25	17	25	27.5	68.4	20/11/1970
19701121	325	36.4	25	25	25	0.3	25	12.4	25	25.7	25	17	25	28	53.7	21/11/1970
19701122	326	36.7	25	25.2	25	0	25	11.2	25	25.5	25	16.4	25	26.6	51.2	22/11/1970
19701123	327	37.1	25	24.6	25	0	25	13.7	25	26.6	25	13.5	25	21.4	43.7	23/11/1970
19701124	328	38.2	25	25.9	25	0	25	10.9	25	27.9	25	17.3	25	25.8	51.8	24/11/1970
19701125	329	38.5	25	26.6	25	0	25	11.4	25	27.2	25	18.5	25	27.2	53.1	25/11/1970
19701126	330	39.4	25	25.7	25	0	25	12.1	25	26.3	25	15.9	25	22.3	48.2	26/11/1970
19701127	331	40.3	25	25.3	25	2.2	25	10.8	25	25.1	25	17.7	25	23.6	54.9	27/11/1970
19701128	332	40.2	25	28.4	25	0	25	13.7	25	21.2	25	5.9	25	7.9	15.3	28/11/1970
19701129	333	40.7	25	25.8	25	0	25	13.1	25	26.5	25	17.1	25	22.3	51.5	29/11/1970
19701130	334	42	25	26.6	25	0	25	11.9	25	28.1	25	12	25	14.6	34.5	30/11/1970
19701201	335	41.6	25	27.9	25	0	25	11.8	25	25.1	25	18.9	25	23.5	50.3	1/12/1970
19701202	336	37.8	25	24.8	25	0	25	12.4	25	28.8	25	20.4	25	31.1	65.2	2/12/1970
19701203	337	38.8	25	26.7	25	0.2	25	12.1	25	28.7	25	16.7	25	24.1	47.7	3/12/1970
19701204	338	40.1	25	25.3	25	0	25	13.7	25	29.2	25	12.8	25	17.3	39.7	4/12/1970
19701205	339	38.3	25	29.6	25	0	25	11.8	25	18.9	25	20.8	25	30.9	50.2	5/12/1970
19701206	340	35.6	25	25.7	25	0	25	7.5	25	13.8	25	19.7	25	33.9	59.7	6/12/1970
19701207	341	33.8	25	23.4	25	8.5	25	7.5	25	15.3	25	24.3	25	46.2	84.5	7/12/1970
19701208	342	37.5	25	24.4	25	0	25	15.1	25	26.7	25	20.4	25	31.6	66.8	8/12/1970
19701209	343	36.5	25	22.4	25	0	25	13.6	25	30.4	25	12.2	25	20	45.1	9/12/1970
19701210	344	36.8	25	20.2	25	0	25									

19701211	345	38.2	25	19.2	25	0	25	12.6	25	30.9	25	5.9	25	8.8	26.5	11/12/1970
19701212	346	40.7	25	24.8	25	0	25	12.9	25	29.3	25	13.2	25	17.2	42.2	12/12/1970
19701213	347	42.2	25	28.8	25	0	25	11.5	25	27.2	25	14.9	25	18	37.6	13/12/1970
19701214	348	44.2	25	25.6	25	0	25	13.5	25	29.8	25	15.6	25	17	47.5	14/12/1970
19701215	349	44.2	25	26	25	0	25	16.4	25	31.4	25	5.5	25	6	16.4	15/12/1970
19701216	350	42.4	25	29.9	25	0	25	13.2	25	30.2	25	6.6	25	7.9	15.6	16/12/1970
19701217	351	40.7	25	24.2	25	0	25	13.7	25	28.2	25	16.5	25	21.5	54.7	17/12/1970
19701218	352	40	25	26.3	25	0	25	12.5	25	25	25	24.6	25	33.3	71.9	18/12/1970
19701219	353	40.1	25	26.8	25	0.2	25	10.9	25	26.9	25	18.2	25	24.5	51.7	19/12/1970
19701220	354	38.4	25	24.7	25	0	25	10.3	25	27.1	25	20.7	25	30.6	66.5	20/12/1970
19701221	355	38.3	25	26.9	25	0	25	10.8	25	25.6	25	20.7	25	30.7	58.4	21/12/1970
19701222	356	37.9	25	25.3	25	7.9	25	8.2	25	21.5	25	24.5	25	37.2	76	22/12/1970
19701223	357	29.8	25	21.8	25	3.9	25	6.5	25	14.2	25	21.7	25	51.7	83.1	23/12/1970
19701224	358	36.6	25	21.3	25	0.9	25	12.1	25	20.4	25	16.1	25	26.2	63.6	24/12/1970
19701225	359	38.9	25	23.5	25	0.3	25	11.4	25	27.1	25	18.1	25	26	62.5	25/12/1970
19701226	360	40.1	25	25.8	25	0	25	13	25	28.7	25	21	25	28.3	63.2	26/12/1970
19701227	361	40.3	25	27.5	25	0	25	12.6	25	28.5	25	20.5	25	27.3	55.8	27/12/1970
19701228	362	40	25	28.1	25	0	25	12	25	28	25	21.9	25	29.7	57.6	28/12/1970
19701229	363	39.7	25	26.4	25	0.1	25	12.7	25	25.5	25	21.5	25	29.6	62.5	29/12/1970
19701230	364	36.2	25	23.2	25	0	25	15.8	25	29.1	25	5	25	8.3	17.6	30/12/1970
19701231	365	36.1	25	21	25	0	25	14.3	25	31.7	25	4.5	25	7.5	18.1	31/12/1970
19710101	1	38.1	25	21.6	25	0	25	13.9	25	31.8	25	4.2	25	6.3	16.3	1/01/1971
19710102	2	40.5	25	20.4	25	0	25	13.5	25	32	25	3.9	25	5.1	16.3	2/01/1971
19710103	3	42.7	25	20.8	25	0	25	14.7	25	31.7	25	4.5	25	5.3	18.3	3/01/1971
19710104	4	42.8	25	25.1	25	0	25	14.3	25	27.7	25	22.5	25	26.3	70.6	4/01/1971
19710105	5	43.7	25	26.6	25	0	25	15.8	25	29.9	25	14.2	25	15.8	40.8	5/01/1971
19710106	6	41.9	25	25.9	25	0	25	16	25	31.7	25	5.6	25	6.9	16.8	6/01/1971
19710107	7	42.8	25	25.9	25	0	25	14.5	25	31.2	25	6.8	25	8	20.4	7/01/1971
19710108	8	38.8	25	28.5	25	3.3	25	11.5	25	22.3	25	25.8	25	37.3	66.3	8/01/1971
19710109	9	39.6	25	24	25	0.1	25	12.1	25	28	25	21.9	25	30.3	73.4	9/01/1971
19710110	10	41.1	25	27.7	25	0	25	12.4	25	27.3	25	22.4	25	28.6	60.3	10/01/1971
19710111	11	43.3	25	26.5	25	0	25	14.4	25	27.2	25	13	25	14.8	37.6	11/01/1971
19710112	12	43	25	28.7	25	0.3	25	12.8	25	28.6	25	22.1	25	25.6	56.1	12/01/1971
19710113	13	42.1	25	29.5	25	0	25	13.5	25	28.3	25	20.6	25	25	50	13/01/1971
19710114	14	42.8	25	28.3	25	0	25	12.3	25	25.6	25	21.9	25	25.6	56.9	14/01/1971
19710115	15	42.8	25	28.6	25	1.6	25	14	25	26.5	25	25.8	25	30.2	65.9	15/01/1971
19710116	16	40.5	25	24	25	0	25	12.9	25	27.9	25	23.3	25	30.8	78.1	16/01/1971
19710117	17	39.9	25	24.6	25	11.9	25	12.6	25	28.3	25	21.6	25	29.4	69.9	17/01/1971
19710118	18	39.1	25	25.6	25	0	25	13.4	25	28.2	25	23.3	25	33.1	71	18/01/1971
19710119	19	38.5	25	22.7	25	0	25	13.2	25	31.1	25	7.1	25	10.4	25.7	19/01/1971
19710120	20	38.8	25	24.4	25	0	25	14.7	25	30.5	25	5.1	25	7.4	16.7	20/01/1971
19710121	21	40	25	24.7	25	0	25	13.3	25	30.8	25	4.4	25	6	14.1	21/01/1971
19710122	22	40.9	25	24.6	25	0	25	13.5	25	30.5	25	8.8	25	11.4	28.5	22/01/1971
19710123	23	38	25	23.7	25	0	25	11.6	25	26.3	25	22	25	33.2	75.1	23/01/1971
19710124	24	36.4	25	24.1	25	0.1	25	11.6	25	26.6	25	26.4	25	43.5	88	24/01/1971
19710125	25	39.7	25	23.7	25	0	25	12.6	25	24.8	25	26.3	25	36.2	89.8	25/01/1971
19710126	26	37.4	25	23.4	25	3.1	25	10.3	25	26.8	25	22	25	34.3	76.5	26/01/1971
19710127	27	39	25	24.3	25	0.2	25	12.5	25	27.1	25	22.8	25	32.6	75.1	27/01/1971
19710128	28	39.7	25	27	25	0.6	25	12.6	25	25.2	25	21.3	25	29.3	59.8	28/01/1971
19710129	29	40.2	25	26.9	25	0	25	13.6	25	23.9	25	21.3	25	28.6	60.1	29/01/1971
19710130	30	38.7	25	27.6	25	0	25	13	25	19.8	25	16.9	25	24.6	45.8	30/01/1971
19710131	31	38.1	25	26.1	25	0	25	12.2	25	20.7	25	20.1	25	30.2	59.5	31/01/1971
19710201	32	36.4	25	23.8	25	0	25	10	25	18.9	25	13.5	25	22.2	45.8	1/02/1971
19710202	33	38.4	25	24.9	25	0	25	9.2	25	17.3	25	25.1	25	37.1	79.7	2/02/1971
19710203	34	37.3	25	27.4	25	0	25	8.5	25	18.3	25	24.6	25	38.6	67.4	3/02/1971
19710204	35	38.1	25	28.1	25	0	25	8.4	25	25	25	23.9	25	35.9	62.9	4/02/1971
19710205	36	33.6	25	23.8	25	34.5	25	8.6	25	16.2	25	28	25	53.8	95	5/02/1971
19710206	37	37.2	25	23.9	25	11.7	25	9.7	25	19.9	25	29.3	25	46.2	98.8	6/02/1971
19710207	38	34.2	25	21.1	25	15.6	25	9.4	25	20.7	25	26	25	48.3	100	7/02/1971
19710208	39	38.2	25	25.2	25	0.7	25	11.2	25	25.2	25	28.8	25	43	89.9	8/02/1971
19710209	40	35.7	25	22.7	25	5	25	11.3	25	21.4	25	26.1	25	44.7	94.6	9/02/1971
19710210	41	35.7	25	22.1	25	13.6	25	11.5	25	21.4	25	12.2	25	20.9	45.9	10/02/1971
19710211	42	36.7	25	25	25	0	25	10.7	25	24.5	25	9	25	14.6	28.4	11/02/1971
19710212	43	37.1	25	24.1	25	0	25	11.2	25	26.1	25	7.5	25	11.9	25	12/02/1971
19710213	44	38	25	25.4	25	0	25	10.4	25	19.7	25	7.5	25	11.3	23.1	13/02/1971
19710214	45	38.8	25	27.1	25	0	25	11	25	24.1	25	23	25	33.2	64.1	14/02/1971
19710215	46	39.8	25	26.6	25	0	25	11.3	25	25.2	25	22.1	25	30.3	63.5	15/02/1971
19710216	47	37.8	25	27.8	25	0	25	11.2	25	24	25	22.1	25	33.7	59.2	16/02/1971
19710217	48	37.4	25	26.6	25	0	25	11.5	25	21.5	25	22.1	25	34.5	63.5	17/02/1971
19710218	49	37.4	25	24.8	25	0	25	10.9	25	26.4	25	25.2	25	39.3	80.5	18/02/1971
19710219	50	36.3	25	25.1	25	0	25	9.7	25	20.7	25	23.8	25	39.4	74.7	19/02/1971
19710220	51	36.8	25	25.3	25	0	25	9.6	25	22.9	25	18.9	25	30.4	58.6	20/02/1971
19710221	52	37.8	25	24.9	25	0	25	8	25	22.8	25	23.4	25	35.7	74.3	21/02/1971
19710222	53	34.9	25	25.5	25	0.9	25	9	25	12	25	25.3	25	45.2	77.5	22/02/1971
19710223	54	37.4	25	26.4	25	0.1	25	8.8	25	23.8	25	21.3	25	33.2	61.9	23/02/1971
19710224	55	38.6	25	26.2	25	0	25	9.3	25	24.2	25	22	25	32.1	64.7	24/02/1971
19710225	56	36.9	25	26.1	25	0.2	25	9.1	25	14.9	25	24.7	25	39.6	73.1	25/02/1971
19710226	57	34.5	25	23.9	25	0.6	25	4.4	25	16.9	25	24.5	25	44.8	82.6	26/02/1971
19710227	58	35.8	25	24.3	25	0	25	8	25	22.3	25	20.4	25	34.7	67.2	27/02/1971
19710228	59	36.2	25	24.3	25	0	25	10	25	23.6	25	24	25	40	79	28/02/1971
19710301	60	35.5	25	25.4	25	0	25	9.5	25	18.3	25	23.5	25	40.7	72.5	1/03/1971
19710302	61	26.2	25	24.2	25	0	25	2.4	25	6.1	25	26	25	76.5	86.1	2/03/1971
19710303	62	24.1	25	20.7	25	93.4	25	5.4	25	5.9	25					

19710304	63	24.3	25	19.6	25	43.1	25	7.2	25	5.9	25	23.3	25	76.7	100	4/03/1971
19710305	64	26.5	25	20.7	25	83.9	25	5.4	25	10.4	25	27.4	25	79.2	100	5/03/1971
19710306	65	28.8	25	20.6	25	1.2	25	5.3	25	17.5	25	23	25	58.1	94.8	6/03/1971
19710307	66	31.2	25	21.6	25	0	25	8.5	25	22.3	25	23.8	25	52.4	92.3	7/03/1971
19710308	67	31.9	25	23.5	25	0	25	6.7	25	13.7	25	27.1	25	57.3	93.6	8/03/1971
19710309	68	33.3	25	24.8	25	0	25	8.3	25	17.3	25	26.7	25	52.2	85.3	9/03/1971
19710310	69	33.2	25	23.5	25	0	25	3.9	25	19.4	25	27.9	25	54.8	96.4	10/03/1971
19710311	70	31	25	22.9	25	10.1	25	6.2	25	17.3	25	26	25	57.9	93.1	11/03/1971
19710312	71	32	25	24.1	25	0	25	9.8	25	15.6	25	21.1	25	44.4	70.3	12/03/1971
19710313	72	32.3	25	23	25	0	25	8.1	25	23.8	25	18.9	25	39.1	67.3	13/03/1971
19710314	73	32.8	25	23.2	25	0	25	8.7	25	24.8	25	19.1	25	38.4	67.2	14/03/1971
19710315	74	32.5	25	22.4	25	0	25	9.5	25	25.6	25	18.9	25	38.6	69.8	15/03/1971
19710316	75	33.1	25	21.9	25	0	25	10	25	25.6	25	15.1	25	29.8	57.5	16/03/1971
19710317	76	32.8	25	23.2	25	2.1	25	5.1	25	13.6	25	27.3	25	54.9	96	17/03/1971
19710318	77	32.7	25	24.1	25	8.6	25	5.9	25	13.6	25	28.1	25	56.8	93.6	18/03/1971
19710319	78	33.8	25	24.2	25	3.9	25	5.6	25	20.2	25	27.9	25	53	92.4	19/03/1971
19710320	79	32.6	25	21.2	25	0.4	25	6.8	25	23.9	25	17.5	25	35.6	69.5	20/03/1971
19710321	80	32.9	25	23.2	25	0	25	7.6	25	22.9	25	18.4	25	36.8	64.7	21/03/1971
19710322	81	32.5	25	22.7	25	0	25	6.9	25	24.9	25	18	25	36.8	65.3	22/03/1971
19710323	82	33.2	25	22.8	25	0	25	6.7	25	24.9	25	19.2	25	37.7	69.2	23/03/1971
19710324	83	33.8	25	22.2	25	0	25	7.7	25	24.7	25	17.2	25	32.7	64.3	24/03/1971
19710325	84	33.9	25	23.9	25	0	25	7.7	25	21.2	25	18.4	25	34.8	62.1	25/03/1971
19710326	85	33.8	25	23	25	0	25	5.6	25	22.5	25	21	25	39.9	74.8	26/03/1971
19710327	86	32.9	25	21.6	25	0	25	6.7	25	23.7	25	19.7	25	39.4	76.4	27/03/1971
19710328	87	31.9	25	22.9	25	0.6	25	4.9	25	16.9	25	20.4	25	43.1	73.1	28/03/1971
19710329	88	28.4	25	21.1	25	7.7	25	5.1	25	13	25	19.1	25	49.4	76.4	29/03/1971
19710330	89	23.1	25	20.7	25	1.3	25	1.6	25	6.7	25	23.2	25	82.1	95.1	30/03/1971
19710331	90	23.9	25	20.3	25	56.8	25	4.9	25	6.7	25	21.9	25	73.9	92	31/03/1971
19710401	91	23.4	25	19.1	25	42.1	25	6.4	25	5.3	25	18.3	25	63.6	82.8	1/04/1971
19710402	92	28.5	25	18.9	25	8.2	25	5.6	25	16.7	25	19.2	25	49.3	88	2/04/1971
19710403	93	29.6	25	20.2	25	0	25	7.5	25	22.7	25	19.3	25	46.5	81.6	3/04/1971
19710404	94	29.5	25	19.6	25	0	25	7.5	25	23.3	25	17.9	25	43.4	78.5	4/04/1971
19710405	95	29.2	25	19.1	25	0	25	6.8	25	22.3	25	16.1	25	39.7	72.9	5/04/1971
19710406	96	29.7	25	19.2	25	0	25	7.5	25	23	25	14.8	25	35.5	66.6	6/04/1971
19710407	97	30.1	25	19.3	25	0	25	7.3	25	23.3	25	14	25	32.8	62.6	7/04/1971
19710408	98	30.2	25	18.4	25	0	25	7.7	25	19.8	25	15.1	25	35.2	71.4	8/04/1971
19710409	99	29.7	25	17.8	25	0	25	7.7	25	22.2	25	13.2	25	31.7	64.8	9/04/1971
19710410	100	29.9	25	20.4	25	0	25	7.2	25	21.5	25	15	25	35.6	62.6	10/04/1971
19710411	101	24	25	20.4	25	3.1	25	2.9	25	7.4	25	21.8	25	73.1	91	11/04/1971
19710412	102	22.1	25	18.8	25	28.7	25	2.5	25	5.1	25	21.8	25	82	100	12/04/1971
19710413	103	22	25	17.5	25	24.3	25	2.1	25	5.1	25	20.5	25	77.6	100	13/04/1971
19710414	104	22.8	25	18.9	25	9.3	25	2.2	25	5.1	25	22	25	79.3	100	14/04/1971
19710415	105	27.7	25	19.8	25	37.7	25	2	25	10.2	25	24.4	25	65.7	100	15/04/1971
19710416	106	29	25	21.3	25	26.2	25	3.3	25	15.4	25	25.9	25	64.7	100	16/04/1971
19710417	107	28.2	25	20.2	25	18.3	25	4.8	25	16.5	25	22.4	25	58.6	94.7	17/04/1971
19710418	108	26.5	25	17.8	25	0	25	5.4	25	19.8	25	18.1	25	52.3	88.9	18/04/1971
19710419	109	25	25	14.1	25	0	25	6.5	25	22.6	25	10.8	25	34.1	67.2	19/04/1971
19710420	110	26.3	25	13	25	0	25	6.6	25	22.3	25	10.8	25	31.6	72.2	20/04/1971
19710421	111	27.9	25	16.2	25	0	25	6	25	20.8	25	11.6	25	30.9	63	21/04/1971
19710422	112	28.2	25	17.4	25	0	25	5.9	25	17	25	10.3	25	26.9	51.9	22/04/1971
19710423	113	28.3	25	17.2	25	0	25	5.9	25	20.7	25	16.6	25	43.2	84.6	23/04/1971
19710424	114	28	25	15.3	25	0	25	5	25	20.1	25	17.5	25	46.3	100	24/04/1971
19710425	115	30.4	25	16.8	25	0	25	5.9	25	19.3	25	20.3	25	46.8	100	25/04/1971
19710426	116	27.5	25	17.1	25	0	25	6.6	25	21	25	12.5	25	34.1	64.1	26/04/1971
19710427	117	25.8	25	15.4	25	0	25	8.5	25	21.6	25	8.2	25	24.7	46.9	27/04/1971
19710428	118	24.6	25	14.1	25	0	25	7.9	25	21.7	25	7.8	25	25.2	48.5	28/04/1971
19710429	119	24	25	11.9	25	0	25	6.3	25	21.8	25	6.3	25	21.1	45.2	29/04/1971
19710430	120	24.7	25	11.9	25	0	25	6	25	21.4	25	9.5	25	30.5	68.2	30/04/1971
19710501	121	25.8	25	9.5	25	0	25	4.9	25	21.5	25	9.4	25	28.3	79.2	1/05/1971
19710502	122	27.4	25	11.3	25	0	25	6.1	25	21.3	25	9.9	25	27.1	74	2/05/1971
19710503	123	28.7	25	11.4	25	0	25	5.5	25	21.1	25	8.6	25	21.8	63.8	3/05/1971
19710504	124	30.1	25	13.8	25	0	25	5.6	25	20.6	25	13	25	30.5	82.4	4/05/1971
19710505	125	27.6	25	12.7	25	0	25	5.8	25	20.8	25	9.5	25	25.7	64.7	5/05/1971
19710506	126	26.9	25	12.2	25	0	25	4.7	25	15.7	25	12.5	25	35.3	88	6/05/1971
19710507	127	28.4	25	13.8	25	0	25	6.1	25	18.3	25	11.7	25	30.2	74.2	7/05/1971
19710508	128	27.8	25	16.5	25	0	25	6.1	25	19.9	25	13.1	25	35.1	69.8	8/05/1971
19710509	129	26.1	25	13.6	25	0	25	5.3	25	20.2	25	11.4	25	33.7	73.2	9/05/1971
19710510	130	27	25	12.5	25	0	25	6.1	25	20.2	25	10.3	25	28.9	71.1	10/05/1971
19710511	131	26.2	25	12.6	25	0	25	6.3	25	20.2	25	9.7	25	28.5	66.5	11/05/1971
19710512	132	25.9	25	11.7	25	0	25	6.1	25	19.7	25	9.3	25	27.8	67.7	12/05/1971
19710513	133	26.6	25	12.1	25	0	25	5.1	25	17.7	25	8.8	25	25.3	62.4	13/05/1971
19710514	134	26.4	25	13.3	25	0	25	5.6	25	18.4	25	11.1	25	32.3	72.7	14/05/1971
19710515	135	26.5	25	11	25	0	25	4.7	25	19.8	25	10.6	25	30.6	80.8	15/05/1971
19710516	136	28	25	10.4	25	0	25	4.5	25	19	25	10.2	25	27	80.9	16/05/1971
19710517	137	28.5	25	13.2	25	0	25	4.3	25	18.5	25	11.6	25	29.8	76.5	17/05/1971
19710518	138	28.7	25	15.4	25	0	25	3.8	25	18.4	25	18.1	25	46	100	18/05/1971
19710519	139	28.1	25	15.7	25	0	25	4.1	25	16.7	25	17.3	25	45.5	97.1	19/05/1971
19710520	140	26.6	25	14.7	25	0	25	5	25	18.8	25	15.8	25	45.4	94.5	20/05/1971
19710521	141	26	25	9.7	25	0	25	5.2	25	19.3	25	11.5	25	34.2	95.6	21/05/1971
19710522	142	26.5	25	10.2	25	0	25	4.1	25	19.3	25	9.5	25	27.4	76.4	22/05/1971
19710523	143	26.7	25	8.3	25	0	25	4.6	25	18.9	25	10	25	28.6	91.4	23/05/1971
19710524	144	27.1	25	8.5	25	0	25	4	25	18.4	25	9.5	25	26.5	85.7	24/05/1971
19710525	145	26.9	25	10.1	25	0	25	4.8	25	15.9	25	8.8	25			

19710526	146	26.8	25	11.6	25	0	25	3.4	25	14.4	25	12.3	25	34.9	90.1	26/05/1971
19710527	147	28.2	25	12.8	25	0	25	4.5	25	17	25	13.2	25	34.5	89.4	27/05/1971
19710528	148	29.2	25	8.6	25	0	25	3.3	25	18.3	25	13.4	25	33.1	100	28/05/1971
19710529	149	21.6	25	13.7	25	0.1	25	3.8	25	11.6	25	8.6	25	33.3	54.9	29/05/1971
19710530	150	23.9	25	10.2	25	2	25	4.2	25	17	25	9.9	25	33.4	79.6	30/05/1971
19710531	151	21.7	25	9.8	25	0	25	4.7	25	16.4	25	8.5	25	32.8	70.2	31/05/1971
19710601	152	23.6	25	6.2	25	0	25	3.8	25	18.1	25	7.9	25	27.1	83.4	1/06/1971
19710602	153	27.6	25	10.3	25	0	25	4.5	25	17.5	25	10.1	25	27.4	80.7	2/06/1971
19710603	154	24.7	25	13.6	25	0	25	6.1	25	18	25	12.9	25	41.5	82.9	3/06/1971
19710604	155	23.5	25	10.6	25	0	25	5.2	25	17.2	25	7.8	25	26.9	61.1	4/06/1971
19710605	156	24	25	11.3	25	0	25	3.9	25	15.4	25	8.1	25	27.2	60.5	5/06/1971
19710606	157	26.4	25	9.6	25	0	25	4.1	25	18.5	25	7.9	25	23	66.1	6/06/1971
19710607	158	28	25	8.9	25	0	25	4	25	18.1	25	11	25	29.1	96.5	7/06/1971
19710608	159	25.6	25	11.7	25	0	25	3.7	25	9.4	25	13.4	25	40.8	97.5	8/06/1971
19710609	160	21	25	13.4	25	14.1	25	2.6	25	14	25	15.6	25	62.8	100	9/06/1971
19710610	161	21.3	25	12	25	0	25	3.3	25	13.8	25	13.8	25	54.5	98.5	10/06/1971
19710611	162	23.5	25	11.5	25	0	25	3.4	25	16.6	25	13	25	44.9	95.9	11/06/1971
19710612	163	25.2	25	12.6	25	0	25	4	25	17.3	25	13.6	25	42.4	93.3	12/06/1971
19710613	164	22.8	25	12	25	0	25	6.4	25	17.5	25	12.2	25	44	87	13/06/1971
19710614	165	20.8	25	9.4	25	0	25	5.2	25	18.3	25	6.8	25	27.7	57.7	14/06/1971
19710615	166	19.5	25	7.8	25	0	25	4.6	25	18.4	25	7.7	25	34	72.8	15/06/1971
19710616	167	19.8	25	7.6	25	0	25	4.3	25	18.5	25	6.3	25	27.3	60.4	16/06/1971
19710617	168	22.1	25	7.8	25	0	25	4.6	25	18.4	25	8	25	30.1	75.6	17/06/1971
19710618	169	23.1	25	8.2	25	0	25	4.5	25	18.2	25	8.5	25	30.1	78.2	18/06/1971
19710619	170	23.7	25	7.5	25	0	25	4.3	25	18.1	25	9.6	25	32.8	92.7	19/06/1971
19710620	171	23.8	25	9.2	25	0	25	4.8	25	16.3	25	9	25	30.5	77.4	20/06/1971
19710621	172	25	25	8.7	25	0	25	4	25	18	25	9.7	25	30.6	86.3	21/06/1971
19710622	173	25.7	25	11.4	25	0	25	4.9	25	18.1	25	9.5	25	28.8	70.5	22/06/1971
19710623	174	26.2	25	12.5	25	0	25	5.2	25	17	25	8.5	25	25	58.7	23/06/1971
19710624	175	20.8	25	12.7	25	0	25	5.9	25	17.3	25	6.7	25	27.3	45.7	24/06/1971
19710625	176	18.8	25	8.1	25	0	25	6.3	25	17.5	25	7	25	32.3	64.9	25/06/1971
19710626	177	19.1	25	5.3	25	0	25	4.7	25	18.8	25	4.6	25	20.8	51.7	26/06/1971
19710627	178	21.3	25	6.4	25	0	25	4.8	25	18.8	25	3.7	25	14.6	38.5	27/06/1971
19710628	179	23.9	25	6.6	25	0	25	4.3	25	18.6	25	5	25	16.9	51.3	28/06/1971
19710629	180	24.1	25	8.3	25	0	25	5.4	25	18.6	25	5.4	25	18	49.4	29/06/1971
19710630	181	24.2	25	7.5	25	0	25	5.9	25	18.4	25	6.3	25	20.9	60.8	30/06/1971
19710701	182	23.1	25	8.7	25	0	25	5.8	25	18.6	25	5.1	25	18.1	45.4	1/07/1971
19710702	183	23.4	25	7	25	0	25	4.5	25	18.4	25	5.3	25	18.4	52.9	2/07/1971
19710703	184	25.2	25	6.3	25	0	25	3.6	25	18.6	25	6	25	18.7	62.9	3/07/1971
19710704	185	26.3	25	8.5	25	0	25	4.2	25	18.2	25	10.6	25	31	95.6	4/07/1971
19710705	186	26.5	25	8.5	25	0	25	4.7	25	18.3	25	10.2	25	29.5	92	5/07/1971
19710706	187	26.8	25	11.9	25	0	25	6.3	25	18.2	25	10.2	25	29	73.3	6/07/1971
19710707	188	25.9	25	9	25	0	25	6.3	25	18.4	25	9.4	25	28.1	81.9	7/07/1971
19710708	189	24.2	25	13.1	25	0	25	6	25	18.9	25	6	25	19.9	39.8	8/07/1971
19710709	190	23.2	25	11.4	25	0	25	6.4	25	18.7	25	6.4	25	22.5	47.5	9/07/1971
19710710	191	23.7	25	11.9	25	0	25	5.3	25	18.9	25	7	25	23.9	50.3	10/07/1971
19710711	192	24.4	25	11.2	25	0	25	4.3	25	18.6	25	7.7	25	25.2	57.9	11/07/1971
19710712	193	24.9	25	13	25	0	25	3.5	25	9.7	25	11	25	34.9	73.5	12/07/1971
19710713	194	21.7	25	14.9	25	0.3	25	3.1	25	6.4	25	14.8	25	57	87.4	13/07/1971
19710714	195	26.1	25	11	25	2.9	25	3.2	25	18.2	25	14.5	25	42.9	100	14/07/1971
19710715	196	29.1	25	12.4	25	0	25	3.7	25	17.7	25	16.1	25	40	100	15/07/1971
19710716	197	20	25	16.5	25	0	25	5.1	25	12.7	25	10.8	25	46.2	57.6	16/07/1971
19710717	198	21.3	25	6.8	25	0	25	5.2	25	19.1	25	7.8	25	30.8	79	17/07/1971
19710718	199	21.8	25	5.7	25	0	25	5.4	25	18.2	25	8.1	25	31	88.5	18/07/1971
19710719	200	21.4	25	11.2	25	0	25	5.1	25	14.7	25	6.7	25	26.3	50.4	19/07/1971
19710720	201	23.2	25	9.7	25	0	25	4.6	25	18.6	25	5.5	25	19.3	45.7	20/07/1971
19710721	202	24	25	10.7	25	0	25	4.2	25	14.2	25	5.7	25	19.1	44.3	21/07/1971
19710722	203	24.5	25	12.1	25	0	25	7	25	15.9	25	8	25	26	56.7	22/07/1971
19710723	204	18.5	25	4.7	25	0	25	5.9	25	20	25	5.5	25	25.8	64.4	23/07/1971
19710724	205	20	25	3.8	25	0	25	4.3	25	19.9	25	6.6	25	28.2	82.3	24/07/1971
19710725	206	21.7	25	6.4	25	0	25	4.8	25	19.9	25	7	25	27	72.9	25/07/1971
19710726	207	23	25	5.8	25	0	25	4.7	25	20.1	25	6.2	25	22.1	67.3	26/07/1971
19710727	208	25	25	4.7	25	0	25	5.5	25	20.2	25	6.2	25	19.6	72.6	27/07/1971
19710728	209	20.5	25	8.8	25	0	25	6.3	25	20.5	25	4.9	25	20.3	43.3	28/07/1971
19710729	210	22.1	25	5.1	25	0	25	3.8	25	20.3	25	6.9	25	26	78.6	29/07/1971
19710730	211	25.6	25	5.1	25	0	25	5	25	20.5	25	7.2	25	21.9	82	30/07/1971
19710731	212	30.4	25	7.2	25	0	25	4.9	25	20.5	25	7.5	25	17.3	73.9	31/07/1971
19710801	213	31.7	25	7.6	25	0	25	6	25	20.3	25	10.5	25	22.5	100	1/08/1971
19710802	214	30.3	25	9.4	25	0	25	6.2	25	20.3	25	10.7	25	24.8	90.8	2/08/1971
19710803	215	29	25	13.1	25	0	25	6.1	25	20.6	25	10	25	25	66.4	3/08/1971
19710804	216	29	25	9.9	25	0	25	5.7	25	20.7	25	10.4	25	26	85.3	4/08/1971
19710805	217	30.6	25	12	25	0	25	5.7	25	20.7	25	8.3	25	18.9	59.2	5/08/1971
19710806	218	30.7	25	11.1	25	0	25	6.1	25	20.8	25	9.7	25	22	73.5	6/08/1971
19710807	219	27.8	25	14.2	25	0	25	4.4	25	19.2	25	11.9	25	31.9	73.5	7/08/1971
19710808	220	24.7	25	11.3	25	0	25	4.9	25	20.5	25	10.1	25	32.5	75.5	8/08/1971
19710809	221	28.9	25	12	25	0	25	5	25	20.3	25	11.8	25	29.6	84.2	9/08/1971
19710810	222	30.6	25	12.4	25	0	25	6	25	21	25	9.3	25	21.2	64.6	10/08/1971
19710811	223	27.1	25	13.1	25	0	25	5.6	25	20.9	25	11.5	25	32.1	76.3	11/08/1971
19710812	224	30.1	25	12.1	25	0	25	5.8	25	21.2	25	8.8	25	20.6	62.4	12/08/1971
19710813	225	33.2	25	15.1	25	0	25	5.5	25	20.4	25	12.5	25	24.6	72.9	13/08/1971
19710814	226	33.7	25	17.9	25	0	25	8.6	25	20.8	25	16	25	30.6	78.1	14/08/1971
19710815	227	24.9	25	9.5	25	0	25	7	25	22.5	25	4.7	25	14.9	39.6	15/08/1971
19710816	228	25.9	25	9.3	25	0	25	6.1	25	22.4	25	5.8	25	17.4	49.5	16/08/1971

19710817	229	29.4	25	10.5	25	0	25	5.9	25	22.6	25	6.4	25	15.6	50.4	17/08/1971
19710818	230	30.6	25	10.8	25	0	25	5.9	25	22.2	25	7.6	25	17.3	58.7	18/08/1971
19710819	231	31.4	25	12.4	25	0	25	6.4	25	21.7	25	8.4	25	18.3	58.4	19/08/1971
19710820	232	30.8	25	17.2	25	0	25	4.4	25	17.8	25	14	25	31.5	71.4	20/08/1971
19710821	233	27.7	25	15.4	25	0	25	3.9	25	16.5	25	15.2	25	40.9	86.9	21/08/1971
19710822	234	29	25	17.6	25	0	25	4.1	25	14.9	25	18.1	25	45.2	90	22/08/1971
19710823	235	30.3	25	19	25	0	25	5.9	25	17.7	25	17	25	39.4	77.4	23/08/1971
19710824	236	26.2	25	17.6	25	0.3	25	3.4	25	16.4	25	11	25	32.3	54.7	24/08/1971
19710825	237	23.7	25	15.1	25	0	25	6.2	25	13.2	25	15.1	25	51.5	88	25/08/1971
19710826	238	25.5	25	14.7	25	0	25	5.7	25	21.8	25	7.7	25	23.6	46.1	26/08/1971
19710827	239	28.5	25	9.7	25	0	25	5.7	25	23.5	25	6.6	25	17	54.9	27/08/1971
19710828	240	32.8	25	10.6	25	0	25	5.8	25	22.1	25	7.9	25	15.9	61.8	28/08/1971
19710829	241	30.1	25	15.1	25	0	25	7.1	25	21.5	25	9.5	25	22.3	55.4	29/08/1971
19710830	242	27.8	25	14.8	25	0	25	7.8	25	23.9	25	5.8	25	15.5	34.5	30/08/1971
19710831	243	27.6	25	12.5	25	0	25	7.2	25	24.2	25	5.9	25	16	40.7	31/08/1971
19710901	244	28.9	25	10.3	25	0	25	8.9	25	24.5	25	4.7	25	11.8	37.5	1/09/1971
19710902	245	29.9	25	13.5	25	0	25	7.4	25	24.4	25	5	25	11.9	32.3	2/09/1971
19710903	246	32.8	25	16	25	0	25	6.8	25	21.9	25	8.2	25	16.5	45.1	3/09/1971
19710904	247	28	25	17.5	25	0	25	8.5	25	24.2	25	6.7	25	17.7	33.5	4/09/1971
19710905	248	25.8	25	10.1	25	0	25	8.7	25	24.8	25	6.5	25	19.6	52.6	5/09/1971
19710906	249	29.4	25	9.9	25	0	25	6.9	25	24.8	25	5.7	25	13.9	46.8	6/09/1971
19710907	250	31.2	25	12.9	25	0	25	7.5	25	24.6	25	7.9	25	17.4	53.1	7/09/1971
19710908	251	31.2	25	14.4	25	0	25	6.8	25	24.5	25	9.9	25	21.8	60.4	8/09/1971
19710909	252	32.2	25	12.2	25	0	25	7.1	25	24.4	25	10.7	25	22.3	75.3	9/09/1971
19710910	253	32.7	25	13.2	25	0	25	10.1	25	24.5	25	12.5	25	25.3	82.4	10/09/1971
19710911	254	30.5	25	14.7	25	0	25	8.1	25	24.9	25	7.9	25	18.1	47.3	11/09/1971
19710912	255	30.4	25	14.3	25	0	25	8.1	25	23.7	25	6.4	25	14.7	39.3	12/09/1971
19710913	256	33.4	25	16.1	25	0	25	7	25	23.8	25	12.7	25	24.7	69.4	13/09/1971
19710914	257	35	25	18	25	0	25	7.4	25	24	25	14.8	25	26.3	71.7	14/09/1971
19710915	258	33.7	25	20.7	25	0	25	7.2	25	23.3	25	15.9	25	30.4	65.2	15/09/1971
19710916	259	34.6	25	19.2	25	0	25	7.9	25	24.4	25	12.1	25	22	54.4	16/09/1971
19710917	260	32.4	25	15.5	25	0	25	8.6	25	25.7	25	7.8	25	16	44.3	17/09/1971
19710918	261	35	25	14.2	25	0	25	8.4	25	25.9	25	7.2	25	12.8	44.5	18/09/1971
19710919	262	37.3	25	14.1	25	0	25	9.5	25	26	25	7.6	25	11.9	47.3	19/09/1971
19710920	263	38.1	25	18.1	25	0	25	10.2	25	24.9	25	10.8	25	16.2	52	20/09/1971
19710921	264	33.7	25	20.7	25	0	25	10.3	25	25.5	25	7	25	13.4	28.7	21/09/1971
19710922	265	33.2	25	16.1	25	0	25	9.4	25	26.9	25	2.5	25	4.9	13.7	22/09/1971
19710923	266	34.9	25	18.3	25	0	25	9.8	25	26.7	25	2.9	25	5.2	13.8	23/09/1971
19710924	267	38.3	25	17.3	25	0	25	11.9	25	25.9	25	9.6	25	14.3	48.6	24/09/1971
19710925	268	37.1	25	21.2	25	0	25	10.3	25	24.3	25	14.5	25	23	57.6	25/09/1971
19710926	269	28.1	25	21.9	25	0.1	25	7.6	25	6.2	25	18.1	25	47.6	68.9	26/09/1971
19710927	270	27.7	25	18.5	25	0	25	9.4	25	12	25	4.9	25	13.2	23	27/09/1971
19710928	271	30.7	25	11.1	25	0	25	8.3	25	27	25	6.6	25	14.9	50	28/09/1971
19710929	272	33.3	25	13.6	25	0	25	7.2	25	26.5	25	7.5	25	14.7	48.2	29/09/1971
19710930	273	36.1	25	13.6	25	0	25	8.5	25	26.8	25	6	25	10	38.5	30/09/1971
19711001	274	38.4	25	15	25	0	25	9.2	25	26.7	25	13.9	25	20.5	81.6	1/10/1971
19711002	275	40.2	25	18.4	25	0	25	10.2	25	26	25	18.1	25	24.3	85.6	2/10/1971
19711003	276	39.6	25	20.3	25	0	25	11.7	25	26.6	25	10.7	25	14.8	44.9	3/10/1971
19711004	277	34	25	22.2	25	0	25	11.5	25	27.1	25	9	25	16.9	33.6	4/10/1971
19711005	278	32.9	25	15.5	25	0	25	10.5	25	27.5	25	9	25	18	51.1	5/10/1971
19711006	279	36.2	25	12.4	25	0	25	9	25	27.4	25	9.6	25	16	66.7	6/10/1971
19711007	280	37.7	25	14.8	25	0	25	11.4	25	27.4	25	8.2	25	12.6	48.7	7/10/1971
19711008	281	39.4	25	20.8	25	0	25	11.3	25	26.1	25	14.4	25	20.2	58.6	8/10/1971
19711009	282	38.9	25	22.3	25	0	25	12.9	25	26.1	25	17.4	25	25	64.6	9/10/1971
19711010	283	36.3	25	22.4	25	0	25	12.1	25	27	25	7.3	25	12.1	27	10/10/1971
19711011	284	34.2	25	19.5	25	0	25	12.8	25	27.1	25	5.9	25	11	26	11/10/1971
19711012	285	35.1	25	17.9	25	0	25	10.8	25	27	25	6.7	25	11.8	32.7	12/10/1971
19711013	286	38.4	25	19.3	25	0	25	12.1	25	26.8	25	4.9	25	7.2	21.9	13/10/1971
19711014	287	38.3	25	21.3	25	0	25	9.9	25	17.4	25	13.4	25	19.9	52.9	14/10/1971
19711015	288	33.4	25	23.7	25	4.9	25	8.7	25	13.9	25	19.5	25	37.9	66.6	15/10/1971
19711016	289	35.4	25	17.9	25	9.2	25	11.6	25	19.8	25	23.2	25	40.4	100	16/10/1971
19711017	290	36.9	25	19.3	25	5.2	25	10.3	25	24.9	25	23.2	25	37.2	100	17/10/1971
19711018	291	38.9	25	22.9	25	3.1	25	10.3	25	25.2	25	24	25	34.5	86	18/10/1971
19711019	292	34	25	17.5	25	0	25	10.9	25	28.3	25	5.7	25	10.7	28.5	19/10/1971
19711020	293	36.2	25	14.8	25	0	25	8.9	25	29.1	25	5	25	8.3	29.7	20/10/1971
19711021	294	39.8	25	17.4	25	0	25	11.3	25	28.3	25	9.9	25	13.6	49.8	21/10/1971
19711022	295	41	25	21.1	25	0	25	12.1	25	25.6	25	14.8	25	19	59.2	22/10/1971
19711023	296	39.7	25	21.7	25	0.1	25	10.3	25	25.2	25	14.4	25	19.8	55.5	23/10/1971
19711024	297	38.1	25	23.3	25	0.5	25	11.4	25	25.1	25	10.1	25	15.2	35.3	24/10/1971
19711025	298	39.7	25	19.7	25	0	25	11.3	25	27.5	25	9.3	25	12.8	40.5	25/10/1971
19711026	299	40	25	22.4	25	0	25	13.2	25	24.6	25	16.7	25	22.6	61.7	26/10/1971
19711027	300	27.7	25	19.2	25	21.1	25	10.5	25	15.4	25	5.9	25	15.9	26.5	27/10/1971
19711028	301	32.7	25	16.6	25	0	25	12.2	25	28.9	25	4.7	25	9.5	24.9	28/10/1971
19711029	302	36.1	25	19.2	25	0	25	10.7	25	27.1	25	6.3	25	10.5	28.3	29/10/1971
19711030	303	37.3	25	20.3	25	0	25	12.1	25	27.5	25	7	25	11	29.4	30/10/1971
19711031	304	37.6	25	20.3	25	0	25	10.9	25	27.7	25	17.6	25	27.1	73.9	31/10/1971
19711101	305	36.1	25	21.3	25	0	25	8.6	25	26.2	25	20	25	33.5	79	1/11/1971
19711102	306	28.5	25	19.8	25	10.6	25	6.2	25	13.2	25	21.8	25	56	94.4	2/11/1971
19711103	307	33.4	25	18.2	25	0	25	7.3	25	27.6	25	21.5	25	41.8	100	3/11/1971
19711104	308	34.6	25	20.2	25	0	25	9.7	25	29	25	16.8	25	30.5	71	4/11/1971
19711105	309	36.7	25	20.5	25	0	25	10.9	25	28.7	25	13.9	25	22.5	57.7	5/11/1971
19711106	310	37.2	25	21.9	25	0	25	12.9	25	21.2	25	15.9	25	25.1	60.5	6/11/1971
19711107	311	29.9	25	19.9	25	0	25	14.6	25	29.2	25	9	25			

19711108	312	30.6	25	12.6	25	0	25	12.1	25	29.4	25	3.9	25	8.9	26.7	8/11/1971
19711109	313	34.2	25	14.2	25	0	25	9.7	25	30.8	25	6.1	25	11.3	37.7	9/11/1971
19711110	314	36.6	25	14.8	25	0	25	12.4	25	31	25	6.3	25	10.3	37.4	10/11/1971
19711111	315	37.9	25	16.1	25	0	25	11.5	25	31.2	25	4.2	25	6.4	23	11/11/1971
19711112	316	40.7	25	16.2	25	0	25	10.8	25	30.2	25	6.7	25	8.8	36.4	12/11/1971
19711113	317	42.4	25	20.6	25	0	25	14	25	29.5	25	13.3	25	15.9	54.8	13/11/1971
19711114	318	38.3	25	25.9	25	0	25	14.4	25	27	25	13.9	25	20.6	41.6	14/11/1971
19711115	319	36.4	25	22	25	0	25	12.7	25	29.7	25	9	25	14.8	34.1	15/11/1971
19711116	320	38.6	25	19.5	25	0	25	13.2	25	30.5	25	9.9	25	14.5	43.7	16/11/1971
19711117	321	41.1	25	21	25	0	25	11.9	25	28.9	25	11.8	25	15.1	47.5	17/11/1971
19711118	322	38.8	25	24.2	25	0.2	25	9.9	25	17.7	25	22.6	25	32.7	74.9	18/11/1971
19711119	323	38.5	25	23.4	25	0	25	8.8	25	23.9	25	15.4	25	22.6	53.5	19/11/1971
19711120	324	36.6	25	22.9	25	0.2	25	9.9	25	19.9	25	19.2	25	31.3	68.8	20/11/1971
19711121	325	34.5	25	21.6	25	0	25	11.3	25	24.6	25	15.4	25	28.2	59.7	21/11/1971
19711122	326	36.1	25	18.5	25	0	25	11.9	25	30.2	25	7.6	25	12.7	35.7	22/11/1971
19711123	327	38.8	25	19.4	25	0	25	10.7	25	27	25	8	25	11.6	35.5	23/11/1971
19711124	328	42.1	25	19.5	25	0	25	11.9	25	27.7	25	10.1	25	12.3	44.6	24/11/1971
19711125	329	35.3	25	23.2	25	3.7	25	7.2	25	16.3	25	27.3	25	47.8	96	25/11/1971
19711126	330	38.7	25	22.3	25	0.1	25	11.8	25	30.5	25	10.5	25	15.3	39	26/11/1971
19711127	331	38.9	25	22	25	0	25	10.7	25	29.5	25	12	25	17.3	45.4	27/11/1971
19711128	332	40.5	25	20.7	25	0	25	10.1	25	27.5	25	11.2	25	14.8	45.9	28/11/1971
19711129	333	33.1	25	25.7	25	0	25	9.4	25	17.2	25	19.5	25	38.5	59.1	29/11/1971
19711130	334	36.7	25	23.8	25	0	25	10.5	25	29.9	25	11.8	25	19.1	40	30/11/1971
19711201	335	38.1	25	18.6	25	0	25	17.4	25	31.5	25	9.2	25	13.8	43	1/12/1971
19711202	336	40.6	25	20.6	25	0	25	12.2	25	31.4	25	9.4	25	12.3	38.8	2/12/1971
19711203	337	41.4	25	20.6	25	0	25	12.3	25	31	25	10.6	25	13.3	43.7	3/12/1971
19711204	338	38.7	25	24.5	25	0.8	25	15.6	25	25.1	25	24.6	25	35.8	80	4/12/1971
19711205	339	37.2	25	19.1	25	3.5	25	10.6	25	28.3	25	19.4	25	30.6	87.8	5/12/1971
19711206	340	38.2	25	23.1	25	0	25	11	25	28.5	25	19.7	25	29.4	69.7	6/12/1971
19711207	341	40.3	25	24.3	25	0	25	12.9	25	28.6	25	16.1	25	21.5	53	7/12/1971
19711208	342	40.6	25	22.9	25	0	25	12.2	25	28.9	25	15.9	25	20.9	57	8/12/1971
19711209	343	40.9	25	23.9	25	0	25	12.8	25	27.7	25	24.6	25	31.8	83	9/12/1971
19711210	344	37.6	25	27.4	25	0	25	9.7	25	18.9	25	23.5	25	36.2	64.4	10/12/1971
19711211	345	32.4	25	22.1	25	3.8	25	5.4	25	8.9	25	27.1	25	55.7	100	11/12/1971
19711212	346	37.7	25	23.2	25	0.2	25	9.3	25	16.9	25	11.6	25	17.8	40.8	12/12/1971
19711213	347	40.5	25	22.5	25	0	25	11.8	25	23.5	25	12.3	25	16.2	45.1	13/12/1971
19711214	348	32.2	25	27	25	0	25	9.7	25	16.8	25	14.1	25	29.3	39.6	14/12/1971
19711215	349	34.1	25	23.5	25	0	25	18	25	24.7	25	7.8	25	14.6	26.9	15/12/1971
19711216	350	33.9	25	21.4	25	0	25	12	25	21.1	25	5.8	25	11	22.8	16/12/1971
19711217	351	37.5	25	18.7	25	0	25	13.2	25	31.6	25	5.5	25	8.5	25.5	17/12/1971
19711218	352	39	25	20.5	25	0	25	14.6	25	31.7	25	7.3	25	10.4	30.3	18/12/1971
19711219	353	40.1	25	23.1	25	0	25	13.5	25	31	25	7.9	25	10.7	28	19/12/1971
19711220	354	40.1	25	24	25	0	25	14.8	25	30.9	25	8.6	25	11.6	28.8	20/12/1971
19711221	355	40.1	25	20.9	25	0	25	11.7	25	28.8	25	22.1	25	29.8	89.5	21/12/1971
19711222	356	41.2	25	24.6	25	0	25	10.8	25	27.6	25	23.6	25	30	76.3	22/12/1971
19711223	357	42.4	25	25.8	25	0	25	14.5	25	28.2	25	17	25	20.3	51.2	23/12/1971
19711224	358	40.1	25	27.4	25	0	25	12	25	22.1	25	20.3	25	27.4	55.6	24/12/1971
19711225	359	37.3	25	23.8	25	0	25	13.9	25	22.6	25	24.2	25	37.9	82.1	25/12/1971
19711226	360	41.1	25	24.1	25	0.2	25	12.1	25	23.1	25	24.2	25	30.9	80.6	26/12/1971
19711227	361	43.6	25	27.3	25	0	25	13.3	25	26.6	25	25.2	25	28.3	69.5	27/12/1971
19711228	362	41	25	25.7	25	0	25	15.3	25	28.9	25	15.1	25	19.4	45.7	28/12/1971
19711229	363	39.9	25	21.6	25	0	25	13.2	25	31.1	25	10	25	13.6	38.8	29/12/1971
19711230	364	41.9	25	19	25	0	25	11.2	25	31.2	25	10.5	25	12.9	47.8	30/12/1971
19711231	365	43.5	25	24.9	25	0	25	17.5	25	27.2	25	16.1	25	18.2	51.1	31/12/1971
19720101	1	38.7	25	25.1	25	0	25	13.9	25	30.3	25	7.7	25	11.2	24.2	1/01/1972
19720102	2	39.4	25	20.4	25	0	25	12.7	25	31.2	25	8.4	25	11.8	35.1	2/01/1972
19720103	3	40.7	25	21.2	25	0	25	13.5	25	29.3	25	15.6	25	20.4	62	3/01/1972
19720104	4	41	25	26.3	25	0	25	12.5	25	28	25	24.3	25	31.2	71	4/01/1972
19720105	5	38.2	25	23.5	25	1.2	25	8.6	25	26.6	25	24.5	25	36.6	84.6	5/01/1972
19720106	6	38.8	25	22.7	25	0.2	25	11	25	28.1	25	22.1	25	31.9	80.1	6/01/1972
19720107	7	38.3	25	25.7	25	0	25	12.3	25	24.9	25	24.4	25	36.2	73.9	7/01/1972
19720108	8	34.6	25	25.8	25	0	25	8.7	25	13.4	25	23.2	25	42.2	69.9	8/01/1972
19720109	9	31.4	25	22.7	25	11.4	25	7.7	25	14.8	25	24.6	25	53.5	89.2	9/01/1972
19720110	10	26	25	22.2	25	4.3	25	4.6	25	6.1	25	26.2	25	78	97.9	10/01/1972
19720111	11	32.7	25	22.6	25	13.7	25	5.6	25	14.9	25	27.5	25	55.6	100	11/01/1972
19720112	12	31.8	25	22.7	25	10	25	8	25	13.7	25	24.7	25	52.5	89.6	12/01/1972
19720113	13	31.9	25	20.5	25	0	25	9.2	25	28.2	25	18.8	25	39.8	78	13/01/1972
19720114	14	33.1	25	19.9	25	0	25	10.1	25	30	25	15.1	25	29.8	65	14/01/1972
19720115	15	35	25	19.6	25	0	25	9.9	25	30	25	16	25	28.5	70.2	15/01/1972
19720116	16	37	25	22.4	25	0	25	10.4	25	29.8	25	17.8	25	28.4	65.7	16/01/1972
19720117	17	38.5	25	20.4	25	0	25	12.5	25	30.5	25	14.7	25	21.6	61.4	17/01/1972
19720118	18	38.6	25	23.5	25	0	25	12.2	25	30	25	15.8	25	23.1	54.6	18/01/1972
19720119	19	39.4	25	22.8	25	0	25	14.4	25	30.5	25	14	25	19.6	50.5	19/01/1972
19720120	20	39.5	25	21.9	25	0	25	13.7	25	30.6	25	13.1	25	18.2	49.9	20/01/1972
19720121	21	39.2	25	23.6	25	0	25	11.6	25	30.8	25	10.6	25	15	36.4	21/01/1972
19720122	22	40.6	25	20.9	25	0	25	12.2	25	30.5	25	9.6	25	12.6	38.9	22/01/1972
19720123	23	37.6	25	24.7	25	0	25	13.8	25	30.5	25	10.2	25	15.7	32.8	23/01/1972
19720124	24	35.2	25	20.3	25	0	25	12.7	25	30.8	25	10.5	25	18.5	44.1	24/01/1972
19720125	25	37.3	25	20.3	25	0	25	9.8	25	30.6	25	10.7	25	16.8	44.9	25/01/1972
19720126	26	38.9	25	20.1	25	0	25	11.2	25	29.9	25	10.7	25	15.4	45.5	26/01/1972
19720127	27	40.6	25	21.1	25	0	25	11	25	29.9	25	13.9	25	18.2	55.6	27/01/1972
19720128	28	41.8	25	21.4	25	0	25	11.9	25	30	25	13.8	25	17	54.2	28/01/1972
19720129	29	42.1	25	23.1	25	0	25	13.3								

19720130	30	40.7	25	25.2	25	0	25	14.1	25	25.4	25	15.9	25	20.8	49.6	30/01/1972
19720131	31	38.4	25	21.6	25	0.1	25	9.1	25	25.1	25	19.3	25	28.5	74.8	31/01/1972
19720201	32	36.6	25	21.8	25	0	25	11.4	25	25.3	25	19.1	25	31.1	73.2	1/02/1972
19720202	33	35.7	25	21.7	25	0.1	25	8.9	25	24.9	25	20.5	25	35.1	79	2/02/1972
19720203	34	36.4	25	23.2	25	0	25	11.3	25	27.9	25	20.6	25	33.9	72.5	3/02/1972
19720204	35	38.1	25	22.1	25	0	25	11	25	29.2	25	19.1	25	28.7	71.8	4/02/1972
19720205	36	38	25	24	25	0	25	12.3	25	29.1	25	19.2	25	29	64.4	5/02/1972
19720206	37	37.7	25	23.3	25	0	25	11.6	25	27.7	25	19.3	25	29.6	67.5	6/02/1972
19720207	38	37.5	25	23.8	25	0	25	11.7	25	25.5	25	18	25	27.9	61.1	7/02/1972
19720208	39	37.6	25	24.7	25	0	25	10.1	25	22.1	25	20.2	25	31.2	64.9	8/02/1972
19720209	40	35.3	25	20.3	25	17.2	25	8.2	25	23.3	25	20.6	25	36	86.5	9/02/1972
19720210	41	37.2	25	20.7	25	0	25	9.3	25	26.9	25	20.4	25	32.2	83.6	10/02/1972
19720211	42	39.5	25	23.1	25	0	25	9.7	25	26.4	25	22	25	30.6	77.9	11/02/1972
19720212	43	40	25	24.7	25	0	25	10.9	25	26.6	25	21.1	25	28.6	67.8	12/02/1972
19720213	44	40.5	25	25.1	25	0	25	11.7	25	28.3	25	20.6	25	27.2	64.7	13/02/1972
19720214	45	40.9	25	24.7	25	0	25	12.7	25	27.1	25	18.6	25	24	59.8	14/02/1972
19720215	46	39.2	25	24.7	25	0	25	10.8	25	25.9	25	21.1	25	29.9	67.8	15/02/1972
19720216	47	38.2	25	23.1	25	0	25	9.6	25	24.6	25	23.2	25	34.6	82.1	16/02/1972
19720217	48	29.8	25	21.4	25	3.1	25	4.9	25	9.9	25	24.5	25	58.4	96.2	17/02/1972
19720218	49	33.1	25	22.6	25	0	25	8.3	25	12.2	25	20.9	25	41.3	76.2	18/02/1972
19720219	50	36.6	25	22.2	25	0	25	9.4	25	21.4	25	14.6	25	23.8	54.6	19/02/1972
19720220	51	35.1	25	22.6	25	0	25	8.8	25	19.9	25	23.8	25	42.1	86.8	20/02/1972
19720221	52	34.9	25	22.1	25	0	25	9.8	25	16.1	25	20.6	25	36.8	77.5	21/02/1972
19720222	53	35.9	25	23.1	25	0	25	11.5	25	19	25	18.8	25	31.8	66.5	22/02/1972
19720223	54	36.5	25	24.4	25	0	25	8.8	25	16.8	25	19	25	31.1	62.2	23/02/1972
19720224	55	37	25	24.7	25	0.1	25	9.4	25	14.8	25	22.1	25	35.2	71	24/02/1972
19720225	56	33.3	25	23.1	25	3.6	25	8.5	25	9.5	25	23.4	25	45.7	82.8	25/02/1972
19720226	57	34.9	25	22.3	25	0	25	7.6	25	12.7	25	20.6	25	36.8	76.5	26/02/1972
19720227	58	32.5	25	22.7	25	0.2	25	5.5	25	8.7	25	24.1	25	49.3	87.4	27/02/1972
19720228	59	24.2	25	21	25	6	25	2.2	25	6	25	24.5	25	81.2	98.6	28/02/1972
19720229	60	28.4	25	19	25	3.7	25	5.3	25	9.4	25	24.8	25	64.1	100	29/02/1972
19720301	61	32.7	25	23.1	25	1.2	25	5	25	11	25	25.1	25	50.7	88.8	1/03/1972
19720302	62	34.2	25	23.9	25	0.4	25	4.3	25	15.1	25	27.9	25	51.9	94.1	2/03/1972
19720303	63	34.5	25	24.4	25	10	25	7.4	25	18.4	25	29.5	25	53.9	96.6	3/03/1972
19720304	64	33.3	25	24.2	25	0	25	4.6	25	11.8	25	29.4	25	57.5	97.4	4/03/1972
19720305	65	33.5	25	24.1	25	15.2	25	2.9	25	11.5	25	32.1	25	62	100	5/03/1972
19720306	66	27	25	22.4	25	75.5	25	1.7	25	8.2	25	28.4	25	79.7	100	6/03/1972
19720307	67	28.8	25	21.4	25	14.7	25	6	25	11.3	25	25.2	25	63.7	98.9	7/03/1972
19720308	68	31.1	25	20.4	25	0.1	25	8.2	25	25.1	25	19.4	25	42.9	81	8/03/1972
19720309	69	31.1	25	18.6	25	0	25	7.2	25	25.4	25	17	25	37.6	79.4	9/03/1972
19720310	70	31.8	25	19.2	25	0	25	7.7	25	25.6	25	14.9	25	31.7	67	10/03/1972
19720311	71	33.2	25	19.2	25	0	25	8.6	25	19.7	25	13.1	25	25.8	58.9	11/03/1972
19720312	72	31.2	25	22.2	25	0	25	7.4	25	11.7	25	20.2	25	44.5	75.5	12/03/1972
19720313	73	34	25	22.6	25	0	25	6.7	25	15.1	25	26.1	25	49.1	95.2	13/03/1972
19720314	74	34.7	25	23.4	25	0	25	7.8	25	24.2	25	24.9	25	45	86.5	14/03/1972
19720315	75	35.7	25	23.7	25	0	25	9	25	24.2	25	13.9	25	23.8	47.4	15/03/1972
19720316	76	34.6	25	21.4	25	0	25	8.1	25	23.6	25	19.2	25	34.9	75.4	16/03/1972
19720317	77	31.6	25	24.8	25	0	25	7.3	25	15.1	25	19.1	25	41.1	61	17/03/1972
19720318	78	29.3	25	21.4	25	0.8	25	5.5	25	7.8	25	18	25	44.2	70.7	18/03/1972
19720319	79	29.9	25	20.3	25	0.1	25	5	25	11	25	20.1	25	47.6	84.4	19/03/1972
19720320	80	34.1	25	20.6	25	0	25	8.3	25	24	25	16.6	25	31	68.4	20/03/1972
19720321	81	35.2	25	19.3	25	0	25	8.8	25	25	25	14.9	25	26.2	66.6	21/03/1972
19720322	82	35.7	25	20.5	25	0	25	8.7	25	25.1	25	15.5	25	26.5	64.3	22/03/1972
19720323	83	35.6	25	21.6	25	0	25	10.3	25	25	25	13	25	22.4	50.4	23/03/1972
19720324	84	35.1	25	19.7	25	0	25	9.2	25	25	25	13.6	25	24.1	59.3	24/03/1972
19720325	85	34.7	25	19.3	25	0	25	8.8	25	24.5	25	14.7	25	26.6	65.7	25/03/1972
19720326	86	34.2	25	21.4	25	0	25	8.5	25	24.6	25	19.1	25	35.5	75	26/03/1972
19720327	87	35	25	20.4	25	0	25	10.2	25	24.4	25	15.9	25	28.3	66.4	27/03/1972
19720328	88	35.2	25	19.4	25	0	25	7.4	25	24.7	25	11.8	25	20.8	52.4	28/03/1972
19720329	89	35.9	25	18.8	25	0	25	7.2	25	24.6	25	13.3	25	22.5	61.3	29/03/1972
19720330	90	36	25	18.2	25	0	25	8.6	25	24.5	25	14	25	23.6	67	30/03/1972
19720331	91	35.6	25	18.3	25	0	25	9.3	25	24.3	25	13.3	25	22.9	63.3	31/03/1972
19720401	92	36.5	25	20.6	25	0	25	10	25	24.1	25	12.3	25	20.1	50.7	1/04/1972
19720402	93	34.3	25	18.7	25	0	25	10.5	25	24.5	25	10.2	25	18.9	47.3	2/04/1972
19720403	94	34.9	25	16.5	25	0	25	8.8	25	24.5	25	9.9	25	17.7	52.8	3/04/1972
19720404	95	34.8	25	19.6	25	0	25	8.6	25	24.2	25	11	25	19.8	48.2	4/04/1972
19720405	96	35.5	25	21.3	25	0	25	8	25	24	25	12	25	20.8	47.4	5/04/1972
19720406	97	36.1	25	21.7	25	0	25	7.8	25	22.8	25	12.5	25	20.9	48.2	6/04/1972
19720407	98	35.1	25	20.4	25	0	25	7.3	25	23.2	25	14.1	25	24.9	58.9	7/04/1972
19720408	99	34.5	25	21.1	25	0	25	8.3	25	21.8	25	17	25	31.1	68	8/04/1972
19720409	100	33.9	25	19.8	25	0	25	10.7	25	20.2	25	14.3	25	27	62	9/04/1972
19720410	101	33.7	25	19.9	25	0	25	10.6	25	23.1	25	9.6	25	18.4	41.3	10/04/1972
19720411	102	34.1	25	20.3	25	0	25	8.5	25	23.3	25	9.1	25	17	38.2	11/04/1972
19720412	103	33.1	25	18.6	25	0	25	8	25	20.1	25	12.1	25	23.9	56.5	12/04/1972
19720413	104	32.5	25	19.6	25	0	25	7.7	25	16.9	25	12.2	25	24.9	53.5	13/04/1972
19720414	105	32.8	25	18.5	25	0	25	8.8	25	22	25	13.2	25	26.5	62	14/04/1972
19720415	106	31.3	25	16.7	25	0	25	8.7	25	22.6	25	13.4	25	29.3	70.5	15/04/1972
19720416	107	31.6	25	20.1	25	0	25	7.8	25	21.1	25	14.2	25	30.5	60.4	16/04/1972
19720417	108	32	25	18.7	25	0	25	7.5	25	19.9	25	15	25	31.5	69.6	17/04/1972
19720418	109	32.2	25	20.4	25	0	25	6.7	25	21.3	25	15.6	25	32.4	65.1	18/04/1972
19720419	110	32.4	25	19.3	25	0	25	7.5	25	20.6	25	14.5	25	29.8	64.8	19/04/1972
19720420	111	33.1	25	19.5	25	0	25	7.3	25	21.4	25	14.3	25	28.3	63.1	20/04/1972
19720421	112	33.7	25	17.7	25	0	25	7.8	25	21.2	25	12.9	25	24.7	63.7	21/04/197

19720422	113	34.3	25	16.2	25	0	25	8.4	25	21.5	25	13.6	25	25.1	73.9	22/04/1972
19720423	114	29.8	25	16.8	25	0	25	8.4	25	22.2	25	8.2	25	19.6	42.9	23/04/1972
19720424	115	26.3	25	15	25	0	25	8.2	25	22.3	25	8.2	25	24	48.1	24/04/1972
19720425	116	26.6	25	13.7	25	0	25	7.7	25	22.4	25	5.9	25	16.9	37.7	25/04/1972
19720426	117	30.3	25	11	25	0	25	7.9	25	21.6	25	7.2	25	16.7	54.9	26/04/1972
19720427	118	30.5	25	16.5	25	0	25	9.1	25	21.6	25	8.9	25	20.4	47.4	27/04/1972
19720428	119	30.6	25	18.1	25	0	25	8.2	25	21.4	25	9.9	25	22.5	47.7	28/04/1972
19720429	120	30.2	25	18.1	25	0	25	8.1	25	21.1	25	12.4	25	28.9	59.7	29/04/1972
19720430	121	30.9	25	18	25	0	25	8.7	25	19.4	25	14.9	25	33.4	72.2	30/04/1972
19720501	122	30.6	25	18.2	25	0	25	7	25	20.4	25	13.5	25	30.7	64.6	1/05/1972
19720502	123	30.6	25	18.6	25	0	25	7.3	25	19.8	25	13	25	29.6	60.7	2/05/1972
19720503	124	30.6	25	18.6	25	0	25	8.5	25	20.1	25	17.8	25	40.5	83.1	3/05/1972
19720504	125	29.5	25	17.6	25	0	25	7.9	25	20.4	25	13.1	25	31.8	65.1	4/05/1972
19720505	126	29.3	25	15.9	25	0	25	7.3	25	20.2	25	11.6	25	28.5	64.2	5/05/1972
19720506	127	29.4	25	18.7	25	0	25	6.9	25	18.2	25	14.2	25	34.6	65.9	6/05/1972
19720507	128	29.9	25	17.1	25	0	25	6.3	25	17.4	25	13.7	25	32.5	70.3	7/05/1972
19720508	129	30	25	18.1	25	0	25	7.2	25	18.9	25	15.3	25	36.1	73.7	8/05/1972
19720509	130	30.7	25	19.9	25	0	25	7.4	25	16.6	25	18	25	40.8	77.5	9/05/1972
19720510	131	31	25	19.2	25	0	25	5	25	17.3	25	18	25	40.1	80.9	10/05/1972
19720511	132	28.3	25	15.4	25	0	25	7.7	25	19.3	25	17	25	44.2	97.2	11/05/1972
19720512	133	26.7	25	14.7	25	0	25	7.5	25	19.6	25	10.9	25	31.1	65.2	12/05/1972
19720513	134	26.2	25	14.7	25	0	25	7.1	25	19.7	25	10.9	25	32.1	65.2	13/05/1972
19720514	135	26	25	12.7	25	0	25	6.7	25	20.1	25	7.8	25	23.2	53.1	14/05/1972
19720515	136	28.9	25	13.3	25	0	25	5.9	25	19.2	25	11.4	25	28.6	74.7	15/05/1972
19720516	137	29.7	25	15.9	25	0	25	6.7	25	18.7	25	12.2	25	29.3	67.6	16/05/1972
19720517	138	28.7	25	14.9	25	0	25	6.6	25	18.7	25	8.2	25	20.8	48.4	17/05/1972
19720518	139	28.6	25	11.5	25	0	25	7.4	25	19.8	25	7.9	25	20.2	58.3	18/05/1972
19720519	140	26.4	25	14	25	0	25	8	25	19.7	25	8.6	25	25	53.8	19/05/1972
19720520	141	23.4	25	12.9	25	0	25	6.9	25	19.3	25	6.6	25	22.9	44.4	20/05/1972
19720521	142	23.4	25	11.5	25	0	25	6.3	25	19.9	25	4.2	25	14.6	31	21/05/1972
19720522	143	26.2	25	9.6	25	0	25	5.8	25	19.3	25	5.4	25	15.9	45.2	22/05/1972
19720523	144	28.6	25	14.1	25	0	25	5.9	25	15.8	25	8.9	25	22.7	55.4	23/05/1972
19720524	145	28.4	25	15	25	0	25	5.5	25	17.7	25	9.4	25	24.3	55.2	24/05/1972
19720525	146	28.2	25	11.9	25	0	25	7	25	19	25	8.8	25	23	63.2	25/05/1972
19720526	147	27.8	25	14.4	25	0	25	7	25	18.3	25	10.1	25	27	61.6	26/05/1972
19720527	148	27.8	25	16.5	25	0	25	7.7	25	18.9	25	9.4	25	25.2	50.1	27/05/1972
19720528	149	27.1	25	15.7	25	0	25	6.7	25	18.8	25	8.2	25	22.9	46	28/05/1972
19720529	150	27.1	25	15.3	25	0	25	6.4	25	18.6	25	10.7	25	29.8	61.6	29/05/1972
19720530	151	26.2	25	12.5	25	0	25	4.3	25	16.5	25	10.7	25	31.5	73.9	30/05/1972
19720531	152	25.1	25	14	25	0	25	4.8	25	16	25	9.5	25	29.8	59.5	31/05/1972
19720601	153	25.5	25	13.7	25	0	25	4.7	25	17.8	25	14	25	42.9	89.4	1/06/1972
19720602	154	27.1	25	14.1	25	0	25	4.9	25	17.6	25	14.6	25	40.7	90.8	2/06/1972
19720603	155	27.1	25	14.2	25	0	25	5.2	25	17.5	25	13	25	36.3	80.3	3/06/1972
19720604	156	26.6	25	12	25	0	25	5	25	18.3	25	9.8	25	28.1	69.9	4/06/1972
19720605	157	26.6	25	12.3	25	0	25	6.7	25	18.2	25	9.7	25	27.9	67.9	5/06/1972
19720606	158	25	25	14.2	25	0	25	7.1	25	18.4	25	7.8	25	24.6	48.2	6/06/1972
19720607	159	25.4	25	12.6	25	0	25	7.2	25	18.5	25	7	25	21.6	48	7/06/1972
19720608	160	26.2	25	13.4	25	0	25	6.4	25	18.3	25	8.8	25	25.9	57.3	8/06/1972
19720609	161	26	25	11.5	25	0	25	5.5	25	16.2	25	8.8	25	26.2	64.9	9/06/1972
19720610	162	27.2	25	14.9	25	0	25	5	25	15.1	25	10.6	25	29.4	62.6	10/06/1972
19720611	163	26.8	25	14.8	25	0	25	4.8	25	14.4	25	10.8	25	30.7	64.2	11/06/1972
19720612	164	27.1	25	16.3	25	0	25	6	25	16	25	12.9	25	36	69.6	12/06/1972
19720613	165	25.7	25	14.8	25	0	25	5.1	25	16.4	25	11.2	25	33.9	66.6	13/06/1972
19720614	166	25.1	25	13.8	25	0	25	5.9	25	17.2	25	11.4	25	35.8	72.3	14/06/1972
19720615	167	24.9	25	13.7	25	0	25	6	25	15.6	25	14.8	25	47	94.5	15/06/1972
19720616	168	26.3	25	14.7	25	0	25	4.8	25	16.6	25	13.8	25	40.3	82.6	16/06/1972
19720617	169	27.8	25	15.5	25	0	25	5	25	13.6	25	13.9	25	37.2	79	17/06/1972
19720618	170	28.4	25	15.2	25	0	25	4.3	25	15.7	25	13.2	25	34.1	76.5	18/06/1972
19720619	171	28.7	25	17	25	0	25	5.2	25	15.1	25	13.1	25	33.3	67.6	19/06/1972
19720620	172	25.4	25	18.1	25	0	25	4	25	8	25	12.9	25	39.8	62.1	20/06/1972
19720621	173	26.1	25	12.3	25	0	25	4.8	25	17.5	25	12.5	25	37	87.4	21/06/1972
19720622	174	25.9	25	11.6	25	0	25	5.6	25	18.2	25	7.3	25	21.9	53.5	22/06/1972
19720623	175	22.2	25	8.7	25	0	25	4.8	25	18.4	25	5.7	25	21.3	50.7	23/06/1972
19720624	176	24.1	25	6.9	25	0	25	5.2	25	18.4	25	4.6	25	15.3	46.3	24/06/1972
19720625	177	27.3	25	10.2	25	0	25	4.5	25	18	25	6.6	25	18.2	53.1	25/06/1972
19720626	178	30.6	25	11	25	0	25	4.4	25	18.4	25	6.2	25	14.1	47.3	26/06/1972
19720627	179	31.5	25	10	25	0	25	4.6	25	18.4	25	6.9	25	14.9	56.2	27/06/1972
19720628	180	30.4	25	9.3	25	0	25	4.8	25	14.6	25	8.1	25	18.7	69.2	28/06/1972
19720629	181	28.1	25	12.9	25	0	25	5.1	25	17.1	25	10.7	25	28.1	72	29/06/1972
19720630	182	24.1	25	9.1	25	0	25	5.5	25	18.1	25	8	25	26.7	69.3	30/06/1972
19720701	183	22.2	25	8.9	25	0	25	6.4	25	18.4	25	8.3	25	31	72.8	1/07/1972
19720702	184	21.2	25	6.3	25	0	25	4.8	25	17.8	25	7	25	27.8	73.4	2/07/1972
19720703	185	23.4	25	6.4	25	0	25	4.4	25	18.6	25	5.6	25	19.5	58.3	3/07/1972
19720704	186	26.6	25	5.6	25	0	25	4.1	25	18.5	25	5.7	25	16.4	62.7	4/07/1972
19720705	187	28.1	25	7.7	25	0	25	5	25	18.7	25	5.8	25	15.3	55.2	5/07/1972
19720706	188	26.2	25	10.9	25	0	25	6.3	25	18.6	25	7.3	25	21.5	56	6/07/1972
19720707	189	20.6	25	9.8	25	0	25	6	25	18.8	25	6	25	24.7	49.6	7/07/1972
19720708	190	21.4	25	4.5	25	0	25	5.3	25	18.9	25	6.4	25	25.1	76	8/07/1972
19720709	191	23.9	25	4.8	25	0	25	4.6	25	18.8	25	5.2	25	17.5	60.5	9/07/1972
19720710	192	25.9	25	4.5	25	0	25	5.8	25	19	25	5.3	25	15.9	63	10/07/1972
19720711	193	23.8	25	7.6	25	0	25	6.6	25	18.7	25	6.4	25	21.7	61.4	11/07/1972
19720712	194	23.5	25	7.4	25	0	25	5.2	25	18.6	25	7.8	25	26.9	75.8	12/07/1972
19720713	195	25.4	25	7.7	25	0	25	5.5	25	17.5	25	6.8	25	21	64.7	13/07/1972

19720714	196	27.7	25	6.1	25	0	25	5.2	25	18.1	25	6.9	25	18.6	73.3	14/07/1972
19720715	197	22.3	25	5.9	25	0	25	5.5	25	18.5	25	6.2	25	23	66.8	15/07/1972
19720716	198	20.9	25	8.6	25	0	25	6	25	18.5	25	7	25	28.3	62.7	16/07/1972
19720717	199	23.9	25	8.6	25	0	25	5.7	25	19.3	25	6.5	25	21.9	58.2	17/07/1972
19720718	200	26.6	25	8.8	25	0	25	4.6	25	19.3	25	7	25	20.1	61.8	18/07/1972
19720719	201	29.2	25	10.9	25	0	25	5	25	16.8	25	12.4	25	30.6	95.2	19/07/1972
19720720	202	25.7	25	12	25	0	25	6.3	25	18.9	25	5.2	25	15.8	37.1	20/07/1972
19720721	203	23.9	25	6.8	25	0	25	5.5	25	19.8	25	5	25	16.9	50.6	21/07/1972
19720722	204	23.9	25	7.9	25	0	25	5.9	25	19.5	25	5.7	25	19.2	53.5	22/07/1972
19720723	205	26.9	25	8.7	25	0	25	5.2	25	19.4	25	5.9	25	16.6	52.5	23/07/1972
19720724	206	28.3	25	12.4	25	0	25	5.2	25	19.4	25	7.9	25	20.5	54.9	24/07/1972
19720725	207	27.1	25	12.5	25	0	25	6.4	25	19.9	25	6.8	25	19	46.9	25/07/1972
19720726	208	28.2	25	13.7	25	0	25	7.2	25	19.5	25	12.1	25	31.6	77.2	26/07/1972
19720727	209	27.7	25	16.5	25	0	25	7	25	20	25	6.4	25	17.2	34.1	27/07/1972
19720728	210	26.1	25	12.6	25	0	25	6.5	25	20.4	25	4.1	25	12.1	28.1	28/07/1972
19720729	211	26.6	25	11.3	25	0	25	5.4	25	20.4	25	5.7	25	16.4	42.6	29/07/1972
19720730	212	27.9	25	8.7	25	0	25	5.6	25	20.4	25	6	25	16	53.4	30/07/1972
19720731	213	28.4	25	7.2	25	0	25	6.5	25	18.7	25	6.3	25	16.3	62.1	31/07/1972
19720801	214	29.6	25	9.4	25	0	25	6.1	25	19.5	25	10	25	24.1	84.8	1/08/1972
19720802	215	28.9	25	12.3	25	0	25	6	25	19.4	25	10.5	25	26.4	73.5	2/08/1972
19720803	216	28.8	25	13.3	25	0	25	6.1	25	20	25	9.9	25	25	64.9	3/08/1972
19720804	217	29.8	25	11.8	25	0	25	5.6	25	18.5	25	9.6	25	22.9	69.4	4/08/1972
19720805	218	30.3	25	14.2	25	0	25	6.1	25	13.2	25	13.1	25	30.3	80.9	5/08/1972
19720806	219	26.7	25	17.9	25	0	25	6.3	25	19.1	25	10.4	25	29.7	50.7	6/08/1972
19720807	220	26.8	25	10.3	25	0	25	5.7	25	21.1	25	7.5	25	21.3	59.9	7/08/1972
19720808	221	31.4	25	9.2	25	0	25	7.3	25	19.8	25	7	25	15.2	60.2	8/08/1972
19720809	222	33.2	25	14.6	25	0	25	7.2	25	21	25	7.6	25	14.9	45.8	9/08/1972
19720810	223	34.3	25	17.5	25	0	25	9.3	25	20.4	25	10.8	25	20	54	10/08/1972
19720811	224	23.2	25	15.3	25	0	25	10.9	25	20.7	25	6.8	25	23.9	39.1	11/08/1972
19720812	225	24.6	25	11	25	0	25	8.6	25	22	25	4.5	25	14.6	34.3	12/08/1972
19720813	226	26.2	25	9.5	25	0	25	8.4	25	22.1	25	4.9	25	14.4	41.3	13/08/1972
19720814	227	27	25	9.6	25	0	25	7	25	22.3	25	5.3	25	14.9	44.4	14/08/1972
19720815	228	30.6	25	9.6	25	0	25	6.2	25	19.6	25	5.8	25	13.2	48.6	15/08/1972
19720816	229	23.1	25	13.6	25	3.3	25	7.4	25	21.4	25	11.7	25	41.4	75.2	16/08/1972
19720817	230	24.1	25	6.3	25	0	25	5.6	25	22.4	25	7.1	25	23.7	74.4	17/08/1972
19720818	231	30.5	25	7.8	25	0	25	7.5	25	22.5	25	4.7	25	10.8	44.4	18/08/1972
19720819	232	28.7	25	15.3	25	0	25	7.9	25	22.4	25	6.5	25	16.5	37.4	19/08/1972
19720820	233	26.4	25	10.7	25	0	25	7.7	25	22.8	25	4.7	25	13.7	36.6	20/08/1972
19720821	234	28.9	25	9.2	25	0	25	7	25	23.3	25	4	25	10	34.4	21/08/1972
19720822	235	31.5	25	8.6	25	0	25	7	25	23.1	25	4.4	25	9.5	39.4	22/08/1972
19720823	236	31.6	25	12.6	25	0	25	7.9	25	22.9	25	7.4	25	15.9	50.8	23/08/1972
19720824	237	30.7	25	11.7	25	0	25	8.4	25	22.9	25	7.7	25	17.4	56	24/08/1972
19720825	238	30.5	25	13.3	25	0	25	7.6	25	22.3	25	9.5	25	21.8	62.2	25/08/1972
19720826	239	31	25	14.5	25	0	25	8.2	25	23	25	8.8	25	19.6	53.3	26/08/1972
19720827	240	31.6	25	14	25	0	25	7.3	25	22.9	25	9.6	25	20.7	60.1	27/08/1972
19720828	241	31.9	25	15.6	25	0	25	8.1	25	23.1	25	8.9	25	18.8	50.2	28/08/1972
19720829	242	30.7	25	14.7	25	0	25	8.8	25	22	25	11.2	25	25.4	67	29/08/1972
19720830	243	27.8	25	13.1	25	0	25	8.8	25	23.7	25	6.9	25	18.5	45.8	30/08/1972
19720831	244	28.1	25	13.1	25	0	25	9.9	25	24	25	6.7	25	17.6	44.5	31/08/1972
19720901	245	29.8	25	13.8	25	0	25	9.3	25	24.3	25	4.3	25	10.3	27.3	1/09/1972
19720902	246	29.2	25	14.8	25	0	25	7.8	25	23.9	25	9.7	25	23.9	57.7	2/09/1972
19720903	247	29.2	25	15.6	25	0	25	8.1	25	24	25	8.6	25	21.2	48.6	3/09/1972
19720904	248	29.4	25	15.5	25	0	25	7.6	25	24.1	25	9.5	25	23.2	54	4/09/1972
19720905	249	29.8	25	14.8	25	0	25	8.1	25	24	25	9.7	25	23.1	57.7	5/09/1972
19720906	250	30.9	25	13.4	25	0	25	7	25	24.1	25	9.3	25	20.8	60.5	6/09/1972
19720907	251	33.3	25	16.3	25	0	25	9.8	25	19.1	25	12.1	25	23.7	65.3	7/09/1972
19720908	252	29.7	25	17.9	25	0	25	10.4	25	23.2	25	7.6	25	18.2	37.1	8/09/1972
19720909	253	30	25	14	25	0	25	10.4	25	24.6	25	6.4	25	15.1	40.1	9/09/1972
19720910	254	32.3	25	17.3	25	0	25	9.3	25	24.6	25	9.3	25	19.2	47.1	10/09/1972
19720911	255	31.2	25	17	25	0	25	8.9	25	25	25	9	25	19.8	46.5	11/09/1972
19720912	256	32.3	25	16.6	25	0	25	7.9	25	25.1	25	8.6	25	17.8	45.6	12/09/1972
19720913	257	29.2	25	14.5	25	0	25	10.7	25	25.1	25	8.1	25	20	49.1	13/09/1972
19720914	258	27.4	25	9.5	25	0	25	10.4	25	26	25	3.7	25	10.1	31.2	14/09/1972
19720915	259	32.3	25	10.7	25	0	25	8.5	25	26	25	3.7	25	7.7	28.8	15/09/1972
19720916	260	31.9	25	14.6	25	0	25	10.2	25	25.5	25	8.4	25	17.8	50.6	16/09/1972
19720917	261	32.1	25	14.5	25	0	25	9.4	25	23.5	25	13.1	25	27.4	79.4	17/09/1972
19720918	262	33.6	25	17.8	25	0	25	8.4	25	22.6	25	10.7	25	20.6	52.5	18/09/1972
19720919	263	33.5	25	19	25	0	25	11.3	25	25.2	25	9.5	25	18.4	43.3	19/09/1972
19720920	264	34.2	25	18.4	25	0	25	9.4	25	21.4	25	5.7	25	10.6	26.9	20/09/1972
19720921	265	32.4	25	17.3	25	0	25	9.6	25	24.8	25	13.8	25	28.4	69.9	21/09/1972
19720922	266	33.7	25	19.2	25	0	25	9.4	25	22.3	25	12.3	25	23.5	55.3	22/09/1972
19720923	267	34.5	25	21.6	25	0	25	9.5	25	23.3	25	9.5	25	17.4	36.8	23/09/1972
19720924	268	34.5	25	18.4	25	0	25	9.7	25	25.3	25	9.4	25	17.2	44.4	24/09/1972
19720925	269	35.7	25	16.4	25	0	25	8.7	25	25.3	25	8.8	25	15.1	47.2	25/09/1972
19720926	270	37	25	20	25	0	25	9.6	25	24.6	25	8.3	25	13.2	35.5	26/09/1972
19720927	271	36.5	25	17.4	25	0	25	10	25	26.5	25	6.3	25	10.3	31.7	27/09/1972
19720928	272	34.5	25	22.1	25	0	25	11.1	25	20.5	25	8.5	25	15.5	32	28/09/1972
19720929	273	36.1	25	20	25	0	25	11	25	24.4	25	11.4	25	19.1	48.8	29/09/1972
19720930	274	35.6	25	19.9	25	0	25	11.9	25	24.1	25	10.4	25	17.9	44.8	30/09/1972
19721001	275	34.5	25	19	25	0	25	11.7	25	26.7	25	6.8	25	12.4	31	1/10/1972
19721002	276	34.1	25	15.1	25	0	25	10.9	25	27	25	7.6	25	14.2	44.3	2/10/1972
19721003	277	35.9	25	17.4	25	0	25	11.2	25	27.1	25	8.5	25	14.4	42.8	3/10/1972
19721004	278	37.6	25	17.3	25	0	25	10.6	25	27.4	25	7.5	25	11.6	38	4/10/1972

19721005	279	38.7	25	19.5	25	0	25	10.8	25	26.6	25	15	25	21.8	66.2	5/10/1972
19721006	280	39.4	25	21.9	25	0	25	13.1	25	27	25	13.9	25	19.5	52.9	6/10/1972
19721007	281	38.3	25	19.6	25	0	25	11.3	25	28.3	25	4.5	25	6.7	19.7	7/10/1972
19721008	282	39.1	25	21.8	25	0	25	12.7	25	28	25	4.5	25	6.4	17.2	8/10/1972
19721009	283	38.1	25	20.9	25	0	25	11.9	25	27.3	25	12.8	25	19.2	51.8	9/10/1972
19721010	284	40	25	21.9	25	0	25	12.7	25	25.4	25	19.6	25	26.6	74.6	10/10/1972
19721011	285	30.7	25	21.2	25	0	25	13.1	25	25.9	25	12.3	25	27.9	48.9	11/10/1972
19721012	286	29.6	25	16.5	25	0	25	12.4	25	28	25	7.3	25	17.6	38.9	12/10/1972
19721013	287	31.2	25	15.7	25	0	25	11	25	27.4	25	6.6	25	14.5	37	13/10/1972
19721014	288	34.3	25	17.9	25	0	25	11.2	25	28	25	7.1	25	13.1	34.6	14/10/1972
19721015	289	35.2	25	19.2	25	0	25	12.3	25	27.9	25	6.5	25	11.4	29.2	15/10/1972
19721016	290	29.3	25	15.8	25	0	25	11.9	25	28.2	25	6.3	25	15.5	35.1	16/10/1972
19721017	291	29.9	25	13.8	25	0	25	11.9	25	27.5	25	9.7	25	23	61.5	17/10/1972
19721018	292	31.1	25	17.7	25	0	25	10.7	25	28	25	9.5	25	21	46.9	18/10/1972
19721019	293	34.4	25	15.8	25	0	25	10.7	25	28.5	25	9.3	25	17.1	51.8	19/10/1972
19721020	294	36.9	25	18.3	25	0	25	11.5	25	27.9	25	6.7	25	10.7	31.9	20/10/1972
19721021	295	38.1	25	19.2	25	0	25	12.6	25	28.6	25	7.5	25	11.3	33.7	21/10/1972
19721022	296	39.2	25	20.5	25	0	25	12.3	25	28.7	25	7.2	25	10.2	29.9	22/10/1972
19721023	297	38.9	25	25.7	25	0	25	12.2	25	26.8	25	9.2	25	13.2	27.9	23/10/1972
19721024	298	39.5	25	26.4	25	0	25	11.9	25	26.4	25	6.9	25	9.6	20.1	24/10/1972
19721025	299	39.5	25	21.5	25	0	25	12.1	25	27.4	25	13.7	25	19.1	53.4	25/10/1972
19721026	300	39.8	25	21.2	25	0	25	15	25	28.7	25	9.7	25	13.3	38.5	26/10/1972
19721027	301	38.1	25	24.4	25	0	25	14.3	25	27.5	25	9.2	25	13.8	30.1	27/10/1972
19721028	302	36.4	25	20	25	0	25	13.3	25	30.1	25	4.3	25	7.1	18.4	28/10/1972
19721029	303	36.6	25	17.3	25	0	25	12.2	25	30.6	25	5.6	25	9.1	28.4	29/10/1972
19721030	304	38.1	25	19.8	25	0	25	12.7	25	30.5	25	5	25	7.5	21.7	30/10/1972
19721031	305	39.7	25	19.5	25	0	25	12.7	25	30.3	25	6.4	25	8.8	28.2	31/10/1972
19721101	306	41.5	25	22.7	25	0	25	13.4	25	30.1	25	8.4	25	10.5	30.5	1/11/1972
19721102	307	42.2	25	23	25	0	25	14.3	25	28.5	25	13	25	15.7	46.3	2/11/1972
19721103	308	43.5	25	25.7	25	0	25	12.5	25	25.5	25	22.8	25	25.7	69.1	3/11/1972
19721104	309	42.9	25	27.9	25	0	25	11.5	25	23.3	25	22.4	25	26.1	59.6	4/11/1972
19721105	310	41.8	25	27.3	25	1.2	25	11.8	25	25.9	25	22.6	25	27.8	62.3	5/11/1972
19721106	311	40.9	25	24.4	25	0.4	25	12.6	25	26.4	25	22.2	25	28.7	72.7	6/11/1972
19721107	312	39	25	25.8	25	0	25	12.6	25	17.1	25	22.6	25	32.3	68.1	7/11/1972
19721108	313	37.4	25	26.8	25	0	25	9.4	25	13.5	25	13.9	25	21.7	39.5	8/11/1972
19721109	314	38.4	25	26	25	0	25	14	25	22.3	25	17.4	25	25.7	51.8	9/11/1972
19721110	315	37.3	25	24.3	25	0	25	11.7	25	20.7	25	23	25	36.1	75.7	10/11/1972
19721111	316	34.8	25	22.8	25	0	25	9.7	25	17.7	25	20.5	25	36.9	73.9	11/11/1972
19721112	317	37.7	25	25.8	25	0	25	17.6	25	25.2	25	12.1	25	18.6	36.4	12/11/1972
19721113	318	35.8	25	25	25	0	25	16.3	25	22.4	25	6.2	25	10.5	19.6	13/11/1972
19721114	319	34.1	25	20.4	25	0	25	16.1	25	30.9	25	4.9	25	9.2	20.5	14/11/1972
19721115	320	35.9	25	19.4	25	0	25	14.2	25	31.2	25	7.1	25	12	31.5	15/11/1972
19721116	321	36.5	25	20.2	25	0	25	12.7	25	30.7	25	6.5	25	10.6	27.5	16/11/1972
19721117	322	37.5	25	20.8	25	0	25	9.1	25	22	25	8.9	25	13.8	36.2	17/11/1972
19721118	323	37.2	25	24	25	0	25	10.5	25	20.8	25	19	25	29.9	63.7	18/11/1972
19721119	324	36	25	19.6	25	12.4	25	10.4	25	22.3	25	18.4	25	31	80.7	19/11/1972
19721120	325	36.5	25	23.6	25	0.4	25	10.7	25	23	25	18.1	25	29.6	62.2	20/11/1972
19721121	326	39.2	25	24.1	25	0	25	14.3	25	29.3	25	14.5	25	20.5	48.3	21/11/1972
19721122	327	40.4	25	26.2	25	0	25	13.8	25	28.9	25	13.4	25	17.8	39.4	22/11/1972
19721123	328	32.6	25	26.2	25	0	25	6.7	25	13	25	19.7	25	40.1	57.9	23/11/1972
19721124	329	35.7	25	22.1	25	0.1	25	11.9	25	27.8	25	18.4	25	31.5	69.2	24/11/1972
19721125	330	37.6	25	23.3	25	0	25	10.5	25	26.5	25	18.9	25	29.1	66.1	25/11/1972
19721126	331	39.5	25	23.7	25	0	25	15	25	23.9	25	16.1	25	22.4	55	26/11/1972
19721127	332	31.7	25	23.1	25	0	25	5.3	25	9.9	25	20.7	25	44.3	73.3	27/11/1972
19721128	333	36.8	25	24.2	25	21.9	25	10.2	25	19.3	25	22.8	25	36.7	75.5	28/11/1972
19721129	334	36.8	25	23.1	25	0	25	12.3	25	28.4	25	24	25	38.7	84.9	29/11/1972
19721130	335	38.3	25	24.3	25	0	25	13.2	25	28.3	25	21.8	25	32.4	71.8	30/11/1972
19721201	336	37.7	25	23.5	25	0	25	11.1	25	29.7	25	21.4	25	32.8	73.9	1/12/1972
19721202	337	34.4	25	24.2	25	0	25	9.5	25	21.9	25	24.3	25	44.7	80.5	2/12/1972
19721203	338	31.7	25	22.2	25	7.5	25	7.5	25	13.7	25	24.7	25	52.8	92.3	3/12/1972
19721204	339	36.2	25	22.3	25	0	25	11.1	25	19.3	25	15.6	25	26	58	4/12/1972
19721205	340	37.5	25	20.5	25	0	25	12.4	25	29.4	25	12.8	25	19.8	53.1	5/12/1972
19721206	341	38.6	25	24.3	25	0	25	12.1	25	28.9	25	16.4	25	24	54	6/12/1972
19721207	342	38.6	25	24.8	25	0	25	12.9	25	24.8	25	17.1	25	25	54.6	7/12/1972
19721208	343	39.4	25	27.6	25	0	25	16	25	28.7	25	15	25	21	40.6	8/12/1972
19721209	344	38	25	26	25	0	25	14.1	25	26.4	25	10.9	25	16.5	32.4	9/12/1972
19721210	345	37	25	27.1	25	0	25	12.7	25	22.9	25	13	25	20.7	36.3	10/12/1972
19721211	346	34.6	25	25.6	25	0	25	10	25	22.2	25	20.5	25	37.3	62.5	11/12/1972
19721212	347	38	25	22.2	25	0	25	11.2	25	29.9	25	18	25	27.2	67.3	12/12/1972
19721213	348	41.1	25	23.2	25	0	25	12	25	29.6	25	14.4	25	18.4	50.7	13/12/1972
19721214	349	40.1	25	24.7	25	0	25	12.3	25	29.2	25	13.4	25	18.1	43.1	14/12/1972
19721215	350	39.7	25	23.8	25	0	25	12	25	28.7	25	15.4	25	21.2	52.3	15/12/1972
19721216	351	40.7	25	23.4	25	0	25	13.3	25	26.1	25	19.8	25	25.9	68.8	16/12/1972
19721217	352	41.5	25	25.4	25	0.3	25	14.3	25	29	25	16.7	25	20.9	51.5	17/12/1972
19721218	353	42.3	25	24.8	25	0	25	13.4	25	30.5	25	6.4	25	7.7	20.5	18/12/1972
19721219	354	41.4	25	24.2	25	0	25	11.9	25	28.9	25	15.1	25	19	50	19/12/1972
19721220	355	39.9	25	26.6	25	0.1	25	13.8	25	29.4	25	15	25	20.4	43.1	20/12/1972
19721221	356	39.6	25	24.1	25	0	25	13	25	30.1	25	9.9	25	13.7	33	21/12/1972
19721222	357	41.9	25	27.8	25	0	25	12.2	25	28.5	25	14.9	25	18.3	39.9	22/12/1972
19721223	358	41.8	25	25.3	25	0.3	25	12.8	25	27.7	25	21.5	25	26.5	66.7	23/12/1972
19721224	359	43	25	26.4	25	0	25	13.8	25	28.8	25	19.5	25	22.6	56.7	24/12/1972
19721225	360	43.4	25	25.7	25	0	25	12.3	25	27.6	25	18.6	25	21.1	56.3	25/12/1972
19721226	361	43.4	25	28.6	2											

19721227	362	43.5	25	28	25	0	25	13.9	25	27.4	25	25.9	25	29.2	68.5	27/12/1972
19721228	363	43.2	25	32.4	25	0	25	17.7	25	29.9	25	9.2	25	10.5	18.9	28/12/1972
19721229	364	42.5	25	27.2	25	0	25	16	25	29.2	25	16.9	25	20.1	46.9	29/12/1972
19721230	365	42.1	25	26.9	25	0	25	11.9	25	24.6	25	13.5	25	16.4	38.1	30/12/1972
19721231	366	40.5	25	23.8	25	4.8	25	12	25	25.3	25	25.4	25	33.5	86.2	31/12/1972
19730101	1	40.5	25	26	25	0	25	12.8	25	28.3	25	21.9	25	28.9	65.2	1/01/1973
19730102	2	40.2	25	27.6	25	0	25	11.8	25	27.5	25	24.5	25	32.9	66.4	2/01/1973
19730103	3	40	25	27.8	25	0	25	12.2	25	25.7	25	23	25	31.2	61.6	3/01/1973
19730104	4	42.2	25	27	25	0	25	11.2	25	27	25	20.7	25	25	58.1	4/01/1973
19730105	5	44.1	25	31.3	25	0	25	16.8	25	27	25	17.1	25	18.7	37.4	5/01/1973
19730106	6	43.9	25	29	25	0	25	12.7	25	26.8	25	20.2	25	22.3	50.4	6/01/1973
19730107	7	42.5	25	30	25	0	25	11.7	25	22.9	25	20.7	25	24.6	48.8	7/01/1973
19730108	8	39.6	25	29.1	25	0	25	6.6	25	16.9	25	21.7	25	30	53.9	8/01/1973
19730109	9	37.6	25	23.5	25	52.2	25	10.7	25	21.8	25	27.1	25	41.8	93.6	9/01/1973
19730110	10	36.8	25	23.7	25	4.1	25	8.9	25	22.9	25	26.2	25	42.2	89.4	10/01/1973
19730111	11	39.7	25	25.9	25	0	25	10.6	25	25	25	29.3	25	40.4	87.7	11/01/1973
19730112	12	34.1	25	22.3	25	18.7	25	9.2	25	17.9	25	26.5	25	49.5	98.5	12/01/1973
19730113	13	37.3	25	25.5	25	0	25	9.7	25	19	25	27.7	25	43.4	84.9	13/01/1973
19730114	14	36.2	25	25.4	25	0	25	9.6	25	20.2	25	23.7	25	39.5	73.1	14/01/1973
19730115	15	35.8	25	25.7	25	0	25	10.6	25	15.3	25	26.7	25	45.4	80.9	15/01/1973
19730116	16	38.2	25	26.5	25	0	25	9.6	25	20.4	25	22.4	25	33.4	64.7	16/01/1973
19730117	17	35.8	25	28	25	0	25	8.5	25	15	25	23.4	25	39.8	61.9	17/01/1973
19730118	18	35	25	24.2	25	0.9	25	8.4	25	16.7	25	24.6	25	43.7	81.5	18/01/1973
19730119	19	35.8	25	23.2	25	4.1	25	7.9	25	26	25	25.9	25	44.1	91.1	19/01/1973
19730120	20	33.8	25	23.6	25	13.1	25	9.1	25	25.4	25	27.2	25	51.7	93.4	20/01/1973
19730121	21	35.9	25	24.4	25	0.2	25	10.4	25	28.5	25	28.2	25	47.7	92.3	21/01/1973
19730122	22	37.5	25	24.7	25	0	25	10.5	25	29.2	25	18.2	25	28.2	58.5	22/01/1973
19730123	23	38	25	26.4	25	0	25	10.7	25	28.5	25	23.5	25	35.5	68.3	23/01/1973
19730124	24	38	25	26.6	25	0	25	9.4	25	24	25	27.4	25	41.4	78.7	24/01/1973
19730125	25	37.6	25	26.5	25	0.2	25	11.4	25	26.6	25	27.6	25	42.6	79.7	25/01/1973
19730126	26	35.6	25	24.6	25	0.4	25	9.2	25	21.6	25	27.7	25	47.7	89.6	26/01/1973
19730127	27	36.6	25	26.3	25	0.2	25	9.9	25	26.4	25	29.6	25	48.2	86.5	27/01/1973
19730128	28	36.1	25	26.7	25	0	25	10.5	25	25.2	25	27.9	25	46.7	79.7	28/01/1973
19730129	29	36.5	25	24.6	25	0.2	25	10.3	25	23.6	25	27.9	25	45.7	90.2	29/01/1973
19730130	30	36.2	25	25.5	25	0	25	9.8	25	24	25	27.9	25	46.4	85.5	30/01/1973
19730131	31	35.1	25	24.7	25	1.1	25	7	25	20.6	25	30.9	25	54.6	99.3	31/01/1973
19730201	32	32.7	25	24.5	25	3	25	4.8	25	16.1	25	29.7	25	60	96.6	1/02/1973
19730202	33	34.3	25	24.3	25	10.8	25	6.5	25	23.1	25	31.4	25	58	100	2/02/1973
19730203	34	35.3	25	25.3	25	0	25	8.3	25	24.4	25	29.6	25	51.8	91.8	3/02/1973
19730204	35	36.8	25	24.7	25	0.1	25	8.5	25	20.1	25	29.5	25	47.5	94.8	4/02/1973
19730205	36	37.2	25	25.7	25	3.9	25	7.4	25	21	25	31.3	25	49.3	94.8	5/02/1973
19730206	37	32.3	25	26.3	25	0.8	25	5.8	25	12.1	25	31.3	25	64.7	91.5	6/02/1973
19730207	38	29.8	25	19.6	25	4.7	25	7.7	25	7	25	16.2	25	38.6	71.1	7/02/1973
19730208	39	32.9	25	19.9	25	0.2	25	7.4	25	15.5	25	15.3	25	30.6	65.9	8/02/1973
19730209	40	31.2	25	20.4	25	15.7	25	6.1	25	15.9	25	23.4	25	51.5	97.7	9/02/1973
19730210	41	30.1	25	20.6	25	3.5	25	6.2	25	16.3	25	24.9	25	58.4	100	10/02/1973
19730211	42	33.6	25	22.5	25	0.2	25	5.1	25	16.3	25	26.5	25	50.9	97.3	11/02/1973
19730212	43	35.6	25	24.3	25	0	25	6.7	25	24.8	25	27.9	25	48	91.9	12/02/1973
19730213	44	36.1	25	24.9	25	0	25	7.8	25	25.3	25	27.9	25	46.7	88.6	13/02/1973
19730214	45	36.3	25	25.6	25	0.5	25	7.9	25	25.7	25	29.2	25	48.3	89	14/02/1973
19730215	46	36.5	25	25.5	25	0.1	25	7.2	25	24	25	28	25	45.8	85.8	15/02/1973
19730216	47	35.2	25	25.3	25	0.3	25	7.2	25	20.1	25	29.6	25	52.1	91.8	16/02/1973
19730217	48	32	25	24.1	25	0	25	3.4	25	9.9	25	29.6	25	62.3	98.6	17/02/1973
19730218	49	36.3	25	24.4	25	0	25	6.3	25	18.1	25	30	25	49.7	98.2	18/02/1973
19730219	50	34.2	25	23	25	18.1	25	5.3	25	21.1	25	29.7	25	55.2	100	19/02/1973
19730220	51	33.7	25	24.1	25	0	25	5.6	25	19.5	25	28.3	25	54.1	94.3	20/02/1973
19730221	52	35.9	25	24.4	25	2	25	8.4	25	22.1	25	29.8	25	50.4	97.5	21/02/1973
19730222	53	36.9	25	24.9	25	0	25	9.2	25	19.8	25	31.3	25	50.1	99.4	22/02/1973
19730223	54	34.9	25	25.2	25	0	25	8.9	25	23.1	25	27.9	25	49.9	87.1	23/02/1973
19730224	55	35.4	25	25.2	25	0	25	6.4	25	25.1	25	27.9	25	48.5	87.1	24/02/1973
19730225	56	35.4	25	24.9	25	0.1	25	7.3	25	25.1	25	22.3	25	38.8	70.8	25/02/1973
19730226	57	36.4	25	24.8	25	0	25	9.5	25	25.5	25	23.6	25	38.9	75.4	26/02/1973
19730227	58	36.5	25	24.5	25	0	25	10.7	25	26.4	25	19.5	25	31.9	63.4	27/02/1973
19730228	59	38.4	25	24.2	25	0	25	9.6	25	25.7	25	19.4	25	28.7	64.3	28/02/1973
19730301	60	37.9	25	23.3	25	0	25	10.3	25	25.3	25	16.4	25	24.9	57.3	1/03/1973
19730302	61	38.8	25	24.9	25	0	25	10.8	25	24.9	25	17.3	25	25	55	2/03/1973
19730303	62	39.2	25	26.3	25	0	25	11.2	25	25.1	25	17.4	25	24.6	50.9	3/03/1973
19730304	63	38.2	25	27.5	25	0	25	11.6	25	20.6	25	20.5	25	30.6	55.8	4/03/1973
19730305	64	37.1	25	26.9	25	0	25	11.1	25	17.9	25	19.7	25	31.2	55.6	5/03/1973
19730306	65	36.6	25	23.7	25	0	25	10	25	23.1	25	18.3	25	29.8	62.5	6/03/1973
19730307	66	36	25	22.6	25	0	25	10.7	25	25.2	25	19.2	25	32.3	70	7/03/1973
19730308	67	36.3	25	22.1	25	0	25	8.6	25	20.2	25	21.1	25	34.9	79.4	8/03/1973
19730309	68	36.3	25	25.6	25	0	25	7.1	25	13.1	25	22.1	25	36.6	67.3	9/03/1973
19730310	69	37.2	25	25.7	25	0	25	10.5	25	20.3	25	17.5	25	27.6	53	10/03/1973
19730311	70	37.4	25	24.4	25	0	25	8.3	25	22.8	25	26.4	25	41.2	86.4	11/03/1973
19730312	71	39.5	25	25.5	25	0	25	9.1	25	24.9	25	23	25	32	70.5	12/03/1973
19730313	72	40.1	25	24.4	25	0	25	9.8	25	24.4	25	21.2	25	28.6	69.4	13/03/1973
19730314	73	39.2	25	29.5	25	0	25	11.7	25	23.5	25	19.8	25	28	48	14/03/1973
19730315	74	37.5	25	23.9	25	0	25	10.7	25	26.6	25	11.2	25	17.4	37.8	15/03/1973
19730316	75	38	25	22.2	25	0	25	9.5	25	25.8	25	10.6	25	16	39.6	16/03/1973
19730317	76	37.5	25	25.2	25	0	25	10.6	25	25.1	25	19.3	25	29.9	60.2	17/03/1973
19730318	77	37.5	25	25.8	25	0	25	9.5	25	24.6	25	20.3	25	31.5	61.1	18/03/1973
19730319	78	37.9	25	26.1	25	0	25	10.3	25	24.2						

19730320	79	38.3	25	27	25	0	25	11	25	22.3	25	20.4	25	30.3	57.2	20/03/1973
19730321	80	38.3	25	24.9	25	0	25	10.1	25	24.1	25	18.9	25	28.1	60	21/03/1973
19730322	81	37.5	25	26.1	25	0	25	9.7	25	24.2	25	17.4	25	27	51.5	22/03/1973
19730323	82	37.7	25	26.5	25	0	25	10.9	25	22.4	25	16.9	25	25.9	48.8	23/03/1973
19730324	83	36.3	25	25.8	25	0	25	8.4	25	15.9	25	18.9	25	31.3	56.9	24/03/1973
19730325	84	28	25	24.2	25	0.3	25	7.6	25	6.7	25	23.4	25	61.9	77.5	25/03/1973
19730326	85	24	25	21.6	25	13.2	25	1.7	25	5.5	25	24.7	25	82.8	95.8	26/03/1973
19730327	86	27.1	25	20.5	25	43.4	25	3.4	25	5.4	25	24.9	25	69.4	100	27/03/1973
19730328	87	29.1	25	21.2	25	11.5	25	2.3	25	11.2	25	29.2	25	72.5	100	28/03/1973
19730329	88	31.9	25	24.3	25	15.9	25	3.7	25	15.4	25	29.5	25	62.4	97.1	29/03/1973
19730330	89	24.6	25	19.1	25	0	25	6.4	25	20.9	25	16.2	25	52.4	73.3	30/03/1973
19730331	90	25.9	25	14.5	25	0	25	7.4	25	24.5	25	10.1	25	30.2	61.2	31/03/1973
19730401	91	28.9	25	15.2	25	0	25	5.3	25	24.1	25	9.7	25	24.4	56.2	1/04/1973
19730402	92	33.2	25	18.4	25	0	25	6.5	25	22.6	25	14.4	25	28.3	68.1	2/04/1973
19730403	93	33.8	25	22.7	25	0	25	7.2	25	22.7	25	23.5	25	44.7	85.2	3/04/1973
19730404	94	32.6	25	19.8	25	0	25	7.4	25	23.7	25	15	25	30.5	65	4/04/1973
19730405	95	33	25	21.5	25	0	25	7.4	25	19.2	25	20.6	25	41	80.4	5/04/1973
19730406	96	32.8	25	22.6	25	0	25	7.9	25	19.9	25	20.4	25	41	74.4	6/04/1973
19730407	97	32.6	25	21.8	25	0	25	8.3	25	18.6	25	19.4	25	39.4	74.3	7/04/1973
19730408	98	32.6	25	20.6	25	0	25	8.9	25	23.4	25	15.9	25	32.3	65.6	8/04/1973
19730409	99	32.6	25	22.1	25	0	25	9.1	25	22.8	25	17.7	25	36	66.6	9/04/1973
19730410	100	32.8	25	21.1	25	0	25	8.3	25	21.3	25	15	25	30.2	60	10/04/1973
19730411	101	32.2	25	20.2	25	0	25	8.3	25	19.9	25	17.7	25	36.8	74.8	11/04/1973
19730412	102	32.9	25	22.2	25	0	25	8	25	17.7	25	20.1	25	40.2	75.1	12/04/1973
19730413	103	31.8	25	23.4	25	0.1	25	5.9	25	14.3	25	19.2	25	40.8	66.7	13/04/1973
19730414	104	31.5	25	21.4	25	0	25	5.8	25	16.3	25	19.4	25	42	76.1	14/04/1973
19730415	105	27.5	25	21.6	25	3.8	25	4.7	25	12.1	25	24.2	25	65.9	93.8	15/04/1973
19730416	106	30.9	25	17.4	25	0.2	25	6.4	25	20.5	25	21.5	25	48.1	100	16/04/1973
19730417	107	32.9	25	19.3	25	0	25	6.2	25	20.3	25	20.4	25	40.8	91.2	17/04/1973
19730418	108	34.3	25	21.1	25	0	25	6.4	25	20.7	25	20.7	25	38.3	82.8	18/04/1973
19730419	109	35.3	25	21.6	25	0	25	6	25	20	25	19.7	25	34.5	76.4	19/04/1973
19730420	110	35	25	23.1	25	0	25	7.4	25	20.6	25	19	25	33.8	67.2	20/04/1973
19730421	111	32.7	25	21.4	25	0	25	6.5	25	22.2	25	10	25	20.2	39.3	21/04/1973
19730422	112	33.2	25	17.9	25	0	25	6.7	25	22	25	10.1	25	19.9	49.3	22/04/1973
19730423	113	33.1	25	17.8	25	0	25	7.8	25	22	25	8.7	25	17.2	42.7	23/04/1973
19730424	114	33.7	25	20.6	25	0	25	6.3	25	21	25	14.8	25	28.3	61	24/04/1973
19730425	115	33.7	25	21	25	0	25	6.7	25	20	25	18.5	25	35.4	74.4	25/04/1973
19730426	116	33.2	25	23.4	25	0	25	6.7	25	19.6	25	20.4	25	40.1	70.9	26/04/1973
19730427	117	28.8	25	21.3	25	0	25	6.3	25	18.8	25	19.7	25	49.8	77.8	27/04/1973
19730428	118	30.7	25	20.2	25	0	25	6.5	25	17.8	25	18.4	25	41.7	77.8	28/04/1973
19730429	119	30	25	19.7	25	0	25	5.6	25	19.8	25	18.4	25	43.4	80.2	29/04/1973
19730430	120	30.2	25	16.7	25	0	25	4.8	25	20.1	25	16.5	25	38.4	86.8	30/04/1973
19730501	121	29.1	25	17.5	25	0	25	6.1	25	20.4	25	13.5	25	33.5	67.5	1/05/1973
19730502	122	27.5	25	16.6	25	0	25	5.5	25	21	25	9.2	25	25.1	48.7	2/05/1973
19730503	123	29.7	25	13.4	25	0	25	5.2	25	21	25	9.4	25	22.5	61.2	3/05/1973
19730504	124	31.9	25	14.9	25	0	25	5.8	25	20.1	25	9.2	25	19.5	54.3	4/05/1973
19730505	125	32.6	25	15.6	25	0	25	8.6	25	19.8	25	10.1	25	20.5	57	5/05/1973
19730506	126	33.5	25	21.1	25	0	25	6.3	25	19.7	25	13.5	25	26.1	54	6/05/1973
19730507	127	33.4	25	22.2	25	0	25	6.9	25	17.1	25	21.2	25	41.2	79.2	7/05/1973
19730508	128	32.9	25	22.8	25	0	25	6.9	25	18.1	25	16.1	25	32.2	58	8/05/1973
19730509	129	33.8	25	21	25	0	25	6.5	25	17.6	25	18	25	34.2	72.4	9/05/1973
19730510	130	34.2	25	21.9	25	0	25	6.9	25	17.8	25	16.2	25	30.1	61.7	10/05/1973
19730511	131	32.8	25	22.6	25	0	25	6.6	25	19.3	25	14.7	25	29.6	53.6	11/05/1973
19730512	132	33	25	19.6	25	0	25	7.1	25	19.8	25	12.5	25	24.8	54.8	12/05/1973
19730513	133	32.1	25	16.8	25	0	25	6.4	25	19.7	25	12.2	25	25.5	63.8	13/05/1973
19730514	134	33.6	25	15.7	25	0	25	6.9	25	19.6	25	9.1	25	17.5	51	14/05/1973
19730515	135	28.4	25	17.1	25	0	25	8	25	19.9	25	9.1	25	23.5	46.7	15/05/1973
19730516	136	23.9	25	15	25	0	25	7.7	25	19.4	25	9.9	25	33.4	58.1	16/05/1973
19730517	137	25.8	25	12.6	25	0	25	6.5	25	19.4	25	5.5	25	16.6	37.7	17/05/1973
19730518	138	26.3	25	14	25	0	25	5.8	25	16.1	25	7.5	25	21.9	46.9	18/05/1973
19730519	139	25.4	25	13.8	25	0	25	5.8	25	15.3	25	7.2	25	22.2	45.7	19/05/1973
19730520	140	28.9	25	14.8	25	0	25	6.7	25	17.6	25	10.3	25	25.9	61.2	20/05/1973
19730521	141	28.9	25	15	25	0	25	5.4	25	18.1	25	11.6	25	29.1	68.1	21/05/1973
19730522	142	28.9	25	16.2	25	0	25	5.9	25	18.9	25	11.4	25	28.6	61.9	22/05/1973
19730523	143	28.6	25	16.2	25	0	25	6.1	25	18.9	25	10.6	25	27.1	57.6	23/05/1973
19730524	144	29.1	25	15.8	25	0	25	6.5	25	19	25	8.9	25	22.1	49.6	24/05/1973
19730525	145	30.9	25	17.5	25	0	25	5.7	25	16	25	14	25	31.3	70	25/05/1973
19730526	146	30.2	25	17.7	25	0	25	5.3	25	16.5	25	13.9	25	32.4	68.7	26/05/1973
19730527	147	29.5	25	21	25	0	25	5.5	25	14.4	25	19.9	25	48.3	80.1	27/05/1973
19730528	148	29.2	25	17.3	25	0	25	5.6	25	17.1	25	16.3	25	40.2	82.6	28/05/1973
19730529	149	29.2	25	18.4	25	0	25	4.7	25	16.4	25	17.3	25	42.7	81.8	29/05/1973
19730530	150	29.4	25	18.3	25	0	25	5	25	17.7	25	16.2	25	39.5	77.1	30/05/1973
19730531	151	31.7	25	17.3	25	0	25	4.7	25	18	25	16.7	25	35.7	84.6	31/05/1973
19730601	152	32.2	25	14.5	25	0	25	5.6	25	18.1	25	14.4	25	29.9	87.3	1/06/1973
19730602	153	33.3	25	15	25	0	25	6.1	25	17.5	25	12.7	25	24.8	74.5	2/06/1973
19730603	154	25.1	25	14.2	25	0	25	5.6	25	18	25	7.9	25	24.8	48.8	3/06/1973
19730604	155	24.2	25	14.4	25	0	25	6	25	17.7	25	8.4	25	27.8	51.2	4/06/1973
19730605	156	24.7	25	11.7	25	0	25	6.4	25	17	25	8.4	25	27	61.1	5/06/1973
19730606	157	25.5	25	13.2	25	0	25	5.4	25	11.8	25	7.6	25	23.3	50.1	6/06/1973
19730607	158	31.1	25	15.8	25	0	25	5.5	25	15.5	25	10.2	25	22.6	56.9	7/06/1973
19730608	159	30.4	25	17	25	0	25	4.8	25	18	25	13.1	25	30.2	67.6	8/06/1973
19730609	160	29.2	25	14.6	25	0	25	5	25	18.1	25	11.7	25	28.9	70.4	9/06/1973
19730610	161	27.5	25	13.3	25	0	25	4.7	25	18.3	25	9.5	25	25.9	62.2	

19730611	162	29.4	25	10.3	25	0	25	5.6	25	18	25	8.8	25	21.5	70.3	11/06/1973
19730612	163	26.3	25	14.8	25	0	25	5.5	25	17.8	25	11.4	25	33.3	67.8	12/06/1973
19730613	164	27.4	25	11.7	25	0	25	5.2	25	18.5	25	7.2	25	19.7	52.4	13/06/1973
19730614	165	29.5	25	13.2	25	0	25	4.8	25	10.7	25	7.7	25	18.7	50.8	14/06/1973
19730615	166	24.3	25	17.2	25	0	25	3.2	25	4.2	25	10.5	25	34.6	53.5	15/06/1973
19730616	167	27.2	25	15.9	25	0.1	25	4.8	25	7	25	13.8	25	38.3	76.4	16/06/1973
19730617	168	27.5	25	18.8	25	0	25	3.5	25	8.6	25	8.8	25	24	40.6	17/06/1973
19730618	169	29.9	25	16.5	25	0	25	4	25	16.6	25	9.8	25	23.2	52.2	18/06/1973
19730619	170	29.7	25	17.2	25	0	25	4.6	25	15.3	25	16.7	25	40	85.2	19/06/1973
19730620	171	30.9	25	17.3	25	0	25	4.1	25	16.1	25	14.6	25	32.7	74	20/06/1973
19730621	172	31.3	25	19.9	25	0	25	5	25	14.5	25	15.9	25	34.8	68.5	21/06/1973
19730622	173	30.5	25	18.2	25	0	25	5.8	25	17.2	25	14.1	25	32.3	67.5	22/06/1973
19730623	174	29.3	25	16.2	25	0	25	4.9	25	17.6	25	12.3	25	30.2	66.8	23/06/1973
19730624	175	29.2	25	13.9	25	0	25	4.5	25	17.9	25	10.9	25	26.9	68.7	24/06/1973
19730625	176	29.7	25	13.6	25	0	25	6.5	25	17.9	25	10.8	25	25.9	69.4	25/06/1973
19730626	177	22.5	25	10.9	25	0	25	5.6	25	18.3	25	7.6	25	27.9	58.3	26/06/1973
19730627	178	25.2	25	11.4	25	0	25	6.7	25	18.2	25	6.7	25	20.9	49.7	27/06/1973
19730628	179	27.5	25	12.5	25	0	25	5.9	25	16.3	25	9.7	25	26.4	67	28/06/1973
19730629	180	29.4	25	14.7	25	0	25	5.3	25	17.6	25	10.7	25	26.1	64	29/06/1973
19730630	181	30.3	25	15.5	25	0	25	5.1	25	17.9	25	10.8	25	25	61.4	30/06/1973
19730701	182	30	25	17.6	25	0	25	6	25	17.5	25	15.6	25	36.8	77.6	1/07/1973
19730702	183	30.1	25	17.7	25	0	25	6.8	25	17.9	25	13	25	30.5	64.2	2/07/1973
19730703	184	27.7	25	16.4	25	0	25	6.1	25	17.6	25	10.2	25	27.5	54.7	3/07/1973
19730704	185	26.1	25	17	25	0	25	5	25	14.1	25	12.1	25	35.8	62.5	4/07/1973
19730705	186	25.4	25	16.1	25	0	25	4.3	25	15.3	25	15.7	25	48.4	85.9	5/07/1973
19730706	187	21.3	25	14.9	25	0	25	4.3	25	11.9	25	14	25	55.3	82.7	6/07/1973
19730707	188	21.6	25	12.5	25	0	25	4	25	13.9	25	12.1	25	46.9	83.5	7/07/1973
19730708	189	23.9	25	12.5	25	0	25	5.2	25	16.4	25	13.1	25	44.2	90.4	8/07/1973
19730709	190	25.6	25	11.8	25	0	25	4.6	25	18.2	25	10.8	25	32.9	78.1	9/07/1973
19730710	191	27	25	14	25	0	25	4.4	25	17.9	25	12.3	25	34.5	77	10/07/1973
19730711	192	28	25	14.6	25	0	25	4.8	25	18.4	25	12.4	25	32.8	74.7	11/07/1973
19730712	193	28.8	25	16.7	25	0	25	5.4	25	15.6	25	11.7	25	29.6	61.6	12/07/1973
19730713	194	28.4	25	16.5	25	0	25	4.7	25	13.4	25	10.9	25	28.2	58.1	13/07/1973
19730714	195	29.7	25	16.9	25	0	25	5.1	25	18.1	25	10.3	25	24.7	53.5	14/07/1973
19730715	196	30.2	25	15.4	25	0	25	5.4	25	18.8	25	9.3	25	21.7	53.2	15/07/1973
19730716	197	30.7	25	13.5	25	0	25	6.7	25	18.4	25	11.5	25	26	74.4	16/07/1973
19730717	198	22.6	25	18.1	25	0	25	4	25	8.8	25	15.1	25	55.1	72.7	17/07/1973
19730718	199	24	25	8.2	25	0	25	4.2	25	17.7	25	11.5	25	38.6	100	18/07/1973
19730719	200	28.5	25	9	25	0	25	4.5	25	19.2	25	8.7	25	22.4	75.8	19/07/1973
19730720	201	31.4	25	11.8	25	0	25	5.6	25	19.4	25	8.5	25	18.5	61.5	20/07/1973
19730721	202	28.6	25	15.3	25	0	25	5	25	18.9	25	11.7	25	29.9	67.3	21/07/1973
19730722	203	22.5	25	13.7	25	0	25	5.7	25	18.4	25	12.4	25	45.5	79.1	22/07/1973
19730723	204	22.1	25	9.5	25	0	25	5.6	25	19.4	25	8.7	25	32.7	73.3	23/07/1973
19730724	205	24.2	25	9.5	25	0	25	5.5	25	19.6	25	7.8	25	25.8	65.7	24/07/1973
19730725	206	26.1	25	8.8	25	0	25	4.7	25	19.6	25	8.7	25	25.7	76.9	25/07/1973
19730726	207	27.4	25	10.1	25	0	25	5.6	25	19.8	25	7.3	25	20	59.1	26/07/1973
19730727	208	27.4	25	12.6	25	0	25	6.7	25	20	25	7.8	25	21.4	53.5	27/07/1973
19730728	209	27.3	25	14	25	0	25	6.5	25	20	25	8.8	25	24.3	55.1	28/07/1973
19730729	210	28.7	25	13.4	25	0	25	5.7	25	20	25	9.4	25	23.9	61.2	29/07/1973
19730730	211	30.2	25	15.1	25	0	25	6.4	25	20.1	25	9.5	25	22.1	55.4	30/07/1973
19730731	212	32	25	15.6	25	0	25	6	25	19.8	25	13.1	25	27.6	74	31/07/1973
19730801	213	32.8	25	19	25	0	25	7.9	25	19.9	25	12.5	25	25.1	56.9	1/08/1973
19730802	214	31.9	25	19.9	25	0	25	8	25	20.2	25	10.7	25	22.6	46.1	2/08/1973
19730803	215	31.2	25	15.4	25	0	25	7.3	25	20.7	25	7.4	25	16.3	42.3	3/08/1973
19730804	216	30.8	25	13.7	25	0	25	6.7	25	20.6	25	10	25	22.5	63.8	4/08/1973
19730805	217	31.4	25	16.7	25	0	25	6.8	25	20.6	25	12.4	25	27	65.3	5/08/1973
19730806	218	31.8	25	15	25	0	25	5.8	25	20.3	25	13.3	25	28.3	78	6/08/1973
19730807	219	32.6	25	16.1	25	0	25	7.5	25	19.3	25	14	25	28.5	76.6	7/08/1973
19730808	220	26.3	25	18.1	25	0	25	7.7	25	20	25	11.3	25	33	54.4	8/08/1973
19730809	221	17.3	25	15.8	25	0	25	4.2	25	11.1	25	12.7	25	64.3	70.8	9/08/1973
19730810	222	22.6	25	8	25	0.3	25	5.9	25	21.4	25	7.7	25	28.1	71.8	10/08/1973
19730811	223	24.4	25	9	25	0	25	5.5	25	21.4	25	6.6	25	21.6	57.5	11/08/1973
19730812	224	28.3	25	9	25	0	25	5.5	25	21.4	25	5.8	25	15.1	50.6	12/08/1973
19730813	225	31.1	25	10	25	0	25	6.2	25	21.5	25	6.3	25	13.9	51.3	13/08/1973
19730814	226	33.5	25	15.6	25	0	25	7	25	19.7	25	9.6	25	18.6	54.2	14/08/1973
19730815	227	34.3	25	15.6	25	0	25	7.7	25	21.3	25	12.4	25	22.9	70	15/08/1973
19730816	228	35.1	25	18.9	25	0	25	7.8	25	21.3	25	11.7	25	20.7	53.6	16/08/1973
19730817	229	27.8	25	19.3	25	0	25	6.2	25	20.4	25	12.8	25	34.3	57.2	17/08/1973
19730818	230	24.1	25	13.5	25	0	25	7.3	25	17.9	25	10.3	25	34.3	66.6	18/08/1973
19730819	231	23.1	25	11.3	25	0	25	7	25	22.3	25	6.5	25	23	48.6	19/08/1973
19730820	232	25.4	25	8.6	25	0	25	6.9	25	22.7	25	6.3	25	19.4	56.4	20/08/1973
19730821	233	27.2	25	11	25	0	25	6.4	25	22.6	25	5.6	25	15.5	42.7	21/08/1973
19730822	234	30.2	25	9.5	25	0	25	7.7	25	22.9	25	4	25	9.3	33.7	22/08/1973
19730823	235	30.8	25	11.7	25	0	25	7.1	25	22.6	25	5.9	25	13.3	42.9	23/08/1973
19730824	236	30.4	25	12.8	25	0	25	7.1	25	22.8	25	7.6	25	17.5	51.4	24/08/1973
19730825	237	31.2	25	13.7	25	0	25	7.7	25	22	25	6.6	25	14.5	42.1	25/08/1973
19730826	238	33.4	25	13.9	25	0	25	7.6	25	18.2	25	8.2	25	15.9	51.7	26/08/1973
19730827	239	28.4	25	19.3	25	0	25	8	25	20.7	25	14	25	36.2	62.6	27/08/1973
19730828	240	26.3	25	13.8	25	0	25	7.7	25	23.2	25	10.5	25	30.7	66.6	28/08/1973
19730829	241	26.7	25	11.1	25	0	25	8.5	25	23.7	25	7.6	25	21.7	57.6	29/08/1973
19730830	242	29.4	25	10.8	25	0	25	7.9	25	23.9	25	7	25	17.1	54.1	30/08/1973
19730831	243	32.3	25	14.6	25	0.6	25	7.2	25	23.6	25	7.8	25	16.1	47	31/08/1973
19730901	244	32.7	25	15.6	25	0	25	5.9	25	18.8	25	11.1	25	22.4	62.7	1/09/1973

19730902	245	25.4	25	16.8	25	0	25	6.1	25	9.2	25	13.9	25	42.9	72.7	2/09/1973
19730903	246	27.4	25	14	25	0	25	8.5	25	24.3	25	6.5	25	17.8	40.7	3/09/1973
19730904	247	27.3	25	12.5	25	0	25	9.1	25	24.5	25	5	25	13.8	34.5	4/09/1973
19730905	248	28.8	25	13.2	25	0	25	9.3	25	24.2	25	6.1	25	15.4	40.2	5/09/1973
19730906	249	19.9	25	18.8	25	12.4	25	7	25	6.5	25	7.9	25	34	36.4	6/09/1973
19730907	250	15.6	25	13.4	25	8.9	25	3.3	25	5.2	25	13.7	25	77.3	89.2	7/09/1973
19730908	251	21.9	25	12.9	25	2.1	25	3.6	25	13.5	25	12.3	25	46.8	82.7	8/09/1973
19730909	252	26.5	25	12.6	25	0	25	4.9	25	21.5	25	15	25	43.3	100	9/09/1973
19730910	253	30.8	25	15.1	25	0	25	6.5	25	24.2	25	12.6	25	28.4	73.5	10/09/1973
19730911	254	33.5	25	16.9	25	0	25	7.6	25	21.5	25	15.9	25	30.7	82.6	11/09/1973
19730912	255	33.8	25	21.6	25	0	25	8.2	25	20.8	25	23	25	43.7	89.2	12/09/1973
19730913	256	32.8	25	20.2	25	0	25	7.8	25	17.3	25	12.3	25	24.7	52	13/09/1973
19730914	257	28.6	25	18.5	25	18.4	25	8	25	21.2	25	15.5	25	39.6	72.8	14/09/1973
19730915	258	27.3	25	14.4	25	0	25	8	25	25.5	25	7.2	25	19.8	43.9	15/09/1973
19730916	259	27.9	25	12.8	25	0	25	8	25	25.7	25	5.7	25	15.2	38.6	16/09/1973
19730917	260	29.4	25	13.2	25	0	25	7	25	25.9	25	4.9	25	12	32.3	17/09/1973
19730918	261	31.1	25	14.6	25	0	25	7.2	25	25.7	25	8.4	25	18.6	50.6	18/09/1973
19730919	262	32.7	25	17.7	25	0	25	9	25	25.5	25	9.6	25	19.4	47.4	19/09/1973
19730920	263	32.3	25	18	25	0	25	9	25	25.1	25	14.7	25	30.4	71.3	20/09/1973
19730921	264	31.4	25	18.6	25	0	25	7.7	25	23.1	25	9.9	25	21.5	46.2	21/09/1973
19730922	265	29.4	25	18.6	25	0	25	4.4	25	12.3	25	14.7	25	35.9	68.6	22/09/1973
19730923	266	33	25	20.7	25	0.1	25	8.4	25	24.8	25	18.2	25	36.2	74.6	23/09/1973
19730924	267	33.1	25	16.9	25	0	25	8.7	25	26.1	25	10.2	25	20.2	53	24/09/1973
19730925	268	32.5	25	15.6	25	0	25	8.8	25	26.4	25	5.8	25	11.9	32.7	25/09/1973
19730926	269	36.5	25	14.8	25	0	25	11.6	25	26.7	25	6.6	25	10.8	39.2	26/09/1973
19730927	270	35.6	25	19.9	25	0	25	11.8	25	26.9	25	7.2	25	12.4	31	27/09/1973
19730928	271	34.7	25	20.7	25	0	25	9.8	25	26.4	25	8.2	25	14.8	33.6	28/09/1973
19730929	272	33.3	25	20.2	25	0	25	9.1	25	25.4	25	13.2	25	25.8	55.8	29/09/1973
19730930	273	33.8	25	18	25	0	25	9.5	25	26.4	25	11.4	25	21.7	55.3	30/09/1973
19731001	274	35.1	25	20.1	25	0	25	10.6	25	26.2	25	11.6	25	20.5	49.3	1/10/1973
19731002	275	35.2	25	20.8	25	0	25	11.2	25	26.5	25	10.9	25	19.2	44.4	2/10/1973
19731003	276	34.1	25	21.7	25	0	25	10.8	25	26.3	25	10.1	25	18.9	38.9	3/10/1973
19731004	277	34.8	25	20.5	25	0	25	11.1	25	26.4	25	10.3	25	18.5	42.7	4/10/1973
19731005	278	35.4	25	21.4	25	0	25	10.7	25	25.9	25	10.5	25	18.3	41.2	5/10/1973
19731006	279	35.1	25	21.5	25	0	25	10	25	25.3	25	10.3	25	18.2	40.2	6/10/1973
19731007	280	31.9	25	19.7	25	0.1	25	8.6	25	20.5	25	14.4	25	30.5	62.8	7/10/1973
19731008	281	32.7	25	17.6	25	3.3	25	8.8	25	25.8	25	18.1	25	36.6	90	8/10/1973
19731009	282	35.4	25	18.6	25	0	25	11	25	26.8	25	12.8	25	22.3	59.8	9/10/1973
19731010	283	32.8	25	17.7	25	0	25	11.3	25	28	25	5.5	25	11.1	27.2	10/10/1973
19731011	284	31.9	25	14.7	25	0	25	10.4	25	27.6	25	5.8	25	12.3	34.7	11/10/1973
19731012	285	29.9	25	18.3	25	0	25	10.6	25	28.1	25	6.2	25	14.7	29.5	12/10/1973
19731013	286	31	25	16.3	25	0	25	10.3	25	28.6	25	6	25	13.4	32.4	13/10/1973
19731014	287	34.3	25	16	25	0	25	9.2	25	28.1	25	6.4	25	11.8	35.2	14/10/1973
19731015	288	35.8	25	16.6	25	0	25	9.5	25	27.6	25	8.8	25	15	46.6	15/10/1973
19731016	289	36.3	25	20.1	25	0	25	10.7	25	27.4	25	14.2	25	23.5	60.4	16/10/1973
19731017	290	37.2	25	18.7	25	0	25	10.5	25	28.4	25	11.4	25	18	52.9	17/10/1973
19731018	291	36.6	25	20.3	25	0	25	11.4	25	26.8	25	17.8	25	29	74.8	18/10/1973
19731019	292	38.2	25	23.9	25	0	25	10.9	25	24.6	25	20	25	29.9	67.5	19/10/1973
19731020	293	33.7	25	24.1	25	6.8	25	13.4	25	24	25	14.2	25	27.1	47.3	20/10/1973
19731021	294	34.7	25	18.3	25	0	25	12.1	25	28.2	25	7.2	25	13	34.3	21/10/1973
19731022	295	37.6	25	20.8	25	0	25	11.5	25	27.6	25	8	25	12.3	32.6	22/10/1973
19731023	296	38.4	25	22.6	25	0.2	25	11.7	25	25	25	16.3	25	24.1	59.5	23/10/1973
19731024	297	37	25	24.4	25	0.6	25	11.8	25	26.3	25	16.9	25	26.9	55.3	24/10/1973
19731025	298	37	25	25.1	25	0	25	11.8	25	27.5	25	18	25	28.7	56.5	25/10/1973
19731026	299	36.8	25	25.7	25	0	25	10.7	25	25.6	25	15.1	25	24.3	45.7	26/10/1973
19731027	300	34.8	25	24.7	25	0	25	8.3	25	15.3	25	15.7	25	28.2	50.5	27/10/1973
19731028	301	37.5	25	22.1	25	1.4	25	10	25	24.7	25	16.7	25	25.9	62.8	28/10/1973
19731029	302	40	25	22.4	25	0	25	10.2	25	27.9	25	16.4	25	22.2	60.6	29/10/1973
19731030	303	39.5	25	22.3	25	0	25	12.2	25	20.7	25	8.1	25	11.3	30.1	30/10/1973
19731031	304	40.1	25	22.1	25	0	25	11.2	25	28	25	11.1	25	15	41.7	31/10/1973
19731101	305	40.5	25	26.3	25	0	25	11.5	25	18.3	25	13.4	25	17.7	39.2	1/11/1973
19731102	306	39	25	24.7	25	0	25	9.9	25	20.4	25	16.6	25	23.7	53.4	2/11/1973
19731103	307	38.2	25	24.4	25	0.2	25	10	25	16.8	25	22.5	25	33.6	73.6	3/11/1973
19731104	308	35.7	25	21.1	25	0.4	25	10.5	25	24.7	25	24.5	25	41.9	98	4/11/1973
19731105	309	37.2	25	22.4	25	0	25	10.9	25	30.2	25	4.6	25	7.3	17	5/11/1973
19731106	310	37	25	22	25	6.3	25	11.3	25	23.1	25	19.6	25	31.2	74.2	6/11/1973
19731107	311	35.5	25	23.5	25	0	25	9.7	25	27.1	25	13.4	25	23.2	46.3	7/11/1973
19731108	312	38.1	25	21.2	25	0	25	10	25	29.4	25	13.3	25	20	52.9	8/11/1973
19731109	313	38.1	25	26.2	25	0	25	9.2	25	24.1	25	24.2	25	36.3	71.2	9/11/1973
19731110	314	37.2	25	26.2	25	0	25	7.4	25	21.8	25	24.1	25	38	70.9	10/11/1973
19731111	315	27.5	25	22.8	25	0.4	25	6.1	25	12.7	25	27.5	25	74.9	99.1	11/11/1973
19731112	316	34.8	25	21.5	25	29.3	25	10.8	25	24.4	25	25.8	25	46.4	100	12/11/1973
19731113	317	35.2	25	22.8	25	0	25	13.2	25	30	25	10.4	25	18.3	37.5	13/11/1973
19731114	318	36.4	25	22.5	25	0	25	12.1	25	30.9	25	8.4	25	13.8	30.8	14/11/1973
19731115	319	36.9	25	22.8	25	0	25	10	25	25.6	25	12.1	25	19.4	43.6	15/11/1973
19731116	320	37	25	26.1	25	0	25	9.9	25	25.7	25	22.9	25	36.5	67.7	16/11/1973
19731117	321	36.8	25	24.4	25	2.9	25	10.1	25	27.1	25	23.9	25	38.5	78.2	17/11/1973
19731118	322	35.3	25	23.9	25	0	25	9.4	25	23	25	16.5	25	28.9	55.6	18/11/1973
19731119	323	36.6	25	22.3	25	0	25	10.8	25	28.8	25	17.3	25	28.2	64.3	19/11/1973
19731120	324	36	25	24.6	25	0	25	10.7	25	29.4	25	19.6	25	33	63.4	20/11/1973
19731121	325	38	25	23.7	25	0	25	10.7	25	29.9	25	18.1	25	27.3	61.8	21/11/1973
19731122	326	38.5	25	24.3	25	0	25	11.3	25	20.2	25	18	25	26.4	59.3	22/11/1973
19731123	327	36.7	25	28.4	25	0	25									

19731124	328	35.6	25	27.1	25	0	25	10.1	25	9.9	25	22.2	25	38.2	61.9	24/11/1973
19731125	329	26.2	25	22.6	25	18	25	7.2	25	7.1	25	27.2	25	80	99.2	25/11/1973
19731126	330	30.1	25	20.7	25	46.5	25	4.7	25	15.2	25	27.5	25	64.4	100	26/11/1973
19731127	331	31.7	25	20.8	25	0	25	8.3	25	29.1	25	19.6	25	41.9	79.8	27/11/1973
19731128	332	31.8	25	21.2	25	0	25	10.2	25	30.1	25	14	25	29.8	55.6	28/11/1973
19731129	333	33	25	18.3	25	0	25	11.2	25	31.2	25	6.4	25	12.7	30.4	29/11/1973
19731130	334	35.4	25	18.4	25	0	25	10.8	25	31.1	25	6.9	25	12	32.6	30/11/1973
19731201	335	37.1	25	21.5	25	0	25	9.5	25	30.1	25	11.3	25	17.9	44.1	1/12/1973
19731202	336	38.7	25	24.9	25	0	25	12.6	25	27.3	25	21.9	25	31.8	69.6	2/12/1973
19731203	337	37.9	25	24.8	25	0	25	13.4	25	30	25	11	25	16.7	35.2	3/12/1973
19731204	338	36.1	25	23.4	25	0	25	13.4	25	31.3	25	6.4	25	10.7	22.2	4/12/1973
19731205	339	36.6	25	18.9	25	0	25	12.9	25	31.4	25	8.2	25	13.4	37.6	5/12/1973
19731206	340	36.7	25	23.1	25	0	25	14.3	25	31.4	25	7.2	25	11.7	25.5	6/12/1973
19731207	341	37.7	25	21.7	25	0	25	13.4	25	31.4	25	6.9	25	10.6	26.6	7/12/1973
19731208	342	38	25	26.6	25	0	25	12.7	25	29.2	25	17.9	25	27	51.4	8/12/1973
19731209	343	36.1	25	23.1	25	0.2	25	10.2	25	27.5	25	16.1	25	26.9	57	9/12/1973
19731210	344	36.7	25	24	25	0	25	9.8	25	25.5	25	19.3	25	31.3	64.7	10/12/1973
19731211	345	36.4	25	23.8	25	0.4	25	8.7	25	27.8	25	19.4	25	31.9	65.8	11/12/1973
19731212	346	33.6	25	22.5	25	0	25	7.7	25	20	25	23.3	25	44.8	85.5	12/12/1973
19731213	347	34.3	25	21.4	25	9	25	8.2	25	26.2	25	24.6	25	45.5	96.6	13/12/1973
19731214	348	35.1	25	23.6	25	0.1	25	8.7	25	24.4	25	25	25	44.2	85.9	14/12/1973
19731215	349	36.7	25	25	25	0	25	7.5	25	23.2	25	24.3	25	39.4	76.7	15/12/1973
19731216	350	36.1	25	24.7	25	0	25	7.7	25	22.2	25	24.7	25	41.3	79.4	16/12/1973
19731217	351	29.1	25	21.5	25	53.3	25	6.8	25	11.8	25	26.3	25	65.3	100	17/12/1973
19731218	352	33.7	25	22.7	25	0	25	6.6	25	21.9	25	24.9	25	47.6	90.3	18/12/1973
19731219	353	36.3	25	25.3	25	0	25	6.6	25	26.6	25	25.1	25	41.6	77.9	19/12/1973
19731220	354	33.9	25	22.1	25	36.8	25	5.5	25	21.9	25	28	25	52.9	100	20/12/1973
19731221	355	33.4	25	24.1	25	9.6	25	6.4	25	19.8	25	28.1	25	54.6	93.6	21/12/1973
19731222	356	36.5	25	25.2	25	0	25	10.8	25	26.8	25	26.3	25	43.1	82.1	22/12/1973
19731223	357	36.9	25	23.2	25	0	25	11.2	25	30.4	25	10.9	25	17.5	38.3	23/12/1973
19731224	358	37.3	25	22.6	25	0	25	11	25	29.6	25	12.4	25	19.4	45.2	24/12/1973
19731225	359	32.3	25	22.7	25	2.5	25	6.8	25	14.8	25	26.7	25	55.2	96.8	25/12/1973
19731226	360	32.4	25	23.7	25	0	25	6.7	25	16	25	27.9	25	57.4	95.2	26/12/1973
19731227	361	33.8	25	24.4	25	0	25	7.7	25	23.4	25	26.6	25	50.6	87.1	27/12/1973
19731228	362	32.1	25	23.9	25	0	25	7.1	25	21.9	25	25.3	25	52.9	85.3	28/12/1973
19731229	363	33.1	25	24	25	0.6	25	7.4	25	23	25	27	25	53.4	90.5	29/12/1973
19731230	364	34.5	25	24.4	25	1.2	25	7.3	25	23.4	25	29.2	25	53.4	95.6	30/12/1973
19731231	365	34.1	25	25.2	25	0.1	25	7.9	25	16.8	25	28.2	25	52.7	88	31/12/1973
19740101	1	33.1	25	26.2	25	0.3	25	4	25	12.3	25	31.3	25	61.9	92	1/01/1974
19740102	2	29.7	25	24	25	0.9	25	5.1	25	10.8	25	29.8	25	71.5	99.9	2/01/1974
19740103	3	32.4	25	23.6	25	31.6	25	5.8	25	19.7	25	28.3	25	58.2	97.2	3/01/1974
19740104	4	33.3	25	24.2	25	10.6	25	4.7	25	19.4	25	29.7	25	58.1	98.4	4/01/1974
19740105	5	32.3	25	22.3	25	82	25	2.9	25	22.8	25	29.5	25	61	100	5/01/1974
19740106	6	31.4	25	22.1	25	27.3	25	3.2	25	15.7	25	30.1	25	65.5	100	6/01/1974
19740107	7	30.1	25	22.4	25	16.2	25	2.9	25	7.8	25	29.8	25	69.8	100	7/01/1974
19740108	8	28.1	25	23.1	25	17.4	25	5.2	25	6.3	25	28.2	25	74.2	99.8	8/01/1974
19740109	9	27.7	25	22.6	25	43.3	25	3.7	25	6.1	25	29.6	25	79.7	100	9/01/1974
19740110	10	31.8	25	22.9	25	42.2	25	4.4	25	21.8	25	29.5	25	62.7	100	10/01/1974
19740111	11	32.7	25	23.9	25	4.1	25	6.8	25	24.3	25	29.7	25	60	100	11/01/1974
19740112	12	33.3	25	24.2	25	10.4	25	7.6	25	19.9	25	29.8	25	58.3	98.7	12/01/1974
19740113	13	33.9	25	24.7	25	0.6	25	6.3	25	18.7	25	31.5	25	59.5	100	13/01/1974
19740114	14	31.2	25	23.1	25	30.2	25	3.8	25	14	25	28.2	25	62.1	99.8	14/01/1974
19740115	15	32.1	25	22.7	25	53.1	25	3.3	25	13.2	25	28.2	25	59	100	15/01/1974
19740116	16	34.8	25	22.1	25	12.7	25	6.5	25	17.9	25	26.9	25	48.4	100	16/01/1974
19740117	17	34.5	25	23.6	25	3.5	25	6.2	25	18.2	25	29.9	25	54.7	100	17/01/1974
19740118	18	34.4	25	23.5	25	1	25	3.2	25	17	25	28.4	25	52.2	98.1	18/01/1974
19740119	19	30.5	25	23.3	25	0.3	25	3.2	25	9.8	25	27.5	25	63	96.2	19/01/1974
19740120	20	28.6	25	22.3	25	114.8	25	3.5	25	9.4	25	27.9	25	71.3	100	20/01/1974
19740121	21	30.2	25	23	25	1.3	25	4.1	25	10.8	25	26.6	25	62	94.7	21/01/1974
19740122	22	30.9	25	23	25	0	25	4.2	25	12.9	25	26.4	25	59.1	94	22/01/1974
19740123	23	30.5	25	23.4	25	5.4	25	6.1	25	9.7	25	28.1	25	64.4	97.7	23/01/1974
19740124	24	29.5	25	20.9	25	11.1	25	3.2	25	10	25	26.2	25	63.6	100	24/01/1974
19740125	25	30	25	23.3	25	0	25	4.5	25	6.4	25	28.4	25	66.9	99.3	25/01/1974
19740126	26	25.6	25	22.4	25	30	25	3	25	6.5	25	29	25	88.4	100	26/01/1974
19740127	27	30.3	25	22.1	25	87.2	25	3.1	25	11.6	25	28	25	64.9	100	27/01/1974
19740128	28	31.5	25	22.5	25	4.1	25	5	25	19.6	25	28.2	25	61	100	28/01/1974
19740129	29	32.3	25	24.3	25	4.1	25	7.4	25	19.2	25	28.3	25	58.5	93.2	29/01/1974
19740130	30	30.2	25	23.6	25	15.9	25	3.8	25	6.4	25	29.8	25	69.4	100	30/01/1974
19740131	31	28.9	25	21.4	25	82.4	25	2.3	25	7.6	25	27.8	25	69.8	100	31/01/1974
19740201	32	31.2	25	22.5	25	0.9	25	5.2	25	13.2	25	28	25	61.6	100	1/02/1974
19740202	33	28.6	25	22.1	25	31.3	25	5.1	25	16.1	25	24.7	25	63.1	92.9	2/02/1974
19740203	34	31.6	25	22.6	25	2.2	25	5.1	25	16.1	25	28.4	25	61.1	100	3/02/1974
19740204	35	32.9	25	23.1	25	27.8	25	7.1	25	21.5	25	28.3	25	56.6	100	4/02/1974
19740205	36	32.7	25	22.1	25	46.8	25	5.2	25	19.6	25	28.1	25	56.8	100	5/02/1974
19740206	37	34.7	25	23.7	25	0	25	7	25	26.9	25	28	25	50.6	95.6	6/02/1974
19740207	38	34.7	25	23.4	25	10.9	25	7.8	25	27.1	25	23.8	25	43	82.7	7/02/1974
19740208	39	34.6	25	22.4	25	0	25	9	25	27.2	25	17.6	25	32	65	8/02/1974
19740209	40	33.8	25	23.8	25	0.8	25	9.5	25	27.1	25	25.7	25	48.9	87.2	9/02/1974
19740210	41	34.3	25	23.8	25	0	25	9.4	25	26.7	25	23.4	25	43.3	79.4	10/02/1974
19740211	42	34.6	25	24.1	25	0	25	10.2	25	26.5	25	26.2	25	47.6	87.3	11/02/1974
19740212	43	34.5	25	22.6	25	0	25	8.1	25	28	25	26.1	25	47.7	95.2	12/02/1974
19740213	44	33.2	25	22.5	25	0	25	7.5	25	21.5	25	25.9	25	50.9	95.1	13/02/1974
19740214	45	33.3	25	22.5	25	0										

19740215	46	32.3	25	23.4	25	0	25	5.3	25	14.5	25	24.9	25	51.5	86.5	15/02/1974
19740216	47	31.4	25	22.4	25	10	25	4.8	25	10.9	25	27.8	25	60.5	100	16/02/1974
19740217	48	30.7	25	22.2	25	56.8	25	6.1	25	13.7	25	28.7	25	65	100	17/02/1974
19740218	49	31.6	25	22.8	25	38.4	25	3.9	25	14.2	25	29.1	25	62.6	100	18/02/1974
19740219	50	31.3	25	23.7	25	0.8	25	7.1	25	13.7	25	28.2	25	61.7	96.3	19/02/1974
19740220	51	34.6	25	23.7	25	9.2	25	6.3	25	22.3	25	28.4	25	51.6	96.9	20/02/1974
19740221	52	34.2	25	24	25	1.7	25	7	25	25	25	27.9	25	51.9	93.5	21/02/1974
19740222	53	35.2	25	22.5	25	0	25	7.4	25	25.4	25	22.7	25	39.9	83.3	22/02/1974
19740223	54	33.2	25	24.4	25	0	25	7.1	25	23	25	29.4	25	57.8	96.2	23/02/1974
19740224	55	34.4	25	24.3	25	0.2	25	5	25	20.1	25	29.8	25	54.8	98.1	24/02/1974
19740225	56	35.4	25	24.7	25	0	25	9.1	25	25.2	25	26.7	25	46.4	85.8	25/02/1974
19740226	57	34.2	25	23.4	25	0	25	8.6	25	25.7	25	22.3	25	41.5	77.5	26/02/1974
19740227	58	31.5	25	22.8	25	0	25	6.6	25	19.1	25	20.4	25	44.1	73.5	27/02/1974
19740228	59	31.6	25	22.3	25	0	25	7.1	25	22.5	25	19.8	25	42.6	73.6	28/02/1974
19740301	60	28.3	25	19.6	25	0	25	6.7	25	15.3	25	20.7	25	53.8	90.8	1/03/1974
19740302	61	31.5	25	21.6	25	0.4	25	5.1	25	17.6	25	24.9	25	53.9	96.5	2/03/1974
19740303	62	29.1	25	22.4	25	0	25	4.8	25	9.6	25	22.7	25	56.3	83.8	3/03/1974
19740304	63	30.1	25	23.2	25	0	25	5.3	25	12.3	25	25	25	58.6	88	4/03/1974
19740305	64	32.4	25	23.1	25	3.1	25	6.7	25	21.3	25	24.9	25	51.2	88.1	5/03/1974
19740306	65	32.7	25	24	25	0	25	6.2	25	18.5	25	24.9	25	50.3	83.5	6/03/1974
19740307	66	29.3	25	23.4	25	1.9	25	4.8	25	11.5	25	27.7	25	68	96.3	7/03/1974
19740308	67	30.3	25	22.9	25	38.7	25	4.3	25	14.6	25	27.3	25	63.2	97.8	8/03/1974
19740309	68	30.6	25	22.9	25	32.7	25	4.2	25	12	25	26.5	25	60.4	94.9	9/03/1974
19740310	69	32.2	25	22.8	25	40.6	25	5.9	25	21.8	25	27.8	25	57.8	100	10/03/1974
19740311	70	33.6	25	23.8	25	0	25	5.9	25	21.6	25	29.8	25	57.3	100	11/03/1974
19740312	71	36.3	25	24.3	25	0	25	7.5	25	24.1	25	28.8	25	47.7	94.8	12/03/1974
19740313	72	35.9	25	22.3	25	0	25	9.1	25	25.3	25	18.4	25	31.1	68.4	13/03/1974
19740314	73	32	25	21.2	25	0	25	8.4	25	26.2	25	13.8	25	29	54.8	14/03/1974
19740315	74	33.8	25	17.1	25	0	25	8.5	25	25.9	25	13.3	25	25.3	68.2	15/03/1974
19740316	75	32.5	25	21.6	25	0	25	8.6	25	19.6	25	25.5	25	52.1	98.9	16/03/1974
19740317	76	32.2	25	22.9	25	0	25	7.3	25	16.2	25	21.9	25	45.5	78.5	17/03/1974
19740318	77	32.6	25	22.1	25	0	25	7.2	25	23	25	20.6	25	41.9	77.5	18/03/1974
19740319	78	32.3	25	22.4	25	0	25	6.2	25	21.4	25	20.6	25	42.6	76.1	19/03/1974
19740320	79	28	25	22.1	25	0.1	25	5.1	25	9.2	25	24.9	25	65.9	93.6	20/03/1974
19740321	80	28.3	25	19.7	25	40.1	25	5.1	25	13.1	25	22	25	57.2	95.9	21/03/1974
19740322	81	31.1	25	18.4	25	0	25	6	25	23.9	25	21.9	25	48.5	100	22/03/1974
19740323	82	33.3	25	19	25	0	25	6.5	25	24.1	25	22.1	25	43.2	100	23/03/1974
19740324	83	33.8	25	19.8	25	0	25	6.5	25	24.6	25	17.8	25	33.8	77.1	24/03/1974
19740325	84	34.3	25	18.9	25	0	25	6.1	25	24.2	25	18.8	25	34.8	86.1	25/03/1974
19740326	85	33.7	25	19	25	0	25	6.3	25	22.1	25	18.6	25	35.6	84.7	26/03/1974
19740327	86	33.4	25	21.5	25	0	25	4.2	25	20.5	25	25.2	25	49	98.3	27/03/1974
19740328	87	33	25	21.9	25	0.1	25	5.8	25	18.4	25	25.2	25	50.1	95.9	28/03/1974
19740329	88	32.9	25	22.7	25	0	25	7.3	25	16.6	25	25.8	25	51.6	93.6	29/03/1974
19740330	89	33.3	25	23	25	0	25	6.4	25	23.2	25	22.3	25	43.6	79.4	30/03/1974
19740331	90	33.3	25	21.5	25	0	25	6.7	25	23.3	25	21.9	25	42.8	85.4	31/03/1974
19740401	91	32.7	25	21.6	25	0	25	7.1	25	23.6	25	20.4	25	41.2	79.1	1/04/1974
19740402	92	32.6	25	19.9	25	0	25	6.7	25	23.6	25	18.2	25	37	78.4	2/04/1974
19740403	93	33.7	25	19	25	0	25	7.6	25	23.6	25	19.5	25	37.3	88.8	3/04/1974
19740404	94	34.4	25	19.3	25	0	25	8.3	25	23.8	25	16.6	25	30.5	74.2	4/04/1974
19740405	95	34	25	18.8	25	0	25	7.4	25	23.2	25	17.9	25	33.6	82.5	5/04/1974
19740406	96	32.7	25	18.3	25	0	25	6.6	25	20.2	25	19.2	25	38.8	91.3	6/04/1974
19740407	97	32.9	25	18.1	25	0	25	7.5	25	22.1	25	20.2	25	40.4	97.3	7/04/1974
19740408	98	33.1	25	20.1	25	0	25	6.5	25	22.9	25	19.2	25	38	81.6	8/04/1974
19740409	99	34	25	19.4	25	0	25	6.4	25	22.3	25	18.6	25	35	82.6	9/04/1974
19740410	100	34.5	25	18.7	25	0	25	6.9	25	23.1	25	19.3	25	35.3	89.5	10/04/1974
19740411	101	33.2	25	20.9	25	0	25	6.1	25	21.9	25	22.7	25	44.6	91.9	11/04/1974
19740412	102	29.5	25	19.6	25	0	25	7.6	25	22.9	25	12	25	29.1	52.6	12/04/1974
19740413	103	29	25	16.5	25	0	25	7.3	25	23.1	25	13.1	25	32.7	69.8	13/04/1974
19740414	104	29.5	25	15.1	25	0	25	7.6	25	23	25	10.7	25	26	62.4	14/04/1974
19740415	105	31.4	25	15.2	25	0	25	5.8	25	20.5	25	10.2	25	22.2	59.1	15/04/1974
19740416	106	33.5	25	16.5	25	0	25	6.1	25	20.3	25	15.8	25	30.5	84.2	16/04/1974
19740417	107	33.9	25	18.2	25	0	25	6.4	25	21.6	25	19.3	25	36.5	92.4	17/04/1974
19740418	108	33.9	25	18.4	25	0	25	5.2	25	18.8	25	20.5	25	38.8	96.9	18/04/1974
19740419	109	31.4	25	19.3	25	0	25	6.2	25	20.2	25	20.5	25	44.6	91.6	19/04/1974
19740420	110	30.7	25	17.7	25	0	25	6.2	25	19.4	25	16.3	25	36.9	80.5	20/04/1974
19740421	111	30	25	16.5	25	0	25	6.2	25	21.3	25	16.2	25	38.2	86.4	21/04/1974
19740422	112	29.4	25	16.9	25	0	25	6.2	25	21	25	14.9	25	36.4	77.4	22/04/1974
19740423	113	30.2	25	15.7	25	0	25	6	25	21.9	25	14	25	32.6	78.5	23/04/1974
19740424	114	31.5	25	12.9	25	0	25	6	25	20.9	25	12.6	25	27.3	84.7	24/04/1974
19740425	115	25.5	25	18.3	25	0	25	3.7	25	8.8	25	17.5	25	53.6	83.3	25/04/1974
19740426	116	29.7	25	14.6	25	0.1	25	5	25	19	25	17.8	25	42.7	100	26/04/1974
19740427	117	30.9	25	16.1	25	0	25	4.6	25	18.3	25	16	25	35.8	87.5	27/04/1974
19740428	118	31.5	25	16.5	25	0	25	6.4	25	20	25	14.5	25	31.4	77.3	28/04/1974
19740429	119	29.2	25	16.9	25	0	25	6.8	25	20.6	25	14	25	34.6	72.8	29/04/1974
19740430	120	26.8	25	16.4	25	0	25	7.7	25	20.4	25	12.1	25	34.3	64.9	30/04/1974
19740501	121	25.2	25	10.6	25	0	25	6.7	25	18.4	25	9.6	25	30	75.2	1/05/1974
19740502	122	25.3	25	15	25	1.2	25	6.6	25	13.8	25	9	25	27.9	52.8	2/05/1974
19740503	123	27.3	25	14	25	0	25	6.5	25	19.2	25	9.6	25	26.5	60.1	3/05/1974
19740504	124	29.5	25	14.5	25	0	25	5.1	25	20.4	25	10.4	25	25.2	63	4/05/1974
19740505	125	30.2	25	14.5	25	0	25	4.5	25	14.9	25	12.4	25	28.9	75.1	5/05/1974
19740506	126	25.3	25	17.4	25	0	25	3.9	25	4.9	25	15.2	25	47.1	76.5	6/05/1974
19740507	127	29.2	25	18.9	25	2.6	25	3.6	25	10.5	25	20.3	25	50.1	93	7/05/1974
19740508	128	30.5	25	18.8	25	0	25	5.1	25	16.8	25	19.6	25	44.9		

19740509	129	31.3	25	19	25	0	25	4.6	25	15.5	25	20.4	25	44.6	92.9	9/05/1974
19740510	130	28	25	17.8	25	11.7	25	4.1	25	16	25	19.7	25	52.1	96.7	10/05/1974
19740511	131	28.6	25	17.2	25	0	25	4.1	25	18	25	20.6	25	52.6	100	11/05/1974
19740512	132	29.5	25	17.9	25	0	25	4.1	25	15.3	25	19.3	25	46.8	94.2	12/05/1974
19740513	133	30.3	25	16.5	25	0.3	25	4.5	25	15.9	25	18.3	25	42.4	97.5	13/05/1974
19740514	134	30.2	25	16.5	25	0	25	4	25	14.5	25	18.3	25	42.6	97.5	14/05/1974
19740515	135	31	25	18.8	25	0	25	5.3	25	15	25	19.5	25	43.4	89.9	15/05/1974
19740516	136	30	25	18.9	25	0	25	4.9	25	17.3	25	19.2	25	45.3	88	16/05/1974
19740517	137	29.7	25	17	25	0	25	4.6	25	18.3	25	17.2	25	41.2	88.8	17/05/1974
19740518	138	29.2	25	16.4	25	0	25	5	25	18.3	25	17.1	25	42.2	91.7	18/05/1974
19740519	139	29.4	25	17.3	25	0	25	5.5	25	17.1	25	15.9	25	38.8	80.6	19/05/1974
19740520	140	29.6	25	18.4	25	0	25	5.5	25	18.3	25	13.3	25	32.1	62.9	20/05/1974
19740521	141	30.4	25	18.8	25	0	25	5.1	25	16.5	25	13.4	25	30.9	61.8	21/05/1974
19740522	142	31	25	17.2	25	0	25	5.6	25	16.1	25	17.3	25	38.5	88.2	22/05/1974
19740523	143	16.9	25	15.5	25	2.3	25	2.6	25	5.3	25	14.9	25	77.4	84.7	23/05/1974
19740524	144	19.8	25	8.1	25	3.9	25	4.5	25	19.2	25	9.9	25	42.9	91.7	24/05/1974
19740525	145	19.9	25	4.7	25	0	25	4.9	25	19.4	25	8	25	34.4	93.7	25/05/1974
19740526	146	20.9	25	4.4	25	0	25	4.5	25	19.3	25	7.5	25	30.4	89.7	26/05/1974
19740527	147	23.4	25	5.4	25	0	25	4.6	25	19.1	25	8.8	25	30.6	98.2	27/05/1974
19740528	148	24	25	5.6	25	0	25	4.2	25	19	25	8.8	25	29.5	96.8	28/05/1974
19740529	149	23	25	8.9	25	0	25	5	25	18.9	25	8.7	25	31	76.3	29/05/1974
19740530	150	24.2	25	4.9	25	0	25	4.5	25	19	25	8.1	25	26.8	93.6	30/05/1974
19740531	151	25.1	25	6.9	25	0	25	5.1	25	18.7	25	7.7	25	24.2	77.4	31/05/1974
19740601	152	24.9	25	7.5	25	0	25	5	25	18.7	25	8.2	25	26	79.1	1/06/1974
19740602	153	24	25	8.5	25	0	25	4.8	25	18.7	25	6.9	25	23.1	62.2	2/06/1974
19740603	154	23.9	25	7.2	25	0	25	4.4	25	18.7	25	8.1	25	27.3	79.8	3/06/1974
19740604	155	24	25	9.9	25	0	25	5.1	25	18.4	25	10	25	33.5	82	4/06/1974
19740605	156	24.5	25	7.1	25	0	25	4.5	25	18.5	25	9.6	25	31.2	95.2	5/06/1974
19740606	157	25	25	7.1	25	0	25	4.3	25	18.4	25	9.4	25	29.7	93.2	6/06/1974
19740607	158	24.7	25	9.1	25	0	25	5.1	25	18.4	25	10	25	32.1	86.6	7/06/1974
19740608	159	23.5	25	11.9	25	0	25	5	25	18.5	25	8.3	25	28.7	59.6	8/06/1974
19740609	160	22.5	25	8.3	25	0	25	5.2	25	17.8	25	10	25	36.7	91.4	9/06/1974
19740610	161	20.3	25	7.2	25	0	25	4.7	25	10.9	25	6.4	25	26.9	63.1	10/06/1974
19740611	162	19.5	25	8.9	25	0	25	4	25	15.7	25	7.5	25	33.1	65.8	11/06/1974
19740612	163	21	25	4.5	25	0	25	3.9	25	18.3	25	8.2	25	33	97.4	12/06/1974
19740613	164	24.3	25	7.5	25	0	25	4.2	25	18.3	25	10	25	32.9	96.5	13/06/1974
19740614	165	25.2	25	10.2	25	0	25	4.5	25	18.2	25	9.4	25	29.3	75.6	14/06/1974
19740615	166	21.4	25	11.5	25	0	25	5	25	17.5	25	8.6	25	33.8	63.4	15/06/1974
19740616	167	21.2	25	11.4	25	0	25	5.1	25	12.5	25	9.3	25	37	69	16/06/1974
19740617	168	21.2	25	9.3	25	0	25	4.4	25	16.9	25	5.7	25	22.7	48.7	17/06/1974
19740618	169	22	25	5.5	25	0	25	4.3	25	18.2	25	8.1	25	30.6	89.7	18/06/1974
19740619	170	23.2	25	9.9	25	0	25	5.1	25	18.2	25	9.2	25	32.4	75.5	19/06/1974
19740620	171	24.9	25	10.9	25	0	25	5.2	25	18.1	25	7.9	25	25.1	60.6	20/06/1974
19740621	172	26.3	25	14.6	25	0	25	5.1	25	16.9	25	9.4	25	27.5	56.6	21/06/1974
19740622	173	26.6	25	15.1	25	0	25	5.2	25	14.4	25	9.8	25	28.1	57.1	22/06/1974
19740623	174	27.3	25	14.4	25	0	25	4.8	25	17.7	25	10.6	25	29.2	64.7	23/06/1974
19740624	175	27.5	25	13.8	25	0	25	4.1	25	16.5	25	15.7	25	42.8	99.6	24/06/1974
19740625	176	28.3	25	11.6	25	0	25	4.7	25	17.1	25	13.1	25	34.1	96	25/06/1974
19740626	177	27.6	25	9.7	25	0	25	4.7	25	17.8	25	10.7	25	29	89	26/06/1974
19740627	178	27.7	25	9.2	25	0	25	4.5	25	18.1	25	8.7	25	23.4	74.8	27/06/1974
19740628	179	28.6	25	7.2	25	0	25	4.4	25	18.1	25	8.7	25	22.2	85.7	28/06/1974
19740629	180	27.5	25	9.8	25	0	25	3.8	25	16.6	25	9.5	25	25.9	78.5	29/06/1974
19740630	181	28.3	25	11.7	25	0	25	5.9	25	16	25	11.9	25	30.9	86.6	30/06/1974
19740701	182	22.5	25	10.1	25	0	25	4.6	25	17.9	25	8.3	25	30.5	67.2	1/07/1974
19740702	183	21.9	25	5.9	25	0	25	4.3	25	18.3	25	7.9	25	30.1	85.1	2/07/1974
19740703	184	24.1	25	5.6	25	0	25	4.9	25	18.3	25	7.3	25	24.3	80.3	3/07/1974
19740704	185	27.3	25	4.3	25	0	25	4.7	25	18.3	25	7.6	25	20.9	91.5	4/07/1974
19740705	186	22.7	25	7.2	25	0	25	5.5	25	18.1	25	6.7	25	24.3	66	5/07/1974
19740706	187	22.5	25	2.6	25	0	25	4.3	25	18.4	25	7.1	25	26.1	96.4	6/07/1974
19740707	188	19.2	25	6.4	25	0	25	5.3	25	18.3	25	8	25	36	83.3	7/07/1974
19740708	189	18.7	25	4.1	25	0	25	5.2	25	18.3	25	5.8	25	26.9	70.9	8/07/1974
19740709	190	19.7	25	5.2	25	0	25	4.2	25	18.6	25	8.2	25	35.7	92.8	9/07/1974
19740710	191	21.1	25	3.5	25	0	25	3.8	25	18.9	25	7.1	25	28.4	90.5	10/07/1974
19740711	192	22.6	25	5.2	25	0	25	4.4	25	18.9	25	6.7	25	24.4	75.8	11/07/1974
19740712	193	22.6	25	4.6	25	0	25	5	25	19	25	6.1	25	22.3	72	12/07/1974
19740713	194	25.1	25	3.9	25	0	25	4.7	25	19.2	25	5.4	25	17	66.9	13/07/1974
19740714	195	26.1	25	8.5	25	0	25	4.6	25	19.2	25	5.4	25	16	48.7	14/07/1974
19740715	196	25.3	25	7.8	25	0	25	4.6	25	19.2	25	5.4	25	16.7	51.1	15/07/1974
19740716	197	27.6	25	6.3	25	0	25	4.4	25	19.1	25	6.1	25	16.5	63.9	16/07/1974
19740717	198	29.9	25	6.2	25	0	25	5.1	25	18.9	25	7.9	25	18.7	83.4	17/07/1974
19740718	199	31.4	25	9.4	25	0	25	5.1	25	18.9	25	9.9	25	21.5	84	18/07/1974
19740719	200	28	25	10.5	25	0	25	5.4	25	18.9	25	9.6	25	25.4	75.7	19/07/1974
19740720	201	27.2	25	9.7	25	0	25	5.6	25	19.5	25	6.6	25	18.3	54.9	20/07/1974
19740721	202	25.8	25	7.9	25	0	25	6.4	25	19.8	25	5.8	25	17.5	54.5	21/07/1974
19740722	203	27.3	25	7.4	25	0	25	5.9	25	19.7	25	5.8	25	16	56.4	22/07/1974
19740723	204	26.4	25	12.8	25	0	25	5.4	25	11.8	25	10	25	29.1	67.7	23/07/1974
19740724	205	28.6	25	14.4	25	0	25	6	25	18.2	25	9.7	25	24.8	59.2	24/07/1974
19740725	206	29.2	25	12.8	25	0	25	4.8	25	19.3	25	11.8	25	29.1	79.9	25/07/1974
19740726	207	31.3	25	10.1	25	0	25	5.3	25	19.5	25	12.4	25	27.1	100	26/07/1974
19740727	208	30.6	25	11	25	0	25	6.2	25	19.7	25	10.6	25	24.1	80.8	27/07/1974
19740728	209	27.9	25	11.1	25	0	25	5.8	25	19.8	25	8.1	25	21.6	61.3	28/07/1974
19740729	210	27.8	25	11.7	25	0	25	5.6	25	20.5	25	4.9	25	13.1	35.7	29/07/1974
19740730	211	31.5	25	9.8	25	0	25	5.3	25	20.4	25	6.5	25	14.1	53.7	30/07/1974

19740731	212	31.8	25	11.6	25	0	25	5.3	25	20.1	25	10.1	25	21.5	74	31/07/1974
19740801	213	29.2	25	12.4	25	0	25	5.5	25	19.5	25	10.7	25	26.4	74.4	1/08/1974
19740802	214	28.3	25	10.6	25	0	25	5.6	25	20	25	11	25	28.6	86.1	2/08/1974
19740803	215	29.6	25	10.2	25	0	25	6.3	25	20.4	25	8.9	25	21.5	71.6	3/08/1974
19740804	216	29.2	25	11	25	0	25	5.8	25	20.8	25	8.7	25	21.5	66.3	4/08/1974
19740805	217	28.9	25	8.7	25	0	25	6.5	25	20.9	25	6.7	25	16.8	59.6	5/08/1974
19740806	218	28.4	25	7.9	25	0	25	6	25	21	25	6.7	25	17.3	62.9	6/08/1974
19740807	219	31.5	25	9.3	25	0	25	6.3	25	20.8	25	7.3	25	15.8	62.4	7/08/1974
19740808	220	29.7	25	12.2	25	0	25	6.3	25	20.7	25	10.8	25	25.9	76	8/08/1974
19740809	221	27.1	25	13.3	25	0	25	6.1	25	21.1	25	8.9	25	24.8	58.3	9/08/1974
19740810	222	27.3	25	13.1	25	0	25	6.5	25	21.2	25	5.9	25	16.3	39.2	10/08/1974
19740811	223	26.1	25	11.7	25	0	25	6.6	25	21.6	25	5.4	25	16	39.3	11/08/1974
19740812	224	26.2	25	10	25	0	25	6.7	25	22	25	4.6	25	13.5	37.5	12/08/1974
19740813	225	26.9	25	8.7	25	0	25	5.4	25	21.9	25	5.1	25	14.4	45.4	13/08/1974
19740814	226	27.9	25	7.9	25	0	25	5.7	25	22	25	6.3	25	16.8	59.2	14/08/1974
19740815	227	24	25	10.8	25	0	25	5.9	25	22	25	8.2	25	27.5	63.3	15/08/1974
19740816	228	23.1	25	9.6	25	0	25	5.6	25	22.2	25	7.1	25	25.1	59.4	16/08/1974
19740817	229	26.1	25	8.2	25	0	25	5.1	25	22.3	25	5.3	25	15.7	48.8	17/08/1974
19740818	230	30	25	6.6	25	0	25	4.7	25	22.2	25	6.3	25	14.8	64.7	18/08/1974
19740819	231	31.6	25	7.9	25	0	25	6.1	25	21.5	25	7.7	25	16.6	72.3	19/08/1974
19740820	232	32.1	25	10.3	25	0	25	6.1	25	21.3	25	8.3	25	17.4	66.3	20/08/1974
19740821	233	31.2	25	16.5	25	0	25	5	25	21.2	25	7.6	25	16.7	40.5	21/08/1974
19740822	234	23	25	14.8	25	0.4	25	3	25	13.1	25	12.6	25	44.9	74.9	22/08/1974
19740823	235	30	25	13.6	25	0.5	25	3.7	25	17.9	25	16	25	37.7	100	23/08/1974
19740824	236	26.4	25	16.2	25	14.3	25	3.9	25	15.5	25	19.5	25	56.7	100	24/08/1974
19740825	237	27.7	25	17.3	25	0.5	25	4.6	25	17.1	25	18	25	48.5	91.2	25/08/1974
19740826	238	27.3	25	12.9	25	2.7	25	5.9	25	21.3	25	12	25	33.1	80.7	26/08/1974
19740827	239	24.3	25	10.4	25	0	25	5.7	25	22.9	25	9.7	25	31.9	77	27/08/1974
19740828	240	20.7	25	13.3	25	0	25	3.4	25	7.3	25	7.1	25	29.1	46.5	28/08/1974
19740829	241	26.1	25	13.9	25	0	25	5.9	25	11.2	25	6.7	25	19.8	42.2	29/08/1974
19740830	242	28.7	25	13.3	25	0	25	6.7	25	20.7	25	8	25	20.3	52.4	30/08/1974
19740831	243	29.1	25	13.3	25	0	25	7.9	25	22.8	25	6.5	25	16.1	42.6	31/08/1974
19740901	244	27.6	25	12.6	25	0	25	7.2	25	23.6	25	9.2	25	24.9	63.1	1/09/1974
19740902	245	28.7	25	11.3	25	0	25	6.8	25	24.2	25	6.6	25	16.8	49.3	2/09/1974
19740903	246	32.2	25	12	25	0	25	6.6	25	23.7	25	7.9	25	16.4	56.4	3/09/1974
19740904	247	33.3	25	15.7	25	0	25	7	25	22	25	15.2	25	29.7	85.3	4/09/1974
19740905	248	22.8	25	16.7	25	14.9	25	4.3	25	10	25	18.1	25	65.2	95.3	5/09/1974
19740906	249	26.4	25	16.5	25	0.1	25	6.9	25	16.1	25	13.7	25	39.8	73	6/09/1974
19740907	250	28.6	25	14.9	25	0	25	8	25	22.5	25	7.8	25	19.9	46.1	7/09/1974
19740908	251	29.6	25	17.2	25	0	25	8	25	16.6	25	8.7	25	21	44.4	8/09/1974
19740909	252	27.4	25	17.5	25	0	25	4.5	25	10.2	25	8.8	25	24.1	44	9/09/1974
19740910	253	26.6	25	16.7	25	0.3	25	4.2	25	12.7	25	14.3	25	41.1	75.3	10/09/1974
19740911	254	29.6	25	13.6	25	0.1	25	6.1	25	24.2	25	14.1	25	34	90.6	11/09/1974
19740912	255	31.2	25	15.8	25	0	25	6.9	25	24.5	25	13.1	25	28.8	73	12/09/1974
19740913	256	33.2	25	14.7	25	0	25	7.6	25	24.9	25	10.7	25	21	64	13/09/1974
19740914	257	35.2	25	14.7	25	0	25	8.8	25	24.6	25	12.5	25	22	74.8	14/09/1974
19740915	258	30.4	25	16.6	25	0	25	8.9	25	25	25	8.3	25	19.1	44	15/09/1974
19740916	259	31	25	13.4	25	0	25	9.6	25	25.4	25	6.9	25	15.4	44.9	16/09/1974
19740917	260	32.5	25	15.3	25	0	25	9.2	25	25.4	25	7.1	25	14.5	40.9	17/09/1974
19740918	261	30.7	25	15.8	25	0	25	9.7	25	26.1	25	6.1	25	13.8	34	18/09/1974
19740919	262	30.6	25	15.4	25	0	25	8.1	25	26.1	25	8.1	25	18.4	46.3	19/09/1974
19740920	263	34.3	25	14.4	25	0	25	7.7	25	26.1	25	6.3	25	11.6	38.4	20/09/1974
19740921	264	33.1	25	14	25	0	25	9.3	25	25.3	25	11	25	21.7	68.9	21/09/1974
19740922	265	21.6	25	14.7	25	0	25	5.9	25	17.4	25	8.7	25	33.7	52	22/09/1974
19740923	266	27.7	25	10.7	25	0.3	25	7.8	25	25.3	25	11.5	25	31	89.4	23/09/1974
19740924	267	28.3	25	11.9	25	0.2	25	8.3	25	26.5	25	7.2	25	18.7	51.7	24/09/1974
19740925	268	30.8	25	11.3	25	0	25	8.5	25	26.7	25	6	25	13.5	44.8	25/09/1974
19740926	269	33.1	25	15.7	25	0	25	9.7	25	24.6	25	3.6	25	7.1	20.2	26/09/1974
19740927	270	33.8	25	18.8	25	0.1	25	8.9	25	21.7	25	7.1	25	13.5	32.7	27/09/1974
19740928	271	33.9	25	19.6	25	0	25	8.6	25	19	25	5.7	25	10.8	25	28/09/1974
19740929	272	33.5	25	19.7	25	0	25	8.6	25	24.9	25	13.1	25	25.3	57.1	29/09/1974
19740930	273	33	25	18.6	25	0	25	7.8	25	25.8	25	16.6	25	33	77.5	30/09/1974
19741001	274	34.2	25	18.6	25	0	25	8.2	25	26.5	25	15.8	25	29.4	73.8	1/10/1974
19741002	275	36	25	19.1	25	0	25	9.5	25	26	25	16.5	25	27.8	74.7	2/10/1974
19741003	276	36.8	25	19.2	25	0	25	8.9	25	22.8	25	16.5	25	26.6	74.2	3/10/1974
19741004	277	23.9	25	20.5	25	0.3	25	3.3	25	5.9	25	20.7	25	69.8	85.9	4/10/1974
19741005	278	29.3	25	18.3	25	1.2	25	3.5	25	12.6	25	22	25	54	100	5/10/1974
19741006	279	33.3	25	18.2	25	0	25	9.6	25	26.2	25	16.9	25	33	80.9	6/10/1974
19741007	280	31.8	25	13.5	25	0	25	9.6	25	27.4	25	9	25	19.1	58.2	7/10/1974
19741008	281	35.1	25	12.3	25	0	25	8.3	25	27.7	25	7.5	25	13.3	52.5	8/10/1974
19741009	282	38.4	25	14.3	25	0	25	9.8	25	27.6	25	6.6	25	9.7	40.5	9/10/1974
19741010	283	36.1	25	20	25	0	25	8.9	25	18.5	25	17.7	25	29.6	75.7	10/10/1974
19741011	284	35.4	25	23.7	25	0	25	7.1	25	24	25	14.1	25	24.5	48.1	11/10/1974
19741012	285	32.8	25	22.7	25	0	25	5.4	25	14.9	25	19	25	38.2	68.9	12/10/1974
19741013	286	31.8	25	21.3	25	0	25	7.2	25	11.6	25	10.4	25	22.1	41.1	13/10/1974
19741014	287	33.3	25	18.7	25	0	25	10.5	25	27.6	25	8.7	25	17	40.4	14/10/1974
19741015	288	35.7	25	14.1	25	0	25	9.5	25	27.1	25	10.6	25	18.1	65.9	15/10/1974
19741016	289	36.6	25	18.4	25	0	25	9.8	25	25.3	25	16.4	25	26.7	77.5	16/10/1974
19741017	290	22	25	16.2	25	0.1	25	6.1	25	14.9	25	12.2	25	46.2	66.3	17/10/1974
19741018	291	27	25	8.8	25	0	25	9.4	25	29.1	25	3.4	25	9.5	30	18/10/1974
19741019	292	29.7	25	12.5	25	0	25	8.9	25	29	25	5.5	25	13.2	38	19/10/1974
19741020	293	31.3	25	16	25	0	25	7.6	25	28.8	25	6.2	25	13.6	34.1	20/10/1974
19741021	294	33.9	25	13.4	25	0	25	9.1	25	28.4	25	5	25	9.5	32.5	21/10/1974

19741022	295	37	25	15.9	25	0	25	9.1	25	27	25	4.5	25	7.2	24.9	22/10/1974
19741023	296	37.9	25	16	25	0	25	10.5	25	27.9	25	9.9	25	15	54.5	23/10/1974
19741024	297	39.1	25	20.5	25	0	25	12.1	25	26	25	17.3	25	24.6	71.8	24/10/1974
19741025	298	37.9	25	24.7	25	0	25	11.8	25	24.8	25	14.1	25	21.4	45.3	25/10/1974
19741026	299	37.8	25	24.7	25	0	25	12.5	25	26.9	25	8.8	25	13.4	28.3	26/10/1974
19741027	300	36.7	25	24.5	25	0	25	10	25	26.3	25	14.1	25	22.8	45.9	27/10/1974
19741028	301	37.8	25	23.9	25	0	25	11.4	25	27.9	25	16.7	25	25.5	56.3	28/10/1974
19741029	302	38.6	25	24.1	25	0	25	12.3	25	27.4	25	17.7	25	25.9	59	29/10/1974
19741030	303	38	25	22.6	25	0	25	10.6	25	27.3	25	17.4	25	26.3	63.5	30/10/1974
19741031	304	38.3	25	21.4	25	0	25	9.3	25	23	25	25.3	25	37.6	99.3	31/10/1974
19741101	305	32.5	25	21	25	1.4	25	8.6	25	24.8	25	12.9	25	26.4	51.9	1/11/1974
19741102	306	31.9	25	18.5	25	0	25	10.9	25	28.6	25	7.4	25	15.7	34.8	2/11/1974
19741103	307	33	25	15	25	0	25	11.3	25	30.6	25	4.8	25	9.5	28.2	3/11/1974
19741104	308	36.6	25	14.1	25	0	25	10.1	25	30.1	25	6.4	25	10.4	39.8	4/11/1974
19741105	309	39.3	25	15.5	25	0	25	11.2	25	29.8	25	8.2	25	11.5	46.6	5/11/1974
19741106	310	40.3	25	19.8	25	0	25	12.3	25	29.8	25	8.2	25	10.9	35.5	6/11/1974
19741107	311	38.4	25	22.5	25	0	25	13.6	25	27.7	25	9.9	25	14.6	36.3	7/11/1974
19741108	312	36.7	25	23.9	25	0	25	9	25	28	25	9.2	25	14.9	31	8/11/1974
19741109	313	38.5	25	14.6	25	0	25	9.8	25	29.4	25	5.7	25	8.4	34.3	9/11/1974
19741110	314	39.6	25	18.2	25	0	25	9	25	25.4	25	9.1	25	12.6	43.6	10/11/1974
19741111	315	38	25	21.8	25	0	25	9.2	25	21.3	25	16.6	25	25.1	63.6	11/11/1974
19741112	316	34.1	25	23.2	25	2.3	25	6.6	25	17.3	25	22.2	25	41.5	78.1	12/11/1974
19741113	317	36.4	25	21.5	25	0	25	7.7	25	22.6	25	21.9	25	36.1	85.4	13/11/1974
19741114	318	36.2	25	23.1	25	2.3	25	11.6	25	26.6	25	16.1	25	26.8	57	14/11/1974
19741115	319	38.3	25	23.2	25	0	25	11.2	25	27.8	25	12.7	25	18.9	44.7	15/11/1974
19741116	320	39.3	25	24.8	25	0	25	10.9	25	27.6	25	13.9	25	19.6	44.4	16/11/1974
19741117	321	38.3	25	22.3	25	0	25	11.1	25	26.6	25	22.6	25	33.6	84	17/11/1974
19741118	322	38	25	23.1	25	0	25	12.6	25	29.6	25	19.4	25	29.3	68.7	18/11/1974
19741119	323	38.6	25	23.4	25	0	25	12	25	26.9	25	14.1	25	20.6	49	19/11/1974
19741120	324	40.1	25	23.7	25	0	25	12.8	25	28.5	25	11.9	25	16	40.6	20/11/1974
19741121	325	41.3	25	25.8	25	0	25	12.7	25	26.6	25	12.7	25	16.1	38.2	21/11/1974
19741122	326	40.2	25	25.4	25	0	25	11.6	25	27.2	25	21.4	25	28.7	66	22/11/1974
19741123	327	40.1	25	21	25	0	25	10.3	25	29.3	25	14.1	25	19	56.7	23/11/1974
19741124	328	40.5	25	25.4	25	0	25	12.2	25	30	25	10.5	25	13.9	32.4	24/11/1974
19741125	329	42	25	24.2	25	0	25	12.3	25	27.2	25	19.9	25	24.3	65.9	25/11/1974
19741126	330	36.1	25	26.9	25	0	25	13.4	25	25.1	25	16	25	26.8	45.2	26/11/1974
19741127	331	31.3	25	19.6	25	0	25	12.8	25	28.2	25	7.7	25	16.8	33.8	27/11/1974
19741128	332	31.7	25	17.1	25	0	25	12.6	25	31.3	25	5.7	25	12.2	29.2	28/11/1974
19741129	333	34.1	25	16.2	25	0	25	12.6	25	31.6	25	5.4	25	10.1	29.3	29/11/1974
19741130	334	35.8	25	17.2	25	0	25	10.9	25	31.4	25	3.6	25	6.1	18.4	30/11/1974
19741201	335	38.2	25	16.4	25	0	25	10.7	25	31.5	25	4.1	25	6.1	22	1/12/1974
19741202	336	39.4	25	15.3	25	0	25	11.6	25	31.2	25	4.2	25	5.9	24.2	2/12/1974
19741203	337	40.5	25	17.2	25	0	25	8.9	25	29.7	25	17.8	25	23.5	90.8	3/12/1974
19741204	338	39	25	24.6	25	0	25	9.5	25	20.1	25	21.8	25	31.2	70.5	4/12/1974
19741205	339	40.1	25	26	25	0.8	25	9.7	25	21	25	16.9	25	22.8	50.3	5/12/1974
19741206	340	42.1	25	22.8	25	0	25	11.5	25	28.8	25	16.4	25	19.9	59.1	6/12/1974
19741207	341	41.4	25	20.9	25	0	25	12.2	25	29.2	25	21.6	25	27.2	87.4	7/12/1974
19741208	342	39.8	25	26.1	25	0	25	10.9	25	27.7	25	15.7	25	21.5	46.4	8/12/1974
19741209	343	40.1	25	25.4	25	1.1	25	9.3	25	19.9	25	27	25	36.4	83.3	9/12/1974
19741210	344	36.8	25	22.3	25	1.6	25	7.9	25	23.7	25	20.9	25	33.7	77.7	10/12/1974
19741211	345	39.5	25	25.2	25	0	25	10.6	25	26.5	25	16	25	22.3	49.9	11/12/1974
19741212	346	38.7	25	19.9	25	0	25	11.5	25	30.4	25	10.4	25	15.1	44.8	12/12/1974
19741213	347	41.3	25	23.9	25	0	25	11.6	25	30.7	25	13.7	25	17.3	46.2	13/12/1974
19741214	348	42.1	25	20.8	25	0.1	25	12.3	25	30.2	25	12.7	25	15.4	51.7	14/12/1974
19741215	349	40.9	25	25.2	25	0	25	11.2	25	28.2	25	25.4	25	32.8	79.3	15/12/1974
19741216	350	39.3	25	23.2	25	4.6	25	10.1	25	24.8	25	25.5	25	35.9	89.7	16/12/1974
19741217	351	36.7	25	22.8	25	2.6	25	8.4	25	23.3	25	20.6	25	33.4	74.2	17/12/1974
19741218	352	38.1	25	24	25	0	25	8.6	25	22.2	25	24.6	25	36.9	82.5	18/12/1974
19741219	353	38.8	25	24.6	25	2.6	25	10	25	24.7	25	24.6	25	35.6	79.6	19/12/1974
19741220	354	38.9	25	27.7	25	0	25	14.1	25	20.5	25	12.3	25	17.7	33.1	20/12/1974
19741221	355	40	25	27.7	25	0	25	10.6	25	27	25	10.5	25	14.2	28.3	21/12/1974
19741222	356	36.2	25	23.3	25	0	25	8.9	25	25.7	25	22.2	25	37	77.6	22/12/1974
19741223	357	38.3	25	23.4	25	0	25	9.9	25	24.6	25	26.6	25	39.5	92.5	23/12/1974
19741224	358	39	25	24.9	25	0.9	25	8.9	25	22.9	25	23.4	25	33.5	74.3	24/12/1974
19741225	359	39.4	25	25.1	25	0	25	10.6	25	25.9	25	16	25	22.4	50.2	25/12/1974
19741226	360	38.7	25	27.9	25	0	25	8	25	23.7	25	25.9	25	37.6	68.9	26/12/1974
19741227	361	34.5	25	24.5	25	0.2	25	6	25	15.3	25	26.6	25	48.6	86.5	27/12/1974
19741228	362	26.2	25	23.6	25	0.1	25	4.9	25	6.3	25	26.6	25	78.2	91.3	28/12/1974
19741229	363	30.9	25	22.7	25	10.9	25	7.4	25	13.6	25	24.7	25	55.3	89.6	29/12/1974
19741230	364	36.2	25	22	25	0	25	8.5	25	28.2	25	24.7	25	41.1	93.5	30/12/1974
19741231	365	34.2	25	25	25	0	25	8.3	25	17.1	25	26.3	25	48.9	83	31/12/1974
19750101	1	31.9	25	23.8	25	4.9	25	6.2	25	14.3	25	28.1	25	59.4	95.3	1/01/1975
19750102	2	32.7	25	23.1	25	4.9	25	5.1	25	14.8	25	28.5	25	57.6	100	2/01/1975
19750103	3	35.6	25	23.7	25	0.6	25	6.9	25	18.5	25	27.1	25	46.6	92.5	3/01/1975
19750104	4	36.9	25	23.4	25	0.1	25	6	25	23.1	25	28.2	25	45.2	98	4/01/1975
19750105	5	40.2	25	24	25	0	25	9.7	25	25.4	25	25.7	25	34.5	86.2	5/01/1975
19750106	6	40.6	25	23.8	25	8.7	25	12.9	25	26	25	25	25	32.8	84.8	6/01/1975
19750107	7	38.6	25	24.3	25	0	25	10.2	25	19.9	25	22.6	25	33	74.4	7/01/1975
19750108	8	38.9	25	23.9	25	7.9	25	10.5	25	24.1	25	27.4	25	39.4	92.4	8/01/1975
19750109	9	36	25	24	25	7.2	25	7.2	25	17.1	25	28.9	25	48.6	96.9	9/01/1975
19750110	10	32.6	25	22.4	25	47.1	25	7	25	13	25	24.8	25	50.4	91.6	10/01/1975
19750111	11	35.5	25	24.7	25	0	25	9.6	25	17.9	25	20.1	25	34.8	64.6	11/01/1975
19750112	12	37.2	25	24.1	25	0	25									

19750113	13	36.9	25	24.4	25	0	25	10.7	25	27.7	25	9.5	25	15.2	31.1	13/01/1975
19750114	14	37.4	25	23.5	25	0	25	9.5	25	24.6	25	9.9	25	15.4	34.2	14/01/1975
19750115	15	33.6	25	23.4	25	0.5	25	6.7	25	16.2	25	26	25	50	90.4	15/01/1975
19750116	16	29	25	23.5	25	9.8	25	5.1	25	7.7	25	25.2	25	62.9	87.1	16/01/1975
19750117	17	36.3	25	19.8	25	0.2	25	8.7	25	28.2	25	20.8	25	34.4	90.1	17/01/1975
19750118	18	38.1	25	22.6	25	0	25	10.4	25	29.1	25	21	25	31.5	76.6	18/01/1975
19750119	19	39.3	25	23	25	0	25	10.9	25	29.6	25	16.9	25	23.8	60.2	19/01/1975
19750120	20	38.8	25	22.7	25	0	25	10.8	25	28	25	23.8	25	34.4	86.3	20/01/1975
19750121	21	39.7	25	23.6	25	0	25	10.7	25	26.8	25	26	25	35.8	89.3	21/01/1975
19750122	22	40.1	25	23.9	25	0.1	25	10.8	25	28.1	25	24.8	25	33.4	83.6	22/01/1975
19750123	23	39.4	25	25.4	25	0	25	9.8	25	25.6	25	27.8	25	38.9	85.7	23/01/1975
19750124	24	38	25	23.7	25	11.8	25	10.3	25	27.8	25	26.1	25	39.4	89.1	24/01/1975
19750125	25	38.8	25	25.6	25	0	25	11.2	25	24.8	25	24	25	34.7	73.1	25/01/1975
19750126	26	35.3	25	22.6	25	26.5	25	12.8	25	27.8	25	13	25	22.7	47.4	26/01/1975
19750127	27	36.2	25	22.1	25	0.4	25	12.6	25	30.3	25	11.1	25	18.5	41.7	27/01/1975
19750128	28	37.5	25	21.5	25	0	25	11.5	25	29.5	25	10.5	25	16.3	41	28/01/1975
19750129	29	35.4	25	23.6	25	0.2	25	8.3	25	24.7	25	20.6	25	35.8	70.7	29/01/1975
19750130	30	32.8	25	20.8	25	8.7	25	9.5	25	24.2	25	20.7	25	41.6	84.3	30/01/1975
19750131	31	34.6	25	22	25	0	25	11.1	25	28.2	25	19.7	25	35.8	74.5	31/01/1975
19750201	32	34.3	25	22	25	0.1	25	12.2	25	28.7	25	20.6	25	38.1	77.9	1/02/1975
19750202	33	35.2	25	21.8	25	0	25	13.7	25	28.9	25	17.1	25	30.1	65.5	2/02/1975
19750203	34	36.2	25	21.2	25	0	25	13.4	25	28.8	25	18.2	25	30.3	72.3	3/02/1975
19750204	35	36.7	25	19	25	0	25	11.8	25	29.8	25	13.8	25	22.4	62.8	4/02/1975
19750205	36	36.6	25	19.8	25	0	25	10.9	25	29.2	25	17.8	25	29	77.1	5/02/1975
19750206	37	36.1	25	22.5	25	0	25	10.4	25	27.4	25	17.8	25	29.8	65.3	6/02/1975
19750207	38	30.8	25	23.9	25	0	25	6.4	25	12.4	25	21.4	25	48.2	72.2	7/02/1975
19750208	39	28.8	25	22.5	25	0.6	25	3.9	25	11.2	25	25.9	25	65.4	95.1	8/02/1975
19750209	40	31.2	25	22.6	25	2.6	25	5.8	25	10.2	25	26.2	25	57.7	95.6	9/02/1975
19750210	41	35.1	25	24.1	25	5.7	25	9	25	16.4	25	23.7	25	41.9	79	10/02/1975
19750211	42	34.8	25	23.2	25	0.4	25	8.2	25	20.6	25	23.5	25	42.3	82.7	11/02/1975
19750212	43	33	25	22.4	25	5.9	25	6.2	25	19.2	25	27.6	25	54.9	100	12/02/1975
19750213	44	34.2	25	24.5	25	0.1	25	5.1	25	17.1	25	26.4	25	49.1	85.9	13/02/1975
19750214	45	29.3	25	23.9	25	4.5	25	2.8	25	9.4	25	27.9	25	68.5	94.1	14/02/1975
19750215	46	26.8	25	23.1	25	9.1	25	3	25	6.4	25	28	25	79.5	99.1	15/02/1975
19750216	47	24.7	25	22.5	25	44.2	25	2.1	25	6	25	28.1	25	90.3	100	16/02/1975
19750217	48	26.8	25	22.3	25	65.7	25	2.3	25	6.1	25	27.8	25	78.9	100	17/02/1975
19750218	49	26	25	22	25	4	25	2.4	25	6	25	26.1	25	77.7	98.8	18/02/1975
19750219	50	27.6	25	21.6	25	4.2	25	3.8	25	11.8	25	24.9	25	67.4	96.5	19/02/1975
19750220	51	31.2	25	21.5	25	1	25	4.8	25	16.4	25	24.8	25	54.6	96.8	20/02/1975
19750221	52	33.7	25	23.7	25	0	25	6.6	25	26.2	25	26.2	25	50.1	89.4	21/02/1975
19750222	53	33.5	25	24.4	25	0	25	5.9	25	24.9	25	28.1	25	54.3	92	22/02/1975
19750223	54	33.2	25	24.7	25	0	25	4.6	25	12.8	25	29.7	25	58.4	95.5	23/02/1975
19750224	55	31.5	25	24.4	25	26.1	25	4.8	25	9.4	25	30.1	25	65.1	98.5	24/02/1975
19750225	56	32.7	25	23.6	25	45.9	25	5.5	25	17.9	25	28	25	56.6	96.2	25/02/1975
19750226	57	32.8	25	22.9	25	0	25	6.1	25	20.4	25	23.1	25	46.4	82.8	26/02/1975
19750227	58	33.8	25	21.3	25	0	25	8.9	25	22.4	25	20.2	25	38.4	79.8	27/02/1975
19750228	59	33.5	25	21.4	25	0	25	9.8	25	26.6	25	16.1	25	31.1	63.2	28/02/1975
19750301	60	33.7	25	19.6	25	0	25	9.7	25	27.2	25	12.4	25	23.7	54.4	1/03/1975
19750302	61	34.4	25	17.9	25	0	25	9	25	26.6	25	15.1	25	27.8	73.7	2/03/1975
19750303	62	34.5	25	19	25	0	25	7.8	25	26.1	25	17.4	25	31.8	79.2	3/03/1975
19750304	63	34.6	25	19.3	25	0	25	9.9	25	24.8	25	18.1	25	32.9	80.9	4/03/1975
19750305	64	34.2	25	21.3	25	0	25	8.2	25	26.2	25	18.2	25	33.8	71.9	5/03/1975
19750306	65	34.3	25	23.6	25	0	25	7.7	25	25.4	25	24.8	25	45.8	85.2	6/03/1975
19750307	66	34.6	25	22.7	25	0.3	25	8.2	25	25.5	25	29	25	52.7	100	7/03/1975
19750308	67	36.1	25	23.3	25	0	25	9.8	25	24	25	21	25	35.1	73.4	8/03/1975
19750309	68	35.7	25	19.7	25	0	25	7.6	25	24.3	25	15.2	25	26	66.3	9/03/1975
19750310	69	36.4	25	22.2	25	0.2	25	8.8	25	25.2	25	22.5	25	37	84.1	10/03/1975
19750311	70	37	25	22	25	0	25	10.7	25	25.4	25	17.6	25	28	66.6	11/03/1975
19750312	71	36.5	25	20.1	25	0	25	9.1	25	25.8	25	12.7	25	20.8	54	12/03/1975
19750313	72	37.6	25	21	25	0	25	7.7	25	24.6	25	14.1	25	21.7	56.7	13/03/1975
19750314	73	36.5	25	22.5	25	0	25	6.5	25	17.9	25	24.5	25	40.1	89.9	14/03/1975
19750315	74	34	25	26.8	25	0	25	5.5	25	12.2	25	26	25	48.9	73.8	15/03/1975
19750316	75	34.6	25	22	25	0.9	25	5.6	25	17.7	25	26.1	25	47.5	98.8	16/03/1975
19750317	76	34.6	25	23.9	25	1.1	25	5.3	25	12.9	25	26.8	25	48.7	90.4	17/03/1975
19750318	77	34	25	22.7	25	0.8	25	4.3	25	17.1	25	28	25	52.6	100	18/03/1975
19750319	78	33.6	25	24.2	25	1.6	25	6.5	25	14.1	25	31.5	25	60.6	100	19/03/1975
19750320	79	32	25	22.3	25	0.6	25	8.1	25	22.7	25	15.5	25	32.6	57.6	20/03/1975
19750321	80	30	25	16.3	25	0	25	8.1	25	25.5	25	9.5	25	22.4	51.3	21/03/1975
19750322	81	32.1	25	14.4	25	0	25	7.4	25	25.9	25	8.6	25	18	52.5	22/03/1975
19750323	82	35	25	15.1	25	0	25	7.1	25	25.4	25	11.4	25	20.3	66.5	23/03/1975
19750324	83	34.9	25	19.3	25	0	25	7.5	25	22.4	25	15.8	25	28.3	70.6	24/03/1975
19750325	84	34.4	25	20	25	0	25	8.9	25	24.4	25	17.2	25	31.6	73.6	25/03/1975
19750326	85	35.5	25	21.4	25	0	25	8	25	23.9	25	20.3	25	35.1	79.7	26/03/1975
19750327	86	35.5	25	23.4	25	0	25	6	25	18.5	25	24.9	25	43.1	86.5	27/03/1975
19750328	87	33.8	25	22.9	25	0	25	7.5	25	14.4	25	26.2	25	49.8	93.9	28/03/1975
19750329	88	33.8	25	23.2	25	3.6	25	6.7	25	17.1	25	27.9	25	53	98.2	29/03/1975
19750330	89	35.2	25	23.6	25	0	25	5.4	25	19.1	25	29	25	51	99.6	30/03/1975
19750331	90	32.9	25	25	25	0	25	6.9	25	13	25	27.9	25	55.8	88.1	31/03/1975
19750401	91	32.1	25	21.5	25	2.2	25	8.9	25	21.6	25	11.9	25	24.9	46.4	1/04/1975
19750402	92	32.2	25	17.6	25	0	25	7.1	25	24.9	25	8.3	25	17.3	41.3	2/04/1975
19750403	93	33.1	25	16.2	25	0	25	6.7	25	24	25	12.3	25	24.3	66.8	3/04/1975
19750404	94	33.2	25	19.7	25	0	25	7	25	23.5	25	17.1	25	33.6	74.5	4/04/1975
19750405	95	33.4	25	20.5	25	0	25	7.2	25	23.2	25	19.2	25	37.3</		

19750406	96	34.2	25	20.2	25	0	25	9.2	25	23.1	25	18.3	25	34	77.3	6/04/1975
19750407	97	33.5	25	20.6	25	0	25	8.5	25	22.5	25	14.1	25	27.3	58.1	7/04/1975
19750408	98	33.3	25	21.2	25	0	25	7.9	25	21.6	25	15.9	25	31.1	63.2	8/04/1975
19750409	99	31	25	21.9	25	0	25	5.3	25	12.8	25	21.8	25	48.5	83	9/04/1975
19750410	100	33.4	25	21.1	25	1.2	25	6.8	25	19.8	25	20.6	25	40	82.4	10/04/1975
19750411	101	33.2	25	20.4	25	0.7	25	9.1	25	23.4	25	13.7	25	26.9	57.2	11/04/1975
19750412	102	32.8	25	20.2	25	0	25	8.2	25	22.5	25	17.1	25	34.4	72.3	12/04/1975
19750413	103	32.9	25	20.2	25	0	25	8.5	25	22.8	25	14.5	25	29	61.3	13/04/1975
19750414	104	32.8	25	19.1	25	0	25	8	25	22.1	25	16.1	25	32.4	72.9	14/04/1975
19750415	105	32.4	25	18.6	25	0	25	8.7	25	22.8	25	14.9	25	30.6	69.6	15/04/1975
19750416	106	32.9	25	19.1	25	0	25	8.8	25	22.9	25	11.8	25	23.6	53.4	16/04/1975
19750417	107	33.1	25	19.1	25	0	25	8.6	25	22.7	25	9.4	25	18.6	42.5	17/04/1975
19750418	108	34.3	25	19.3	25	0	25	8.7	25	22	25	10.3	25	19	46	18/04/1975
19750419	109	34.5	25	18.8	25	0	25	8.1	25	22.9	25	9.5	25	17.4	43.8	19/04/1975
19750420	110	34.7	25	16.4	25	0	25	7.1	25	23.3	25	8.9	25	16.1	47.7	20/04/1975
19750421	111	35.3	25	17.1	25	0	25	6.7	25	22.1	25	10.2	25	17.8	52.3	21/04/1975
19750422	112	35.6	25	16.5	25	0	25	7.7	25	21.1	25	10.6	25	18.2	56.5	22/04/1975
19750423	113	27.9	25	20.8	25	0	25	5.1	25	8.2	25	10.1	25	26.9	41.1	23/04/1975
19750424	114	30.3	25	16.1	25	0	25	7.8	25	21.2	25	10.7	25	24.8	58.5	24/04/1975
19750425	115	29.1	25	15.8	25	0	25	7.6	25	18.8	25	7.5	25	18.6	41.8	25/04/1975
19750426	116	30.7	25	14.8	25	0	25	7	25	20.8	25	12.5	25	28.3	74.3	26/04/1975
19750427	117	30.1	25	16.4	25	0	25	7.1	25	21.3	25	13.9	25	32.6	74.6	27/04/1975
19750428	118	29.7	25	15.9	25	0	25	6.1	25	20.6	25	16	25	38.4	88.6	28/04/1975
19750429	119	31.5	25	16	25	0	25	5.9	25	20.6	25	15.9	25	34.4	87.5	29/04/1975
19750430	120	31.9	25	18.3	25	0	25	6.8	25	19.4	25	13.2	25	27.9	62.8	30/04/1975
19750501	121	32.5	25	19.1	25	0	25	7.4	25	20.5	25	14.9	25	30.5	67.4	1/05/1975
19750502	122	33.1	25	19.3	25	0	25	7.1	25	19.2	25	14.8	25	29.3	66.1	2/05/1975
19750503	123	31.6	25	18.6	25	0	25	7.7	25	20.3	25	11.4	25	24.5	53.2	3/05/1975
19750504	124	31.6	25	18.9	25	0	25	6.9	25	18.9	25	15.9	25	34.2	72.9	4/05/1975
19750505	125	31.3	25	18.4	25	0	25	7.6	25	19.9	25	17	25	37.2	80.4	5/05/1975
19750506	126	31	25	17.7	25	0	25	6.6	25	20.2	25	13.3	25	29.6	65.7	6/05/1975
19750507	127	30.3	25	16.6	25	0	25	5.5	25	18.5	25	12.3	25	28.5	65.1	7/05/1975
19750508	128	29.9	25	17.9	25	0	25	6.3	25	14.2	25	13.9	25	33	67.8	8/05/1975
19750509	129	30	25	16.6	25	0	25	7	25	19.2	25	11.6	25	27.3	61.4	9/05/1975
19750510	130	29.8	25	18.7	25	0	25	7.3	25	17.3	25	9.6	25	22.9	44.5	10/05/1975
19750511	131	29.2	25	14.6	25	0	25	7.7	25	19.4	25	6.8	25	16.8	40.9	11/05/1975
19750512	132	29.6	25	11.8	25	0	25	7.2	25	20.3	25	5.5	25	13.3	39.8	12/05/1975
19750513	133	29.8	25	12.7	25	0	25	6.2	25	19.7	25	7.4	25	17.6	50.4	13/05/1975
19750514	134	28.5	25	16.8	25	0	25	6.8	25	12.6	25	8.6	25	22.1	45	14/05/1975
19750515	135	27.1	25	14.5	25	0	25	6	25	18.7	25	8.7	25	24.3	52.7	15/05/1975
19750516	136	27.1	25	11.3	25	0	25	7.1	25	19.9	25	7.2	25	20.1	53.8	16/05/1975
19750517	137	29.1	25	11.5	25	0	25	6.5	25	19.8	25	6.9	25	17.1	50.9	17/05/1975
19750518	138	30.3	25	14.3	25	0	25	5.8	25	18.9	25	7.3	25	16.9	44.8	18/05/1975
19750519	139	31.8	25	15.7	25	0	25	6.2	25	17.8	25	9.1	25	19.4	51	19/05/1975
19750520	140	31.1	25	15	25	0	25	6.7	25	19.5	25	8.4	25	18.6	49.3	20/05/1975
19750521	141	31.5	25	15.3	25	0	25	5.8	25	19	25	11.6	25	25.1	66.8	21/05/1975
19750522	142	30.7	25	14.3	25	0	25	5.4	25	18.7	25	10.8	25	24.5	66.3	22/05/1975
19750523	143	31.7	25	12.8	25	0	25	6.1	25	18.8	25	11.7	25	25	79.2	23/05/1975
19750524	144	29.2	25	14.6	25	0	25	8.4	25	18.4	25	10	25	24.7	60.2	24/05/1975
19750525	145	25.6	25	11.5	25	0	25	5.8	25	19.3	25	5.8	25	17.7	42.8	25/05/1975
19750526	146	24	25	9.9	25	0	25	6.3	25	15.3	25	7.4	25	24.8	60.7	26/05/1975
19750527	147	26.1	25	8.4	25	0	25	6.9	25	19	25	5.3	25	15.7	48.1	27/05/1975
19750528	148	27.5	25	7.6	25	0	25	7.3	25	19.2	25	5.7	25	15.5	54.6	28/05/1975
19750529	149	27.4	25	9.3	25	0	25	6.2	25	18.2	25	7.8	25	21.4	66.6	29/05/1975
19750530	150	27.9	25	11.1	25	0	25	6.2	25	18.5	25	9.8	25	26.1	74.2	30/05/1975
19750531	151	28.5	25	9.5	25	0	25	6	25	18.6	25	9.2	25	23.6	77.5	31/05/1975
19750601	152	27.6	25	11	25	0	25	5.7	25	17.6	25	11.8	25	32	90	1/06/1975
19750602	153	28.2	25	10.2	25	0	25	5.4	25	17.4	25	11.8	25	30.9	94.9	2/06/1975
19750603	154	29	25	14.4	25	0	25	6.4	25	16.3	25	12.7	25	31.7	77.5	3/06/1975
19750604	155	28.1	25	13.1	25	0	25	7.3	25	17.9	25	11.2	25	29.5	74.3	4/06/1975
19750605	156	27.2	25	12.5	25	0	25	7.4	25	16.2	25	8.5	25	23.6	58.7	5/06/1975
19750606	157	26	25	13.2	25	0	25	5.6	25	17.4	25	7.5	25	22.3	49.5	6/06/1975
19750607	158	24.8	25	10.6	25	0	25	6.3	25	18.8	25	4.8	25	15.3	37.6	7/06/1975
19750608	159	26.2	25	13.1	25	0	25	10	25	18.1	25	8.8	25	25.9	58.4	8/06/1975
19750609	160	26.8	25	14.2	25	0	25	5.3	25	15.6	25	13.2	25	37.5	81.6	9/06/1975
19750610	161	26.5	25	15.4	25	0	25	4.9	25	12.9	25	14.3	25	41.3	81.8	10/06/1975
19750611	162	27.3	25	15.4	25	0	25	6.2	25	13.6	25	14.4	25	39.7	82.4	11/06/1975
19750612	163	26.7	25	15.7	25	0	25	7.7	25	17.3	25	9.6	25	27.4	53.9	12/06/1975
19750613	164	19.9	25	9.5	25	0	25	7.2	25	18.6	25	4.8	25	20.7	40.5	13/06/1975
19750614	165	18.8	25	4.8	25	0	25	4.9	25	18.7	25	3.8	25	17.5	44.2	14/06/1975
19750615	166	20.9	25	3.2	25	0	25	4.1	25	17.7	25	7.2	25	29.1	93.7	15/06/1975
19750616	167	22.2	25	6.6	25	0	25	8.4	25	18.4	25	5.5	25	20.6	56.5	16/06/1975
19750617	168	23.7	25	2.8	25	0	25	4.8	25	18.3	25	5.6	25	19.1	75	17/06/1975
19750618	169	26.6	25	4.6	25	0	25	4.2	25	16.5	25	6.4	25	18.4	75.5	18/06/1975
19750619	170	25.1	25	7.5	25	0	25	6.2	25	17.1	25	9.6	25	30.1	92.7	19/06/1975
19750620	171	20.6	25	6.4	25	0	25	6	25	18.3	25	5.9	25	24.3	61.4	20/06/1975
19750621	172	22.1	25	4.8	25	0	25	4.8	25	17.7	25	6.8	25	25.6	79.1	21/06/1975
19750622	173	24.5	25	7.9	25	0	25	3.8	25	11	25	6.8	25	22.1	63.9	22/06/1975
19750623	174	27.6	25	10.3	25	0	25	5.4	25	13.4	25	7.3	25	19.8	58.3	23/06/1975
19750624	175	30	25	14.9	25	0	25	5.6	25	15.1	25	10.8	25	25.5	63.8	24/06/1975
19750625	176	27.1	25	17.2	25	0	25	4.1	25	11.3	25	18.9	25	52.7	96.4	25/06/1975
19750626	177	28	25	12.3	25	0	25	5.5	25	16.5	25	12.2	25	32.3	85.3	26/06/1975
19750627	178	29.1	25	11	25	0	25	4.7	25	17.3	25	9.4	25	23.3	71	

19750628	179	29.5	25	13.3	25	0	25	4.4	25	14.7	25	9.6	25	23.3	62.9	28/06/1975
19750629	180	26	25	16.3	25	0	25	5.2	25	10.8	25	10.8	25	32.1	58.3	29/06/1975
19750630	181	28	25	12.9	25	0	25	4.7	25	15.9	25	10.7	25	28.3	72	30/06/1975
19750701	182	29.5	25	11.5	25	0	25	4.3	25	17.8	25	12.8	25	31	94.4	1/07/1975
19750702	183	29.9	25	12.3	25	0	25	6.3	25	17.4	25	13.5	25	32	94.4	2/07/1975
19750703	184	23.6	25	14	25	0	25	5.8	25	13	25	15.4	25	52.9	96.4	3/07/1975
19750704	185	21	25	10.9	25	0	25	6.9	25	17.9	25	8.5	25	34.2	65.2	4/07/1975
19750705	186	22.1	25	8.3	25	0	25	5.5	25	18.4	25	6.8	25	25.6	62.1	5/07/1975
19750706	187	24.1	25	8.4	25	0	25	5.5	25	18.5	25	6.5	25	21.7	59	6/07/1975
19750707	188	25.3	25	4.8	25	0	25	4.6	25	18.8	25	7.2	25	22.3	83.7	7/07/1975
19750708	189	26.9	25	7.1	25	0	25	5.4	25	18.4	25	8.6	25	24.3	85.3	8/07/1975
19750709	190	27.2	25	6.5	25	0	25	6.2	25	18.7	25	6.8	25	18.9	70.3	9/07/1975
19750710	191	28.4	25	6.9	25	0	25	5.7	25	19	25	5.9	25	15.3	59.3	10/07/1975
19750711	192	28.8	25	7.4	25	0	25	5.6	25	18.8	25	7.3	25	18.4	70.9	11/07/1975
19750712	193	29.1	25	9.2	25	0	25	5.4	25	18.6	25	8.5	25	21.1	73.1	12/07/1975
19750713	194	30.9	25	9.6	25	0	25	5.7	25	18.2	25	11.9	25	26.6	99.6	13/07/1975
19750714	195	26.4	25	11.6	25	0	25	7.2	25	17.8	25	11.4	25	33.1	83.5	14/07/1975
19750715	196	23.7	25	10.1	25	0	25	6.4	25	19	25	6.7	25	22.9	54.2	15/07/1975
19750716	197	26	25	5.6	25	0	25	6.7	25	19.2	25	5.3	25	15.8	58.3	16/07/1975
19750717	198	29.4	25	7	25	0	25	5.4	25	18.6	25	9.1	25	22.2	90.9	17/07/1975
19750718	199	31.5	25	8.9	25	0	25	5	25	18.8	25	10.5	25	22.7	92.1	18/07/1975
19750719	200	31.9	25	11.7	25	0	25	6.9	25	18.6	25	11.8	25	25	85.9	19/07/1975
19750720	201	31.5	25	14.1	25	0	25	6.5	25	19.1	25	10.8	25	23.4	67.2	20/07/1975
19750721	202	30.5	25	12.6	25	0	25	8.2	25	19.4	25	7.8	25	17.9	53.5	21/07/1975
19750722	203	29.8	25	11.3	25	0	25	6.7	25	19.4	25	5.9	25	14.1	44.1	22/07/1975
19750723	204	30.8	25	11.2	25	0	25	6.8	25	18	25	8.6	25	19.4	64.7	23/07/1975
19750724	205	29.1	25	15.9	25	0	25	5.3	25	15	25	11.7	25	29	64.8	24/07/1975
19750725	206	28.4	25	13.3	25	0	25	8.2	25	19	25	9	25	23.3	59	25/07/1975
19750726	207	29.2	25	14.9	25	0	25	7.6	25	19.2	25	10	25	24.7	59.1	26/07/1975
19750727	208	29.9	25	13.2	25	0	25	6.7	25	18.3	25	12.8	25	30.3	84.4	27/07/1975
19750728	209	29.8	25	12.6	25	0	25	7.4	25	19.4	25	13.2	25	31.5	90.5	28/07/1975
19750729	210	28.8	25	16.7	25	0	25	6.4	25	19.2	25	14.5	25	36.6	76.3	29/07/1975
19750730	211	30.2	25	16.6	25	0	25	5.9	25	18.2	25	14.5	25	33.8	76.8	30/07/1975
19750731	212	30.1	25	18.3	25	0	25	6.7	25	16.6	25	15.2	25	35.6	72.3	31/07/1975
19750801	213	29.9	25	15.4	25	0	25	7.1	25	18.8	25	13.8	25	32.7	78.9	1/08/1975
19750802	214	30.7	25	15.3	25	0	25	7.3	25	18.2	25	14.8	25	33.5	85.2	2/08/1975
19750803	215	29.8	25	17.9	25	0	25	5.5	25	15.8	25	15	25	35.8	73.2	3/08/1975
19750804	216	19.8	25	14	25	0	25	3	25	12.1	25	14.8	25	64.1	92.6	4/08/1975
19750805	217	21.6	25	11.9	25	7.6	25	6.3	25	18	25	10	25	38.8	71.8	5/08/1975
19750806	218	23.1	25	8.3	25	0	25	6.7	25	21	25	7.7	25	27.3	70.4	6/08/1975
19750807	219	24.5	25	9.3	25	0	25	7.2	25	20	25	6.2	25	20.2	53	7/08/1975
19750808	220	28.4	25	11.1	25	0	25	5.1	25	21.1	25	7.2	25	18.6	54.5	8/08/1975
19750809	221	29.5	25	12.3	25	0	25	6.1	25	19.6	25	13.6	25	33	95.1	9/08/1975
19750810	222	29.9	25	14.9	25	0	25	6	25	17.4	25	13.2	25	31.3	78	10/08/1975
19750811	223	29.8	25	15.4	25	0	25	8.8	25	14.6	25	12.9	25	30.8	73.8	11/08/1975
19750812	224	24.2	25	13.5	25	0	25	6.9	25	20	25	7	25	23.2	45.3	12/08/1975
19750813	225	22.4	25	8.3	25	0	25	7	25	21.7	25	8.1	25	29.9	74	13/08/1975
19750814	226	24.6	25	10.1	25	0	25	6.4	25	13.9	25	5.7	25	18.4	46.1	14/08/1975
19750815	227	23.6	25	9.9	25	0	25	8.5	25	20.7	25	5.9	25	20.3	48.4	15/08/1975
19750816	228	23.1	25	6.8	25	0	25	7.6	25	22.2	25	5.7	25	20.2	57.7	16/08/1975
19750817	229	24.2	25	5.4	25	0	25	5.8	25	22.3	25	5.3	25	17.6	59.1	17/08/1975
19750818	230	27.5	25	2.9	25	0	25	6	25	22.4	25	5.3	25	14.4	70.5	18/08/1975
19750819	231	29.5	25	5.7	25	0	25	6.4	25	22.2	25	6.8	25	16.5	74.3	19/08/1975
19750820	232	30.5	25	9.6	25	0	25	7.7	25	22.4	25	8.4	25	19.2	70.3	20/08/1975
19750821	233	27.6	25	11.5	25	0	25	7.6	25	22.9	25	6.3	25	17.1	46.5	21/08/1975
19750822	234	25.1	25	7.7	25	0	25	7.4	25	23.1	25	5.6	25	17.6	53.3	22/08/1975
19750823	235	26.4	25	4.9	25	0	25	6.7	25	23.3	25	5.7	25	16.6	65.8	23/08/1975
19750824	236	25.9	25	8.9	25	0	25	7	25	23.4	25	5.5	25	16.5	48.3	24/08/1975
19750825	237	30.2	25	6.5	25	0	25	6.8	25	23.4	25	5	25	11.7	51.7	25/08/1975
19750826	238	33.4	25	9.1	25	0	25	7.1	25	23.1	25	9.3	25	18.1	80.5	26/08/1975
19750827	239	33.6	25	13.2	25	0	25	9	25	22.9	25	14.1	25	27.1	93	27/08/1975
19750828	240	32.3	25	14.6	25	0	25	7.2	25	23.2	25	9.3	25	19.2	56	28/08/1975
19750829	241	31.8	25	12.8	25	0	25	7.5	25	21.5	25	9.6	25	20.4	65	29/08/1975
19750830	242	33.9	25	14.1	25	0	25	8.1	25	23.3	25	11.1	25	21	69	30/08/1975
19750831	243	35.3	25	17.5	25	0	25	8.3	25	20.7	25	13	25	22.7	65	31/08/1975
19750901	244	36.1	25	20.2	25	0	25	7.8	25	21.2	25	19.3	25	32.3	81.6	1/09/1975
19750902	245	38	25	20.5	25	0	25	9.6	25	21.9	25	17	25	25.7	70.5	2/09/1975
19750903	246	33.3	25	21.1	25	0	25	11.5	25	20.2	25	19.4	25	37.9	77.6	3/09/1975
19750904	247	26.9	25	15.2	25	0	25	12.1	25	24	25	5.8	25	16.4	33.6	4/09/1975
19750905	248	21.9	25	12.9	25	0	25	8.3	25	13.6	25	5.6	25	21.3	37.7	5/09/1975
19750906	249	20.1	25	14.2	25	0	25	5.3	25	9.2	25	4.6	25	19.6	28.4	6/09/1975
19750907	250	24.6	25	11.6	25	0	25	7.1	25	21.3	25	6.7	25	21.7	49.1	7/09/1975
19750908	251	26.8	25	9	25	0	25	8	25	22.8	25	11	25	31.2	95.9	8/09/1975
19750909	252	29.6	25	14.6	25	0	25	7.2	25	22.2	25	12.4	25	29.9	74.7	9/09/1975
19750910	253	32	25	18.1	25	0	25	8.2	25	22.1	25	15.4	25	32.4	74.2	10/09/1975
19750911	254	33.9	25	19.7	25	0	25	8.5	25	19.9	25	17.1	25	32.3	74.5	11/09/1975
19750912	255	35.9	25	20.3	25	0.1	25	8.9	25	19.9	25	18.4	25	31.1	77.3	12/09/1975
19750913	256	30.5	25	19.6	25	2.3	25	4.1	25	12.7	25	23.4	25	53.6	100	13/09/1975
19750914	257	34.2	25	19.7	25	0.2	25	8	25	21.2	25	20.1	25	37.4	87.6	14/09/1975
19750915	258	33.5	25	19.5	25	0.9	25	7.3	25	21.7	25	15.9	25	30.7	70.2	15/09/1975
19750916	259	35	25	19.1	25	0	25	8.3	25	22.8	25	17.6	25	31.3	79.6	16/09/1975
19750917	260	34.7	25	20.8	25	0	25	10	25	23.2	25	16.1	25	29.1	65.6	17/09/1975
19750918	261	34.2	25	19.8	25	0	25	9.3	25	25.2	25	12.4	25	23.1	53.7	18/09/1975

19750919	262	35.5	25	17.3	25	0	25	9.8	25	25.4	25	12.7	25	22	64.3	19/09/1975
19750920	263	36.3	25	20.3	25	0	25	9.9	25	25.2	25	13.6	25	22.5	57.1	20/09/1975
19750921	264	37	25	18.8	25	0	25	9.3	25	25.4	25	11.6	25	18.5	53.5	21/09/1975
19750922	265	36.8	25	19.4	25	0	25	9.7	25	25.2	25	13.7	25	22.1	60.8	22/09/1975
19750923	266	33	25	19.3	25	0	25	11.3	25	23.4	25	14.8	25	29.4	66.1	23/09/1975
19750924	267	31.1	25	18.4	25	0	25	11	25	25.4	25	9.4	25	20.8	44.4	24/09/1975
19750925	268	32.7	25	17.7	25	0	25	10.5	25	26.5	25	7.4	25	15	36.6	25/09/1975
19750926	269	34.7	25	16.8	25	0	25	8.9	25	25.1	25	8.6	25	15.5	45	26/09/1975
19750927	270	36	25	17.6	25	0	25	9	25	25	25	16.1	25	27.1	80	27/09/1975
19750928	271	36	25	18.5	25	0	25	10.7	25	24.7	25	17.4	25	29.3	81.7	28/09/1975
19750929	272	31.9	25	21.5	25	0.1	25	5.3	25	13.7	25	19.7	25	41.7	76.9	29/09/1975
19750930	273	29.1	25	21	25	0.3	25	4.6	25	10.5	25	20.5	25	50.9	82.5	30/09/1975
19751001	274	28.3	25	18.3	25	0	25	8.1	25	14.8	25	18	25	46.8	85.6	1/10/1975
19751002	275	30.7	25	16.6	25	1.3	25	12.4	25	24.7	25	8.4	25	19	44.5	2/10/1975
19751003	276	31.3	25	17.1	25	0	25	11.9	25	24.1	25	6.8	25	14.9	34.9	3/10/1975
19751004	277	33.9	25	17.7	25	0	25	12.4	25	26.4	25	6.2	25	11.7	30.6	4/10/1975
19751005	278	36.5	25	19.7	25	0	25	9.5	25	26.3	25	10.8	25	17.7	47.1	5/10/1975
19751006	279	35.6	25	20.8	25	0	25	11.9	25	25.2	25	19.2	25	33	78.2	6/10/1975
19751007	280	34.4	25	21.6	25	0	25	7.6	25	22.3	25	13.6	25	25	52.7	7/10/1975
19751008	281	34.7	25	21.2	25	0	25	8.8	25	20.6	25	18.4	25	33.3	73.1	8/10/1975
19751009	282	34.5	25	21	25	8.7	25	9	25	24.1	25	16.2	25	29.6	65.2	9/10/1975
19751010	283	35.7	25	20.6	25	0	25	11.3	25	26.3	25	10.1	25	17.3	41.6	10/10/1975
19751011	284	38.9	25	18.3	25	0	25	13.4	25	27.3	25	9.9	25	14.2	47.1	11/10/1975
19751012	285	34.9	25	21.5	25	0	25	11.4	25	20.4	25	11.7	25	20.9	45.6	12/10/1975
19751013	286	30.6	25	16.6	25	0	25	11	25	26.8	25	6.1	25	13.9	32.3	13/10/1975
19751014	287	32	25	15.2	25	0	25	11.2	25	29	25	9.1	25	19.1	52.7	14/10/1975
19751015	288	34	25	15.5	25	0	25	8.9	25	28.2	25	5.9	25	11.1	33.5	15/10/1975
19751016	289	37.4	25	13.8	25	0	25	10	25	23.8	25	8.8	25	13.7	55.8	16/10/1975
19751017	290	38.5	25	19	25	0	25	10.3	25	26.8	25	11.3	25	16.6	51.5	17/10/1975
19751018	291	38.6	25	20.9	25	0.2	25	11.2	25	25.9	25	21.4	25	31.3	86.6	18/10/1975
19751019	292	28.7	25	21.4	25	0.9	25	5.4	25	16.5	25	20.5	25	52.1	80.5	19/10/1975
19751020	293	25.4	25	18.9	25	37.6	25	3.9	25	10	25	22.7	25	70	100	20/10/1975
19751021	294	23.3	25	17.5	25	3.1	25	2.6	25	7.9	25	20.1	25	70.3	100	21/10/1975
19751022	295	28.9	25	17.6	25	4.4	25	4.6	25	13.6	25	18.7	25	47	93	22/10/1975
19751023	296	29.5	25	19.4	25	0.9	25	7.6	25	20.2	25	21.2	25	51.4	94.2	23/10/1975
19751024	297	27.6	25	14.1	25	0	25	8.4	25	28.9	25	11	25	29.8	68.4	24/10/1975
19751025	298	29.5	25	13.8	25	0	25	9.2	25	29.4	25	7.9	25	19.2	50.1	25/10/1975
19751026	299	31.3	25	14.9	25	0	25	9.9	25	25.4	25	7.3	25	16	43.1	26/10/1975
19751027	300	34.3	25	17.2	25	0	25	10.1	25	25.6	25	8.9	25	16.5	45.4	27/10/1975
19751028	301	36.4	25	18.7	25	0	25	10.8	25	28.8	25	13.3	25	21.9	61.7	28/10/1975
19751029	302	34.8	25	22.1	25	0	25	8.7	25	25	25	17.4	25	31.3	65.4	29/10/1975
19751030	303	35.6	25	21.2	25	0	25	9.6	25	24.3	25	19.1	25	32.9	75.9	30/10/1975
19751031	304	34	25	24	25	0	25	9.7	25	17.4	25	17.8	25	33.5	59.7	31/10/1975
19751101	305	35.1	25	22.1	25	0	25	11.6	25	28.6	25	8.9	25	15.7	33.5	1/11/1975
19751102	306	37.1	25	17.8	25	0	25	10.6	25	29.7	25	8.5	25	13.5	41.7	2/11/1975
19751103	307	38.4	25	16.3	25	0	25	11.1	25	28.5	25	8.5	25	12.6	45.9	3/11/1975
19751104	308	38.4	25	20	25	0	25	11.7	25	23.6	25	13.7	25	20.2	58.6	4/11/1975
19751105	309	35.5	25	24.2	25	0	25	9.1	25	17.6	25	12.7	25	22	42.1	5/11/1975
19751106	310	32.8	25	21.6	25	0	25	6.1	25	14	25	17.7	25	35.6	68.6	6/11/1975
19751107	311	36.2	25	20.2	25	0	25	10.8	25	25.4	25	16.1	25	26.8	68	7/11/1975
19751108	312	35.7	25	24.6	25	0	25	8.7	25	20.3	25	12.6	25	21.6	40.7	8/11/1975
19751109	313	36.9	25	22.3	25	0	25	13.3	25	27.3	25	7.3	25	11.7	27.1	9/11/1975
19751110	314	35.8	25	20.6	25	0.5	25	12.9	25	30.4	25	8.7	25	14.8	35.9	10/11/1975
19751111	315	35.6	25	17.1	25	0.1	25	13.1	25	30.7	25	6.7	25	11.5	34.4	11/11/1975
19751112	316	37.5	25	19.1	25	0	25	12.6	25	30.5	25	9.2	25	14.3	41.6	12/11/1975
19751113	317	39	25	21.4	25	0	25	13.3	25	30.7	25	8.2	25	11.7	32.2	13/11/1975
19751114	318	39.8	25	22.3	25	0	25	11.5	25	29.9	25	10.3	25	14.1	38.3	14/11/1975
19751115	319	40.7	25	23.9	25	0	25	13.6	25	29.3	25	15.3	25	20	51.6	15/11/1975
19751116	320	40.3	25	20.7	25	0	25	13.8	25	28.7	25	11.5	25	15.3	47.1	16/11/1975
19751117	321	37.9	25	22.4	25	0	25	14	25	27.4	25	18.2	25	27.6	67.2	17/11/1975
19751118	322	37.6	25	22.4	25	0	25	14.2	25	29.1	25	16	25	24.7	59.1	18/11/1975
19751119	323	36.5	25	23.6	25	0	25	13.4	25	28.8	25	16.2	25	26.5	55.6	19/11/1975
19751120	324	37.2	25	21.5	25	0	25	12.4	25	29.9	25	14.4	25	22.7	56.2	20/11/1975
19751121	325	38.7	25	19.2	25	0	25	11.6	25	30.4	25	12.2	25	17.7	54.9	21/11/1975
19751122	326	41	25	18.9	25	0	25	13.4	25	29.8	25	16	25	20.6	73.3	22/11/1975
19751123	327	40	25	25.1	25	0	25	11.7	25	21.4	25	15.3	25	20.7	48	23/11/1975
19751124	328	36.4	25	23.3	25	4.8	25	9.1	25	16.8	25	18.2	25	30	63.6	24/11/1975
19751125	329	39.2	25	23.8	25	0	25	12.3	25	21.9	25	11.9	25	16.8	40.4	25/11/1975
19751126	330	39.3	25	25.4	25	0	25	14.3	25	20	25	8.2	25	11.5	25.3	26/11/1975
19751127	331	39.3	25	25.3	25	0	25	11.2	25	19.4	25	7	25	9.9	21.7	27/11/1975
19751128	332	36.7	25	25	25	0.3	25	8.6	25	16.9	25	17.6	25	28.5	55.6	28/11/1975
19751129	333	31.9	25	22.6	25	18.6	25	7.1	25	9.1	25	22	25	46.5	80.3	29/11/1975
19751130	334	34.4	25	23.5	25	0	25	9.8	25	12.2	25	18.4	25	33.8	63.6	30/11/1975
19751201	335	36.1	25	22.6	25	0.2	25	12.9	25	28.1	25	13.5	25	22.6	49.3	1/12/1975
19751202	336	37	25	20.9	25	0	25	11.2	25	29.9	25	16.4	25	26.1	66.4	2/12/1975
19751203	337	38.5	25	21.4	25	0	25	12.5	25	29.4	25	15.1	25	22.2	59.3	3/12/1975
19751204	338	39.8	25	23.2	25	0	25	13.4	25	26.8	25	17.9	25	24.5	63	4/12/1975
19751205	339	39.7	25	25.1	25	0	25	11	25	20	25	21.8	25	30	68.4	5/12/1975
19751206	340	37	25	23.9	25	9	25	7.8	25	18.5	25	22.7	25	36.2	76.6	6/12/1975
19751207	341	31.6	25	22.3	25	23.6	25	4.6	25	11.4	25	21.7	25	46.7	80.6	7/12/1975
19751208	342	28.5	25	20.6	25	3.8	25	4.3	25	15.5	25	24	25	61.7	99	8/12/1975
19751209	343	32	25	20.9	25	0	25	10	25	21.7	25	20.7	25	43.5	83.8	9/12/1975
19751210	344	34.2	25	21.9	25	0	2									

19751211	345	34.4	25	23.1	25	0	25	7.1	25	23.7	25	25.3	25	46.5	89.5	11/12/1975
19751212	346	36.2	25	24.6	25	3.5	25	6.8	25	17.9	25	26.4	25	43.9	85.4	12/12/1975
19751213	347	34.4	25	23.1	25	49.5	25	6.9	25	17.3	25	27.1	25	49.8	95.9	13/12/1975
19751214	348	34.3	25	23.3	25	0	25	6.4	25	20.8	25	26.5	25	49	92.7	14/12/1975
19751215	349	36.1	25	23.8	25	0	25	9.7	25	26.1	25	26.2	25	43.9	88.9	15/12/1975
19751216	350	37.3	25	24.2	25	0.1	25	10.7	25	25.1	25	25.4	25	39.8	84.1	16/12/1975
19751217	351	36.6	25	25.1	25	0	25	8.8	25	18.6	25	25.8	25	42	81	17/12/1975
19751218	352	32.1	25	24.1	25	2.7	25	3.9	25	9.7	25	28	25	58.6	93.3	18/12/1975
19751219	353	28.5	25	20.6	25	16.7	25	6	25	8.5	25	24.2	25	62.2	99.8	19/12/1975
19751220	354	32.4	25	19.8	25	0	25	10.6	25	25.5	25	17	25	35	73.6	20/12/1975
19751221	355	34.7	25	19	25	0	25	10.5	25	27.4	25	12.4	25	22.4	56.5	21/12/1975
19751222	356	35.4	25	20.4	25	0	25	8.6	25	26.4	25	16.8	25	29.2	70.1	22/12/1975
19751223	357	36.2	25	22	25	0	25	8.2	25	23.3	25	23.4	25	39	88.5	23/12/1975
19751224	358	37	25	25	25	0	25	9.5	25	20.6	25	24	25	38.2	75.8	24/12/1975
19751225	359	35.1	25	25.7	25	0	25	6.8	25	18.4	25	23.5	25	41.6	71.2	25/12/1975
19751226	360	34.2	25	24	25	4.4	25	6.2	25	16.8	25	25.1	25	46.7	84.1	26/12/1975
19751227	361	35.7	25	24.3	25	1.5	25	8.7	25	22.3	25	27.6	25	47.2	90.9	27/12/1975
19751228	362	35.7	25	23.5	25	0	25	8.2	25	19.4	25	26.9	25	46	92.9	28/12/1975
19751229	363	36	25	23.3	25	0	25	7.8	25	22.5	25	28.3	25	47.6	99	29/12/1975
19751230	364	33.9	25	23.8	25	0	25	6.7	25	18	25	26.7	25	50.5	90.6	30/12/1975
19751231	365	33.3	25	24.2	25	7.1	25	5.7	25	17.3	25	26.8	25	52.4	88.8	31/12/1975
19760101	1	33.1	25	22.8	25	0.5	25	7.1	25	19.3	25	25.2	25	49.8	90.8	1/01/1976
19760102	2	30.9	25	22	25	6.9	25	4.6	25	11	25	24.5	25	54.8	92.7	2/01/1976
19760103	3	26.5	25	22.1	25	0.7	25	3.3	25	7.2	25	23.7	25	68.5	89.1	3/01/1976
19760104	4	25	25	19.5	25	48.4	25	1.6	25	7.7	25	24	25	75.8	100	4/01/1976
19760105	5	28.1	25	21.1	25	6.6	25	4.8	25	10.9	25	26.1	25	68.7	100	5/01/1976
19760106	6	27.2	25	21.5	25	17.4	25	4.8	25	10	25	24.9	25	69	97.1	6/01/1976
19760107	7	29.7	25	21	25	26.1	25	4.5	25	17.3	25	24.5	25	58.8	98.6	7/01/1976
19760108	8	32.3	25	21.5	25	29.5	25	5.7	25	19	25	26.7	25	55.2	100	8/01/1976
19760109	9	34.7	25	23.1	25	0	25	6.6	25	26.6	25	27.8	25	50.3	98.4	9/01/1976
19760110	10	34.3	25	23.4	25	0.1	25	7.6	25	20.5	25	27.3	25	50.5	94.9	10/01/1976
19760111	11	32.8	25	24.5	25	0	25	3.2	25	14.9	25	27.1	25	54.5	88.2	11/01/1976
19760112	12	29	25	22.9	25	2.3	25	4.6	25	10	25	26.3	25	65.7	94.2	12/01/1976
19760113	13	29.7	25	23.2	25	2.7	25	3.9	25	9.9	25	29.7	25	71.2	100	13/01/1976
19760114	14	33.2	25	23.6	25	1.3	25	6.2	25	16.2	25	29.1	25	57.2	99.9	14/01/1976
19760115	15	34.3	25	22.9	25	0	25	7.9	25	25.9	25	20.1	25	37.2	72	15/01/1976
19760116	16	35.8	25	20.6	25	0	25	9.2	25	26.8	25	20.4	25	34.7	84.1	16/01/1976
19760117	17	35.9	25	22.7	25	0.9	25	8.2	25	27.5	25	17.4	25	29.4	63.1	17/01/1976
19760118	18	35.4	25	24.7	25	4.8	25	8.5	25	23.9	25	26.8	25	46.6	86.2	18/01/1976
19760119	19	37.2	25	22.7	25	0	25	11.4	25	26.9	25	22.9	25	36.1	83	19/01/1976
19760120	20	30.7	25	22.5	25	0.8	25	5.8	25	15	25	21.3	25	48.2	78.2	20/01/1976
19760121	21	29.6	25	19.6	25	1.9	25	6	25	15.3	25	20.6	25	49.7	90.4	21/01/1976
19760122	22	32.9	25	22.8	25	0	25	8.9	25	22	25	18.3	25	36.6	66	22/01/1976
19760123	23	31.7	25	20.5	25	0	25	8.4	25	22.3	25	19.1	25	40.9	79.2	23/01/1976
19760124	24	31.7	25	19.8	25	0	25	9.9	25	25	25	19.1	25	40.9	82.7	24/01/1976
19760125	25	33.1	25	21.9	25	0	25	11.4	25	23.1	25	16.4	25	32.4	62.4	25/01/1976
19760126	26	33.3	25	19.2	25	0	25	11.9	25	29.9	25	10.1	25	19.7	45.4	26/01/1976
19760127	27	33.7	25	17.5	25	0	25	10.6	25	29.5	25	11.6	25	22.2	58	27/01/1976
19760128	28	35.7	25	22	25	0	25	8.8	25	25.1	25	14.8	25	25.3	56	28/01/1976
19760129	29	35.2	25	22.5	25	0	25	7.4	25	22	25	25.7	25	45.2	94.3	29/01/1976
19760130	30	35.4	25	23.2	25	0	25	7.8	25	25.1	25	27.6	25	48	97.1	30/01/1976
19760131	31	36.4	25	23.7	25	1.4	25	7.1	25	22.2	25	27.8	25	45.8	94.9	31/01/1976
19760201	32	35.9	25	23.9	25	0	25	9.7	25	21.1	25	28.9	25	48.9	97.5	1/02/1976
19760202	33	34.3	25	25.5	25	0.3	25	7.1	25	21.7	25	26.5	25	49	81.2	2/02/1976
19760203	34	31.9	25	23.3	25	6.4	25	5.8	25	12.5	25	28.4	25	60.1	99.3	3/02/1976
19760204	35	28.1	25	22.8	25	39.2	25	4.7	25	9.5	25	27.8	25	73.1	100	4/02/1976
19760205	36	30.6	25	22.4	25	14.3	25	4.2	25	12.5	25	27.3	25	62.2	100	5/02/1976
19760206	37	29.8	25	23	25	3.3	25	4.3	25	14.5	25	28.8	25	68.7	100	6/02/1976
19760207	38	29.2	25	23	25	7.9	25	5	25	9.9	25	28.6	25	70.6	100	7/02/1976
19760208	39	31.3	25	23.1	25	27.1	25	4.6	25	15.1	25	28	25	61.3	99.1	8/02/1976
19760209	40	31.3	25	23.3	25	5.3	25	5	25	14.3	25	29	25	63.5	100	9/02/1976
19760210	41	29.1	25	23.3	25	1.3	25	4.6	25	7.7	25	27.4	25	68	95.8	10/02/1976
19760211	42	29.3	25	20.8	25	0.3	25	4.6	25	17.8	25	22.4	25	55	91.2	11/02/1976
19760212	43	30.3	25	18.7	25	0.3	25	6.4	25	23.3	25	21	25	48.7	97.4	12/02/1976
19760213	44	32.2	25	19.3	25	0	25	6.6	25	26.4	25	22.4	25	46.6	100	13/02/1976
19760214	45	33.9	25	22.3	25	0	25	6	25	20.4	25	22.2	25	42	82.5	14/02/1976
19760215	46	33.7	25	24.4	25	7.1	25	6	25	19	25	28.6	25	54.7	93.6	15/02/1976
19760216	47	33.4	25	22.8	25	3.6	25	8	25	25	25	28	25	54.4	100	16/02/1976
19760217	48	33.2	25	23.1	25	0	25	7.6	25	26.7	25	23.8	25	46.8	84.2	17/02/1976
19760218	49	33.9	25	21.7	25	0	25	7.8	25	27.1	25	22.3	25	42.2	85.9	18/02/1976
19760219	50	34.1	25	21	25	0	25	8.3	25	27.1	25	21	25	39.3	84.5	19/02/1976
19760220	51	33.7	25	21.7	25	0	25	9	25	26.6	25	18.8	25	35.9	72.5	20/02/1976
19760221	52	34.7	25	21.1	25	0	25	7.4	25	26.1	25	19.4	25	35.1	77.6	21/02/1976
19760222	53	35.4	25	21.3	25	0	25	8.4	25	25.1	25	23.2	25	40.4	91.6	22/02/1976
19760223	54	36.3	25	21.8	25	0	25	7.6	25	25.2	25	21.2	25	35.1	81.2	23/02/1976
19760224	55	36.4	25	22	25	0	25	8.6	25	26.2	25	24	25	39.5	90.8	24/02/1976
19760225	56	35.9	25	24.3	25	0	25	7.7	25	21.6	25	25.1	25	42.5	82.6	25/02/1976
19760226	57	35	25	24.7	25	0	25	8	25	19.5	25	28.1	25	50	90.3	26/02/1976
19760227	58	35.2	25	23.6	25	0	25	6.7	25	21.7	25	27.4	25	48.2	94.1	27/02/1976
19760228	59	36.3	25	23.4	25	0	25	6.4	25	23.4	25	27.1	25	44.9	94.2	28/02/1976
19760229	60	35.9	25	23.3	25	0	25	8.6	25	24.8	25	26.5	25	44.8	92.7	29/02/1976
19760301	61	36.6	25	24	25	0	25	8.4	25	24.5	25	27	25	44	90.5	1/03/1976
19760302	62	35.9	25	24.1	25	0	25	8.3	25	23.8	25	25.8	25	43.7	8	

19760303	63	35.6	25	23.7	25	0	25	8.8	25	23	25	27.6	25	47.5	94.2	3/03/1976
19760304	64	36.5	25	22.8	25	0	25	8.4	25	24.8	25	22.6	25	37	81.5	4/03/1976
19760305	65	36.5	25	23.3	25	0	25	9.4	25	24.7	25	23.8	25	39	83.2	5/03/1976
19760306	66	35.4	25	21.6	25	0	25	9.4	25	25.3	25	18.2	25	31.7	70.6	6/03/1976
19760307	67	34.9	25	18.4	25	0	25	9.2	25	26.7	25	16.2	25	29	76.6	7/03/1976
19760308	68	35.3	25	18.8	25	0	25	8.6	25	24.7	25	17.5	25	30.6	80.7	8/03/1976
19760309	69	36.5	25	22.6	25	0	25	8	25	22.7	25	21.7	25	35.5	79.2	9/03/1976
19760310	70	34	25	23.5	25	12.1	25	7.2	25	16	25	25.3	25	47.6	87.4	10/03/1976
19760311	71	34.3	25	21.7	25	1.7	25	8	25	21.3	25	23.7	25	43.8	91.3	11/03/1976
19760312	72	34.9	25	23.3	25	0	25	8	25	19.8	25	22.5	25	40.2	78.7	12/03/1976
19760313	73	34.5	25	22.2	25	0	25	7.7	25	20.8	25	22.5	25	41.1	84.1	13/03/1976
19760314	74	33.5	25	22.2	25	0	25	9.4	25	21.1	25	21	25	40.6	78.5	14/03/1976
19760315	75	35.7	25	23	25	0	25	8.3	25	19.7	25	21.8	25	37.3	77.6	15/03/1976
19760316	76	37	25	23.8	25	0	25	8.5	25	22.2	25	21.4	25	34.1	72.6	16/03/1976
19760317	77	35	25	24.8	25	0	25	7.1	25	15.9	25	27.9	25	49.6	89.2	17/03/1976
19760318	78	33.9	25	24.2	25	0.8	25	5.7	25	12.3	25	29	25	54.8	96.1	18/03/1976
19760319	79	35.1	25	23.7	25	0	25	6.8	25	19.7	25	29	25	51.3	99	19/03/1976
19760320	80	36	25	24.9	25	0	25	7.4	25	19.3	25	28.4	25	47.8	90.2	20/03/1976
19760321	81	32.7	25	23.8	25	0	25	5.9	25	12.9	25	31	25	62.7	100	21/03/1976
19760322	82	32.3	25	21.5	25	0	25	7.8	25	17.3	25	23.4	25	48.4	91.3	22/03/1976
19760323	83	33.2	25	20.1	25	0	25	8.6	25	21.6	25	15.1	25	29.7	64.2	23/03/1976
19760324	84	32.6	25	19.9	25	0	25	8	25	21.3	25	13.9	25	28.3	59.8	24/03/1976
19760325	85	33.4	25	18.4	25	0	25	7.8	25	21.9	25	22.8	25	44.3	100	25/03/1976
19760326	86	33.4	25	18.9	25	0	25	8.2	25	23.6	25	19.1	25	37.1	87.5	26/03/1976
19760327	87	33.3	25	18.8	25	0	25	7.6	25	22.9	25	16.8	25	32.8	77.5	27/03/1976
19760328	88	34.2	25	19.3	25	0	25	7.7	25	22.9	25	16.3	25	30.3	72.8	28/03/1976
19760329	89	35.1	25	18.5	25	0	25	8.1	25	22.4	25	19.8	25	35	93	29/03/1976
19760330	90	35.3	25	20	25	0	25	9.2	25	22.7	25	18	25	31.5	77	30/03/1976
19760331	91	34.8	25	19.3	25	0	25	8.7	25	23.4	25	18.7	25	33.6	83.6	31/03/1976
19760401	92	33.7	25	17.4	25	0	25	8	25	22.9	25	15.9	25	30.4	80.1	1/04/1976
19760402	93	33.9	25	17.7	25	0	25	7.5	25	22.3	25	16.9	25	31.9	83.5	2/04/1976
19760403	94	34.6	25	18.5	25	0	25	7.9	25	23.1	25	15.1	25	27.5	70.9	3/04/1976
19760404	95	34.1	25	16.4	25	0	25	8.2	25	23.3	25	14.9	25	27.9	79.9	4/04/1976
19760405	96	34.9	25	16.5	25	0	25	9.8	25	22	25	17.1	25	30.6	91.2	5/04/1976
19760406	97	34.7	25	19.9	25	0	25	10.3	25	22.6	25	16.1	25	29.1	69.3	6/04/1976
19760407	98	33.4	25	18.6	25	0	25	10.3	25	22	25	12.2	25	23.7	57	7/04/1976
19760408	99	33.3	25	17.6	25	0	25	9.8	25	22.9	25	9.3	25	18.2	46.2	8/04/1976
19760409	100	34	25	17	25	0	25	8.9	25	20.5	25	11	25	20.7	56.8	9/04/1976
19760410	101	33.7	25	19	25	0	25	7.2	25	19.2	25	14.8	25	28.3	67.4	10/04/1976
19760411	102	31.4	25	22	25	0.2	25	5.8	25	12.3	25	20.6	25	44.8	77.9	11/04/1976
19760412	103	26.6	25	21.3	25	13.1	25	4.1	25	8.7	25	21.9	25	62.9	86.5	12/04/1976
19760413	104	31.6	25	19.4	25	1.8	25	5.9	25	14.4	25	21.9	25	47.1	97.3	13/04/1976
19760414	105	32.3	25	20.8	25	0	25	5.7	25	15.9	25	22.6	25	46.7	92	14/04/1976
19760415	106	33.2	25	19	25	0	25	6.9	25	21.5	25	17.1	25	33.6	77.9	15/04/1976
19760416	107	33.6	25	15.7	25	0	25	7.7	25	22	25	13	25	25	72.9	16/04/1976
19760417	108	34	25	16.2	25	0	25	7.4	25	21.8	25	18.1	25	34	98.3	17/04/1976
19760418	109	33.7	25	18.4	25	0	25	9.1	25	21.2	25	16.4	25	31.3	77.5	18/04/1976
19760419	110	33	25	17.3	25	0	25	8.6	25	21.4	25	14	25	27.8	70.9	19/04/1976
19760420	111	32.4	25	16	25	0	25	7.6	25	21.8	25	12.3	25	25.3	67.7	20/04/1976
19760421	112	32.1	25	15.5	25	0	25	9.1	25	21.4	25	11.9	25	24.9	67.6	21/04/1976
19760422	113	32	25	15.8	25	0	25	8.3	25	21.8	25	10.2	25	21.5	56.9	22/04/1976
19760423	114	31.5	25	16.5	25	0	25	7.6	25	20.9	25	11.3	25	24.4	60.2	23/04/1976
19760424	115	30.9	25	13.5	25	0	25	6.8	25	21.1	25	10.1	25	22.6	65.3	24/04/1976
19760425	116	32	25	15.1	25	0	25	5.6	25	18.4	25	12.4	25	26.1	72.3	25/04/1976
19760426	117	32.6	25	18.1	25	0	25	7.2	25	16	25	15.3	25	31.1	73.7	26/04/1976
19760427	118	31.8	25	16.9	25	0	25	9.3	25	16.2	25	13.9	25	29.6	72.2	27/04/1976
19760428	119	29	25	16.4	25	0	25	8	25	20	25	9.9	25	24.7	53.1	28/04/1976
19760429	120	27.8	25	11.9	25	0	25	7.8	25	21.4	25	7.2	25	19.3	51.7	29/04/1976
19760430	121	28.9	25	9.7	25	0	25	7.6	25	21.4	25	6.8	25	17.1	56.5	30/04/1976
19760501	122	29.6	25	10.6	25	0	25	7.4	25	20.9	25	8.1	25	19.5	63.4	1/05/1976
19760502	123	30.1	25	12.3	25	0	25	6.3	25	19.8	25	13.2	25	30.9	92.3	2/05/1976
19760503	124	30.6	25	16.1	25	0	25	5.6	25	17.5	25	16.4	25	37.3	89.7	3/05/1976
19760504	125	30.7	25	17.3	25	0	25	6.3	25	16.8	25	16.4	25	37.1	83.1	4/05/1976
19760505	126	30.8	25	17	25	0	25	5.6	25	17.6	25	14.7	25	33.1	75.9	5/05/1976
19760506	127	30.9	25	17	25	0	25	7	25	18.5	25	16.2	25	36.3	83.7	6/05/1976
19760507	128	30.9	25	17.6	25	0	25	7	25	18.1	25	16	25	35.8	79.5	7/05/1976
19760508	129	29.5	25	16.2	25	0	25	7.1	25	17.6	25	14.6	25	35.4	79.3	8/05/1976
19760509	130	29.2	25	14.4	25	0	25	6.3	25	18.9	25	9.8	25	24.2	59.8	9/05/1976
19760510	131	27.2	25	14.4	25	0	25	7.5	25	19.8	25	10.6	25	29.4	64.7	10/05/1976
19760511	132	27	25	11.2	25	0	25	5.3	25	19.5	25	10.6	25	29.7	79.7	11/05/1976
19760512	133	27.6	25	13.1	25	0	25	7.1	25	19	25	11.3	25	30.6	75	12/05/1976
19760513	134	28.3	25	13.7	25	0	25	7.4	25	17.6	25	11.6	25	30.2	74	13/05/1976
19760514	135	28.8	25	13.4	25	0	25	5.9	25	19	25	11.3	25	28.5	73.6	14/05/1976
19760515	136	30.1	25	15.2	25	0	25	5.1	25	17.9	25	15.9	25	37.3	92.1	15/05/1976
19760516	137	31.4	25	15.8	25	0	25	5.3	25	18.4	25	16.5	25	35.9	92	16/05/1976
19760517	138	31	25	17.8	25	0	25	7.9	25	18.7	25	14.6	25	32.5	71.7	17/05/1976
19760518	139	27.8	25	14.4	25	0	25	6.9	25	18.4	25	10.2	25	27.3	62.2	18/05/1976
19760519	140	25.8	25	13.1	25	0	25	7.6	25	19.3	25	7.7	25	23.2	51.1	19/05/1976
19760520	141	26.6	25	12	25	0	25	6.1	25	19.5	25	8.3	25	23.8	59.2	20/05/1976
19760521	142	27.8	25	9.1	25	0	25	5.7	25	19	25	7.7	25	20.6	66.7	21/05/1976
19760522	143	28.7	25	8.2	25	0	25	4.9	25	19	25	10.9	25	27.7	100	22/05/1976
19760523	144	29.3	25	10.6	25	0	25	6.7	25	19.1	25	9.4	25	23.1	73.6	23/05/1976
19760524	145	27.1	25	12.9	25	0	25	6.6	25	18.8	25	9.6	25	26.8	64.6	24/05/1976

19760525	146	27.2	25	11	25	0	25	6.2	25	18.6	25	7.9	25	21.9	60.2	25/05/1976
19760526	147	26.3	25	11.4	25	0	25	7	25	18.8	25	7.2	25	21	53.4	26/05/1976
19760527	148	27.8	25	11.4	25	0	25	6.2	25	17.6	25	8.2	25	22	60.9	27/05/1976
19760528	149	27.6	25	14.2	25	0	25	6.1	25	16.6	25	7.9	25	21.4	48.8	28/05/1976
19760529	150	27.2	25	10.5	25	0	25	5.3	25	17.4	25	8.7	25	24.1	68.6	29/05/1976
19760530	151	27.6	25	11.2	25	0	25	5	25	17.5	25	11.8	25	32	88.8	30/05/1976
19760531	152	30	25	11.9	25	0	25	4.2	25	16.7	25	16.9	25	39.8	100	31/05/1976
19760601	153	31.9	25	15.8	25	0	25	5.6	25	16	25	17.2	25	36.4	95.9	1/06/1976
19760602	154	30.2	25	17.1	25	0	25	7.8	25	17.1	25	13.2	25	30.8	67.7	2/06/1976
19760603	155	26.8	25	13.4	25	0	25	6.4	25	18	25	8.6	25	24.4	56	3/06/1976
19760604	156	26.7	25	11.8	25	0	25	6.3	25	18.3	25	7.1	25	20.3	51.3	4/06/1976
19760605	157	27.3	25	8.9	25	0	25	5.5	25	18.2	25	7.1	25	19.6	62.3	5/06/1976
19760606	158	28.6	25	6.5	25	0	25	4.9	25	18.2	25	8.7	25	22.2	89.9	6/06/1976
19760607	159	28.1	25	11	25	0	25	6.4	25	17.9	25	8.8	25	23.1	67.1	7/06/1976
19760608	160	26.7	25	11	25	0	25	7.7	25	18.2	25	6.8	25	19.4	51.8	8/06/1976
19760609	161	24.9	25	11.6	25	0	25	6.6	25	17.7	25	7.4	25	23.5	54.2	9/06/1976
19760610	162	25.2	25	10.3	25	0	25	6.7	25	18	25	8.5	25	26.5	67.9	10/06/1976
19760611	163	26.5	25	10	25	0	25	4.7	25	17.9	25	9.3	25	26.9	75.8	11/06/1976
19760612	164	27.1	25	14.4	25	0	25	4.9	25	16.1	25	13.3	25	37.1	81.1	12/06/1976
19760613	165	28.4	25	14.3	25	0	25	5	25	15.5	25	14	25	36.2	85.9	13/06/1976
19760614	166	26.5	25	13.8	25	0	25	6.6	25	16.4	25	11.9	25	34.4	75.5	14/06/1976
19760615	167	24.8	25	10.9	25	0	25	6.4	25	17.1	25	8.5	25	27.2	65.2	15/06/1976
19760616	168	21.6	25	9.5	25	0	25	4.9	25	17.3	25	6.3	25	24.4	53.1	16/06/1976
19760617	169	19.6	25	5.3	25	0	25	5.1	25	17.8	25	6	25	26.3	67.4	17/06/1976
19760618	170	20.2	25	4.2	25	0	25	4.6	25	18.1	25	7	25	29.6	84.9	18/06/1976
19760619	171	20.5	25	1.8	25	0	25	4.7	25	18.1	25	5.9	25	24.5	84.8	19/06/1976
19760620	172	20.9	25	2.8	25	0	25	4.3	25	18.1	25	6.8	25	27.5	91.1	20/06/1976
19760621	173	21.8	25	4.2	25	0	25	4.8	25	18.1	25	6.8	25	26	82.5	21/06/1976
19760622	174	23.2	25	5.3	25	0	25	4.4	25	17.7	25	8.3	25	29.2	93.2	22/06/1976
19760623	175	25	25	4.1	25	0	25	3.7	25	17.4	25	8.1	25	25.6	99	23/06/1976
19760624	176	26.5	25	4.5	25	0	25	4	25	18.1	25	7.1	25	20.5	84.3	24/06/1976
19760625	177	27.5	25	5.6	25	0	25	4.7	25	17.9	25	7.5	25	20.4	82.5	25/06/1976
19760626	178	28.6	25	6	25	0	25	3.9	25	17.8	25	9	25	23	96.3	26/06/1976
19760627	179	28.5	25	9.7	25	0	25	4.5	25	14.2	25	8.7	25	22.4	72.3	27/06/1976
19760628	180	26.8	25	13.3	25	0	25	6.7	25	16.7	25	10.5	25	29.8	68.8	28/06/1976
19760629	181	24.8	25	10.2	25	0	25	5.6	25	17.9	25	6.8	25	21.7	54.7	29/06/1976
19760630	182	25.2	25	7.8	25	0	25	5.6	25	18.3	25	6.5	25	20.3	61.5	30/06/1976
19760701	183	25.6	25	6.1	25	0	25	4.9	25	18.4	25	5.7	25	17.4	60.6	1/07/1976
19760702	184	25.8	25	5.2	25	0	25	4.3	25	18.5	25	5.7	25	17.2	64.5	2/07/1976
19760703	185	28.6	25	5.8	25	0	25	5.7	25	18.2	25	6.3	25	16.1	68.4	3/07/1976
19760704	186	25.8	25	10.2	25	0	25	6	25	18.2	25	6.9	25	20.8	55.5	4/07/1976
19760705	187	24.8	25	6.8	25	0	25	5.8	25	18.4	25	5.4	25	17.3	54.7	5/07/1976
19760706	188	25.7	25	3.1	25	0	25	5.8	25	18.7	25	4.9	25	14.8	64.2	6/07/1976
19760707	189	25.7	25	6.3	25	0	25	6.4	25	18.8	25	5.5	25	16.7	57.6	7/07/1976
19760708	190	24.6	25	8.2	25	0	25	7.5	25	18.7	25	5.3	25	17.1	48.8	8/07/1976
19760709	191	23.8	25	8.7	25	0	25	5.7	25	18.7	25	5.7	25	19.3	50.7	9/07/1976
19760710	192	25.4	25	8.5	25	0	25	5.4	25	16	25	9.3	25	28.7	83.9	10/07/1976
19760711	193	26.2	25	12.5	25	0	25	4.4	25	15.5	25	12.5	25	36.8	86.3	11/07/1976
19760712	194	27.9	25	10.9	25	0	25	5.1	25	14.5	25	11.5	25	30.6	88.3	12/07/1976
19760713	195	28.2	25	15.4	25	0	25	5.8	25	14.5	25	13.3	25	34.8	76.1	13/07/1976
19760714	196	20	25	11.9	25	0	25	5.6	25	17.6	25	10.2	25	43.6	73.3	14/07/1976
19760715	197	19.7	25	5.9	25	0	25	6	25	18.6	25	8	25	34.9	86.2	15/07/1976
19760716	198	21.2	25	3.6	25	0	25	5.1	25	19	25	6.2	25	24.6	78.5	16/07/1976
19760717	199	24.1	25	4.9	25	0	25	5.5	25	18.9	25	7	25	23.3	80.9	17/07/1976
19760718	200	25.4	25	11.5	25	0	25	6.1	25	18.3	25	8	25	24.7	59	18/07/1976
19760719	201	24.1	25	9	25	0	25	6.1	25	19.1	25	7	25	23.3	61	19/07/1976
19760720	202	24.7	25	9.4	25	0	25	6.5	25	19.3	25	7.3	25	23.5	61.9	20/07/1976
19760721	203	25.4	25	9	25	0	25	6.2	25	19.2	25	7.6	25	23.4	66.2	21/07/1976
19760722	204	25.8	25	7	25	0	25	5.7	25	19.4	25	7.5	25	22.6	74.9	22/07/1976
19760723	205	26.2	25	7.8	25	0	25	4.9	25	18.1	25	9.4	25	27.6	88.9	23/07/1976
19760724	206	27.7	25	12.7	25	0	25	4.5	25	15.8	25	11.1	25	29.9	75.6	24/07/1976
19760725	207	26.6	25	15.5	25	0	25	3.6	25	10.6	25	12.4	25	35.6	70.5	25/07/1976
19760726	208	30.6	25	12.4	25	0	25	4.8	25	17.1	25	13.7	25	31.2	95.2	26/07/1976
19760727	209	31.7	25	13.3	25	0	25	5.8	25	18.7	25	13.3	25	28.5	87.1	27/07/1976
19760728	210	33.2	25	14.2	25	0	25	6.4	25	19	25	15	25	29.5	92.7	28/07/1976
19760729	211	28.6	25	15.5	25	0	25	7.6	25	18	25	14.1	25	36	80.1	29/07/1976
19760730	212	22.4	25	10.3	25	0	25	5.3	25	15.9	25	9	25	33.2	71.9	30/07/1976
19760731	213	24.5	25	7.7	25	0	25	5.2	25	18.7	25	8.3	25	27	79	31/07/1976
19760801	214	23.5	25	9.9	25	0	25	6.2	25	19.4	25	6.7	25	23.1	55	1/08/1976
19760802	215	23.2	25	4.4	25	0	25	6.2	25	20.1	25	8.9	25	31.3	100	2/08/1976
19760803	216	22.3	25	6.3	25	0	25	6.4	25	20.6	25	6	25	22.3	62.9	3/08/1976
19760804	217	24.8	25	5.4	25	0	25	5.7	25	20.9	25	5.5	25	17.6	61.4	4/08/1976
19760805	218	26.8	25	3.3	25	0	25	4.9	25	21	25	5.8	25	16.5	75	5/08/1976
19760806	219	27	25	4.3	25	0	25	6.2	25	20.9	25	5.7	25	16	68.7	6/08/1976
19760807	220	24.9	25	7.3	25	0	25	5.8	25	20.9	25	7.1	25	22.6	69.5	7/08/1976
19760808	221	24.3	25	7.3	25	0	25	6.2	25	20.9	25	7.2	25	23.7	70.4	8/08/1976
19760809	222	27.3	25	5.3	25	0	25	5.5	25	21.6	25	4.8	25	13.2	53.9	9/08/1976
19760810	223	29.9	25	5.7	25	0	25	7.7	25	21.7	25	4.9	25	11.6	53.5	10/08/1976
19760811	224	22.7	25	8.5	25	0	25	6.8	25	21.2	25	6.4	25	23.2	57.7	11/08/1976
19760812	225	22.8	25	6.1	25	0	25	6.4	25	21.4	25	7.9	25	28.5	84	12/08/1976
19760813	226	23.7	25	6.3	25	0	25	6.3	25	21.8	25	6.1	25	20.8	63.9	13/08/1976
19760814	227	25	25	4.1	25	0	25	6.5	25	21.9	25	5.2	25	16.4	63.5	14/08/1976
19760815	228	26	25	7.1	25	0	25	6.1	25	21.7	25	3.9	25	11.6	38.7	15/08/1976

19760816	229	27.2	25	3.5	25	0	25	6.3	25	22.3	25	4.2	25	11.6	53.5	16/08/1976
19760817	230	28.4	25	3.7	25	0	25	6.1	25	22.2	25	7.1	25	18.4	89.2	17/08/1976
19760818	231	29.2	25	5.7	25	0	25	6.9	25	22.4	25	5.2	25	12.8	56.8	18/08/1976
19760819	232	30	25	7.8	25	0	25	7.1	25	22.3	25	4.9	25	11.5	46.3	19/08/1976
19760820	233	29.7	25	7.6	25	0	25	5.8	25	22.5	25	7.1	25	17	68.1	20/08/1976
19760821	234	29.8	25	8.9	25	0	25	6	25	22.3	25	10.1	25	24.1	88.6	21/08/1976
19760822	235	31.3	25	10.9	25	0	25	6.8	25	22.2	25	9.5	25	20.8	72.9	22/08/1976
19760823	236	28.8	25	12.1	25	0	25	7.5	25	22.6	25	6.9	25	17.4	48.9	23/08/1976
19760824	237	25.1	25	10.9	25	0	25	7.4	25	23	25	7.7	25	24.2	59.1	24/08/1976
19760825	238	23.6	25	9.1	25	0	25	7.3	25	17.1	25	7	25	24	60.6	25/08/1976
19760826	239	25.2	25	12	25	0	25	7.8	25	23.2	25	6.3	25	19.7	44.9	26/08/1976
19760827	240	26.7	25	7.6	25	0	25	7.6	25	23.8	25	5.6	25	16	53.7	27/08/1976
19760828	241	31	25	10.6	25	0	25	6.7	25	23.3	25	5.8	25	12.9	45.4	28/08/1976
19760829	242	32	25	12.1	25	0	25	6.6	25	19.4	25	10.9	25	22.9	77.3	29/08/1976
19760830	243	28.6	25	18.3	25	0	25	4.3	25	8.9	25	17.7	25	45.2	84.2	30/08/1976
19760831	244	33	25	10.8	25	0	25	6.1	25	20.8	25	20.9	25	41.5	100	31/08/1976
19760901	245	32.8	25	16.7	25	0	25	5.9	25	18.1	25	18.6	25	37.4	97.9	1/09/1976
19760902	246	33.2	25	17.8	25	0.5	25	8.5	25	18.9	25	18	25	35.4	88.4	2/09/1976
19760903	247	31.3	25	16.1	25	0	25	8.6	25	23.3	25	9.2	25	20.1	50.3	3/09/1976
19760904	248	31.4	25	9.8	25	0	25	7.8	25	24.2	25	4.2	25	9.1	34.7	4/09/1976
19760905	249	35.5	25	11	25	0	25	7.4	25	24.5	25	5	25	8.6	38.1	5/09/1976
19760906	250	35.7	25	16.2	25	0	25	10.2	25	22.8	25	8.2	25	14	44.6	6/09/1976
19760907	251	32	25	16.9	25	0	25	9.7	25	24.3	25	7.8	25	16.4	40.5	7/09/1976
19760908	252	32.7	25	11.7	25	0	25	8.5	25	24.5	25	7	25	14.2	50.9	8/09/1976
19760909	253	24.5	25	13.6	25	0	25	9.7	25	24.9	25	5.9	25	19.2	37.9	9/09/1976
19760910	254	23.7	25	7.6	25	0	25	8.2	25	25.3	25	5	25	17.1	47.9	10/09/1976
19760911	255	25.5	25	7.3	25	0	25	7.7	25	25.4	25	5.1	25	15.6	49.9	11/09/1976
19760912	256	27.9	25	8.8	25	0	25	7.9	25	25.1	25	5.3	25	14.1	46.8	12/09/1976
19760913	257	29.8	25	10.3	25	0	25	7.7	25	25.4	25	6.1	25	14.5	48.7	13/09/1976
19760914	258	31.4	25	12.2	25	0	25	8.4	25	24.7	25	5.7	25	12.4	40.1	14/09/1976
19760915	259	31	25	13.6	25	0	25	8.8	25	24.7	25	5.7	25	12.7	36.6	15/09/1976
19760916	260	30.5	25	12.3	25	0	25	9.6	25	25.6	25	5.9	25	13.5	41.3	16/09/1976
19760917	261	29.5	25	12.2	25	0	25	8.7	25	25	25	5.9	25	14.3	41.5	17/09/1976
19760918	262	27.6	25	10.4	25	0	25	8.3	25	25.9	25	6.2	25	16.8	49.2	18/09/1976
19760919	263	30.2	25	7.3	25	0	25	7.1	25	26	25	6.7	25	15.6	65.6	19/09/1976
19760920	264	32.9	25	8.4	25	0	25	8	25	26	25	6.6	25	13.2	59.9	20/09/1976
19760921	265	32.4	25	11.7	25	0	25	9.4	25	25.9	25	7	25	14.4	50.9	21/09/1976
19760922	266	30.3	25	14.4	25	0	25	9.8	25	26.2	25	5.4	25	12.5	32.9	22/09/1976
19760923	267	30.5	25	13.8	25	0	25	9	25	25.5	25	5.2	25	11.9	33	23/09/1976
19760924	268	30.2	25	13.7	25	0	25	8.9	25	26.2	25	6.2	25	14.4	39.6	24/09/1976
19760925	269	30.8	25	13.3	25	0	25	9	25	25.3	25	5.6	25	12.6	36.7	25/09/1976
19760926	270	32.9	25	11.8	25	0	25	9.4	25	25.5	25	4.6	25	9.2	33.3	26/09/1976
19760927	271	32.1	25	12.5	25	0	25	9.2	25	25.1	25	4.6	25	9.6	31.8	27/09/1976
19760928	272	33.3	25	10.9	25	0	25	9	25	26.7	25	3.5	25	6.8	26.9	28/09/1976
19760929	273	35.6	25	12.2	25	0	25	7.7	25	26	25	8	25	13.8	56.3	29/09/1976
19760930	274	34.4	25	18.1	25	0	25	8	25	24.1	25	14.8	25	27.2	71.3	30/09/1976
19761001	275	33.2	25	18.8	25	0	25	8.5	25	25.8	25	12.8	25	25.2	59	1/10/1976
19761002	276	34	25	19.5	25	0	25	7.6	25	21.8	25	15.5	25	29.1	68.4	2/10/1976
19761003	277	35.2	25	18.1	25	0	25	8.4	25	25.5	25	16.4	25	28.8	79	3/10/1976
19761004	278	35.2	25	18.8	25	0	25	9.5	25	23.8	25	16	25	28.1	73.8	4/10/1976
19761005	279	34.3	25	21.3	25	0	25	9.1	25	20.4	25	16.9	25	31.2	66.7	5/10/1976
19761006	280	31.4	25	18.3	25	5.8	25	8.4	25	20.5	25	17.4	25	37.9	82.8	6/10/1976
19761007	281	29.3	25	17.6	25	0	25	8.6	25	17.3	25	8	25	19.6	39.8	7/10/1976
19761008	282	29.9	25	16.6	25	0	25	8.4	25	23.6	25	6.6	25	15.6	35	8/10/1976
19761009	283	29.8	25	13.1	25	0	25	10	25	28.4	25	7.3	25	17.4	48.5	9/10/1976
19761010	284	30	25	12.5	25	0	25	9.3	25	28.6	25	6.6	25	15.6	45.6	10/10/1976
19761011	285	33.3	25	10.7	25	0	25	7.5	25	28.8	25	5.6	25	10.9	43.6	11/10/1976
19761012	286	37.2	25	15.8	25	0	25	9	25	20.7	25	6.5	25	10.2	36.2	12/10/1976
19761013	287	32	25	20.1	25	0	25	7.1	25	15.3	25	19.1	25	40.2	81.2	13/10/1976
19761014	288	31	25	17.9	25	0	25	10	25	27.5	25	10.3	25	22.9	50.2	14/10/1976
19761015	289	29.4	25	16.9	25	0	25	7.3	25	17.2	25	8.2	25	20	42.6	15/10/1976
19761016	290	27.6	25	11.2	25	0	25	10.1	25	28.8	25	8	25	21.7	60.2	16/10/1976
19761017	291	26.5	25	11.3	25	0	25	10.4	25	29.2	25	7	25	20.2	52.3	17/10/1976
19761018	292	28.3	25	9.1	25	0	25	7.9	25	28.9	25	9.3	25	24.2	80.5	18/10/1976
19761019	293	33.1	25	10.9	25	0	25	9.7	25	29.4	25	7.6	25	15	58.3	19/10/1976
19761020	294	33.8	25	16.9	25	0	25	7.8	25	21.8	25	7.2	25	13.7	37.4	20/10/1976
19761021	295	30.9	25	19.2	25	0.8	25	7.1	25	11	25	17.4	25	39	78.2	21/10/1976
19761022	296	31.6	25	20.2	25	5.2	25	8	25	18.6	25	20.5	25	44.1	86.6	22/10/1976
19761023	297	33.7	25	17.2	25	0	25	9.8	25	27	25	16.4	25	31.3	83.6	23/10/1976
19761024	298	35.8	25	17.8	25	0	25	10.1	25	27.2	25	12.4	25	21.1	60.9	24/10/1976
19761025	299	38.3	25	17.3	25	0	25	11.3	25	28.7	25	8.7	25	12.9	44.1	25/10/1976
19761026	300	39	25	17.8	25	0	25	12.6	25	27.2	25	8.3	25	11.9	40.7	26/10/1976
19761027	301	39.2	25	23.1	25	0	25	13.6	25	28.3	25	14	25	19.8	49.6	27/10/1976
19761028	302	37.9	25	20.3	25	0	25	14.2	25	29.4	25	9.3	25	14.1	39.1	28/10/1976
19761029	303	35.1	25	21.5	25	0	25	7.7	25	20.7	25	8	25	14.1	31.2	29/10/1976
19761030	304	37	25	21.5	25	0.3	25	9.7	25	22.5	25	15.9	25	25.3	62	30/10/1976
19761031	305	34.4	25	20.5	25	1.5	25	7.1	25	22.7	25	25	25	46	100	31/10/1976
19761101	306	36.5	25	20.9	25	3.3	25	10.3	25	20.5	25	22.3	25	36.5	90.3	1/11/1976
19761102	307	31.6	25	19.7	25	1.4	25	11	25	22.3	25	20.3	25	43.7	88.5	2/11/1976
19761103	308	31.5	25	18.5	25	0	25	10.8	25	23.2	25	7.4	25	16	34.8	3/11/1976
19761104	309	32.1	25	15.2	25	0	25	11.2	25	28.6	25	7.5	25	15.7	43.4	4/11/1976
19761105	310	32.3	25	17	25	0	25	10.8	25	27.3	25	10.9	25	22.5	56.3	5/11/1976
19761106	311	33.9	25	17.1	25	0	25	11.5	25	29	25	7.5	25	14.2	38.5	6/11/1976

19761107	312	36.6	25	15.3	25	0	25	11.1	25	30.5	25	6.8	25	11.1	39.1	7/11/1976
19761108	313	38.4	25	16.1	25	0.1	25	11.7	25	28.7	25	13.7	25	20.2	74.9	8/11/1976
19761109	314	38.6	25	18.9	25	0	25	9	25	27.2	25	10.5	25	15.3	48.1	9/11/1976
19761110	315	39.7	25	21.2	25	0	25	10.1	25	27	25	17.4	25	24	69.1	10/11/1976
19761111	316	38.6	25	24.9	25	0	25	10.9	25	22.4	25	19.3	25	28.2	61.3	11/11/1976
19761112	317	39.9	25	24.2	25	0	25	9.7	25	24.4	25	21.2	25	28.9	70.2	12/11/1976
19761113	318	38.5	25	24.9	25	0	25	8.7	25	22.8	25	22.1	25	32.5	70.2	13/11/1976
19761114	319	39	25	21.9	25	0	25	9.4	25	24.3	25	22.7	25	32.5	86.4	14/11/1976
19761115	320	38.6	25	23.6	25	0.2	25	11.1	25	21.3	25	20.2	25	29.5	69.4	15/11/1976
19761116	321	38.3	25	23.6	25	0	25	12.7	25	28	25	11	25	16.3	37.8	16/11/1976
19761117	322	38.4	25	21.2	25	0	25	12.4	25	30.1	25	5.7	25	8.4	22.7	17/11/1976
19761118	323	38.6	25	20.9	25	0	25	11.7	25	29.8	25	8.1	25	11.8	32.8	18/11/1976
19761119	324	30.1	25	19.9	25	3	25	7	25	11.7	25	16.8	25	39.4	72.3	19/11/1976
19761120	325	36.2	25	20.5	25	0.1	25	10.8	25	26.7	25	20.3	25	33.8	84.2	20/11/1976
19761121	326	33.7	25	18.4	25	0	25	11.9	25	29.6	25	11.2	25	21.4	52.9	21/11/1976
19761122	327	36.2	25	18.6	25	0	25	10.5	25	31	25	7.4	25	12.3	34.5	22/11/1976
19761123	328	37.8	25	15.8	25	0	25	11.3	25	30	25	5.6	25	8.5	31.2	23/11/1976
19761124	329	39.6	25	18.9	25	0	25	11.6	25	27.8	25	7	25	9.7	32.1	24/11/1976
19761125	330	40.2	25	21	25	0	25	11.9	25	27.8	25	16.6	25	22.3	66.8	25/11/1976
19761126	331	38.6	25	26.5	25	0	25	11.3	25	19.3	25	17.3	25	25.3	50	26/11/1976
19761127	332	35.4	25	22.3	25	0.2	25	8.5	25	23.5	25	15.9	25	27.7	59.1	27/11/1976
19761128	333	36.7	25	19.6	25	0.7	25	9.3	25	21.6	25	19.5	25	31.6	85.5	28/11/1976
19761129	334	38.4	25	20.9	25	2.3	25	11.1	25	25.8	25	20.6	25	30.4	83.4	29/11/1976
19761130	335	39	25	22.6	25	0	25	11.8	25	27	25	19.5	25	27.9	71.1	30/11/1976
19761201	336	39.1	25	20.9	25	0	25	10.9	25	29.9	25	8.6	25	12.2	34.8	1/12/1976
19761202	337	40.9	25	18.4	25	0	25	13	25	29.1	25	6.9	25	8.9	32.6	2/12/1976
19761203	338	40.9	25	18.9	25	0	25	11.9	25	27.9	25	12.8	25	16.5	58.6	3/12/1976
19761204	339	41.8	25	21.7	25	0	25	11	25	27.8	25	21.4	25	26.4	82.5	4/12/1976
19761205	340	42.1	25	23	25	0	25	12.6	25	27.9	25	16.7	25	20.3	59.5	5/12/1976
19761206	341	41.2	25	25.6	25	2.9	25	11.9	25	26.6	25	20.5	25	26.1	62.5	6/12/1976
19761207	342	42.2	25	26.1	25	1.7	25	12	25	26.5	25	18.5	25	22.3	54.7	7/12/1976
19761208	343	41	25	25	25	0	25	11.4	25	27.9	25	17.6	25	22.6	55.6	8/12/1976
19761209	344	41	25	26.4	25	0	25	12.6	25	28.3	25	24	25	30.8	69.7	9/12/1976
19761210	345	41.1	25	25.9	25	0	25	10.7	25	27	25	22.4	25	28.6	67.1	10/12/1976
19761211	346	39.6	25	26.7	25	0.3	25	8.4	25	19.1	25	22.1	25	30.6	63.1	11/12/1976
19761212	347	38	25	25.4	25	0.2	25	11.1	25	19.4	25	22.9	25	34.6	70.6	12/12/1976
19761213	348	39.4	25	23.4	25	0	25	10.6	25	27.8	25	16.9	25	23.7	58.7	13/12/1976
19761214	349	40.3	25	22.9	25	0	25	12.1	25	28.9	25	17.7	25	23.6	63.4	14/12/1976
19761215	350	39.1	25	26.9	25	0	25	10.9	25	24.1	25	23	25	32.7	64.9	15/12/1976
19761216	351	39.9	25	25.5	25	0	25	13.7	25	26.7	25	17.4	25	23.7	53.3	16/12/1976
19761217	352	38.4	25	24.6	25	0	25	13	25	25.3	25	7.6	25	11.2	24.6	17/12/1976
19761218	353	35.8	25	24.9	25	0.9	25	10.7	25	14.3	25	8.3	25	14.1	26.4	18/12/1976
19761219	354	28.7	25	23.2	25	0	25	1.7	25	6.7	25	23.1	25	58.7	81.3	19/12/1976
19761220	355	23.2	25	19.4	25	65.8	25	3	25	6.3	25	22.9	25	80.6	100	20/12/1976
19761221	356	23.1	25	18.4	25	17.3	25	4.3	25	9.9	25	21.4	25	75.7	100	21/12/1976
19761222	357	28.5	25	18	25	1.5	25	4.7	25	21.7	25	19.9	25	51.1	96.5	22/12/1976
19761223	358	35.8	25	18.5	25	0	25	7.5	25	26.9	25	22.8	25	38.8	100	23/12/1976
19761224	359	37.5	25	22.1	25	0	25	11.8	25	28.4	25	23.9	25	37.1	89.9	24/12/1976
19761225	360	38.2	25	24.2	25	0	25	10.4	25	29.1	25	17.1	25	25.5	56.6	25/12/1976
19761226	361	39	25	24.7	25	0	25	9.1	25	24.4	25	15	25	21.5	48.2	26/12/1976
19761227	362	39.5	25	22.5	25	0	25	12.1	25	29.2	25	16.4	25	22.8	60.2	27/12/1976
19761228	363	40.2	25	23.2	25	0	25	10.9	25	27.8	25	19.5	25	26.2	68.6	28/12/1976
19761229	364	38	25	25.5	25	0	25	9.6	25	22	25	24.8	25	37.4	76	29/12/1976
19761230	365	37.6	25	23.9	25	0	25	9.2	25	25.8	25	24.7	25	38.1	83.3	30/12/1976
19761231	366	38.2	25	23.7	25	0	25	11.2	25	28	25	23	25	34.3	78.5	31/12/1976
19770101	1	39.2	25	24.6	25	0	25	12	25	27.4	25	22.9	25	32.4	74.1	1/01/1977
19770102	2	36	25	24.8	25	0	25	8.6	25	22.3	25	21	25	35.3	67.1	2/01/1977
19770103	3	37.5	25	23.7	25	0	25	11.9	25	28.2	25	20.3	25	31.5	69.3	3/01/1977
19770104	4	38	25	22.5	25	0	25	12.6	25	29.6	25	16.4	25	24.8	60.2	4/01/1977
19770105	5	38	25	19.4	25	0	25	11	25	31.1	25	12.5	25	18.9	55.5	5/01/1977
19770106	6	36.9	25	20.9	25	0	25	8.8	25	26.1	25	21.2	25	34	85.8	6/01/1977
19770107	7	37	25	23.2	25	1.5	25	9.6	25	25.6	25	23	25	36.6	80.9	7/01/1977
19770108	8	34	25	24.8	25	0	25	6.6	25	15.8	25	25.5	25	47.9	81.5	8/01/1977
19770109	9	36.8	25	25.3	25	0	25	8.4	25	22.6	25	25.6	25	41.2	79.4	9/01/1977
19770110	10	36.5	25	23.8	25	5.1	25	10.9	25	27.4	25	23.4	25	38.3	79.4	10/01/1977
19770111	11	39	25	22.1	25	0	25	12.1	25	28.5	25	17.5	25	25	65.8	11/01/1977
19770112	12	40	25	23.3	25	0	25	11.5	25	27.5	25	22.3	25	30.2	78	12/01/1977
19770113	13	37.2	25	24.5	25	1.1	25	8.1	25	23.1	25	24.6	25	38.8	80	13/01/1977
19770114	14	35.6	25	23.2	25	0.5	25	6.6	25	18	25	27.1	25	46.6	95.3	14/01/1977
19770115	15	33.4	25	24.4	25	1.7	25	4.3	25	17.9	25	27.4	25	53.3	89.7	15/01/1977
19770116	16	33.3	25	22.3	25	11.4	25	7	25	18.3	25	28.2	25	55.1	100	16/01/1977
19770117	17	32	25	22.4	25	70.5	25	6	25	17	25	27.7	25	58.3	100	17/01/1977
19770118	18	36.3	25	24.1	25	0.6	25	7.1	25	24.6	25	28	25	46.4	93.3	18/01/1977
19770119	19	36.3	25	24.4	25	1.6	25	8.7	25	23.7	25	28.2	25	46.7	92.3	19/01/1977
19770120	20	34.5	25	24.9	25	1.8	25	6.9	25	18	25	28.8	25	52.7	91.5	20/01/1977
19770121	21	30.6	25	23.6	25	22.8	25	4	25	7.6	25	28	25	63.8	96.2	21/01/1977
19770122	22	28.7	25	23.3	25	0	25	3	25	8.4	25	28.8	25	73.2	100	22/01/1977
19770123	23	28.4	25	23.6	25	3.1	25	5.9	25	7.3	25	27.8	25	71.9	95.5	23/01/1977
19770124	24	29.9	25	21.5	25	66.8	25	4.8	25	11.1	25	28.7	25	68	100	24/01/1977
19770125	25	29.7	25	22.6	25	53.9	25	3.8	25	11.6	25	27.2	25	65.2	99.2	25/01/1977
19770126	26	31.7	25	23.1	25	0	25	4.3	25	13.7	25	25.9	25	55.4	91.7	26/01/1977
19770127	27	34	25	22.4	25	0.1	25	8.1	25	27.6	25	25.9	25	48.7	95.6	27/01/1977
19770128	28	34.9	25	22.3	25	0	25	8.								

19770129	29	34.5	25	21.8	25	0	25	11	25	29.3	25	20.7	25	37.8	79.3	29/01/1977
19770130	30	35.1	25	21	25	0	25	9.7	25	29.2	25	17.6	25	31.1	70.8	30/01/1977
19770131	31	35.1	25	22.2	25	0	25	8.9	25	26.2	25	21.5	25	38	80.4	31/01/1977
19770201	32	34.5	25	24.1	25	0	25	7.4	25	24.7	25	25	25	45.7	83.3	1/02/1977
19770202	33	36	25	23.4	25	0	25	9	25	27.6	25	25.2	25	42.4	87.6	2/02/1977
19770203	34	35.8	25	24.2	25	0	25	7.9	25	23.2	25	25.4	25	43.2	84.1	3/02/1977
19770204	35	35.8	25	23.7	25	0	25	8.9	25	24.9	25	27.6	25	47	94.2	4/02/1977
19770205	36	36.1	25	24.9	25	0	25	8.1	25	24.1	25	27.4	25	45.9	87	5/02/1977
19770206	37	36.5	25	23.5	25	0	25	9.6	25	24.9	25	25.7	25	42.1	88.8	6/02/1977
19770207	38	35.3	25	23.9	25	0	25	9	25	25.4	25	26.4	25	46.2	89	7/02/1977
19770208	39	35.5	25	22.9	25	0	25	9.9	25	26.5	25	22.8	25	39.4	81.7	8/02/1977
19770209	40	34.9	25	23.8	25	0	25	10	25	21.7	25	22.9	25	40.9	77.7	9/02/1977
19770210	41	32.3	25	26.1	25	0	25	8.7	25	9.1	25	22.3	25	46.1	66	10/02/1977
19770211	42	33.7	25	24.6	25	1.1	25	7.8	25	15.4	25	23	25	44	74.4	11/02/1977
19770212	43	31.6	25	24	25	0	25	5.4	25	12.5	25	22.4	25	48.2	75.1	12/02/1977
19770213	44	31.8	25	24.2	25	1.3	25	3.9	25	14.4	25	24.1	25	51.3	79.8	13/02/1977
19770214	45	33.4	25	23.5	25	0	25	6	25	16.3	25	24.1	25	46.8	83.3	14/02/1977
19770215	46	28.5	25	23	25	46	25	4.4	25	8.1	25	27.4	25	70.4	97.6	15/02/1977
19770216	47	33.4	25	23.6	25	0.8	25	4.9	25	12.4	25	26.5	25	51.5	91	16/02/1977
19770217	48	30.7	25	24.3	25	0	25	4.1	25	8.8	25	27.8	25	62.9	91.5	17/02/1977
19770218	49	28.6	25	23.2	25	7.2	25	2.7	25	9.6	25	29	25	74.1	100	18/02/1977
19770219	50	29	25	23	25	4.7	25	4	25	10.7	25	29	25	72.4	100	19/02/1977
19770220	51	29.8	25	23.2	25	1.1	25	6.2	25	8.4	25	29.2	25	69.6	100	20/02/1977
19770221	52	29.5	25	23	25	202	25	2.6	25	8.6	25	30.4	25	73.7	100	21/02/1977
19770222	53	32.9	25	24.2	25	4.3	25	3.3	25	13.9	25	30.6	25	61.2	100	22/02/1977
19770223	54	31.8	25	24	25	15.5	25	4.9	25	11.1	25	31.1	25	66.2	100	23/02/1977
19770224	55	32.4	25	24.3	25	11.8	25	5.6	25	13.9	25	31.7	25	65.2	100	24/02/1977
19770225	56	33.2	25	23.4	25	0	25	5.5	25	18.1	25	30.3	25	59.6	100	25/02/1977
19770226	57	33.8	25	24.1	25	0	25	6	25	16.1	25	27.4	25	52.1	91.3	26/02/1977
19770227	58	34.3	25	23.6	25	0	25	6.2	25	18.2	25	23.4	25	43.3	80.4	27/02/1977
19770228	59	35.2	25	22.8	25	0	25	9.5	25	26.5	25	20.8	25	36.6	75	28/02/1977
19770301	60	34.5	25	20.9	25	0	25	9.4	25	26.9	25	16.9	25	30.9	68.4	1/03/1977
19770302	61	33.9	25	20.3	25	0	25	8.9	25	26.8	25	13.3	25	25.1	55.9	2/03/1977
19770303	62	34.1	25	19.9	25	0	25	8.2	25	24.7	25	13.7	25	25.6	59	3/03/1977
19770304	63	34.3	25	23.1	25	0	25	6	25	16.1	25	23	25	42.5	81.4	4/03/1977
19770305	64	31.6	25	23.7	25	0.1	25	6.4	25	13.1	25	27.8	25	59.8	94.9	5/03/1977
19770306	65	33.1	25	24.5	25	0	25	6.7	25	14.2	25	27.4	25	54.2	89.1	6/03/1977
19770307	66	34.6	25	23.2	25	0	25	9.4	25	24	25	25	25	45.5	88	7/03/1977
19770308	67	34.2	25	24.2	25	0	25	8.8	25	22.2	25	22.9	25	42.6	75.9	8/03/1977
19770309	68	33.4	25	23.3	25	0	25	8.1	25	21.5	25	22.4	25	43.5	78.3	9/03/1977
19770310	69	28.7	25	20.7	25	0	25	5.8	25	12.8	25	20.1	25	51.1	82.4	10/03/1977
19770311	70	27.2	25	19.6	25	0	25	4	25	10.6	25	21.6	25	59.9	94.7	11/03/1977
19770312	71	30.5	25	21.6	25	0	25	4.7	25	11.7	25	25.1	25	57.5	97.3	12/03/1977
19770313	72	34.4	25	23.2	25	0	25	5.6	25	21.1	25	27.4	25	50.4	96.4	13/03/1977
19770314	73	34.1	25	23	25	0	25	6.2	25	20.5	25	29.6	25	55.3	100	14/03/1977
19770315	74	34.6	25	25.3	25	0.6	25	4.6	25	17	25	29.8	25	54.2	92.4	15/03/1977
19770316	75	31.1	25	21.6	25	29.6	25	4.8	25	15.7	25	24.5	25	54.2	95	16/03/1977
19770317	76	32.4	25	22.7	25	0	25	4.6	25	15.4	25	26.4	25	54.3	95.7	17/03/1977
19770318	77	33.7	25	22.9	25	5.2	25	5.5	25	19.3	25	26.5	25	50.7	94.9	18/03/1977
19770319	78	33.3	25	21.9	25	1	25	5.5	25	15.4	25	26.1	25	51	99.4	19/03/1977
19770320	79	33.8	25	21.9	25	0.2	25	5.9	25	18.1	25	25.6	25	48.7	97.5	20/03/1977
19770321	80	32.5	25	21.3	25	105.8	25	4.5	25	16.5	25	26.2	25	53.6	100	21/03/1977
19770322	81	33.2	25	22.4	25	0	25	5.7	25	20.1	25	27.3	25	53.7	100	22/03/1977
19770323	82	34.5	25	22.1	25	0	25	6.2	25	21.5	25	27	25	49.4	100	23/03/1977
19770324	83	34.7	25	20.8	25	3.9	25	7	25	22.9	25	27	25	48.8	100	24/03/1977
19770325	84	34.7	25	21.3	25	0	25	5.5	25	18.6	25	24.6	25	44.5	97.2	25/03/1977
19770326	85	35.5	25	21.3	25	0	25	6.5	25	21.3	25	24.3	25	42	96	26/03/1977
19770327	86	34.9	25	22.3	25	0	25	7.2	25	23.2	25	19.7	25	35.2	73.2	27/03/1977
19770328	87	33.8	25	20	25	0	25	7.2	25	23.9	25	16	25	30.4	68.5	28/03/1977
19770329	88	35.1	25	18.9	25	0	25	6.2	25	22.9	25	17.6	25	31.1	80.6	29/03/1977
19770330	89	35.3	25	21.8	25	0	25	5.9	25	20.3	25	23.2	25	40.6	88.9	30/03/1977
19770331	90	33.8	25	21.8	25	0.8	25	5.8	25	17.2	25	27.7	25	52.7	100	31/03/1977
19770401	91	35.5	25	22.6	25	10.7	25	6.4	25	21.9	25	23.6	25	40.8	86.1	1/04/1977
19770402	92	35.4	25	21.8	25	0	25	6.6	25	20.4	25	21.3	25	37.1	81.6	2/04/1977
19770403	93	35	25	23.1	25	0	25	6.9	25	18.5	25	23.6	25	42	83.5	3/04/1977
19770404	94	33.8	25	22.5	25	0	25	5.3	25	16.6	25	23.4	25	44.5	85.9	4/04/1977
19770405	95	35	25	22.1	25	0	25	6.4	25	21.2	25	23.2	25	41.3	87.3	5/04/1977
19770406	96	35.2	25	22.6	25	0	25	5.7	25	18.5	25	24.1	25	42.4	87.9	6/04/1977
19770407	97	33.8	25	22.5	25	16.9	25	8.6	25	20.6	25	23.9	25	45.4	87.7	7/04/1977
19770408	98	28.5	25	15.8	25	0	25	9.2	25	22.7	25	11.1	25	28.5	61.9	8/04/1977
19770409	99	30.3	25	14.3	25	0	25	7.8	25	23.2	25	9.3	25	21.5	57.1	9/04/1977
19770410	100	31.9	25	16.5	25	0	25	6.5	25	20.9	25	11.6	25	24.5	61.8	10/04/1977
19770411	101	32.2	25	19.3	25	0	25	5	25	19	25	20.2	25	42	90.3	11/04/1977
19770412	102	32	25	20.7	25	0	25	4.2	25	14.2	25	23.3	25	49	95.5	12/04/1977
19770413	103	28.2	25	22	25	1.3	25	3	25	7.1	25	22.1	25	57.8	83.6	13/04/1977
19770414	104	30.8	25	19.3	25	1.6	25	6.4	25	17.3	25	21.4	25	48.2	95.6	14/04/1977
19770415	105	31.7	25	18.4	25	0	25	6.2	25	19.7	25	20	25	42.8	94.6	15/04/1977
19770416	106	31.8	25	18.4	25	0	25	7.3	25	18.9	25	17.2	25	36.6	81.3	16/04/1977
19770417	107	30.8	25	17.3	25	0	25	7.9	25	21.8	25	9.5	25	21.4	48.1	17/04/1977
19770418	108	30.4	25	13.5	25	0	25	7	25	22.4	25	9.4	25	21.7	60.8	18/04/1977
19770419	109	32.6	25	14.5	25	0	25	6	25	21.1	25	13.1	25	26.6	79.4	19/04/1977
19770420	110	32.6	25	16.8	25	0	25	6.7	25	18.5	25	17.1	25	34.8	89.4	20/04/1977
19770421	111	32.5	25	19	25	0	25	6.5	25	18.7	25	19.4	25	39.7	88.3	21/04/1977

19770422	112	31.7	25	20	25	0	25	5.2	25	13.5	25	17.4	25	37.2	74.5	22/04/1977
19770423	113	32.8	25	19.6	25	0	25	6.6	25	17.7	25	19.2	25	38.6	84.2	23/04/1977
19770424	114	32.4	25	19.7	25	0	25	7	25	19.9	25	14.8	25	30.4	64.5	24/04/1977
19770425	115	32.1	25	19.4	25	0	25	7.9	25	20.3	25	15	25	31.4	66.6	25/04/1977
19770426	116	31.5	25	17.7	25	0	25	7.5	25	18.9	25	14.1	25	30.5	69.7	26/04/1977
19770427	117	31.2	25	17.7	25	0	25	6.4	25	19.3	25	15.4	25	33.9	76.1	27/04/1977
19770428	118	31	25	18.1	25	0	25	6.4	25	18.6	25	17.8	25	39.6	85.8	28/04/1977
19770429	119	31.3	25	19.3	25	0	25	6.3	25	16	25	16.5	25	36.1	73.7	29/04/1977
19770430	120	31	25	18.6	25	0	25	6.1	25	17.2	25	13.1	25	29.2	61.2	30/04/1977
19770501	121	29.6	25	17.5	25	0	25	7.5	25	16.8	25	12.8	25	30.9	64	1/05/1977
19770502	122	28.6	25	13.3	25	0	25	6.8	25	20.1	25	8	25	20.4	52.4	2/05/1977
19770503	123	30	25	10.3	25	0	25	5.5	25	20.4	25	9.8	25	23.1	78.3	3/05/1977
19770504	124	32	25	12.6	25	0	25	4.6	25	17.7	25	15.3	25	32.2	100	4/05/1977
19770505	125	32.6	25	17.7	25	0	25	5.2	25	12.6	25	19	25	38.6	93.9	5/05/1977
19770506	126	30.6	25	17.7	25	0	25	6.4	25	17.4	25	17.2	25	39.2	85	6/05/1977
19770507	127	28.3	25	12.3	25	0	25	4.6	25	15.2	25	12.2	25	31.7	85.3	7/05/1977
19770508	128	30.3	25	9.9	25	0	25	5.8	25	19.7	25	10.9	25	25.3	89.4	8/05/1977
19770509	129	31	25	11	25	0	25	5.8	25	17.6	25	10	25	22.3	76.2	9/05/1977
19770510	130	30.6	25	16.4	25	0	25	5.8	25	17.5	25	10.7	25	24.4	57.4	10/05/1977
19770511	131	31.1	25	12.1	25	0	25	6.5	25	17.6	25	13.3	25	29.4	94.3	11/05/1977
19770512	132	30.9	25	14.8	25	0	25	3.6	25	10.4	25	15	25	33.6	89.2	12/05/1977
19770513	133	24.1	25	17.2	25	0.2	25	3.5	25	6.7	25	17	25	56.7	86.7	13/05/1977
19770514	134	22.4	25	16.9	25	0.1	25	4.1	25	6.9	25	19.2	25	70.9	99.8	14/05/1977
19770515	135	22.5	25	15.9	25	0.1	25	3.5	25	10.1	25	17.5	25	64.2	96.9	15/05/1977
19770516	136	24.4	25	11.7	25	13.3	25	4.1	25	18.8	25	15.2	25	49.7	100	16/05/1977
19770517	137	25.2	25	10.5	25	0	25	4.3	25	19	25	14.5	25	45.2	100	17/05/1977
19770518	138	25.5	25	11.1	25	0	25	4.3	25	19.2	25	13.9	25	42.6	100	18/05/1977
19770519	139	25.3	25	8.7	25	0	25	4	25	18.9	25	12.7	25	39.4	100	19/05/1977
19770520	140	26.3	25	7.6	25	0	25	4.9	25	18.8	25	12.1	25	35.4	100	20/05/1977
19770521	141	26.9	25	8.9	25	0	25	4.9	25	19	25	12.2	25	34.4	100	21/05/1977
19770522	142	26.7	25	9.6	25	0	25	4.9	25	19	25	10.3	25	29.4	86.2	22/05/1977
19770523	143	29.1	25	8.4	25	0	25	4.2	25	18.7	25	11.9	25	29.5	100	23/05/1977
19770524	144	29.5	25	9.8	25	0	25	4.3	25	18.4	25	11.4	25	27.7	94.2	24/05/1977
19770525	145	30.6	25	9.8	25	0.2	25	4.4	25	16.8	25	10.1	25	23	83.4	25/05/1977
19770526	146	31.2	25	15.4	25	0	25	4.2	25	13	25	17.3	25	38.1	98.9	26/05/1977
19770527	147	30.6	25	18.1	25	0.2	25	5.3	25	12.9	25	20.5	25	46.7	98.8	27/05/1977
19770528	148	21.8	25	8	25	4.4	25	5.1	25	18.3	25	9	25	34.5	84	28/05/1977
19770529	149	23.3	25	7.5	25	0	25	4.6	25	17.7	25	11.2	25	39.2	100	29/05/1977
19770530	150	25	25	9.3	25	0	25	4.6	25	17.5	25	12	25	37.9	100	30/05/1977
19770531	151	22.8	25	9.4	25	0	25	5.8	25	16.7	25	10.1	25	36.4	85.7	31/05/1977
19770601	152	20.9	25	7.6	25	0	25	5.8	25	18.3	25	7.1	25	28.7	68.1	1/06/1977
19770602	153	21.4	25	5.9	25	0	25	5.6	25	18.6	25	6.6	25	25.9	71.1	2/06/1977
19770603	154	23.6	25	5.8	25	0	25	5.6	25	18.5	25	6.8	25	23.4	73.8	3/06/1977
19770604	155	24.4	25	7.5	25	0	25	5.4	25	18.1	25	8.8	25	28.8	84.9	4/06/1977
19770605	156	25.4	25	8	25	0	25	4.9	25	18.2	25	9.3	25	28.7	86.8	5/06/1977
19770606	157	27.2	25	5.8	25	0	25	4.5	25	17.8	25	11.1	25	30.8	100	6/06/1977
19770607	158	28.3	25	11.7	25	0	25	4.3	25	16.7	25	12.9	25	33.5	93.9	7/06/1977
19770608	159	26.7	25	12.7	25	0	25	6.1	25	17.7	25	12.4	25	35.4	84.5	8/06/1977
19770609	160	24.2	25	10.6	25	0	25	6.6	25	17.7	25	10.5	25	34.8	82.2	9/06/1977
19770610	161	21.5	25	6.3	25	0	25	5.5	25	16.9	25	6.7	25	26.1	70.2	10/06/1977
19770611	162	20.4	25	5.4	25	0	25	4.8	25	18.1	25	6	25	25	66.9	11/06/1977
19770612	163	23.1	25	5.2	25	0	25	4.5	25	17.8	25	7.4	25	26.2	83.7	12/06/1977
19770613	164	24.3	25	9.2	25	0	25	3.7	25	17.2	25	9	25	29.6	77.4	13/06/1977
19770614	165	26.9	25	4.7	25	0	25	4	25	17.7	25	9.6	25	27.1	100	14/06/1977
19770615	166	29.3	25	7.3	25	0	25	3.7	25	17.4	25	10.8	25	26.5	100	15/06/1977
19770616	167	30	25	9.6	25	0	25	4.1	25	17.4	25	12.5	25	29.5	100	16/06/1977
19770617	168	30.4	25	10.9	25	0	25	4.3	25	17.2	25	13.8	25	31.8	100	17/06/1977
19770618	169	29.9	25	12.6	25	0	25	5.4	25	16.8	25	13.6	25	32.2	93.3	18/06/1977
19770619	170	24.1	25	10.9	25	0	25	5.3	25	17.8	25	9	25	30	69.1	19/06/1977
19770620	171	22.4	25	7.6	25	0	25	3.8	25	14.3	25	8.1	25	29.9	77.6	20/06/1977
19770621	172	26.3	25	8.6	25	0	25	4.1	25	17.3	25	9.8	25	28.6	87.8	21/06/1977
19770622	173	28	25	9.5	25	0	25	4.4	25	16.5	25	11.6	25	30.7	97.8	22/06/1977
19770623	174	26.9	25	13.1	25	0	25	4.7	25	15.3	25	11.2	25	31.6	74.3	23/06/1977
19770624	175	23.7	25	10.1	25	0	25	5.2	25	17.8	25	9.4	25	32.1	76.1	24/06/1977
19770625	176	22.6	25	8.4	25	0	25	5	25	18.2	25	9.8	25	35.8	89	25/06/1977
19770626	177	20	25	5.7	25	0	25	4.3	25	18.2	25	6.8	25	29.1	74.3	26/06/1977
19770627	178	22.3	25	2.6	25	0	25	3.9	25	18.2	25	7.1	25	26.4	96.4	27/06/1977
19770628	179	22.8	25	0.3	25	0	25	4.5	25	18.3	25	6.3	25	22.7	100	28/06/1977
19770629	180	20.4	25	6	25	0	25	4.1	25	18.2	25	7.3	25	30.5	78.1	29/06/1977
19770630	181	21.9	25	1.6	25	0	25	3.8	25	17.9	25	7.4	25	28.2	100	30/06/1977
19770701	182	20	25	6.3	25	0	25	5.7	25	18.3	25	7.3	25	31.2	76.5	1/07/1977
19770702	183	20.8	25	5	25	0	25	4.6	25	18.3	25	5.9	25	24	67.7	2/07/1977
19770703	184	21.7	25	1.6	25	0	25	4.2	25	18.5	25	6	25	23.1	87.5	3/07/1977
19770704	185	24.6	25	6.2	25	0	25	5.2	25	17.7	25	11.2	25	36.2	100	4/07/1977
19770705	186	24.3	25	11.2	25	0	25	5.4	25	17.3	25	9.6	25	31.6	72.2	5/07/1977
19770706	187	23.2	25	8.1	25	0	25	5.5	25	17.5	25	7.7	25	27.1	71.3	6/07/1977
19770707	188	22.2	25	11.3	25	0	25	4.4	25	14.3	25	12	25	44.9	89.7	7/07/1977
19770708	189	26.5	25	14.1	25	0	25	4.3	25	14.4	25	14.7	25	42.5	91.4	8/07/1977
19770709	190	28	25	14.6	25	0	25	5.4	25	17.7	25	15.3	25	40.5	92.1	9/07/1977
19770710	191	27.1	25	13.1	25	0	25	4.9	25	17.8	25	14.2	25	39.6	94.3	10/07/1977
19770711	192	26.6	25	11	25	0	25	4.5	25	18	25	14.6	25	41.9	100	11/07/1977
19770712	193	26.5	25	9.2	25	0	25	4.3	25	18.1	25	12.2	25	35.2	100	12/07/1977
19770713	194	27.5	25	9.2	25	0	25	4.8	25	18.2	25	11.9	25	32.4	100	13/07/1977

19770714	195	26.6	25	10.8	25	0	25	5.8	25	18.6	25	10.8	25	31	83.4	14/07/1977
19770715	196	23.9	25	10.8	25	0	25	5.6	25	18.7	25	8.4	25	28.3	64.9	15/07/1977
19770716	197	21.6	25	5.1	25	0	25	5.6	25	18.8	25	6.2	25	24	70.6	16/07/1977
19770717	198	22.8	25	3.9	25	0	25	4.2	25	19	25	6.2	25	22.3	76.8	17/07/1977
19770718	199	24.5	25	3.4	25	0	25	6.1	25	19.1	25	7.9	25	25.7	100	18/07/1977
19770719	200	27	25	5.3	25	0	25	4.7	25	19.1	25	8.5	25	23.8	95.5	19/07/1977
19770720	201	27.5	25	7.9	25	0	25	4.7	25	19.2	25	9.3	25	25.3	87.3	20/07/1977
19770721	202	27.7	25	7.1	25	0	25	4.8	25	19.1	25	9.6	25	25.8	95.2	21/07/1977
19770722	203	28.1	25	7.6	25	0	25	4.4	25	19	25	8.8	25	23.1	84.4	22/07/1977
19770723	204	29.1	25	8.5	25	0	25	6.5	25	18.9	25	9.4	25	23.3	84.8	23/07/1977
19770724	205	24	25	9.2	25	0	25	5.3	25	19.5	25	8.7	25	29.2	74.8	24/07/1977
19770725	206	22.9	25	6.1	25	0	25	5.8	25	19.7	25	6.9	25	24.7	73.3	25/07/1977
19770726	207	23.4	25	6.5	25	0	25	5.4	25	19	25	5.9	25	20.5	61	26/07/1977
19770727	208	22.9	25	6.2	25	0	25	5.7	25	20	25	6.6	25	23.6	69.7	27/07/1977
19770728	209	22.6	25	5.4	25	0	25	6	25	20.2	25	5.6	25	20.4	62.5	28/07/1977
19770729	210	23.4	25	5.3	25	0	25	6.8	25	20.1	25	5.5	25	19.1	61.8	29/07/1977
19770730	211	23.2	25	5.5	25	0	25	6.3	25	20.3	25	5.1	25	17.9	56.5	30/07/1977
19770731	212	23.4	25	3.6	25	0	25	6.3	25	20.1	25	4.6	25	16	58.2	31/07/1977
19770801	213	23.6	25	4.6	25	0	25	5.8	25	20.5	25	6.3	25	21.6	74.3	1/08/1977
19770802	214	25.8	25	1.9	25	0	25	5.2	25	20.7	25	4.8	25	14.5	68.5	2/08/1977
19770803	215	28.2	25	3.9	25	0	25	4.3	25	20.5	25	7.1	25	18.6	88	3/08/1977
19770804	216	29.2	25	6	25	0	25	5.2	25	20.2	25	8.4	25	20.7	89.9	4/08/1977
19770805	217	28.7	25	9.9	25	0	25	6.2	25	19.6	25	10	25	25.4	82	5/08/1977
19770806	218	26.3	25	10.7	25	0	25	7.4	25	20.7	25	7.3	25	21.3	56.8	6/08/1977
19770807	219	28.9	25	9.8	25	0	25	6.8	25	20.9	25	7.1	25	17.8	58.6	7/08/1977
19770808	220	28.7	25	11.3	25	0	25	6.5	25	21	25	7.8	25	19.8	58.3	8/08/1977
19770809	221	29	25	5.8	25	0	25	6.5	25	21.4	25	9.7	25	24.2	100	9/08/1977
19770810	222	28.6	25	8.8	25	0	25	5.9	25	21.3	25	8	25	20.4	70.7	10/08/1977
19770811	223	29.8	25	7.9	25	0	25	5.7	25	21	25	10.5	25	25	98.6	11/08/1977
19770812	224	31.8	25	12	25	0	25	7.1	25	20.9	25	12.5	25	26.6	89.2	12/08/1977
19770813	225	26	25	12.6	25	0	25	7.2	25	21.9	25	5.5	25	16.4	37.7	13/08/1977
19770814	226	26.7	25	4.4	25	0	25	7.4	25	22.2	25	4.5	25	12.8	53.8	14/08/1977
19770815	227	26.8	25	6.5	25	0	25	7.5	25	22.2	25	4.9	25	13.9	50.7	15/08/1977
19770816	228	26.5	25	4.9	25	0	25	6.7	25	22.1	25	5	25	14.4	57.8	16/08/1977
19770817	229	28	25	8.7	25	0	25	6	25	22.2	25	5.4	25	14.3	48	17/08/1977
19770818	230	29.4	25	6.9	25	0	25	6.4	25	22.1	25	7.6	25	18.5	76.4	18/08/1977
19770819	231	30.1	25	8.1	25	0	25	6.2	25	22	25	7.2	25	16.9	66.7	19/08/1977
19770820	232	31.6	25	7.5	25	0	25	6.3	25	22.3	25	8.7	25	18.7	84	20/08/1977
19770821	233	32.8	25	10.8	25	0	25	6.9	25	22.8	25	8.9	25	17.9	68.8	21/08/1977
19770822	234	31.3	25	13	25	0	25	8.2	25	22.8	25	10.6	25	23.2	70.8	22/08/1977
19770823	235	30.9	25	9.1	25	0	25	7	25	22.8	25	11.8	25	26.4	100	23/08/1977
19770824	236	30.2	25	10.2	25	0	25	7.3	25	22.7	25	10.6	25	24.7	85.2	24/08/1977
19770825	237	30.3	25	12	25	0	25	8.2	25	22.6	25	11.3	25	26.2	80.6	25/08/1977
19770826	238	29.3	25	13.4	25	0	25	7.8	25	22.9	25	8.9	25	21.8	57.9	26/08/1977
19770827	239	28.8	25	11.2	25	0	25	7.9	25	23.1	25	9.4	25	23.7	70.7	27/08/1977
19770828	240	28.4	25	13.3	25	0	25	6.8	25	23	25	9.2	25	23.8	60.3	28/08/1977
19770829	241	28.7	25	11.2	25	0	25	7.4	25	23	25	8.9	25	22.6	67	29/08/1977
19770830	242	30.4	25	13.1	25	0	25	6.7	25	18.7	25	11.5	25	26.5	76.3	30/08/1977
19770831	243	31.1	25	15.4	25	0	25	6.4	25	20.7	25	12.1	25	26.8	69.2	31/08/1977
19770901	244	31.9	25	13.9	25	0	25	6.8	25	23.4	25	11.8	25	25	74.3	1/09/1977
19770902	245	33.5	25	13.5	25	0	25	8.2	25	22.7	25	12.1	25	23.4	78.2	2/09/1977
19770903	246	28.1	25	14.9	25	0	25	9.3	25	22.6	25	13.1	25	34.5	77.4	3/09/1977
19770904	247	29.3	25	15	25	0	25	8.3	25	23.6	25	6.5	25	16	38.1	4/09/1977
19770905	248	32	25	14.2	25	0	25	9	25	19.8	25	9.3	25	19.6	57.5	5/09/1977
19770906	249	26.6	25	15.4	25	0	25	6	25	13.5	25	11.7	25	33.6	66.9	6/09/1977
19770907	250	25.8	25	15	25	0	25	7.9	25	14.1	25	10.5	25	31.6	61.6	7/09/1977
19770908	251	28.6	25	14	25	0	25	7.8	25	22.5	25	5.4	25	13.8	33.8	8/09/1977
19770909	252	28.8	25	14.2	25	0	25	7.4	25	24.4	25	4	25	10.1	24.7	9/09/1977
19770910	253	28.5	25	10.3	25	0	25	8.8	25	25.2	25	5	25	12.9	39.9	10/09/1977
19770911	254	30.8	25	8.4	25	0	25	7.8	25	25	25	5.3	25	11.9	48.1	11/09/1977
19770912	255	31.4	25	10.1	25	0	25	10.1	25	23.7	25	4.9	25	10.7	39.7	12/09/1977
19770913	256	25.2	25	14.7	25	0	25	8.4	25	19.4	25	6.1	25	19	36.5	13/09/1977
19770914	257	24.4	25	9	25	0	25	8.6	25	24.7	25	6.6	25	21.6	57.5	14/09/1977
19770915	258	23.8	25	8.5	25	0	25	7.9	25	25.3	25	5.6	25	19	50.5	15/09/1977
19770916	259	26.4	25	7.2	25	0	25	7.6	25	25.5	25	5.3	25	15.4	52.2	16/09/1977
19770917	260	28.7	25	7.9	25	0	25	7.4	25	24.9	25	5.3	25	13.5	49.8	17/09/1977
19770918	261	30.2	25	9.2	25	0	25	8.8	25	25.5	25	6.1	25	14.2	52.5	18/09/1977
19770919	262	31.1	25	11.1	25	0	25	9.9	25	25.6	25	5.8	25	12.8	43.9	19/09/1977
19770920	263	31.1	25	13.6	25	0	25	10.1	25	26	25	6.1	25	13.5	39.2	20/09/1977
19770921	264	31.1	25	11.9	25	0	25	8.2	25	24.5	25	14.4	25	31.9	100	21/09/1977
19770922	265	30.8	25	13.5	25	0	25	8.4	25	24.9	25	11.1	25	25	71.8	22/09/1977
19770923	266	31.4	25	13.3	25	0	25	8.4	25	23.5	25	11.4	25	24.8	74.7	23/09/1977
19770924	267	31.5	25	14.8	25	0	25	8.1	25	21.7	25	10.4	25	22.5	61.8	24/09/1977
19770925	268	32.1	25	14.4	25	0	25	8.5	25	25.9	25	9.2	25	19.2	56.1	25/09/1977
19770926	269	32	25	15.8	25	0	25	9.4	25	24.8	25	13.9	25	29.2	77.5	26/09/1977
19770927	270	32.4	25	15.6	25	0	25	10.5	25	25.4	25	13.2	25	27.1	74.5	27/09/1977
19770928	271	32.8	25	15	25	0	25	9.1	25	24.9	25	10.6	25	21.3	62.2	28/09/1977
19770929	272	34.4	25	15.3	25	0	25	8	25	26.5	25	9	25	16.5	51.8	29/09/1977
19770930	273	35.5	25	16.7	25	0	25	8	25	26.3	25	11.6	25	20.1	61.1	30/09/1977
19771001	274	36.4	25	15.6	25	0	25	9.8	25	26.7	25	8.8	25	14.5	49.7	1/10/1977
19771002	275	35.9	25	16.2	25	0	25	11.1	25	26.7	25	9.4	25	15.9	51.1	2/10/1977
19771003	276	34.8	25	16.3	25	0	25	10.4	25	26.7	25	10	25	18	54	3/10/1977
19771004	277	34.8	25	15.7	25	0	25	9.3	25	26.8	25	12.6	25	22.7	70.7	4/10/1977

19771005	278	37.7	25	16.4	25	0	25	10.7	25	26.7	25	13.5	25	20.7	72.4	5/10/1977
19771006	279	35.7	25	18.9	25	0	25	12.4	25	26.6	25	12.8	25	21.9	58.6	6/10/1977
19771007	280	34.4	25	18.5	25	0	25	11.4	25	27.3	25	10.9	25	20	51.2	7/10/1977
19771008	281	36.1	25	19.8	25	0	25	9.9	25	27.2	25	9.7	25	16.2	42	8/10/1977
19771009	282	36.5	25	20.1	25	0	25	10	25	25.1	25	12.8	25	21	54.4	9/10/1977
19771010	283	36.2	25	18.7	25	0	25	10.8	25	26.4	25	11.1	25	18.5	51.5	10/10/1977
19771011	284	35.7	25	19.5	25	0	25	10.5	25	27.3	25	11.2	25	19.2	49.4	11/10/1977
19771012	285	35	25	17.3	25	0	25	12.3	25	27.7	25	10.3	25	18.3	52.2	12/10/1977
19771013	286	33.6	25	19	25	0	25	11.2	25	28	25	10.6	25	20.4	48.3	13/10/1977
19771014	287	34.9	25	17.7	25	0	25	10.3	25	27.1	25	14.7	25	26.3	72.6	14/10/1977
19771015	288	35.5	25	19.9	25	0	25	9.8	25	26.3	25	12.3	25	21.3	53	15/10/1977
19771016	289	35.4	25	20.1	25	0	25	11.7	25	25.9	25	13	25	22.6	55.3	16/10/1977
19771017	290	36	25	19.3	25	0	25	11.3	25	27.1	25	14.9	25	25.1	66.6	17/10/1977
19771018	291	35.9	25	20.9	25	0	25	11.4	25	26.4	25	10.3	25	17.4	41.7	18/10/1977
19771019	292	32.9	25	18.6	25	0	25	7.6	25	18.1	25	6.1	25	12.2	28.5	19/10/1977
19771020	293	35	25	18.2	25	0	25	12.5	25	28.9	25	6.2	25	11	29.7	20/10/1977
19771021	294	35.1	25	15.9	25	0	25	10.8	25	29.4	25	5	25	8.8	27.7	21/10/1977
19771022	295	35.5	25	14.2	25	0	25	10.6	25	29.5	25	4.7	25	8.1	29	22/10/1977
19771023	296	36.5	25	17.2	25	0	25	11.5	25	29.5	25	5.1	25	8.4	26	23/10/1977
19771024	297	35.8	25	15.4	25	0	25	12.4	25	29.1	25	8	25	13.6	45.8	24/10/1977
19771025	298	36.1	25	16.8	25	0	25	10.5	25	29.3	25	7.9	25	13.2	41.3	25/10/1977
19771026	299	36.7	25	14.7	25	0	25	11	25	28.5	25	9.8	25	15.9	58.6	26/10/1977
19771027	300	36.6	25	20.6	25	0.1	25	8.5	25	24.3	25	17.1	25	27.8	70.5	27/10/1977
19771028	301	35.6	25	20.7	25	9.7	25	9	25	24	25	15.9	25	27.4	65.2	28/10/1977
19771029	302	36.1	25	18.7	25	0	25	9.3	25	27.2	25	17.2	25	28.8	79.8	29/10/1977
19771030	303	36.6	25	20.5	25	0	25	10.1	25	28.6	25	15.2	25	24.8	63.1	30/10/1977
19771031	304	37.4	25	19.2	25	0	25	11.5	25	29.1	25	10.9	25	17	49	31/10/1977
19771101	305	38.6	25	20.8	25	0	25	11.8	25	28.9	25	14.7	25	21.5	59.9	1/11/1977
19771102	306	36.5	25	19.8	25	0	25	9.9	25	23.9	25	17.3	25	28.3	74.9	2/11/1977
19771103	307	36.9	25	21.1	25	0	25	9.7	25	22.8	25	17	25	27.2	68	3/11/1977
19771104	308	39.1	25	20.5	25	0	25	10.7	25	26.1	25	10.4	25	14.8	43.1	4/11/1977
19771105	309	40.5	25	21.3	25	0	25	11	25	22.9	25	13.1	25	17.3	51.7	5/11/1977
19771106	310	38.3	25	25.3	25	0	25	10.8	25	20.8	25	10.2	25	15.1	31.6	6/11/1977
19771107	311	39.5	25	23.6	25	0	25	13.3	25	28	25	8.8	25	12.3	30.2	7/11/1977
19771108	312	39.2	25	19.1	25	0	25	12.2	25	29.9	25	5.8	25	8.2	26.2	8/11/1977
19771109	313	40.8	25	16.4	25	0	25	10.7	25	30	25	6.4	25	8.3	34.3	9/11/1977
19771110	314	40.9	25	20.5	25	0	25	14.9	25	28.4	25	14.7	25	19	61	10/11/1977
19771111	315	36.4	25	21.7	25	0	25	13.8	25	29.7	25	7.3	25	12	28.1	11/11/1977
19771112	316	38.4	25	18	25	0	25	11.7	25	30.6	25	7.6	25	11.2	36.8	12/11/1977
19771113	317	40.7	25	19.6	25	0	25	11	25	29.6	25	10.7	25	14	46.9	13/11/1977
19771114	318	41.4	25	22.2	25	0	25	13.8	25	26.6	25	17.4	25	21.9	65	14/11/1977
19771115	319	38.7	25	22.8	25	0	25	14.1	25	27.9	25	9.6	25	14	34.6	15/11/1977
19771116	320	38.1	25	20.5	25	0	25	13.7	25	29.9	25	6	25	9	24.9	16/11/1977
19771117	321	38.3	25	20.5	25	0	25	11.4	25	25.2	25	7.4	25	11	30.7	17/11/1977
19771118	322	39.3	25	23	25	0	25	11.4	25	28.3	25	5.6	25	7.9	19.9	18/11/1977
19771119	323	40	25	19.8	25	0	25	11.3	25	24.5	25	6.6	25	8.9	28.6	19/11/1977
19771120	324	30	25	26.1	25	0	25	5.1	25	7.9	25	14.4	25	33.9	42.6	20/11/1977
19771121	325	35.6	25	21.4	25	0.5	25	8	25	18.7	25	15.4	25	26.5	60.4	21/11/1977
19771122	326	38.5	25	21.7	25	0	25	10.2	25	25.3	25	17.5	25	25.7	67.4	22/11/1977
19771123	327	37	25	23.8	25	0	25	7.6	25	21.3	25	21.2	25	33.8	71.9	23/11/1977
19771124	328	32.8	25	20.9	25	36.4	25	5.4	25	16.3	25	23.5	25	47.2	95.1	24/11/1977
19771125	329	34.4	25	22.3	25	0	25	7.2	25	22.6	25	24.2	25	44.5	89.9	25/11/1977
19771126	330	35.8	25	21.9	25	11.4	25	7.6	25	22.7	25	23.9	25	40.7	91	26/11/1977
19771127	331	34.6	25	24	25	0	25	7.7	25	24.2	25	23.1	25	42	77.4	27/11/1977
19771128	332	36.3	25	23.2	25	0	25	7.2	25	22.4	25	19.6	25	32.4	69	28/11/1977
19771129	333	36.6	25	23.1	25	6.8	25	8.3	25	25.1	25	23.8	25	38.8	84.2	29/11/1977
19771130	334	38.5	25	25	25	1.5	25	10.1	25	23.2	25	24.1	25	35.4	76.1	30/11/1977
19771201	335	37.1	25	25.3	25	0	25	9.5	25	24.3	25	24.3	25	38.5	75.4	1/12/1977
19771202	336	38.1	25	23.8	25	0	25	10.8	25	25.2	25	26.8	25	40.2	90.9	2/12/1977
19771203	337	38	25	24.4	25	14.5	25	13.4	25	26.2	25	17.6	25	26.6	57.6	3/12/1977
19771204	338	38.9	25	24.2	25	0	25	14.7	25	28	25	12.2	25	17.5	40.4	4/12/1977
19771205	339	38.8	25	23.6	25	0	25	14	25	29.1	25	9.3	25	13.4	31.9	5/12/1977
19771206	340	39.9	25	22.2	25	0	25	12.3	25	29.9	25	7.3	25	9.9	27.3	6/12/1977
19771207	341	40.9	25	23.5	25	0	25	11.2	25	27.7	25	15	25	19.4	51.8	7/12/1977
19771208	342	37.8	25	24.1	25	0	25	9.5	25	21.5	25	21.4	25	32.6	71.3	8/12/1977
19771209	343	36.7	25	23.2	25	0	25	10	25	22.1	25	16.1	25	26.1	56.6	9/12/1977
19771210	344	35.6	25	24	25	0	25	8.2	25	17.7	25	17.7	25	30.5	59.3	10/12/1977
19771211	345	37.6	25	22.6	25	0	25	9	25	21.3	25	17	25	26.2	62	11/12/1977
19771212	346	37.7	25	21.9	25	0	25	10	25	17.8	25	20.6	25	31.6	78.4	12/12/1977
19771213	347	34.5	25	21.8	25	1.9	25	6.4	25	13.6	25	21.8	25	39.9	83.5	13/12/1977
19771214	348	37.4	25	21.9	25	0	25	9	25	26.9	25	21.3	25	33.2	81.1	14/12/1977
19771215	349	38.1	25	22.7	25	0.1	25	10.2	25	25.2	25	22.7	25	34.1	82.3	15/12/1977
19771216	350	37.3	25	23.4	25	1.3	25	9.1	25	18.2	25	24	25	37.6	83.4	16/12/1977
19771217	351	37.1	25	24.4	25	6.2	25	7.5	25	19.3	25	24.9	25	39.5	81.5	17/12/1977
19771218	352	31.3	25	23.1	25	5.9	25	4.9	25	11.1	25	27.6	25	60.4	97.7	18/12/1977
19771219	353	32.1	25	22.2	25	22.7	25	4	25	9.2	25	28.3	25	59.2	100	19/12/1977
19771220	354	32.4	25	22.8	25	4.6	25	5.6	25	14.6	25	27.8	25	57.2	100	20/12/1977
19771221	355	29	25	22.7	25	12.4	25	2.9	25	10.5	25	27.9	25	69.7	100	21/12/1977
19771222	356	32.1	25	22.2	25	6.7	25	5.8	25	15.7	25	25.2	25	52.7	94.2	22/12/1977
19771223	357	33.6	25	20.8	25	0.4	25	8.4	25	28.3	25	21	25	40.4	85.5	23/12/1977
19771224	358	35.9	25	21.6	25	0	25	9.9	25	29.9	25	18.2	25	30.8	70.6	24/12/1977
19771225	359	37.2	25	20.4	25	0	25	9.3	25	30.3	25	14.9	25	23.5	62.2	25/12/1977
19771226	360	38.9	25	21.2	25	0	25</									

19771227	361	40.1	25	26.5	25	0	25	13.8	25	29.6	25	17	25	22.9	49.1	27/12/1977
19771228	362	37.8	25	24.2	25	0	25	12.9	25	30.8	25	12	25	18.3	39.7	28/12/1977
19771229	363	37.5	25	21.9	25	0	25	10.7	25	31.1	25	7.2	25	11.2	27.4	29/12/1977
19771230	364	38.8	25	19.6	25	0	25	10.1	25	29.2	25	14.5	25	21	63.6	30/12/1977
19771231	365	36.9	25	25.8	25	0	25	9.6	25	25.2	25	22.5	25	36	67.8	31/12/1977
19780101	1	37.2	25	23.3	25	10.6	25	11.2	25	27.9	25	17.1	25	27	59.8	1/01/1978
19780102	2	37.7	25	22.9	25	0	25	10.8	25	29.9	25	14.6	25	22.4	52.3	2/01/1978
19780103	3	40	25	23.1	25	0	25	11	25	30.1	25	17.1	25	23.2	60.5	3/01/1978
19780104	4	39.3	25	25.4	25	0	25	9	25	19.6	25	26.1	25	36.7	80.5	4/01/1978
19780105	5	30.9	25	22.4	25	0.7	25	5	25	14.6	25	24	25	53.7	88.6	5/01/1978
19780106	6	35.7	25	22.8	25	0	25	7.8	25	21.2	25	24.2	25	41.4	87.2	6/01/1978
19780107	7	37	25	23.7	25	0	25	7.2	25	20.7	25	23.1	25	36.8	78.9	7/01/1978
19780108	8	38.3	25	24.7	25	0	25	8.5	25	25.5	25	19	25	28.2	61.1	8/01/1978
19780109	9	40.4	25	24.4	25	0.9	25	10.9	25	26.4	25	22.4	25	29.7	73.3	9/01/1978
19780110	10	40.6	25	24.7	25	0	25	9.6	25	27.7	25	23.7	25	31.1	76.2	10/01/1978
19780111	11	41.4	25	23.6	25	0	25	11	25	26.2	25	24.9	25	31.3	85.5	11/01/1978
19780112	12	39.1	25	24.3	25	0	25	9.8	25	24.9	25	25.1	25	35.7	82.6	12/01/1978
19780113	13	34.7	25	23.6	25	58.3	25	6.8	25	14	25	26.1	25	47.2	89.6	13/01/1978
19780114	14	35.9	25	21.6	25	17	25	7.3	25	21.1	25	24.2	25	41	93.8	14/01/1978
19780115	15	35.8	25	21.7	25	9	25	7.4	25	22.5	25	26.5	25	45.1	100	15/01/1978
19780116	16	36	25	23.1	25	1.6	25	6.6	25	22.4	25	26.8	25	45.1	94.9	16/01/1978
19780117	17	36.2	25	23.6	25	0	25	6.7	25	24.9	25	26.8	25	44.6	92	17/01/1978
19780118	18	37.1	25	24.4	25	11.5	25	8	25	26	25	29.5	25	46.8	96.6	18/01/1978
19780119	19	37	25	24.6	25	0	25	9.5	25	27.8	25	23.8	25	37.9	77	19/01/1978
19780120	20	37.8	25	24.5	25	0	25	8.7	25	27.3	25	23.9	25	36.5	77.8	20/01/1978
19780121	21	37.2	25	25.8	25	0	25	8	25	22.5	25	27.1	25	42.7	81.6	21/01/1978
19780122	22	36.8	25	25	25	0.4	25	8	25	23.3	25	27.2	25	43.8	85.9	22/01/1978
19780123	23	35	25	23.6	25	32.8	25	5.2	25	20.9	25	29.1	25	51.7	99.9	23/01/1978
19780124	24	33	25	24.5	25	0.2	25	4.5	25	16.1	25	28.9	25	57.5	94	24/01/1978
19780125	25	35.5	25	24.9	25	17	25	5.4	25	17	25	29.1	25	50.3	92.4	25/01/1978
19780126	26	32	25	23.5	25	53.1	25	2.6	25	13.4	25	29	25	61	100	26/01/1978
19780127	27	30.5	25	22.8	25	11.5	25	3	25	9.7	25	27.4	25	62.8	98.8	27/01/1978
19780128	28	31.8	25	22.9	25	0.7	25	5.1	25	14.3	25	27.4	25	58.3	98.2	28/01/1978
19780129	29	33.5	25	22.5	25	0.3	25	8.7	25	27.4	25	17.2	25	33.2	63.1	29/01/1978
19780130	30	35.2	25	19.2	25	0	25	9.8	25	28.6	25	13.7	25	24.1	61.6	30/01/1978
19780131	31	36.5	25	21.9	25	0	25	8.8	25	27.9	25	18.6	25	30.5	70.8	31/01/1978
19780201	32	38.4	25	21.7	25	0	25	9.7	25	26.8	25	17.3	25	25.6	66.7	1/02/1978
19780202	33	36.8	25	23.1	25	0	25	7.8	25	26.8	25	24.8	25	39.9	87.8	2/02/1978
19780203	34	37.1	25	24.7	25	0	25	8.5	25	25.5	25	25.8	25	40.9	82.9	3/02/1978
19780204	35	38	25	24.6	25	0	25	9.4	25	26.7	25	22.9	25	34.6	74.1	4/02/1978
19780205	36	37.6	25	23.6	25	0	25	10.5	25	28.1	25	20.6	25	31.8	70.7	5/02/1978
19780206	37	38.9	25	22	25	0	25	9.8	25	27.9	25	20.8	25	29.9	78.7	6/02/1978
19780207	38	39.6	25	24	25	0	25	10.7	25	28	25	22.5	25	31.2	75.4	7/02/1978
19780208	39	40	25	24.3	25	0	25	8.9	25	27.3	25	23.1	25	31.3	76.1	8/02/1978
19780209	40	41.2	25	24.9	25	0	25	10.2	25	27	25	26.2	25	33.3	83.2	9/02/1978
19780210	41	40	25	25.9	25	0	25	9.6	25	24.7	25	22.6	25	30.6	67.6	10/02/1978
19780211	42	36.8	25	24.3	25	0.9	25	9.5	25	24.1	25	26.5	25	42.7	87.3	11/02/1978
19780212	43	39.1	25	25.8	25	0	25	9.2	25	26.4	25	21.9	25	31.1	65.9	12/02/1978
19780213	44	38.4	25	24.5	25	0	25	8.7	25	24.5	25	26.6	25	39.3	86.5	13/02/1978
19780214	45	38.5	25	23.1	25	0	25	10.4	25	26.2	25	22.4	25	32.9	79.3	14/02/1978
19780215	46	37.9	25	25.3	25	0	25	8.3	25	26.1	25	20.1	25	30.5	62.3	15/02/1978
19780216	47	35.6	25	21	25	9.5	25	9.6	25	25.7	25	21.5	25	37	86.5	16/02/1978
19780217	48	36.1	25	23.3	25	0	25	9.3	25	26.5	25	20.5	25	34.3	71.7	17/02/1978
19780218	49	35.2	25	24.7	25	0	25	7.7	25	17.6	25	21.3	25	37.5	68.5	18/02/1978
19780219	50	35.2	25	24.9	25	0	25	8.4	25	19.8	25	20.1	25	35.4	63.9	19/02/1978
19780220	51	35.2	25	23.4	25	0	25	8	25	20.9	25	21.8	25	38.3	75.8	20/02/1978
19780221	52	36.7	25	23.6	25	0	25	7.7	25	23.3	25	22.1	25	35.8	75.9	21/02/1978
19780222	53	37.7	25	22.5	25	0	25	9.7	25	22.2	25	24.3	25	37.3	89.2	22/02/1978
19780223	54	37.7	25	22.5	25	0	25	10.2	25	25.3	25	18.7	25	28.7	68.6	23/02/1978
19780224	55	37.4	25	24.5	25	0	25	10.2	25	25.2	25	20.1	25	31.3	65.4	24/02/1978
19780225	56	37.2	25	23.7	25	0.1	25	10.2	25	25.8	25	21	25	33.1	71.7	25/02/1978
19780226	57	35.7	25	24.6	25	0	25	9.9	25	22	25	19.5	25	33.4	63.1	26/02/1978
19780227	58	35.5	25	22.8	25	0	25	5.8	25	17.2	25	21.1	25	36.5	76	27/02/1978
19780228	59	37.4	25	21.4	25	0	25	10.8	25	26	25	21	25	32.7	82.4	28/02/1978
19780301	60	38.2	25	23.8	25	0	25	11.8	25	26.5	25	15.9	25	23.7	53.9	1/03/1978
19780302	61	36.8	25	20.7	25	0	25	11.2	25	27.5	25	13.1	25	21.1	53.7	2/03/1978
19780303	62	37.9	25	21.6	25	0	25	9.9	25	26.3	25	13	25	19.7	50.4	3/03/1978
19780304	63	35.2	25	23.1	25	0	25	7.3	25	18.6	25	18.5	25	32.5	65.5	4/03/1978
19780305	64	36	25	22.8	25	0	25	10.1	25	26	25	18.4	25	31	66.3	5/03/1978
19780306	65	35.9	25	23	25	0	25	10.3	25	25.9	25	20.8	25	35.2	74.1	6/03/1978
19780307	66	36.5	25	21.4	25	0	25	8.2	25	25.3	25	18.6	25	30.5	73	7/03/1978
19780308	67	37.5	25	23	25	0	25	10	25	25.4	25	21.7	25	33.6	77.3	8/03/1978
19780309	68	38.5	25	23.5	25	0	25	10.4	25	24.4	25	20.5	25	30.1	70.8	9/03/1978
19780310	69	38.4	25	22.9	25	0	25	11	25	25.7	25	20.3	25	30	72.7	10/03/1978
19780311	70	36.9	25	23.6	25	0	25	10.5	25	25	25	16.6	25	26.6	57	11/03/1978
19780312	71	37.4	25	22	25	0	25	9.8	25	24.8	25	17.4	25	27.1	65.8	12/03/1978
19780313	72	37	25	25	25	0	25	10	25	24.6	25	22.8	25	36.3	72	13/03/1978
19780314	73	37.6	25	22.5	25	0	25	10.2	25	24.5	25	17.9	25	27.6	65.7	14/03/1978
19780315	74	37.1	25	21.9	25	0	25	9.9	25	24.7	25	17.9	25	28.4	68.1	15/03/1978
19780316	75	37.1	25	21	25	0	25	9.3	25	24.5	25	15.7	25	24.9	63.2	16/03/1978
19780317	76	38.1	25	22.1	25	0	25	11.3	25	25	25	15.1	25	22.7	56.8	17/03/1978
19780318	77	38	25	21.7	25	0	25	11.5	25	26	25	12.9	25	19.5	49.7	18/03/1978
19780319	78	37.8	25	19.8	25	0	25	10.8	25	24.6	25	12.9	25	19.7	55.9	19/03/1978

19780320	79	36.3	25	21.3	25	0	25	9.4	25	23	25	15	25	24.8	59.2	20/03/1978
19780321	80	35.9	25	20.2	25	0	25	9.8	25	24.7	25	13.5	25	22.8	57.1	21/03/1978
19780322	81	36.6	25	18.1	25	0	25	10.2	25	24.9	25	12	25	19.5	57.8	22/03/1978
19780323	82	36.4	25	17.4	25	0	25	10.1	25	25.5	25	9.7	25	16	48.8	23/03/1978
19780324	83	36.6	25	18.7	25	0	25	8.8	25	25.1	25	13.5	25	22	62.6	24/03/1978
19780325	84	36.5	25	19.5	25	0	25	9.1	25	21.9	25	13.2	25	21.6	58.3	25/03/1978
19780326	85	37.2	25	18.7	25	0	25	9.7	25	19.1	25	12.3	25	19.4	57.1	26/03/1978
19780327	86	39	25	20.6	25	0	25	9	25	24.3	25	10.7	25	15.3	44.1	27/03/1978
19780328	87	39.9	25	19.5	25	0.7	25	9.3	25	22.4	25	17.1	25	23.3	75.5	28/03/1978
19780329	88	35.3	25	23.5	25	0.4	25	5.9	25	14.3	25	19.8	25	34.6	68.4	29/03/1978
19780330	89	28.3	25	21.8	25	27.6	25	3.3	25	7.8	25	23.7	25	61.6	90.8	30/03/1978
19780331	90	27.8	25	21.1	25	10.6	25	4	25	6.5	25	23.5	25	62.9	94	31/03/1978
19780401	91	28.8	25	20	25	0	25	7.4	25	17.4	25	19.2	25	48.5	82.2	1/04/1978
19780402	92	31.2	25	15.9	25	0	25	7.9	25	22.1	25	15.5	25	34.1	85.8	2/04/1978
19780403	93	32.3	25	17.6	25	0	25	8	25	23.1	25	12.3	25	25.4	61.2	3/04/1978
19780404	94	33.7	25	19.3	25	0	25	8.5	25	21	25	13.4	25	25.6	59.9	4/04/1978
19780405	95	33.6	25	18.2	25	0	25	8.1	25	21.6	25	11.1	25	21.3	53.1	5/04/1978
19780406	96	32.5	25	17.3	25	0	25	7.1	25	20.5	25	12.9	25	26.4	65.4	6/04/1978
19780407	97	32.5	25	18.6	25	0	25	5	25	17.4	25	15.2	25	31.1	71	7/04/1978
19780408	98	34.3	25	17.7	25	0	25	7.2	25	21.8	25	18.5	25	34.2	91.4	8/04/1978
19780409	99	34.5	25	16.8	25	0	25	8.1	25	22.7	25	15.8	25	28.9	82.6	9/04/1978
19780410	100	35.1	25	16.4	25	0	25	7.8	25	23.5	25	10.3	25	18.2	55.3	10/04/1978
19780411	101	32.6	25	16.6	25	0	25	8.7	25	23.4	25	9.5	25	19.3	50.3	11/04/1978
19780412	102	30.1	25	16.4	25	0	25	8.5	25	23.1	25	15	25	35.2	80.5	12/04/1978
19780413	103	31.3	25	15.9	25	0	25	8.5	25	22.9	25	11.4	25	24.9	63.1	13/04/1978
19780414	104	31.5	25	16.2	25	0	25	8	25	22.8	25	9.7	25	21	52.7	14/04/1978
19780415	105	32.9	25	16.8	25	0	25	7.7	25	22.7	25	12.4	25	24.8	64.8	15/04/1978
19780416	106	33.1	25	17	25	0	25	7.7	25	22.2	25	11.8	25	23.3	60.9	16/04/1978
19780417	107	33.9	25	15.8	25	0	25	7.3	25	22.3	25	11.2	25	21.2	62.4	17/04/1978
19780418	108	34.1	25	14	25	0	25	6.9	25	22.3	25	11.1	25	20.8	69.5	18/04/1978
19780419	109	34.5	25	14.8	25	0	25	7.4	25	22.4	25	10.2	25	18.6	60.6	19/04/1978
19780420	110	34.8	25	15	25	0	25	7.2	25	21.9	25	10.7	25	19.2	62.8	20/04/1978
19780421	111	35.3	25	16.4	25	0	25	6.4	25	20.8	25	12	25	21	64.4	21/04/1978
19780422	112	34.9	25	17.2	25	0	25	6.8	25	20.6	25	15.7	25	28.1	80.1	22/04/1978
19780423	113	35.1	25	17.4	25	0	25	8.2	25	21	25	11.9	25	21	59.9	23/04/1978
19780424	114	33.1	25	17.8	25	0	25	7.9	25	20.7	25	19.1	25	37.8	93.8	24/04/1978
19780425	115	32.7	25	16.6	25	0	25	8.2	25	20.5	25	9.7	25	19.6	51.4	25/04/1978
19780426	116	31.7	25	17.5	25	0	25	10.1	25	20.5	25	6.8	25	14.5	34	26/04/1978
19780427	117	32.3	25	16.4	25	0	25	9.2	25	18.8	25	9.3	25	19.2	49.9	27/04/1978
19780428	118	32.4	25	17.7	25	0	25	7.4	25	18.7	25	9.7	25	19.9	47.9	28/04/1978
19780429	119	32.3	25	15.8	25	0	25	6.9	25	20.9	25	8.3	25	17.2	46.3	29/04/1978
19780430	120	32	25	13.7	25	0	25	6.9	25	19.4	25	10.2	25	21.5	65.1	30/04/1978
19780501	121	32.3	25	14.4	25	0	25	6.9	25	19.4	25	13.5	25	27.9	82.3	1/05/1978
19780502	122	33.1	25	16.3	25	0	25	7.3	25	18.1	25	14.1	25	27.9	76.1	2/05/1978
19780503	123	29.2	25	23.1	25	0	25	5.2	25	8.4	25	13.7	25	33.8	48.5	3/05/1978
19780504	124	32.6	25	22.6	25	0	25	6.9	25	18.2	25	12.7	25	25.8	46.3	4/05/1978
19780505	125	32	25	20.1	25	0	25	5.6	25	18.6	25	17.7	25	37.2	75.3	5/05/1978
19780506	126	32.1	25	19.6	25	0	25	5.8	25	16.3	25	18.8	25	39.3	82.5	6/05/1978
19780507	127	32.3	25	22.5	25	0	25	6	25	14.9	25	16.9	25	34.9	62	7/05/1978
19780508	128	33.8	25	20.6	25	0	25	5.8	25	18.9	25	19.2	25	36.5	79.2	8/05/1978
19780509	129	34.4	25	19.7	25	0	25	5.5	25	14.8	25	19.2	25	35.3	83.7	9/05/1978
19780510	130	26.6	25	20.1	25	0.1	25	4.2	25	7.4	25	17.2	25	49.4	73.1	10/05/1978
19780511	131	20.2	25	15.8	25	0	25	5.1	25	8.7	25	12.6	25	53.3	70.2	11/05/1978
19780512	132	21.8	25	13.3	25	0	25	6.4	25	18.5	25	5.7	25	21.8	37.3	12/05/1978
19780513	133	23.2	25	11.6	25	0	25	6.4	25	17.3	25	6.3	25	22.2	46.2	13/05/1978
19780514	134	25.7	25	12.7	25	0	25	6.1	25	18.7	25	6.6	25	20	45	14/05/1978
19780515	135	28.6	25	12.8	25	0	25	5.3	25	17.1	25	6.6	25	16.9	44.7	15/05/1978
19780516	136	29.9	25	16.7	25	0	25	6.1	25	12.5	25	12.5	25	29.6	65.8	16/05/1978
19780517	137	31.4	25	17.2	25	0	25	2.5	25	10.9	25	16.8	25	36.6	85.7	17/05/1978
19780518	138	19.7	25	18	25	3.1	25	3.1	25	6.6	25	20.5	25	89.4	99.4	18/05/1978
19780519	139	23	25	11.5	25	11	25	4.2	25	18.4	25	14.2	25	50.6	100	19/05/1978
19780520	140	25.4	25	9.7	25	0	25	4.9	25	19.2	25	12.9	25	39.8	100	20/05/1978
19780521	141	27.4	25	9.8	25	0	25	5.2	25	18.6	25	13.1	25	35.9	100	21/05/1978
19780522	142	28.2	25	11.3	25	0	25	10.7	25	18.2	25	11.6	25	30.3	86.7	22/05/1978
19780523	143	30.1	25	14.1	25	0	25	6.1	25	17.3	25	10.5	25	24.6	65.3	23/05/1978
19780524	144	22.6	25	18	25	0	25	4.5	25	10.1	25	16.1	25	58.7	78.1	24/05/1978
19780525	145	26.6	25	13.6	25	0.2	25	5.3	25	18.1	25	13.7	25	39.3	88	25/05/1978
19780526	146	28.9	25	14.5	25	0	25	5	25	15.3	25	9.5	25	23.9	57.6	26/05/1978
19780527	147	30.4	25	18.5	25	0	25	5	25	16	25	10.7	25	24.6	50.3	27/05/1978
19780528	148	30.4	25	13.5	25	0	25	4.9	25	16.9	25	12.1	25	27.9	78.2	28/05/1978
19780529	149	33.2	25	15.7	25	0	25	6.3	25	16.9	25	13.7	25	26.9	76.9	29/05/1978
19780530	150	33.6	25	18.5	25	0	25	5.2	25	14.9	25	19.7	25	37.9	92.6	30/05/1978
19780531	151	25.3	25	19.9	25	7.6	25	3.4	25	8.8	25	22.6	25	70.1	97.3	31/05/1978
19780601	152	22.6	25	15.1	25	0.1	25	5.5	25	16.3	25	14.9	25	54.4	86.9	1/06/1978
19780602	153	19.9	25	4.9	25	0	25	3.7	25	18.5	25	8.5	25	36.6	98.2	2/06/1978
19780603	154	22.2	25	5.7	25	0	25	3.6	25	18.1	25	11	25	41.1	100	3/06/1978
19780604	155	26.8	25	8.1	25	0	25	4.1	25	15.8	25	9.2	25	26.1	85.2	4/06/1978
19780605	156	28.4	25	13.8	25	0	25	3.4	25	10.9	25	10.6	25	27.4	67.2	5/06/1978
19780606	157	22.6	25	15.2	25	0	25	3.8	25	10.1	25	12.6	25	46	73	6/06/1978
19780607	158	24.3	25	11.8	25	0	25	5.6	25	9.6	25	10.4	25	34.2	75.2	7/06/1978
19780608	159	24.8	25	15.6	25	0	25	4.1	25	10.1	25	11.3	25	36.1	63.8	8/06/1978
19780609	160	26.7	25	15.2	25	0	25	5.2	25	14.8	25	8.4	25	24	48.7	9/06/1978
19780610	161	32.8	25	17.8	25	0	25	4.3	25	15.5	25	9.7	25			

19780611	162	28.6	25	18.2	25	0	25	4	25	12.3	25	18.9	25	48.3	90.5	11/06/1978
19780612	163	15.1	25	12.5	25	0.3	25	2	25	5.8	25	13	25	75.8	89.8	12/06/1978
19780613	164	15.7	25	11.7	25	7.9	25	2.8	25	8.4	25	10.7	25	60	77.9	13/06/1978
19780614	165	18.2	25	4.3	25	0	25	3.4	25	17.9	25	10.2	25	48.8	100	14/06/1978
19780615	166	21.8	25	3.8	25	0	25	3.4	25	17.9	25	8.9	25	34.1	100	15/06/1978
19780616	167	23.7	25	3.8	25	0	25	3.6	25	17.7	25	8.7	25	29.7	100	16/06/1978
19780617	168	25.1	25	4.1	25	0	25	3.8	25	17.8	25	8.3	25	26.1	100	17/06/1978
19780618	169	25.5	25	5.3	25	0	25	4.3	25	17.2	25	7	25	21.5	78.6	18/06/1978
19780619	170	24.2	25	6.2	25	0	25	4.5	25	18	25	8.4	25	27.8	88.7	19/06/1978
19780620	171	22.6	25	5.8	25	0	25	4.2	25	17.7	25	7.8	25	28.5	84.6	20/06/1978
19780621	172	22.7	25	5.7	25	0	25	4.6	25	17.8	25	8.3	25	30.1	90.7	21/06/1978
19780622	173	25.9	25	7.6	25	0	25	4.5	25	16.3	25	7.8	25	23.3	74.8	22/06/1978
19780623	174	28.2	25	9.8	25	0	25	4.7	25	17.1	25	7.6	25	19.9	62.8	23/06/1978
19780624	175	29.7	25	13.1	25	0	25	4.7	25	17.8	25	7.9	25	18.9	52.4	24/06/1978
19780625	176	29.2	25	14.8	25	0	25	5.7	25	17.8	25	6.8	25	16.8	40.4	25/06/1978
19780626	177	30.2	25	12.4	25	0	25	4.4	25	14.8	25	8.4	25	19.6	58.4	26/06/1978
19780627	178	32.3	25	11.2	25	0	25	4.5	25	17.1	25	11.4	25	23.6	85.8	27/06/1978
19780628	179	31	25	14.3	25	0	25	4.9	25	15.4	25	11.7	25	26	71.8	28/06/1978
19780629	180	29.1	25	14.3	25	0	25	4.1	25	16	25	12.3	25	30.5	75.5	29/06/1978
19780630	181	29.9	25	14.6	25	0	25	4.4	25	16	25	11.1	25	26.3	66.8	30/06/1978
19780701	182	31.6	25	14.8	25	0	25	7.6	25	17	25	12.7	25	27.3	75.5	1/07/1978
19780702	183	21.3	25	18.8	25	0.1	25	2.7	25	7.9	25	15.3	25	60.4	70.5	2/07/1978
19780703	184	21.3	25	8	25	2.7	25	3.4	25	17.4	25	13.2	25	52.1	100	3/07/1978
19780704	185	20.7	25	7.4	25	0	25	4.2	25	16.8	25	11.5	25	47.1	100	4/07/1978
19780705	186	21.4	25	4.9	25	0	25	3.9	25	17.9	25	10.3	25	40.4	100	5/07/1978
19780706	187	25.3	25	5.7	25	0	25	4	25	17.5	25	7.9	25	24.5	86.3	6/07/1978
19780707	188	28.1	25	7.1	25	0	25	4	25	14.2	25	8.8	25	23.1	87.3	7/07/1978
19780708	189	29.7	25	11.7	25	0	25	4.8	25	13.4	25	10.6	25	25.4	77.1	8/07/1978
19780709	190	20.7	25	15.2	25	0	25	2.1	25	6.4	25	16.9	25	69.3	97.9	9/07/1978
19780710	191	20.9	25	13.5	25	71.9	25	2.6	25	11.9	25	15.1	25	61.1	97.6	10/07/1978
19780711	192	17.2	25	9.7	25	0	25	3.4	25	15.1	25	10.3	25	52.5	85.6	11/07/1978
19780712	193	17.1	25	4.5	25	0	25	4.1	25	18.4	25	7.8	25	40	92.7	12/07/1978
19780713	194	18	25	2.6	25	0	25	4	25	18.3	25	7.6	25	36.8	100	13/07/1978
19780714	195	17.8	25	4.7	25	0	25	3.9	25	18.7	25	7.7	25	37.8	90.2	14/07/1978
19780715	196	19.9	25	3.6	25	0	25	4.3	25	18.8	25	7.5	25	32.3	94.9	15/07/1978
19780716	197	22.4	25	3.1	25	0	25	3.7	25	18.6	25	8.1	25	29.9	100	16/07/1978
19780717	198	25.6	25	5.6	25	0	25	3.9	25	18.6	25	10.7	25	32.6	100	17/07/1978
19780718	199	26.5	25	6.1	25	0	25	4.9	25	18.6	25	11.5	25	33.2	100	18/07/1978
19780719	200	28.2	25	8	25	0	25	4.3	25	18.5	25	10.4	25	27.2	97	19/07/1978
19780720	201	30.4	25	8	25	0	25	4.2	25	18.8	25	10.9	25	25.1	100	20/07/1978
19780721	202	31.1	25	9	25	0	25	4.3	25	18.8	25	10.9	25	24.1	95	21/07/1978
19780722	203	30.8	25	11.8	25	0	25	6.8	25	18.9	25	11.2	25	25.2	81	22/07/1978
19780723	204	27.9	25	11.9	25	0	25	5.1	25	18.6	25	11.1	25	29.5	79.7	23/07/1978
19780724	205	24.4	25	12.4	25	0	25	6.2	25	18.6	25	8	25	26.2	55.6	24/07/1978
19780725	206	25.2	25	9.4	25	0	25	4.3	25	19.3	25	6.2	25	19.3	52.6	25/07/1978
19780726	207	28.5	25	8.7	25	0	25	6.7	25	18.2	25	8.1	25	20.8	72.1	26/07/1978
19780727	208	20.9	25	10	25	0	25	5.9	25	19.9	25	5.7	25	23.1	46.5	27/07/1978
19780728	209	22	25	6.1	25	0	25	6.2	25	20	25	6	25	22.7	63.8	28/07/1978
19780729	210	25.4	25	8.3	25	0	25	5.4	25	20.1	25	5.1	25	15.7	46.6	29/07/1978
19780730	211	28.1	25	7.4	25	0	25	4.5	25	18.9	25	8.7	25	22.9	84.5	30/07/1978
19780731	212	29.6	25	9.8	25	0	25	4.8	25	17	25	12.9	25	31.1	100	31/07/1978
19780801	213	29.8	25	13.4	25	0	25	5.1	25	17.4	25	15	25	35.8	97.6	1/08/1978
19780802	214	30.2	25	14	25	0	25	5.1	25	18.6	25	14.4	25	33.6	90.1	2/08/1978
19780803	215	30.1	25	15.5	25	0	25	6.4	25	19	25	15.5	25	36.3	88.1	3/08/1978
19780804	216	28.4	25	16.7	25	0	25	6.1	25	19.5	25	14	25	36.2	73.7	4/08/1978
19780805	217	28.5	25	15.1	25	0	25	5	25	20.4	25	10.3	25	26.5	60.1	5/08/1978
19780806	218	31.3	25	13.4	25	0	25	5.5	25	20.1	25	12.6	25	27.6	82	6/08/1978
19780807	219	26	25	15.6	25	0	25	5.5	25	14.3	25	16.9	25	50.3	95.4	7/08/1978
19780808	220	20	25	13	25	0	25	4.8	25	12	25	8.6	25	36.8	57.5	8/08/1978
19780809	221	19.6	25	12.3	25	0	25	6.4	25	16.3	25	6.7	25	29.4	46.9	9/08/1978
19780810	222	24.9	25	9.7	25	0	25	6.4	25	21.1	25	6.5	25	20.6	54	10/08/1978
19780811	223	28.8	25	12.6	25	0	25	6.3	25	20.1	25	9.8	25	24.8	67.2	11/08/1978
19780812	224	28.1	25	14.9	25	0	25	7	25	17.1	25	10	25	26.3	59.1	12/08/1978
19780813	225	24.1	25	13.8	25	0	25	7.5	25	17.8	25	7.2	25	24	45.7	13/08/1978
19780814	226	22.5	25	13.8	25	0	25	4.8	25	12.1	25	7.6	25	27.9	48.2	14/08/1978
19780815	227	24.8	25	12	25	0	25	6.5	25	20.8	25	6.1	25	19.5	43.5	15/08/1978
19780816	228	26.7	25	7.6	25	0	25	5.9	25	21.9	25	6	25	17.1	57.5	16/08/1978
19780817	229	29.1	25	7.2	25	0	25	5.8	25	21.9	25	6.6	25	16.4	65	17/08/1978
19780818	230	33.1	25	11.5	25	0	25	7	25	21.5	25	7.4	25	14.6	54.6	18/08/1978
19780819	231	26.8	25	14.8	25	0	25	6.7	25	20.9	25	11.4	25	32.4	67.8	19/08/1978
19780820	232	24.6	25	10.4	25	0	25	6.4	25	21.9	25	10.3	25	33.3	81.7	20/08/1978
19780821	233	25.6	25	9.6	25	0	25	6.4	25	22.2	25	9.1	25	27.7	76.2	21/08/1978
19780822	234	26.1	25	9.1	25	0	25	5.9	25	21.9	25	8.9	25	26.3	77.1	22/08/1978
19780823	235	26.1	25	10.6	25	0	25	8	25	22.4	25	9.1	25	26.9	71.2	23/08/1978
19780824	236	26.4	25	11.2	25	0	25	5.6	25	22.8	25	5.4	25	15.7	40.6	24/08/1978
19780825	237	29	25	10.3	25	0	25	5.5	25	22.5	25	8.3	25	20.7	66.3	25/08/1978
19780826	238	31.1	25	11.4	25	0	25	6.9	25	21.2	25	11.3	25	25	83.9	26/08/1978
19780827	239	29	25	14.2	25	0	25	7.2	25	22	25	5.6	25	14	34.6	27/08/1978
19780828	240	24.9	25	11.3	25	0	25	6.8	25	23.1	25	9.9	25	31.4	74	28/08/1978
19780829	241	26.6	25	7.6	25	0	25	6	25	23	25	9.7	25	27.9	93	29/08/1978
19780830	242	29.7	25	9.1	25	0	25	5.6	25	23.4	25	9	25	21.6	77.9	30/08/1978
19780831	243	31.8	25	11.9	25	0	25	7.1	25	23	25	8.8	25	18.7	63.2	31/08/1978
19780901	244	32.2	25	13.7	25	0	25	8.4	25	23.3	25	6.1	25	12.7	38.9	1/09/1978

19780902	245	33.7	25	13.3	25	0	25	6.9	25	22.2	25	8.3	25	15.9	54.4	2/09/1978
19780903	246	29.8	25	17.8	25	0.2	25	4.2	25	15.2	25	17.6	25	42	86.4	3/09/1978
19780904	247	23.3	25	17.8	25	8.5	25	3.3	25	7.9	25	19.5	25	68.2	95.7	4/09/1978
19780905	248	22.1	25	17.6	25	1.3	25	2.4	25	8	25	18.2	25	68.4	90.5	5/09/1978
19780906	249	22.8	25	15.5	25	8	25	4.5	25	12.2	25	16.6	25	59.8	94.3	6/09/1978
19780907	250	21	25	11.2	25	10.2	25	5.2	25	23.8	25	8.4	25	33.8	63.2	7/09/1978
19780908	251	22.7	25	7.9	25	0.1	25	6.3	25	24.5	25	9.3	25	33.7	87.3	8/09/1978
19780909	252	26.4	25	7.9	25	0	25	5.6	25	24.4	25	8.5	25	24.7	79.8	9/09/1978
19780910	253	31.3	25	12	25	0	25	6.7	25	24	25	11.2	25	24.5	79.9	10/09/1978
19780911	254	33.8	25	13.2	25	0	25	6.2	25	24.1	25	13	25	24.7	85.7	11/09/1978
19780912	255	34.6	25	15.9	25	0	25	8.8	25	23.8	25	17.4	25	31.6	96.4	12/09/1978
19780913	256	27.6	25	17	25	0	25	11	25	23	25	4.4	25	11.9	22.7	13/09/1978
19780914	257	24.2	25	10.4	25	0	25	9.1	25	25.4	25	4.9	25	16.2	38.9	14/09/1978
19780915	258	26.4	25	9.6	25	0	25	8.5	25	25.9	25	5.5	25	16	46	15/09/1978
19780916	259	28.4	25	10.2	25	0	25	7.5	25	26	25	4.7	25	12.2	37.8	16/09/1978
19780917	260	31.1	25	10.4	25	0	25	6.2	25	25.3	25	7.2	25	15.9	57.1	17/09/1978
19780918	261	33.3	25	12.1	25	0	25	8.4	25	25.1	25	8.7	25	17	61.7	18/09/1978
19780919	262	32.4	25	12.7	25	0	25	8.3	25	25.4	25	7.4	25	15.2	50.4	19/09/1978
19780920	263	33.1	25	14.3	25	0	25	7.7	25	25.7	25	6.5	25	12.8	39.9	20/09/1978
19780921	264	35.4	25	13.7	25	0	25	9	25	25.7	25	6.8	25	11.8	43.4	21/09/1978
19780922	265	32.1	25	16.5	25	0	25	9.9	25	25.7	25	8.1	25	16.9	43.2	22/09/1978
19780923	266	30.6	25	15.4	25	0	25	8.5	25	26.3	25	7.1	25	16.2	40.6	23/09/1978
19780924	267	33	25	12.8	25	0	25	7.8	25	26.1	25	7.5	25	14.9	50.8	24/09/1978
19780925	268	35.9	25	13.9	25	0	25	8.9	25	24.6	25	8.1	25	13.7	51	25/09/1978
19780926	269	32	25	23.4	25	0	25	3.6	25	12.9	25	17.3	25	36.4	60.1	26/09/1978
19780927	270	27.6	25	18.8	25	0	25	3.4	25	12.5	25	21.2	25	57.4	97.7	27/09/1978
19780928	271	21.1	25	18.7	25	11.6	25	2.5	25	10.7	25	21.2	25	84.8	98.4	28/09/1978
19780929	272	26.9	25	15.1	25	1.9	25	8.8	25	20.3	25	10.9	25	30.8	63.5	29/09/1978
19780930	273	28.8	25	11.9	25	0	25	7.9	25	22.5	25	10.1	25	25.5	72.5	30/09/1978
19781001	274	31.1	25	13.5	25	0	25	8.7	25	26.7	25	8.9	25	19.7	57.6	1/10/1978
19781002	275	32.4	25	17.1	25	0	25	8.1	25	26.7	25	13.1	25	26.9	67.2	2/10/1978
19781003	276	33.8	25	16.6	25	0	25	8.4	25	26.6	25	11.4	25	21.7	60.4	3/10/1978
19781004	277	35.1	25	17.8	25	0	25	9.1	25	26.8	25	11.5	25	20.3	56.5	4/10/1978
19781005	278	35.8	25	18.5	25	0	25	9.8	25	27.1	25	12	25	20.4	56.4	5/10/1978
19781006	279	37.2	25	18	25	0	25	11.1	25	27	25	10.9	25	17.2	52.8	6/10/1978
19781007	280	33.7	25	19.5	25	0	25	12	25	27.7	25	6.6	25	12.6	29.1	7/10/1978
19781008	281	30.4	25	18.2	25	0	25	11.1	25	27.8	25	6	25	13.8	28.7	8/10/1978
19781009	282	31.7	25	18.1	25	0	25	10.3	25	27	25	7.9	25	16.9	38.1	9/10/1978
19781010	283	32.7	25	18.9	25	0	25	11	25	26.9	25	13.6	25	27.5	62.3	10/10/1978
19781011	284	32.8	25	18.8	25	0	25	9.4	25	27.3	25	13	25	26.1	59.9	11/10/1978
19781012	285	34.9	25	20.1	25	0	25	8.9	25	26.3	25	13.6	25	24.3	57.8	12/10/1978
19781013	286	37.6	25	21.6	25	0	25	9.1	25	24.5	25	14.1	25	21.7	54.7	13/10/1978
19781014	287	39.3	25	22	25	0	25	8.8	25	20.5	25	12.5	25	17.6	47.3	14/10/1978
19781015	288	38.7	25	24.7	25	0	25	10	25	22.8	25	20.3	25	29.5	65.3	15/10/1978
19781016	289	38.3	25	23.8	25	0.1	25	6.8	25	20.8	25	25.1	25	37.3	85.2	16/10/1978
19781017	290	35	25	23	25	8.7	25	9.4	25	17.7	25	16.5	25	29.3	58.8	17/10/1978
19781018	291	34.4	25	24.3	25	0	25	12.4	25	26	25	8.2	25	15.1	27	18/10/1978
19781019	292	33.1	25	20.1	25	0	25	13.5	25	27.2	25	6.2	25	12.3	26.4	19/10/1978
19781020	293	24.3	25	21.7	25	0.3	25	5.1	25	10.8	25	9	25	29.6	34.7	20/10/1978
19781021	294	30.1	25	15.4	25	9.9	25	6.1	25	22.1	25	20.8	25	48.7	100	21/10/1978
19781022	295	31.8	25	15.7	25	0.2	25	8.1	25	24.3	25	20.3	25	43.2	100	22/10/1978
19781023	296	34.6	25	15.9	25	0	25	8.6	25	27.6	25	14.2	25	25.8	78.6	23/10/1978
19781024	297	36.1	25	19.9	25	0	25	9.9	25	26	25	19.7	25	33	84.8	24/10/1978
19781025	298	35.8	25	23.8	25	0	25	9.3	25	21.6	25	15.5	25	26.4	52.6	25/10/1978
19781026	299	35.7	25	20.3	25	1.5	25	9.4	25	25.7	25	17.8	25	30.5	74.8	26/10/1978
19781027	300	37.2	25	20.4	25	0	25	8.6	25	27.2	25	17.6	25	27.7	73.5	27/10/1978
19781028	301	37	25	23.6	25	0	25	10.1	25	24.2	25	15.9	25	25.3	54.6	28/10/1978
19781029	302	36.3	25	23.7	25	0	25	8.7	25	23.7	25	16.2	25	26.8	55.3	29/10/1978
19781030	303	34.7	25	23.6	25	0	25	5.2	25	16.2	25	19.2	25	34.7	65.9	30/10/1978
19781031	304	31.5	25	21	25	23.4	25	6.8	25	22.3	25	21	25	45.4	84.5	31/10/1978
19781101	305	33.6	25	18.6	25	0.1	25	8	25	25.6	25	18.1	25	34.8	84.5	1/11/1978
19781102	306	35	25	19.6	25	0	25	14.4	25	26.6	25	18.1	25	32.2	79.4	2/11/1978
19781103	307	36.8	25	22.6	25	0	25	8.6	25	28.1	25	15.8	25	25.5	57.6	3/11/1978
19781104	308	37.6	25	20.4	25	0	25	9.8	25	27.7	25	12.7	25	19.6	53	4/11/1978
19781105	309	38.3	25	19.6	25	0	25	10.8	25	29.1	25	12.4	25	18.4	54.4	5/11/1978
19781106	310	39.3	25	19.5	25	0	25	12.7	25	28	25	11.1	25	15.6	49	6/11/1978
19781107	311	40.7	25	19.8	25	0	25	11.1	25	28.1	25	10.5	25	13.7	45.5	7/11/1978
19781108	312	42	25	22.4	25	0	25	11.1	25	25.9	25	16.6	25	20.2	61.3	8/11/1978
19781109	313	42.5	25	25.6	25	0	25	9.2	25	23.7	25	17.4	25	20.7	53	9/11/1978
19781110	314	38.8	25	26.8	25	0	25	8	25	17.6	25	17.9	25	25.9	50.8	10/11/1978
19781111	315	40.6	25	27.2	25	0	25	10.5	25	23.3	25	19.2	25	25.2	53.2	11/11/1978
19781112	316	28.6	25	22.1	25	0	25	7.5	25	11.2	25	15.2	25	38.8	57.2	12/11/1978
19781113	317	34.2	25	19.3	25	0	25	12.6	25	28.2	25	7.4	25	13.8	33.1	13/11/1978
19781114	318	35.8	25	22.1	25	0	25	12.6	25	29	25	6.5	25	11.1	24.4	14/11/1978
19781115	319	37.3	25	22.8	25	0	25	10.5	25	29.7	25	10.9	25	17.1	39.3	15/11/1978
19781116	320	38.5	25	22.7	25	0	25	12.1	25	28.6	25	16.2	25	23.8	58.7	16/11/1978
19781117	321	39.2	25	23.8	25	0	25	11	25	28.4	25	12.1	25	17.1	41.1	17/11/1978
19781118	322	40.3	25	22.1	25	0.3	25	8.2	25	23	25	18.6	25	24.8	70	18/11/1978
19781119	323	30.5	25	22.2	25	14	25	7.9	25	17.4	25	23.1	25	52.9	86.3	19/11/1978
19781120	324	35.2	25	20.3	25	0.5	25	11.4	25	28.1	25	13.5	25	23.7	56.7	20/11/1978
19781121	325	38.8	25	21	25	0	25	12	25	29.4	25	12	25	17.3	48.3	21/11/1978
19781122	326	39.1	25	24.3	25	0	25	12.3	25	27.3	25	13.4	25	19.1	44.1	22/11/1978
19781123	327	40.8	25	24.7	25	0	25	12.7</								

19781124	328	40.6	25	24.2	25	0	25	11.8	25	27.6	25	12.8	25	16.8	42.4	24/11/1978
19781125	329	39.5	25	27.6	25	0	25	11.6	25	27.5	25	13.8	25	19.2	37.4	25/11/1978
19781126	330	39.5	25	24	25	0	25	12.1	25	27.6	25	15.4	25	21.4	51.6	26/11/1978
19781127	331	39.6	25	25.6	25	0	25	12.7	25	29.5	25	16.3	25	22.6	49.7	27/11/1978
19781128	332	39.6	25	25.4	25	0	25	11.9	25	29.5	25	16.3	25	22.6	50.3	28/11/1978
19781129	333	40.4	25	24.7	25	0	25	12.8	25	30.6	25	12.7	25	16.9	40.8	29/11/1978
19781130	334	41.9	25	24.7	25	0	25	13.2	25	27.3	25	14.9	25	18.3	47.9	30/11/1978
19781201	335	40.4	25	28.9	25	0	25	10	25	27.7	25	16.5	25	21.9	41.4	1/12/1978
19781202	336	42.8	25	25.7	25	0	25	13.4	25	27.1	25	23	25	26.9	69.7	2/12/1978
19781203	337	41.4	25	28	25	0	25	8.5	25	20	25	24.3	25	30.6	64.3	3/12/1978
19781204	338	40	25	25.3	25	0	25	9.4	25	19.1	25	23.7	25	32.1	73.5	4/12/1978
19781205	339	36.6	25	24.7	25	0	25	10.8	25	21.4	25	12	25	19.5	38.6	5/12/1978
19781206	340	38.1	25	18.1	25	0	25	12.4	25	29.4	25	6.9	25	10.4	33.2	6/12/1978
19781207	341	38.8	25	18.4	25	0	25	12	25	27.2	25	7.5	25	10.8	35.5	7/12/1978
19781208	342	36.5	25	25.1	25	0	25	8.9	25	17.2	25	9.1	25	14.9	28.6	8/12/1978
19781209	343	37.5	25	20.7	25	0	25	9	25	26.1	25	23.4	25	36.3	95.9	9/12/1978
19781210	344	39.3	25	21.4	25	0	25	18.3	25	28.9	25	19.3	25	27.2	75.8	10/12/1978
19781211	345	41.8	25	21.2	25	0	25	11.8	25	26.7	25	17.8	25	21.9	70.7	11/12/1978
19781212	346	37.8	25	23.2	25	0	25	11	25	20	25	15.9	25	24.3	55.9	12/12/1978
19781213	347	38.7	25	25.3	25	0	25	8.5	25	16.9	25	17.5	25	25.4	54.3	13/12/1978
19781214	348	37.4	25	22.3	25	0.4	25	9.7	25	19.1	25	16	25	24.9	59.4	14/12/1978
19781215	349	40.6	25	24.4	25	0.1	25	11.1	25	28.5	25	21.8	25	28.6	71.4	15/12/1978
19781216	350	40.8	25	23.9	25	0	25	10.4	25	28.5	25	25.6	25	33.3	86.3	16/12/1978
19781217	351	44.1	25	22.2	25	0	25	11.9	25	29.8	25	14.3	25	15.6	53.5	17/12/1978
19781218	352	44.5	25	22.7	25	0	25	14	25	28.6	25	23.5	25	25.2	85.2	18/12/1978
19781219	353	43.6	25	23.8	25	0	25	12.5	25	29.1	25	8	25	9	27.1	19/12/1978
19781220	354	41	25	22.4	25	0	25	11.8	25	24.1	25	7.1	25	9.1	26.2	20/12/1978
19781221	355	43.6	25	25.1	25	0	25	12.6	25	27.9	25	6.7	25	7.5	21	21/12/1978
19781222	356	42.5	25	26	25	0	25	12.8	25	26.8	25	17.3	25	20.5	51.5	22/12/1978
19781223	357	40.8	25	26.2	25	0	25	11.1	25	23.8	25	27.4	25	35.6	80.6	23/12/1978
19781224	358	40.3	25	24.4	25	0.7	25	9.4	25	21.3	25	26.4	25	35.2	86.4	24/12/1978
19781225	359	36.2	25	25.1	25	6.1	25	5.5	25	19.4	25	29	25	48.3	91	25/12/1978
19781226	360	39.3	25	23.9	25	1.1	25	12.4	25	26.7	25	23.7	25	33.4	79.9	26/12/1978
19781227	361	41.8	25	23.7	25	0	25	11.9	25	29.7	25	13.8	25	17	47.1	27/12/1978
19781228	362	43.7	25	23.1	25	0	25	11.6	25	28.9	25	16.7	25	18.6	59.1	28/12/1978
19781229	363	43.3	25	27.6	25	0	25	12.4	25	26	25	27	25	30.8	73.1	29/12/1978
19781230	364	43.1	25	26.6	25	0	25	11.5	25	25.1	25	11.5	25	13.2	33	30/12/1978
19781231	365	43.5	25	25.4	25	0	25	12.3	25	26	25	15	25	16.9	46.3	31/12/1978
19790101	1	40.9	25	26.3	25	0	25	12.3	25	23.2	25	21.1	25	27.3	61.7	1/01/1979
19790102	2	40.4	25	26.6	25	0	25	13.9	25	29	25	18.6	25	24.7	53.4	2/01/1979
19790103	3	40.9	25	28.6	25	0	25	15.3	25	29.4	25	17	25	22	43.4	3/01/1979
19790104	4	37.9	25	26.3	25	0	25	13.6	25	26.1	25	18.4	25	27.9	53.8	4/01/1979
19790105	5	37.4	25	27.6	25	0	25	10.9	25	19.4	25	16.9	25	26.3	45.8	5/01/1979
19790106	6	37.8	25	28.7	25	0	25	10.6	25	17.3	25	18.5	25	28.2	47	6/01/1979
19790107	7	39.3	25	26.9	25	0	25	11.6	25	28.3	25	18.8	25	26.5	53.1	7/01/1979
19790108	8	39.6	25	25.6	25	0	25	11.7	25	28.7	25	20.3	25	28.1	61.9	8/01/1979
19790109	9	40.4	25	24.6	25	0	25	13.4	25	29.9	25	18	25	23.9	58.2	9/01/1979
19790110	10	42.7	25	26	25	0	25	14.2	25	30.6	25	15.5	25	18.2	46.1	10/01/1979
19790111	11	42.1	25	28.4	25	0	25	14.4	25	29.1	25	20	25	24.3	51.7	11/01/1979
19790112	12	41.5	25	30.1	25	0	25	15.9	25	28.7	25	20.4	25	25.5	47.8	12/01/1979
19790113	13	39.4	25	28.5	25	0	25	8.2	25	15.7	25	24.6	25	34.4	63.2	13/01/1979
19790114	14	39.3	25	26.4	25	0.3	25	7.1	25	17.8	25	27.3	25	38.4	79.3	14/01/1979
19790115	15	37.4	25	26.2	25	0.2	25	8	25	15.1	25	28.6	25	44.6	84.1	15/01/1979
19790116	16	38	25	25.8	25	3.3	25	6.9	25	18.1	25	27.6	25	41.7	83.1	16/01/1979
19790117	17	34.3	25	26	25	0.3	25	4.1	25	8.8	25	28.9	25	53.4	86	17/01/1979
19790118	18	36.2	25	25.2	25	7.3	25	5.6	25	19	25	27	25	44.9	84.2	18/01/1979
19790119	19	34.6	25	26	25	0.4	25	6.8	25	15.1	25	29.5	25	53.6	87.8	19/01/1979
19790120	20	36.6	25	24.2	25	0.4	25	7.6	25	16.7	25	25.8	25	42	85.5	20/01/1979
19790121	21	39	25	26.1	25	0.2	25	7.7	25	20.3	25	26.2	25	37.5	77.5	21/01/1979
19790122	22	35.8	25	24	25	45.2	25	9.1	25	18.3	25	28.2	25	48	94.5	22/01/1979
19790123	23	39	25	25.3	25	6.2	25	8.3	25	23.6	25	27.9	25	39.9	86.5	23/01/1979
19790124	24	40.1	25	25.7	25	0	25	8	25	25	25	24.3	25	32.8	73.6	24/01/1979
19790125	25	37.9	25	24.6	25	0.2	25	8.2	25	20.9	25	24.2	25	36.7	78.3	25/01/1979
19790126	26	32.3	25	24.4	25	2.4	25	6.2	25	15.9	25	23.4	25	48.4	76.6	26/01/1979
19790127	27	29.7	25	25.1	25	0.7	25	6.8	25	15.3	25	24.1	25	57.8	75.6	27/01/1979
19790128	28	29.9	25	20.9	25	24.4	25	4.4	25	12.1	25	24.9	25	59	100	28/01/1979
19790129	29	27.7	25	21.9	25	41.4	25	3	25	11.5	25	23.9	25	64.4	91	29/01/1979
19790130	30	28.2	25	21.7	25	15	25	3.3	25	8.6	25	26.5	25	69.3	100	30/01/1979
19790131	31	29.2	25	23	25	17.6	25	4.7	25	15.4	25	28.3	25	69.8	100	31/01/1979
19790201	32	34.7	25	24.6	25	38.7	25	3.6	25	15.6	25	29.8	25	53.9	96.4	1/02/1979
19790202	33	30.8	25	24.6	25	10.6	25	4.3	25	11.8	25	30.1	25	67.8	97.3	2/02/1979
19790203	34	30	25	24.6	25	6.8	25	5.3	25	14	25	27.9	25	65.8	90.2	3/02/1979
19790204	35	26.1	25	23.7	25	6.6	25	2.4	25	8.5	25	26.9	25	79.6	91.8	4/02/1979
19790205	36	28.8	25	20.8	25	9.7	25	3.8	25	15.5	25	22	25	55.6	89.6	5/02/1979
19790206	37	27.2	25	22.2	25	0	25	4.5	25	11.6	25	21.8	25	60.4	81.5	6/02/1979
19790207	38	26.7	25	20.2	25	0	25	3	25	11.6	25	22	25	62.8	93	7/02/1979
19790208	39	32.4	25	21.2	25	2	25	5.3	25	21.4	25	26.2	25	53.9	100	8/02/1979
19790209	40	33	25	23.9	25	18.3	25	5.7	25	21.8	25	27.6	25	54.9	93.1	9/02/1979
19790210	41	33.9	25	23.9	25	5.6	25	6	25	20.2	25	28.4	25	53.7	95.8	10/02/1979
19790211	42	34.9	25	24	25	1	25	5.8	25	22.8	25	26.6	25	47.6	89.2	11/02/1979
19790212	43	33.9	25	24	25	1.2	25	7.3	25	25	25	26.3	25	49.7	88.2	12/02/1979
19790213	44	34.9	25	23.7	25	0	25	7.3	25	25.4	25	25.5	25	45.6	87	13/02/1979
19790214	45	36.7	25	24.8	25	0	25	6.4	25	22.8						

19790215	46	35.2	25	25.3	25	0	25	5.5	25	19.9	25	28.9	25	50.8	89.6	15/02/1979
19790216	47	36.2	25	24.6	25	0.2	25	6.2	25	20.7	25	28.1	25	46.8	90.9	16/02/1979
19790217	48	37.9	25	26.2	25	0	25	7.5	25	23.2	25	27.3	25	41.4	80.3	17/02/1979
19790218	49	38.5	25	26.3	25	0	25	8.2	25	23.5	25	21.6	25	31.7	63.1	18/02/1979
19790219	50	30	25	23.2	25	10.6	25	5.6	25	13.4	25	24.6	25	58	86.5	19/02/1979
19790220	51	26	25	22.9	25	6.4	25	4.5	25	12.3	25	25.4	25	75.6	91	20/02/1979
19790221	52	29.7	25	23.4	25	10.1	25	3.7	25	7.2	25	27.1	25	65	94.2	21/02/1979
19790222	53	28.8	25	23.9	25	8.9	25	3.4	25	10.7	25	27.5	25	69.5	92.7	22/02/1979
19790223	54	32.9	25	22.9	25	15.8	25	5.7	25	22.8	25	26.5	25	53	94.9	23/02/1979
19790224	55	32.9	25	23.7	25	21.9	25	6	25	15.9	25	25.9	25	51.8	88.4	24/02/1979
19790225	56	32.9	25	25.2	25	0.7	25	4.3	25	15.5	25	23.2	25	46.4	72.4	25/02/1979
19790226	57	32.3	25	24	25	4.1	25	5.3	25	17.3	25	27.3	25	56.5	91.5	26/02/1979
19790227	58	33.4	25	23.6	25	2.8	25	4.6	25	19.3	25	23.8	25	46.3	81.7	27/02/1979
19790228	59	33.8	25	23.4	25	4.7	25	6.2	25	17.9	25	28.4	25	54	98.7	28/02/1979
19790301	60	36.7	25	24.7	25	0	25	7.9	25	24.1	25	32.4	25	52.5	100	1/03/1979
19790302	61	37.4	25	25.3	25	0	25	6.2	25	23.1	25	31.1	25	48.5	96.5	2/03/1979
19790303	62	36.5	25	26	25	0	25	8.4	25	24.1	25	27.3	25	44.7	81.2	3/03/1979
19790304	63	33.2	25	26.3	25	0	25	5.4	25	10.4	25	27.6	25	54.3	80.7	4/03/1979
19790305	64	35	25	23.9	25	0	25	6.1	25	23.1	25	21	25	37.3	70.8	5/03/1979
19790306	65	34.2	25	22	25	0.3	25	8.3	25	24	25	18.4	25	34.2	69.6	6/03/1979
19790307	66	33	25	21.9	25	0	25	6.7	25	12.7	25	19.4	25	38.6	73.9	7/03/1979
19790308	67	32.3	25	23.6	25	0	25	5.1	25	12.9	25	23.5	25	48.6	80.7	8/03/1979
19790309	68	27.9	25	23.4	25	0.4	25	5.1	25	8.2	25	29.1	25	77.4	100	9/03/1979
19790310	69	33.3	25	22.6	25	1.3	25	7.3	25	20.6	25	28	25	54.7	100	10/03/1979
19790311	70	28.3	25	21.2	25	0	25	5.4	25	15.2	25	24.9	25	64.7	98.9	11/03/1979
19790312	71	30	25	21.8	25	1.7	25	4.4	25	17.3	25	25.9	25	61	99.2	12/03/1979
19790313	72	32.7	25	22.6	25	0	25	6	25	17.7	25	27.4	25	55.4	100	13/03/1979
19790314	73	34.2	25	24.2	25	3.1	25	7.7	25	23.7	25	26.2	25	48.7	86.8	14/03/1979
19790315	74	35.1	25	20	25	0	25	8	25	24.6	25	21.4	25	37.8	91.6	15/03/1979
19790316	75	38.1	25	20.9	25	0	25	10.5	25	25.1	25	23.4	25	35.1	94.7	16/03/1979
19790317	76	34.1	25	16.6	25	0	25	7.4	25	25.4	25	15	25	28	79.5	17/03/1979
19790318	77	36.5	25	17.7	25	0	25	8.7	25	25	25	15	25	24.6	74.1	18/03/1979
19790319	78	37.1	25	18.5	25	0	25	7.8	25	25.3	25	16.1	25	25.5	75.6	19/03/1979
19790320	79	37.5	25	18.5	25	0	25	7.5	25	24.7	25	17.6	25	27.3	82.7	20/03/1979
19790321	80	37.7	25	19.6	25	0	25	8	25	24.3	25	20.5	25	31.4	89.9	21/03/1979
19790322	81	38.7	25	22.8	25	0	25	7	25	23.1	25	29.1	25	42.3	100	22/03/1979
19790323	82	37.8	25	22.7	25	0	25	6.9	25	19.1	25	25.3	25	38.6	91.7	23/03/1979
19790324	83	35.1	25	24.9	25	0.1	25	10	25	22	25	17.3	25	30.6	55	24/03/1979
19790325	84	34	25	15.9	25	0	25	10.2	25	25.1	25	10.6	25	19.9	58.7	25/03/1979
19790326	85	35.6	25	15.3	25	0	25	7.6	25	24.9	25	10.1	25	17.4	58.1	26/03/1979
19790327	86	36.2	25	15.7	25	0	25	7.6	25	24.8	25	11.6	25	19.3	65.1	27/03/1979
19790328	87	35.1	25	17.6	25	0	25	8.3	25	24.4	25	16.9	25	29.9	84	28/03/1979
19790329	88	35.6	25	17.8	25	0	25	7.3	25	22.3	25	18.1	25	31.1	88.9	29/03/1979
19790330	89	34.3	25	18	25	0	25	8.1	25	24.2	25	15.5	25	28.7	75.1	30/03/1979
19790331	90	35	25	20.1	25	0	25	7.9	25	23.4	25	17.7	25	31.5	75.3	31/03/1979
19790401	91	35.7	25	20	25	0	25	8.3	25	22.9	25	19.2	25	32.9	82.2	1/04/1979
19790402	92	36.2	25	20.6	25	0	25	7.6	25	23.2	25	19.3	25	32.1	79.6	2/04/1979
19790403	93	36.4	25	20.4	25	0	25	8.3	25	23.4	25	18.9	25	31.1	78.9	3/04/1979
19790404	94	36.6	25	20.9	25	0	25	9.2	25	23	25	18.5	25	30.1	74.9	4/04/1979
19790405	95	36.1	25	21.2	25	0	25	8.4	25	23.2	25	17.1	25	28.6	68	5/04/1979
19790406	96	36.2	25	21.6	25	0	25	9	25	23	25	16.2	25	27	62.8	6/04/1979
19790407	97	36.7	25	21	25	0	25	9	25	22.6	25	17	25	27.5	68.4	7/04/1979
19790408	98	36.7	25	21.6	25	0	25	10.3	25	22.8	25	13.4	25	21.7	52	8/04/1979
19790409	99	35.1	25	23	25	0	25	8.8	25	22	25	13.3	25	23.5	47.4	9/04/1979
19790410	100	33.1	25	20.7	25	0	25	10.6	25	23.8	25	10.2	25	20.2	41.8	10/04/1979
19790411	101	33.1	25	18.6	25	0.8	25	9.1	25	21.9	25	7.2	25	14.2	33.6	11/04/1979
19790412	102	33.2	25	22.1	25	0	25	5.8	25	19.9	25	11.2	25	22	42.1	12/04/1979
19790413	103	33.1	25	20	25	0	25	5.8	25	17.4	25	19.5	25	38.5	83.4	13/04/1979
19790414	104	32	25	19.5	25	0	25	6.6	25	16.8	25	19.3	25	40.6	85.2	14/04/1979
19790415	105	31.6	25	19.4	25	0	25	6.6	25	19.8	25	20.5	25	44.1	91	15/04/1979
19790416	106	31.9	25	18.8	25	0	25	6.2	25	19.5	25	18.5	25	39.1	85.3	16/04/1979
19790417	107	34.6	25	17.3	25	0	25	7.6	25	19.3	25	16.8	25	30.5	85.1	17/04/1979
19790418	108	30.4	25	19.1	25	0	25	7.3	25	21.6	25	12.7	25	29.3	57.5	18/04/1979
19790419	109	30.9	25	12.5	25	0	25	7.4	25	22.5	25	11.2	25	25.1	77.3	19/04/1979
19790420	110	34.6	25	12.1	25	0	25	6.6	25	22.1	25	11	25	20	78	20/04/1979
19790421	111	36	25	13.9	25	0	25	5.7	25	21.8	25	12.2	25	20.5	76.9	21/04/1979
19790422	112	35.2	25	14.8	25	0	25	7	25	21.3	25	15.2	25	26.7	90.3	22/04/1979
19790423	113	35	25	18.3	25	0	25	5.8	25	19.7	25	16.7	25	29.7	79.4	23/04/1979
19790424	114	35.9	25	19.2	25	0	25	5.6	25	19.5	25	17	25	28.8	76.4	24/04/1979
19790425	115	35.3	25	17.3	25	0	25	6.1	25	20.6	25	18	25	31.5	91.2	25/04/1979
19790426	116	34.2	25	18.8	25	0	25	7.3	25	19.7	25	18.9	25	35.1	87.1	26/04/1979
19790427	117	33.3	25	20.3	25	0	25	7.9	25	18.4	25	17.4	25	34	73.1	27/04/1979
19790428	118	33.2	25	19.2	25	0	25	5.6	25	19.2	25	15.6	25	30.7	70.2	28/04/1979
19790429	119	33.3	25	19.9	25	0	25	6.1	25	18.7	25	17.3	25	33.8	74.5	29/04/1979
19790430	120	33.8	25	21	25	0	25	5.4	25	14.8	25	18.9	25	35.9	76	30/04/1979
19790501	121	34.5	25	21.8	25	0	25	6.8	25	19.4	25	20	25	36.6	76.6	1/05/1979
19790502	122	35.3	25	21.4	25	0	25	6.9	25	19.5	25	19.8	25	34.6	77.7	2/05/1979
19790503	123	35.8	25	18.7	25	0	25	5.9	25	19.3	25	18.7	25	31.8	86.8	3/05/1979
19790504	124	33.3	25	21.9	25	0	25	5	25	15.7	25	19.4	25	37.9	73.9	4/05/1979
19790505	125	22.3	25	20.3	25	0	25	3.3	25	7.5	25	19.5	25	72.4	81.9	5/05/1979
19790506	126	26.6	25	15.4	25	0.1	25	6.1	25	14.8	25	15.5	25	44.5	88.6	6/05/1979
19790507	127	26.4	25	15.3	25	0	25	6.1	25	19	25	8.9	25	25.9	51.2	7/05/1979
19790508	128	25.6	25	9.9	25	1.9	25	6.5	25	20	25	9.5	25	28.9	77.9	8/05/1979

19790509	129	26.8	25	11.2	25	0	25	5.9	25	18.8	25	9.9	25	28.1	74.5	9/05/1979
19790510	130	26.7	25	10.4	25	0	25	6.1	25	20	25	8.9	25	25.4	70.6	10/05/1979
19790511	131	25.2	25	8.5	25	0	25	6.4	25	19.8	25	9.4	25	29.3	84.8	11/05/1979
19790512	132	25.6	25	14.7	25	0	25	6.4	25	16.7	25	7.2	25	21.9	43.1	12/05/1979
19790513	133	27.8	25	16.6	25	0	25	7.3	25	14.7	25	7.3	25	19.5	38.7	13/05/1979
19790514	134	16.8	25	15.6	25	0	25	3.3	25	5.5	25	13.3	25	69.6	75.1	14/05/1979
19790515	135	23	25	12.8	25	0.1	25	5.7	25	13.6	25	12	25	42.7	81.2	15/05/1979
19790516	136	24.7	25	11.8	25	0	25	5.9	25	16.9	25	8	25	25.7	57.8	16/05/1979
19790517	137	27.7	25	15.6	25	0	25	4.6	25	16.6	25	7.7	25	20.7	43.5	17/05/1979
19790518	138	28.4	25	13.5	25	0	25	5.5	25	18.9	25	13.4	25	34.6	86.7	18/05/1979
19790519	139	29.4	25	15.2	25	0	25	6.5	25	17.3	25	16.6	25	40.5	96.2	19/05/1979
19790520	140	29.8	25	16.1	25	0	25	5.3	25	17.8	25	9.7	25	23.1	53	20/05/1979
19790521	141	30	25	14	25	0	25	4.9	25	17.3	25	14.7	25	34.6	92	21/05/1979
19790522	142	31.7	25	15.5	25	0	25	4.7	25	13.4	25	14.5	25	31	82.4	22/05/1979
19790523	143	29.2	25	18.7	25	0	25	3.7	25	8.5	25	18	25	44.4	83.5	23/05/1979
19790524	144	30.7	25	17.6	25	0	25	6.6	25	18.3	25	17.7	25	40.1	88	24/05/1979
19790525	145	30.1	25	15.4	25	0	25	5.5	25	18.6	25	14.1	25	33	80.6	25/05/1979
19790526	146	30.9	25	15.8	25	0	25	4.7	25	18.5	25	16.3	25	36.5	90.9	26/05/1979
19790527	147	25.7	25	14.8	25	0	25	5.4	25	14.8	25	16.2	25	49.1	96.3	27/05/1979
19790528	148	23.5	25	11.5	25	0	25	4.7	25	18.2	25	12.5	25	43.2	92.2	28/05/1979
19790529	149	26.7	25	9.7	25	0	25	5.4	25	17.9	25	11.1	25	31.7	92.3	29/05/1979
19790530	150	26.1	25	13.9	25	0	25	6.1	25	18.3	25	11	25	32.5	69.3	30/05/1979
19790531	151	26.8	25	14.4	25	0	25	7.5	25	17.7	25	8.7	25	24.7	53.1	31/05/1979
19790601	152	26.2	25	15.6	25	0	25	6	25	17.7	25	7.7	25	22.6	43.5	1/06/1979
19790602	153	26.7	25	8.4	25	0	25	4.6	25	18.4	25	6.9	25	19.7	62.6	2/06/1979
19790603	154	28.4	25	13	25	0	25	5.3	25	17.6	25	11.1	25	28.7	74.2	3/06/1979
19790604	155	28.8	25	15	25	0	25	6	25	16.6	25	13	25	32.8	76.3	4/06/1979
19790605	156	28.7	25	15.1	25	0	25	4	25	16	25	13.2	25	33.5	77	5/06/1979
19790606	157	29.3	25	13.3	25	0	25	4.6	25	17.7	25	15.8	25	38.8	100	6/06/1979
19790607	158	29.1	25	14	25	0	25	7	25	16.7	25	14.7	25	36.5	92	7/06/1979
19790608	159	28.7	25	13.2	25	0	25	4.2	25	15.7	25	10.7	25	27.2	70.6	8/06/1979
19790609	160	29	25	12	25	0	25	5.8	25	17.7	25	10.5	25	26.2	74.9	9/06/1979
19790610	161	28.6	25	10.8	25	0	25	7.1	25	17.1	25	9	25	23	69.5	10/06/1979
19790611	162	27.5	25	11.4	25	0	25	3.9	25	18	25	6	25	16.3	44.5	11/06/1979
19790612	163	27.2	25	9.7	25	0	25	5.3	25	18.2	25	8.1	25	22.5	67.4	12/06/1979
19790613	164	28.7	25	9.4	25	0	25	5.7	25	17.6	25	7.7	25	19.6	65.3	13/06/1979
19790614	165	26.7	25	10.5	25	0	25	7	25	17.8	25	7.1	25	20.3	56	14/06/1979
19790615	166	26.3	25	11	25	0	25	6.3	25	16.9	25	6.5	25	19	49.6	15/06/1979
19790616	167	26.8	25	11.3	25	0	25	6.1	25	17.9	25	4.8	25	13.6	35.9	16/06/1979
19790617	168	25.5	25	13.1	25	0	25	5	25	17	25	8.2	25	25.1	54.4	17/06/1979
19790618	169	28.6	25	12.8	25	0	25	4.7	25	15.3	25	13.7	25	35	92.7	18/06/1979
19790619	170	27.3	25	14.2	25	0	25	4.6	25	14.5	25	10.4	25	28.7	64.3	19/06/1979
19790620	171	24.7	25	11.5	25	0	25	5.1	25	16.2	25	13.6	25	43.7	100	20/06/1979
19790621	172	22.7	25	6.7	25	0	25	5.7	25	17.9	25	9.3	25	33.7	94.8	21/06/1979
19790622	173	24.2	25	6.8	25	0	25	4.5	25	17.8	25	9.3	25	30.8	94.2	22/06/1979
19790623	174	24.3	25	7.9	25	0	25	4.2	25	16.9	25	12.7	25	41.8	100	23/06/1979
19790624	175	27.4	25	10.5	25	0	25	4.6	25	17.5	25	11.5	25	31.5	90.6	24/06/1979
19790625	176	30.1	25	10	25	0	25	3.7	25	17.6	25	11.4	25	26.7	92.9	25/06/1979
19790626	177	30.5	25	12.5	25	0	25	3.2	25	11.9	25	14.5	25	33.2	100	26/06/1979
19790627	178	29.2	25	15.4	25	0.2	25	2.8	25	12.3	25	17.3	25	42.7	98.9	27/06/1979
19790628	179	27.1	25	15.3	25	0	25	5.4	25	16.9	25	16.1	25	44.9	92.7	28/06/1979
19790629	180	25.4	25	9.3	25	0	25	5.3	25	17.8	25	8.1	25	25	69.2	29/06/1979
19790630	181	26.2	25	7.2	25	0	25	4.5	25	17.7	25	8.7	25	25.6	85.7	30/06/1979
19790701	182	26.7	25	6.1	25	0	25	3.6	25	18.1	25	6.8	25	19.4	72.3	1/07/1979
19790702	183	28.6	25	6.6	25	0	25	4.6	25	18.1	25	5.8	25	14.8	59.5	2/07/1979
19790703	184	28.7	25	8.4	25	0	25	5.3	25	18.1	25	7	25	17.8	63.5	3/07/1979
19790704	185	27.8	25	11	25	0	25	6.9	25	18.1	25	7.4	25	19.8	56.4	4/07/1979
19790705	186	23.8	25	9.2	25	0	25	6.8	25	17.8	25	6.7	25	22.7	57.6	5/07/1979
19790706	187	21.9	25	7.9	25	0	25	6.2	25	18.2	25	6.2	25	23.6	58.2	6/07/1979
19790707	188	21.6	25	8.1	25	0	25	4.8	25	18.4	25	5.5	25	21.3	51	7/07/1979
19790708	189	25.6	25	6.6	25	0	25	5	25	18.7	25	5.3	25	16.1	54.4	8/07/1979
19790709	190	27.3	25	7.1	25	0	25	4.1	25	18.3	25	6.7	25	18.5	66.5	9/07/1979
19790710	191	25.7	25	9.4	25	0	25	5.5	25	18.6	25	4.1	25	12.4	34.8	10/07/1979
19790711	192	26.2	25	6.1	25	0	25	4.2	25	18.5	25	6.3	25	18.5	66.9	11/07/1979
19790712	193	28.1	25	7.8	25	0	25	4.6	25	18.3	25	8.6	25	22.6	81.3	12/07/1979
19790713	194	28.2	25	9.1	25	0	25	4.4	25	17.7	25	9.5	25	24.8	82.2	13/07/1979
19790714	195	27.6	25	13.6	25	0	25	5.9	25	17.7	25	10	25	27.1	64.2	14/07/1979
19790715	196	26.9	25	11.1	25	0	25	5.8	25	18.4	25	8.5	25	24	64.4	15/07/1979
19790716	197	25.9	25	13.3	25	0	25	5.8	25	18.8	25	6.6	25	19.8	43.2	16/07/1979
19790717	198	26.7	25	12.1	25	0	25	5.4	25	18.2	25	11.4	25	32.6	80.8	17/07/1979
19790718	199	27.3	25	15.4	25	0	25	6	25	16.8	25	10.8	25	29.8	61.8	18/07/1979
19790719	200	26.4	25	11.7	25	0	25	5.3	25	18.6	25	9.8	25	28.5	71.3	19/07/1979
19790720	201	28.4	25	10.3	25	0	25	4.7	25	19	25	9.2	25	23.8	73.5	20/07/1979
19790721	202	29.8	25	10.9	25	0	25	5.4	25	18.2	25	9.4	25	22.4	72.1	21/07/1979
19790722	203	28.5	25	12	25	0	25	5.4	25	18.6	25	6.1	25	15.7	43.5	22/07/1979
19790723	204	27.1	25	9.5	25	0	25	6.9	25	18.8	25	5.4	25	15.1	45.5	23/07/1979
19790724	205	26.5	25	8.2	25	0	25	5.1	25	19.4	25	6.2	25	17.9	57.1	24/07/1979
19790725	206	25.7	25	8.5	25	0	25	6.4	25	18.7	25	5.9	25	17.9	53.2	25/07/1979
19790726	207	20.8	25	7.6	25	0	25	5.5	25	19.7	25	7.4	25	30.1	70.9	26/07/1979
19790727	208	21.4	25	4.5	25	0	25	4.7	25	19.6	25	6.9	25	27.1	82	27/07/1979
19790728	209	22.4	25	5.6	25	0	25	6.7	25	19.9	25	6.1	25	22.5	67.1	28/07/1979
19790729	210	21.9	25	11.1	25	0	25	5.5	25	20.1	25	5	25	19	37.9	29/07/1979
19790730	211	22.9	25	3.2	25	0	25	4.2	25	20.3	25	4.4	25	15.8	57.3	30/07/1979

19790731	212	25.8	25	1.7	25	0	25	4.7	25	20.4	25	4.5	25	13.6	65.2	31/07/1979
19790801	213	25.8	25	3.2	25	0	25	5.7	25	20.5	25	4.5	25	13.6	58.6	1/08/1979
19790802	214	25.9	25	4.8	25	0	25	6.5	25	20.6	25	4.2	25	12.6	48.9	2/08/1979
19790803	215	26.1	25	6.7	25	0	25	6.2	25	20.5	25	5.2	25	15.4	53	3/08/1979
19790804	216	27.1	25	7.1	25	0	25	5.5	25	20.6	25	5.4	25	15.1	53.6	4/08/1979
19790805	217	30.3	25	8.4	25	0	25	5.6	25	20.4	25	8.5	25	19.7	77.2	5/08/1979
19790806	218	29.6	25	13.1	25	0	25	6.1	25	19.7	25	13	25	31.4	86.3	6/08/1979
19790807	219	30.1	25	14.4	25	0	25	4.7	25	19.3	25	15.5	25	36.3	94.5	7/08/1979
19790808	220	30.3	25	15	25	0	25	5.2	25	17.5	25	14.8	25	34.3	86.8	8/08/1979
19790809	221	29.9	25	17.3	25	0	25	5.7	25	17.8	25	14.1	25	33.4	71.4	9/08/1979
19790810	222	26.3	25	15.7	25	0	25	7.5	25	14.7	25	7.1	25	20.8	39.8	10/08/1979
19790811	223	24.9	25	14.1	25	0	25	5.9	25	14.4	25	11.9	25	37.8	74	11/08/1979
19790812	224	24.5	25	9.3	25	0	25	5.9	25	21.6	25	7.5	25	24.4	64.1	12/08/1979
19790813	225	23.9	25	7.5	25	0	25	6	25	21.3	25	9.6	25	32.4	92.7	13/08/1979
19790814	226	25.4	25	7.5	25	0	25	6.5	25	21.9	25	5	25	15.4	48.3	14/08/1979
19790815	227	27.6	25	5.7	25	0	25	4.7	25	21.9	25	6.3	25	17.1	68.8	15/08/1979
19790816	228	28.7	25	8.1	25	0	25	5.8	25	21.6	25	7.5	25	19.1	69.5	16/08/1979
19790817	229	30.3	25	7.8	25	0	25	5.8	25	22.2	25	5.7	25	13.2	53.9	17/08/1979
19790818	230	31.7	25	10.8	25	0	25	6.2	25	21.8	25	9.5	25	20.3	73.4	18/08/1979
19790819	231	32	25	12.3	25	0	25	6.1	25	21.7	25	10.9	25	22.9	76.2	19/08/1979
19790820	232	32.5	25	11.9	25	0	25	6.5	25	21.8	25	11.1	25	22.7	79.7	20/08/1979
19790821	233	33.1	25	12.8	25	0	25	6.5	25	22	25	10.8	25	21.3	73.1	21/08/1979
19790822	234	31.5	25	14.1	25	0	25	7.6	25	21.6	25	13.9	25	30.1	86.4	22/08/1979
19790823	235	29.5	25	14.3	25	0	25	6.1	25	20.3	25	12	25	29.1	73.7	23/08/1979
19790824	236	30.4	25	13.5	25	0	25	5.3	25	20.6	25	11.9	25	27.4	77	24/08/1979
19790825	237	31.4	25	15.6	25	0	25	6.2	25	19.3	25	16	25	34.8	90.3	25/08/1979
19790826	238	29.7	25	18.9	25	0	25	6.5	25	16.3	25	17	25	40.8	77.9	26/08/1979
19790827	239	27.3	25	17.5	25	0.6	25	7.1	25	20.7	25	15.9	25	43.8	79.5	27/08/1979
19790828	240	26.8	25	12.1	25	0	25	7	25	23.3	25	7.1	25	20.2	50.3	28/08/1979
19790829	241	30.6	25	7	25	0	25	5.8	25	23.2	25	6.9	25	15.7	68.9	29/08/1979
19790830	242	34.4	25	11.2	25	0	25	7.5	25	23.6	25	9	25	16.5	67.7	30/08/1979
19790831	243	32.3	25	16.1	25	0	25	8.1	25	23.6	25	10.8	25	22.3	59.1	31/08/1979
19790901	244	28.6	25	14.6	25	0	25	8.4	25	23.1	25	8	25	20.4	48.2	1/09/1979
19790902	245	31.8	25	12	25	0	25	7	25	23.8	25	6.2	25	13.2	44.2	2/09/1979
19790903	246	33.6	25	13.1	25	0	25	7.4	25	23.5	25	10.9	25	21	72.4	3/09/1979
19790904	247	33.2	25	15.5	25	0	25	8.3	25	22.4	25	14.1	25	27.7	80.1	4/09/1979
19790905	248	27	25	16	25	0	25	6.2	25	19.2	25	12.7	25	35.6	69.9	5/09/1979
19790906	249	30.2	25	13.5	25	0	25	6.5	25	22.1	25	11.3	25	26.3	73.1	6/09/1979
19790907	250	32	25	14.9	25	0	25	7.2	25	23.1	25	12.2	25	25.7	72.1	7/09/1979
19790908	251	33.3	25	13.9	25	0	25	8.9	25	24.2	25	6.9	25	13.5	43.5	8/09/1979
19790909	252	35.6	25	16.1	25	0	25	7.5	25	24.5	25	5.7	25	9.8	31.2	9/09/1979
19790910	253	34.3	25	18.7	25	0	25	8.4	25	23.6	25	15.2	25	28.1	70.5	10/09/1979
19790911	254	32.1	25	19.9	25	0	25	11.4	25	21.7	25	16.9	25	35.3	72.8	11/09/1979
19790912	255	27.3	25	10.7	25	0	25	8.5	25	25	25	6.1	25	16.8	47.4	12/09/1979
19790913	256	29.9	25	10.4	25	0	25	8.4	25	25.2	25	7.8	25	18.5	61.9	13/09/1979
19790914	257	31.6	25	12.1	25	0	25	9	25	24.8	25	6.7	25	14.4	47.5	14/09/1979
19790915	258	33	25	13.2	25	0	25	7.9	25	25.1	25	8.1	25	16.1	53.4	15/09/1979
19790916	259	31.9	25	16.8	25	0	25	8	25	24.9	25	12.5	25	26.4	65.4	16/09/1979
19790917	260	33	25	15.1	25	0	25	8.6	25	24.7	25	14	25	27.8	81.6	17/09/1979
19790918	261	32.8	25	19.5	25	0	25	9.8	25	24.9	25	12.9	25	25.9	56.9	18/09/1979
19790919	262	33.9	25	20.1	25	0	25	9.3	25	25.1	25	11.8	25	22.3	50.2	19/09/1979
19790920	263	34.7	25	17.9	25	0	25	10.3	25	25.1	25	11	25	19.9	53.7	20/09/1979
19790921	264	34.7	25	17.1	25	0	25	9.2	25	25.1	25	9.8	25	17.7	50.3	21/09/1979
19790922	265	35.8	25	18	25	0	25	9.3	25	25.6	25	9.2	25	15.7	44.6	22/09/1979
19790923	266	34.1	25	18.4	25	0	25	9	25	25.5	25	12	25	22.4	56.7	23/09/1979
19790924	267	34.3	25	18.2	25	0	25	9.3	25	24.9	25	13.9	25	25.7	66.5	24/09/1979
19790925	268	35.4	25	18.5	25	0	25	8.9	25	24.5	25	12.1	25	21	56.8	25/09/1979
19790926	269	34	25	21.7	25	0	25	10	25	24.4	25	15.5	25	29.1	59.7	26/09/1979
19790927	270	32.9	25	21.2	25	0	25	9.2	25	25.5	25	14.9	25	29.8	59.2	27/09/1979
19790928	271	33.2	25	20.2	25	0	25	9	25	24.1	25	15.3	25	30.1	64.7	28/09/1979
19790929	272	26.9	25	18.2	25	0	25	6.1	25	12.2	25	16.1	25	45.4	77.1	29/09/1979
19790930	273	26.9	25	14.2	25	2.1	25	8.3	25	24.1	25	12.6	25	35.6	77.9	30/09/1979
19791001	274	28.7	25	11	25	0	25	7.8	25	26.3	25	8.8	25	22.4	67.1	1/10/1979
19791002	275	31.9	25	11.3	25	0	25	9.2	25	25.7	25	7.9	25	16.7	59	2/10/1979
19791003	276	34.8	25	14.3	25	0	25	10	25	25.9	25	11.4	25	20.5	70	3/10/1979
19791004	277	34.7	25	16.2	25	0	25	9.1	25	26.5	25	8.6	25	15.5	46.7	4/10/1979
19791005	278	37.9	25	14.3	25	0	25	10.9	25	26.9	25	9.2	25	14	56.5	5/10/1979
19791006	279	34.7	25	19.2	25	0	25	11.6	25	27	25	7.1	25	12.8	31.9	6/10/1979
19791007	280	33.7	25	16.2	25	0	25	10.7	25	27.5	25	6.1	25	11.7	33.1	7/10/1979
19791008	281	35.8	25	15.6	25	0	25	9.9	25	27.5	25	6.6	25	11.2	37.3	8/10/1979
19791009	282	37.4	25	16.2	25	0	25	11.9	25	27.4	25	8.5	25	13.3	46.2	9/10/1979
19791010	283	37.2	25	19.9	25	0	25	11.7	25	27.3	25	8.5	25	13.4	36.6	10/10/1979
19791011	284	37.3	25	19.7	25	0	25	10.7	25	27.8	25	8.3	25	13	36.2	11/10/1979
19791012	285	39.5	25	19.5	25	0	25	13.1	25	25.9	25	15	25	20.9	66.2	12/10/1979
19791013	286	33.8	25	25.5	25	0	25	12.9	25	26.5	25	8.1	25	15.4	24.8	13/10/1979
19791014	287	33.8	25	19.6	25	0	25	9.5	25	28.4	25	6	25	11.4	26.3	14/10/1979
19791015	288	35.2	25	14.7	25	0	25	11.3	25	28.7	25	6	25	10.6	35.9	15/10/1979
19791016	289	35.4	25	14.5	25	0	25	11.2	25	29.1	25	5.3	25	9.2	32.1	16/10/1979
19791017	290	37.7	25	13.8	25	0	25	10.1	25	29.4	25	3.9	25	6	24.7	17/10/1979
19791018	291	39.3	25	15.9	25	0	25	12	25	28.1	25	7.1	25	10	39.3	18/10/1979
19791019	292	38.3	25	20.2	25	0	25	11.5	25	26.5	25	11	25	16.3	46.5	19/10/1979
19791020	293	35.9	25	21.1	25	0	25	10.6	25	28.4	25	10.9	25	18.4	43.6	20/10/1979
19791021	294	38	25	17.3	25	0	25	10.1	25	28.8	25	10.7	25	16.1	54.2	21/1

19791022	295	38.9	25	19	25	0	25	10.5	25	27.4	25	13.7	25	19.7	62.4	22/10/1979
19791023	296	37.3	25	22.8	25	0	25	11.2	25	24.7	25	19.5	25	30.6	70.3	23/10/1979
19791024	297	34.3	25	21.6	25	0.3	25	9.9	25	23.7	25	18.4	25	34	71.3	24/10/1979
19791025	298	34	25	20.2	25	12.9	25	8.2	25	23.7	25	19.7	25	37	83.3	25/10/1979
19791026	299	34	25	23.2	25	0	25	6.9	25	18.8	25	18.3	25	34.4	64.4	26/10/1979
19791027	300	28.4	25	20.7	25	16.2	25	5.1	25	12.6	25	22.8	25	58.9	93.4	27/10/1979
19791028	301	31.1	25	18.9	25	42.6	25	9.8	25	25.6	25	20.4	25	45.2	93.5	28/10/1979
19791029	302	33.4	25	19.8	25	0	25	11.5	25	28.1	25	13.3	25	25.9	57.6	29/10/1979
19791030	303	34.7	25	17	25	0	25	10.5	25	27.1	25	7.1	25	12.8	36.7	30/10/1979
19791031	304	35	25	20.6	25	0	25	9.5	25	25.8	25	17.7	25	31.5	73	31/10/1979
19791101	305	34.8	25	21.3	25	0	25	11.3	25	26.7	25	16.8	25	30.2	66.3	1/11/1979
19791102	306	34.5	25	20.6	25	0	25	9.7	25	24.5	25	13.2	25	24.1	54.4	2/11/1979
19791103	307	35	25	18.9	25	0	25	12.2	25	28.2	25	9.9	25	17.6	45.4	3/11/1979
19791104	308	35.3	25	19.6	25	0	25	11.1	25	27.9	25	10.4	25	18.2	45.6	4/11/1979
19791105	309	35.3	25	20.2	25	0	25	13.1	25	29	25	12.2	25	21.3	51.6	5/11/1979
19791106	310	35.3	25	22.3	25	0	25	12.1	25	29.6	25	11.4	25	19.9	42.4	6/11/1979
19791107	311	36	25	22	25	0	25	13	25	29.6	25	12.5	25	21	47.3	7/11/1979
19791108	312	37	25	21.3	25	0	25	11.5	25	30	25	11.3	25	18	44.6	8/11/1979
19791109	313	37	25	22.7	25	0	25	12.5	25	29.2	25	12.7	25	20.2	46.1	9/11/1979
19791110	314	38.9	25	22.5	25	0	25	12.9	25	27.7	25	13.5	25	19.4	49.6	10/11/1979
19791111	315	34.3	25	26	25	0.1	25	10	25	22.2	25	20.4	25	37.7	60.7	11/11/1979
19791112	316	37	25	21.4	25	3.7	25	8.8	25	20.9	25	21.7	25	34.6	85.2	12/11/1979
19791113	317	38.8	25	22.4	25	0	25	9.7	25	22.8	25	19.4	25	28	71.6	13/11/1979
19791114	318	39.4	25	21.7	25	0	25	9.3	25	22.2	25	14.8	25	20.7	57	14/11/1979
19791115	319	37.6	25	25.9	25	0	25	10.9	25	18.3	25	18.2	25	28.1	54.5	15/11/1979
19791116	320	38.1	25	23.9	25	3.3	25	10.9	25	23.8	25	17.5	25	26.3	59	16/11/1979
19791117	321	40.8	25	25.1	25	0	25	12.6	25	29.2	25	13.8	25	17.9	43.3	17/11/1979
19791118	322	41.2	25	22.5	25	0	25	12.1	25	27.4	25	15.5	25	19.7	56.9	18/11/1979
19791119	323	39.5	25	26.5	25	0	25	11.5	25	26.1	25	19.9	25	27.7	57.5	19/11/1979
19791120	324	39.1	25	25.2	25	0.6	25	8.5	25	23.5	25	23.3	25	33.1	72.7	20/11/1979
19791121	325	41.4	25	25.2	25	0	25	11.8	25	25.5	25	18.3	25	23	57.1	21/11/1979
19791122	326	41.3	25	24.9	25	0	25	13	25	27.4	25	22.5	25	28.5	71.5	22/11/1979
19791123	327	41	25	28.1	25	0	25	13.5	25	25.9	25	17.5	25	22.5	46	23/11/1979
19791124	328	39	25	25.6	25	0.1	25	11.9	25	26.6	25	18.9	25	27	57.6	24/11/1979
19791125	329	39.9	25	22.1	25	0	25	14.4	25	30.3	25	11.6	25	15.8	43.6	25/11/1979
19791126	330	38.3	25	22.9	25	0	25	15.7	25	31.1	25	7.4	25	11	26.5	26/11/1979
19791127	331	39.3	25	23.1	25	0	25	12.1	25	30.8	25	6.5	25	9.1	23	27/11/1979
19791128	332	39.8	25	23.8	25	0	25	12.2	25	27.6	25	12.8	25	17.5	43.4	28/11/1979
19791129	333	38.5	25	24	25	0	25	11.2	25	28.5	25	17.9	25	26.3	60	29/11/1979
19791130	334	40.8	25	24.7	25	0	25	12.7	25	28.2	25	15.9	25	20.7	51.1	30/11/1979
19791201	335	41	25	27.5	25	0	25	11.8	25	27.9	25	13.4	25	17.2	36.5	1/12/1979
19791202	336	41.2	25	24.1	25	0.1	25	12.9	25	28.5	25	17	25	21.6	56.7	2/12/1979
19791203	337	39.1	25	26.2	25	0	25	11.9	25	26.5	25	19.5	25	27.7	57.3	3/12/1979
19791204	338	40	25	25.7	25	0	25	11.9	25	26.9	25	17.7	25	24	53.6	4/12/1979
19791205	339	41	25	24.9	25	0.1	25	10.6	25	25.5	25	21.3	25	27.4	67.7	5/12/1979
19791206	340	41.4	25	24.8	25	0	25	12.8	25	27.1	25	22.6	25	28.4	72.2	6/12/1979
19791207	341	41.8	25	26.3	25	0	25	11.6	25	25.9	25	21.2	25	26.1	62	7/12/1979
19791208	342	39.5	25	24.2	25	0.3	25	11.8	25	29.1	25	17.6	25	24.5	58.3	8/12/1979
19791209	343	41.1	25	22.8	25	0	25	14.3	25	29.2	25	18.8	25	24	67.8	9/12/1979
19791210	344	41.8	25	26	25	0	25	12	25	29.8	25	14.6	25	18	43.4	10/12/1979
19791211	345	44.4	25	26.1	25	0	25	14.5	25	29.4	25	13.3	25	14.3	39.3	11/12/1979
19791212	346	43.5	25	27.2	25	0	25	17.1	25	28.5	25	18.7	25	21.1	51.8	12/12/1979
19791213	347	41.4	25	30.2	25	0	25	15.6	25	28.1	25	19.4	25	24.4	45.2	13/12/1979
19791214	348	40	25	22.2	25	0	25	13.7	25	28.9	25	13.1	25	17.8	49	14/12/1979
19791215	349	41.3	25	25.6	25	0	25	11.6	25	28.4	25	10.5	25	13.3	32	15/12/1979
19791216	350	42.3	25	25	25	0	25	15	25	23.2	25	13.4	25	16.1	42.3	16/12/1979
19791217	351	41.2	25	24.7	25	0	25	16.8	25	27.5	25	11.8	25	15	37.9	17/12/1979
19791218	352	40.7	25	24.5	25	0	25	14.3	25	29.4	25	10.5	25	13.7	34.2	18/12/1979
19791219	353	41.7	25	23.4	25	0	25	12.9	25	28.4	25	13.8	25	17.1	48	19/12/1979
19791220	354	40.5	25	27.9	25	0	25	10.5	25	25.4	25	20.6	25	27.2	54.8	20/12/1979
19791221	355	39.7	25	26.8	25	0	25	9.1	25	21.2	25	21.3	25	29.3	60.5	21/12/1979
19791222	356	39	25	25.9	25	0	25	9.6	25	23.3	25	24.1	25	34.5	72.1	22/12/1979
19791223	357	40.9	25	24.4	25	0.2	25	10.5	25	26.7	25	22.5	25	29.1	73.6	23/12/1979
19791224	358	41.7	25	24.6	25	0	25	13.4	25	29	25	12	25	14.9	38.8	24/12/1979
19791225	359	40.5	25	28	25	0	25	14.5	25	27.1	25	8.7	25	11.5	23	25/12/1979
19791226	360	42.6	25	25.1	25	0	25	13	25	29.4	25	13.5	25	16	42.4	26/12/1979
19791227	361	37.3	25	25	25	0	25	11.3	25	24.8	25	23.4	25	36.7	73.9	27/12/1979
19791228	362	35.4	25	22.4	25	0.9	25	7.9	25	24.6	25	22.8	25	39.7	84.2	28/12/1979
19791229	363	35.2	25	21	25	39.8	25	8	25	21.1	25	24.8	25	43.6	99.8	29/12/1979
19791230	364	33.1	25	22.8	25	1	25	6.4	25	23.8	25	23.6	25	46.7	85.1	30/12/1979
19791231	365	29	25	24.8	25	0	25	5.4	25	11.7	25	25.4	25	63.4	81.2	31/12/1979
19800101	1	33	25	22.7	25	17.8	25	5.9	25	12.5	25	28.3	25	56.3	100	1/01/1980
19800102	2	34.1	25	23.2	25	8.2	25	5.7	25	21.4	25	29.5	25	55.1	100	2/01/1980
19800103	3	33.2	25	24.8	25	1.3	25	8.4	25	10.7	25	27.8	25	54.6	88.8	3/01/1980
19800104	4	28.2	25	22.9	25	36	25	2.1	25	7.5	25	26.8	25	70.1	96	4/01/1980
19800105	5	29.2	25	23	25	23.7	25	5.2	25	10	25	28.3	25	69.8	100	5/01/1980
19800106	6	27.3	25	21.3	25	41.2	25	4	25	11.7	25	24.3	25	67	96	6/01/1980
19800107	7	34.2	25	20.7	25	1.9	25	8.2	25	25.5	25	23.1	25	42.9	94.7	7/01/1980
19800108	8	37.3	25	22.7	25	0	25	10.9	25	30.3	25	15.9	25	24.9	57.7	8/01/1980
19800109	9	37.9	25	20.2	25	0	25	10.7	25	30.7	25	13.2	25	20	55.8	9/01/1980
19800110	10	39	25	22	25	0	25	9.7	25	25.5	25	21.3	25	30.5	80.6	10/01/1980
19800111	11	38.7	25	25.4	25	0	25	8.7	25	21.5	25	26.1	25	37.9	80.5	11/01/1980
19800112	12	36.8	25	26.2	25	0.2	25									

19800113	13	36.5	25	20.8	25	0	25	10.8	25	30.8	25	10.3	25	16.9	41.9	13/01/1980
19800114	14	38.3	25	19.7	25	0	25	9.7	25	30.1	25	14.2	25	21.1	61.9	14/01/1980
19800115	15	40	25	22.1	25	0	25	10	25	29.9	25	19.7	25	26.7	74.1	15/01/1980
19800116	16	41.1	25	23.1	25	0	25	10.9	25	29.3	25	18.5	25	23.7	65.5	16/01/1980
19800117	17	42.2	25	23.8	25	0	25	11.1	25	29.3	25	17.4	25	21	59	17/01/1980
19800118	18	40.2	25	26.3	25	0	25	10.9	25	27.9	25	28.7	25	38.5	83.9	18/01/1980
19800119	19	40.8	25	26.2	25	0	25	9.5	25	27.1	25	26.3	25	34.2	77.3	19/01/1980
19800120	20	36.9	25	23.1	25	0.1	25	10.5	25	23.6	25	25.5	25	40.9	90.3	20/01/1980
19800121	21	38.2	25	23.4	25	6.3	25	10.2	25	25.3	25	11.1	25	16.6	38.6	21/01/1980
19800122	22	38.7	25	24.1	25	0	25	9.2	25	23.3	25	22.8	25	33.1	76	22/01/1980
19800123	23	38.1	25	25.5	25	0	25	9.7	25	26.6	25	25.3	25	38	77.5	23/01/1980
19800124	24	39.3	25	25.7	25	0.4	25	10.8	25	24.7	25	26.5	25	37.3	80.3	24/01/1980
19800125	25	39.7	25	26.9	25	0	25	11	25	25.5	25	27	25	37.2	76.2	25/01/1980
19800126	26	39	25	26.7	25	0	25	10.5	25	24.8	25	26.8	25	38.3	76.5	26/01/1980
19800127	27	36	25	22.7	25	0.5	25	7.2	25	23.1	25	25.8	25	43.4	93.6	27/01/1980
19800128	28	37.7	25	23.5	25	0	25	9.2	25	26.1	25	26.7	25	41	92.2	28/01/1980
19800129	29	36.5	25	24.8	25	0	25	6.8	25	22.3	25	27.5	25	45	87.9	29/01/1980
19800130	30	35.7	25	23.4	25	0.9	25	5.6	25	18.8	25	28.5	25	48.8	99.1	30/01/1980
19800131	31	36.3	25	24.3	25	1	25	7.7	25	24.5	25	29.7	25	49.2	97.8	31/01/1980
19800201	32	36.4	25	24.8	25	6.3	25	9	25	26	25	28.3	25	46.6	90.4	1/02/1980
19800202	33	37.6	25	25.6	25	0	25	10.6	25	24.8	25	27.5	25	42.4	83.8	2/02/1980
19800203	34	38.3	25	26.7	25	0	25	9.2	25	21.9	25	29.4	25	43.7	83.9	3/02/1980
19800204	35	38.5	25	25.2	25	1.3	25	8.7	25	23.6	25	30.3	25	44.5	94.5	4/02/1980
19800205	36	35.1	25	24.8	25	1.9	25	7	25	19.7	25	30.1	25	53.2	96.2	5/02/1980
19800206	37	36.3	25	25.6	25	1.1	25	6.9	25	19.8	25	30.5	25	50.5	92.9	6/02/1980
19800207	38	38	25	27.7	25	0	25	5.8	25	19.2	25	30.5	25	46	82.1	7/02/1980
19800208	39	33.1	25	24.9	25	16.2	25	6.1	25	18.3	25	30.5	25	60.3	96.9	8/02/1980
19800209	40	35.6	25	25.6	25	0	25	6	25	19.7	25	31	25	53.3	94.5	9/02/1980
19800210	41	31.9	25	25.4	25	0.2	25	6.2	25	15.7	25	29.8	25	63	91.9	10/02/1980
19800211	42	32.8	25	24.6	25	1	25	6.4	25	13.9	25	25.7	25	51.7	83.1	11/02/1980
19800212	43	33.2	25	23.5	25	0	25	7.1	25	19.3	25	26.3	25	51.7	90.9	12/02/1980
19800213	44	34.5	25	23.9	25	0.1	25	8.7	25	26	25	25.8	25	47.2	87	13/02/1980
19800214	45	35.2	25	23.6	25	0	25	9.9	25	27.7	25	17.9	25	31.5	61.5	14/02/1980
19800215	46	35.3	25	20.9	25	0	25	9.6	25	28	25	15.8	25	27.6	64	15/02/1980
19800216	47	36.2	25	20.8	25	0	25	9	25	28.2	25	17.7	25	29.5	72.1	16/02/1980
19800217	48	37.2	25	21.2	25	0	25	9.5	25	27.9	25	19.4	25	30.6	77.1	17/02/1980
19800218	49	37.5	25	22.6	25	0	25	7.9	25	26.2	25	20.9	25	32.4	76.2	18/02/1980
19800219	50	38	25	25.1	25	0	25	9	25	25.2	25	22.1	25	33.4	69.4	19/02/1980
19800220	51	39.5	25	25.8	25	0	25	9.1	25	24.8	25	24.7	25	34.4	74.4	20/02/1980
19800221	52	40.5	25	27	25	0	25	7.2	25	25.9	25	30.3	25	40	85	21/02/1980
19800222	53	42.7	25	28.1	25	0	25	9.4	25	21.3	25	30.7	25	36.1	80.8	22/02/1980
19800223	54	40.9	25	28	25	0	25	12.6	25	27.3	25	16.3	25	21.1	43.1	23/02/1980
19800224	55	40.9	25	26.5	25	0	25	13	25	27.6	25	13.8	25	17.8	39.9	24/02/1980
19800225	56	41	25	25.2	25	0	25	12.1	25	26.3	25	13.4	25	17.2	41.8	25/02/1980
19800226	57	41.4	25	26.1	25	0	25	10.3	25	26.4	25	27.3	25	34.4	80.8	26/02/1980
19800227	58	41	25	24.6	25	0	25	12.7	25	26.1	25	27.7	25	35.6	89.6	27/02/1980
19800228	59	40.3	25	27.3	25	0	25	11.7	25	24.7	25	29.7	25	39.6	81.9	28/02/1980
19800229	60	40.8	25	28.2	25	0	25	11.8	25	25.4	25	31.1	25	40.4	81.3	29/02/1980
19800301	61	38.4	25	21.1	25	0.1	25	8.3	25	26	25	17.7	25	26.1	70.8	1/03/1980
19800302	62	37.7	25	25.5	25	0.2	25	8.5	25	21.2	25	26.9	25	41.3	82.5	2/03/1980
19800303	63	32.9	25	21.1	25	18.9	25	7.6	25	20.9	25	22.7	25	45.4	90.8	3/03/1980
19800304	64	34.7	25	22	25	0.2	25	5.5	25	21	25	25.4	25	45.9	96.1	4/03/1980
19800305	65	34	25	22.2	25	0	25	6.2	25	23.5	25	23.8	25	44.7	89	5/03/1980
19800306	66	35.3	25	24.3	25	0	25	6.5	25	21.2	25	25.1	25	43.9	82.6	6/03/1980
19800307	67	36.2	25	24.7	25	0.4	25	9.3	25	21.4	25	25.2	25	41.9	81	7/03/1980
19800308	68	36.8	25	24.2	25	0.7	25	7.9	25	23	25	21.4	25	34.5	70.9	8/03/1980
19800309	69	37.2	25	23.6	25	0.1	25	10.4	25	23.6	25	24	25	37.8	82.4	9/03/1980
19800310	70	36.6	25	25.9	25	0	25	8.1	25	21.4	25	22.1	25	36	66.2	10/03/1980
19800311	71	37.3	25	24.7	25	0	25	9.6	25	24.7	25	17.2	25	27	55.3	11/03/1980
19800312	72	37.4	25	23.7	25	0	25	9.8	25	24.4	25	18.9	25	29.5	64.5	12/03/1980
19800313	73	35.1	25	24.7	25	0	25	9.4	25	24.6	25	18.5	25	32.7	59.5	13/03/1980
19800314	74	34.2	25	22.4	25	0	25	11	25	25.6	25	17.7	25	32.9	65.4	14/03/1980
19800315	75	36.6	25	19.3	25	0	25	10.2	25	25.7	25	14.8	25	24.1	66.1	15/03/1980
19800316	76	37.1	25	21.4	25	0	25	10.1	25	24.2	25	14.5	25	23	56.9	16/03/1980
19800317	77	36.4	25	21.8	25	0	25	8.8	25	24	25	16	25	26.3	61.3	17/03/1980
19800318	78	37.1	25	24.3	25	0	25	8.6	25	19	25	19.8	25	31.4	65.2	18/03/1980
19800319	79	35.8	25	25.4	25	4.7	25	6.1	25	18.4	25	26.3	25	44.8	81.1	19/03/1980
19800320	80	36.2	25	23.8	25	0.1	25	10.2	25	24	25	20.7	25	34.5	70.2	20/03/1980
19800321	81	36.3	25	20.9	25	0	25	10	25	24.9	25	16.7	25	27.6	67.6	21/03/1980
19800322	82	36.4	25	24.5	25	0	25	9	25	23.3	25	19	25	31.3	61.8	22/03/1980
19800323	83	35.9	25	23.1	25	0	25	9	25	24.1	25	18.4	25	31.1	65.1	23/03/1980
19800324	84	36.9	25	22.9	25	0	25	10.4	25	24.3	25	16.9	25	27.1	60.5	24/03/1980
19800325	85	37.8	25	20.5	25	0	25	10.4	25	22.6	25	16.4	25	25	68	25/03/1980
19800326	86	36.5	25	23.5	25	0	25	8.8	25	21.8	25	14.1	25	23.1	48.7	26/03/1980
19800327	87	36.9	25	24.4	25	0	25	9.9	25	21	25	16.2	25	26	53	27/03/1980
19800328	88	37.2	25	23.7	25	0	25	8.5	25	19	25	18	25	28.4	61.4	28/03/1980
19800329	89	38.7	25	20.7	25	0	25	10.8	25	23.4	25	13.8	25	20.1	56.5	29/03/1980
19800330	90	37.1	25	20	25	0	25	10.7	25	23.8	25	6.4	25	10.1	27.4	30/03/1980
19800331	91	37.2	25	20.4	25	0	25	10.6	25	19.1	25	8.1	25	12.8	33.8	31/03/1980
19800401	92	37.4	25	23.5	25	0	25	8.8	25	21.5	25	10	25	15.6	34.5	1/04/1980
19800402	93	36.3	25	21.5	25	0.5	25	8.7	25	21.7	25	17.1	25	28.3	66.7	2/04/1980
19800403	94	37.2	25	21.3	25	0	25	8.3	25	22	25	17.2	25	27.1	67.9	3/04/1980
19800404	95	37.4	25	21.5	25	0	25	10.6	25	22.5	25	16.5	25	25.7	64.4	

19800405	96	38.3	25	21.5	25	0	25	11	25	23.1	25	14.3	25	21.2	55.8	5/04/1980
19800406	97	38.4	25	19.1	25	0	25	11.9	25	23.6	25	9.1	25	13.4	41.2	6/04/1980
19800407	98	36.7	25	22.2	25	0	25	11.6	25	23	25	12.2	25	19.8	45.6	7/04/1980
19800408	99	36.2	25	20.1	25	0	25	10.1	25	22.3	25	10.2	25	17	43.4	8/04/1980
19800409	100	34.3	25	19.6	25	0	25	9.6	25	20.4	25	15.4	25	28.5	67.5	9/04/1980
19800410	101	34.4	25	20.2	25	0	25	8.7	25	20.8	25	15.7	25	28.9	66.4	10/04/1980
19800411	102	33.3	25	21.7	25	0	25	10	25	20.3	25	17.2	25	33.6	66.3	11/04/1980
19800412	103	32.9	25	22.7	25	0	25	8.3	25	19	25	16.8	25	33.6	60.9	12/04/1980
19800413	104	33.8	25	22.5	25	1.1	25	9.1	25	19	25	16.2	25	30.8	59.5	13/04/1980
19800414	105	33.3	25	21.8	25	0	25	9	25	19.8	25	17.2	25	33.6	65.9	14/04/1980
19800415	106	33.8	25	21	25	0	25	7.5	25	21	25	17.2	25	32.7	69.2	15/04/1980
19800416	107	33.3	25	22.2	25	0	25	8.3	25	20.1	25	18	25	35.2	67.3	16/04/1980
19800417	108	34.5	25	22.7	25	0	25	7.3	25	19.1	25	18	25	32.9	65.3	17/04/1980
19800418	109	35	25	22.6	25	0	25	7.7	25	20.4	25	18.3	25	32.5	66.8	18/04/1980
19800419	110	34.9	25	22.2	25	0	25	6.8	25	19.6	25	20.3	25	36.3	75.9	19/04/1980
19800420	111	36.3	25	24	25	0	25	6.4	25	14.1	25	17.1	25	28.3	57.3	20/04/1980
19800421	112	36.5	25	24.4	25	0	25	7.1	25	18	25	24.7	25	40.4	80.8	21/04/1980
19800422	113	38.9	25	24.1	25	2	25	6.3	25	17.4	25	26.3	25	37.8	87.6	22/04/1980
19800423	114	29.2	25	25.4	25	0	25	8.1	25	15.4	25	25.6	25	63.2	78.9	23/04/1980
19800424	115	27.1	25	12.8	25	0	25	7.4	25	20	25	10	25	27.9	67.7	24/04/1980
19800425	116	29.1	25	15	25	0	25	7.1	25	21.5	25	10.9	25	27.1	64	25/04/1980
19800426	117	28.9	25	15.7	25	0	25	9.2	25	21.5	25	9.7	25	24.4	54.4	26/04/1980
19800427	118	30.8	25	14.8	25	0	25	7.3	25	21.1	25	8.8	25	19.8	52.3	27/04/1980
19800428	119	32.8	25	19.2	25	0	25	9	25	19.1	25	12.3	25	24.7	55.3	28/04/1980
19800429	120	32.6	25	22.7	25	0.5	25	8	25	14.8	25	16.5	25	33.5	59.8	29/04/1980
19800430	121	32.6	25	21.1	25	0	25	6.6	25	16.1	25	15.8	25	32.1	63.2	30/04/1980
19800501	122	31.9	25	20.1	25	0	25	8.9	25	20.5	25	12.7	25	26.9	54	1/05/1980
19800502	123	31.4	25	16.9	25	0	25	7.9	25	20.5	25	8.3	25	18.1	43.1	2/05/1980
19800503	124	31.9	25	19.2	25	0	25	6.5	25	19.7	25	12.3	25	26	55.3	3/05/1980
19800504	125	32.8	25	21.2	25	0	25	6.9	25	19.2	25	17.9	25	36	71.1	4/05/1980
19800505	126	32.3	25	19.8	25	0	25	7.3	25	19.9	25	17.2	25	35.6	74.5	5/05/1980
19800506	127	31.9	25	18.1	25	0	25	6.9	25	19.3	25	15.7	25	33.2	75.6	6/05/1980
19800507	128	32.7	25	17.8	25	0	25	6.7	25	18.5	25	14	25	28.3	68.7	7/05/1980
19800508	129	32.8	25	16.7	25	0	25	7.3	25	19.7	25	10.9	25	21.9	57.4	8/05/1980
19800509	130	31.9	25	17.8	25	0	25	6.9	25	19.1	25	12.7	25	26.9	62.3	9/05/1980
19800510	131	31.7	25	15.9	25	0	25	6.2	25	19.2	25	11.8	25	25.2	65.4	10/05/1980
19800511	132	33.7	25	14.2	25	0	25	8.3	25	18.9	25	10.3	25	19.7	63.6	11/05/1980
19800512	133	31.9	25	16.6	25	0	25	9.7	25	19.1	25	10.1	25	21.4	53.5	12/05/1980
19800513	134	31.9	25	16.5	25	0	25	8.2	25	19	25	10.6	25	22.4	56.5	13/05/1980
19800514	135	32.2	25	15.1	25	0	25	9.7	25	19.4	25	9.4	25	19.5	54.8	14/05/1980
19800515	136	31.9	25	16.5	25	0	25	8.1	25	19.2	25	11	25	23.3	58.6	15/05/1980
19800516	137	31	25	17.9	25	0	25	8.3	25	19.1	25	12.5	25	27.8	61	16/05/1980
19800517	138	30.5	25	14.6	25	0	25	8.6	25	19.2	25	11.8	25	27	71.1	17/05/1980
19800518	139	30.2	25	13.6	25	0	25	8.2	25	18.9	25	10.9	25	25.4	70	18/05/1980
19800519	140	30.7	25	16.3	25	0	25	7	25	18.9	25	11.5	25	26	62.1	19/05/1980
19800520	141	30.2	25	18.1	25	0	25	7.7	25	14	25	13.7	25	31.9	66	20/05/1980
19800521	142	25.5	25	22.2	25	0	25	5.7	25	5.6	25	11.1	25	34	41.5	21/05/1980
19800522	143	21.5	25	16.1	25	3	25	2.9	25	10.6	25	14.5	25	56.6	79.3	22/05/1980
19800523	144	26.2	25	11.5	25	0.1	25	4.7	25	18.3	25	15	25	44.1	100	23/05/1980
19800524	145	28.4	25	12.9	25	0	25	4.8	25	18	25	16.2	25	41.9	100	24/05/1980
19800525	146	27.8	25	18	25	0	25	3.8	25	8.9	25	18.3	25	49	88.7	25/05/1980
19800526	147	30.5	25	19.3	25	0	25	4.1	25	11.5	25	17.2	25	39.4	76.9	26/05/1980
19800527	148	32.6	25	18.2	25	0	25	4.2	25	12.7	25	19	25	38.6	91	27/05/1980
19800528	149	29.8	25	19.4	25	0	25	7	25	14.8	25	19.5	25	46.5	86.6	28/05/1980
19800529	150	27.2	25	12.6	25	0	25	5.1	25	18.3	25	9.1	25	25.2	62.4	29/05/1980
19800530	151	28.4	25	10.6	25	0	25	5.2	25	17.4	25	9.4	25	24.3	73.6	30/05/1980
19800531	152	30.3	25	11.9	25	0	25	6.6	25	16.2	25	9.5	25	22	68.2	31/05/1980
19800601	153	30.3	25	15.1	25	0	25	7	25	15.8	25	11.7	25	27.1	68.2	1/06/1980
19800602	154	25.4	25	12.4	25	0	25	6.5	25	18.1	25	9.7	25	29.9	67.4	2/06/1980
19800603	155	28	25	9.8	25	0	25	5.3	25	18	25	9.1	25	24.1	75.2	3/06/1980
19800604	156	28.2	25	9.4	25	0	25	5.8	25	18.1	25	8.5	25	22.2	72.1	4/06/1980
19800605	157	27.4	25	10.9	25	0	25	5.2	25	18.1	25	8.4	25	23	64.5	5/06/1980
19800606	158	27	25	11	25	0	25	5.1	25	17.8	25	8.5	25	23.8	64.8	6/06/1980
19800607	159	28.4	25	9.8	25	0	25	4.5	25	18	25	8.4	25	21.7	69.4	7/06/1980
19800608	160	29.9	25	11.1	25	0	25	4.4	25	17.3	25	9.1	25	21.6	68.9	8/06/1980
19800609	161	30.8	25	16	25	0	25	5.9	25	16.4	25	13.4	25	30.2	73.7	9/06/1980
19800610	162	28.3	25	15.3	25	0	25	7.6	25	16.6	25	10.7	25	27.8	61.6	10/06/1980
19800611	163	26.6	25	13.4	25	0	25	6.8	25	17.3	25	8.1	25	23.3	52.7	11/06/1980
19800612	164	25.6	25	11.5	25	0	25	6.1	25	17	25	7.4	25	22.5	54.6	12/06/1980
19800613	165	24.9	25	9.3	25	0	25	6.4	25	17.9	25	7.1	25	22.6	60.6	13/06/1980
19800614	166	25.4	25	8.5	25	0	25	5.2	25	18.1	25	6.5	25	20	58.6	14/06/1980
19800615	167	28.7	25	9.7	25	0	25	4.4	25	17.8	25	8.6	25	21.8	71.5	15/06/1980
19800616	168	31.4	25	11.5	25	0	25	5.8	25	17.1	25	11	25	23.9	81.1	16/06/1980
19800617	169	28.5	25	14.4	25	0	25	7.5	25	17.6	25	9.7	25	24.9	59.2	17/06/1980
19800618	170	25.2	25	10.8	25	0	25	6.8	25	17.5	25	6.6	25	20.6	51	18/06/1980
19800619	171	23.8	25	7.3	25	0	25	7.2	25	17.8	25	5.9	25	20	57.7	19/06/1980
19800620	172	22.7	25	5.6	25	0	25	6.1	25	17.8	25	7.3	25	26.5	80.3	20/06/1980
19800621	173	23	25	6.8	25	0	25	5.1	25	17.8	25	7.6	25	27.1	77	21/06/1980
19800622	174	24.8	25	9	25	0	25	6	25	17.2	25	8.2	25	26.2	71.5	22/06/1980
19800623	175	26.9	25	12.9	25	0	25	5.2	25	16.1	25	8	25	22.6	53.8	23/06/1980
19800624	176	27.7	25	15.1	25	0	25	5	25	15.9	25	10.4	25	28	60.6	24/06/1980
19800625	177	28.4	25	12.6	25	0	25	5	25	16.9	25	11	25	28.4	75.4	25/06/1980
19800626	178	29	25	12.6	25	0	25	5.8	25	17.5	25	13.1	25	32.7	89.8	26/06/1980

19800627	179	31.2	25	12.7	25	0	25	6.1	25	17.2	25	11.9	25	26.2	81.1	27/06/1980
19800628	180	24.1	25	14.3	25	0	25	6.3	25	17.6	25	8.9	25	29.7	54.6	28/06/1980
19800629	181	23.3	25	9.3	25	0	25	4.8	25	18.1	25	6.6	25	23.1	56.4	29/06/1980
19800630	182	27.4	25	7.5	25	0	25	4.7	25	18.1	25	5.9	25	16.2	56.9	30/06/1980
19800701	183	28.1	25	10.3	25	0	25	6.1	25	17.1	25	7.1	25	18.7	56.7	1/07/1980
19800702	184	23.7	25	10.3	25	0	25	5	25	18	25	8.4	25	28.7	67.1	2/07/1980
19800703	185	25	25	7	25	0	25	5.1	25	18	25	9.5	25	30	94.9	3/07/1980
19800704	186	24.3	25	8.4	25	0	25	5.3	25	18	25	9.9	25	32.6	89.9	4/07/1980
19800705	187	23.9	25	9.1	25	0	25	5.7	25	18.1	25	8.4	25	28.3	72.7	5/07/1980
19800706	188	24.5	25	5.8	25	0	25	5	25	18.2	25	6.9	25	22.4	74.9	6/07/1980
19800707	189	25.7	25	5.7	25	0	25	5.4	25	18.5	25	6.4	25	19.4	69.9	7/07/1980
19800708	190	26.2	25	6.2	25	0	25	5.8	25	18.4	25	6	25	17.6	63.3	8/07/1980
19800709	191	21.3	25	9.2	25	0	25	5.9	25	18.6	25	6.3	25	24.9	54.2	9/07/1980
19800710	192	21.9	25	5.5	25	0	25	5	25	18.6	25	5.9	25	22.5	65.4	10/07/1980
19800711	193	25.7	25	5.8	25	0	25	4.4	25	18.4	25	5.3	25	16.1	57.5	11/07/1980
19800712	194	27.3	25	8.9	25	0	25	4.9	25	18.6	25	7.2	25	19.8	63.2	12/07/1980
19800713	195	28.8	25	10.1	25	0	25	4.8	25	18.1	25	10.1	25	25.5	81.8	13/07/1980
19800714	196	29.3	25	15.7	25	0	25	5.4	25	13.9	25	12.3	25	30.2	69	14/07/1980
19800715	197	24.3	25	17.1	25	0	25	3.7	25	13.2	25	11.5	25	37.9	59	15/07/1980
19800716	198	24.8	25	10.5	25	0	25	4.8	25	17.5	25	13.1	25	41.9	100	16/07/1980
19800717	199	26.7	25	9.5	25	0	25	4.9	25	18.3	25	10.3	25	29.4	86.8	17/07/1980
19800718	200	26.2	25	10	25	0	25	5.7	25	18.7	25	7.9	25	23.2	64.4	18/07/1980
19800719	201	26	25	8.7	25	0	25	5.3	25	19.1	25	6.7	25	19.9	59.6	19/07/1980
19800720	202	28.3	25	9.3	25	0	25	5.7	25	18.1	25	8.2	25	21.3	70	20/07/1980
19800721	203	27.3	25	12.1	25	0	25	6.3	25	14.3	25	7.3	25	20.1	51.7	21/07/1980
19800722	204	26.2	25	15	25	0	25	6.6	25	14	25	5	25	14.7	29.3	22/07/1980
19800723	205	27.2	25	10	25	0	25	6	25	19	25	6.1	25	16.9	49.7	23/07/1980
19800724	206	25	25	10.7	25	0	25	6.3	25	19.7	25	5.5	25	17.4	42.8	24/07/1980
19800725	207	21.9	25	7.6	25	0	25	5.9	25	20	25	5.3	25	20.2	50.8	25/07/1980
19800726	208	23.8	25	3.3	25	0	25	5.5	25	20.1	25	5.8	25	19.7	75	26/07/1980
19800727	209	27.6	25	5.3	25	0	25	4.6	25	19.9	25	6.9	25	18.7	77.5	27/07/1980
19800728	210	30.8	25	8.2	25	0	25	6	25	19.5	25	5.8	25	13.1	53.4	28/07/1980
19800729	211	28.6	25	13.5	25	0	25	7.5	25	17.2	25	9.8	25	25	63.4	29/07/1980
19800730	212	22.1	25	11.7	25	0	25	6.4	25	17.4	25	9.6	25	36.1	69.9	30/07/1980
19800731	213	22.7	25	5.2	25	0	25	6.7	25	20.2	25	6.8	25	24.7	76.9	31/07/1980
19800801	214	23.7	25	4.9	25	0	25	6.1	25	20.4	25	7.1	25	24.2	82	1/08/1980
19800802	215	25.8	25	7.6	25	0	25	8.1	25	20.5	25	6.1	25	18.4	58.5	2/08/1980
19800803	216	25.8	25	10.8	25	0	25	8	25	20.8	25	5	25	15.1	38.6	3/08/1980
19800804	217	26.1	25	10.7	25	0	25	7.4	25	20.5	25	6.4	25	18.9	49.8	4/08/1980
19800805	218	27	25	11.3	25	5.6	25	6	25	20.8	25	8	25	22.4	59.8	5/08/1980
19800806	219	28.6	25	11.3	25	3.8	25	5.5	25	20.3	25	10	25	25.6	74.7	6/08/1980
19800807	220	29.9	25	12.2	25	0	25	6.6	25	20.3	25	11.6	25	27.5	81.7	7/08/1980
19800808	221	28.7	25	13.6	25	0	25	8.2	25	20.7	25	10.2	25	25.9	65.5	8/08/1980
19800809	222	28.8	25	16.3	25	0	25	8.3	25	20.6	25	12.1	25	30.6	65.3	9/08/1980
19800810	223	28.5	25	12.8	25	0	25	7.8	25	21.3	25	8.5	25	21.8	57.5	10/08/1980
19800811	224	29	25	10.9	25	0	25	7	25	19.9	25	10.3	25	25.7	79	11/08/1980
19800812	225	29.1	25	12.3	25	0	25	8.4	25	21.3	25	10	25	24.8	70	12/08/1980
19800813	226	29.7	25	13.8	25	0	25	7.1	25	21.4	25	10.1	25	24.2	64.1	13/08/1980
19800814	227	31	25	13.9	25	0	25	6.4	25	21.1	25	12.2	25	27.2	76.9	14/08/1980
19800815	228	30.4	25	15.5	25	0	25	9.4	25	20.1	25	10.5	25	24.2	59.7	15/08/1980
19800816	229	29.2	25	16.8	25	0	25	7.2	25	16.9	25	6.9	25	17	36.1	16/08/1980
19800817	230	29.1	25	16.1	25	0	25	7.1	25	21.4	25	9.1	25	22.6	49.8	17/08/1980
19800818	231	28.4	25	14.7	25	0	25	6.3	25	18.8	25	15	25	38.8	89.7	18/08/1980
19800819	232	29.6	25	16.7	25	0	25	6.5	25	12	25	14.1	25	34	74.2	19/08/1980
19800820	233	29.5	25	18	25	0	25	5.8	25	16.5	25	17.5	25	42.5	84.8	20/08/1980
19800821	234	30.5	25	16.3	25	0	25	8.7	25	21.7	25	13.6	25	31.1	73.4	21/08/1980
19800822	235	30.8	25	17.1	25	0	25	8.2	25	21.9	25	10.9	25	24.5	55.9	22/08/1980
19800823	236	29.5	25	16	25	0	25	7.5	25	22.4	25	10.8	25	26.2	59.4	23/08/1980
19800824	237	30.8	25	15.5	25	0	25	8.5	25	20.8	25	14.2	25	32	80.7	24/08/1980
19800825	238	19.8	25	18.7	25	0	25	3.3	25	9	25	15.6	25	67.6	72.4	25/08/1980
19800826	239	29.3	25	10.7	25	6.8	25	6.6	25	22.8	25	11.2	25	27.5	87.1	26/08/1980
19800827	240	30.3	25	9.2	25	0	25	6.7	25	23.2	25	8.3	25	19.2	71.4	27/08/1980
19800828	241	31.7	25	15.9	25	0	25	8.1	25	23.1	25	7.5	25	16	41.5	28/08/1980
19800829	242	31.2	25	8.2	25	0	25	7.8	25	24.2	25	5.6	25	12.3	51.5	29/08/1980
19800830	243	30.3	25	14.8	25	0	25	6.6	25	23.9	25	8.9	25	20.6	52.9	30/08/1980
19800831	244	32.5	25	13.5	25	0	25	7.2	25	23.1	25	10.9	25	22.3	70.5	31/08/1980
19800901	245	32.9	25	12.7	25	0	25	8.9	25	24	25	9.5	25	19	64.7	1/09/1980
19800902	246	33	25	13.6	25	0	25	9.7	25	24.4	25	8.4	25	16.7	54	2/09/1980
19800903	247	32.3	25	15.2	25	0	25	10.4	25	24.4	25	6.9	25	14.3	40	3/09/1980
19800904	248	32.3	25	11.7	25	0	25	9	25	24.7	25	6.8	25	14.1	49.5	4/09/1980
19800905	249	32.7	25	12.4	25	0	25	8.2	25	24.7	25	7.1	25	14.4	49.3	5/09/1980
19800906	250	33.4	25	12.8	25	0	25	9.2	25	24.6	25	6.7	25	13	45.4	6/09/1980
19800907	251	32.8	25	13.9	25	0	25	8.3	25	24.7	25	7.6	25	15.3	47.9	7/09/1980
19800908	252	33.1	25	13.2	25	0	25	7.5	25	25.1	25	7.8	25	15.4	51.4	8/09/1980
19800909	253	33.7	25	13.9	25	0	25	10.7	25	25	25	8.8	25	16.8	55.4	9/09/1980
19800910	254	29.1	25	13.8	25	0	25	9.5	25	25.8	25	4.4	25	10.9	27.9	10/09/1980
19800911	255	31.5	25	9	25	0	25	9.1	25	25.8	25	5.4	25	11.7	47.1	11/09/1980
19800912	256	33.1	25	10.7	25	0	25	10.4	25	25.8	25	5.5	25	10.9	42.8	12/09/1980
19800913	257	34.7	25	12.7	25	0	25	11.8	25	25.8	25	5.1	25	9.2	34.8	13/09/1980
19800914	258	35.5	25	14.5	25	0	25	11.1	25	25.4	25	8.2	25	14.2	49.7	14/09/1980
19800915	259	35.8	25	16.9	25	0	25	10.7	25	25.4	25	11.2	25	19.1	58.2	15/09/1980
19800916	260	36.1	25	14.6	25	0	25	8.8	25	25.7	25	7.9	25	13.2	47.6	16/09/1980
19800917	261	37.1	25	18.6	25	0	25	11.3	25	23.7	25	15.8	25	25	73.8	17/09/1980

19800918	262	31.1	25	20.6	25	0	25	11.9	25	25.8	25	6.9	25	15.3	28.4	18/09/1980
19800919	263	31.7	25	16.6	25	0	25	9.9	25	26.1	25	3.9	25	8.3	20.7	19/09/1980
19800920	264	32.4	25	13.4	25	0	25	9.7	25	26.9	25	3.3	25	6.8	21.5	20/09/1980
19800921	265	32	25	14.4	25	0	25	11.6	25	27	25	3.5	25	7.4	21.3	21/09/1980
19800922	266	32.6	25	14.6	25	0	25	12.2	25	26.7	25	4	25	8.1	24.1	22/09/1980
19800923	267	34.4	25	14	25	0	25	9.3	25	26.4	25	4.9	25	9	30.7	23/09/1980
19800924	268	35	25	14.3	25	0	25	9.2	25	26.5	25	7.2	25	12.8	44.2	24/09/1980
19800925	269	36	25	15.1	25	0	25	11.5	25	26.6	25	8.1	25	13.6	47.2	25/09/1980
19800926	270	36.7	25	17	25	0	25	11.9	25	26.9	25	7.9	25	12.8	40.8	26/09/1980
19800927	271	36.4	25	19.8	25	0	25	12.5	25	27.1	25	6.2	25	10.2	26.9	27/09/1980
19800928	272	35.7	25	20.3	25	0	25	11.6	25	26.6	25	7.5	25	12.8	31.5	28/09/1980
19800929	273	35.1	25	19.1	25	0	25	10.6	25	26.2	25	11	25	19.5	49.8	29/09/1980
19800930	274	33.5	25	17.1	25	0	25	10.5	25	27	25	10.6	25	20.5	54.4	30/09/1980
19801001	275	33.8	25	17.1	25	0	25	10	25	27	25	10.2	25	19.4	52.3	1/10/1980
19801002	276	34.5	25	16.7	25	0	25	9.3	25	26.6	25	11.5	25	21	60.5	2/10/1980
19801003	277	35.9	25	18.2	25	0	25	10.1	25	26.9	25	12.4	25	21	59.4	3/10/1980
19801004	278	37.1	25	18.9	25	0	25	12.1	25	26.6	25	11.4	25	18.1	52.2	4/10/1980
19801005	279	36.6	25	19.9	25	0	25	12	25	26.7	25	11.5	25	18.7	49.5	5/10/1980
19801006	280	34.3	25	20	25	0	25	10.9	25	27.6	25	9.7	25	17.9	41.5	6/10/1980
19801007	281	35.3	25	19.3	25	0	25	11	25	27.5	25	12.8	25	22.4	57.2	7/10/1980
19801008	282	36.2	25	20.4	25	0	25	11.6	25	27.4	25	11.8	25	19.6	49.3	8/10/1980
19801009	283	37.6	25	19.6	25	0	25	11.3	25	27.5	25	9.9	25	15.3	43.4	9/10/1980
19801010	284	38.2	25	21.1	25	0	25	12.2	25	25.2	25	9.6	25	14.3	38.4	10/10/1980
19801011	285	37.2	25	23.6	25	0	25	10.1	25	19.5	25	17	25	26.8	58.4	11/10/1980
19801012	286	34.6	25	23.9	25	0	25	9	25	20.6	25	13	25	23.6	43.8	12/10/1980
19801013	287	27.6	25	18.6	25	0	25	7.8	25	15.7	25	15.3	25	41.4	71.4	13/10/1980
19801014	288	33.9	25	17.2	25	0	25	10.8	25	22.9	25	15.4	25	29.1	78.5	14/10/1980
19801015	289	35.6	25	20.5	25	0.1	25	8.9	25	21.4	25	18.3	25	31.5	75.9	15/10/1980
19801016	290	37.3	25	23	25	0	25	8.9	25	23.8	25	15	25	23.5	53.4	16/10/1980
19801017	291	34.6	25	24.4	25	0.8	25	8.1	25	21.3	25	13.2	25	24	43.2	17/10/1980
19801018	292	38.9	25	21.2	25	0.5	25	11	25	25.2	25	20.7	25	29.8	82.3	18/10/1980
19801019	293	39.6	25	24.3	25	0	25	13	25	22.4	25	20.9	25	28.9	68.8	19/10/1980
19801020	294	39.9	25	27.4	25	0	25	13	25	22.3	25	20.1	25	27.4	55.1	20/10/1980
19801021	295	37.9	25	25.4	25	0	25	12.1	25	22.7	25	12.7	25	19.3	39.2	21/10/1980
19801022	296	39.9	25	23.3	25	0.3	25	11.1	25	27.2	25	18	25	24.5	62.9	22/10/1980
19801023	297	39.4	25	25.3	25	0	25	10.2	25	22	25	18.9	25	26.5	58.6	23/10/1980
19801024	298	34.2	25	22	25	2.4	25	10.9	25	25.5	25	19.7	25	36.6	74.5	24/10/1980
19801025	299	34.7	25	18.1	25	0	25	11.8	25	29.9	25	8.9	25	16.1	42.9	25/10/1980
19801026	300	36.5	25	16.1	25	0	25	11.1	25	29.9	25	7.9	25	12.9	43.2	26/10/1980
19801027	301	39.8	25	17.7	25	0	25	13.4	25	29.8	25	8.2	25	11.2	40.5	27/10/1980
19801028	302	37.8	25	23.2	25	0	25	15.2	25	29.4	25	8.3	25	12.7	29.2	28/10/1980
19801029	303	37.4	25	21.1	25	0	25	13.6	25	29.9	25	4.9	25	7.6	19.6	29/10/1980
19801030	304	38.1	25	20.4	25	0	25	15.6	25	30.3	25	3.6	25	5.4	15	30/10/1980
19801031	305	35.7	25	20.9	25	0	25	14.1	25	30.4	25	4.1	25	7	16.6	31/10/1980
19801101	306	37	25	17	25	0	25	13.8	25	30.7	25	2.7	25	4.3	13.9	1/11/1980
19801102	307	38.2	25	18.9	25	0	25	12.7	25	30.4	25	5	25	7.5	22.9	2/11/1980
19801103	308	40	25	23	25	0	25	12.9	25	30.1	25	5.6	25	7.6	19.9	3/11/1980
19801104	309	41.5	25	21.9	25	0	25	14.2	25	29.1	25	7.2	25	9	27.4	4/11/1980
19801105	310	38.3	25	27.4	25	0	25	11.6	25	21	25	14.6	25	21.7	40	5/11/1980
19801106	311	33.1	25	23.4	25	0.1	25	9.2	25	19.3	25	22.2	25	43.9	77.2	6/11/1980
19801107	312	36.4	25	24.1	25	0	25	11.9	25	28.8	25	7.1	25	11.7	23.7	7/11/1980
19801108	313	35.2	25	21.3	25	0	25	12.8	25	31	25	5.3	25	9.3	20.9	8/11/1980
19801109	314	36.7	25	19.3	25	0	25	14.8	25	30.8	25	5.2	25	8.4	23.2	9/11/1980
19801110	315	37.5	25	18.7	25	0	25	12.6	25	30.9	25	4.5	25	7	20.9	10/11/1980
19801111	316	39.8	25	18.1	25	0	25	13	25	30.7	25	5.2	25	7.1	25.1	11/11/1980
19801112	317	37.9	25	22.1	25	0	25	11	25	25.9	25	20.3	25	30.8	76.3	12/11/1980
19801113	318	36.8	25	23.3	25	0	25	12	25	26.6	25	16.6	25	26.7	58	13/11/1980
19801114	319	37.2	25	23.4	25	0	25	12.7	25	29.6	25	14.7	25	23.2	51.1	14/11/1980
19801115	320	37.3	25	23.8	25	0	25	13.4	25	29.6	25	14.6	25	22.9	49.5	15/11/1980
19801116	321	38.3	25	23	25	0	25	12.7	25	29.8	25	11.5	25	17.1	40.9	16/11/1980
19801117	322	38.7	25	22.7	25	0	25	15.4	25	29.9	25	11.3	25	16.4	41	17/11/1980
19801118	323	37.5	25	23.6	25	0	25	11.9	25	29	25	10.8	25	16.7	37.1	18/11/1980
19801119	324	39.9	25	22.1	25	0	25	12.2	25	27.1	25	18	25	24.5	67.7	19/11/1980
19801120	325	40.3	25	22.7	25	0	25	11.9	25	28.1	25	10.8	25	14.4	39.2	20/11/1980
19801121	326	39.3	25	25.5	25	0	25	12.7	25	28.3	25	8.9	25	12.5	27.3	21/11/1980
19801122	327	39.8	25	26.6	25	0.1	25	14.1	25	25.7	25	12.7	25	17.4	36.5	22/11/1980
19801123	328	40.6	25	28.5	25	0	25	13.3	25	28.1	25	17.2	25	22.6	44.2	23/11/1980
19801124	329	40.5	25	28.2	25	0	25	14.2	25	28.2	25	17.8	25	23.5	46.6	24/11/1980
19801125	330	41.8	25	24	25	0	25	14.2	25	27.7	25	6.4	25	7.9	21.5	25/11/1980
19801126	331	40.8	25	26.2	25	0	25	12.7	25	27.2	25	18.3	25	23.8	53.8	26/11/1980
19801127	332	37.8	25	24.8	25	0	25	14.2	25	28.8	25	20.4	25	31.1	65.2	27/11/1980
19801128	333	39.1	25	26.7	25	0	25	13	25	26.6	25	21	25	29.9	60	28/11/1980
19801129	334	38.9	25	26.8	25	0	25	10.9	25	23.8	25	15.7	25	22.6	44.6	29/11/1980
19801130	335	40	25	26.3	25	0	25	13.3	25	24.5	25	13.2	25	17.9	38.6	30/11/1980
19801201	336	39.3	25	27	25	0	25	10.6	25	19.2	25	26.5	25	37.3	74.3	1/12/1980
19801202	337	36.2	25	25.2	25	6.4	25	6.7	25	11.3	25	25.3	25	42.1	78.9	2/12/1980
19801203	338	29.5	25	23.5	25	26.3	25	5.9	25	13	25	26.3	25	63.8	90.9	3/12/1980
19801204	339	35.1	25	22.9	25	3.7	25	10.8	25	24.5	25	14	25	24.8	50.2	4/12/1980
19801205	340	37.9	25	23.4	25	0	25	13.7	25	28	25	9.7	25	14.7	33.7	5/12/1980
19801206	341	39	25	22.2	25	0	25	14.3	25	30	25	16.3	25	23.3	60.9	6/12/1980
19801207	342	39.3	25	27.4	25	0	25	14	25	28.1	25	18.3	25	25.8	50.1	7/12/1980
19801208	343	38.8	25	28.2	25	0	25	13.8	25	29.1	25	15.9	25	23	41.6	8/12/1980
19801209	344	37.4	25	26.3	25	0	25	13.6	25							

19801210	345	37	25	25.7	25	0	25	13	25	29.4	25	18.3	25	29.2	55.4	10/12/1980
19801211	346	36.9	25	26.1	25	0	25	12.5	25	23.9	25	18.7	25	30	55.3	11/12/1980
19801212	347	37.9	25	25.5	25	0	25	10.8	25	25.1	25	17.7	25	26.9	54.3	12/12/1980
19801213	348	37.3	25	24.5	25	0.1	25	11	25	24.6	25	20.5	25	32.1	66.7	13/12/1980
19801214	349	36.2	25	26.4	25	2	25	9.3	25	19.8	25	22.4	25	37.3	65.1	14/12/1980
19801215	350	39.8	25	22.5	25	0.9	25	12.3	25	29.6	25	10.4	25	14.2	38.2	15/12/1980
19801216	351	37.5	25	24.7	25	0.1	25	12.4	25	13.2	25	12.7	25	19.7	40.8	16/12/1980
19801217	352	35.9	25	25.7	25	0	25	13.3	25	23.8	25	5.9	25	10	17.9	17/12/1980
19801218	353	36.5	25	22.1	25	0	25	14.4	25	30.3	25	5.5	25	9	20.7	18/12/1980
19801219	354	39	25	20.7	25	0	25	13.2	25	31.2	25	3.7	25	5.3	15.2	19/12/1980
19801220	355	40.2	25	20	25	0	25	12.8	25	31	25	3.6	25	4.8	15.4	20/12/1980
19801221	356	39	25	25.9	25	0	25	13.9	25	28	25	20.1	25	28.7	60.2	21/12/1980
19801222	357	38.5	25	27.1	25	0	25	14.6	25	29.6	25	17.9	25	26.3	49.9	22/12/1980
19801223	358	39.9	25	23.7	25	0	25	13.5	25	30.5	25	10.6	25	14.4	36.2	23/12/1980
19801224	359	40.8	25	23.5	25	0	25	14	25	29.8	25	15	25	19.5	51.8	24/12/1980
19801225	360	41.5	25	23.8	25	0	25	13.1	25	25.5	25	18.6	25	23.3	63.1	25/12/1980
19801226	361	41.3	25	26.4	25	0	25	10.7	25	22.9	25	18.2	25	23	52.9	26/12/1980
19801227	362	40.5	25	22.3	25	0	25	11.9	25	28.9	25	20.3	25	26.8	75.4	27/12/1980
19801228	363	37.8	25	25.3	25	3.5	25	10.2	25	16.7	25	24.2	25	36.9	75.1	28/12/1980
19801229	364	38.5	25	21.8	25	9.2	25	10.6	25	28.7	25	23.1	25	33.9	88.5	29/12/1980
19801230	365	42	25	26	25	0.5	25	13.4	25	27.9	25	18.1	25	22.1	53.9	30/12/1980
19801231	366	42.2	25	24.3	25	0	25	13.3	25	27.6	25	12.6	25	15.2	41.5	31/12/1980
19810101	1	41.2	25	24.4	25	0	25	12.8	25	28.3	25	14.1	25	17.9	46.1	1/01/1981
19810102	2	40.3	25	27.2	25	0.9	25	12.4	25	26.5	25	25.9	25	34.6	71.8	2/01/1981
19810103	3	36.3	25	23.6	25	59.8	25	10.1	25	24.6	25	28.1	25	46.5	96.5	3/01/1981
19810104	4	36.8	25	24.2	25	2	25	11.3	25	24.9	25	26.5	25	42.7	87.8	4/01/1981
19810105	5	34.8	25	25.8	25	0	25	9.6	25	20.9	25	24.7	25	44.4	74.4	5/01/1981
19810106	6	34.8	25	24.5	25	1.7	25	9.4	25	17.5	25	25.8	25	46.4	83.9	6/01/1981
19810107	7	33.1	25	24.9	25	0.1	25	8.7	25	21.6	25	23.5	25	46.5	74.7	7/01/1981
19810108	8	30.6	25	24.3	25	0.7	25	8.4	25	15.8	25	23.5	25	53.5	77.4	8/01/1981
19810109	9	29.8	25	23.2	25	11.1	25	6.4	25	12.3	25	23	25	54.8	80.9	9/01/1981
19810110	10	27.3	25	20.8	25	10.3	25	6.8	25	10.9	25	22.9	25	63.1	93.3	10/01/1981
19810111	11	31.8	25	23	25	0.4	25	6.7	25	17.5	25	23.9	25	50.8	85.1	11/01/1981
19810112	12	29.4	25	22	25	11.4	25	6.6	25	16	25	25.1	25	61.2	95	12/01/1981
19810113	13	25.5	25	21.4	25	11.3	25	4.7	25	7.2	25	25	25	76.6	98.1	13/01/1981
19810114	14	24.4	25	21.5	25	34.4	25	3.8	25	7.8	25	26.7	25	87.4	100	14/01/1981
19810115	15	28.3	25	22	25	87.4	25	5.1	25	8.3	25	27.1	25	70.5	100	15/01/1981
19810116	16	32.8	25	22.8	25	13.5	25	4.2	25	20.7	25	29.4	25	59.1	100	16/01/1981
19810117	17	31.2	25	22.1	25	30.8	25	4.3	25	19	25	31	25	68.2	100	17/01/1981
19810118	18	29.2	25	24.4	25	1.4	25	3.3	25	11	25	31.4	25	77.5	100	18/01/1981
19810119	19	31.7	25	24.5	25	5.4	25	4	25	10.3	25	31.1	25	66.5	100	19/01/1981
19810120	20	31.8	25	23.1	25	53.4	25	3.9	25	13.5	25	29.9	25	63.6	100	20/01/1981
19810121	21	27.1	25	23.7	25	16.6	25	3.7	25	8.6	25	29.6	25	82.6	100	21/01/1981
19810122	22	28.5	25	23.2	25	61.8	25	3	25	9.6	25	28.5	25	73.2	100	22/01/1981
19810123	23	30.1	25	23.3	25	3.4	25	4.4	25	17.6	25	28.9	25	67.7	100	23/01/1981
19810124	24	32.8	25	23.8	25	14.7	25	6.2	25	18.7	25	27.7	25	55.7	94	24/01/1981
19810125	25	31.7	25	24.8	25	0	25	6.3	25	19.1	25	27.3	25	58.4	87.2	25/01/1981
19810126	26	30.7	25	24.3	25	24.6	25	5.2	25	13.9	25	28.4	25	64.3	93.5	26/01/1981
19810127	27	34.1	25	24	25	15.3	25	8.5	25	24.8	25	27.6	25	51.6	92.5	27/01/1981
19810128	28	34	25	24.9	25	4.8	25	7.4	25	24.5	25	28.9	25	54.3	91.8	28/01/1981
19810129	29	35.4	25	24.3	25	0	25	9	25	28.5	25	26.1	25	45.4	85.9	29/01/1981
19810130	30	36.5	25	25.7	25	0	25	8.2	25	25.3	25	28.2	25	46.2	85.4	30/01/1981
19810131	31	36.7	25	25.3	25	0.1	25	8	25	24.8	25	28.2	25	45.7	87.5	31/01/1981
19810201	32	34.3	25	23.6	25	12.5	25	6.3	25	22.8	25	27.6	25	51	94.8	1/02/1981
19810202	33	36.5	25	24.3	25	9.3	25	7.7	25	22.9	25	25.9	25	42.4	85.3	2/02/1981
19810203	34	32.6	25	23	25	39	25	4.7	25	18.9	25	28.5	25	57.9	100	3/02/1981
19810204	35	34.5	25	23.2	25	0	25	6.7	25	22.2	25	29.5	25	53.9	100	4/02/1981
19810205	36	35.5	25	24.6	25	11.9	25	10.7	25	24.6	25	30.5	25	52.8	98.6	5/02/1981
19810206	37	34.2	25	24.4	25	11.8	25	9	25	23.2	25	16.4	25	30.5	53.7	6/02/1981
19810207	38	34.3	25	20.9	25	0.1	25	8.7	25	27	25	16.1	25	29.8	65.2	7/02/1981
19810208	39	35.9	25	22.1	25	0	25	7.3	25	24.4	25	21.3	25	36	80.1	8/02/1981
19810209	40	35	25	25.8	25	0	25	7.5	25	22.4	25	31.1	25	55.3	93.6	9/02/1981
19810210	41	35.8	25	25.1	25	8.6	25	8.7	25	20.5	25	29.4	25	50	92.3	10/02/1981
19810211	42	34.8	25	27.7	25	0	25	7.7	25	22.3	25	28	25	50.3	75.4	11/02/1981
19810212	43	32.8	25	23.4	25	29.3	25	4.7	25	19.3	25	30.8	25	61.9	100	12/02/1981
19810213	44	33.3	25	23.6	25	12.2	25	6.9	25	25.5	25	31	25	60.6	100	13/02/1981
19810214	45	36.3	25	25.5	25	0.3	25	6.7	25	26.7	25	32.5	25	53.8	99.6	14/02/1981
19810215	46	36.9	25	25.8	25	0	25	7	25	21.9	25	30.5	25	48.9	91.8	15/02/1981
19810216	47	34.9	25	24.6	25	5	25	7.5	25	22.3	25	27.5	25	49.2	88.9	16/02/1981
19810217	48	36	25	25.6	25	0	25	6.5	25	24	25	32.1	25	54	97.8	17/02/1981
19810218	49	36	25	26.8	25	0	25	5.4	25	20.8	25	32.9	25	55.4	93.4	18/02/1981
19810219	50	30.3	25	21.8	25	36.9	25	3.7	25	11.2	25	26.2	25	60.7	100	19/02/1981
19810220	51	34.2	25	21.9	25	11.2	25	5.7	25	16.4	25	29.7	25	55.2	100	20/02/1981
19810221	52	34.3	25	24	25	11.8	25	6.2	25	22.4	25	31.3	25	57.9	100	21/02/1981
19810222	53	35.9	25	24.9	25	0.8	25	7.3	25	24.2	25	30.5	25	51.6	96.9	22/02/1981
19810223	54	36.7	25	22.2	25	0	25	8.4	25	26.6	25	15.5	25	25.1	57.9	23/02/1981
19810224	55	36.5	25	22.8	25	0	25	7.6	25	25.4	25	17.1	25	28	61.6	24/02/1981
19810225	56	34.9	25	24.5	25	2.3	25	6.7	25	23.1	25	29.8	25	53.3	97	25/02/1981
19810226	57	33.8	25	22.4	25	0	25	6.9	25	24	25	22.3	25	42.4	82.3	26/02/1981
19810227	58	34.8	25	21.1	25	0	25	7.4	25	24.8	25	20.2	25	36.3	80.8	27/02/1981
19810228	59	36.9	25	21.4	25	0	25	7.7	25	26.3	25	21.2	25	34	83.2	28/02/1981
19810301	60	37.9	25	23	25	0	25	11	25	23.9	25	27.8	25	42.2	99	1/03/1981
19810302	61	32.9	25	21.6	25	0										

19810303	62	32.4	25	19.6	25	0	25	9.3	25	27.9	25	9.4	25	19.3	41.2	3/03/1981
19810304	63	32.3	25	16.2	25	0	25	10	25	28.1	25	9.2	25	19	50	4/03/1981
19810305	64	33	25	15.3	25	0	25	8.8	25	28	25	8.9	25	17.7	51.2	5/03/1981
19810306	65	34.3	25	15.1	25	0	25	8	25	27.8	25	9.3	25	17.2	54.2	6/03/1981
19810307	66	35.5	25	15.4	25	0	25	8.4	25	27.5	25	11.2	25	19.4	64.1	7/03/1981
19810308	67	36.4	25	16.3	25	0	25	8.3	25	27	25	15.4	25	25.4	83.1	8/03/1981
19810309	68	37.2	25	18.2	25	0	25	9.4	25	26.1	25	20.9	25	32.9	100	9/03/1981
19810310	69	35.6	25	19.8	25	0	25	10	25	26.6	25	13.4	25	23.1	58.1	10/03/1981
19810311	70	34.7	25	19.8	25	0	25	9.4	25	27.3	25	9.6	25	17.4	41.6	11/03/1981
19810312	71	35.7	25	15.7	25	0	25	9.5	25	26.3	25	9.3	25	15.9	52.2	12/03/1981
19810313	72	35.2	25	17.7	25	0	25	10.4	25	27	25	8.8	25	15.5	43.5	13/03/1981
19810314	73	34.5	25	16.9	25	0	25	9.7	25	26.9	25	9.5	25	17.4	49.4	14/03/1981
19810315	74	34.4	25	16	25	0	25	9.4	25	27.1	25	7.3	25	13.4	40.2	15/03/1981
19810316	75	34.8	25	17.6	25	0	25	8.9	25	25.4	25	11.7	25	21	58.2	16/03/1981
19810317	76	35.3	25	21.9	25	0	25	8.8	25	24.2	25	19.9	25	34.8	75.8	17/03/1981
19810318	77	35.5	25	20.4	25	0	25	9.1	25	24.2	25	18.3	25	31.7	76.4	18/03/1981
19810319	78	35.5	25	20.4	25	0	25	8.6	25	23.6	25	20.8	25	36	86.8	19/03/1981
19810320	79	36	25	19.6	25	0	25	8.9	25	24.1	25	20.4	25	34.3	89.5	20/03/1981
19810321	80	37	25	19.7	25	0	25	9	25	24.9	25	18.1	25	28.8	78.9	21/03/1981
19810322	81	36.5	25	19.2	25	0	25	9.6	25	24.9	25	14.5	25	23.7	65.2	22/03/1981
19810323	82	35.6	25	19.5	25	0	25	9.5	25	23.4	25	13.5	25	23.2	59.6	23/03/1981
19810324	83	35.6	25	21.1	25	0	25	9	25	23.3	25	15.7	25	27	62.8	24/03/1981
19810325	84	35	25	20.4	25	0	25	9.4	25	23.2	25	16.5	25	29.3	68.9	25/03/1981
19810326	85	34.5	25	20.4	25	0	25	8.8	25	23.7	25	18.6	25	34	77.6	26/03/1981
19810327	86	33.8	25	22.1	25	0	25	8.3	25	22.8	25	17.7	25	33.6	66.6	27/03/1981
19810328	87	34.5	25	22.7	25	0.3	25	8.3	25	23.5	25	18.9	25	34.6	68.5	28/03/1981
19810329	88	32.7	25	22	25	0	25	5.3	25	20	25	21.8	25	44.1	82.5	29/03/1981
19810330	89	33.1	25	20.4	25	14.5	25	6.1	25	22.1	25	22.6	25	44.7	94.3	30/03/1981
19810331	90	34.9	25	21.1	25	3.1	25	6.9	25	21.3	25	22.7	25	40.6	90.8	31/03/1981
19810401	91	32.6	25	18.3	25	0	25	7.2	25	22.9	25	17.7	25	36	84.2	1/04/1981
19810402	92	31.5	25	16.3	25	0	25	7.3	25	23.8	25	16.4	25	35.5	88.5	2/04/1981
19810403	93	32.5	25	17.2	25	0	25	8.1	25	22.9	25	16.8	25	34.3	85.7	3/04/1981
19810404	94	33.6	25	18.8	25	0	25	7.4	25	23.1	25	17.5	25	33.6	80.7	4/04/1981
19810405	95	34.5	25	19.1	25	0	25	7.5	25	22.8	25	16.7	25	30.5	75.6	5/04/1981
19810406	96	34.8	25	19.5	25	0	25	7.1	25	22.6	25	16.3	25	29.3	71.9	6/04/1981
19810407	97	34.8	25	20.1	25	0	25	7.5	25	21.3	25	18	25	32.4	76.5	7/04/1981
19810408	98	35.3	25	20.7	25	0	25	6.4	25	19	25	17.8	25	31.1	72.9	8/04/1981
19810409	99	36.7	25	20.3	25	0	25	7.3	25	22.4	25	20.7	25	33.5	86.9	9/04/1981
19810410	100	34.5	25	19.5	25	0	25	8.1	25	22.2	25	19	25	34.7	83.9	10/04/1981
19810411	101	33.8	25	19.2	25	0	25	6.9	25	20.5	25	16	25	30.4	72	11/04/1981
19810412	102	34.2	25	20.2	25	0	25	6.6	25	18.8	25	22.3	25	41.5	94.2	12/04/1981
19810413	103	35.3	25	23.5	25	0	25	7.8	25	19.9	25	21.4	25	37.4	73.9	13/04/1981
19810414	104	34.8	25	21.6	25	0	25	9	25	21.9	25	12.6	25	22.7	48.9	14/04/1981
19810415	105	34.2	25	19.7	25	0	25	7.8	25	21.4	25	9.6	25	17.8	41.8	15/04/1981
19810416	106	34.7	25	16.7	25	0	25	8.4	25	22.8	25	9.2	25	16.6	48.4	16/04/1981
19810417	107	34.5	25	16.3	25	0	25	8.5	25	23.3	25	7.7	25	14.1	41.6	17/04/1981
19810418	108	33.6	25	17.7	25	0	25	7.8	25	22.3	25	11.3	25	21.7	55.8	18/04/1981
19810419	109	33.4	25	20.9	25	0	25	8	25	21.9	25	17.3	25	33.6	70	19/04/1981
19810420	110	32.8	25	22.1	25	0	25	7.4	25	18.1	25	18.6	25	37.4	70	20/04/1981
19810421	111	32.8	25	18.3	25	0	25	7.3	25	21.5	25	15.1	25	30.4	71.8	21/04/1981
19810422	112	32.3	25	19.7	25	0	25	7.6	25	21.4	25	14	25	28.9	61	22/04/1981
19810423	113	32.4	25	17.1	25	0	25	7.2	25	20.9	25	13	25	26.7	66.7	23/04/1981
19810424	114	32.5	25	18.6	25	0	25	7.2	25	20.6	25	15.7	25	32.1	73.3	24/04/1981
19810425	115	32.5	25	16.4	25	0	25	7.7	25	20.8	25	11.6	25	23.7	62.2	25/04/1981
19810426	116	31.8	25	16.9	25	0	25	8.2	25	21.4	25	10.9	25	23.2	56.6	26/04/1981
19810427	117	31.7	25	16.1	25	0	25	7.8	25	20.4	25	11.3	25	24.2	61.8	27/04/1981
19810428	118	31.1	25	15.9	25	0	25	7.3	25	18.9	25	12.6	25	27.9	69.8	28/04/1981
19810429	119	32.7	25	13.9	25	0	25	8	25	20.5	25	7.4	25	15	46.6	29/04/1981
19810430	120	31.3	25	14.8	25	0	25	7.3	25	19.6	25	8.7	25	19	51.7	30/04/1981
19810501	121	31.8	25	15.2	25	0	25	6.4	25	21.3	25	10.1	25	21.5	58.5	1/05/1981
19810502	122	31.7	25	15.7	25	0	25	7.3	25	21	25	11.4	25	24.4	64	2/05/1981
19810503	123	31.4	25	15	25	0	25	7.3	25	20.5	25	11.2	25	24.4	65.7	3/05/1981
19810504	124	30.5	25	14.3	25	0	25	6.3	25	20.3	25	10.3	25	23.6	63.2	4/05/1981
19810505	125	31.3	25	14.7	25	0	25	6.7	25	18.2	25	12.3	25	26.9	73.6	5/05/1981
19810506	126	32	25	14.5	25	0	25	7.2	25	19.5	25	11.3	25	23.8	68.5	6/05/1981
19810507	127	29.5	25	15.5	25	0	25	7.8	25	15.5	25	10.2	25	24.7	58	7/05/1981
19810508	128	25.9	25	17.5	25	0	25	5.6	25	15.5	25	10.2	25	30.5	51	8/05/1981
19810509	129	27.9	25	10	25	0	25	7.6	25	18.7	25	9.5	25	25.3	77.4	9/05/1981
19810510	130	28	25	13.9	25	0	25	7.9	25	18.6	25	10	25	26.5	63	10/05/1981
19810511	131	28	25	15.6	25	0	25	7.6	25	18.6	25	11.9	25	31.5	67.2	11/05/1981
19810512	132	28.5	25	16.1	25	0	25	7	25	17.4	25	11.1	25	28.5	60.7	12/05/1981
19810513	133	29.4	25	17.9	25	0	25	7.6	25	19.6	25	17	25	41.5	82.9	13/05/1981
19810514	134	29.7	25	18.4	25	0	25	7.4	25	19.5	25	17.7	25	42.4	83.7	14/05/1981
19810515	135	28.7	25	18.3	25	0	25	7	25	19.6	25	17.6	25	44.7	83.7	15/05/1981
19810516	136	28.4	25	17.3	25	0	25	6.4	25	14.6	25	16.7	25	43.2	84.6	16/05/1981
19810517	137	27.7	25	20.1	25	0	25	5.7	25	9.4	25	20.9	25	56.3	88.9	17/05/1981
19810518	138	27.5	25	21.1	25	0	25	4.5	25	7.3	25	18.4	25	50.1	73.6	18/05/1981
19810519	139	20.5	25	18.8	25	0	25	1.4	25	4.4	25	18.7	25	77.6	86.2	19/05/1981
19810520	140	18.9	25	16.6	25	12	25	2.5	25	4.4	25	19	25	87.1	100	20/05/1981
19810521	141	20.2	25	15.9	25	9.9	25	2.2	25	8	25	18.3	25	77.3	100	21/05/1981
19810522	142	21.4	25	10.3	25	0.1	25	3.1	25	16	25	13.2	25	51.8	100	22/05/1981
19810523	143	22.9	25	7.8	25	0	25	3.7	25	18.9	25	13.3	25	47.6	100	23/05/1981
19810524	144	25.3	25	7.4	25	0	25	3.9	25	18.4	25	12.1	25	37.5	100	24/05/1981

19810525	145	27.1	25	8.5	25	0	25	5.1	25	18.6	25	10.3	25	28.7	92.9	25/05/1981
19810526	146	27.5	25	9.3	25	0	25	4.2	25	18.8	25	11.1	25	30.2	94.8	26/05/1981
19810527	147	29.8	25	10.6	25	0	25	5.1	25	16.9	25	11.6	25	27.7	90.8	27/05/1981
19810528	148	32.3	25	14.2	25	0	25	4.8	25	17.9	25	13	25	26.9	80.3	28/05/1981
19810529	149	32.1	25	17.1	25	0	25	4.5	25	16.5	25	19	25	39.7	97.5	29/05/1981
19810530	150	32.1	25	18.5	25	0	25	5	25	16.2	25	23.2	25	48.5	100	30/05/1981
19810531	151	30.8	25	19.7	25	0	25	4.2	25	9.8	25	21.8	25	49.1	95	31/05/1981
19810601	152	25.5	25	19.5	25	28.6	25	3.9	25	14.2	25	19.5	25	59.8	86.1	1/06/1981
19810602	153	23.9	25	11	25	0	25	4.3	25	18.2	25	12.2	25	41.1	93	2/06/1981
19810603	154	25.1	25	8.7	25	0	25	3.5	25	17.2	25	10.9	25	34.2	97	3/06/1981
19810604	155	26.6	25	11.5	25	0	25	5.3	25	13.7	25	14.1	25	40.5	100	4/06/1981
19810605	156	22.9	25	11.1	25	0	25	4.6	25	18.4	25	9.5	25	34	71.9	5/06/1981
19810606	157	21.2	25	8.4	25	0	25	4.2	25	17.5	25	10.5	25	41.7	95.3	6/06/1981
19810607	158	20.5	25	5.8	25	0	25	4	25	17.2	25	8.5	25	35.3	92.2	7/06/1981
19810608	159	24.6	25	5.6	25	0	25	3.4	25	17.5	25	8.9	25	28.8	97.9	8/06/1981
19810609	160	28.1	25	8.7	25	0	25	4.4	25	16.6	25	9.9	25	26	88.1	9/06/1981
19810610	161	28.9	25	16.1	25	0	25	4.7	25	14.1	25	18.7	25	47	100	10/06/1981
19810611	162	22.4	25	9.8	25	0	25	5.4	25	17.5	25	9.1	25	33.6	75.2	11/06/1981
19810612	163	22.8	25	6.9	25	0	25	4.2	25	18.4	25	9.9	25	35.7	99.6	12/06/1981
19810613	164	25.3	25	8.1	25	0	25	3.5	25	17.5	25	9.3	25	28.8	86.2	13/06/1981
19810614	165	26.7	25	7.9	25	0	25	5.1	25	18.1	25	9.9	25	28.3	93	14/06/1981
19810615	166	23.9	25	10	25	0	25	5.3	25	17.1	25	9.9	25	33.4	80.7	15/06/1981
19810616	167	24.3	25	6.9	25	0	25	4.8	25	18.1	25	8.3	25	27.3	83.5	16/06/1981
19810617	168	24.8	25	8.2	25	0	25	4.4	25	17.9	25	8.7	25	27.8	80.1	17/06/1981
19810618	169	25.9	25	7.8	25	0	25	5.4	25	16.3	25	8.8	25	26.3	83.2	18/06/1981
19810619	170	23.1	25	10.8	25	0	25	5.3	25	17	25	9.8	25	34.7	75.7	19/06/1981
19810620	171	20.8	25	7.3	25	0	25	4.6	25	14.5	25	8.4	25	34.2	82.2	20/06/1981
19810621	172	25.3	25	10.9	25	0	25	3.9	25	16.6	25	8.1	25	25.1	62.2	21/06/1981
19810622	173	27.5	25	6.6	25	0	25	5.7	25	16.6	25	7.9	25	21.5	81.1	22/06/1981
19810623	174	20.7	25	8.4	25	0	25	4.6	25	18.4	25	5.5	25	22.5	49.9	23/06/1981
19810624	175	20.7	25	2	25	0	25	4.4	25	18.6	25	4.7	25	19.3	66.6	24/06/1981
19810625	176	23.5	25	3.5	25	0	25	4.3	25	18.4	25	5.8	25	20	73.9	25/06/1981
19810626	177	28.9	25	8.8	25	0	25	4.9	25	15.7	25	6	25	15.1	53	26/06/1981
19810627	178	31.9	25	11	25	0	25	5.9	25	18	25	8	25	16.9	61	27/06/1981
19810628	179	32.5	25	12.4	25	0	25	5.8	25	17	25	9.4	25	19.2	65.3	28/06/1981
19810629	180	32.1	25	14.3	25	0	25	4.4	25	16.9	25	12.3	25	25.7	75.5	29/06/1981
19810630	181	31.9	25	14.9	25	0	25	6.6	25	17.2	25	15.4	25	32.6	90.9	30/06/1981
19810701	182	32.1	25	16	25	0	25	4.7	25	17.4	25	15.9	25	33.3	87.5	1/07/1981
19810702	183	30.5	25	16.6	25	0	25	8	25	16.3	25	16.5	25	37.8	87.4	2/07/1981
19810703	184	25.5	25	14	25	0	25	6.9	25	17.5	25	7.1	25	21.8	44.4	3/07/1981
19810704	185	23.4	25	10.5	25	0	25	5.7	25	18.7	25	6.1	25	21.2	48.1	4/07/1981
19810705	186	21.9	25	5.7	25	0	25	5.3	25	18	25	8.9	25	33.9	97.2	5/07/1981
19810706	187	22.5	25	3.4	25	0	25	4.9	25	18.7	25	6.8	25	25	87.3	6/07/1981
19810707	188	23.2	25	7.2	25	0	25	5.7	25	17.9	25	7.5	25	26.4	73.9	7/07/1981
19810708	189	23.3	25	9.4	25	0	25	5.6	25	14.9	25	7	25	24.5	59.4	8/07/1981
19810709	190	23.9	25	8	25	0	25	5.5	25	18	25	8.1	25	27.3	75.6	9/07/1981
19810710	191	26.4	25	9.6	25	0	25	5.5	25	17.8	25	6.6	25	19.2	55.2	10/07/1981
19810711	192	28.1	25	10.4	25	0	25	5.7	25	18.1	25	7.2	25	18.9	57.1	11/07/1981
19810712	193	28.1	25	11.9	25	0	25	6.4	25	18	25	7.4	25	19.5	53.1	12/07/1981
19810713	194	25.7	25	13.1	25	0	25	6.8	25	18.3	25	6.7	25	20.3	44.5	13/07/1981
19810714	195	25.4	25	9.5	25	0	25	5.9	25	18.5	25	6.5	25	20	54.8	14/07/1981
19810715	196	26.3	25	9.8	25	0	25	5.8	25	18.9	25	6.4	25	18.7	52.9	15/07/1981
19810716	197	26.4	25	10.5	25	0	25	5.7	25	18.5	25	9	25	26.2	70.9	16/07/1981
19810717	198	27.1	25	14.6	25	0	25	5.5	25	14.5	25	14	25	39	84.3	17/07/1981
19810718	199	28.2	25	16.4	25	0	25	5.4	25	13	25	14.2	25	37.1	76.2	18/07/1981
19810719	200	30.1	25	17.7	25	0	25	4.6	25	13.6	25	16.2	25	38	80	19/07/1981
19810720	201	30.6	25	16.3	25	0	25	3.6	25	13.3	25	17.1	25	38.9	92.3	20/07/1981
19810721	202	24.5	25	17.2	25	25.7	25	3.4	25	13.4	25	20.1	25	65.4	100	21/07/1981
19810722	203	28.4	25	13.5	25	0	25	4.2	25	17.4	25	16.9	25	43.7	100	22/07/1981
19810723	204	30.5	25	14.1	25	0	25	4.6	25	16.1	25	18	25	41.2	100	23/07/1981
19810724	205	24.7	25	17.5	25	0	25	5.7	25	13.2	25	19.2	25	61.7	96.1	24/07/1981
19810725	206	29	25	13.9	25	0	25	4.3	25	17.4	25	11.2	25	28	70.6	25/07/1981
19810726	207	31.1	25	14.9	25	0	25	5.4	25	18.3	25	14.6	25	32.3	86.2	26/07/1981
19810727	208	31.9	25	14.3	25	0	25	6.2	25	19.8	25	15.9	25	33.6	97.6	27/07/1981
19810728	209	28.8	25	16.3	25	0	25	7.4	25	17.1	25	16.6	25	41.9	89.6	28/07/1981
19810729	210	21.1	25	11.1	25	0	25	6	25	19.7	25	8.8	25	35.2	66.6	29/07/1981
19810730	211	21.2	25	6.8	25	0	25	4.7	25	20.4	25	8.5	25	33.8	86.1	30/07/1981
19810731	212	21.4	25	6.6	25	0	25	5	25	20.2	25	7.3	25	28.7	74.9	31/07/1981
19810801	213	26.4	25	5.4	25	0	25	4.9	25	20.4	25	7.8	25	22.7	87	1/08/1981
19810802	214	30.2	25	8.6	25	0	25	5	25	20.7	25	8.5	25	19.8	76.1	2/08/1981
19810803	215	32.2	25	10.5	25	0	25	5.2	25	20.4	25	10.8	25	22.5	85.1	3/08/1981
19810804	216	32.5	25	12.3	25	0	25	5.7	25	20.1	25	13.1	25	26.8	91.6	4/08/1981
19810805	217	33.6	25	12.2	25	0	25	6.1	25	19	25	11	25	21.1	77.5	5/08/1981
19810806	218	33.1	25	12.7	25	0	25	7.2	25	20.4	25	9.9	25	19.6	67.5	6/08/1981
19810807	219	30	25	12.6	25	0	25	6.5	25	20.5	25	7.7	25	18.1	52.8	7/08/1981
19810808	220	31.3	25	11	25	0	25	7.1	25	21.4	25	6.6	25	14.4	50.3	8/08/1981
19810809	221	27.4	25	14.9	25	0	25	7	25	20.8	25	8.4	25	23	49.6	9/08/1981
19810810	222	26.1	25	8.9	25	0	25	5.7	25	21.7	25	6.1	25	18	53.5	10/08/1981
19810811	223	29.3	25	6.4	25	0	25	5.9	25	21.7	25	7.1	25	17.4	73.9	11/08/1981
19810812	224	32.9	25	11.7	25	0	25	6.7	25	20.5	25	6.1	25	12.2	44.4	12/08/1981
19810813	225	31.4	25	15.3	25	0	25	7.7	25	20.3	25	10.2	25	22.2	58.7	13/08/1981
19810814	226	25.7	25	12.3	25	0	25	7.9	25	21.9	25	6.1	25	18.5	42.7	14/08/1981
19810815	227	27	25	5.2	25	0	25	6	25	22.3	25	4.4	25	12.3	49.8	15/08/1981

19810816	228	31.1	25	8.2	25	0	25	6.2	25	21.9	25	5.6	25	12.4	51.5	16/08/1981
19810817	229	32.4	25	12.7	25	0	25	6.9	25	22.3	25	9.5	25	19.5	64.7	17/08/1981
19810818	230	30	25	11	25	0	25	7.2	25	21.9	25	7.7	25	18.1	58.7	18/08/1981
19810819	231	30.5	25	9.4	25	0	25	6.7	25	22.4	25	6.2	25	14.2	52.6	19/08/1981
19810820	232	33.7	25	12.6	25	0	25	8.4	25	22.1	25	6.9	25	13.2	47.3	20/08/1981
19810821	233	26.8	25	19	25	0	25	9.2	25	21.6	25	6.7	25	19	30.5	21/08/1981
19810822	234	26.9	25	11.9	25	0	25	7.9	25	20.7	25	5.4	25	15.2	38.8	22/08/1981
19810823	235	29.7	25	15.6	25	0	25	8	25	20.4	25	6.1	25	14.6	34.4	23/08/1981
19810824	236	24.5	25	14.4	25	4.2	25	3.7	25	13.2	25	13.7	25	44.6	83.6	24/08/1981
19810825	237	29.1	25	15.3	25	0	25	7.6	25	21.4	25	7.8	25	19.4	44.9	25/08/1981
19810826	238	30.2	25	8.9	25	0	25	7.8	25	23.8	25	6.2	25	14.4	54.4	26/08/1981
19810827	239	31	25	9.2	25	0	25	7.3	25	24	25	9	25	20	77.4	27/08/1981
19810828	240	32.9	25	11.7	25	0	25	6.9	25	23.6	25	7.9	25	15.8	57.5	28/08/1981
19810829	241	33.9	25	13.4	25	0	25	8	25	23.3	25	10.7	25	20.2	69.6	29/08/1981
19810830	242	32.7	25	14.7	25	0	25	9.5	25	23.8	25	10.6	25	21.4	63.4	30/08/1981
19810831	243	27.3	25	13.4	25	0	25	8.5	25	24	25	8.4	25	23.2	54.7	31/08/1981
19810901	244	24.6	25	14	25	0	25	8.1	25	20.7	25	4.4	25	14.2	27.5	1/09/1981
19810902	245	28.4	25	13.6	25	0	25	8.1	25	19.6	25	4.8	25	12.4	30.8	2/09/1981
19810903	246	30.6	25	16.5	25	0	25	7.9	25	23.3	25	7.4	25	16.9	39.4	3/09/1981
19810904	247	31.3	25	13.8	25	0	25	10.3	25	23.6	25	10.4	25	22.8	66	4/09/1981
19810905	248	31.7	25	17.1	25	0	25	7.3	25	22.8	25	9.3	25	19.9	47.7	5/09/1981
19810906	249	32.1	25	19.6	25	0	25	6.4	25	20.7	25	14.9	25	31.2	65.4	6/09/1981
19810907	250	28.1	25	16.8	25	6.5	25	5.7	25	16.4	25	17.5	25	46	91.5	7/09/1981
19810908	251	30.7	25	17.4	25	0	25	7.2	25	20.4	25	15.1	25	34.2	76	8/09/1981
19810909	252	32.1	25	20.4	25	0	25	8.5	25	22	25	15.8	25	33	66	9/09/1981
19810910	253	30.8	25	19.7	25	0	25	6.8	25	16.4	25	12.3	25	27.7	53.6	10/09/1981
19810911	254	31.7	25	19.6	25	0	25	7.2	25	22.6	25	14.9	25	31.9	65.4	11/09/1981
19810912	255	33.2	25	20.7	25	0	25	9.9	25	24.4	25	16.4	25	32.2	67.2	12/09/1981
19810913	256	32.9	25	16.9	25	0	25	9.4	25	24.9	25	11.7	25	23.4	60.8	13/09/1981
19810914	257	32.7	25	18.4	25	0	25	10.2	25	25.2	25	11.1	25	22.4	52.5	14/09/1981
19810915	258	32.6	25	19.2	25	0	25	8.9	25	24.1	25	13.6	25	27.7	61.2	15/09/1981
19810916	259	32.8	25	19	25	0	25	9.6	25	25.3	25	13.7	25	27.5	62.4	16/09/1981
19810917	260	32.4	25	17	25	0	25	10.5	25	25.4	25	12	25	24.7	62	17/09/1981
19810918	261	32.4	25	16.1	25	0	25	9.7	25	25.9	25	8.2	25	16.9	44.8	18/09/1981
19810919	262	32.4	25	14.2	25	0	25	9.4	25	26	25	10.9	25	22.4	67.4	19/09/1981
19810920	263	32.8	25	17.5	25	0	25	8.4	25	25.3	25	13	25	26.1	65	20/09/1981
19810921	264	34.7	25	17.6	25	0	25	8.8	25	25	25	11.4	25	20.6	56.7	21/09/1981
19810922	265	34.8	25	20.3	25	0	25	9.2	25	25.9	25	11	25	19.8	46.2	22/09/1981
19810923	266	35.8	25	16.6	25	0	25	10.3	25	25.8	25	10.6	25	18	56.1	23/09/1981
19810924	267	37.4	25	16.8	25	0	25	10	25	26.4	25	18.2	25	28.4	95.2	24/09/1981
19810925	268	36.9	25	19.2	25	0	25	8.4	25	25.6	25	14.4	25	23.1	64.8	25/09/1981
19810926	269	38.7	25	19.5	25	0	25	11.1	25	26	25	14.9	25	21.7	65.8	26/09/1981
19810927	270	34.4	25	22.1	25	0	25	8.3	25	18.9	25	17.2	25	31.6	64.7	27/09/1981
19810928	271	27.1	25	16.6	25	0	25	4.4	25	9.1	25	8.2	25	22.9	43.4	28/09/1981
19810929	272	31.8	25	14.6	25	1.4	25	7.2	25	25.4	25	9.4	25	20	56.6	29/09/1981
19810930	273	33.8	25	18.4	25	0	25	8.2	25	24	25	13.2	25	25.1	62.4	30/09/1981
19811001	274	35.4	25	20.1	25	0	25	8.3	25	24.4	25	15.7	25	27.3	66.8	1/10/1981
19811002	275	36.5	25	21	25	0	25	7.4	25	23.3	25	17.5	25	28.7	70.4	2/10/1981
19811003	276	22	25	16.5	25	14.3	25	5	25	14.6	25	21.3	25	80.6	100	3/10/1981
19811004	277	25.2	25	8.9	25	2.2	25	8.9	25	27.8	25	6.7	25	20.9	58.8	4/10/1981
19811005	278	28.1	25	12.9	25	0	25	8.8	25	28.1	25	6.1	25	16	41	5/10/1981
19811006	279	30.2	25	13.7	25	0	25	8.7	25	28	25	7.2	25	16.8	46	6/10/1981
19811007	280	32.4	25	15.5	25	0	25	9.7	25	27.4	25	14.3	25	29.4	81.3	7/10/1981
19811008	281	33.8	25	18.8	25	0	25	9.4	25	27.5	25	11.2	25	21.3	51.6	8/10/1981
19811009	282	35.2	25	19.9	25	0	25	8.7	25	26.2	25	13	25	22.9	56	9/10/1981
19811010	283	35.6	25	22.6	25	0	25	9.4	25	24.2	25	16.2	25	27.9	59.1	10/10/1981
19811011	284	36	25	23.2	25	0	25	8.7	25	25.6	25	12.9	25	21.7	45.4	11/10/1981
19811012	285	36.6	25	19.6	25	0	25	10.1	25	27.3	25	13.8	25	22.5	60.5	12/10/1981
19811013	286	36.9	25	18	25	0	25	10.5	25	28	25	11.2	25	17.9	54.3	13/10/1981
19811014	287	36.4	25	18.9	25	0	25	11	25	27.8	25	12.4	25	20.4	56.8	14/10/1981
19811015	288	37.3	25	20.6	25	0	25	11.7	25	26.9	25	13.1	25	20.5	54	15/10/1981
19811016	289	36.3	25	20.9	25	0	25	12.3	25	27.6	25	9.2	25	15.2	37.2	16/10/1981
19811017	290	35.5	25	17.5	25	0	25	11.9	25	28.8	25	8.1	25	14	40.5	17/10/1981
19811018	291	35.8	25	17	25	0	25	9.8	25	28.9	25	9.3	25	15.8	48	18/10/1981
19811019	292	38.7	25	14.6	25	0	25	12.2	25	29.2	25	6.6	25	9.6	39.7	19/10/1981
19811020	293	34.8	25	18.1	25	0	25	11.4	25	29.3	25	8.3	25	14.9	40	20/10/1981
19811021	294	32.3	25	14.8	25	0	25	11.8	25	29.2	25	6.5	25	13.4	38.6	21/10/1981
19811022	295	30	25	16.2	25	0	25	10.7	25	29.9	25	4.5	25	10.6	24.5	22/10/1981
19811023	296	33.1	25	13.4	25	0	25	10.4	25	29.6	25	6.5	25	12.8	42.3	23/10/1981
19811024	297	35.4	25	16.6	25	0	25	10.4	25	28.2	25	7.9	25	13.7	41.8	24/10/1981
19811025	298	36.5	25	23.1	25	0	25	11.1	25	26.8	25	7.4	25	12.1	26.2	25/10/1981
19811026	299	36.2	25	15.9	25	0	25	9.4	25	27.4	25	12.8	25	21.3	70.9	26/10/1981
19811027	300	36.8	25	20.3	25	0	25	9.4	25	27.3	25	18.1	25	29.2	76	27/10/1981
19811028	301	37.7	25	21.8	25	0	25	11.5	25	25.9	25	17.3	25	26.5	66.3	28/10/1981
19811029	302	36.1	25	23.3	25	0	25	8.8	25	19.2	25	15.2	25	25.4	53.2	29/10/1981
19811030	303	37.3	25	23.8	25	0	25	10	25	23.2	25	16.7	25	26.2	56.7	30/10/1981
19811031	304	34.1	25	26.5	25	0	25	7.7	25	18.1	25	19.7	25	36.8	56.9	31/10/1981
19811101	305	37.6	25	22.4	25	0	25	9.8	25	27.4	25	14.5	25	22.4	53.5	1/11/1981
19811102	306	39.1	25	20.6	25	0	25	10.9	25	29.5	25	11.4	25	16.2	47	2/11/1981
19811103	307	40.3	25	18.8	25	0	25	12.2	25	30.2	25	10.5	25	14	48.4	3/11/1981
19811104	308	41.5	25	19.7	25	0	25	13	25	30.4	25	10.1	25	12.6	44	4/11/1981
19811105	309	42.5	25	21.7	25	0	25	14.4	25	29.1	25	10.4	25	12.4	40.1	5/11/1981
19811106	310	42.8	25	27.4	25	0	25	13	25	29.2	25	14.1	25			

19811107	311	41.7	25	23.7	25	0	25	12.5	25	27.3	25	14	25	17.3	47.8	7/11/1981
19811108	312	38.9	25	26	25	0.5	25	9.7	25	25.1	25	20.1	25	28.9	59.8	8/11/1981
19811109	313	36.7	25	24.8	25	0	25	6.1	25	16.5	25	25.1	25	40.7	80.2	9/11/1981
19811110	314	37.1	25	24.8	25	0	25	11.4	25	26.6	25	23.6	25	37.4	75.4	10/11/1981
19811111	315	39.8	25	24.9	25	1.3	25	10.3	25	26.4	25	17.5	25	24	55.6	11/11/1981
19811112	316	40.4	25	25	25	0	25	9.5	25	24.8	25	16.8	25	22.3	53	12/11/1981
19811113	317	39.4	25	26.8	25	0	25	10.9	25	21.9	25	25.1	25	35.1	71.2	13/11/1981
19811114	318	37.4	25	24.9	25	9.6	25	8.9	25	18.3	25	25.1	25	39.1	79.7	14/11/1981
19811115	319	30.4	25	22.2	25	3.6	25	8.5	25	13.3	25	25.9	25	59.7	96.8	15/11/1981
19811116	320	32.3	25	23.4	25	0.5	25	10.3	25	16.1	25	12.2	25	25.2	42.4	16/11/1981
19811117	321	27.5	25	20.3	25	0	25	7.9	25	10.6	25	9.2	25	25.1	38.6	17/11/1981
19811118	322	30.7	25	17.1	25	0	25	8	25	14.2	25	13.1	25	29.7	67.2	18/11/1981
19811119	323	27.8	25	16.8	25	0	25	6.7	25	12.5	25	11.7	25	31.3	61.2	19/11/1981
19811120	324	31.3	25	16.2	25	3.2	25	8.9	25	23.6	25	16.6	25	36.3	90.2	20/11/1981
19811121	325	34.6	25	17.4	25	0.1	25	10.5	25	28	25	12.2	25	22.2	61.4	21/11/1981
19811122	326	37.5	25	17.9	25	0	25	10.7	25	30.7	25	12.2	25	18.9	59.5	22/11/1981
19811123	327	40.1	25	18.8	25	0	25	11.5	25	28.9	25	13.2	25	17.8	60.9	23/11/1981
19811124	328	39.9	25	25.3	25	0	25	12.4	25	26.7	25	22	25	30	68.2	24/11/1981
19811125	329	41.7	25	26.5	25	0	25	10.1	25	25.8	25	23.4	25	29	67.6	25/11/1981
19811126	330	40.9	25	27.2	25	0	25	10.1	25	22.4	25	25.4	25	32.8	70.4	26/11/1981
19811127	331	40	25	26	25	0	25	7.6	25	15.7	25	25.2	25	34.2	75	27/11/1981
19811128	332	37.5	25	27.4	25	0	25	8.2	25	17.7	25	25.5	25	39.5	69.9	28/11/1981
19811129	333	35.5	25	25.8	25	7.5	25	7.4	25	17.1	25	28.3	25	49	85.2	29/11/1981
19811130	334	34.2	25	25.1	25	1.8	25	5.2	25	13.3	25	27.3	25	50.8	85.7	30/11/1981
19811201	335	38.2	25	25.7	25	0.1	25	7.9	25	22.5	25	24.3	25	36.3	73.6	1/12/1981
19811202	336	39.8	25	25	25	0	25	9.3	25	25	25	27.3	25	37.4	86.2	2/12/1981
19811203	337	40.7	25	24.4	25	9.5	25	10.4	25	27.1	25	25.7	25	33.6	84.1	3/12/1981
19811204	338	39.8	25	25.3	25	0.8	25	10.9	25	27.2	25	25.6	25	35.1	79.4	4/12/1981
19811205	339	40.3	25	28	25	0	25	11	25	26.5	25	26.8	25	35.8	70.9	5/12/1981
19811206	340	42.6	25	27.9	25	0	25	11.7	25	29.6	25	22.2	25	26.2	59.1	6/12/1981
19811207	341	40.5	25	24.5	25	0	25	11.2	25	29.2	25	20.3	25	26.8	66	7/12/1981
19811208	342	41.6	25	26.9	25	0	25	12.9	25	29.1	25	23.2	25	28.9	65.5	8/12/1981
19811209	343	43.5	25	28.8	25	0	25	14.2	25	28.7	25	22.7	25	25.6	57.3	9/12/1981
19811210	344	41.2	25	26	25	0	25	12.3	25	30.1	25	12.4	25	15.8	36.9	10/12/1981
19811211	345	42.4	25	25.4	25	0	25	12.7	25	28.5	25	21.4	25	25.6	66	11/12/1981
19811212	346	41.1	25	29.6	25	0	25	10.8	25	26.1	25	22.5	25	28.8	54.3	12/12/1981
19811213	347	35.6	25	28.7	25	0.1	25	8.8	25	15.2	25	27.3	25	47	69.4	13/12/1981
19811214	348	36.9	25	22.2	25	2.2	25	12.1	25	27.8	25	12.8	25	20.5	47.8	14/12/1981
19811215	349	37.7	25	23.6	25	0	25	13.4	25	31.1	25	9.9	25	15.2	34	15/12/1981
19811216	350	39.2	25	20	25	0	25	11.8	25	30.4	25	10.1	25	14.3	43.2	16/12/1981
19811217	351	39.3	25	24.8	25	0	25	11.7	25	28.5	25	22	25	31	70.3	17/12/1981
19811218	352	41.9	25	26.8	25	0	25	11.2	25	25.9	25	19.8	25	24.3	56.2	18/12/1981
19811219	353	43	25	27.4	25	0	25	11.7	25	28.4	25	12	25	13.9	32.9	19/12/1981
19811220	354	43.5	25	24.3	25	0	25	15.5	25	30.4	25	13.7	25	15.4	45.1	20/12/1981
19811221	355	43.8	25	26	25	0	25	13.1	25	30.5	25	10.8	25	12	32.1	21/12/1981
19811222	356	42.8	25	26.8	25	0	25	13.3	25	25.8	25	22.6	25	26.4	64.2	22/12/1981
19811223	357	41.5	25	27.2	25	0.2	25	12.6	25	25.3	25	22.1	25	27.7	61.3	23/12/1981
19811224	358	40.9	25	26.6	25	0.1	25	14.3	25	28.6	25	17.5	25	22.6	50.3	24/12/1981
19811225	359	40.2	25	24.9	25	0	25	13.8	25	28.4	25	15.8	25	21.2	50.2	25/12/1981
19811226	360	40.1	25	22.8	25	0	25	13.5	25	30.4	25	12.6	25	17	45.4	26/12/1981
19811227	361	41.8	25	21	25	0	25	13	25	31	25	9.4	25	11.6	37.8	27/12/1981
19811228	362	43	25	20.9	25	0	25	12.6	25	29	25	13.7	25	15.9	55.5	28/12/1981
19811229	363	43.6	25	28.9	25	0	25	14.5	25	25.4	25	19.2	25	21.5	48.2	29/12/1981
19811230	364	44.9	25	27.1	25	0	25	13.3	25	28.7	25	21.5	25	22.5	60	30/12/1981
19811231	365	42.5	25	27.2	25	0	25	14.2	25	28	25	24.9	25	29.6	69	31/12/1981
19820101	1	41.7	25	28.1	25	0.6	25	14.2	25	26	25	24.1	25	29.9	63.4	1/01/1982
19820102	2	41.4	25	26.8	25	0	25	12.4	25	25.6	25	23	25	28.9	65.3	2/01/1982
19820103	3	42.3	25	26.7	25	0	25	14.5	25	27.2	25	15.1	25	18.1	43.1	3/01/1982
19820104	4	43.6	25	24.6	25	0	25	14.6	25	29.1	25	11.3	25	12.7	36.5	4/01/1982
19820105	5	43.9	25	25.1	25	0	25	13.7	25	30.1	25	13.1	25	14.5	41.1	5/01/1982
19820106	6	41.5	25	27.9	25	0	25	12.3	25	24.6	25	23.6	25	29.5	62.8	6/01/1982
19820107	7	39.5	25	26.1	25	0	25	10.7	25	18.7	25	21.6	25	30.1	63.9	7/01/1982
19820108	8	38.4	25	25.9	25	0	25	9.6	25	23	25	23.9	25	35.3	71.5	8/01/1982
19820109	9	40.1	25	25.9	25	1.5	25	11.3	25	24.5	25	23.4	25	31.6	70	9/01/1982
19820110	10	40.1	25	25.8	25	0	25	11.3	25	26.2	25	21.9	25	29.5	65.9	10/01/1982
19820111	11	40.1	25	25.2	25	0	25	11.2	25	27.3	25	22.6	25	30.5	70.5	11/01/1982
19820112	12	41.2	25	26.4	25	0.1	25	12.1	25	28.5	25	23.1	25	29.4	67.1	12/01/1982
19820113	13	40.9	25	25.7	25	0	25	12.3	25	28.7	25	19.1	25	24.7	57.9	13/01/1982
19820114	14	40.5	25	26.8	25	0	25	13.1	25	27.7	25	18.8	25	24.8	53.4	14/01/1982
19820115	15	39.4	25	27.5	25	0	25	9.5	25	21.9	25	21.4	25	30	58.3	15/01/1982
19820116	16	38.3	25	25.2	25	4	25	8.9	25	22.4	25	26	25	38.6	81.1	16/01/1982
19820117	17	38.2	25	22.8	25	1.4	25	9	25	27.5	25	27.4	25	40.9	98.8	17/01/1982
19820118	18	38.6	25	25.6	25	8.2	25	10.4	25	24.9	25	24.6	25	35.9	75	18/01/1982
19820119	19	35.8	25	21.5	25	25.5	25	7.8	25	25.5	25	24	25	40.8	93.6	19/01/1982
19820120	20	36.3	25	24.3	25	0	25	9.4	25	24.7	25	24.9	25	41.2	82	20/01/1982
19820121	21	34	25	25.2	25	0	25	5.8	25	19	25	26.5	25	49.8	82.7	21/01/1982
19820122	22	35.9	25	24.4	25	2.4	25	8	25	22.1	25	28.7	25	48.6	93.9	22/01/1982
19820123	23	38.5	25	25.6	25	0	25	9.9	25	25.6	25	29.1	25	42.7	88.7	23/01/1982
19820124	24	30.6	25	21.9	25	10.9	25	3.3	25	8.8	25	28.3	25	64.4	100	24/01/1982
19820125	25	37.6	25	22.5	25	12.3	25	7.7	25	26.5	25	29	25	44.7	100	25/01/1982
19820126	26	39.7	25	26.9	25	0.8	25	12.9	25	23.7	25	29.5	25	40.6	83.2	26/01/1982
19820127	27	35.9	25	24.6	25	8.4	25	7.2	25	17.5	25	19.5	25	33	63.1	27/01/1982
19820128	28	37.4	2													

19820129	29	37.6	25	24.4	25	0.1	25	8.5	25	25.5	25	27.8	25	42.9	91	29/01/1982
19820130	30	38.7	25	26.4	25	0	25	9	25	23.3	25	28.2	25	41	82	30/01/1982
19820131	31	38.6	25	25.4	25	0.2	25	12.1	25	26.1	25	12.5	25	18.3	38.5	31/01/1982
19820201	32	39.3	25	23.4	25	0	25	11.9	25	28.6	25	14.8	25	20.8	51.4	1/02/1982
19820202	33	39.9	25	23.2	25	0	25	9.4	25	29.5	25	12.6	25	17.2	44.3	2/02/1982
19820203	34	36.9	25	23.5	25	0	25	10.6	25	27.4	25	25.4	25	40.7	87.8	3/02/1982
19820204	35	37.6	25	25.7	25	0	25	12.5	25	25.2	25	23.5	25	36.2	71.2	4/02/1982
19820205	36	36.9	25	23.7	25	0	25	9.6	25	21.9	25	22.5	25	36	76.8	5/02/1982
19820206	37	36.2	25	25.7	25	0	25	13.1	25	23.7	25	21.5	25	35.8	65.1	6/02/1982
19820207	38	35.8	25	25.8	25	0	25	8.4	25	21.6	25	22.4	25	38.1	67.4	7/02/1982
19820208	39	36.8	25	23.6	25	0	25	9.6	25	24	25	23.5	25	37.9	80.7	8/02/1982
19820209	40	37.6	25	23.7	25	0	25	7.7	25	24.9	25	22.4	25	34.5	76.5	9/02/1982
19820210	41	37	25	24.6	25	4.3	25	6.9	25	17.3	25	25	25	39.8	80.9	10/02/1982
19820211	42	33.5	25	23.2	25	49.8	25	6.8	25	18.9	25	27.6	25	53.4	97.1	11/02/1982
19820212	43	36.5	25	24.3	25	1	25	9.5	25	23.5	25	27.1	25	44.4	89.2	12/02/1982
19820213	44	35.9	25	23.8	25	0.4	25	8.5	25	21.3	25	25.7	25	43.5	87.2	13/02/1982
19820214	45	36.3	25	23.4	25	0	25	8.6	25	22.3	25	25.5	25	42.2	88.6	14/02/1982
19820215	46	35.7	25	24.9	25	0	25	8.7	25	21.2	25	23.5	25	40.2	74.7	15/02/1982
19820216	47	36.6	25	26.3	25	0.7	25	6.4	25	12.9	25	27	25	44	78.9	16/02/1982
19820217	48	35.6	25	24.9	25	1.3	25	6.6	25	16.5	25	27.8	25	47.8	88.3	17/02/1982
19820218	49	37	25	24	25	25	25	9.3	25	24.3	25	28.5	25	45.4	95.5	18/02/1982
19820219	50	37.3	25	23.4	25	1	25	8	25	22.6	25	28.1	25	44	97.7	19/02/1982
19820220	51	38.5	25	24.4	25	2.7	25	9.4	25	22.9	25	30.8	25	45.2	100	20/02/1982
19820221	52	37.3	25	24.7	25	0	25	8.3	25	22.8	25	28	25	43.9	90	21/02/1982
19820222	53	37.2	25	24.9	25	0	25	7.7	25	25.6	25	28.2	25	44.4	89.6	22/02/1982
19820223	54	38.5	25	26.1	25	1.4	25	8.7	25	23.7	25	28.8	25	42.3	85.2	23/02/1982
19820224	55	35.8	25	23	25	28.9	25	7.1	25	14.8	25	27.5	25	46.8	97.9	24/02/1982
19820225	56	38.8	25	22.6	25	0	25	11.4	25	27.8	25	15.1	25	21.8	55.1	25/02/1982
19820226	57	39.3	25	22.5	25	0	25	11.1	25	27.4	25	14.8	25	20.8	54.3	26/02/1982
19820227	58	39.7	25	24.1	25	0	25	8.9	25	26.3	25	20.6	25	28.4	68.6	27/02/1982
19820228	59	39.2	25	25.8	25	0	25	8.9	25	21.9	25	24	25	34	72.3	28/02/1982
19820301	60	35.5	25	26.2	25	0	25	4.7	25	13.9	25	24.4	25	42.2	71.8	1/03/1982
19820302	61	33.3	25	23.9	25	2.1	25	7.6	25	14.5	25	25.8	25	50.4	87	2/03/1982
19820303	62	35.4	25	24	25	0.4	25	6.6	25	22.3	25	25.7	25	44.7	86.2	3/03/1982
19820304	63	33.1	25	23	25	37.2	25	5.3	25	17.1	25	28.1	25	55.5	100	4/03/1982
19820305	64	34.9	25	23.5	25	0.1	25	7.2	25	22.2	25	29.3	25	52.4	100	5/03/1982
19820306	65	36	25	24.3	25	0	25	7	25	21.1	25	28.9	25	48.6	95.2	6/03/1982
19820307	66	37.4	25	25.1	25	0.1	25	7.5	25	22.3	25	28.7	25	44.7	90.1	7/03/1982
19820308	67	39.1	25	25.7	25	0	25	8.1	25	21.3	25	25.5	25	36.3	77.2	8/03/1982
19820309	68	37.9	25	26.6	25	4.3	25	12.1	25	20.8	25	26.6	25	40.4	76.4	9/03/1982
19820310	69	32.6	25	22.3	25	0	25	11.6	25	21.4	25	11.1	25	22.6	41.2	10/03/1982
19820311	70	32	25	17.9	25	0.2	25	11.6	25	27.1	25	7.5	25	15.8	36.6	11/03/1982
19820312	71	33.7	25	17.1	25	0	25	8.6	25	27.2	25	10.4	25	19.9	53.4	12/03/1982
19820313	72	36	25	17.9	25	0	25	8.2	25	26.1	25	12.2	25	20.5	59.5	13/03/1982
19820314	73	37.9	25	19.7	25	0	25	8.4	25	25.1	25	18.1	25	27.5	78.9	14/03/1982
19820315	74	37.6	25	21.6	25	0	25	7.7	25	22	25	22.2	25	34.2	86.1	15/03/1982
19820316	75	37.9	25	25.4	25	0	25	9.3	25	23.2	25	22.5	25	34.1	69.4	16/03/1982
19820317	76	36.8	25	26.3	25	3.3	25	8.6	25	19.8	25	25.6	25	41.2	74.8	17/03/1982
19820318	77	31.1	25	23.5	25	62.7	25	4.2	25	10.7	25	27.3	25	60.4	94.3	18/03/1982
19820319	78	31.9	25	23.1	25	6.2	25	4.7	25	11.1	25	24.7	25	52.2	87.4	19/03/1982
19820320	79	31.6	25	22.6	25	1.4	25	5.4	25	11.6	25	24.4	25	52.5	89	20/03/1982
19820321	80	29.3	25	22.5	25	0	25	3.6	25	8.2	25	23.6	25	57.9	86.6	21/03/1982
19820322	81	32.2	25	23.1	25	0	25	4.5	25	9.8	25	23.3	25	48.5	82.5	22/03/1982
19820323	82	32.4	25	24.3	25	0	25	4.7	25	10.2	25	23.1	25	47.5	76.1	23/03/1982
19820324	83	34.8	25	23.3	25	0	25	9.1	25	20.8	25	22.7	25	40.8	79.4	24/03/1982
19820325	84	34.9	25	21.8	25	0	25	9.6	25	23.6	25	17.5	25	31.3	67	25/03/1982
19820326	85	35	25	21.7	25	0	25	9.2	25	23.2	25	18.4	25	32.7	70.9	26/03/1982
19820327	86	36	25	21.4	25	0	25	8.2	25	23.9	25	18.5	25	31.1	72.6	27/03/1982
19820328	87	36.3	25	21	25	0	25	9.6	25	22.7	25	18.8	25	31.1	75.6	28/03/1982
19820329	88	36	25	21.7	25	0	25	10	25	24.5	25	16.7	25	28.1	64.4	29/03/1982
19820330	89	34.5	25	22.2	25	0	25	9.5	25	21.7	25	13.4	25	24.5	50.1	30/03/1982
19820331	90	35.6	25	22.4	25	0	25	10.3	25	21.6	25	18.1	25	31.1	66.8	31/03/1982
19820401	91	36.8	25	23.9	25	0	25	9.3	25	21.3	25	19.4	25	31.3	65.4	1/04/1982
19820402	92	36.8	25	24.6	25	0	25	9.3	25	21.4	25	18	25	29	58.2	2/04/1982
19820403	93	37.2	25	24.4	25	0	25	10.1	25	19.4	25	15.8	25	24.9	51.7	3/04/1982
19820404	94	36.3	25	25.2	25	0	25	8.6	25	17.5	25	18.2	25	30.1	56.8	4/04/1982
19820405	95	36.2	25	23.7	25	0	25	11.8	25	22.6	25	16.9	25	28.1	57.7	5/04/1982
19820406	96	36.3	25	23.9	25	0.1	25	11.2	25	22.6	25	12.7	25	21	42.8	6/04/1982
19820407	97	35.5	25	23	25	0	25	14	25	18	25	11.2	25	19.4	39.9	7/04/1982
19820408	98	35.5	25	21.5	25	0	25	11.6	25	21.7	25	10	25	17.3	39	8/04/1982
19820409	99	35.1	25	19.9	25	0	25	9.3	25	23.5	25	13.6	25	24.1	58.6	9/04/1982
19820410	100	34.9	25	18.5	25	0	25	7.9	25	23.4	25	12.4	25	22.2	58.3	10/04/1982
19820411	101	34.5	25	18.8	25	0	25	8.5	25	22.8	25	15.2	25	27.8	70.1	11/04/1982
19820412	102	33.8	25	20.1	25	0	25	8.7	25	22	25	11.6	25	22.1	49.3	12/04/1982
19820413	103	32.8	25	19.2	25	0	25	11.5	25	22.7	25	13.1	25	26.3	58.9	13/04/1982
19820414	104	33.6	25	21.7	25	0	25	9.3	25	18.7	25	18.4	25	35.4	70.9	14/04/1982
19820415	105	31.6	25	22.8	25	1.3	25	4.4	25	11.1	25	23.7	25	51	85.4	15/04/1982
19820416	106	31.1	25	22.6	25	0	25	5.7	25	16.7	25	23.2	25	51.3	84.6	16/04/1982
19820417	107	33	25	20.9	25	0	25	7.7	25	20.5	25	18.8	25	37.4	76.1	17/04/1982
19820418	108	33.9	25	18.9	25	0	25	8	25	19.4	25	15.5	25	29.3	71	18/04/1982
19820419	109	33.9	25	20.3	25	0	25	9	25	21	25	15.4	25	29.1	64.7	19/04/1982
19820420	110	32.9	25	19.4	25	0	25	10.6	25	22.1	25	11.6	25	23.2	51.5	20/04/1982
19820421	111	33.5	25	19.1	25	0	25	7.7	25	21.5	25	13.4</				

19820422	112	33	25	17	25	0	25	7.7	25	21.8	25	15.6	25	31	80.6	22/04/1982
19820423	113	33.2	25	15.9	25	0	25	7.7	25	20.7	25	17	25	33.4	94.2	23/04/1982
19820424	114	33	25	17.6	25	0	25	7	25	20.1	25	17.3	25	34.4	86	24/04/1982
19820425	115	34	25	15.4	25	0	25	7.3	25	20.2	25	16.2	25	30.5	92.6	25/04/1982
19820426	116	34.4	25	17.1	25	0	25	7.9	25	20.4	25	13.1	25	24.1	67.2	26/04/1982
19820427	117	32.5	25	20.2	25	0	25	9.1	25	14.6	25	11.4	25	23.3	48.2	27/04/1982
19820428	118	23.5	25	18	25	0	25	5.7	25	5.9	25	8	25	27.6	38.8	28/04/1982
19820429	119	25.6	25	17.5	25	0	25	6.4	25	10.9	25	6.8	25	20.7	34	29/04/1982
19820430	120	28.6	25	11.6	25	0	25	7	25	18.9	25	7.7	25	19.7	56.4	30/04/1982
19820501	121	28.5	25	13.2	25	0	25	7.1	25	21.7	25	10.6	25	27.2	69.9	1/05/1982
19820502	122	29.6	25	11.7	25	0	25	6.2	25	21.3	25	8.8	25	21.2	64	2/05/1982
19820503	123	31.1	25	11.4	25	0	25	6.4	25	20.4	25	7.5	25	16.6	55.7	3/05/1982
19820504	124	31.8	25	13.4	25	0	25	6.9	25	19.5	25	9.9	25	21.1	64.4	4/05/1982
19820505	125	31.8	25	14.3	25	0	25	7.4	25	20.4	25	9	25	19.1	55.3	5/05/1982
19820506	126	31	25	12.8	25	0	25	8.5	25	21.3	25	6.5	25	14.5	44	6/05/1982
19820507	127	30.9	25	14.1	25	0	25	8	25	20.8	25	7.6	25	17	47.3	7/05/1982
19820508	128	28.9	25	11.5	25	0	25	8	25	20.8	25	7.4	25	18.6	54.6	8/05/1982
19820509	129	29.4	25	12.1	25	0	25	7.3	25	20.6	25	7.3	25	17.8	51.7	9/05/1982
19820510	130	30.4	25	13.4	25	0	25	7.6	25	20.6	25	6.4	25	14.7	41.7	10/05/1982
19820511	131	30.7	25	13.4	25	0	25	7.8	25	20.8	25	6.5	25	14.7	42.3	11/05/1982
19820512	132	31	25	15.6	25	0	25	8	25	20.5	25	7.3	25	16.2	41.2	12/05/1982
19820513	133	30.6	25	11.4	25	0	25	7.4	25	20.3	25	6.6	25	15	49	13/05/1982
19820514	134	30.4	25	12.8	25	0	25	7.7	25	20.4	25	5.4	25	12.4	36.6	14/05/1982
19820515	135	30.6	25	13.9	25	0	25	7.9	25	20.4	25	5.1	25	11.6	32.1	15/05/1982
19820516	136	30.7	25	14.2	25	0	25	7.2	25	18.8	25	9.9	25	22.4	61.2	16/05/1982
19820517	137	30.5	25	18.1	25	0	25	6.7	25	18.8	25	16.7	25	38.2	80.5	17/05/1982
19820518	138	29.9	25	17.8	25	0	25	6.8	25	18.8	25	13.3	25	31.5	65.3	18/05/1982
19820519	139	30.4	25	16.6	25	0	25	7.5	25	15.9	25	14.5	25	33.4	76.8	19/05/1982
19820520	140	30.5	25	19.6	25	0	25	6.2	25	15.3	25	14.2	25	32.5	62.3	20/05/1982
19820521	141	30.4	25	20.1	25	0	25	9.7	25	17.3	25	11.4	25	26.3	48.5	21/05/1982
19820522	142	27.1	25	15.2	25	0	25	8.4	25	18.3	25	6.5	25	18.1	37.7	22/05/1982
19820523	143	25.4	25	11.8	25	0	25	6.6	25	19.5	25	8	25	24.7	57.8	23/05/1982
19820524	144	25.3	25	10	25	0	25	6.4	25	19.7	25	5.4	25	16.7	44	24/05/1982
19820525	145	28.5	25	9.4	25	0	25	5.8	25	19.6	25	5.4	25	13.9	45.8	25/05/1982
19820526	146	29.6	25	10.4	25	0	25	6.6	25	19.1	25	7.4	25	17.8	58.7	26/05/1982
19820527	147	30.2	25	12.4	25	0	25	6.2	25	18.5	25	10.9	25	25.4	75.7	27/05/1982
19820528	148	30.9	25	16.3	25	0	25	4.8	25	15.7	25	14	25	31.3	75.6	28/05/1982
19820529	149	29.4	25	16.4	25	0	25	7.3	25	17.3	25	13.3	25	32.4	71.3	29/05/1982
19820530	150	29.3	25	12.2	25	0	25	7	25	16.9	25	13.3	25	32.6	93.7	30/05/1982
19820531	151	26.8	25	15.2	25	0	25	8.3	25	17.7	25	10.4	25	29.5	60.2	31/05/1982
19820601	152	20.6	25	13.1	25	0	25	5.6	25	8.9	25	9.7	25	40	64.4	1/06/1982
19820602	153	22.7	25	7.5	25	0	25	6.9	25	19.1	25	6.1	25	22.1	58.9	2/06/1982
19820603	154	23	25	7.9	25	0	25	6	25	18.7	25	9.2	25	32.8	86.4	3/06/1982
19820604	155	24.2	25	8.3	25	0	25	6	25	18.5	25	6.5	25	21.5	59.4	4/06/1982
19820605	156	23.1	25	11.5	25	0	25	4.4	25	8.3	25	6.9	25	24.4	50.9	5/06/1982
19820606	157	27.3	25	14.3	25	0	25	5.1	25	15.1	25	9.2	25	25.4	56.5	6/06/1982
19820607	158	27.3	25	12.2	25	0	25	5.1	25	16.8	25	13.7	25	37.8	96.5	7/06/1982
19820608	159	27.5	25	12.5	25	0	25	5.8	25	17.7	25	11.5	25	31.3	79.4	8/06/1982
19820609	160	27.5	25	10	25	0	25	4.5	25	18.4	25	9.4	25	25.6	76.6	9/06/1982
19820610	161	28.7	25	10.7	25	0	25	6.2	25	18.2	25	9.6	25	24.4	74.7	10/06/1982
19820611	162	29	25	9.5	25	0	25	4.9	25	17.4	25	9.6	25	24	80.9	11/06/1982
19820612	163	28.2	25	11.7	25	0	25	6.3	25	16.5	25	8.6	25	22.5	62.6	12/06/1982
19820613	164	23.5	25	9.3	25	0	25	5.9	25	18	25	7	25	24.2	59.8	13/06/1982
19820614	165	24	25	4.7	25	0	25	4.8	25	18.6	25	7.3	25	24.5	85.5	14/06/1982
19820615	166	28.6	25	6.4	25	0	25	5.3	25	17.6	25	5.7	25	14.6	59.3	15/06/1982
19820616	167	27.9	25	12	25	0	25	5.2	25	17.1	25	8.1	25	21.6	57.8	16/06/1982
19820617	168	28.1	25	9.9	25	0	25	5.8	25	18	25	7.5	25	19.7	61.5	17/06/1982
19820618	169	26.2	25	10.8	25	0	25	5.7	25	16.9	25	6.1	25	17.9	47.1	18/06/1982
19820619	170	25.9	25	7.8	25	0	25	4.7	25	14.7	25	5.3	25	15.9	50.1	19/06/1982
19820620	171	23.7	25	8.7	25	0	25	6.4	25	17.5	25	6.1	25	20.8	54.3	20/06/1982
19820621	172	19.2	25	4.6	25	0	25	5.5	25	18.5	25	6.2	25	27.9	73.1	21/06/1982
19820622	173	21	25	5.5	25	0	25	5.1	25	18.4	25	7.5	25	30.2	83.1	22/06/1982
19820623	174	20.2	25	6.6	25	0	25	5.1	25	18.2	25	7.7	25	32.5	79.1	23/06/1982
19820624	175	21.7	25	6.6	25	0	25	6.3	25	18.4	25	6.6	25	25.4	67.8	24/06/1982
19820625	176	22.5	25	6	25	0	25	5.4	25	18.4	25	6.2	25	22.8	66.3	25/06/1982
19820626	177	24.4	25	4.6	25	0	25	6	25	18.4	25	7.6	25	24.9	89.6	26/06/1982
19820627	178	25.3	25	5.3	25	0	25	6.2	25	18.5	25	5.5	25	17.1	61.8	27/06/1982
19820628	179	25.3	25	7.2	25	0	25	5.6	25	18.5	25	7.4	25	23	72.9	28/06/1982
19820629	180	26.9	25	5.9	25	0	25	5.7	25	18.3	25	4.9	25	13.8	52.8	29/06/1982
19820630	181	27	25	7	25	0	25	5	25	18.2	25	5.7	25	16	56.9	30/06/1982
19820701	182	25.9	25	5.6	25	0	25	6.2	25	18.3	25	5.4	25	16.2	59.4	1/07/1982
19820702	183	25.5	25	5.7	25	0	25	6.1	25	18.6	25	5.2	25	15.9	56.8	2/07/1982
19820703	184	24.6	25	5.7	25	0	25	5.6	25	18.8	25	4.7	25	15.2	51.3	3/07/1982
19820704	185	24.3	25	7.9	25	0	25	5.6	25	18.8	25	5	25	16.5	47	4/07/1982
19820705	186	25.1	25	4.7	25	0	25	6.4	25	18.8	25	3.9	25	12.2	45.7	5/07/1982
19820706	187	23.5	25	3.8	25	0	25	5.4	25	19.1	25	4	25	13.8	49.9	6/07/1982
19820707	188	24.2	25	3.5	25	0	25	5.7	25	19.1	25	3	25	9.9	38.2	7/07/1982
19820708	189	24.6	25	3.6	25	0	25	6.2	25	18.2	25	3.2	25	10.3	40.5	8/07/1982
19820709	190	25.8	25	5.8	25	0	25	5.4	25	18.4	25	4.9	25	14.8	53.2	9/07/1982
19820710	191	25.6	25	6.8	25	0	25	5.6	25	19	25	5	25	15.2	50.6	10/07/1982
19820711	192	25	25	7.3	25	0	25	6	25	19	25	4.4	25	13.9	43.1	11/07/1982
19820712	193	24.9	25	9.2	25	0	25	6.3	25	18.1	25	5.7	25	18.1	49	12/07/1982
19820713	194	21.7	25	8.5	25	0	25	7.1	25	18.9	25	5	25	19.3	45.1	13/07/1982

19820714	195	21.7	25	7.5	25	0	25	6.3	25	18.8	25	6	25	23.1	57.9	14/07/1982
19820715	196	22.7	25	7.1	25	0	25	5.3	25	18.9	25	6.2	25	22.5	61.5	15/07/1982
19820716	197	23	25	7.3	25	0	25	6.1	25	19.4	25	6.7	25	23.9	65.6	16/07/1982
19820717	198	24.3	25	6	25	0	25	4	25	19.2	25	7.1	25	23.4	76	17/07/1982
19820718	199	26.6	25	6.4	25	0	25	5.7	25	18.7	25	7.5	25	21.5	78.1	18/07/1982
19820719	200	22.6	25	8.1	25	0	25	6.1	25	19.7	25	5.7	25	20.8	52.8	19/07/1982
19820720	201	22.7	25	4.5	25	0	25	5.6	25	19.5	25	6.2	25	22.5	73.6	20/07/1982
19820721	202	23.7	25	2.8	25	0	25	4.5	25	19.6	25	4.7	25	16	62.9	21/07/1982
19820722	203	26.7	25	6.2	25	0	25	5.7	25	19.9	25	4.5	25	12.8	47.5	22/07/1982
19820723	204	29.3	25	9.4	25	0	25	5.5	25	17.3	25	5.9	25	14.5	50.1	23/07/1982
19820724	205	26.2	25	14.8	25	0	25	7.8	25	17	25	8.8	25	25.9	52.3	24/07/1982
19820725	206	25.9	25	10.9	25	0	25	7.4	25	19.8	25	7	25	21	53.7	25/07/1982
19820726	207	26.6	25	11	25	0	25	7.1	25	20.1	25	10.4	25	29.9	79.3	26/07/1982
19820727	208	25.5	25	6.7	25	0	25	6.8	25	20.2	25	5	25	15.3	51	27/07/1982
19820728	209	26.9	25	7.1	25	0	25	5.7	25	20	25	5	25	14.1	49.6	28/07/1982
19820729	210	26.6	25	9.2	25	0	25	6.9	25	19.9	25	5.1	25	14.6	43.9	29/07/1982
19820730	211	24.3	25	8.5	25	0	25	6.8	25	20.7	25	5	25	16.5	45.1	30/07/1982
19820731	212	21.3	25	6.6	25	0	25	6.9	25	20.8	25	4.1	25	16.2	42.1	31/07/1982
19820801	213	24.7	25	7.2	25	0	25	6.3	25	20.9	25	4.5	25	14.5	44.3	1/08/1982
19820802	214	25.2	25	4	25	0	25	5.8	25	20.7	25	5.9	25	18.4	72.6	2/08/1982
19820803	215	27	25	9.9	25	0	25	6.4	25	20.6	25	7.9	25	22.2	64.8	3/08/1982
19820804	216	26.9	25	11.4	25	0	25	6.4	25	20.7	25	9.4	25	26.5	69.8	4/08/1982
19820805	217	27.2	25	14.1	25	0	25	7.6	25	21	25	10.3	25	28.6	64.1	5/08/1982
19820806	218	27	25	15.2	25	0	25	7	25	20.6	25	10	25	28.1	57.9	6/08/1982
19820807	219	26.6	25	14	25	0	25	7.2	25	20.1	25	11.2	25	32.2	70.1	7/08/1982
19820808	220	27.2	25	14.3	25	0	25	7.6	25	21	25	9.8	25	27.2	60.2	8/08/1982
19820809	221	27.6	25	12.6	25	0	25	6.1	25	21.4	25	8.3	25	22.5	56.9	9/08/1982
19820810	222	28.4	25	12.5	25	0	25	6.1	25	21.3	25	9.8	25	25.3	67.7	10/08/1982
19820811	223	27.8	25	13	25	0	25	6.7	25	21.1	25	10.1	25	27	67.5	11/08/1982
19820812	224	28.9	25	13.9	25	0	25	7.3	25	20.4	25	11.8	25	29.6	74.3	12/08/1982
19820813	225	30	25	14.1	25	0	25	7	25	21.3	25	7.5	25	17.7	46.6	13/08/1982
19820814	226	31.6	25	14.2	25	0	25	7.7	25	21.1	25	7.4	25	15.9	45.7	14/08/1982
19820815	227	30.6	25	13.9	25	0	25	8.5	25	21.7	25	6.2	25	14.1	39.1	15/08/1982
19820816	228	27.3	25	13.7	25	0	25	10.2	25	22	25	6.3	25	17.4	40.2	16/08/1982
19820817	229	24.6	25	9.7	25	0	25	6.5	25	21.8	25	5.1	25	16.5	42.4	17/08/1982
19820818	230	28	25	12.3	25	0	25	7.4	25	21.1	25	10.2	25	27	71.4	18/08/1982
19820819	231	27.7	25	15	25	0	25	8.3	25	21.2	25	10	25	26.9	58.7	19/08/1982
19820820	232	27	25	13.7	25	0	25	7.7	25	22.1	25	8.7	25	24.4	55.5	20/08/1982
19820821	233	26.8	25	16.1	25	0	25	8.2	25	21.5	25	9	25	25.5	49.2	21/08/1982
19820822	234	27.1	25	14.1	25	0	25	8.5	25	21.6	25	8.9	25	24.8	55.4	22/08/1982
19820823	235	27.5	25	13.2	25	0	25	6.5	25	22.3	25	7.1	25	19.3	46.8	23/08/1982
19820824	236	28.5	25	14.3	25	0	25	7.9	25	21.7	25	9.2	25	23.6	56.5	24/08/1982
19820825	237	27.6	25	13.3	25	0	25	6.5	25	23.3	25	8.3	25	22.5	54.4	25/08/1982
19820826	238	28.2	25	13.2	25	0	25	7.6	25	20	25	8.2	25	21.4	54.1	26/08/1982
19820827	239	29	25	17.3	25	0	25	7	25	14.3	25	14.6	25	36.5	74	27/08/1982
19820828	240	28.7	25	16.8	25	0	25	6.8	25	14.3	25	10.6	25	26.9	55.4	28/08/1982
19820829	241	29.4	25	17.3	25	0	25	6.8	25	17.5	25	14.1	25	34.4	71.4	29/08/1982
19820830	242	31	25	15.3	25	0	25	7.3	25	16	25	17.4	25	38.7	100	30/08/1982
19820831	243	31.1	25	16.5	25	0	25	7.3	25	22.1	25	11.8	25	26.1	62.9	31/08/1982
19820901	244	31	25	15.8	25	0	25	9	25	23.5	25	9.4	25	20.9	52.4	1/09/1982
19820902	245	30.4	25	13.3	25	0	25	7.6	25	23.8	25	10.9	25	25.1	71.4	2/09/1982
19820903	246	30.9	25	13	25	0	25	7.8	25	24.3	25	10.2	25	22.8	68.1	3/09/1982
19820904	247	31.6	25	13	25	0	25	7.8	25	24.1	25	10	25	21.5	66.8	4/09/1982
19820905	248	32.1	25	13.3	25	0	25	8	25	24.3	25	9.1	25	19	59.6	5/09/1982
19820906	249	33.6	25	13.3	25	0	25	8.5	25	24.5	25	9.7	25	18.6	63.6	6/09/1982
19820907	250	31.9	25	16.2	25	0	25	8.4	25	24.1	25	9.7	25	20.5	52.7	7/09/1982
19820908	251	30.9	25	15.3	25	0	25	8.2	25	21.3	25	11.3	25	25.3	65	8/09/1982
19820909	252	26.1	25	16.2	25	0	25	8.6	25	20.3	25	10.9	25	32.2	59.2	9/09/1982
19820910	253	26.4	25	12.1	25	0	25	8.1	25	25.5	25	6	25	17.4	42.5	10/09/1982
19820911	254	28.3	25	11	25	0	25	8	25	25.5	25	4.6	25	12	35.1	11/09/1982
19820912	255	31.5	25	13.4	25	0	25	8.1	25	23.1	25	6.9	25	14.9	44.9	12/09/1982
19820913	256	27	25	18.2	25	1.4	25	5.6	25	12.5	25	17.6	25	49.4	84.3	13/09/1982
19820914	257	29.9	25	13.2	25	1.5	25	7.6	25	23.6	25	16.6	25	39.4	100	14/09/1982
19820915	258	31.4	25	15	25	0	25	8.2	25	24.5	25	13.8	25	30	81	15/09/1982
19820916	259	32.3	25	16	25	0	25	7.8	25	25.1	25	12.3	25	25.4	67.7	16/09/1982
19820917	260	34.6	25	16.6	25	0	25	8.6	25	24.5	25	14.9	25	27.1	78.9	17/09/1982
19820918	261	32.7	25	17.9	25	0	25	7.9	25	24.3	25	12.7	25	25.7	62	18/09/1982
19820919	262	28.7	25	17.9	25	0	25	9	25	16.8	25	12.2	25	31	59.5	19/09/1982
19820920	263	27.2	25	15.1	25	0	25	11.1	25	26.3	25	6.3	25	17.5	36.7	20/09/1982
19820921	264	25.1	25	11.2	25	0	25	9.2	25	26.6	25	6.2	25	19.5	46.6	21/09/1982
19820922	265	27.6	25	9	25	0	25	9.2	25	27	25	5.3	25	14.4	46.2	22/09/1982
19820923	266	30.9	25	10	25	0	25	8.8	25	26.6	25	7.2	25	16.1	58.7	23/09/1982
19820924	267	32.9	25	12.8	25	0	25	8.8	25	26.6	25	6.5	25	13	44	24/09/1982
19820925	268	34.9	25	13.4	25	0	25	9.1	25	27	25	5.6	25	10	36.5	25/09/1982
19820926	269	36.9	25	15.9	25	0	25	11.2	25	26.2	25	12	25	19.2	66.5	26/09/1982
19820927	270	34.9	25	17.7	25	0	25	11.5	25	26.2	25	9.9	25	17.7	48.9	27/09/1982
19820928	271	32.7	25	17.9	25	0	25	12.1	25	27	25	8.2	25	16.6	40	28/09/1982
19820929	272	30.8	25	16.2	25	0	25	12.3	25	27.3	25	6.2	25	14	33.7	29/09/1982
19820930	273	25.9	25	11.5	25	0	25	13.9	25	27.7	25	7.4	25	22.2	54.6	30/09/1982
19821001	274	28.1	25	10.6	25	0	25	10.3	25	28	25	3.2	25	8.4	25.1	1/10/1982
19821002	275	31.9	25	8.5	25	0	25	9.3	25	27.9	25	6.1	25	12.9	55	2/10/1982
19821003	276	32.6	25	13.7	25	0	25	9.6	25	27.2	25	8.3	25	16.9	53	3/10/1982
19821004	277	32.8	25	14.6	25	0	25	9.1	25	27.1	25	11.1	25	22.3	66.8	4/10/1982

19821005	278	34.4	25	15.4	25	0	25	10.2	25	27.1	25	10	25	18.4	57.2	5/10/1982
19821006	279	36.7	25	17.2	25	0	25	9.4	25	27.4	25	9.7	25	15.7	49.5	6/10/1982
19821007	280	36.8	25	17.3	25	0	25	11.6	25	26.6	25	12.7	25	20.5	64.3	7/10/1982
19821008	281	37.5	25	18.8	25	0	25	10.9	25	24.2	25	15.6	25	24.2	71.9	8/10/1982
19821009	282	29.3	25	21.8	25	0	25	10.2	25	17.5	25	10.2	25	25	39.1	9/10/1982
19821010	283	25.3	25	13.1	25	0	25	10.7	25	28.1	25	8.2	25	25.4	54.4	10/10/1982
19821011	284	27.9	25	10	25	0	25	12.8	25	28.8	25	11.8	25	31.4	96.2	11/10/1982
19821012	285	32.1	25	10.3	25	0	25	10.8	25	28.7	25	9.3	25	19.4	74.3	12/10/1982
19821013	286	34.5	25	13.2	25	0	25	9.9	25	28.5	25	8.3	25	15.2	54.7	13/10/1982
19821014	287	35.7	25	15.7	25	0	25	12.4	25	28.8	25	7.7	25	13.2	43.2	14/10/1982
19821015	288	34.9	25	17.3	25	0	25	12	25	28.9	25	6.5	25	11.6	32.9	15/10/1982
19821016	289	34.4	25	15.1	25	0	25	14	25	29.1	25	14.2	25	26.1	82.8	16/10/1982
19821017	290	34.3	25	18	25	0	25	13.6	25	29.4	25	7.5	25	13.9	36.4	17/10/1982
19821018	291	34.8	25	12.8	25	0	25	9.4	25	29.6	25	4	25	7.2	27.1	18/10/1982
19821019	292	38	25	13.8	25	0	25	12.1	25	28.9	25	5.9	25	8.9	37.4	19/10/1982
19821020	293	36.1	25	15.9	25	0	25	13.1	25	29	25	8.4	25	14.1	46.5	20/10/1982
19821021	294	33.1	25	18.1	25	0	25	12	25	29.6	25	3.8	25	7.5	18.3	21/10/1982
19821022	295	33.9	25	15.6	25	0	25	12.9	25	29.8	25	4.6	25	8.7	26	22/10/1982
19821023	296	34.9	25	17.5	25	0	25	14	25	29.5	25	7.9	25	14.1	39.5	23/10/1982
19821024	297	35.8	25	17.6	25	0	25	11.9	25	28.8	25	7.8	25	13.3	38.8	24/10/1982
19821025	298	35.6	25	18	25	0	25	10.8	25	27.4	25	14.2	25	24.4	68.8	25/10/1982
19821026	299	35.5	25	20.7	25	0	25	10.9	25	26.9	25	16	25	27.7	65.6	26/10/1982
19821027	300	37.2	25	20.3	25	0	25	11.8	25	28.7	25	11.7	25	18.4	49.1	27/10/1982
19821028	301	38.1	25	20.8	25	0	25	12.6	25	28.7	25	11.9	25	17.9	48.5	28/10/1982
19821029	302	37.5	25	20.5	25	0	25	12.2	25	29.2	25	9.5	25	14.7	39.4	29/10/1982
19821030	303	37.8	25	19.5	25	0	25	11	25	27.7	25	14.1	25	21.5	62.2	30/10/1982
19821031	304	35.9	25	21.9	25	0	25	14.5	25	26.1	25	12.2	25	20.6	46.4	31/10/1982
19821101	305	35.8	25	20.5	25	0	25	12.2	25	29.3	25	4.8	25	8.2	19.9	1/11/1982
19821102	306	37	25	18.8	25	0	25	11.3	25	29.3	25	6.1	25	9.7	28.1	2/11/1982
19821103	307	36.7	25	21	25	0	25	12	25	27.2	25	13.8	25	22.4	55.5	3/11/1982
19821104	308	34	25	21.2	25	15.7	25	10.9	25	23.9	25	18	25	33.8	71.5	4/11/1982
19821105	309	35.2	25	18.4	25	2.9	25	10.8	25	26.4	25	16.3	25	28.7	77.1	5/11/1982
19821106	310	36.5	25	20.8	25	0	25	11.7	25	28.8	25	12.4	25	20.3	50.5	6/11/1982
19821107	311	37.6	25	21.2	25	0	25	10	25	27	25	17	25	26.2	67.6	7/11/1982
19821108	312	38.8	25	20.7	25	0	25	12.4	25	28.6	25	16.2	25	23.4	66.4	8/11/1982
19821109	313	39.7	25	21.5	25	0	25	13.5	25	29.1	25	11.2	25	15.4	43.7	9/11/1982
19821110	314	41	25	23.8	25	0	25	17.2	25	29.5	25	10.4	25	13.4	35.3	10/11/1982
19821111	315	40.6	25	26	25	0	25	16.2	25	30.2	25	6.5	25	8.5	19.3	11/11/1982
19821112	316	40.3	25	25.3	25	0	25	12.7	25	28.8	25	12.5	25	16.7	38.8	12/11/1982
19821113	317	38.1	25	25.6	25	1	25	12.7	25	26.8	25	15	25	22.5	45.7	13/11/1982
19821114	318	38.3	25	24.4	25	6.5	25	10.9	25	24.7	25	19.5	25	29	63.8	14/11/1982
19821115	319	37.9	25	23.4	25	0.4	25	10.7	25	26	25	22.3	25	33.8	77.5	15/11/1982
19821116	320	30.4	25	23	25	0.1	25	5.9	25	12	25	24.3	25	56	86.5	16/11/1982
19821117	321	29.9	25	22.5	25	0.5	25	4.4	25	10.3	25	23.6	25	55.9	86.6	17/11/1982
19821118	322	31.9	25	21.2	25	0	25	11.2	25	20.9	25	16.3	25	34.5	64.8	18/11/1982
19821119	323	34.4	25	21.1	25	0	25	10.3	25	23.5	25	13.2	25	24.3	52.8	19/11/1982
19821120	324	34.5	25	23.1	25	0.7	25	9	25	21	25	19.4	25	35.5	68.7	20/11/1982
19821121	325	33.6	25	23.2	25	3.8	25	8.3	25	16.1	25	21.5	25	41.3	75.6	21/11/1982
19821122	326	36.9	25	22.9	25	0.6	25	11.7	25	27.2	25	16.9	25	27.1	60.5	22/11/1982
19821123	327	37.3	25	24.5	25	0	25	11.1	25	26.3	25	17.9	25	28.1	58.2	23/11/1982
19821124	328	37.3	25	24	25	0	25	13.5	25	28.8	25	17.2	25	27	57.7	24/11/1982
19821125	329	38.6	25	23.9	25	0	25	12.1	25	29	25	17.5	25	25.6	59	25/11/1982
19821126	330	41.1	25	21.5	25	0	25	12.9	25	30.3	25	12.6	25	16.1	49.2	26/11/1982
19821127	331	43.8	25	23.9	25	0	25	17	25	30.3	25	12.2	25	13.5	41.1	27/11/1982
19821128	332	42.5	25	26.8	25	0	25	15.2	25	30.8	25	8.7	25	10.3	24.7	28/11/1982
19821129	333	42.1	25	26.5	25	0	25	16.3	25	29.8	25	10.6	25	12.9	30.6	29/11/1982
19821130	334	40.4	25	26.8	25	0	25	13.4	25	26.6	25	18.5	25	24.5	52.5	30/11/1982
19821201	335	38.3	25	25.8	25	0	25	10.1	25	20.1	25	22.7	25	33.7	68.4	1/12/1982
19821202	336	39.1	25	24.8	25	0.2	25	10.5	25	24	25	23.3	25	33.1	74.5	2/12/1982
19821203	337	38.4	25	24.9	25	2.5	25	10.6	25	24.4	25	17.1	25	25.3	54.3	3/12/1982
19821204	338	38.5	25	23.1	25	0	25	12.4	25	24.5	25	20	25	29.4	70.8	4/12/1982
19821205	339	40.1	25	21.9	25	0	25	12.2	25	30.4	25	7.1	25	9.6	27	5/12/1982
19821206	340	41.4	25	21.1	25	0	25	14.7	25	30	25	9	25	11.3	36	6/12/1982
19821207	341	40.2	25	25.7	25	0.1	25	13	25	23.9	25	22.3	25	29.9	67.5	7/12/1982
19821208	342	37.3	25	23.3	25	2.2	25	12.2	25	26.3	25	12.5	25	19.6	43.7	8/12/1982
19821209	343	34.3	25	19.5	25	0	25	14.1	25	30.8	25	7.2	25	13.3	31.8	9/12/1982
19821210	344	35.7	25	16.5	25	0	25	11.6	25	31.4	25	7.2	25	12.3	38.4	10/12/1982
19821211	345	38.1	25	16.7	25	0	25	13	25	30.3	25	7.9	25	11.9	41.6	11/12/1982
19821212	346	40.9	25	20.3	25	0	25	13.3	25	31.1	25	8	25	10.3	33.6	12/12/1982
19821213	347	41.6	25	21.3	25	0	25	12.5	25	30.2	25	7.6	25	9.5	30	13/12/1982
19821214	348	42.2	25	23.3	25	0	25	14.4	25	28	25	18.5	25	22.3	64.7	14/12/1982
19821215	349	39.9	25	25.5	25	0.1	25	11.5	25	23.9	25	23.7	25	32.3	72.6	15/12/1982
19821216	350	39.3	25	23.4	25	0	25	10	25	25.3	25	20.4	25	28.7	70.9	16/12/1982
19821217	351	39.6	25	23.4	25	0.1	25	11	25	21.3	25	21.6	25	29.9	75.1	17/12/1982
19821218	352	40.5	25	24.9	25	0	25	11.3	25	23.2	25	21.5	25	28.4	68.3	18/12/1982
19821219	353	42.5	25	24.6	25	6.5	25	13.9	25	24.8	25	14.1	25	16.7	45.6	19/12/1982
19821220	354	41.2	25	24.3	25	0	25	13.8	25	30.8	25	7.5	25	9.5	24.7	20/12/1982
19821221	355	40.9	25	24.1	25	0	25	14.6	25	30.5	25	11	25	14.2	36.7	21/12/1982
19821222	356	40.4	25	25.3	25	0	25	13.5	25	26.5	25	22.6	25	30	70.1	22/12/1982
19821223	357	35.9	25	26.7	25	0.3	25	7.7	25	17.2	25	23.6	25	39.9	67.4	23/12/1982
19821224	358	37	25	23.2	25	0	25	8.6	25	22.8	25	21.7	25	34.6	76.3	24/12/1982
19821225	359	38.9	25	22.4	25	0.1	25	12.4	25	24.3	25	21	25	30.2	77.5	25/12/1982
19821226	360	39.2														

19821227	361	38.5	25	24.4	25	0	25	10.4	25	22	25	22	25	32.3	72	27/12/1982
19821228	362	41	25	26.1	25	0	25	10.8	25	25.8	25	21.3	25	27.4	63	28/12/1982
19821229	363	40.3	25	28.1	25	0.1	25	10.8	25	23.5	25	23.9	25	31.9	62.9	29/12/1982
19821230	364	39.2	25	27	25	0	25	10	25	19.7	25	22.5	25	31.8	63.1	30/12/1982
19821231	365	39	25	27.4	25	3.5	25	7.5	25	16.4	25	25.7	25	36.8	70.4	31/12/1982
19830101	1	38.4	25	27.1	25	9.5	25	8	25	17.7	25	26.9	25	39.7	75	1/01/1983
19830102	2	34.9	25	23.5	25	11.2	25	6.9	25	16.6	25	28.9	25	51.7	99.8	2/01/1983
19830103	3	39.3	25	24.7	25	1.5	25	12.9	25	25.9	25	20.4	25	28.7	65.6	3/01/1983
19830104	4	40.6	25	26.1	25	0	25	12.8	25	27.9	25	18.3	25	24	54.1	4/01/1983
19830105	5	40.6	25	25.8	25	0	25	13.8	25	29.1	25	20.2	25	26.5	60.8	5/01/1983
19830106	6	40.9	25	27	25	0	25	13.2	25	29	25	23.1	25	29.8	64.8	6/01/1983
19830107	7	41.8	25	24.3	25	0	25	12.3	25	28.4	25	23.7	25	29.2	78	7/01/1983
19830108	8	41.4	25	26.8	25	0.6	25	12.3	25	26.7	25	24	25	30.2	68.1	8/01/1983
19830109	9	40.3	25	25.2	25	0.2	25	14.6	25	27.7	25	25.9	25	34.6	80.8	9/01/1983
19830110	10	38.7	25	27.4	25	0	25	10	25	17.5	25	18.7	25	27.2	51.2	10/01/1983
19830111	11	40.3	25	27.2	25	0	25	14.5	25	22.6	25	23.7	25	31.6	65.7	11/01/1983
19830112	12	37.6	25	26.3	25	0.1	25	14.6	25	27.2	25	23.4	25	36.1	68.4	12/01/1983
19830113	13	36.9	25	24	25	0	25	12	25	28.3	25	14.5	25	23.2	48.6	13/01/1983
19830114	14	37	25	23.8	25	0	25	14.2	25	30	25	10.3	25	16.4	34.9	14/01/1983
19830115	15	37.2	25	22.9	25	0	25	14.4	25	29.7	25	13.1	25	20.6	46.9	15/01/1983
19830116	16	38.1	25	23.7	25	0	25	15.5	25	30.6	25	12.1	25	18.2	41.3	16/01/1983
19830117	17	38.8	25	23.3	25	0	25	14.3	25	31.8	25	6.1	25	8.8	21.3	17/01/1983
19830118	18	39.6	25	22.4	25	0	25	14.5	25	30.7	25	8.7	25	12	32.1	18/01/1983
19830119	19	40.8	25	22.2	25	0	25	13	25	31	25	6.2	25	8.1	23.2	19/01/1983
19830120	20	41.8	25	20.8	25	0	25	14.2	25	29	25	14.9	25	18.4	60.7	20/01/1983
19830121	21	39.7	25	25.7	25	0	25	12.2	25	24.8	25	20.3	25	28	61.5	21/01/1983
19830122	22	39.7	25	23.2	25	0.2	25	13	25	25.6	25	17.6	25	24.2	61.9	22/01/1983
19830123	23	40.3	25	25.8	25	0	25	11.9	25	26.3	25	15.3	25	20.4	46.1	23/01/1983
19830124	24	40.5	25	25	25	0	25	12.9	25	27.4	25	18.1	25	23.9	57.2	24/01/1983
19830125	25	40.9	25	25.1	25	0	25	13.1	25	26.1	25	21.8	25	28.2	68.4	25/01/1983
19830126	26	40.6	25	26.7	25	0.8	25	12.2	25	24.2	25	23.7	25	31.1	67.7	26/01/1983
19830127	27	40.2	25	27.6	25	1.4	25	11	25	20.1	25	18.4	25	24.7	49.8	27/01/1983
19830128	28	37.9	25	26.5	25	4.6	25	10.4	25	23	25	22.1	25	33.5	63.8	28/01/1983
19830129	29	37.1	25	24.2	25	0.1	25	12.5	25	26.9	25	22.8	25	36.1	75.5	29/01/1983
19830130	30	38.1	25	24	25	0	25	11.6	25	26	25	16.4	25	24.6	55	30/01/1983
19830131	31	38.4	25	25.4	25	0	25	10.8	25	23	25	16.9	25	25	52.1	31/01/1983
19830201	32	39.2	25	23.6	25	0	25	12.2	25	28.1	25	15.3	25	21.6	52.5	1/02/1983
19830202	33	40	25	23.7	25	0	25	12.4	25	28.1	25	20.4	25	27.7	69.6	2/02/1983
19830203	34	40.2	25	25.1	25	0	25	13.2	25	25.6	25	22	25	29.5	69.1	3/02/1983
19830204	35	39.6	25	24.6	25	0	25	14.3	25	23.7	25	19.8	25	27.4	64	4/02/1983
19830205	36	38.3	25	25.7	25	0	25	14	25	22.1	25	20.4	25	30.3	61.8	5/02/1983
19830206	37	38	25	25.6	25	0	25	11.3	25	25.8	25	16	25	24.1	48.8	6/02/1983
19830207	38	38.4	25	25.4	25	0	25	12.8	25	27.8	25	14.7	25	21.7	45.3	7/02/1983
19830208	39	39	25	23.9	25	0	25	13.1	25	26.8	25	20	25	28.6	67.5	8/02/1983
19830209	40	39.1	25	24.8	25	0	25	11.7	25	28.1	25	18.4	25	26.2	58.8	9/02/1983
19830210	41	40.3	25	24.8	25	0	25	12.3	25	27	25	23.5	25	31.3	75.1	10/02/1983
19830211	42	41.6	25	25.9	25	0	25	12	25	26.6	25	23.9	25	29.8	71.5	11/02/1983
19830212	43	40.9	25	29.2	25	1	25	12.3	25	23.4	25	25.8	25	33.3	63.7	12/02/1983
19830213	44	41.5	25	28	25	1.2	25	11.7	25	25.4	25	23.9	25	29.9	63.2	13/02/1983
19830214	45	41.5	25	26.6	25	0.1	25	10.8	25	24.8	25	25.3	25	31.7	72.7	14/02/1983
19830215	46	41.9	25	28.7	25	0	25	10.7	25	24.3	25	24.3	25	29.8	61.7	15/02/1983
19830216	47	41.6	25	26.1	25	0	25	12	25	25.3	25	24	25	29.9	71	16/02/1983
19830217	48	42.3	25	26.8	25	0	25	13.7	25	27.5	25	24.5	25	29.4	69.5	17/02/1983
19830218	49	43.7	25	27.6	25	0	25	13.8	25	28.8	25	14.3	25	16	38.7	18/02/1983
19830219	50	43.6	25	27.6	25	0	25	14.2	25	24.4	25	15.9	25	17.8	43.1	19/02/1983
19830220	51	41.3	25	29.6	25	0	25	12	25	24.9	25	15.7	25	19.9	37.9	20/02/1983
19830221	52	41.6	25	26.5	25	0	25	13.4	25	25.6	25	22.2	25	27.6	64.1	21/02/1983
19830222	53	40.6	25	26.2	25	0	25	13	25	23.5	25	21	25	27.6	61.8	22/02/1983
19830223	54	41	25	25.7	25	0	25	10.6	25	23.7	25	23.9	25	30.7	72.4	23/02/1983
19830224	55	41.7	25	27.3	25	0	25	13.5	25	25.8	25	25.6	25	31.7	70.6	24/02/1983
19830225	56	39.3	25	28.2	25	0	25	13.3	25	21.7	25	23.7	25	33.4	62	25/02/1983
19830226	57	41.3	25	27.3	25	0.9	25	12.7	25	23.4	25	25.8	25	32.6	71.1	26/02/1983
19830227	58	40.4	25	26.4	25	0	25	10.2	25	25.5	25	24.4	25	32.4	70.9	27/02/1983
19830228	59	41.6	25	26.3	25	0	25	10.8	25	23.2	25	21.6	25	26.9	63.1	28/02/1983
19830301	60	37.1	25	26.8	25	1	25	9.9	25	17.3	25	24	25	38	68.1	1/03/1983
19830302	61	37.3	25	25.2	25	0.1	25	8.9	25	22	25	25.4	25	39.8	79.3	2/03/1983
19830303	62	38	25	26.4	25	0	25	8.7	25	19.1	25	27.3	25	41.2	79.3	3/03/1983
19830304	63	39.3	25	25.9	25	4.5	25	11.1	25	22.5	25	26.9	25	37.9	80.5	4/03/1983
19830305	64	38.7	25	25.6	25	0.9	25	10.7	25	24.5	25	23	25	33.4	70.1	5/03/1983
19830306	65	37	25	26.8	25	0.1	25	9.5	25	21.5	25	26.1	25	41.6	74.1	6/03/1983
19830307	66	35.3	25	24.7	25	0	25	9.6	25	20.8	25	25.9	25	45.3	83.3	7/03/1983
19830308	67	34.7	25	23.8	25	0.5	25	7.7	25	20	25	23.1	25	41.8	78.4	8/03/1983
19830309	68	33	25	23.9	25	4.1	25	6	25	14.4	25	26.3	25	52.3	88.7	9/03/1983
19830310	69	32.9	25	23.8	25	38.1	25	5.7	25	13.6	25	28.8	25	57.6	97.7	10/03/1983
19830311	70	28.5	25	23.9	25	62.1	25	4.2	25	7.2	25	28.6	25	73.5	96.5	11/03/1983
19830312	71	29.9	25	23.5	25	10.6	25	5.6	25	6.6	25	26.3	25	62.3	90.9	12/03/1983
19830313	72	33	25	23.7	25	2.9	25	6.5	25	17.1	25	26.5	25	52.7	90.5	13/03/1983
19830314	73	33.8	25	23.5	25	0	25	6.2	25	18.6	25	24.4	25	46.4	84.3	14/03/1983
19830315	74	35.4	25	22.8	25	0.7	25	7.3	25	19	25	25.1	25	43.7	90.5	15/03/1983
19830316	75	36.5	25	25.3	25	0	25	7.6	25	19.3	25	27.9	25	45.7	86.5	16/03/1983
19830317	76	35.6	25	25.6	25	0	25	6.9	25	18.1	25	26.5	25	45.6	80.7	17/03/1983
19830318	77	35.2	25	26.2	25	1.6	25	6.7	25	15.3	25	26.7	25	47	78.5	18/03/1983
19830319	78	28.6	25	22.6	25	10.4	25	7.7	25	12.1	25					

19830320	79	31.2	25	19.1	25	0	25	7.8	25	21.7	25	20	25	44	90.5	20/03/1983
19830321	80	33.8	25	18.3	25	0	25	8.9	25	24.2	25	19.2	25	36.5	91.3	21/03/1983
19830322	81	34.9	25	21.5	25	0	25	8.1	25	22.5	25	19	25	34	74.1	22/03/1983
19830323	82	33.3	25	24.1	25	2.9	25	3.9	25	16	25	21.3	25	41.6	71	23/03/1983
19830324	83	31.6	25	22.2	25	3.6	25	7.4	25	13.9	25	21	25	45.2	78.5	24/03/1983
19830325	84	35.3	25	22.5	25	0.5	25	9	25	21.5	25	19	25	33.2	69.7	25/03/1983
19830326	85	35.9	25	25.5	25	0.1	25	7.8	25	21.9	25	22.6	25	38.2	69.3	26/03/1983
19830327	86	35.8	25	24.9	25	0	25	7.6	25	20.7	25	23	25	39.1	73.1	27/03/1983
19830328	87	34.4	25	23.6	25	0	25	9.9	25	21.5	25	19.6	25	36	67.3	28/03/1983
19830329	88	34.6	25	23.8	25	0	25	8.4	25	21.2	25	11.8	25	21.5	40	29/03/1983
19830330	89	36.6	25	23.3	25	0	25	8.4	25	23.7	25	11.7	25	19.1	40.9	30/03/1983
19830331	90	36.4	25	24.1	25	2.5	25	8.6	25	22.6	25	18.7	25	30.8	62.3	31/03/1983
19830401	91	36.3	25	24.8	25	0.8	25	7.6	25	18.4	25	22.7	25	37.6	72.5	1/04/1983
19830402	92	33.6	25	23	25	5.4	25	3.9	25	13.5	25	21.6	25	41.5	76.9	2/04/1983
19830403	93	33.3	25	22.5	25	0.4	25	5.8	25	19.9	25	25.3	25	49.5	92.9	3/04/1983
19830404	94	34.5	25	23.6	25	15	25	6	25	17.9	25	26.2	25	47.9	90	4/04/1983
19830405	95	33.1	25	21.8	25	0	25	6.7	25	20.7	25	18.9	25	37.4	72.4	5/04/1983
19830406	96	33.5	25	20.7	25	0	25	7.7	25	21.6	25	14.2	25	27.4	58.2	6/04/1983
19830407	97	34.4	25	21	25	0	25	8.5	25	23.6	25	12.1	25	22.2	48.7	7/04/1983
19830408	98	35.7	25	20.5	25	0	25	7.3	25	23.3	25	12.6	25	21.6	52.3	8/04/1983
19830409	99	37.1	25	19.7	25	0	25	7	25	21.8	25	14.4	25	22.8	62.8	9/04/1983
19830410	100	37.6	25	23.9	25	0	25	7.2	25	21	25	24.6	25	37.9	83	10/04/1983
19830411	101	35.7	25	23.9	25	0	25	8.1	25	17.4	25	24.7	25	42.3	83.3	11/04/1983
19830412	102	29.8	25	21	25	0.7	25	9	25	16.6	25	17.5	25	41.7	70.4	12/04/1983
19830413	103	29.3	25	20.1	25	0	25	9.9	25	20.3	25	11.3	25	27.7	48.1	13/04/1983
19830414	104	29.3	25	18.7	25	0	25	9.5	25	16.7	25	8.8	25	21.6	40.8	14/04/1983
19830415	105	29.2	25	19.5	25	0	25	8.7	25	17.2	25	8.1	25	20	35.8	15/04/1983
19830416	106	29.7	25	16.2	25	0	25	8.5	25	21.7	25	8	25	19.2	43.5	16/04/1983
19830417	107	30.3	25	15.3	25	0	25	9.2	25	21.7	25	7.5	25	17.4	43.2	17/04/1983
19830418	108	31	25	16	25	0	25	8.9	25	21.9	25	6.1	25	13.6	33.6	18/04/1983
19830419	109	31.2	25	16.6	25	0	25	10.1	25	22.6	25	5.1	25	11.2	27	19/04/1983
19830420	110	30.6	25	15.3	25	0	25	8.3	25	21.6	25	8.2	25	18.7	47.2	20/04/1983
19830421	111	33.9	25	17	25	0	25	7.3	25	19	25	11.8	25	22.3	60.9	21/04/1983
19830422	112	34.4	25	21.2	25	0	25	7.6	25	15	25	16.4	25	30.2	65.2	22/04/1983
19830423	113	26.2	25	18.5	25	0.2	25	3.4	25	8.1	25	18.2	25	53.5	85.5	23/04/1983
19830424	114	27.2	25	20	25	0	25	4.7	25	11.8	25	19.6	25	54.3	83.9	24/04/1983
19830425	115	21.8	25	17.7	25	12.8	25	2.6	25	6.5	25	18.7	25	71.6	92.4	25/04/1983
19830426	116	16.6	25	11.9	25	7.4	25	1.1	25	4.9	25	14.6	25	77.3	100	26/04/1983
19830427	117	22.4	25	12.7	25	0	25	3.9	25	11.9	25	14.4	25	53.2	98.1	27/04/1983
19830428	118	24.8	25	13.3	25	0	25	4.8	25	20.6	25	14.7	25	47	96.3	28/04/1983
19830429	119	26.7	25	13	25	0	25	4.2	25	15	25	15.4	25	44	100	29/04/1983
19830430	120	23.4	25	14.3	25	0	25	2	25	10.1	25	15.7	25	54.6	96.4	30/04/1983
19830501	121	23.5	25	16.7	25	0.2	25	2.7	25	7.8	25	16.8	25	58	88.4	1/05/1983
19830502	122	24.7	25	16.1	25	0.4	25	4.2	25	14.9	25	17.5	25	56.3	95.7	2/05/1983
19830503	123	25.5	25	11.5	25	0	25	5.9	25	20.8	25	12.2	25	37.4	90	3/05/1983
19830504	124	26.8	25	10.3	25	4.2	25	6.6	25	20.8	25	11.6	25	32.9	92.7	4/05/1983
19830505	125	28.1	25	10.9	25	0	25	6.5	25	21	25	10.1	25	26.6	77.5	5/05/1983
19830506	126	27.4	25	14.4	25	0	25	7.1	25	20.6	25	12.3	25	33.7	75	6/05/1983
19830507	127	28.2	25	13.1	25	0	25	5.9	25	20.5	25	12.4	25	32.4	82.3	7/05/1983
19830508	128	29.6	25	14.4	25	0	25	6	25	19.9	25	15.5	25	37.4	94.5	8/05/1983
19830509	129	31.6	25	18.9	25	0	25	7.7	25	17.9	25	18.1	25	38.9	82.9	9/05/1983
19830510	130	30.6	25	21	25	0	25	8.1	25	16	25	18.6	25	42.4	74.8	10/05/1983
19830511	131	29.7	25	20.9	25	0	25	7.1	25	15.1	25	18	25	43.2	72.9	11/05/1983
19830512	132	26.6	25	21	25	0	25	5.9	25	10.9	25	16.6	25	47.7	66.8	12/05/1983
19830513	133	30.3	25	17	25	0	25	5.9	25	17.9	25	18.8	25	43.6	97.1	13/05/1983
19830514	134	30.9	25	19.7	25	0	25	5.5	25	18.8	25	21	25	47	91.5	14/05/1983
19830515	135	31.3	25	20	25	0	25	6.9	25	17.8	25	21.4	25	46.8	91.6	15/05/1983
19830516	136	29.3	25	18.5	25	0	25	6.7	25	18.1	25	12.6	25	30.9	59.2	16/05/1983
19830517	137	30.9	25	17.8	25	0	25	6.3	25	17.9	25	16.8	25	37.6	82.5	17/05/1983
19830518	138	30.7	25	21.2	25	0	25	5.8	25	16.9	25	21.8	25	49.4	86.6	18/05/1983
19830519	139	26.7	25	20	25	0.2	25	2.6	25	11.5	25	22.2	25	63.4	95	19/05/1983
19830520	140	21.5	25	16.2	25	6.8	25	2.6	25	7.8	25	17.5	25	68.3	95.1	20/05/1983
19830521	141	22.7	25	14.6	25	1.7	25	3	25	13.1	25	15.5	25	56.2	93.3	21/05/1983
19830522	142	22.2	25	15.6	25	0	25	3	25	8.4	25	16.3	25	60.9	92	22/05/1983
19830523	143	23	25	13.7	25	0.3	25	2.9	25	11.3	25	16.1	25	57.3	100	23/05/1983
19830524	144	25.6	25	13.4	25	0	25	2.5	25	15.8	25	16.5	25	50.3	100	24/05/1983
19830525	145	29.2	25	15.5	25	0	25	4.5	25	13.2	25	19.9	25	49.1	100	25/05/1983
19830526	146	29.4	25	16.9	25	0	25	4	25	15	25	20.8	25	50.7	100	26/05/1983
19830527	147	26.5	25	16.8	25	0	25	7.3	25	17.6	25	18	25	52	94.1	27/05/1983
19830528	148	24.3	25	11.3	25	0	25	5.9	25	18.2	25	13.3	25	43.8	99.4	28/05/1983
19830529	149	26.1	25	11.8	25	0	25	5.3	25	17.8	25	12.3	25	36.4	88.9	29/05/1983
19830530	150	25	25	11	25	0	25	4.9	25	18.4	25	10.4	25	32.8	79.3	30/05/1983
19830531	151	23.2	25	10.2	25	0	25	6.4	25	18.6	25	10.9	25	38.3	87.6	31/05/1983
19830601	152	23.7	25	10.8	25	0	25	6.1	25	18.3	25	9.5	25	32.4	73.4	1/06/1983
19830602	153	23.1	25	9.3	25	0	25	5.3	25	18.5	25	8.8	25	31.1	75.2	2/06/1983
19830603	154	25	25	7.5	25	0	25	5	25	18.4	25	8.5	25	26.8	82	3/06/1983
19830604	155	25.1	25	11.3	25	0	25	7.2	25	16.5	25	10.7	25	33.6	80	4/06/1983
19830605	156	25.2	25	9.1	25	0	25	4.9	25	18.2	25	9.9	25	30.9	85.7	5/06/1983
19830606	157	27.6	25	9.7	25	0	25	4.4	25	17.6	25	13.8	25	37.4	100	6/06/1983
19830607	158	26.9	25	12.4	25	0	25	5.7	25	17.7	25	11.7	25	33	81.3	7/06/1983
19830608	159	24.5	25	12.7	25	0	25	5.9	25	18.1	25	9.5	25	30.9	64.7	8/06/1983
19830609	160	23.5	25	9.6	25	0	25	5.4	25	18.2	25	9	25	31.1	75.3	9/06/1983
19830610	161	23.3	25	8.9	25	0	25	5.8	25	18	25	8.4	25	29.4	73.7	10/06/1983

19830611	162	23.4	25	10.1	25	0	25	6	25	17.4	25	7.7	25	26.8	62.3	11/06/1983
19830612	163	24.5	25	10.8	25	0	25	5.2	25	17.7	25	8	25	26	61.8	12/06/1983
19830613	164	25.9	25	7.5	25	0	25	6.5	25	18.4	25	7.4	25	22.2	71.4	13/06/1983
19830614	165	26.3	25	10.3	25	0	25	5.2	25	15.6	25	10.5	25	30.7	83.9	14/06/1983
19830615	166	24.5	25	14.5	25	0	25	2.2	25	12.1	25	10.6	25	34.5	64.2	15/06/1983
19830616	167	26.2	25	14.8	25	0	25	3.9	25	14.8	25	14.3	25	42.1	85	16/06/1983
19830617	168	27	25	15.7	25	0	25	3.7	25	15.1	25	15.6	25	43.8	87.5	17/06/1983
19830618	169	26.3	25	14.2	25	0	25	3.7	25	16.5	25	15.9	25	46.5	98.2	18/06/1983
19830619	170	26.5	25	13	25	0	25	4	25	17.4	25	14.7	25	42.5	98.2	19/06/1983
19830620	171	24.5	25	11.1	25	0	25	4.4	25	16.1	25	13.2	25	42.9	100	20/06/1983
19830621	172	24.5	25	12.2	25	0	25	4.4	25	16.2	25	13.8	25	44.9	97.2	21/06/1983
19830622	173	23.7	25	10.2	25	0	25	4.8	25	16.9	25	12.8	25	43.7	100	22/06/1983
19830623	174	23.7	25	9.6	25	0	25	5.2	25	17.6	25	11.5	25	39.3	96.3	23/06/1983
19830624	175	24.9	25	7.7	25	0	25	5.5	25	17.8	25	10.6	25	33.7	100	24/06/1983
19830625	176	24.6	25	10.5	25	0	25	4.8	25	17.9	25	9.3	25	30.1	73.3	25/06/1983
19830626	177	25.6	25	6.8	25	0	25	3.7	25	18.2	25	8.4	25	25.6	85.1	26/06/1983
19830627	178	27.2	25	8.5	25	0	25	5.3	25	17.8	25	8	25	22.2	72.1	27/06/1983
19830628	179	26.5	25	8.8	25	0	25	5.3	25	18.2	25	8.9	25	25.7	78.6	28/06/1983
19830629	180	28.8	25	8.8	25	0	25	5.2	25	17.8	25	8.3	25	21	73.3	29/06/1983
19830630	181	29.4	25	10.4	25	0	25	4.8	25	15.8	25	9	25	22	71.4	30/06/1983
19830701	182	30.7	25	11.5	25	0	25	5.5	25	18.1	25	9.7	25	22	71.5	1/07/1983
19830702	183	27	25	14.1	25	0	25	6	25	18	25	9.4	25	26.4	58.5	2/07/1983
19830703	184	25.2	25	9	25	0	25	6.4	25	18	25	8.5	25	26.5	74.1	3/07/1983
19830704	185	23	25	9.4	25	0	25	6.1	25	18.3	25	7.2	25	25.6	61.1	4/07/1983
19830705	186	21.8	25	6.2	25	0	25	5.1	25	18.6	25	7.1	25	27.2	74.9	5/07/1983
19830706	187	19.7	25	6.1	25	0	25	5.6	25	18.4	25	5.2	25	22.7	55.3	6/07/1983
19830707	188	18.7	25	5.8	25	0	25	5.3	25	18.5	25	5.6	25	26	60.8	7/07/1983
19830708	189	18.8	25	5.5	25	0	25	5.7	25	18.8	25	6.3	25	29	69.8	8/07/1983
19830709	190	19	25	5.8	25	0	25	5.3	25	18.9	25	5.5	25	25	59.7	9/07/1983
19830710	191	21.2	25	1.3	25	0	25	4	25	17.9	25	4.4	25	17.5	65.6	10/07/1983
19830711	192	25.2	25	0.7	25	0	25	5.3	25	17.2	25	6	25	18.7	93.4	11/07/1983
19830712	193	25.1	25	11.2	25	0	25	6.3	25	16.9	25	6.8	25	21.3	51.2	12/07/1983
19830713	194	24.9	25	11.6	25	0	25	6.6	25	18.2	25	5.8	25	18.4	42.5	13/07/1983
19830714	195	25.5	25	11.8	25	0	25	6.1	25	18.9	25	8	25	24.5	57.8	14/07/1983
19830715	196	26.8	25	12.3	25	0	25	6.6	25	18.7	25	8.6	25	24.4	60.2	15/07/1983
19830716	197	26.5	25	13.2	25	0	25	5.7	25	18.9	25	9.7	25	28	64	16/07/1983
19830717	198	25.7	25	11.7	25	0	25	6.2	25	19	25	8.3	25	25.1	60.4	17/07/1983
19830718	199	24.5	25	10.9	25	0	25	6.7	25	18.9	25	8.2	25	26.7	62.9	18/07/1983
19830719	200	23	25	8.9	25	0	25	6.3	25	19.2	25	7.4	25	26.4	64.9	19/07/1983
19830720	201	22.1	25	6.7	25	0	25	6.4	25	18.8	25	5.4	25	20.3	55.1	20/07/1983
19830721	202	22.5	25	6.1	25	0	25	6	25	19.1	25	6.1	25	22.4	64.8	21/07/1983
19830722	203	24.6	25	7.2	25	0	25	5.5	25	19.7	25	5.9	25	19.1	58.1	22/07/1983
19830723	204	25.3	25	10	25	0	25	4.4	25	19.5	25	8.3	25	25.7	67.6	23/07/1983
19830724	205	26.9	25	8.7	25	0	25	5	25	19	25	10	25	28.2	89	24/07/1983
19830725	206	28	25	9	25	0	25	5.1	25	18.7	25	11.2	25	29.6	97.6	25/07/1983
19830726	207	28.6	25	12.6	25	0	25	6.4	25	19.2	25	11.5	25	29.4	78.9	26/07/1983
19830727	208	29	25	15.1	25	0	25	6.5	25	15.7	25	13.1	25	32.7	76.4	27/07/1983
19830728	209	26.6	25	13	25	0	25	6.3	25	19.2	25	8.6	25	24.7	57.5	28/07/1983
19830729	210	23.9	25	9.1	25	0	25	5.6	25	19.7	25	6.8	25	22.9	58.9	29/07/1983
19830730	211	24.2	25	5	25	0	25	5.2	25	20.6	25	6.2	25	20.5	71.1	30/07/1983
19830731	212	26.1	25	4.7	25	0	25	5.7	25	20.4	25	7	25	20.7	82	31/07/1983
19830801	213	24.1	25	7.5	25	0	25	6.9	25	20.7	25	6.3	25	21	60.8	1/08/1983
19830802	214	23.5	25	9	25	0	25	7.1	25	20.8	25	6.8	25	23.5	59.3	2/08/1983
19830803	215	22.5	25	9.5	25	0	25	7.8	25	20.7	25	8.4	25	30.8	70.8	3/08/1983
19830804	216	23.4	25	8.3	25	0	25	7.8	25	20.2	25	7	25	24.3	64	4/08/1983
19830805	217	24.5	25	9.4	25	0	25	5.9	25	21.1	25	7.8	25	25.4	66.2	5/08/1983
19830806	218	27	25	10.9	25	0	25	6.7	25	20.7	25	12.7	25	35.6	97.5	6/08/1983
19830807	219	28.2	25	12.7	25	0	25	6.4	25	20.8	25	12.3	25	32.2	83.8	7/08/1983
19830808	220	28.2	25	11	25	0	25	7.8	25	20.6	25	11.7	25	30.6	89.2	8/08/1983
19830809	221	27.8	25	16.1	25	0	25	8.4	25	20.3	25	9.8	25	26.2	53.6	9/08/1983
19830810	222	28.3	25	15	25	0	25	7.7	25	19.2	25	9.3	25	24.2	54.6	10/08/1983
19830811	223	27	25	12.9	25	0	25	8.5	25	21.3	25	9.7	25	27.2	65.2	11/08/1983
19830812	224	28	25	14.2	25	0	25	7.7	25	21.6	25	9.3	25	24.6	57.5	12/08/1983
19830813	225	28.8	25	14.5	25	0	25	8.4	25	20.5	25	12.8	25	32.3	77.6	13/08/1983
19830814	226	28.2	25	14.7	25	0	25	7.2	25	21.6	25	10.6	25	27.7	63.4	14/08/1983
19830815	227	28.8	25	15.5	25	0	25	6.3	25	18.6	25	11	25	27.8	62.5	15/08/1983
19830816	228	29.2	25	16	25	0	25	5.4	25	16.6	25	13	25	32.1	71.5	16/08/1983
19830817	229	27.7	25	15.4	25	0.5	25	5.7	25	16.7	25	15.6	25	42	89.2	17/08/1983
19830818	230	31.6	25	16.9	25	0	25	7.1	25	18.2	25	13.9	25	29.9	72.2	18/08/1983
19830819	231	31.8	25	15.3	25	0	25	7.4	25	18.8	25	12.7	25	27	73.1	19/08/1983
19830820	232	31.4	25	16.4	25	0	25	8.4	25	22.2	25	9.9	25	21.5	53.1	20/08/1983
19830821	233	32.6	25	14.6	25	0	25	7	25	22.6	25	8.4	25	17.1	50.6	21/08/1983
19830822	234	34.4	25	15.3	25	0	25	7.5	25	22.3	25	9.9	25	18.2	57	22/08/1983
19830823	235	33.1	25	17	25	0	25	7.3	25	18.9	25	14	25	27.7	72.3	23/08/1983
19830824	236	33.2	25	17.9	25	0	25	6.3	25	16.6	25	13.6	25	26.7	66.3	24/08/1983
19830825	237	33.1	25	19.1	25	0	25	7.9	25	13.7	25	18.2	25	36	82.4	25/08/1983
19830826	238	24.6	25	16	25	3.7	25	5.9	25	17.3	25	16.1	25	52.1	88.6	26/08/1983
19830827	239	25.7	25	8.5	25	0	25	6.8	25	23.2	25	8.6	25	26	77.5	27/08/1983
19830828	240	25.8	25	8	25	0	25	7	25	23.7	25	7	25	21.1	65.3	28/08/1983
19830829	241	28.1	25	7.1	25	0	25	6.6	25	23.7	25	7	25	18.4	69.4	29/08/1983
19830830	242	31.3	25	9.7	25	0	25	8.2	25	23.9	25	7.7	25	16.8	64	30/08/1983
19830831	243	29.7	25	14.2	25	0	25	8.5	25	23.9	25	9.1	25	21.8	56.2	31/08/1983
19830901	244	29.9	25	13.5	25	0	25	6.5	25	23.9	25	7.9	25	18.7	51.1	1/09/1983

19830902	245	32	25	10.3	25	0	25	7.9	25	24	25	8	25	16.8	63.9	2/09/1983
19830903	246	34	25	15.5	25	0	25	7.7	25	23.2	25	11.8	25	22.2	67.1	3/09/1983
19830904	247	34.3	25	17.3	25	0	25	8.6	25	22.3	25	14.2	25	26.3	71.9	4/09/1983
19830905	248	34.6	25	20.4	25	0	25	9.7	25	22.6	25	15.8	25	28.7	66	5/09/1983
19830906	249	35.5	25	18.1	25	0	25	8.5	25	22.9	25	13.8	25	23.9	66.5	6/09/1983
19830907	250	36.3	25	19.6	25	0	25	9.3	25	23.3	25	14.5	25	24	63.6	7/09/1983
19830908	251	36.2	25	20.5	25	0	25	9.7	25	23.1	25	15.8	25	26.3	65.5	8/09/1983
19830909	252	30.9	25	20.3	25	0	25	9.6	25	23.7	25	9	25	20.1	37.8	9/09/1983
19830910	253	30.6	25	17.5	25	0	25	8.6	25	24.3	25	5.8	25	13.2	29	10/09/1983
19830911	254	31.4	25	12.5	25	0	25	9.2	25	25.5	25	5.7	25	12.4	39.4	11/09/1983
19830912	255	34.3	25	12.5	25	0	25	8.7	25	25.7	25	4.4	25	8.1	30.4	12/09/1983
19830913	256	37.1	25	14.5	25	0	25	10.1	25	25.1	25	5.3	25	8.4	32.1	13/09/1983
19830914	257	37.4	25	20.7	25	0	25	11.1	25	23.5	25	11.9	25	18.6	48.8	14/09/1983
19830915	258	34	25	21.9	25	0	25	10.8	25	24.3	25	9.3	25	17.5	35.4	15/09/1983
19830916	259	34.6	25	18.5	25	0	25	10.4	25	25.5	25	8.6	25	15.6	40.4	16/09/1983
19830917	260	32.4	25	16.2	25	0	25	11.6	25	26	25	4.8	25	9.9	26.1	17/09/1983
19830918	261	31.9	25	18.1	25	0	25	12.3	25	26.1	25	5.1	25	10.8	24.6	18/09/1983
19830919	262	33.6	25	17.1	25	0	25	10.9	25	25.6	25	9.9	25	19	50.8	19/09/1983
19830920	263	34.1	25	15.1	25	0	25	10.1	25	25.7	25	10	25	18.7	58.3	20/09/1983
19830921	264	34.6	25	16.9	25	0	25	11.1	25	26	25	9.3	25	16.9	48.3	21/09/1983
19830922	265	35.3	25	18.7	25	0	25	10.6	25	26.1	25	11	25	19.2	51	22/09/1983
19830923	266	36.8	25	19.1	25	0	25	9.7	25	26.1	25	10.9	25	17.6	49.3	23/09/1983
19830924	267	36.5	25	18.9	25	0	25	11	25	26	25	10.4	25	17	47.7	24/09/1983
19830925	268	36.5	25	20.3	25	0	25	11.7	25	25.4	25	12.9	25	21.1	54.2	25/09/1983
19830926	269	34.2	25	18.8	25	0	25	9.8	25	25.7	25	11.2	25	20.8	51.6	26/09/1983
19830927	270	34.7	25	20.8	25	0.2	25	9	25	23.9	25	12.8	25	23.1	52.1	27/09/1983
19830928	271	36.1	25	22.2	25	0	25	9.7	25	23.7	25	16.6	25	27.8	62.1	28/09/1983
19830929	272	37.1	25	22.2	25	0	25	10.1	25	23.4	25	12.1	25	19.2	45.2	29/09/1983
19830930	273	37.2	25	23.7	25	1.9	25	12	25	23.9	25	11	25	17.3	37.5	30/09/1983
19831001	274	37.1	25	23.7	25	0	25	9.7	25	21.6	25	12.2	25	19.3	41.6	1/10/1983
19831002	275	37.6	25	22.4	25	0	25	10	25	24	25	14.7	25	22.7	54.3	2/10/1983
19831003	276	37.9	25	23.2	25	0	25	10.7	25	23.7	25	16.1	25	24.4	56.6	3/10/1983
19831004	277	37.8	25	24.6	25	0	25	11.7	25	24.8	25	11.9	25	18.2	38.5	4/10/1983
19831005	278	32.3	25	20.7	25	0	25	12.9	25	25.6	25	8.1	25	16.7	33.2	5/10/1983
19831006	279	29	25	15.1	25	0	25	10.8	25	28.2	25	4.8	25	12	28	6/10/1983
19831007	280	32.6	25	12.2	25	0	25	9.7	25	28.4	25	5.6	25	11.4	39.4	7/10/1983
19831008	281	37.3	25	14.6	25	0	25	10.1	25	28.4	25	7.8	25	12.2	47	8/10/1983
19831009	282	38.8	25	19.9	25	0	25	10.6	25	25.3	25	13.8	25	19.9	59.4	9/10/1983
19831010	283	38.1	25	24.8	25	0	25	9.4	25	20.2	25	17.4	25	26.1	55.6	10/10/1983
19831011	284	33.7	25	23.8	25	0	25	6.2	25	15.5	25	9	25	17.2	30.5	11/10/1983
19831012	285	35.8	25	22.4	25	0	25	7.8	25	21.4	25	13.5	25	23	49.9	12/10/1983
19831013	286	39	25	20.9	25	0	25	10	25	25.2	25	15.1	25	21.6	61.1	13/10/1983
19831014	287	40.4	25	22.4	25	0	25	11.5	25	26	25	12.8	25	17	47.3	14/10/1983
19831015	288	39.6	25	25.2	25	0	25	10.7	25	20.5	25	17.7	25	24.5	55.2	15/10/1983
19831016	289	35.6	25	22.8	25	0	25	9.3	25	14.2	25	14.1	25	24.3	50.8	16/10/1983
19831017	290	36.9	25	23.8	25	0	25	9.4	25	19.6	25	10.8	25	17.3	36.6	17/10/1983
19831018	291	33.3	25	24.6	25	0	25	7.5	25	12.7	25	16.3	25	31.9	52.7	18/10/1983
19831019	292	33.2	25	20.4	25	0.2	25	11.5	25	23.9	25	15.6	25	30.7	65.1	19/10/1983
19831020	293	33.9	25	18.2	25	0	25	11.6	25	28.4	25	9.6	25	18.1	46	20/10/1983
19831021	294	35.7	25	19	25	0	25	12.4	25	27.7	25	8.6	25	14.7	39.2	21/10/1983
19831022	295	37	25	23.1	25	0	25	13	25	25.2	25	9.5	25	15.1	33.6	22/10/1983
19831023	296	36.2	25	23	25	0	25	12.3	25	26.7	25	12.7	25	21.1	45.2	23/10/1983
19831024	297	36.3	25	22	25	0	25	13	25	28.3	25	11.8	25	19.5	44.6	24/10/1983
19831025	298	36.6	25	18.6	25	0	25	13.9	25	29.4	25	4.3	25	7	20.1	25/10/1983
19831026	299	36.6	25	16.1	25	0	25	12.4	25	29.9	25	7.2	25	11.7	39.4	26/10/1983
19831027	300	37	25	20	25	0	25	11.9	25	28.5	25	15	25	23.9	64.2	27/10/1983
19831028	301	37.3	25	23.2	25	0	25	10.7	25	26.2	25	17.5	25	27.4	61.6	28/10/1983
19831029	302	37.9	25	25.6	25	0	25	11.4	25	27.1	25	18.6	25	28.2	56.7	29/10/1983
19831030	303	35.8	25	24.9	25	0.1	25	9.5	25	23.2	25	20.2	25	34.4	64.2	30/10/1983
19831031	304	32.9	25	21.7	25	0	25	7.7	25	16.5	25	19.3	25	38.6	74.4	31/10/1983
19831101	305	33.1	25	23.3	25	0	25	6	25	15.7	25	18.6	25	36.8	65	1/11/1983
19831102	306	36	25	24.1	25	0	25	9.3	25	24.4	25	19.8	25	33.3	66	2/11/1983
19831103	307	37.6	25	23.3	25	0	25	9.7	25	23	25	18.1	25	27.9	63.3	3/11/1983
19831104	308	36.4	25	20.2	25	0.2	25	10	25	26	25	18.1	25	29.8	76.5	4/11/1983
19831105	309	39.4	25	21.6	25	0	25	11.9	25	28.5	25	14.6	25	20.4	56.6	5/11/1983
19831106	310	41	25	21.6	25	0	25	12.5	25	29.4	25	8.4	25	10.8	32.6	6/11/1983
19831107	311	42.1	25	22.5	25	0	25	12.2	25	29.2	25	12.5	25	15.2	45.9	7/11/1983
19831108	312	42.7	25	25	25	0.5	25	15.1	25	26.4	25	18.5	25	21.7	58.4	8/11/1983
19831109	313	38.1	25	27.2	25	0.9	25	15.6	25	26.1	25	9.5	25	14.3	26.3	9/11/1983
19831110	314	38.5	25	23.1	25	0	25	14.3	25	30.2	25	5.5	25	8.1	19.5	10/11/1983
19831111	315	38.8	25	23.6	25	0	25	12.3	25	22.5	25	8.7	25	12.6	29.9	11/11/1983
19831112	316	38.7	25	23.7	25	0	25	11.5	25	24.2	25	13.8	25	20.1	47.1	12/11/1983
19831113	317	36.5	25	23.1	25	0.6	25	10.4	25	23.7	25	20.3	25	33.2	71.8	13/11/1983
19831114	318	38.2	25	22.3	25	0	25	11	25	27.1	25	19.1	25	28.5	71	14/11/1983
19831115	319	39.9	25	23.6	25	0.3	25	13.4	25	25.9	25	20.5	25	27.9	70.4	15/11/1983
19831116	320	33.9	25	25.1	25	2	25	11.4	25	25	25	15.9	25	30.1	49.9	16/11/1983
19831117	321	34.1	25	19.9	25	0	25	11.8	25	30.9	25	6	25	11.2	25.8	17/11/1983
19831118	322	39.5	25	19.4	25	0	25	11.8	25	30.9	25	6.1	25	8.5	27.1	18/11/1983
19831119	323	41.7	25	25.6	25	0	25	12.2	25	26.9	25	14.9	25	18.5	45.4	19/11/1983
19831120	324	36.9	25	23.3	25	0.8	25	9.6	25	20.8	25	24.2	25	38.8	84.6	20/11/1983
19831121	325	37.9	25	23	25	0.1	25	11.6	25	26.4	25	22.9	25	34.7	81.5	21/11/1983
19831122	326	39	25	20.5	25	0	25	13.5	25	30.6	25	11.5	25	16.4	47.7	22/11/1983
19831123	327	39.6	25	23.3	25	0	25	13.6								

19831124	328	37.2	25	23	25	0	25	13.7	25	29.6	25	15.7	25	24.7	55.9	24/11/1983
19831125	329	37.1	25	23	25	0	25	10.9	25	27.2	25	14.6	25	23.1	52	25/11/1983
19831126	330	35.7	25	24.3	25	5.6	25	7.7	25	18.4	25	21	25	35.9	69.1	26/11/1983
19831127	331	35.1	25	20.2	25	9	25	7.3	25	22.7	25	23.2	25	41	98	27/11/1983
19831128	332	34.5	25	21.1	25	10.7	25	9	25	22.9	25	24.2	25	44.2	96.8	28/11/1983
19831129	333	36.1	25	22.7	25	5.7	25	9	25	24.7	25	26.7	25	44.7	96.8	29/11/1983
19831130	334	36.9	25	24.4	25	0.1	25	8.9	25	20.9	25	26.7	25	42.8	87.4	30/11/1983
19831201	335	36.6	25	24.8	25	0	25	9.3	25	17.1	25	24.1	25	39.2	77	1/12/1983
19831202	336	37.4	25	26.7	25	0	25	8.5	25	20.7	25	25.8	25	40.2	73.7	2/12/1983
19831203	337	38.3	25	26.3	25	0.3	25	10.5	25	22.3	25	27.6	25	41	80.7	3/12/1983
19831204	338	37.5	25	25.4	25	0	25	11.3	25	26.4	25	20.4	25	31.6	62.9	4/12/1983
19831205	339	38.7	25	22.3	25	0	25	10.7	25	29.7	25	13.1	25	19	48.7	5/12/1983
19831206	340	39.1	25	24.8	25	0.8	25	10.7	25	23.9	25	21.7	25	30.9	69.3	6/12/1983
19831207	341	28.1	25	21.5	25	22.3	25	7.3	25	16.5	25	21.7	25	57.1	84.7	7/12/1983
19831208	342	32.9	25	16.9	25	0	25	11.4	25	31	25	10.2	25	20.4	53	8/12/1983
19831209	343	35.3	25	17.8	25	0	25	12	25	30.3	25	10.3	25	18	50.6	9/12/1983
19831210	344	36.2	25	20.1	25	0	25	12.2	25	30.3	25	12	25	20	51	10/12/1983
19831211	345	37	25	19.2	25	0	25	13.2	25	30.1	25	14.7	25	23.4	66.1	11/12/1983
19831212	346	36.8	25	20.5	25	0	25	13.4	25	29.2	25	15.8	25	25.5	65.5	12/12/1983
19831213	347	37.1	25	22.6	25	0	25	14.9	25	30.1	25	13.1	25	20.8	47.8	13/12/1983
19831214	348	37.8	25	24	25	0	25	14.1	25	30.7	25	13.2	25	20.1	44.3	14/12/1983
19831215	349	38.7	25	22.7	25	0	25	15	25	30.4	25	13.6	25	19.8	49.3	15/12/1983
19831216	350	40.4	25	22.1	25	0	25	13.2	25	29.6	25	10.8	25	14.3	40.6	16/12/1983
19831217	351	40.8	25	25.4	25	0	25	12.7	25	28.2	25	13.4	25	17.4	41.3	17/12/1983
19831218	352	40.2	25	25.3	25	0	25	13	25	27.2	25	13.8	25	18.5	42.8	18/12/1983
19831219	353	39.2	25	25.7	25	0	25	12	25	26.5	25	18.7	25	26.5	56.6	19/12/1983
19831220	354	37.7	25	25.2	25	0	25	13.4	25	27.7	25	17.8	25	27.3	55.5	20/12/1983
19831221	355	37.8	25	26.3	25	0	25	12.9	25	25.7	25	17.6	25	26.9	51.5	21/12/1983
19831222	356	37.2	25	24.4	25	0	25	13.8	25	28.5	25	15.5	25	24.4	50.7	22/12/1983
19831223	357	37	25	25.5	25	0	25	13.4	25	30.1	25	15.4	25	24.5	47.2	23/12/1983
19831224	358	37.5	25	24.7	25	0	25	12.6	25	30.2	25	16.3	25	25.3	52.4	24/12/1983
19831225	359	37.6	25	22.3	25	0	25	13	25	30	25	17.5	25	27	65	25/12/1983
19831226	360	38.4	25	23.7	25	0	25	13.6	25	30.5	25	13.7	25	20.2	46.8	26/12/1983
19831227	361	39.2	25	23.9	25	0	25	12.9	25	30.7	25	11.8	25	16.7	39.8	27/12/1983
19831228	362	41	25	24.7	25	0	25	13.2	25	27.1	25	18.2	25	23.4	58.5	28/12/1983
19831229	363	39.3	25	27.6	25	0	25	10.1	25	24.1	25	14.8	25	20.8	40.1	29/12/1983
19831230	364	38.6	25	23.6	25	4.4	25	10.6	25	25	25	20.9	25	30.5	71.8	30/12/1983
19831231	365	33	25	22.9	25	9.9	25	7.4	25	11.7	25	25.9	25	51.5	92.8	31/12/1983
19840101	1	35.9	25	23.1	25	0.5	25	8	25	19.9	25	26.9	25	45.5	95.2	1/01/1984
19840102	2	32.8	25	25.5	25	5.1	25	4	25	13.9	25	28.9	25	58.1	88.6	2/01/1984
19840103	3	35.8	25	24	25	4.9	25	8.3	25	23.9	25	28.4	25	48.3	95.2	3/01/1984
19840104	4	36.5	25	23.2	25	0.8	25	7.8	25	24.2	25	26.6	25	43.6	93.6	4/01/1984
19840105	5	36.5	25	25.2	25	0	25	8.8	25	23.9	25	27.1	25	44.4	84.6	5/01/1984
19840106	6	35.4	25	23.3	25	3.7	25	8.6	25	24.9	25	26.2	25	45.6	91.6	6/01/1984
19840107	7	32.2	25	24.2	25	1.3	25	5.2	25	15	25	27.5	25	57.2	91.1	7/01/1984
19840108	8	30.9	25	22.5	25	0.3	25	7.4	25	11.3	25	26.7	25	59.8	98	8/01/1984
19840109	9	28.2	25	23.3	25	47.7	25	4.8	25	8.6	25	27.7	25	72.4	96.9	9/01/1984
19840110	10	28.2	25	22.8	25	33.2	25	3.8	25	8.3	25	28	25	73.2	100	10/01/1984
19840111	11	30.7	25	22.3	25	16.3	25	4.6	25	12.6	25	26.4	25	59.8	98.1	11/01/1984
19840112	12	33	25	23.1	25	0.9	25	5.9	25	15.3	25	27.5	25	54.7	97.3	12/01/1984
19840113	13	32.6	25	24.8	25	17.7	25	7.2	25	17.6	25	28.5	25	57.9	91.1	13/01/1984
19840114	14	32.5	25	23.3	25	60.2	25	7.3	25	16.1	25	29	25	59.3	100	14/01/1984
19840115	15	34.5	25	22.4	25	32.8	25	7.4	25	21.2	25	28.5	25	52.1	100	15/01/1984
19840116	16	36.5	25	23.8	25	0	25	8.9	25	24.7	25	29.6	25	48.5	100	16/01/1984
19840117	17	37.1	25	24.7	25	0.1	25	9.3	25	25.7	25	28.7	25	45.5	92.3	17/01/1984
19840118	18	36.6	25	24.7	25	22	25	11.7	25	26	25	21.4	25	34.9	68.8	18/01/1984
19840119	19	35.9	25	24	25	11	25	10.4	25	26	25	18.5	25	31.3	62	19/01/1984
19840120	20	36.6	25	24	25	0	25	9.9	25	26.5	25	19.8	25	32.2	66.4	20/01/1984
19840121	21	35.7	25	22.2	25	0	25	7.5	25	24.1	25	19.8	25	33.9	74	21/01/1984
19840122	22	35	25	24.4	25	28	25	6.2	25	18.5	25	26.3	25	46.8	86.1	22/01/1984
19840123	23	32.9	25	23.2	25	0	25	6.8	25	21.5	25	28.4	25	56.8	99.9	23/01/1984
19840124	24	30.8	25	23.8	25	0.1	25	4.6	25	14.5	25	27.9	25	62.8	94.7	24/01/1984
19840125	25	32.9	25	23.2	25	0.1	25	5.2	25	19.3	25	28	25	56	98.5	25/01/1984
19840126	26	31.1	25	24.3	25	0.7	25	5.9	25	13.7	25	29.2	25	64.6	96.1	26/01/1984
19840127	27	29.5	25	21.2	25	9.8	25	5.8	25	15.4	25	22.5	25	54.6	89.4	27/01/1984
19840128	28	31.4	25	20.9	25	0	25	8.2	25	21.6	25	20.9	25	45.5	84.6	28/01/1984
19840129	29	33.1	25	21.3	25	0	25	8.7	25	25.5	25	20.6	25	40.7	81.4	29/01/1984
19840130	30	34.6	25	21.9	25	0	25	10.4	25	28	25	17.9	25	32.5	68.1	30/01/1984
19840131	31	34.4	25	21.5	25	0	25	11.5	25	29.4	25	14.9	25	27.4	58.1	31/01/1984
19840201	32	33.9	25	20.6	25	0	25	10.1	25	29.4	25	12.8	25	24.2	52.8	1/02/1984
19840202	33	34.9	25	20.8	25	0	25	10.2	25	27.9	25	15.4	25	27.5	62.7	2/02/1984
19840203	34	35	25	22.8	25	0	25	9.4	25	25.7	25	21.9	25	38.9	78.9	3/02/1984
19840204	35	34.1	25	21.9	25	0	25	10	25	25.7	25	19.5	25	36.5	74.2	4/02/1984
19840205	36	33.6	25	21.7	25	0	25	8.9	25	22.9	25	19	25	36.5	73.2	5/02/1984
19840206	37	33.8	25	22.7	25	0	25	8.7	25	21.6	25	20.6	25	39.2	74.7	6/02/1984
19840207	38	34.8	25	22.9	25	0	25	10.3	25	24.6	25	21.4	25	38.5	76.7	7/02/1984
19840208	39	34.9	25	21.8	25	0	25	11.7	25	27	25	19.5	25	34.9	74.7	8/02/1984
19840209	40	35.4	25	24.6	25	0	25	10.7	25	21.8	25	19.3	25	33.6	62.4	9/02/1984
19840210	41	35.1	25	21.8	25	0	25	9.1	25	22.4	25	21	25	37.1	80.4	10/02/1984
19840211	42	34.2	25	22.6	25	0	25	9.9	25	19	25	20.7	25	38.5	75.5	11/02/1984
19840212	43	33.4	25	22.9	25	0	25	9.4	25	18.6	25	19.9	25	38.7	71.3	12/02/1984
19840213	44	29.9	25	24.5	25	2.3	25	3.5	25	8.5	25	24.2	25	57.4	78.7	13/02/1984
19840214	45	27.6	25	22.1	25	58.2										

19840215	46	30.7	25	22.8	25	8.8	25	3.5	25	13.4	25	29.4	25	66.6	100	15/02/1984
19840216	47	31.4	25	23	25	41.6	25	4.5	25	15.7	25	28.8	25	62.7	100	16/02/1984
19840217	48	32.7	25	23.1	25	6.9	25	5.6	25	20.6	25	28.4	25	57.4	100	17/02/1984
19840218	49	34.8	25	23.4	25	0	25	8	25	26	25	28.3	25	50.9	98.4	18/02/1984
19840219	50	35.8	25	23.5	25	0	25	8.1	25	26.4	25	26.2	25	44.6	90.5	19/02/1984
19840220	51	35.3	25	23	25	4.2	25	7.9	25	26.2	25	24.7	25	43.2	88	20/02/1984
19840221	52	34.5	25	24.5	25	0	25	10.6	25	27.2	25	24	25	43.9	78.1	21/02/1984
19840222	53	34.4	25	24.6	25	0	25	8.9	25	26	25	24.9	25	45.8	80.5	22/02/1984
19840223	54	35.5	25	23.3	25	0	25	8.5	25	24.8	25	25	25	43.2	87.4	23/02/1984
19840224	55	35.2	25	24.4	25	2.2	25	7	25	21.6	25	26.3	25	46.3	86.1	24/02/1984
19840225	56	34.2	25	23.3	25	0	25	8.2	25	24.6	25	26.3	25	48.9	92	25/02/1984
19840226	57	34	25	22.9	25	0	25	8.1	25	24.9	25	23.6	25	44.4	84.5	26/02/1984
19840227	58	33.6	25	22.1	25	2.4	25	8.3	25	24.2	25	22.4	25	43.1	84.2	27/02/1984
19840228	59	30.7	25	24.4	25	0	25	4.1	25	9.5	25	26.4	25	59.8	86.4	28/02/1984
19840229	60	32.9	25	23.8	25	2.4	25	7.3	25	12.4	25	25	25	50	84.8	29/02/1984
19840301	61	29.1	25	23.3	25	0	25	6.1	25	8.2	25	13.8	25	34.3	48.3	1/03/1984
19840302	62	33.2	25	18.9	25	0	25	6.7	25	25.9	25	15.2	25	29.9	69.6	2/03/1984
19840303	63	34.2	25	18.3	25	0	25	8	25	25.6	25	14.9	25	27.7	70.9	3/03/1984
19840304	64	34.2	25	20.1	25	0	25	9.3	25	25	25	19.4	25	36.1	82.5	4/03/1984
19840305	65	34.3	25	23.5	25	0	25	8.3	25	18	25	22.6	25	41.8	78.1	5/03/1984
19840306	66	34.5	25	25	25	0	25	8.6	25	24.6	25	24.8	25	45.3	78.3	6/03/1984
19840307	67	35.1	25	21.1	25	0	25	10.3	25	26.9	25	16.8	25	29.7	67.2	7/03/1984
19840308	68	35.7	25	20.8	25	0	25	9.3	25	24.8	25	17.8	25	30.5	72.5	8/03/1984
19840309	69	36.6	25	21.5	25	0	25	8.9	25	25.7	25	18.6	25	30.3	72.6	9/03/1984
19840310	70	36.1	25	21.8	25	3.7	25	7.5	25	20.9	25	24	25	40.2	91.9	10/03/1984
19840311	71	36.5	25	23.8	25	0.3	25	8	25	21.6	25	27.8	25	45.5	94.3	11/03/1984
19840312	72	36.6	25	23	25	2.7	25	7.3	25	21.7	25	25.2	25	41	89.7	12/03/1984
19840313	73	35.9	25	23.7	25	0	25	8.1	25	23.5	25	24.2	25	41	82.6	13/03/1984
19840314	74	33.9	25	24	25	0	25	8.3	25	20.3	25	24	25	45.4	80.5	14/03/1984
19840315	75	35.3	25	22.1	25	0	25	7.8	25	20.8	25	17.8	25	31.1	66.9	15/03/1984
19840316	76	37.5	25	23.8	25	0	25	7.8	25	22.2	25	19.4	25	30.1	65.8	16/03/1984
19840317	77	36.7	25	24.7	25	0	25	6.5	25	18.8	25	25.2	25	40.8	81	17/03/1984
19840318	78	35.1	25	22.3	25	0.5	25	6.9	25	18.4	25	26.2	25	46.3	97.3	18/03/1984
19840319	79	35.1	25	24	25	4.9	25	7.3	25	20.9	25	26.3	25	46.5	88.2	19/03/1984
19840320	80	36.1	25	22.6	25	0	25	9.6	25	23.5	25	19.7	25	33	71.9	20/03/1984
19840321	81	35.3	25	20.7	25	0	25	9.1	25	24.8	25	11.9	25	20.8	48.8	21/03/1984
19840322	82	35.3	25	17.7	25	0	25	8.5	25	23.4	25	12.9	25	22.6	63.7	22/03/1984
19840323	83	33.6	25	20.4	25	0	25	7.1	25	14.6	25	17.1	25	32.9	71.4	23/03/1984
19840324	84	34.5	25	24.5	25	0.2	25	5	25	15	25	22.3	25	40.8	72.6	24/03/1984
19840325	85	29.7	25	21.9	25	35.2	25	4.5	25	9.6	25	25	25	59.9	95.2	25/03/1984
19840326	86	26.2	25	19.7	25	9	25	4.6	25	9.9	25	19.1	25	56.2	83.3	26/03/1984
19840327	87	29.7	25	20.1	25	0	25	7.2	25	15.7	25	13.2	25	31.7	56.1	27/03/1984
19840328	88	32	25	18.6	25	0	25	8.1	25	20	25	11.9	25	25	55.6	28/03/1984
19840329	89	33.9	25	21.2	25	0	25	6.7	25	20.9	25	15.5	25	29.3	61.6	29/03/1984
19840330	90	34.8	25	22.2	25	0	25	7.7	25	23.3	25	22.1	25	39.7	82.6	30/03/1984
19840331	91	34.9	25	19.5	25	0	25	8.2	25	21.3	25	18.5	25	33.1	81.7	31/03/1984
19840401	92	34.1	25	19.8	25	0	25	8.1	25	22.4	25	17	25	31.8	73.6	1/04/1984
19840402	93	33.5	25	18.1	25	0	25	8.9	25	23.2	25	13.9	25	26.9	67	2/04/1984
19840403	94	32.4	25	19.8	25	0	25	9.7	25	21.7	25	17	25	35	73.6	3/04/1984
19840404	95	32.5	25	21.1	25	0	25	9.4	25	21.6	25	15.1	25	30.9	60.4	4/04/1984
19840405	96	32	25	18.3	25	0	25	8.4	25	23.7	25	12.6	25	26.5	59.9	5/04/1984
19840406	97	33.4	25	17.3	25	0	25	9.5	25	20.4	25	11.7	25	22.7	59.3	6/04/1984
19840407	98	27.6	25	18.5	25	0	25	9.1	25	22.8	25	9.2	25	24.9	43.2	7/04/1984
19840408	99	26.8	25	11	25	0	25	7.6	25	23.4	25	7.1	25	20.2	54.1	8/04/1984
19840409	100	29.4	25	13.4	25	0	25	6.6	25	23.4	25	12.9	25	31.5	84	9/04/1984
19840410	101	31.9	25	16.2	25	0	25	7.1	25	23.2	25	13.5	25	28.6	73.4	10/04/1984
19840411	102	34.4	25	15.8	25	0	25	7.5	25	22.6	25	14	25	25.7	78	11/04/1984
19840412	103	35.4	25	19.7	25	0	25	7.4	25	21.6	25	15.6	25	27.1	68	12/04/1984
19840413	104	35.4	25	19	25	0	25	7.7	25	21.5	25	16.9	25	29.4	77	13/04/1984
19840414	105	33.9	25	18.8	25	0	25	7.6	25	21.2	25	15.5	25	29.3	71.5	14/04/1984
19840415	106	33.2	25	17.2	25	0	25	7	25	17.1	25	16.9	25	33.2	86.2	15/04/1984
19840416	107	34.9	25	19.9	25	0	25	7.1	25	21	25	18.7	25	33.4	80.5	16/04/1984
19840417	108	34.2	25	20	25	0	25	6.8	25	21	25	21.5	25	40	92	17/04/1984
19840418	109	34.2	25	18.3	25	0	25	7	25	21.8	25	17.5	25	32.5	83.3	18/04/1984
19840419	110	35.1	25	17.9	25	0	25	7.6	25	22	25	16.4	25	29	80	19/04/1984
19840420	111	35.4	25	18.5	25	0	25	7.2	25	21.5	25	16.2	25	28.2	76.1	20/04/1984
19840421	112	34.9	25	19.7	25	0	25	6.9	25	21.4	25	17.1	25	30.6	74.5	21/04/1984
19840422	113	34.7	25	19.1	25	0	25	6.4	25	21.2	25	15.9	25	28.7	71.9	22/04/1984
19840423	114	35.3	25	17.8	25	0	25	8.5	25	21.5	25	14.2	25	24.8	69.7	23/04/1984
19840424	115	33	25	19.2	25	0	25	9.4	25	21.5	25	14.5	25	28.8	65.2	24/04/1984
19840425	116	31.3	25	17.3	25	0	25	8.3	25	21.8	25	9.6	25	21	48.6	25/04/1984
19840426	117	32.4	25	18.1	25	0	25	8.2	25	20.9	25	10	25	20.6	48.2	26/04/1984
19840427	118	31.5	25	18.3	25	0	25	9.2	25	21.7	25	10.8	25	23.4	51.4	27/04/1984
19840428	119	30.5	25	19.1	25	0	25	9.2	25	18.9	25	11	25	25.2	49.8	28/04/1984
19840429	120	30	25	20	25	0	25	8.1	25	11.9	25	10.9	25	25.7	46.6	29/04/1984
19840430	121	27.6	25	20	25	0	25	6.3	25	11.3	25	9.8	25	26.5	41.9	30/04/1984
19840501	122	30.5	25	16.3	25	0	25	5.9	25	19.5	25	16.5	25	37.8	89.1	1/05/1984
19840502	123	31	25	17.5	25	0	25	6	25	18.3	25	15.2	25	33.8	76	2/05/1984
19840503	124	32	25	17.4	25	0	25	6.6	25	19.9	25	14.8	25	31.1	74.5	3/05/1984
19840504	125	31.6	25	18.4	25	0	25	6.8	25	17.6	25	16.6	25	35.7	78.5	4/05/1984
19840505	126	31.3	25	18.8	25	0	25	8.9	25	19.4	25	13.5	25	29.5	62.2	5/05/1984
19840506	127	28.1	25	16.5	25	0	25	8.5	25	20.3	25	8.2	25	21.6	43.7	6/05/1984
19840507	128	26.9	25	14.4	25	0	25	8.2	25	20.1	25	9	25	25.4	54.9	7/05/1984

19840508	129	28.1	25	11.4	25	0	25	7	25	20.7	25	4.5	25	11.8	33.4	8/05/1984
19840509	130	29.2	25	10.9	25	0	25	6.6	25	20.6	25	5.5	25	13.6	42.2	9/05/1984
19840510	131	29.9	25	10.1	25	0	25	5.9	25	19.7	25	7.4	25	17.5	59.9	10/05/1984
19840511	132	31.4	25	11	25	0	25	7.1	25	19.5	25	5.8	25	12.6	44.2	11/05/1984
19840512	133	30.7	25	14.6	25	0	25	7	25	20.2	25	7.2	25	16.3	43.4	12/05/1984
19840513	134	30.5	25	15.6	25	0	25	7.3	25	20.2	25	7.1	25	16.3	40.1	13/05/1984
19840514	135	31	25	12.7	25	0	25	6.9	25	19.8	25	7.9	25	17.6	53.8	14/05/1984
19840515	136	31.5	25	13.9	25	0	25	6	25	19.8	25	7.6	25	16.4	47.9	15/05/1984
19840516	137	33.3	25	15.6	25	0	25	6.2	25	18.5	25	11.8	25	23.1	66.6	16/05/1984
19840517	138	32.9	25	14.9	25	0	25	6.9	25	19.4	25	12.3	25	24.6	72.6	17/05/1984
19840518	139	31	25	14.2	25	0	25	6.6	25	19.4	25	10	25	22.3	61.8	18/05/1984
19840519	140	29.7	25	15.3	25	0	25	7	25	19.6	25	9.7	25	23.3	55.8	19/05/1984
19840520	141	29.8	25	13	25	0	25	6.5	25	19.1	25	11.2	25	26.7	74.8	20/05/1984
19840521	142	28.9	25	14.6	25	0	25	5.8	25	18	25	12.7	25	31.9	76.5	21/05/1984
19840522	143	28.5	25	14.6	25	0	25	6	25	17.8	25	12.9	25	33.2	77.7	22/05/1984
19840523	144	28.2	25	11.8	25	0	25	6.7	25	19.2	25	9.5	25	24.8	68.7	23/05/1984
19840524	145	28.2	25	11.5	25	0	25	6.4	25	18.9	25	8.4	25	22	61.9	24/05/1984
19840525	146	28.9	25	12.5	25	0	25	6.7	25	19.1	25	8.3	25	20.8	57.3	25/05/1984
19840526	147	28.2	25	12.5	25	0	25	6	25	18.8	25	9	25	23.5	62.1	26/05/1984
19840527	148	28.1	25	10.7	25	0	25	6.2	25	18.1	25	8.3	25	21.8	64.5	27/05/1984
19840528	149	29.5	25	14.4	25	0	25	5.6	25	18.5	25	11.9	25	28.9	72.6	28/05/1984
19840529	150	28.9	25	15.4	25	0	25	6.2	25	17.6	25	13.2	25	33.1	75.5	29/05/1984
19840530	151	28.7	25	16.9	25	0	25	6.3	25	17.7	25	13.4	25	34	69.6	30/05/1984
19840531	152	28.9	25	14	25	0	25	6.2	25	17.3	25	12.5	25	31.4	78.2	31/05/1984
19840601	153	27.7	25	13	25	0	25	6.9	25	17.5	25	10.7	25	28.8	71.5	1/06/1984
19840602	154	27	25	9.8	25	0	25	6.7	25	18.5	25	7.3	25	20.5	60.3	2/06/1984
19840603	155	27.2	25	8.7	25	0	25	6.9	25	18.5	25	7.2	25	20	64	3/06/1984
19840604	156	26.8	25	10	25	0	25	7.6	25	18.6	25	7	25	19.9	57	4/06/1984
19840605	157	26.2	25	12.1	25	0	25	7.2	25	18.7	25	6.2	25	18.2	43.9	5/06/1984
19840606	158	27.5	25	11.2	25	0	25	5.7	25	17.6	25	10.6	25	28.9	79.7	6/06/1984
19840607	159	27.5	25	15.5	25	0	25	6.2	25	15.2	25	13	25	35.4	73.9	7/06/1984
19840608	160	28.2	25	18.1	25	0	25	6.2	25	12	25	13.6	25	35.6	65.5	8/06/1984
19840609	161	28.2	25	17.8	25	0	25	7.1	25	12.4	25	12.1	25	31.6	59.4	9/06/1984
19840610	162	28.3	25	14.9	25	0	25	7	25	17.5	25	10.9	25	28.3	64.4	10/06/1984
19840611	163	27.3	25	14.8	25	0	25	6.3	25	17.8	25	9.7	25	26.7	57.7	11/06/1984
19840612	164	26.1	25	12.7	25	0	25	5.3	25	17.3	25	7.8	25	23.1	53.1	12/06/1984
19840613	165	28	25	16.3	25	0	25	5.4	25	13.9	25	16.2	25	42.9	87.5	13/06/1984
19840614	166	28.4	25	16.9	25	0	25	5.6	25	17.4	25	15.2	25	39.3	79	14/06/1984
19840615	167	29.5	25	15.3	25	0	25	5.5	25	17.3	25	13.7	25	33.2	78.9	15/06/1984
19840616	168	29.5	25	13.6	25	0	25	6.4	25	16.2	25	13	25	31.5	83.5	16/06/1984
19840617	169	24.5	25	12.7	25	0	25	5.6	25	16.7	25	10.9	25	35.5	74.3	17/06/1984
19840618	170	22.8	25	10.7	25	0	25	4.8	25	16	25	10.8	25	38.9	84	18/06/1984
19840619	171	24.2	25	12.6	25	0	25	6.4	25	17.7	25	11.3	25	37.4	77.5	19/06/1984
19840620	172	22	25	8.3	25	0	25	5.3	25	18.2	25	6	25	22.7	54.8	20/06/1984
19840621	173	23.3	25	6.3	25	0	25	5.1	25	18.3	25	5.9	25	20.6	61.8	21/06/1984
19840622	174	25.6	25	8.6	25	0	25	5.2	25	17.9	25	8.4	25	25.6	75.2	22/06/1984
19840623	175	26.9	25	8	25	0	25	4.3	25	17.8	25	8.1	25	22.9	75.6	23/06/1984
19840624	176	27.3	25	10.5	25	0	25	5.9	25	15.7	25	8.8	25	24.3	69.4	24/06/1984
19840625	177	24.5	25	11.6	25	0	25	6.2	25	18.2	25	6.4	25	20.8	46.9	25/06/1984
19840626	178	25.4	25	8.5	25	0	25	4.9	25	18.3	25	5.8	25	17.9	52.3	26/06/1984
19840627	179	25.6	25	6.8	25	0	25	6	25	18.1	25	5.9	25	18	59.7	27/06/1984
19840628	180	21.9	25	8.1	25	0	25	5.2	25	18.3	25	5.9	25	22.5	54.7	28/06/1984
19840629	181	20.5	25	5.3	25	0	25	6.4	25	18.3	25	7.1	25	29.5	79.8	29/06/1984
19840630	182	21.7	25	5.4	25	0	25	6.4	25	18.7	25	5.4	25	20.8	60.2	30/06/1984
19840701	183	22.1	25	6.8	25	0	25	5.3	25	18.5	25	5.6	25	21.1	56.7	1/07/1984
19840702	184	21.6	25	2.1	25	0	25	4.8	25	18.7	25	4.9	25	19	69	2/07/1984
19840703	185	17.2	25	3.6	25	0	25	4.5	25	18.5	25	6	25	30.6	75.9	3/07/1984
19840704	186	18	25	1.1	25	0	25	4.3	25	18.7	25	5	25	24.2	75.6	4/07/1984
19840705	187	21.2	25	0.8	25	0	25	4.7	25	18.6	25	5.4	25	21.5	83.4	5/07/1984
19840706	188	24.1	25	1.1	25	0	25	4.6	25	18.8	25	4.2	25	14	63.5	6/07/1984
19840707	189	27.1	25	1.6	25	0	25	4.4	25	19.2	25	3.8	25	10.6	55.4	7/07/1984
19840708	190	29.1	25	4.2	25	0	25	4.6	25	18.5	25	4.5	25	11.2	54.6	8/07/1984
19840709	191	28.5	25	7.4	25	0	25	5.2	25	18.2	25	5	25	12.9	48.6	9/07/1984
19840710	192	24.5	25	7.3	25	0	25	4.8	25	11.8	25	9.6	25	31.2	93.9	10/07/1984
19840711	193	23.9	25	9.7	25	0	25	5.9	25	16.8	25	6	25	20.2	49.9	11/07/1984
19840712	194	25.5	25	11.6	25	0	25	6.8	25	17	25	6.2	25	19	45.4	12/07/1984
19840713	195	18.8	25	14.7	25	0	25	3.6	25	8.8	25	8.4	25	38.7	50.3	13/07/1984
19840714	196	18.3	25	12.8	25	0.6	25	1.4	25	4.9	25	14.3	25	68	96.8	14/07/1984
19840715	197	22.1	25	13.4	25	2.4	25	2.2	25	8.7	25	15.7	25	59	100	15/07/1984
19840716	198	23.5	25	14.6	25	0.5	25	4.2	25	10.4	25	15.1	25	52.2	90.9	16/07/1984
19840717	199	26.7	25	13.8	25	0	25	4.9	25	16.2	25	14	25	40	88.8	17/07/1984
19840718	200	27.2	25	13.3	25	0	25	4.9	25	16.1	25	15	25	41.6	98.3	18/07/1984
19840719	201	28.1	25	11.7	25	0	25	5	25	18	25	15.5	25	40.8	100	19/07/1984
19840720	202	28.6	25	13.5	25	0	25	5.8	25	18.6	25	14.5	25	37.1	93.8	20/07/1984
19840721	203	30.3	25	12.7	25	0	25	6.8	25	18.7	25	14.9	25	34.5	100	21/07/1984
19840722	204	27.5	25	15.4	25	0	25	3.9	25	15.5	25	14.7	25	40	84.1	22/07/1984
19840723	205	24.1	25	14.8	25	0	25	2.9	25	11.8	25	14.2	25	47.3	84.4	23/07/1984
19840724	206	13.8	25	12.2	25	2.8	25	2.5	25	5.7	25	12.8	25	81.2	90.1	24/07/1984
19840725	207	18.1	25	9.4	25	8.3	25	3.1	25	12.7	25	10.6	25	51.1	89.9	25/07/1984
19840726	208	19	25	7.7	25	0	25	3.3	25	19	25	10.5	25	47.8	100	26/07/1984
19840727	209	19.9	25	5.8	25	0	25	3.7	25	20.1	25	9	25	38.7	97.6	27/07/1984
19840728	210	23.1	25	5.4	25	0	25	4.3	25	20.2	25	9.1	25	32.2	100	28/07/1984
19840729	211	25.9	25	6.9	25	0	25	4.4	25	19.9	25	9.1	25	27.2	91.5	29/07/1984

19840730	212	26.2	25	8.9	25	0	25	5.7	25	20.1	25	9.5	25	27.9	83.4	30/07/1984
19840731	213	24.4	25	10.1	25	0	25	5.5	25	20.1	25	8.8	25	28.8	71.2	31/07/1984
19840801	214	25.9	25	10.4	25	0	25	5.3	25	19.6	25	9.2	25	27.5	73	1/08/1984
19840802	215	26.8	25	9.7	25	0	25	5.8	25	20.5	25	9.1	25	25.8	75.7	2/08/1984
19840803	216	27.6	25	11.4	25	0	25	5.5	25	20.2	25	10.1	25	27.4	75	3/08/1984
19840804	217	29.9	25	14	25	0	25	6.3	25	20.5	25	12.7	25	30.1	79.5	4/08/1984
19840805	218	31.1	25	14.9	25	0	25	5.5	25	19.2	25	16.7	25	37	98.6	5/08/1984
19840806	219	31.2	25	15.5	25	0	25	6.1	25	19.5	25	16.5	25	36.3	93.8	6/08/1984
19840807	220	30.7	25	13.7	25	0	25	6.2	25	20.5	25	9.4	25	21.3	60	7/08/1984
19840808	221	30.6	25	13.1	25	0	25	6.5	25	21.1	25	8.1	25	18.4	53.8	8/08/1984
19840809	222	32	25	13.1	25	0	25	6.8	25	21.1	25	8	25	16.8	53.1	9/08/1984
19840810	223	30.6	25	13.7	25	0	25	8.4	25	20.7	25	14.7	25	33.5	93.8	10/08/1984
19840811	224	22.3	25	11.7	25	0	25	6.8	25	21.5	25	5.9	25	21.9	42.9	11/08/1984
19840812	225	22.8	25	5.8	25	0	25	5.6	25	22.1	25	5.2	25	18.7	56.4	12/08/1984
19840813	226	24.9	25	4.1	25	0	25	5.4	25	22.2	25	5.7	25	18.1	69.6	13/08/1984
19840814	227	24	25	6.9	25	0	25	6.5	25	22.2	25	6.2	25	20.8	62.4	14/08/1984
19840815	228	22.1	25	6.5	25	0	25	5.5	25	22.3	25	6.1	25	22.9	63.1	15/08/1984
19840816	229	25.9	25	4.1	25	0	25	5.2	25	22.5	25	5.8	25	17.4	70.9	16/08/1984
19840817	230	29.3	25	10.2	25	0	25	6.7	25	22.2	25	6.4	25	15.7	51.5	17/08/1984
19840818	231	29.8	25	9.6	25	0	25	6.1	25	22.5	25	7.3	25	17.4	61.1	18/08/1984
19840819	232	32.7	25	11.6	25	0	25	6.7	25	22.3	25	9.7	25	19.6	71.1	19/08/1984
19840820	233	33.4	25	16.6	25	0	25	7.7	25	21.7	25	14.8	25	28.8	78.4	20/08/1984
19840821	234	30.7	25	17.3	25	0	25	5.3	25	20.3	25	12.4	25	28.1	62.8	21/08/1984
19840822	235	27.7	25	16	25	0	25	4.8	25	19	25	15.7	25	42.3	86.4	22/08/1984
19840823	236	31	25	13.8	25	0	25	6.1	25	22.7	25	12.4	25	27.6	78.6	23/08/1984
19840824	237	27.2	25	15.3	25	0	25	5.7	25	13.7	25	12.4	25	34.4	71.4	24/08/1984
19840825	238	27.2	25	16.5	25	0	25	8.7	25	20.8	25	13	25	36	69.3	25/08/1984
19840826	239	28.2	25	11.1	25	0	25	7.9	25	23.2	25	4.7	25	12.3	35.6	26/08/1984
19840827	240	28.1	25	9.5	25	0	25	7.8	25	23.9	25	4.8	25	12.6	40.5	27/08/1984
19840828	241	27.8	25	10.4	25	0	25	8.7	25	24	25	4.8	25	12.8	38.1	28/08/1984
19840829	242	27.3	25	11.7	25	0	25	7.5	25	23.5	25	5.8	25	16	42.2	29/08/1984
19840830	243	29	25	11.2	25	0	25	6.7	25	24.1	25	6	25	15	45.1	30/08/1984
19840831	244	31.1	25	10.1	25	0	25	7.9	25	23.6	25	8.6	25	19	69.6	31/08/1984
19840901	245	27.6	25	13.1	25	0	25	8.1	25	23.2	25	8.3	25	22.5	55.1	1/09/1984
19840902	246	28.5	25	10.6	25	0	25	6.8	25	24	25	6.5	25	16.7	50.9	2/09/1984
19840903	247	31.7	25	10	25	0	25	8.8	25	24.3	25	7.3	25	15.6	59.5	3/09/1984
19840904	248	22.2	25	13.9	25	0	25	7.1	25	22.1	25	7.8	25	29.2	49.1	4/09/1984
19840905	249	24.7	25	5.3	25	0	25	6.4	25	25	25	5.1	25	16.4	57.3	5/09/1984
19840906	250	28.8	25	4.6	25	0	25	6.2	25	25	25	5.3	25	13.4	62.5	6/09/1984
19840907	251	31.4	25	8.1	25	0	25	6.6	25	24.8	25	5.7	25	12.4	52.8	7/09/1984
19840908	252	32.9	25	9	25	0	25	8.1	25	25.1	25	4.8	25	9.6	41.8	8/09/1984
19840909	253	34.6	25	12	25	0	25	8.2	25	25	25	6	25	10.9	42.8	9/09/1984
19840910	254	35.1	25	17	25	0	25	8.6	25	24	25	9.6	25	17	49.6	10/09/1984
19840911	255	27.5	25	18.2	25	0	25	4.5	25	12	25	13.6	25	37.1	65.1	11/09/1984
19840912	256	22.5	25	15.9	25	1.3	25	3.6	25	8.8	25	16.6	25	60.9	91.9	12/09/1984
19840913	257	23.4	25	15.3	25	14.6	25	2.7	25	9.8	25	17.4	25	60.5	100	13/09/1984
19840914	258	30	25	16	25	0	25	4.2	25	16.7	25	18.7	25	44.1	100	14/09/1984
19840915	259	34.1	25	19	25	0	25	6	25	21.1	25	21.7	25	40.6	98.8	15/09/1984
19840916	260	34.5	25	20.2	25	0	25	7.8	25	18.1	25	21.1	25	38.6	89.2	16/09/1984
19840917	261	28.1	25	18.8	25	0	25	10.3	25	23.7	25	10.3	25	27.1	47.5	17/09/1984
19840918	262	25	25	11.7	25	0	25	8.2	25	26	25	7.3	25	23.1	53.1	18/09/1984
19840919	263	25	25	7.9	25	0	25	7.6	25	26.5	25	5	25	15.8	47	19/09/1984
19840920	264	28	25	7	25	0	25	7.4	25	26.8	25	4.6	25	12.2	45.9	20/09/1984
19840921	265	30.9	25	7.3	25	0	25	9.5	25	26.6	25	5.4	25	12.1	52.8	21/09/1984
19840922	266	26.3	25	11.3	25	0	25	9.1	25	26.2	25	6.5	25	19	48.6	22/09/1984
19840923	267	27.6	25	9.8	25	0	25	8.7	25	26.6	25	5.5	25	14.9	45.4	23/09/1984
19840924	268	30.4	25	10	25	0	25	10.1	25	26.6	25	4.6	25	10.6	37.5	24/09/1984
19840925	269	31.1	25	13.5	25	0	25	10.7	25	26.1	25	4.6	25	10.2	29.7	25/09/1984
19840926	270	30.1	25	14.7	25	0	25	9.5	25	26.9	25	7.1	25	16.6	42.5	26/09/1984
19840927	271	31	25	12.5	25	0	25	9.8	25	27.2	25	6.7	25	14.9	46.3	27/09/1984
19840928	272	32	25	10.1	25	0	25	9.8	25	27.5	25	4.7	25	9.9	38	28/09/1984
19840929	273	33.9	25	11.1	25	0	25	10.8	25	27.5	25	4.5	25	8.5	34.1	29/09/1984
19840930	274	33.4	25	17.2	25	0	25	9.7	25	26.7	25	9.2	25	17.9	46.9	30/09/1984
19841001	275	33.5	25	17.7	25	0	25	8.6	25	19.9	25	10.3	25	19.9	50.9	1/10/1984
19841002	276	35.2	25	18.9	25	0	25	9.2	25	24.8	25	17.7	25	31.1	81.1	2/10/1984
19841003	277	31.4	25	20.6	25	0	25	6.4	25	17	25	18.3	25	39.8	75.5	3/10/1984
19841004	278	26.8	25	15.3	25	19.7	25	4.5	25	14.4	25	16.6	25	47.1	95.5	4/10/1984
19841005	279	32.7	25	17.1	25	0.1	25	10.9	25	25.8	25	12.2	25	24.7	62.6	5/10/1984
19841006	280	30.8	25	18.6	25	1.6	25	10.6	25	24.7	25	9.2	25	20.7	43	6/10/1984
19841007	281	32.6	25	17.2	25	0	25	11	25	27.1	25	10	25	20.3	51	7/10/1984
19841008	282	32.9	25	18.2	25	0	25	9.6	25	27.7	25	10.2	25	20.4	48.8	8/10/1984
19841009	283	34.4	25	17.9	25	0	25	10.5	25	27.7	25	11.1	25	20.4	54.2	9/10/1984
19841010	284	34.1	25	16.9	25	0	25	10.4	25	28.1	25	11	25	20.6	57.2	10/10/1984
19841011	285	36.5	25	16.9	25	0	25	10.6	25	27.6	25	10.7	25	17.5	55.6	11/10/1984
19841012	286	36.9	25	20.3	25	0	25	9.1	25	26.2	25	11.6	25	18.6	48.7	12/10/1984
19841013	287	38.7	25	20.9	25	0	25	10.7	25	26.5	25	10.8	25	15.7	43.7	13/10/1984
19841014	288	38.2	25	22.6	25	0	25	10	25	23.3	25	18.4	25	27.5	67.1	14/10/1984
19841015	289	39	25	21.4	25	0	25	9.7	25	25.6	25	17.9	25	25.6	70.3	15/10/1984
19841016	290	38	25	22.3	25	0	25	14.5	25	25.1	25	15.5	25	23.4	57.6	16/10/1984
19841017	291	33	25	19.4	25	0	25	14.3	25	25.9	25	6.1	25	12.1	27.1	17/10/1984
19841018	292	31.8	25	19.1	25	0	25	11.3	25	21.5	25	4.1	25	8.7	18.6	18/10/1984
19841019	293	32	25	20	25	0	25	10.9	25	21.8	25	7.1	25	14.9	30.4	19/10/1984
19841020	294	25.3	25	17	25	0.4	25	4.3	25	18.2	25	14.1	25	43.7	72.8	20/10/1984

19841021	295	31.5	25	15	25	0	25	10.4	25	27.7	25	15.2	25	32.9	89.2	21/10/1984
19841022	296	33.9	25	16.4	25	8.4	25	10.4	25	29	25	9.4	25	17.8	50.4	22/10/1984
19841023	297	34.4	25	15.5	25	0	25	10.5	25	29.4	25	10.4	25	19.1	59.1	23/10/1984
19841024	298	35.2	25	17.3	25	0	25	10	25	29.4	25	10	25	17.6	50.7	24/10/1984
19841025	299	38	25	19.6	25	0	25	12.4	25	28.5	25	14.1	25	21.3	61.8	25/10/1984
19841026	300	33.2	25	20.4	25	0.2	25	10.4	25	29	25	12.6	25	24.8	52.6	26/10/1984
19841027	301	34.7	25	17.3	25	0.2	25	10.4	25	29.9	25	9.5	25	17.2	48.1	27/10/1984
19841028	302	34.1	25	16.8	25	0	25	10.5	25	29.5	25	10.5	25	19.6	54.9	28/10/1984
19841029	303	37.3	25	17.7	25	0	25	12.1	25	29.7	25	10.6	25	16.6	52.4	29/10/1984
19841030	304	38.6	25	17.7	25	0	25	13.5	25	29.7	25	9.5	25	13.9	46.9	30/10/1984
19841031	305	38.6	25	18	25	0	25	11.8	25	29.9	25	10.9	25	15.9	52.8	31/10/1984
19841101	306	39.4	25	22	25	0	25	10.5	25	23.4	25	14.9	25	20.9	56.4	1/11/1984
19841102	307	37.3	25	22.5	25	0	25	9.9	25	28.7	25	14.2	25	22.3	52.1	2/11/1984
19841103	308	39	25	20.5	25	0	25	9.9	25	28.4	25	12.7	25	18.2	52.7	3/11/1984
19841104	309	36	25	20.7	25	10.5	25	8.6	25	23.6	25	17.9	25	30.1	73.3	4/11/1984
19841105	310	37.6	25	20.2	25	3.4	25	12.6	25	28.4	25	19.8	25	30.5	83.7	5/11/1984
19841106	311	36.5	25	22.1	25	0	25	12.3	25	30.8	25	8.6	25	14.1	32.3	6/11/1984
19841107	312	37	25	17.7	25	0	25	11	25	30.4	25	8.4	25	13.4	41.5	7/11/1984
19841108	313	38.3	25	17.5	25	0	25	9.8	25	30	25	9.7	25	14.4	48.5	8/11/1984
19841109	314	39.1	25	20.9	25	0	25	11	25	26.4	25	17.8	25	25.3	72	9/11/1984
19841110	315	39.2	25	25.4	25	0	25	11.3	25	22.6	25	19.4	25	27.4	59.8	10/11/1984
19841111	316	36.9	25	24.4	25	0.9	25	11.1	25	23	25	15.1	25	24.2	49.4	11/11/1984
19841112	317	36.7	25	22.2	25	0	25	12.2	25	27.6	25	13.9	25	22.5	52	12/11/1984
19841113	318	36.2	25	20	25	0	25	13.5	25	30.1	25	8.4	25	14	35.9	13/11/1984
19841114	319	36.7	25	20.3	25	0	25	13.9	25	29.5	25	8.7	25	14.1	36.5	14/11/1984
19841115	320	37.6	25	23.1	25	0	25	13.8	25	30.5	25	7.8	25	12	27.6	15/11/1984
19841116	321	37.8	25	23.5	25	0	25	11.9	25	27.9	25	14	25	21.4	48.4	16/11/1984
19841117	322	36.3	25	23.7	25	0	25	13.7	25	27.8	25	19.6	25	32.4	66.9	17/11/1984
19841118	323	36.2	25	22.8	25	0	25	13	25	29.9	25	12.4	25	20.6	44.7	18/11/1984
19841119	324	37.2	25	21.4	25	0	25	12.8	25	30.4	25	13.1	25	20.6	51.4	19/11/1984
19841120	325	38.4	25	21	25	0	25	12.5	25	29.6	25	16.5	25	24.4	66.4	20/11/1984
19841121	326	39.9	25	20.7	25	0	25	12.2	25	30.6	25	10.8	25	14.7	44.3	21/11/1984
19841122	327	40.8	25	23.3	25	0	25	15.2	25	27.2	25	18.3	25	23.8	64	22/11/1984
19841123	328	29.2	25	18.9	25	0	25	9.4	25	26.8	25	9.4	25	23.2	43.1	23/11/1984
19841124	329	34.3	25	17.3	25	0	25	11.8	25	31.7	25	5.2	25	9.6	26.3	24/11/1984
19841125	330	38.5	25	15.8	25	0	25	10.6	25	29.8	25	9.8	25	14.4	54.6	25/11/1984
19841126	331	38.1	25	23.8	25	0	25	13	25	28.4	25	18.1	25	27.2	61.4	26/11/1984
19841127	332	37.9	25	20.2	25	0	25	11.9	25	30.6	25	13.1	25	19.9	55.4	27/11/1984
19841128	333	38.8	25	21.7	25	0	25	13.2	25	30.3	25	15.3	25	22.1	59	28/11/1984
19841129	334	40.2	25	21.7	25	0	25	14.5	25	30.3	25	15.4	25	20.7	59.3	29/11/1984
19841130	335	41.5	25	22	25	0	25	12.6	25	30.7	25	11.8	25	14.8	44.6	30/11/1984
19841201	336	42.9	25	25	25	0	25	14	25	29.8	25	12.5	25	14.5	39.5	1/12/1984
19841202	337	42.3	25	26.5	25	0	25	13.5	25	26.9	25	20.3	25	24.4	58.6	2/12/1984
19841203	338	39.8	25	24.9	25	0	25	15.7	25	26.8	25	17	25	23.3	54	3/12/1984
19841204	339	38.4	25	26.1	25	0	25	15.4	25	29.8	25	8.8	25	13	26	4/12/1984
19841205	340	39.1	25	23.9	25	0	25	15.1	25	31.1	25	5.5	25	7.8	18.5	5/12/1984
19841206	341	41	25	24	25	0	25	13.1	25	30.5	25	9.1	25	11.7	30.5	6/12/1984
19841207	342	42	25	23.6	25	0	25	14.6	25	28.1	25	10.6	25	12.9	36.4	7/12/1984
19841208	343	42.2	25	23	25	0	25	14.7	25	29.2	25	9.1	25	11	32.4	8/12/1984
19841209	344	41.6	25	24.1	25	0	25	13.7	25	24.9	25	11.3	25	14.1	37.7	9/12/1984
19841210	345	41.7	25	28.8	25	0.5	25	11.6	25	22.6	25	18.1	25	22.4	45.7	10/12/1984
19841211	346	36.4	25	22.4	25	1.9	25	7.3	25	17.8	25	23.1	25	38	85.3	11/12/1984
19841212	347	38.6	25	23.6	25	0	25	10.5	25	24.7	25	21.8	25	31.9	74.9	12/12/1984
19841213	348	39.5	25	25.5	25	0	25	11.5	25	26.2	25	22.3	25	31	68.4	13/12/1984
19841214	349	37.9	25	27.1	25	0	25	9.2	25	17.4	25	24.8	25	37.6	69.2	14/12/1984
19841215	350	35.9	25	26.3	25	5	25	6.2	25	10.8	25	28.8	25	48.7	84.2	15/12/1984
19841216	351	31	25	22.2	25	5.4	25	3.5	25	7.6	25	26.9	25	59.9	100	16/12/1984
19841217	352	35.1	25	23	25	6.7	25	5.5	25	20.3	25	29.1	25	51.5	100	17/12/1984
19841218	353	35.3	25	23.1	25	26.7	25	6.7	25	19.4	25	27.7	25	48.4	98	18/12/1984
19841219	354	34.1	25	23.9	25	7.9	25	5.7	25	20	25	27	25	50.5	91.1	19/12/1984
19841220	355	35.8	25	23.2	25	9.9	25	7.8	25	21.3	25	25.4	25	43.2	89.4	20/12/1984
19841221	356	37.1	25	21.1	25	0	25	10.7	25	29.1	25	15.7	25	24.9	62.8	21/12/1984
19841222	357	38.2	25	21.1	25	0	25	11.8	25	29.6	25	13.2	25	19.7	52.8	22/12/1984
19841223	358	36.2	25	23.3	25	0	25	11.2	25	28	25	20.3	25	33.8	71	23/12/1984
19841224	359	37.2	25	24.2	25	0	25	12.2	25	29	25	21.9	25	34.5	72.5	24/12/1984
19841225	360	37.5	25	22.8	25	0	25	11.5	25	29.9	25	16.1	25	25	58	25/12/1984
19841226	361	39.6	25	23	25	0	25	11.5	25	29.8	25	17	25	23.5	60.5	26/12/1984
19841227	362	41.7	25	22.7	25	0	25	11.9	25	29	25	15.8	25	19.6	57.3	27/12/1984
19841228	363	41.2	25	22.4	25	0	25	12.5	25	30.4	25	13.7	25	17.4	50.6	28/12/1984
19841229	364	41.9	25	23.3	25	0	25	12	25	30.1	25	14.5	25	17.8	50.7	29/12/1984
19841230	365	41.2	25	24.5	25	0	25	12.5	25	28	25	17	25	21.6	55.3	30/12/1984
19841231	366	36.7	25	24.1	25	0	25	11.6	25	28.3	25	16.7	25	27	55.7	31/12/1984
19850101	1	38.1	25	21.4	25	0	25	12.1	25	30.2	25	14.5	25	21.8	56.9	1/01/1985
19850102	2	40.2	25	20.7	25	0	25	13.2	25	29.2	25	15.9	25	21.3	65.2	2/01/1985
19850103	3	38.4	25	24.5	25	0	25	15	25	30.2	25	13	25	19.2	42.3	3/01/1985
19850104	4	38.1	25	22.8	25	0	25	14.2	25	30.4	25	7.1	25	10.7	25.6	4/01/1985
19850105	5	39.5	25	20.6	25	0	25	12.6	25	29.7	25	10.2	25	14.2	42.1	5/01/1985
19850106	6	40.6	25	21.8	25	0	25	13.6	25	29.7	25	12.6	25	16.5	48.3	6/01/1985
19850107	7	40.8	25	24.1	25	0	25	12.1	25	29.4	25	11.8	25	15.3	39.3	7/01/1985
19850108	8	40.3	25	25.2	25	0	25	11.8	25	27.6	25	20.4	25	27.2	63.7	8/01/1985
19850109	9	41	25	21.8	25	0	25	12.4	25	28.3	25	16.6	25	21.3	63.6	9/01/1985
19850110	10	41.4	25	23	25	0	25	14.3	25	28.4	25	14.5	25	18.2	51.6	10/01/1985
19850111	11	41.2	25	27.3	25	0	25									

19850112	12	41.3	25	26.7	25	0	25	13.3	25	28.5	25	10.5	25	13.3	30	12/01/1985
19850113	13	39.8	25	23.5	25	0	25	12.9	25	24.6	25	19.4	25	26.6	67	13/01/1985
19850114	14	39.2	25	24.9	25	0	25	13.1	25	28.7	25	17.2	25	24.3	54.6	14/01/1985
19850115	15	39	25	23.6	25	0	25	14.6	25	28.9	25	15.7	25	22.5	53.9	15/01/1985
19850116	16	39.6	25	24.3	25	0	25	13.6	25	28.7	25	16.2	25	22.4	53.3	16/01/1985
19850117	17	41.3	25	21.5	25	0	25	13.2	25	28.3	25	16.3	25	20.6	63.6	17/01/1985
19850118	18	43	25	25.5	25	0	25	13.1	25	28.2	25	14.2	25	16.4	43.5	18/01/1985
19850119	19	43.6	25	25.7	25	0	25	16.3	25	28.7	25	11.8	25	13.2	35.7	19/01/1985
19850120	20	43.1	25	25.4	25	0	25	16.6	25	30	25	14.3	25	16.5	44.1	20/01/1985
19850121	21	41.1	25	26	25	0	25	14.5	25	29.9	25	14.4	25	18.4	42.8	21/01/1985
19850122	22	40.2	25	23.5	25	0	25	9.6	25	27.5	25	16.3	25	21.9	56.3	22/01/1985
19850123	23	37.6	25	24.9	25	0	25	9.8	25	22.8	25	24.1	25	37.2	76.6	23/01/1985
19850124	24	37.9	25	25.6	25	0	25	11	25	21	25	17.3	25	26.3	52.7	24/01/1985
19850125	25	33.5	25	25.4	25	0	25	7.2	25	11.5	25	24.3	25	47	74.9	25/01/1985
19850126	26	33.5	25	24.7	25	0	25	6.9	25	16	25	24.6	25	47.6	79.1	26/01/1985
19850127	27	38.3	25	22.6	25	0	25	10.8	25	28	25	21.8	25	32.4	79.5	27/01/1985
19850128	28	38.3	25	24.7	25	0	25	12	25	28.1	25	22.1	25	32.8	71	28/01/1985
19850129	29	38.8	25	24.2	25	0	25	12.6	25	29.3	25	15.9	25	23	52.7	29/01/1985
19850130	30	39	25	24	25	0	25	12	25	29	25	21.1	25	30.2	70.7	30/01/1985
19850131	31	40.1	25	23.8	25	0	25	13.6	25	28.4	25	20.2	25	27.2	68.5	31/01/1985
19850201	32	40.1	25	25.6	25	0	25	13.9	25	29.3	25	16.5	25	22.2	50.3	1/02/1985
19850202	33	39.5	25	26.9	25	0	25	11.2	25	25.4	25	21.1	25	29.4	59.5	2/02/1985
19850203	34	39.1	25	25.3	25	0	25	8.6	25	23.2	25	24.1	25	34.3	74.8	3/02/1985
19850204	35	35.2	25	24.3	25	5.6	25	8.2	25	19.2	25	24.8	25	43.6	81.7	4/02/1985
19850205	36	35.8	25	23.7	25	0.3	25	7.2	25	22.4	25	25.8	25	43.9	88.1	5/02/1985
19850206	37	36.4	25	24.3	25	3.2	25	8	25	24.4	25	24.9	25	41	82	6/02/1985
19850207	38	36.7	25	25.1	25	0	25	10.7	25	25.5	25	24.6	25	39.8	77.2	7/02/1985
19850208	39	37	25	25.2	25	0	25	11.1	25	26.4	25	24.3	25	38.7	75.8	8/02/1985
19850209	40	38.4	25	25.6	25	0	25	12.1	25	26.6	25	18.1	25	26.7	55.2	9/02/1985
19850210	41	39.2	25	25.5	25	0	25	12.3	25	27.9	25	17.3	25	24.5	53	10/02/1985
19850211	42	38.9	25	25.9	25	0	25	10.8	25	25.9	25	21.8	25	31.3	65.3	11/02/1985
19850212	43	38.2	25	25.8	25	2.2	25	9.7	25	21.7	25	23.1	25	34.5	69.6	12/02/1985
19850213	44	38.7	25	24.1	25	0	25	11.9	25	26.5	25	17.8	25	25.9	59.3	13/02/1985
19850214	45	39	25	26.4	25	0	25	12.4	25	26.9	25	19.8	25	28.3	57.5	14/02/1985
19850215	46	39.3	25	26.1	25	0	25	10.8	25	23.3	25	22.2	25	31.2	65.7	15/02/1985
19850216	47	38.9	25	27.8	25	0	25	10.5	25	21.7	25	19.4	25	27.9	51.9	16/02/1985
19850217	48	38.9	25	24.4	25	0	25	10.5	25	23.1	25	23.8	25	34.2	77.9	17/02/1985
19850218	49	38.9	25	26.1	25	0	25	11.8	25	21.4	25	19.7	25	28.3	58.3	18/02/1985
19850219	50	39.9	25	26.2	25	0	25	10.9	25	28.8	25	10.6	25	14.4	31.2	19/02/1985
19850220	51	40.5	25	24.2	25	0	25	13.5	25	27.7	25	13.8	25	18.2	45.7	20/02/1985
19850221	52	40.4	25	24.6	25	0	25	10.7	25	26.9	25	15.3	25	20.3	49.5	21/02/1985
19850222	53	37.9	25	24.7	25	0	25	8.1	25	18.6	25	22.6	25	34.3	72.7	22/02/1985
19850223	54	36.5	25	24.2	25	5.7	25	8.1	25	13.1	25	25.8	25	42.2	85.5	23/02/1985
19850224	55	37.5	25	24.4	25	0	25	8.8	25	22.2	25	23.5	25	36.4	76.9	24/02/1985
19850225	56	39.8	25	26	25	0	25	8.5	25	23.9	25	28.1	25	38.5	83.6	25/02/1985
19850226	57	40.8	25	27	25	0.3	25	10.2	25	24.1	25	28.2	25	36.6	79.1	26/02/1985
19850227	58	40.4	25	25.7	25	0	25	9.8	25	25.1	25	27.4	25	36.4	83	27/02/1985
19850228	59	40.9	25	25	25	0.9	25	11.3	25	24.7	25	25.8	25	33.3	81.5	28/02/1985
19850301	60	40.9	25	26.5	25	0	25	10.6	25	25.2	25	20.7	25	26.7	59.8	1/03/1985
19850302	61	41	25	25.8	25	1.7	25	9.4	25	24.4	25	23.2	25	29.8	69.9	2/03/1985
19850303	62	40.8	25	25.4	25	0	25	10.5	25	22.9	25	21.8	25	28.3	67.2	3/03/1985
19850304	63	39.5	25	27.9	25	0	25	8.6	25	18.8	25	21.4	25	29.8	57	4/03/1985
19850305	64	38.6	25	24.6	25	23.2	25	15.6	25	26.4	25	15.6	25	22.8	50.5	5/03/1985
19850306	65	35.5	25	21.2	25	0	25	12	25	27.4	25	6.3	25	10.9	25	6/03/1985
19850307	66	36.3	25	18	25	0	25	10.1	25	27.7	25	7.1	25	11.8	34.4	7/03/1985
19850308	67	37.6	25	17.2	25	0	25	10.2	25	27.8	25	7.9	25	12.2	40.3	8/03/1985
19850309	68	38.7	25	17.6	25	0	25	9.7	25	27.4	25	9.1	25	13.2	45.2	9/03/1985
19850310	69	40.1	25	21.1	25	0	25	10.9	25	25.8	25	15.1	25	20.4	60.4	10/03/1985
19850311	70	39.3	25	22.5	25	0	25	10.1	25	22.6	25	22.1	25	31.1	81.1	11/03/1985
19850312	71	37.2	25	26	25	0	25	8.7	25	21.3	25	23.6	25	37.2	70.2	12/03/1985
19850313	72	35.5	25	24.2	25	0	25	9.6	25	24.5	25	20.9	25	36.2	69.2	13/03/1985
19850314	73	34.2	25	25.3	25	0.5	25	8	25	22.2	25	22.2	25	41.3	68.9	14/03/1985
19850315	74	33.7	25	23.6	25	0	25	7.6	25	21.6	25	22.8	25	43.6	78.3	15/03/1985
19850316	75	34.9	25	22.8	25	0	25	8.4	25	20.8	25	24.2	25	43.3	87.2	16/03/1985
19850317	76	36.1	25	23.6	25	0	25	7.9	25	21.8	25	21.9	25	36.7	75.2	17/03/1985
19850318	77	36.2	25	23.5	25	0	25	8.7	25	23.2	25	17.8	25	29.6	61.5	18/03/1985
19850319	78	35.6	25	22.3	25	0	25	8.8	25	21	25	17.8	25	30.6	66.1	19/03/1985
19850320	79	36.5	25	24.6	25	0	25	11.5	25	22.6	25	17.9	25	29.3	57.9	20/03/1985
19850321	80	35.9	25	24.5	25	0	25	11.7	25	23.2	25	17.3	25	29.3	56.3	21/03/1985
19850322	81	35.5	25	25.7	25	0	25	11.2	25	21.7	25	19.1	25	33	57.9	22/03/1985
19850323	82	35.4	25	24.5	25	0	25	11.7	25	20.1	25	21.3	25	37.1	69.3	23/03/1985
19850324	83	34.2	25	24.9	25	0	25	11	25	10.5	25	20.1	25	37.4	63.9	24/03/1985
19850325	84	33.6	25	25.9	25	0	25	9.3	25	10.7	25	15.9	25	30.6	47.6	25/03/1985
19850326	85	32	25	25.1	25	0	25	7.2	25	8.2	25	14.6	25	30.7	45.8	26/03/1985
19850327	86	32.5	25	25.2	25	0	25	9	25	12.5	25	16.7	25	34.1	52.1	27/03/1985
19850328	87	34.4	25	25.9	25	0	25	9.7	25	14.8	25	15.6	25	28.7	46.7	28/03/1985
19850329	88	34.7	25	26.2	25	0	25	10.1	25	19.8	25	16.1	25	29.1	47.3	29/03/1985
19850330	89	35.2	25	22.4	25	0	25	9.9	25	23.5	25	14	25	24.6	51.7	30/03/1985
19850331	90	35.4	25	22.3	25	0	25	9.6	25	23.7	25	13.1	25	22.8	48.7	31/03/1985
19850401	91	35	25	20.9	25	0	25	10.6	25	23.5	25	16.7	25	29.7	67.6	1/04/1985
19850402	92	37.2	25	19.3	25	0	25	13.2	25	23.6	25	12.2	25	19.2	54.5	2/04/1985
19850403	93	31.8	25	18.8	25	0	25	11	25	23.8	25	7.4	25	15.7	34.1	3/04/1985
19850404	94	32.6	25	16.5	25	0	25	9.9	25	24.3	25					

19850405	95	34.7	25	18.5	25	0	25	11.1	25	24.1	25	5.8	25	10.5	27.2	5/04/1985
19850406	96	33.9	25	19	25	0	25	9.8	25	24.5	25	7.1	25	13.4	32.3	6/04/1985
19850407	97	36.2	25	19.2	25	0	25	10.2	25	23.3	25	10.6	25	17.6	47.7	7/04/1985
19850408	98	37	25	21.2	25	0	25	11.3	25	24	25	8.3	25	13.2	33	8/04/1985
19850409	99	38.1	25	23.5	25	0	25	11.4	25	23.7	25	12.7	25	19.1	43.9	9/04/1985
19850410	100	38.1	25	24.8	25	0	25	11.2	25	22.2	25	18.3	25	27.5	58.5	10/04/1985
19850411	101	37.4	25	25.8	25	0	25	10.8	25	22.2	25	21.1	25	32.9	63.5	11/04/1985
19850412	102	36.2	25	24.8	25	0	25	9.9	25	21.1	25	20	25	33.3	63.9	12/04/1985
19850413	103	35.8	25	21	25	0	25	7.9	25	21.7	25	16	25	27.2	64.4	13/04/1985
19850414	104	34.2	25	21.8	25	0	25	9.6	25	14.2	25	17.8	25	33.1	68.2	14/04/1985
19850415	105	28.9	25	22	25	0	25	9	25	10.9	25	11.1	25	27.9	42	15/04/1985
19850416	106	31.4	25	20.3	25	0	25	9	25	17.9	25	7.7	25	16.8	32.3	16/04/1985
19850417	107	32	25	19.7	25	0	25	9.6	25	19.4	25	9.4	25	19.8	41	17/04/1985
19850418	108	29.6	25	19.9	25	0	25	9.1	25	19.6	25	8.9	25	21.5	38.3	18/04/1985
19850419	109	30.4	25	18.6	25	0	25	9	25	20.5	25	8.1	25	18.7	37.8	19/04/1985
19850420	110	29.6	25	17.6	25	0	25	9.1	25	16.9	25	7.1	25	17.1	35.3	20/04/1985
19850421	111	24.9	25	19.8	25	0	25	6.6	25	7.3	25	10.4	25	33	45.1	21/04/1985
19850422	112	27.5	25	16.9	25	0	25	7.9	25	17.5	25	16.1	25	43.9	83.7	22/04/1985
19850423	113	29.7	25	18.5	25	0	25	6.8	25	19.2	25	15.7	25	37.6	73.8	23/04/1985
19850424	114	30.3	25	14.6	25	0	25	9.1	25	22	25	12.6	25	29.2	75.9	24/04/1985
19850425	115	30.1	25	14.4	25	0	25	9.5	25	22.4	25	7.5	25	17.6	45.7	25/04/1985
19850426	116	30.3	25	15.6	25	0	25	9	25	22.1	25	8.2	25	19	46.3	26/04/1985
19850427	117	31.6	25	16.2	25	0	25	8.6	25	21.6	25	8.1	25	17.4	44	27/04/1985
19850428	118	33.8	25	19	25	0	25	8.9	25	21.2	25	9.5	25	18.1	43.3	28/04/1985
19850429	119	33.6	25	20.6	25	0	25	8.9	25	21.1	25	10.7	25	20.6	44.1	29/04/1985
19850430	120	32.9	25	16.8	25	0	25	9.1	25	21.7	25	7.8	25	15.6	40.8	30/04/1985
19850501	121	31.9	25	14.6	25	0	25	7.3	25	21.5	25	9	25	19	54.2	1/05/1985
19850502	122	32.5	25	16.4	25	0	25	8.8	25	21.2	25	10.5	25	21.5	56.3	2/05/1985
19850503	123	32	25	16.6	25	0	25	8	25	20.9	25	8	25	16.8	42.4	3/05/1985
19850504	124	32.4	25	14.5	25	0	25	7.4	25	20.9	25	9.8	25	20.2	59.4	4/05/1985
19850505	125	32.3	25	14.5	25	0	25	6.7	25	19.3	25	10.9	25	22.5	66.1	5/05/1985
19850506	126	32.9	25	14.9	25	0	25	7.9	25	19	25	13.3	25	26.6	78.5	6/05/1985
19850507	127	34	25	17.9	25	0	25	7.8	25	20.4	25	11.8	25	22.2	57.6	7/05/1985
19850508	128	33.7	25	20.4	25	0	25	9.8	25	19.9	25	12.8	25	24.5	53.4	8/05/1985
19850509	129	31.8	25	18.6	25	0	25	10.7	25	19.6	25	7.8	25	16.6	36.4	9/05/1985
19850510	130	28.4	25	16.3	25	0	25	9.2	25	19.9	25	6.1	25	15.8	32.9	10/05/1985
19850511	131	28	25	15	25	0	25	9.3	25	20.8	25	5	25	13.2	29.3	11/05/1985
19850512	132	28.1	25	13.2	25	0	25	8.5	25	20.7	25	5.1	25	13.4	33.6	12/05/1985
19850513	133	29.2	25	16.9	25	0	25	8.6	25	19.6	25	10.7	25	26.4	55.6	13/05/1985
19850514	134	29.3	25	17.9	25	0	25	7.8	25	18.2	25	11.3	25	27.7	55.1	14/05/1985
19850515	135	30.4	25	16	25	0	25	6.9	25	18	25	14.2	25	32.7	78.1	15/05/1985
19850516	136	30.4	25	19.2	25	0	25	7.8	25	16.8	25	15.2	25	35	68.4	16/05/1985
19850517	137	29.6	25	17.3	25	0	25	7.9	25	18.8	25	15.1	25	36.4	76.5	17/05/1985
19850518	138	29.7	25	15.9	25	0	25	8.7	25	19.3	25	10.8	25	25.9	59.8	18/05/1985
19850519	139	26.9	25	16	25	0	25	9.9	25	20	25	6.2	25	17.5	34.1	19/05/1985
19850520	140	22.1	25	10.5	25	0	25	7.6	25	19.3	25	4.3	25	16.2	33.9	20/05/1985
19850521	141	25.2	25	10.1	25	0	25	7.7	25	18.9	25	5.5	25	17.2	44.5	21/05/1985
19850522	142	27.2	25	11.9	25	0	25	6.9	25	15.1	25	6	25	16.6	43.1	22/05/1985
19850523	143	31.1	25	14.8	25	0	25	5.7	25	18	25	13.3	25	29.4	79.1	23/05/1985
19850524	144	31.7	25	18.8	25	0	25	6	25	16	25	16.9	25	36.2	77.9	24/05/1985
19850525	145	29	25	19.5	25	0.2	25	4.7	25	14	25	16.1	25	40.2	71.1	25/05/1985
19850526	146	27.8	25	18	25	0	25	4	25	11	25	15.8	25	42.3	76.6	26/05/1985
19850527	147	28.5	25	14.7	25	1.9	25	6.4	25	18.5	25	15.4	25	39.6	92.1	27/05/1985
19850528	148	30.2	25	14.3	25	0	25	5	25	18.5	25	12.7	25	29.6	78	28/05/1985
19850529	149	30	25	14.7	25	0	25	5.4	25	17.9	25	11.5	25	27.1	68.8	29/05/1985
19850530	150	30.2	25	15.2	25	0	25	5.9	25	18	25	13.7	25	31.9	79.4	30/05/1985
19850531	151	30.9	25	17.4	25	0	25	4.2	25	13.6	25	14.8	25	33.1	74.5	31/05/1985
19850601	152	28.1	25	19.5	25	24.1	25	3	25	9.2	25	15.8	25	41.6	69.7	1/06/1985
19850602	153	18.8	25	16	25	17.8	25	1.5	25	4.4	25	17	25	78.4	93.6	2/06/1985
19850603	154	16.1	25	13.3	25	28.3	25	1.5	25	5.9	25	14.9	25	81.5	97.6	3/06/1985
19850604	155	19.3	25	7.2	25	6.5	25	4.2	25	17.9	25	10.9	25	48.7	100	4/06/1985
19850605	156	20	25	7.5	25	0	25	4.4	25	18.3	25	9.4	25	40.2	90.7	5/06/1985
19850606	157	18.4	25	8.4	25	0	25	4.9	25	18.6	25	7	25	33.1	63.5	6/06/1985
19850607	158	21.1	25	8.9	25	0	25	4.7	25	18.3	25	9.1	25	36.4	79.9	7/06/1985
19850608	159	22.7	25	8.9	25	0	25	5.6	25	18.4	25	8.1	25	29.4	71.1	8/06/1985
19850609	160	25.3	25	7.5	25	0	25	4.5	25	18.3	25	9.3	25	28.8	89.8	9/06/1985
19850610	161	25.5	25	10.4	25	0	25	4.6	25	17.8	25	10.4	25	31.9	82.5	10/06/1985
19850611	162	24.7	25	10.4	25	0	25	4.8	25	18	25	7.3	25	23.5	57.9	11/06/1985
19850612	163	23.8	25	10.2	25	0	25	5.5	25	18.4	25	8.3	25	28.2	66.7	12/06/1985
19850613	164	24.6	25	9.9	25	0	25	6.6	25	18.1	25	8.7	25	28.1	71.4	13/06/1985
19850614	165	24.6	25	10.9	25	0	25	6.7	25	18.1	25	6.9	25	22.3	53	14/06/1985
19850615	166	24.7	25	10.7	25	0	25	5.6	25	17.6	25	7.1	25	22.8	55.2	15/06/1985
19850616	167	25.5	25	10.4	25	0	25	5.9	25	18.2	25	7.3	25	22.4	57.9	16/06/1985
19850617	168	26	25	13.3	25	0	25	5	25	17.7	25	10.8	25	32.1	70.8	17/06/1985
19850618	169	27.6	25	12.8	25	0	25	5.5	25	17.1	25	12.1	25	32.8	81.9	18/06/1985
19850619	170	26.7	25	16.4	25	0	25	6.5	25	14.7	25	11.2	25	32	60.1	19/06/1985
19850620	171	21.5	25	11.8	25	0	25	7.2	25	18.2	25	7.9	25	30.8	57.1	20/06/1985
19850621	172	19.8	25	7.1	25	0	25	6.9	25	18.4	25	5.8	25	25.1	57.5	21/06/1985
19850622	173	19.8	25	6	25	0	25	4.6	25	18.4	25	6	25	26	64.2	22/06/1985
19850623	174	21.7	25	5.4	25	0	25	5	25	18.3	25	5.1	25	19.7	56.9	23/06/1985
19850624	175	23	25	6.5	25	0	25	5.8	25	18.1	25	4	25	14.2	41.3	24/06/1985
19850625	176	19.8	25	11.5	25	0	25	3.7	25	6	25	4.7	25	20.4	34.7	25/06/1985
19850626	177	23.4	25	8.8	25	0	25	5.5	25	17.9	25	5.7	25	19.8	50.4	26/06/1985

19850627	178	24.3	25	7.9	25	0	25	5.5	25	18.6	25	3.7	25	12.2	34.7	27/06/1985
19850628	179	23.8	25	7.9	25	0	25	6.9	25	18.7	25	4.3	25	14.6	40.4	28/06/1985
19850629	180	23.5	25	5.4	25	0	25	5.9	25	18.5	25	4.6	25	15.9	51.3	29/06/1985
19850630	181	23.9	25	6.5	25	0	25	6.7	25	18.5	25	5.1	25	17.2	52.7	30/06/1985
19850701	182	24.8	25	8.3	25	0	25	5.1	25	18.6	25	5	25	16	45.7	1/07/1985
19850702	183	25.1	25	11.3	25	0	25	5.7	25	18.3	25	8.3	25	26.1	62	2/07/1985
19850703	184	26.1	25	10.6	25	2.1	25	5.7	25	18.3	25	8.2	25	24.3	64.2	3/07/1985
19850704	185	25.9	25	11.1	25	0.2	25	5.1	25	18.2	25	9.5	25	28.4	71.9	4/07/1985
19850705	186	27.6	25	14.3	25	0	25	5	25	16.5	25	11.7	25	31.7	71.8	5/07/1985
19850706	187	28.2	25	15.7	25	1.4	25	3.9	25	10.9	25	13.1	25	34.3	73.5	6/07/1985
19850707	188	22.6	25	16.8	25	0.7	25	4.7	25	9.9	25	15.6	25	56.9	81.6	7/07/1985
19850708	189	21.3	25	10.9	25	0	25	5.1	25	17.8	25	12.2	25	48.2	93.6	8/07/1985
19850709	190	20.7	25	6.8	25	0	25	4.2	25	18.9	25	6.5	25	26.6	65.8	9/07/1985
19850710	191	21.4	25	7.8	25	0	25	4.3	25	18.6	25	7.5	25	29.4	70.9	10/07/1985
19850711	192	22.1	25	7.5	25	0	25	5.3	25	18.6	25	7.2	25	27.1	69.5	11/07/1985
19850712	193	21.4	25	3.8	25	0	25	4.6	25	18.9	25	5.3	25	20.8	66.1	12/07/1985
19850713	194	22.3	25	6.5	25	0	25	6	25	19	25	6.1	25	22.7	63.1	13/07/1985
19850714	195	24.7	25	4	25	0	25	4.4	25	19.2	25	5.8	25	18.6	71.4	14/07/1985
19850715	196	26.4	25	5.3	25	0	25	4.6	25	19.2	25	6.4	25	18.6	71.9	15/07/1985
19850716	197	24.4	25	6.2	25	0	25	6.1	25	19.1	25	6.8	25	22.3	71.8	16/07/1985
19850717	198	19.9	25	7.8	25	0	25	5.4	25	19.4	25	6	25	25.8	56.7	17/07/1985
19850718	199	19.9	25	4.5	25	0	25	5.3	25	19.4	25	5.3	25	22.8	63	18/07/1985
19850719	200	21.8	25	3.6	25	0	25	5.4	25	19.4	25	5.2	25	19.9	65.8	19/07/1985
19850720	201	23.6	25	3.3	25	0	25	5.1	25	19.8	25	4.6	25	15.8	59.5	20/07/1985
19850721	202	25.9	25	5.2	25	0	25	4.9	25	19.7	25	6.3	25	18.9	71.3	21/07/1985
19850722	203	27.8	25	7	25	0	25	4.6	25	19.7	25	7.7	25	20.6	76.9	22/07/1985
19850723	204	28.5	25	9.7	25	0	25	5.8	25	19.6	25	8.7	25	22.4	72.3	23/07/1985
19850724	205	27.1	25	13.3	25	0	25	6.1	25	19	25	8.4	25	23.4	55	24/07/1985
19850725	206	26.2	25	11.6	25	0	25	6.7	25	19.7	25	8.6	25	25.3	63	25/07/1985
19850726	207	26.6	25	9.4	25	0	25	6.1	25	20.1	25	8.8	25	25.3	74.7	26/07/1985
19850727	208	28	25	9.4	25	0	25	5.7	25	19.1	25	8.8	25	23.3	74.7	27/07/1985
19850728	209	29.6	25	10.2	25	0	25	6.5	25	19.4	25	8	25	19.3	64.3	28/07/1985
19850729	210	29.9	25	9.5	25	0	25	5.6	25	19.6	25	8.4	25	19.9	70.8	29/07/1985
19850730	211	30	25	11.7	25	0	25	7.2	25	19.7	25	9.1	25	21.4	66.2	30/07/1985
19850731	212	27.4	25	14	25	0	25	9.1	25	19.6	25	6.7	25	18.4	41.9	31/07/1985
19850801	213	25.4	25	11.6	25	0	25	7.2	25	20.8	25	4.5	25	13.9	33	1/08/1985
19850802	214	27.1	25	7.6	25	0	25	6.3	25	20.9	25	4.2	25	11.7	40.3	2/08/1985
19850803	215	28.7	25	7.1	25	0	25	5.5	25	20.8	25	6.2	25	15.8	61.5	3/08/1985
19850804	216	29.5	25	11.2	25	0	25	5.9	25	20.7	25	10.4	25	25.2	78.2	4/08/1985
19850805	217	29.8	25	12.1	25	0	25	5.2	25	20.7	25	10	25	23.8	70.9	5/08/1985
19850806	218	31.3	25	12.9	25	0	25	8.8	25	20.7	25	11.5	25	25.2	77.3	6/08/1985
19850807	219	22	25	14.5	25	0	25	7.1	25	20.9	25	7.7	25	29.1	46.7	7/08/1985
19850808	220	23	25	5.7	25	0	25	5.2	25	21.8	25	4.5	25	16	49.2	8/08/1985
19850809	221	27	25	5	25	0	25	6.9	25	22	25	4.6	25	12.9	52.8	9/08/1985
19850810	222	28.1	25	7.5	25	0	25	6.5	25	21.8	25	5.9	25	15.5	56.9	10/08/1985
19850811	223	28.6	25	12.4	25	0	25	7.4	25	20.8	25	5.5	25	14.1	38.2	11/08/1985
19850812	224	29.8	25	14.7	25	0	25	5.7	25	18.9	25	6.7	25	16	40.1	12/08/1985
19850813	225	30.8	25	15.4	25	0	25	5.7	25	18.4	25	12.3	25	27.7	70.3	13/08/1985
19850814	226	32	25	17.2	25	0	25	5.8	25	19	25	14.4	25	30.3	73.4	14/08/1985
19850815	227	31.2	25	17.3	25	0	25	7	25	19.6	25	16.9	25	37.2	85.6	15/08/1985
19850816	228	30	25	15.5	25	1.3	25	7.4	25	21.5	25	11.3	25	26.6	64.2	16/08/1985
19850817	229	28.3	25	13.4	25	0	25	8.3	25	22.2	25	7.1	25	18.5	46.2	17/08/1985
19850818	230	26.4	25	11.4	25	0	25	7.4	25	22.7	25	6	25	17.4	44.5	18/08/1985
19850819	231	28	25	9.1	25	0	25	7.3	25	22.7	25	5.2	25	13.8	45	19/08/1985
19850820	232	30.9	25	12.9	25	0	25	7.8	25	22.9	25	4.6	25	10.3	30.9	20/08/1985
19850821	233	32.5	25	15	25	0	25	7.7	25	22	25	9.8	25	20	57.5	21/08/1985
19850822	234	31	25	18	25	0	25	7.5	25	19.2	25	16.2	25	36.1	78.5	22/08/1985
19850823	235	29.2	25	14.9	25	0	25	8.3	25	22.6	25	10.4	25	25.7	61.4	23/08/1985
19850824	236	29.3	25	10.6	25	0	25	8.6	25	23.3	25	6.9	25	16.9	54	24/08/1985
19850825	237	33.9	25	11.5	25	0	25	6.9	25	23.4	25	6.5	25	12.3	47.9	25/08/1985
19850826	238	35.4	25	16.4	25	0	25	7.9	25	22.8	25	10.2	25	17.7	54.7	26/08/1985
19850827	239	34.8	25	15.7	25	0	25	8.2	25	22.9	25	12.1	25	21.8	67.9	27/08/1985
19850828	240	35.7	25	18.9	25	0	25	8.4	25	23	25	11.9	25	20.4	54.5	28/08/1985
19850829	241	32.3	25	18.1	25	0	25	8	25	21.5	25	14.7	25	30.4	70.8	29/08/1985
19850830	242	32.6	25	18.8	25	0	25	7.6	25	21.5	25	14.8	25	30.1	68.2	30/08/1985
19850831	243	33.9	25	17.4	25	0	25	7.5	25	23.6	25	9.8	25	18.5	49.3	31/08/1985
19850901	244	31.8	25	17.9	25	0	25	12.5	25	22.6	25	10.3	25	21.9	50.2	1/09/1985
19850902	245	22.8	25	9.7	25	0	25	9.5	25	24.5	25	4.4	25	15.9	36.6	2/09/1985
19850903	246	25.7	25	9.7	25	0	25	7.8	25	24.8	25	3.7	25	11.2	30.8	3/09/1985
19850904	247	27.9	25	8.8	25	0	25	7.8	25	24.7	25	4.1	25	10.9	36.2	4/09/1985
19850905	248	27.9	25	11.9	25	0	25	8.7	25	24.8	25	4.6	25	12.2	33	5/09/1985
19850906	249	28.3	25	13.7	25	0	25	9.3	25	24.7	25	5.7	25	14.8	36.4	6/09/1985
19850907	250	28.5	25	15.4	25	0	25	9.4	25	23.2	25	7.1	25	18.2	40.6	7/09/1985
19850908	251	28.7	25	14.2	25	0	25	8	25	23.3	25	7.6	25	19.3	47	8/09/1985
19850909	252	31	25	15.8	25	0	25	7.2	25	24.6	25	10.3	25	22.9	57.4	9/09/1985
19850910	253	32.8	25	14.2	25	0	25	10.4	25	25.1	25	8.9	25	17.9	55	10/09/1985
19850911	254	27.6	25	14.3	25	0	25	9.5	25	25.7	25	3.6	25	9.8	22.1	11/09/1985
19850912	255	28.3	25	10.7	25	0	25	9	25	25.7	25	4.9	25	12.7	38.1	12/09/1985
19850913	256	31.7	25	11.6	25	0	25	9.9	25	25.6	25	5.8	25	12.4	42.5	13/09/1985
19850914	257	32.4	25	15.4	25	0	25	10.2	25	25.8	25	5.7	25	11.7	32.6	14/09/1985
19850915	258	32.5	25	11.6	25	0	25	8.6	25	26	25	4.4	25	9	32.2	15/09/1985
19850916	259	36.1	25	13.1	25	0	25	9.3	25	26.2	25	4.3	25	7.2	28.5	16/09/1985
19850917	260	36.1	25	15.7	25	0	25	9.7	25	25.8	25	7.1	25	11.9	39.8	17/09/1985

19850918	261	35.3	25	16.1	25	0	25	11	25	24.8	25	10.5	25	18.4	57.4	18/09/1985
19850919	262	30.6	25	20.2	25	0	25	10.4	25	21.7	25	9	25	20.5	38	19/09/1985
19850920	263	27.5	25	17.9	25	0	25	10	25	24.7	25	6.7	25	18.3	32.7	20/09/1985
19850921	264	27	25	10.2	25	0	25	10.3	25	26.7	25	3.7	25	10.4	29.8	21/09/1985
19850922	265	30.1	25	7.1	25	0	25	8.2	25	27.1	25	3.3	25	7.7	32.7	22/09/1985
19850923	266	34.8	25	9.5	25	0	25	8.3	25	26.6	25	5.1	25	9.2	43	23/09/1985
19850924	267	35.6	25	15.6	25	0	25	9	25	26.1	25	10.2	25	17.5	57.6	24/09/1985
19850925	268	35.1	25	18.5	25	0	25	11.6	25	25.8	25	13.5	25	23.9	63.4	25/09/1985
19850926	269	31.6	25	18.2	25	0	25	11.8	25	26.5	25	6.4	25	13.8	30.6	26/09/1985
19850927	270	30	25	18.3	25	0	25	12.1	25	22.8	25	4.7	25	11.1	22.4	27/09/1985
19850928	271	26.6	25	14.3	25	0	25	10.5	25	27.5	25	3.6	25	10.3	22.1	28/09/1985
19850929	272	29.3	25	14.2	25	0	25	10.7	25	27.8	25	2.9	25	7.1	17.9	29/09/1985
19850930	273	31.6	25	14.5	25	0	25	9.3	25	27.5	25	5.6	25	12	33.9	30/09/1985
19851001	274	31.7	25	14	25	0	25	9.9	25	27.3	25	9.1	25	19.5	57	1/10/1985
19851002	275	31.9	25	16.5	25	0	25	10.2	25	27.1	25	10.5	25	22.2	56	2/10/1985
19851003	276	32.1	25	17.2	25	0	25	10.5	25	27.2	25	9.5	25	19.9	48.4	3/10/1985
19851004	277	32	25	16.9	25	0	25	9.7	25	27.4	25	10.3	25	21.7	53.5	4/10/1985
19851005	278	33.2	25	16.9	25	0	25	10	25	27.5	25	11.1	25	21.8	57.7	5/10/1985
19851006	279	33	25	19.1	25	0	25	9.2	25	27.3	25	11.9	25	23.7	53.8	6/10/1985
19851007	280	33.3	25	17.5	25	0	25	10.7	25	27.6	25	12.5	25	24.4	62.5	7/10/1985
19851008	281	35	25	19.2	25	0	25	12.3	25	26.5	25	11.9	25	21.2	53.5	8/10/1985
19851009	282	33.9	25	19.7	25	0	25	11.7	25	28.2	25	5.5	25	10.4	24	9/10/1985
19851010	283	35.3	25	15.2	25	0	25	10.6	25	28.3	25	7.7	25	13.5	44.6	10/10/1985
19851011	284	37.5	25	15.9	25	0	25	11.2	25	28.3	25	6.2	25	9.6	34.3	11/10/1985
19851012	285	37.4	25	19.3	25	0	25	12.2	25	27.4	25	11.5	25	17.9	51.4	12/10/1985
19851013	286	35.2	25	19.1	25	0	25	11.3	25	28	25	8.7	25	15.3	39.4	13/10/1985
19851014	287	28.6	25	19.9	25	0	25	7.4	25	14.9	25	9.5	25	24.3	40.9	14/10/1985
19851015	288	32.2	25	18.4	25	6.7	25	6.1	25	16.4	25	18.8	25	39.1	88.9	15/10/1985
19851016	289	37.3	25	20.7	25	0	25	8.7	25	23.5	25	17.3	25	27.1	70.9	16/10/1985
19851017	290	36.9	25	24.3	25	1.1	25	7.3	25	19.9	25	19.9	25	31.9	65.5	17/10/1985
19851018	291	38.2	25	22.8	25	1.5	25	11.8	25	23.8	25	20.1	25	30	72.4	18/10/1985
19851019	292	31.3	25	20.5	25	1.5	25	9.1	25	24.7	25	15.9	25	34.8	66	19/10/1985
19851020	293	36.2	25	19.6	25	0	25	10.3	25	28	25	14	25	23.3	61.4	20/10/1985
19851021	294	38.8	25	23.6	25	0	25	10.4	25	26.8	25	16.7	25	24.1	57.3	21/10/1985
19851022	295	37.1	25	22.9	25	0	25	9.2	25	23.7	25	20.7	25	32.8	74.2	22/10/1985
19851023	296	23.7	25	20.7	25	18.9	25	7.8	25	9.9	25	19.2	25	65.5	78.7	23/10/1985
19851024	297	23.1	25	14.4	25	1	25	8.3	25	15.6	25	6.2	25	21.9	37.8	24/10/1985
19851025	298	25.1	25	15.7	25	0	25	6.2	25	18.2	25	7.2	25	22.6	40.4	25/10/1985
19851026	299	29.1	25	10.4	25	0	25	8.8	25	30.2	25	6.6	25	16.4	52.4	26/10/1985
19851027	300	31.8	25	14	25	0	25	8.9	25	30.2	25	7	25	14.9	43.8	27/10/1985
19851028	301	34.8	25	14.6	25	0	25	9.6	25	28.2	25	7.5	25	13.5	45.2	28/10/1985
19851029	302	37.7	25	17.3	25	0	25	10.5	25	27.6	25	11.3	25	17.3	57.3	29/10/1985
19851030	303	36.8	25	21.8	25	0	25	9.9	25	25	25	16.1	25	25.9	61.7	30/10/1985
19851031	304	33.2	25	22.5	25	0	25	6	25	17.8	25	20	25	39.3	73.4	31/10/1985
19851101	305	31.1	25	20.6	25	5.1	25	6.7	25	15.9	25	19.6	25	43.4	80.8	1/11/1985
19851102	306	27.8	25	20.5	25	9.8	25	9.4	25	12.8	25	21.6	25	57.8	89.6	2/11/1985
19851103	307	28.4	25	19.9	25	7.4	25	4.8	25	16.1	25	21.5	25	55.6	92.6	3/11/1985
19851104	308	31.4	25	20.2	25	4.3	25	3.1	25	19.1	25	24.1	25	52.4	100	4/11/1985
19851105	309	32.7	25	20.8	25	1.2	25	7	25	18.2	25	24.9	25	50.3	100	5/11/1985
19851106	310	31	25	20.4	25	26.7	25	6	25	15.5	25	22.3	25	49.6	93.1	6/11/1985
19851107	311	34.6	25	21.7	25	0	25	6.2	25	27.3	25	24	25	43.6	92.5	7/11/1985
19851108	312	38.3	25	21.9	25	0	25	11.7	25	29.1	25	21.7	25	32.2	82.6	8/11/1985
19851109	313	38.3	25	23.8	25	0	25	11.2	25	28.5	25	16.8	25	24.9	57	9/11/1985
19851110	314	39.3	25	24.3	25	0	25	11.1	25	26.7	25	16.8	25	23.6	55.3	10/11/1985
19851111	315	40	25	26.2	25	0	25	10.9	25	26	25	17.9	25	24.3	52.6	11/11/1985
19851112	316	39.2	25	25.4	25	0	25	9.3	25	26.2	25	14.7	25	20.8	45.3	12/11/1985
19851113	317	37.6	25	23.6	25	6.7	25	8.8	25	25.4	25	20.7	25	31.9	71.1	13/11/1985
19851114	318	34.7	25	19.9	25	18.1	25	7.5	25	27	25	22.9	25	41.4	98.6	14/11/1985
19851115	319	38.6	25	24.2	25	0	25	10.7	25	27.1	25	22.1	25	32.3	73.2	15/11/1985
19851116	320	40	25	24.8	25	0	25	10.1	25	28.1	25	26	25	35.2	83.1	16/11/1985
19851117	321	40.4	25	25.6	25	0	25	14.6	25	28	25	16	25	21.2	48.8	17/11/1985
19851118	322	39.6	25	26.5	25	0	25	16.8	25	29.5	25	11.3	25	15.6	32.6	18/11/1985
19851119	323	36.3	25	23.7	25	0	25	14	25	31.3	25	6.6	25	10.9	22.5	19/11/1985
19851120	324	36.1	25	19.9	25	0	25	11.9	25	30.6	25	6.3	25	10.5	27.1	20/11/1985
19851121	325	39.2	25	17.7	25	0	25	11.6	25	30.7	25	6.3	25	8.9	31.1	21/11/1985
19851122	326	40.6	25	21	25	0	25	12.1	25	26.9	25	10.4	25	13.7	41.8	22/11/1985
19851123	327	35.4	25	23.3	25	15.6	25	6.9	25	17	25	22	25	38.3	76.9	23/11/1985
19851124	328	37.9	25	23.7	25	0.2	25	9.3	25	25.1	25	22.1	25	33.5	75.4	24/11/1985
19851125	329	37	25	24	25	0	25	11.1	25	23.6	25	22.2	25	35.4	74.4	25/11/1985
19851126	330	33.5	25	21.8	25	1.1	25	12.9	25	28.9	25	13.8	25	26.7	52.9	26/11/1985
19851127	331	33.4	25	18.6	25	0	25	12	25	31.1	25	7.2	25	14	33.6	27/11/1985
19851128	332	34.3	25	18.1	25	0	25	12.6	25	31.1	25	7.9	25	14.6	38.1	28/11/1985
19851129	333	37.1	25	17.3	25	0	25	12.9	25	31.3	25	7.9	25	12.5	40	29/11/1985
19851130	334	39.4	25	19.1	25	0	25	12.4	25	31	25	10.3	25	14.4	46.6	30/11/1985
19851201	335	39.6	25	23	25	0	25	11.2	25	26.4	25	10.5	25	14.5	37.4	1/12/1985
19851202	336	41.6	25	25.3	25	0	25	13.6	25	27.9	25	21.2	25	26.4	65.8	2/12/1985
19851203	337	42.2	25	28.2	25	0	25	15.5	25	24.7	25	18.5	25	22.3	48.4	3/12/1985
19851204	338	38.2	25	24.2	25	8	25	11.2	25	23.4	25	23.5	25	35.1	77.8	4/12/1985
19851205	339	39.4	25	25.3	25	9.8	25	10.7	25	24.6	25	25.5	25	35.7	79.1	5/12/1985
19851206	340	37	25	23.8	25	3	25	9	25	19.2	25	25.8	25	41.1	87.5	6/12/1985
19851207	341	36.5	25	25	25	11.7	25	5.4	25	21	25	27.6	25	45.2	87.2	7/12/1985
19851208	342	34.4	25	22.4	25	18.5	25	7.9	25	22.8	25	23.6	25	43.4	87.2	8/12/1985
19851209	343	36.2	25	23.4	25											

19851210	344	35.9	25	23.1	25	0	25	10.3	25	29	25	10.1	25	17.1	35.7	10/12/1985
19851211	345	37.2	25	21	25	0	25	12.1	25	31.1	25	11.8	25	18.6	47.5	11/12/1985
19851212	346	37.9	25	20.6	25	0	25	12.9	25	31	25	12.3	25	18.7	50.7	12/12/1985
19851213	347	39.7	25	20.3	25	0	25	13.5	25	31.3	25	10.1	25	13.9	42.4	13/12/1985
19851214	348	40.6	25	21.1	25	0	25	12.3	25	31.1	25	8.4	25	11	33.6	14/12/1985
19851215	349	42	25	21	25	0	25	12.7	25	30.6	25	13.4	25	16.3	53.9	15/12/1985
19851216	350	42	25	24.3	25	0	25	16.8	25	29.2	25	18	25	21.9	59.3	16/12/1985
19851217	351	40.2	25	25.7	25	0	25	14.5	25	30.2	25	10.4	25	13.9	31.5	17/12/1985
19851218	352	39.7	25	22.7	25	0	25	13.3	25	31.1	25	11.4	25	15.7	41.3	18/12/1985
19851219	353	41.7	25	20.9	25	0	25	12.2	25	30.1	25	13.5	25	16.7	54.6	19/12/1985
19851220	354	43.1	25	24.8	25	0	25	13.3	25	28.7	25	20.4	25	23.5	65.2	20/12/1985
19851221	355	42.9	25	29.3	25	0	25	16.1	25	27.5	25	23.1	25	26.9	56.7	21/12/1985
19851222	356	39.1	25	26.4	25	0.1	25	10.3	25	24.8	25	20.6	25	29.3	59.9	22/12/1985
19851223	357	37.5	25	25	25	3.2	25	9.9	25	24.9	25	20	25	31	63.2	23/12/1985
19851224	358	38.8	25	22.9	25	0.3	25	9.5	25	30.1	25	14.6	25	21.1	52.3	24/12/1985
19851225	359	41.1	25	23.4	25	0	25	11.5	25	29.8	25	12.4	25	15.9	43.1	25/12/1985
19851226	360	35.2	25	24.8	25	3.6	25	8.8	25	17.9	25	24.6	25	43.3	78.6	26/12/1985
19851227	361	38.1	25	24.5	25	0	25	11.3	25	28.4	25	15.9	25	23.9	51.7	27/12/1985
19851228	362	37.9	25	23.9	25	0	25	11.7	25	26.2	25	8.1	25	12.3	27.3	28/12/1985
19851229	363	40.2	25	23.9	25	0	25	11.2	25	28.7	25	9.3	25	12.5	31.4	29/12/1985
19851230	364	40.9	25	25	25	0	25	11.2	25	26.3	25	19.3	25	24.9	60.9	30/12/1985
19851231	365	39.4	25	27.3	25	0	25	10	25	25.6	25	25	25	35	68.9	31/12/1985
19860101	1	40.2	25	25.6	25	0	25	12.8	25	27.2	25	23	25	30.8	70.1	1/01/1986
19860102	2	38	25	27.2	25	0	25	10.8	25	24.9	25	14	25	21.1	38.8	2/01/1986
19860103	3	38.9	25	25.7	25	0	25	18	25	28.7	25	19.6	25	28.2	59.4	3/01/1986
19860104	4	40.2	25	25.8	25	0	25	14	25	30.5	25	7.8	25	10.5	23.5	4/01/1986
19860105	5	40.5	25	23.4	25	0	25	13.4	25	30.4	25	14.2	25	18.7	49.4	5/01/1986
19860106	6	40.4	25	24.6	25	0	25	10.3	25	28.5	25	20.6	25	27.3	66.6	6/01/1986
19860107	7	39.9	25	24.7	25	0	25	10.4	25	25.8	25	19.2	25	26.2	61.7	7/01/1986
19860108	8	40.9	25	26.7	25	0	25	12.8	25	26.3	25	19	25	24.6	54.3	8/01/1986
19860109	9	39.4	25	27.8	25	0	25	11.7	25	16.8	25	20.8	25	29.1	55.7	9/01/1986
19860110	10	40	25	23	25	0	25	13	25	30	25	20.1	25	27.2	71.6	10/01/1986
19860111	11	41.3	25	24.1	25	0	25	11.9	25	28.2	25	21.8	25	27.6	72.6	11/01/1986
19860112	12	41.4	25	27	25	0	25	14	25	28.4	25	13.8	25	17.4	38.7	12/01/1986
19860113	13	41.9	25	25.6	25	0	25	15.7	25	24	25	21	25	25.7	64	13/01/1986
19860114	14	41.3	25	27.6	25	0	25	13.5	25	27.8	25	23.5	25	29.7	63.6	14/01/1986
19860115	15	39.9	25	27.3	25	0	25	9.9	25	24.6	25	22.9	25	31.2	63.1	15/01/1986
19860116	16	39.8	25	26.8	25	0	25	12.3	25	25.6	25	25.8	25	35.3	73.2	16/01/1986
19860117	17	36.8	25	28.1	25	0	25	11.9	25	18.7	25	22.2	25	35.8	58.4	17/01/1986
19860118	18	37.5	25	26	25	0	25	11.6	25	23.7	25	21.4	25	33.2	63.7	18/01/1986
19860119	19	36.7	25	26.3	25	0	25	14.6	25	24.2	25	25.4	25	41.1	74.3	19/01/1986
19860120	20	35.9	25	25.7	25	0	25	9.1	25	17.9	25	26.9	25	45.5	81.5	20/01/1986
19860121	21	36.7	25	25.6	25	0	25	10.2	25	20.6	25	25	25	40.5	76.2	21/01/1986
19860122	22	37.3	25	25.9	25	0	25	11.6	25	18.6	25	21.2	25	33.2	63.5	22/01/1986
19860123	23	40	25	26.6	25	0	25	14.4	25	26.2	25	13.9	25	18.8	39.9	23/01/1986
19860124	24	40.4	25	27.4	25	0	25	15	25	26.1	25	13.2	25	17.5	36.2	24/01/1986
19860125	25	37.9	25	26.9	25	0	25	13	25	29.9	25	10.4	25	15.8	29.3	25/01/1986
19860126	26	38.4	25	21.8	25	0	25	12.8	25	30	25	12.2	25	18	46.7	26/01/1986
19860127	27	39.3	25	26.7	25	0	25	15.8	25	29.1	25	18.1	25	25.5	51.7	27/01/1986
19860128	28	38.7	25	26.1	25	0	25	15	25	28.8	25	19.9	25	28.9	58.9	28/01/1986
19860129	29	38.3	25	24.6	25	0	25	14.4	25	29.4	25	16.4	25	24.4	53	29/01/1986
19860130	30	38.4	25	24.5	25	0	25	14.3	25	29.7	25	17	25	25.1	55.3	30/01/1986
19860131	31	39.6	25	24.1	25	0	25	14	25	29.1	25	19.5	25	27	65	31/01/1986
19860201	32	39.1	25	22.6	25	0	25	14.4	25	25.6	25	12.9	25	18.3	47.1	1/02/1986
19860202	33	38.1	25	28	25	0	25	7.4	25	15.2	25	15.9	25	23.9	42.1	2/02/1986
19860203	34	32.1	25	24.8	25	0.3	25	9.7	25	19.4	25	23.8	25	49.8	76.1	3/02/1986
19860204	35	36.4	25	23.1	25	0.2	25	9.1	25	25.4	25	26.5	25	43.6	93.8	4/02/1986
19860205	36	39.6	25	26.6	25	0	25	11.3	25	25.8	25	28.4	25	39.3	81.6	5/02/1986
19860206	37	40.8	25	25.2	25	0	25	11.9	25	29.1	25	14.4	25	18.7	44.9	6/02/1986
19860207	38	41.6	25	23.5	25	0	25	11.7	25	27.3	25	15.4	25	19.2	53.2	7/02/1986
19860208	39	41.4	25	26.6	25	0	25	11.6	25	27.1	25	26.7	25	33.6	76.7	8/02/1986
19860209	40	39.8	25	26.4	25	0	25	11.6	25	27.7	25	24.4	25	33.4	70.9	9/02/1986
19860210	41	40.8	25	27	25	0	25	11.9	25	26.3	25	24.1	25	31.3	67.6	10/02/1986
19860211	42	39.9	25	25.1	25	0.3	25	10.1	25	27.5	25	22.7	25	30.9	71.3	11/02/1986
19860212	43	41.1	25	24.4	25	0	25	12.6	25	28.5	25	23.3	25	29.8	76.3	12/02/1986
19860213	44	40.7	25	23.6	25	0	25	11	25	28.6	25	16.7	25	21.8	57.3	13/02/1986
19860214	45	41.3	25	23.5	25	0	25	10.7	25	27.9	25	24.7	25	31.2	85.3	14/02/1986
19860215	46	39.1	25	27.1	25	0.1	25	9.9	25	24.2	25	24.2	25	34.4	67.5	15/02/1986
19860216	47	39.8	25	25.8	25	0	25	9.5	25	23.3	25	23.6	25	32.3	71.1	16/02/1986
19860217	48	38.6	25	26.1	25	0	25	10.6	25	26.8	25	22.5	25	32.9	66.6	17/02/1986
19860218	49	39.6	25	26.4	25	0	25	10	25	27.2	25	21	25	29.1	61	18/02/1986
19860219	50	40.3	25	27.1	25	0.2	25	11	25	25.1	25	20.1	25	26.8	56.1	19/02/1986
19860220	51	39.3	25	27.6	25	0.6	25	10.4	25	24.5	25	12.6	25	17.7	34.1	20/02/1986
19860221	52	39.1	25	24.6	25	0	25	12.4	25	27	25	13.7	25	19.5	44.3	21/02/1986
19860222	53	39.4	25	21.2	25	0	25	13	25	26.3	25	15.6	25	21.8	62	22/02/1986
19860223	54	39.8	25	22.1	25	0	25	11.4	25	25.4	25	14.8	25	20.3	55.7	23/02/1986
19860224	55	40.2	25	23.8	25	0	25	12.7	25	26.7	25	13.7	25	18.4	46.5	24/02/1986
19860225	56	40.7	25	23.9	25	0	25	12.3	25	24.6	25	13.9	25	18.2	46.9	25/02/1986
19860226	57	41.3	25	24.4	25	0	25	12.4	25	26.3	25	22	25	27.8	72	26/02/1986
19860227	58	41.7	25	23.4	25	0	25	10.9	25	27.2	25	14.2	25	17.6	49.4	27/02/1986
19860228	59	38.6	25	27.4	25	0	25	11	25	25	25	23.3	25	34	63.9	28/02/1986
19860301	60	37.5	25	24.2	25	0	25	9.4	25	22.9	25	19.2	25	29.8	63.6	1/03/1986
19860302	61	38.7	25	23.3	25	0	25	11.4	25	25.2						

19860303	62	38.2	25	23.4	25	0	25	14.2	25	27.1	25	14.6	25	21.8	50.7	3/03/1986
19860304	63	38.2	25	21.4	25	0	25	14.7	25	26.7	25	16.4	25	24.5	64.4	4/03/1986
19860305	64	38.3	25	25.6	25	0	25	13	25	26.8	25	17.2	25	25.5	52.4	5/03/1986
19860306	65	39	25	22.8	25	0	25	13.4	25	26.5	25	16	25	22.9	57.7	6/03/1986
19860307	66	38.4	25	23.6	25	0	25	12	25	25.8	25	17.7	25	26.1	60.8	7/03/1986
19860308	67	39.3	25	23	25	0	25	12.1	25	25.6	25	15.3	25	21.5	54.5	8/03/1986
19860309	68	39.7	25	25.9	25	0	25	14.2	25	24.4	25	13.8	25	19	41.3	9/03/1986
19860310	69	35.8	25	22.5	25	0	25	13.1	25	27.4	25	7.5	25	12.8	27.5	10/03/1986
19860311	70	36.3	25	19.8	25	0	25	12.5	25	27.6	25	6.2	25	10.3	26.9	11/03/1986
19860312	71	37.5	25	21.2	25	0	25	11.5	25	26.5	25	7.1	25	11	28.2	12/03/1986
19860313	72	38	25	23.4	25	0	25	9.4	25	25.3	25	11.9	25	18	41.4	13/03/1986
19860314	73	37.2	25	23.8	25	0	25	10.1	25	22.2	25	21.3	25	33.6	72.3	14/03/1986
19860315	74	37.8	25	22.1	25	0	25	12.3	25	25.2	25	14.5	25	22.1	54.5	15/03/1986
19860316	75	37.9	25	21.5	25	0	25	14	25	26.5	25	9.8	25	14.9	38.2	16/03/1986
19860317	76	37.2	25	23.1	25	0	25	13.8	25	25.5	25	9.7	25	15.3	34.3	17/03/1986
19860318	77	36.8	25	23.3	25	0	25	12.8	25	23.6	25	15.3	25	24.6	53.5	18/03/1986
19860319	78	36.3	25	24.8	25	0	25	11.4	25	25	25	17.8	25	29.5	56.9	19/03/1986
19860320	79	36.1	25	24.1	25	0	25	12	25	24.8	25	13.2	25	22.1	44	20/03/1986
19860321	80	36.2	25	20.1	25	0	25	12.4	25	25.5	25	11.1	25	18.5	47.2	21/03/1986
19860322	81	36.7	25	23.2	25	0	25	11.6	25	24.1	25	14.5	25	23.5	51	22/03/1986
19860323	82	37.4	25	22	25	0	25	12.4	25	25.2	25	14.7	25	22.9	55.6	23/03/1986
19860324	83	36.5	25	25.1	25	0	25	11.6	25	24.2	25	15.5	25	25.4	48.7	24/03/1986
19860325	84	36.2	25	23.2	25	0	25	10.6	25	23.8	25	14	25	23.3	49.3	25/03/1986
19860326	85	37.1	25	24.9	25	0	25	10.9	25	22.5	25	18.5	25	29.3	58.8	26/03/1986
19860327	86	37.9	25	26.4	25	0	25	10.4	25	20	25	17.7	25	26.9	51.4	27/03/1986
19860328	87	38.4	25	27.1	25	0	25	12.9	25	21.8	25	21	25	31	58.6	28/03/1986
19860329	88	36.7	25	25.7	25	0	25	11.4	25	22.1	25	20.2	25	32.7	61.2	29/03/1986
19860330	89	35.7	25	23.5	25	0	25	11.8	25	23.1	25	14.6	25	25	50.4	30/03/1986
19860331	90	36.1	25	22	25	0	25	11.7	25	24.3	25	14.4	25	24.1	54.5	31/03/1986
19860401	91	36.2	25	20.3	25	0	25	11.7	25	22.4	25	13	25	21.6	54.6	1/04/1986
19860402	92	35.4	25	23.3	25	0	25	11.8	25	23.4	25	13.7	25	23.8	47.9	2/04/1986
19860403	93	35.3	25	22.2	25	0	25	10.6	25	24.4	25	12.6	25	22	47.1	3/04/1986
19860404	94	35	25	21.2	25	0	25	10.4	25	23.9	25	13.4	25	23.8	53.2	4/04/1986
19860405	95	36	25	20.6	25	0	25	9.7	25	20.8	25	15.5	25	26.1	63.9	5/04/1986
19860406	96	37.6	25	22.8	25	0	25	12.6	25	20.1	25	17.1	25	26.4	61.6	6/04/1986
19860407	97	37.1	25	23.3	25	0	25	13.9	25	22.9	25	11	25	17.4	38.5	7/04/1986
19860408	98	36.7	25	22.4	25	0	25	11.4	25	22.6	25	10.9	25	17.7	40.3	8/04/1986
19860409	99	36.1	25	23.4	25	0	25	10.3	25	20.1	25	16.2	25	27.1	56.3	9/04/1986
19860410	100	36.3	25	23.4	25	0	25	10.3	25	19.8	25	14.4	25	23.8	50.1	10/04/1986
19860411	101	36.8	25	24.1	25	0	25	11.7	25	21	25	12.1	25	19.5	40.3	11/04/1986
19860412	102	35	25	24	25	0	25	9.6	25	15.5	25	12.5	25	22.2	41.9	12/04/1986
19860413	103	31.4	25	24.6	25	1.1	25	5.8	25	8.5	25	11.7	25	25.5	37.8	13/04/1986
19860414	104	32.6	25	19.8	25	1.9	25	8.4	25	19.7	25	17.6	25	35.8	76.2	14/04/1986
19860415	105	33	25	20.8	25	0	25	9.3	25	22.4	25	15.9	25	31.6	64.8	15/04/1986
19860416	106	33.9	25	20.4	25	0	25	11	25	21.4	25	14.9	25	28.2	62.2	16/04/1986
19860417	107	32.9	25	20.2	25	0	25	10.5	25	22	25	9.2	25	18.4	38.9	17/04/1986
19860418	108	33.8	25	20.4	25	0	25	9.9	25	21.2	25	10.3	25	19.6	43	18/04/1986
19860419	109	34.1	25	22.6	25	0	25	11	25	22	25	13.4	25	25	48.9	19/04/1986
19860420	110	34.5	25	21.8	25	0	25	9.3	25	20.1	25	10.8	25	19.7	41.4	20/04/1986
19860421	111	35.1	25	21.6	25	0	25	10.4	25	20.1	25	11	25	19.5	42.7	21/04/1986
19860422	112	35.3	25	21.6	25	0	25	9.7	25	20.3	25	9.7	25	17	37.6	22/04/1986
19860423	113	35.2	25	19.9	25	0	25	9.8	25	21.9	25	7.2	25	12.7	31	23/04/1986
19860424	114	35	25	18.5	25	0	25	9.5	25	22.4	25	6.8	25	12.1	31.9	24/04/1986
19860425	115	35.1	25	17.7	25	0	25	11.5	25	22.6	25	4	25	7.1	19.8	25/04/1986
19860426	116	33.5	25	18.7	25	0	25	11.5	25	22.5	25	6.3	25	12.2	29.2	26/04/1986
19860427	117	32	25	17.8	25	0	25	10.6	25	22	25	9.5	25	20	46.6	27/04/1986
19860428	118	31.3	25	17.4	25	0	25	11.2	25	21.3	25	6.6	25	14.4	33.2	28/04/1986
19860429	119	31.5	25	17	25	0	25	10.7	25	20.6	25	5.5	25	11.9	28.4	29/04/1986
19860430	120	29	25	16.5	25	0	25	9.4	25	19	25	6.8	25	17	36.2	30/04/1986
19860501	121	30.8	25	17.3	25	0	25	6.7	25	18.8	25	7.5	25	16.9	38	1/05/1986
19860502	122	33.1	25	18.4	25	0	25	6.6	25	19	25	13.2	25	26.1	62.4	2/05/1986
19860503	123	32	25	21.3	25	8	25	3	25	12.7	25	18.5	25	38.9	73.1	3/05/1986
19860504	124	29.6	25	19.5	25	15.4	25	4.6	25	13.8	25	21.6	25	52.1	95.3	4/05/1986
19860505	125	31.8	25	18.2	25	0	25	5.4	25	18.9	25	20.5	25	43.6	98.1	5/05/1986
19860506	126	32.3	25	18.8	25	0	25	7.3	25	19.6	25	13.7	25	28.3	63.2	6/05/1986
19860507	127	31.2	25	18.7	25	0	25	5.7	25	13.3	25	13.8	25	30.4	64	7/05/1986
19860508	128	32.9	25	18.8	25	0	25	6	25	19.7	25	14.2	25	28.4	65.5	8/05/1986
19860509	129	33.6	25	18.2	25	0	25	6.6	25	18.7	25	15.8	25	30.4	75.6	9/05/1986
19860510	130	31.6	25	20.9	25	0	25	7.4	25	14	25	13	25	28	52.6	10/05/1986
19860511	131	29.9	25	16.4	25	0	25	7.1	25	20.1	25	11.7	25	27.7	62.8	11/05/1986
19860512	132	30	25	15.8	25	0	25	5.5	25	17.4	25	9.9	25	23.3	55.2	12/05/1986
19860513	133	30.6	25	15	25	0	25	7.6	25	19.9	25	9.5	25	21.6	55.7	13/05/1986
19860514	134	30.8	25	12.6	25	0	25	7	25	20	25	6.5	25	14.6	44.6	14/05/1986
19860515	135	31.8	25	11.1	25	0	25	5.8	25	20.1	25	7.6	25	16.2	57.6	15/05/1986
19860516	136	33.4	25	12.6	25	0	25	5.6	25	19.8	25	9	25	17.5	61.7	16/05/1986
19860517	137	34.6	25	14.4	25	0	25	6.6	25	19.4	25	12.6	25	22.9	76.9	17/05/1986
19860518	138	34.6	25	16.2	25	0	25	8.4	25	19.6	25	11.2	25	20.4	60.9	18/05/1986
19860519	139	29.7	25	17.5	25	0	25	8.3	25	19.3	25	9.1	25	21.8	45.5	19/05/1986
19860520	140	27.4	25	12.5	25	0	25	6.7	25	19.7	25	6.4	25	17.5	44.2	20/05/1986
19860521	141	31.1	25	8.6	25	0	25	7	25	19.8	25	5.6	25	12.4	50.2	21/05/1986
19860522	142	32.1	25	12.2	25	0	25	7.2	25	19.5	25	4.6	25	9.6	32.4	22/05/1986
19860523	143	32	25	12.9	25	0	25	6.8	25	18.9	25	8.4	25	17.7	56.5	23/05/1986
19860524	144	28.4	25	15.9	25	0	25	6.6	25	12.9	25	9.5	25	24.6	52.6	24/05/1

19860525	145	29.8	25	15.4	25	0	25	7.6	25	18	25	9.9	25	23.6	56.6	25/05/1986
19860526	146	30.8	25	15.4	25	0	25	6.9	25	18.8	25	9.6	25	21.6	54.9	26/05/1986
19860527	147	31.9	25	18.3	25	0	25	6.8	25	16.6	25	11.9	25	25.2	56.6	27/05/1986
19860528	148	30.9	25	19.6	25	0.3	25	6.3	25	14.8	25	13.7	25	30.7	60.1	28/05/1986
19860529	149	29.1	25	17.5	25	2.3	25	8.1	25	18	25	10	25	24.8	50	29/05/1986
19860530	150	28.7	25	17	25	0	25	7.6	25	17.6	25	9.4	25	23.9	48.5	30/05/1986
19860531	151	27.5	25	15.3	25	0	25	7.1	25	16.7	25	7.2	25	19.6	41.4	31/05/1986
19860601	152	27.2	25	16.3	25	0	25	4.9	25	14.2	25	10.5	25	29.1	56.7	1/06/1986
19860602	153	27.1	25	17.6	25	0	25	5	25	12.8	25	17.1	25	47.7	85	2/06/1986
19860603	154	27.9	25	17.1	25	0	25	7.2	25	17.5	25	14.5	25	38.6	74.4	3/06/1986
19860604	155	27.9	25	16.5	25	0	25	7.2	25	17.5	25	10.7	25	28.5	57	4/06/1986
19860605	156	27.5	25	15.4	25	0	25	7.1	25	18.2	25	9.1	25	24.8	52	5/06/1986
19860606	157	29.2	25	15.5	25	0	25	5.2	25	17.7	25	11.3	25	27.9	64.2	6/06/1986
19860607	158	30.4	25	16.9	25	0	25	6.2	25	18	25	13.7	25	31.6	71.2	7/06/1986
19860608	159	30.2	25	16.8	25	0	25	8.2	25	18.1	25	11.4	25	26.6	59.6	8/06/1986
19860609	160	28.2	25	16.5	25	0	25	9.1	25	17.8	25	6.6	25	17.3	35.2	9/06/1986
19860610	161	25.3	25	11.6	25	0	25	7.5	25	18.2	25	6.4	25	19.9	46.9	10/06/1986
19860611	162	26	25	10	25	0	25	5.4	25	15.4	25	6.7	25	19.9	54.6	11/06/1986
19860612	163	26.4	25	12.4	25	0	25	5.4	25	15.2	25	7.4	25	21.5	51.4	12/06/1986
19860613	164	27.2	25	13	25	0	25	6.4	25	14.7	25	7.7	25	21.3	51.4	13/06/1986
19860614	165	28.9	25	13.7	25	0	25	5.8	25	17.8	25	8.7	25	21.8	55.5	14/06/1986
19860615	166	28.1	25	14.9	25	0	25	6.7	25	17	25	14.1	25	37.1	83.3	15/06/1986
19860616	167	28.2	25	15.6	25	0	25	6	25	17.1	25	13.9	25	36.4	78.5	16/06/1986
19860617	168	28.6	25	13.5	25	0	25	4.8	25	17.4	25	11.4	25	29.1	73.7	17/06/1986
19860618	169	28.4	25	12	25	0	25	6.3	25	17.1	25	10.1	25	26.1	72.1	18/06/1986
19860619	170	27.7	25	13.8	25	0	25	5.2	25	15.2	25	8.7	25	23.4	55.2	19/06/1986
19860620	171	18.7	25	15.5	25	0	25	2.5	25	7.8	25	11.1	25	51.5	63.1	20/06/1986
19860621	172	20.6	25	12.9	25	0.8	25	3.9	25	14.3	25	11.7	25	48.2	78.7	21/06/1986
19860622	173	20.7	25	7.7	25	0	25	4.5	25	18.1	25	7.5	25	30.7	71.4	22/06/1986
19860623	174	19.6	25	6.7	25	0	25	5.3	25	18	25	5.8	25	25.4	59.1	23/06/1986
19860624	175	20.5	25	6.6	25	0	25	6	25	18.2	25	5.3	25	22	54.4	24/06/1986
19860625	176	22.8	25	3.7	25	0	25	4.9	25	18.4	25	4.9	25	17.7	61.6	25/06/1986
19860626	177	25.1	25	4.9	25	0	25	5.3	25	18.2	25	4.7	25	14.8	54.3	26/06/1986
19860627	178	28.5	25	5.2	25	0	25	5.6	25	18.3	25	5.5	25	14.1	62.2	27/06/1986
19860628	179	30.5	25	11	25	0	25	5	25	14.7	25	12.2	25	27.9	93	28/06/1986
19860629	180	32	25	14.4	25	0	25	6.4	25	17.7	25	11.5	25	24.2	70.1	29/06/1986
19860630	181	32.4	25	17.9	25	0	25	6.4	25	17	25	12.1	25	24.9	59	30/06/1986
19860701	182	28.6	25	17.9	25	0	25	5.1	25	11.1	25	16	25	40.9	78.1	1/07/1986
19860702	183	18.6	25	16	25	9.5	25	3.1	25	4.6	25	16.9	25	78.9	93	2/07/1986
19860703	184	23.6	25	14	25	12.4	25	3.2	25	16.1	25	16.9	25	58	100	3/07/1986
19860704	185	25.4	25	12.3	25	0	25	3.9	25	17.2	25	16.1	25	49.6	100	4/07/1986
19860705	186	25.5	25	12.6	25	0	25	6.2	25	17.5	25	12.6	25	38.6	86.4	5/07/1986
19860706	187	26.1	25	9.8	25	0	25	4.3	25	17.8	25	9.4	25	27.8	77.6	6/07/1986
19860707	188	28.3	25	11.7	25	0	25	4.3	25	17.4	25	13.4	25	34.8	97.5	7/07/1986
19860708	189	23.2	25	13	25	0	25	6.2	25	17.6	25	12.3	25	43.3	82.2	8/07/1986
19860709	190	19.1	25	9.3	25	0	25	5.9	25	18.7	25	7.1	25	32.1	60.6	9/07/1986
19860710	191	19.1	25	6.1	25	0	25	5.4	25	19.1	25	4.4	25	19.9	46.8	10/07/1986
19860711	192	20.3	25	6.3	25	0	25	5.9	25	18.9	25	6.3	25	26.5	66	11/07/1986
19860712	193	21.1	25	6.8	25	0	25	5.9	25	18.7	25	7	25	28	70.9	12/07/1986
19860713	194	25.4	25	8.4	25	0	25	4.1	25	18.7	25	6.3	25	19.4	57.2	13/07/1986
19860714	195	28.1	25	8.5	25	0	25	4.8	25	17.7	25	8.1	25	21.3	73	14/07/1986
19860715	196	30.7	25	11.8	25	0	25	5	25	18.6	25	9.9	25	22.4	71.6	15/07/1986
19860716	197	31.9	25	13.3	25	0	25	6.9	25	18.5	25	13.5	25	28.6	88.4	16/07/1986
19860717	198	25.5	25	13.9	25	0	25	7.3	25	18.9	25	7.9	25	24.2	49.8	17/07/1986
19860718	199	24.2	25	13.4	25	0	25	6.1	25	12.1	25	7.3	25	24.2	47.5	18/07/1986
19860719	200	25.9	25	15.9	25	0	25	6.9	25	11.5	25	7.8	25	23.3	43.2	19/07/1986
19860720	201	28	25	15.9	25	0	25	6.5	25	18.4	25	8.5	25	22.5	47.1	20/07/1986
19860721	202	29.4	25	12.3	25	0	25	5.8	25	19.5	25	7.1	25	17.3	49.7	21/07/1986
19860722	203	30.9	25	11.4	25	0	25	5.7	25	19.3	25	8.7	25	19.5	64.6	22/07/1986
19860723	204	29.3	25	16.2	25	0	25	4.8	25	15.7	25	15.4	25	37.8	83.7	23/07/1986
19860724	205	29.6	25	16.5	25	0	25	6.2	25	15	25	15.7	25	37.9	83.7	24/07/1986
19860725	206	21.1	25	16.3	25	5.1	25	3	25	7.4	25	17.3	25	69.2	93.4	25/07/1986
19860726	207	24.4	25	15.7	25	1.7	25	2.7	25	10.4	25	15.1	25	49.4	84.7	26/07/1986
19860727	208	17.4	25	15	25	11.5	25	2.6	25	6	25	14.4	25	72.5	84.5	27/07/1986
19860728	209	17	25	10.8	25	3.8	25	2.9	25	7.5	25	10.2	25	52.7	78.8	28/07/1986
19860729	210	17.9	25	7.7	25	0	25	5.6	25	20.1	25	7.5	25	36.6	71.4	29/07/1986
19860730	211	21.3	25	5	25	0	25	5.9	25	20.1	25	6.3	25	24.9	72.3	30/07/1986
19860731	212	25.1	25	5.6	25	0	25	5.7	25	20.6	25	5.9	25	18.5	64.9	31/07/1986
19860801	213	28.3	25	8.3	25	0	25	5.4	25	20.2	25	9.4	25	24.4	85.9	1/08/1986
19860802	214	28.6	25	13.5	25	0	25	6.5	25	18.1	25	10.6	25	27.1	68.5	2/08/1986
19860803	215	23.7	25	11.8	25	0	25	7.1	25	20.4	25	6.7	25	22.9	48.4	3/08/1986
19860804	216	20.6	25	7.3	25	0	25	6	25	20.8	25	5.3	25	21.9	51.9	4/08/1986
19860805	217	19.7	25	6.6	25	0	25	5.3	25	21.1	25	6.9	25	30.1	70.8	5/08/1986
19860806	218	21.7	25	5.7	25	0	25	4.6	25	21.1	25	7.9	25	30.4	86.3	6/08/1986
19860807	219	21.3	25	5.5	25	0	25	5.1	25	21.2	25	7	25	27.6	77.5	7/08/1986
19860808	220	22.3	25	6	25	0	25	4.7	25	21.5	25	6.3	25	23.4	67.4	8/08/1986
19860809	221	24.4	25	4.2	25	0	25	4.7	25	21.6	25	5.9	25	19.3	71.6	9/08/1986
19860810	222	26.6	25	4.9	25	0	25	5.1	25	21.8	25	5.1	25	14.6	58.9	10/08/1986
19860811	223	27.8	25	7.9	25	0	25	6.8	25	21.8	25	5.8	25	15.5	54.5	11/08/1986
19860812	224	28.5	25	8.9	25	0	25	6.7	25	22	25	5.2	25	13.4	45.6	12/08/1986
19860813	225	29.3	25	12	25	0	25	6.4	25	15.1	25	5	25	12.3	35.7	13/08/1986
19860814	226	27.2	25	18.7	25	0	25	6	25	15.4	25	19.5	25	54.1	90.5	14/08/1986
19860815	227	22.7	25	14.2	25	1.7	25	5.9	25	18.1	25	8.6	25	31.2	53.1	15/08/1986

19860816	228	26	25	9.9	25	0	25	6.6	25	20.9	25	8.6	25	25.6	70.6	16/08/1986
19860817	229	24.3	25	9.5	25	0	25	7	25	22.5	25	7.1	25	23.4	59.8	17/08/1986
19860818	230	25.1	25	9.6	25	0	25	6.9	25	22.6	25	7.1	25	22.3	59.4	18/08/1986
19860819	231	27.2	25	8.6	25	0	25	6.9	25	22.8	25	5.1	25	14.1	45.7	19/08/1986
19860820	232	28.7	25	10.5	25	0	25	8.5	25	23	25	5.9	25	15	46.5	20/08/1986
19860821	233	30	25	12	25	0	25	7.7	25	23	25	7.2	25	17	51.4	21/08/1986
19860822	234	31.5	25	12.8	25	0	25	7.2	25	23	25	6.4	25	13.8	43.3	22/08/1986
19860823	235	34	25	14.3	25	0	25	7.1	25	21.8	25	8.5	25	16	52.2	23/08/1986
19860824	236	32.7	25	17.3	25	0	25	8.4	25	21.6	25	12.6	25	25.5	63.8	24/08/1986
19860825	237	31.2	25	16.3	25	0	25	6.3	25	19.8	25	9.2	25	20.2	49.7	25/08/1986
19860826	238	27	25	16.3	25	2.5	25	6.7	25	18.9	25	14.1	25	39.6	76.1	26/08/1986
19860827	239	29.4	25	14.2	25	0	25	6.9	25	22.8	25	8.7	25	21.2	53.8	27/08/1986
19860828	240	30.5	25	12.3	25	0	25	7.2	25	23.4	25	10.4	25	23.8	72.8	28/08/1986
19860829	241	32.9	25	13.3	25	0	25	7.2	25	22.8	25	9.7	25	19.4	63.6	29/08/1986
19860830	242	26.5	25	16.5	25	0	25	8	25	18.5	25	10.8	25	31.2	57.6	30/08/1986
19860831	243	24.1	25	11.2	25	0	25	9.7	25	24.4	25	5	25	16.7	37.6	31/08/1986
19860901	244	24.7	25	8.8	25	0	25	8.1	25	24.4	25	3.5	25	11.3	30.9	1/09/1986
19860902	245	27.5	25	12.1	25	0	25	8.6	25	24.3	25	5.2	25	14.2	36.9	2/09/1986
19860903	246	29.8	25	14.5	25	0	25	7.6	25	22.8	25	7	25	16.7	42.4	3/09/1986
19860904	247	31.2	25	14.2	25	0	25	6.1	25	22.9	25	10.6	25	23.3	65.5	4/09/1986
19860905	248	32.2	25	19.1	25	0	25	7.3	25	18.2	25	13.5	25	28.1	61.1	5/09/1986
19860906	249	32.5	25	20.4	25	0	25	8.9	25	13.8	25	13.8	25	28.2	57.6	6/09/1986
19860907	250	31.3	25	17.1	25	0	25	9.8	25	24.1	25	9.7	25	21.2	49.8	7/09/1986
19860908	251	32.2	25	15.9	25	0	25	9	25	24.5	25	9.3	25	19.3	51.5	8/09/1986
19860909	252	32.3	25	14.8	25	0	25	8.3	25	25.1	25	5.3	25	11	31.5	9/09/1986
19860910	253	33.2	25	16.1	25	0	25	8.1	25	24.8	25	6.9	25	13.6	37.7	10/09/1986
19860911	254	34.1	25	14.6	25	0	25	7.8	25	25	25	7.7	25	14.4	46.4	11/09/1986
19860912	255	35.5	25	15.5	25	0	25	8.5	25	24.5	25	12.1	25	20.9	68.8	12/09/1986
19860913	256	33.5	25	19.6	25	0	25	9.6	25	23.8	25	14.2	25	27.4	62.3	13/09/1986
19860914	257	32.6	25	17.8	25	0	25	9.7	25	25	25	8.9	25	18.1	43.7	14/09/1986
19860915	258	34.1	25	16.7	25	0	25	6.5	25	24.9	25	5.7	25	10.7	30	15/09/1986
19860916	259	37.6	25	18.1	25	0	25	11	25	20.9	25	7.3	25	11.3	35.2	16/09/1986
19860917	260	29.7	25	20.1	25	0	25	8	25	20.4	25	8.9	25	21.3	37.8	17/09/1986
19860918	261	33.2	25	18.3	25	0.1	25	8.9	25	23.2	25	7.1	25	14	33.8	18/09/1986
19860919	262	35.3	25	19.8	25	0	25	8	25	22.8	25	7.2	25	12.6	31.2	19/09/1986
19860920	263	34.3	25	21.9	25	0	25	9	25	15	25	16.7	25	30.9	63.6	20/09/1986
19860921	264	33	25	18.6	25	0.1	25	9.2	25	24.8	25	11	25	21.9	51.4	21/09/1986
19860922	265	35.2	25	19.9	25	0	25	9.4	25	25.5	25	9.6	25	16.9	41.3	22/09/1986
19860923	266	37.5	25	18.2	25	0	25	8.6	25	26.5	25	5.3	25	8.2	25.4	23/09/1986
19860924	267	39	25	20.7	25	0	25	9.6	25	24.1	25	12.1	25	17.3	49.6	24/09/1986
19860925	268	38.5	25	23.2	25	0	25	10	25	20.8	25	16.3	25	23.9	57.3	25/09/1986
19860926	269	36.1	25	25.3	25	0	25	10.5	25	20.4	25	10.9	25	18.2	33.8	26/09/1986
19860927	270	34.7	25	24	25	0	25	8.4	25	15.1	25	17.2	25	31.1	57.7	27/09/1986
19860928	271	33.1	25	22.1	25	0	25	11.5	25	23.7	25	13.5	25	26.7	50.8	28/09/1986
19860929	272	29.6	25	14.8	25	0	25	9.4	25	26.8	25	9.5	25	22.9	56.5	29/09/1986
19860930	273	32.4	25	14.9	25	0	25	8.8	25	27	25	8.9	25	18.3	52.6	30/09/1986
19861001	274	35.3	25	14.1	25	0	25	9.3	25	27.3	25	8.8	25	15.4	54.7	1/10/1986
19861002	275	37.4	25	17.6	25	0	25	10.4	25	22.9	25	9.6	25	15	47.7	2/10/1986
19861003	276	25.1	25	22.5	25	0.3	25	4.5	25	7.2	25	16.3	25	51.2	59.8	3/10/1986
19861004	277	34.6	25	15.6	25	0	25	7.7	25	26.9	25	11.7	25	21.3	66.1	4/10/1986
19861005	278	36.7	25	19.1	25	0	25	9.9	25	27.1	25	11.3	25	18.3	51.1	5/10/1986
19861006	279	38.6	25	22.3	25	0	25	10	25	24.1	25	17.7	25	25.9	65.8	6/10/1986
19861007	280	35.2	25	25.6	25	0	25	7.4	25	19.7	25	13.3	25	23.4	40.5	7/10/1986
19861008	281	36.7	25	21.6	25	1.5	25	9.4	25	20.3	25	23.1	25	37.4	89.6	8/10/1986
19861009	282	35.4	25	22.2	25	0.6	25	9.9	25	24.5	25	20.9	25	36.4	78.1	9/10/1986
19861010	283	31	25	20.3	25	0.4	25	9.3	25	24.9	25	13.4	25	29.8	56.3	10/10/1986
19861011	284	33.4	25	20.3	25	0	25	10.3	25	26.4	25	12.1	25	23.5	50.8	11/10/1986
19861012	285	34.1	25	18.7	25	0	25	12.4	25	28	25	13.2	25	24.7	61.2	12/10/1986
19861013	286	36.4	25	16.2	25	0	25	9.8	25	28.3	25	13.4	25	22.1	72.8	13/10/1986
19861014	287	36.9	25	20.8	25	0	25	12.7	25	26.8	25	13.6	25	21.8	55.4	14/10/1986
19861015	288	36.2	25	21.4	25	0	25	11.2	25	26.2	25	9.4	25	15.6	36.9	15/10/1986
19861016	289	35.4	25	22	25	0	25	9.9	25	23.5	25	11.7	25	20.4	44.3	16/10/1986
19861017	290	38.4	25	21.9	25	0	25	9.4	25	22.8	25	9.6	25	14.2	36.5	17/10/1986
19861018	291	31.3	25	25.1	25	1.9	25	5.6	25	18.6	25	21.7	25	47.5	68.1	18/10/1986
19861019	292	30.8	25	21.6	25	5.2	25	6.8	25	18.7	25	22.1	25	49.8	85.7	19/10/1986
19861020	293	33.1	25	20.7	25	14.5	25	9.1	25	22.8	25	15.2	25	30	62.3	20/10/1986
19861021	294	35.5	25	19.1	25	0	25	11.4	25	26.7	25	13.5	25	23.4	61.1	21/10/1986
19861022	295	34.7	25	23.3	25	3.1	25	7.1	25	16.9	25	17.3	25	31.3	60.5	22/10/1986
19861023	296	27.5	25	19.3	25	72.2	25	5.4	25	18.2	25	20.5	25	55.8	91.6	23/10/1986
19861024	297	31.1	25	18	25	0	25	8	25	27.4	25	15.6	25	34.5	75.6	24/10/1986
19861025	298	33.8	25	18.5	25	0	25	8.8	25	28	25	9.1	25	17.3	42.8	25/10/1986
19861026	299	28.6	25	18.6	25	0	25	6.2	25	17.1	25	15.5	25	39.6	72.4	26/10/1986
19861027	300	30.9	25	16.9	25	3	25	8.5	25	28	25	16.1	25	36	83.7	27/10/1986
19861028	301	34	25	18.6	25	0	25	10.4	25	28.2	25	9	25	16.9	42	28/10/1986
19861029	302	36.5	25	17.4	25	0	25	8.4	25	29.4	25	9.3	25	15.2	46.8	29/10/1986
19861030	303	38.3	25	20.5	25	0	25	9.6	25	28.1	25	15.3	25	22.7	63.5	30/10/1986
19861031	304	35.3	25	23.4	25	0	25	8.6	25	23.1	25	20	25	35	69.5	31/10/1986
19861101	305	36.3	25	22	25	0.2	25	12.9	25	28.8	25	12.3	25	20.4	46.5	1/11/1986
19861102	306	36.3	25	22.3	25	0	25	20.9	25	30.1	25	8.1	25	13.4	30.1	2/11/1986
19861103	307	37.6	25	22.6	25	0	25	11.6	25	28.7	25	10	25	15.4	36.5	3/11/1986
19861104	308	36.3	25	23.5	25	0	25	11.6	25	26.1	25	15.8	25	26.2	54.6	4/11/1986
19861105	309	36.1	25	23.9	25	0	25	10.6	25	28.3	25	17.4	25	29.1	58.7	5/11/1986
19861106	310	37.5	25	22.8	25	0	25	12.9	25	28.7	25					

19861107	311	37.7	25	24	25	0	25	11.9	25	26.7	25	17.3	25	26.5	58	7/11/1986
19861108	312	36.8	25	22	25	0	25	17.5	25	26.5	25	15.3	25	24.6	57.9	8/11/1986
19861109	313	37.3	25	24.3	25	0	25	12.1	25	25.4	25	18.1	25	28.4	59.6	9/11/1986
19861110	314	38.5	25	25.9	25	0	25	10	25	25.8	25	14.6	25	21.4	43.7	10/11/1986
19861111	315	38.7	25	25.8	25	1.9	25	12.3	25	25.9	25	22.9	25	33.3	69	11/11/1986
19861112	316	32.4	25	22.4	25	9.2	25	9.7	25	26.5	25	19.6	25	40.3	72.4	12/11/1986
19861113	317	34.5	25	19.6	25	0	25	8.5	25	29.1	25	14.3	25	26.1	62.7	13/11/1986
19861114	318	37.5	25	20.9	25	0	25	10.5	25	30	25	14	25	21.7	56.7	14/11/1986
19861115	319	39.4	25	21.1	25	0	25	11.5	25	29.9	25	15.1	25	21.1	60.4	15/11/1986
19861116	320	40.7	25	22.3	25	0	25	11.9	25	29.2	25	20.4	25	26.6	75.8	16/11/1986
19861117	321	40.7	25	27.1	25	0	25	13.1	25	24.7	25	19.3	25	25.2	53.8	17/11/1986
19861118	322	33.4	25	26	25	3.6	25	14.4	25	22.6	25	13.6	25	26.4	40.5	18/11/1986
19861119	323	30.1	25	16.6	25	0	25	11.2	25	30.7	25	4.4	25	10.3	23.3	19/11/1986
19861120	324	30.9	25	19.7	25	0	25	12	25	30.9	25	10.1	25	22.6	44	20/11/1986
19861121	325	33.3	25	17.2	25	0	25	11.3	25	31.2	25	7.4	25	14.5	37.7	21/11/1986
19861122	326	36.1	25	17.7	25	0	25	11.6	25	31.5	25	5.3	25	8.9	26.2	22/11/1986
19861123	327	37.5	25	17.7	25	0	25	11.1	25	31.1	25	11.5	25	17.8	56.8	23/11/1986
19861124	328	38.7	25	19.3	25	0	25	11	25	29.4	25	9.9	25	14.4	44.2	24/11/1986
19861125	329	37.8	25	21.5	25	0	25	9.5	25	25.5	25	17.2	25	26.2	67.1	25/11/1986
19861126	330	39.2	25	21.5	25	0	25	10.5	25	28.9	25	15.5	25	21.9	60.5	26/11/1986
19861127	331	40.4	25	22.5	25	0	25	12.2	25	30	25	13.6	25	18	49.9	27/11/1986
19861128	332	39.4	25	25.2	25	0	25	11.5	25	25.6	25	18.6	25	26	58	28/11/1986
19861129	333	34.1	25	23.1	25	0	25	7.4	25	19.2	25	19.2	25	35.9	68	29/11/1986
19861130	334	37.8	25	20.9	25	0	25	10.4	25	27.1	25	17	25	25.9	68.8	30/11/1986
19861201	335	39.4	25	25.3	25	0	25	8.9	25	22.5	25	19.6	25	27.4	60.8	1/12/1986
19861202	336	37.3	25	21.9	25	1.9	25	9.6	25	26.6	25	21.7	25	34	82.6	2/12/1986
19861203	337	38.7	25	24.7	25	0	25	11.5	25	27	25	23.8	25	34.6	76.5	3/12/1986
19861204	338	37.4	25	26.2	25	0.1	25	10.1	25	24.2	25	24.9	25	38.8	73.2	4/12/1986
19861205	339	34.1	25	24.1	25	0.3	25	7.4	25	24.1	25	24.8	25	46.4	82.6	5/12/1986
19861206	340	36.9	25	23.9	25	7.6	25	8.1	25	22.4	25	24.9	25	39.9	84	6/12/1986
19861207	341	34	25	23	25	9.4	25	8.1	25	19.2	25	26.3	25	49.4	93.6	7/12/1986
19861208	342	32.6	25	21	25	2.6	25	11	25	30.5	25	12.5	25	25.4	50.3	8/12/1986
19861209	343	35.2	25	19.2	25	0	25	9.6	25	31.2	25	9.6	25	16.9	43.2	9/12/1986
19861210	344	38.4	25	17.1	25	0	25	10.4	25	30.7	25	10	25	14.8	51.3	10/12/1986
19861211	345	39.7	25	20.5	25	0	25	13.5	25	30.5	25	12.3	25	16.9	51	11/12/1986
19861212	346	37.5	25	22.3	25	0	25	12	25	31.1	25	10.6	25	16.4	39.4	12/12/1986
19861213	347	38.3	25	21.2	25	0	25	12.7	25	31.5	25	13.1	25	19.5	52.1	13/12/1986
19861214	348	39.7	25	20.8	25	0	25	12.4	25	29.1	25	11.2	25	15.4	45.6	14/12/1986
19861215	349	40.9	25	24.1	25	0	25	13.1	25	29.9	25	14.1	25	18.2	47	15/12/1986
19861216	350	42.1	25	24.1	25	0	25	14.1	25	27.5	25	20.8	25	25.2	69.3	16/12/1986
19861217	351	39.1	25	28.2	25	0	25	13.8	25	22.2	25	13.3	25	18.9	34.8	17/12/1986
19861218	352	38.5	25	26	25	0	25	15.4	25	28.9	25	8.3	25	12.2	24.7	18/12/1986
19861219	353	38.7	25	23.6	25	0	25	13.4	25	27.9	25	5.8	25	8.4	19.9	19/12/1986
19861220	354	38.8	25	22.4	25	0	25	14.4	25	31.4	25	5.4	25	7.8	19.9	20/12/1986
19861221	355	39.5	25	22.5	25	0	25	15.3	25	31.4	25	5.5	25	7.7	20.2	21/12/1986
19861222	356	40.2	25	21.3	25	0	25	13.7	25	31.7	25	6.2	25	8.3	24.5	22/12/1986
19861223	357	42	25	25.3	25	0	25	14.4	25	31.2	25	7.6	25	9.3	23.6	23/12/1986
19861224	358	40.1	25	27.9	25	0	25	10.6	25	27.2	25	15.2	25	20.5	40.5	24/12/1986
19861225	359	38.9	25	26.1	25	0	25	8.3	25	24.9	25	24.4	25	35.1	72.2	25/12/1986
19861226	360	39.4	25	23	25	0	25	11.2	25	27.8	25	21.8	25	30.5	77.6	26/12/1986
19861227	361	40.1	25	25.2	25	0	25	11.5	25	28	25	22.5	25	30.3	70.2	27/12/1986
19861228	362	41.7	25	25.1	25	0	25	11.5	25	27.3	25	19.8	25	24.5	62.2	28/12/1986
19861229	363	43	25	26.3	25	0	25	12.8	25	27.8	25	14.6	25	16.9	42.7	29/12/1986
19861230	364	42.2	25	29.5	25	0	25	11.6	25	23.9	25	19.8	25	23.9	48	30/12/1986
19861231	365	41.1	25	25.9	25	0	25	10	25	25.6	25	23.2	25	29.7	69.4	31/12/1986
19870101	1	39.2	25	27.3	25	0	25	8.9	25	25.1	25	17.5	25	24.8	48.2	1/01/1987
19870102	2	39.3	25	24.3	25	0	25	12.9	25	27.9	25	23	25	32.4	75.7	2/01/1987
19870103	3	38.8	25	25.4	25	0	25	14.8	25	27.9	25	16.9	25	24.4	52.1	3/01/1987
19870104	4	38.4	25	22.6	25	0	25	11.6	25	29.5	25	9.7	25	14.3	35.4	4/01/1987
19870105	5	39	25	21.2	25	0	25	12	25	30.7	25	11.2	25	16	44.5	5/01/1987
19870106	6	40.9	25	24.9	25	0	25	12.2	25	30.3	25	14	25	18.1	44.5	6/01/1987
19870107	7	41.2	25	24.7	25	0	25	13	25	29	25	19.8	25	25.2	63.7	7/01/1987
19870108	8	41.5	25	27.2	25	0	25	13.2	25	27.9	25	23.8	25	29.8	66	8/01/1987
19870109	9	39.6	25	28.6	25	0.9	25	10.2	25	20	25	24.7	25	34.2	63.1	9/01/1987
19870110	10	39.1	25	24.9	25	5.8	25	11.4	25	27.2	25	21.3	25	30.3	67.7	10/01/1987
19870111	11	40.5	25	27.8	25	0.8	25	10.7	25	26.8	25	26.3	25	34.7	70.4	11/01/1987
19870112	12	40.3	25	26.1	25	0	25	11.3	25	24.7	25	23.2	25	30.9	68.6	12/01/1987
19870113	13	33.6	25	23.9	25	0	25	8	25	17.7	25	22.6	25	43.4	76.2	13/01/1987
19870114	14	37.2	25	22.2	25	0	25	11.2	25	24.9	25	20.1	25	31.7	75.1	14/01/1987
19870115	15	39.4	25	23.2	25	0	25	10.7	25	22.3	25	16.9	25	23.7	59.5	15/01/1987
19870116	16	39.2	25	25.6	25	0.8	25	9.8	25	26.3	25	24.3	25	34.4	74	16/01/1987
19870117	17	38.2	25	24.4	25	9.2	25	8.6	25	27.4	25	26.3	25	39.3	86.1	17/01/1987
19870118	18	39.4	25	25.8	25	0	25	10.9	25	22.7	25	25.2	25	35.3	75.9	18/01/1987
19870119	19	37.4	25	25.8	25	0	25	11	25	27.9	25	26.1	25	40.7	78.6	19/01/1987
19870120	20	39.4	25	27.3	25	0	25	12.3	25	27.9	25	25.3	25	35.4	69.7	20/01/1987
19870121	21	38.9	25	27.7	25	0	25	12.6	25	27.7	25	25.7	25	36.9	69.2	21/01/1987
19870122	22	39	25	28	25	0	25	11.6	25	26.9	25	27.3	25	39	72.2	22/01/1987
19870123	23	39.3	25	28	25	0	25	9.7	25	24.8	25	26.7	25	37.6	70.6	23/01/1987
19870124	24	31.2	25	26.4	25	16.6	25	5.4	25	9.8	25	28.9	25	63.6	84	24/01/1987
19870125	25	37.9	25	25	25	1.7	25	9.6	25	24.5	25	27.3	25	41.4	86.2	25/01/1987
19870126	26	39	25	27	25	19.8	25	11	25	26.2	25	29.1	25	41.6	81.6	26/01/1987
19870127	27	39.1	25	27.5	25	0	25	9.7	25	24	25	27.6	25	39.3	75.2	27/01/1987
19870128	28	35.8	25	24.7	25	9.3	2									

19870129	29	37.7	25	25.6	25	0.3	25	6.4	25	23.9	25	28	25	42.9	85.3	29/01/1987
19870130	30	36.8	25	26.1	25	29.9	25	6.8	25	17.9	25	27.3	25	44	80.8	30/01/1987
19870131	31	36.2	25	25.5	25	10.4	25	5.4	25	15.2	25	28.9	25	48.1	88.6	31/01/1987
19870201	32	33.6	25	23.8	25	12.3	25	7.1	25	14.8	25	26.7	25	51.3	90.6	1/02/1987
19870202	33	32.8	25	23.7	25	5.1	25	5.1	25	12.6	25	27.5	25	55.3	93.9	2/02/1987
19870203	34	34.7	25	25.1	25	0.2	25	7.2	25	22.1	25	27.6	25	49.9	86.6	3/02/1987
19870204	35	38.6	25	24.7	25	0	25	9.2	25	27.8	25	24.7	25	36.1	79.4	4/02/1987
19870205	36	38.2	25	25.6	25	0	25	11.1	25	26.3	25	24.5	25	36.6	74.7	5/02/1987
19870206	37	37.8	25	26.5	25	0	25	11.7	25	27.3	25	20.5	25	31.3	59.2	6/02/1987
19870207	38	37.8	25	26.8	25	0	25	12.4	25	28.8	25	20.2	25	30.8	57.3	7/02/1987
19870208	39	38.4	25	26.4	25	0	25	12.9	25	27.6	25	21.2	25	31.3	61.6	8/02/1987
19870209	40	38	25	27.4	25	0.2	25	10.1	25	26.8	25	19.9	25	30	54.5	9/02/1987
19870210	41	37.1	25	27.1	25	0	25	9.6	25	24.7	25	21.8	25	34.5	60.8	10/02/1987
19870211	42	37.3	25	25.1	25	0	25	11.2	25	25.2	25	22.8	25	35.7	71.6	11/02/1987
19870212	43	34	25	23.6	25	9.4	25	6.6	25	14.3	25	23.9	25	44.9	82.1	12/02/1987
19870213	44	27	25	23.5	25	11.9	25	2.6	25	6.6	25	22.4	25	62.8	77.4	13/02/1987
19870214	45	28.7	25	20.4	25	54.7	25	3.1	25	13.6	25	25.4	25	64.5	100	14/02/1987
19870215	46	31.8	25	21	25	0	25	6.6	25	23.6	25	24.3	25	51.7	97.8	15/02/1987
19870216	47	34.3	25	22.2	25	0	25	5.9	25	22.7	25	25.6	25	47.3	95.7	16/02/1987
19870217	48	35.3	25	24.2	25	0	25	8.9	25	25.6	25	26.2	25	45.8	86.8	17/02/1987
19870218	49	34.9	25	25.5	25	0	25	7.4	25	18.9	25	26	25	46.5	79.7	18/02/1987
19870219	50	35.6	25	26.2	25	0	25	9	25	23.9	25	26.3	25	45.2	77.3	19/02/1987
19870220	51	35.7	25	25.8	25	0.7	25	7.3	25	22.5	25	27.9	25	47.7	84	20/02/1987
19870221	52	33.2	25	24.4	25	12.8	25	4.2	25	16.6	25	26.9	25	52.9	88	21/02/1987
19870222	53	33.2	25	23.5	25	33.8	25	6.9	25	20.1	25	28.5	25	56	98.5	22/02/1987
19870223	54	33.3	25	23.4	25	5.3	25	5.6	25	18.7	25	26.2	25	51.2	91.1	23/02/1987
19870224	55	34.1	25	24.7	25	6.2	25	4.8	25	19.1	25	28.2	25	52.7	90.7	24/02/1987
19870225	56	34.1	25	25.1	25	12.2	25	4	25	17.9	25	29.5	25	55.1	92.6	25/02/1987
19870226	57	32.4	25	23.1	25	20.5	25	7	25	20.2	25	27.3	25	56.1	96.6	26/02/1987
19870227	58	33.9	25	24	25	1.1	25	6.7	25	20.8	25	27.3	25	51.6	91.5	27/02/1987
19870228	59	34.6	25	24.9	25	0.4	25	5.9	25	19.4	25	28.2	25	51.3	89.6	28/02/1987
19870301	60	33.9	25	24.8	25	0	25	6.6	25	15.8	25	28.9	25	54.6	92.4	1/03/1987
19870302	61	30.9	25	24.2	25	0.1	25	4.6	25	14.5	25	26	25	58.2	86.1	2/03/1987
19870303	62	30.8	25	22.1	25	0.1	25	7.2	25	21.5	25	20.9	25	47.1	78.6	3/03/1987
19870304	63	32.5	25	19.6	25	0	25	7.6	25	26.3	25	17.6	25	36	77.2	4/03/1987
19870305	64	33.5	25	20.5	25	0	25	9	25	26.8	25	18.1	25	35	75.1	5/03/1987
19870306	65	34	25	20.7	25	0	25	9.5	25	27	25	16.7	25	31.4	68.4	6/03/1987
19870307	66	37.2	25	21.7	25	0	25	11.2	25	26.5	25	16.2	25	25.5	62.4	7/03/1987
19870308	67	36.5	25	23.3	25	0	25	10.8	25	25.6	25	19	25	31.1	66.4	8/03/1987
19870309	68	35.8	25	24	25	0	25	10.3	25	24.5	25	13.3	25	22.6	44.6	9/03/1987
19870310	69	34.7	25	24.4	25	0	25	9	25	19.9	25	15.7	25	28.4	51.4	10/03/1987
19870311	70	36.1	25	23.4	25	0	25	8.2	25	23	25	16.4	25	27.4	57	11/03/1987
19870312	71	36.1	25	23.9	25	0	25	9	25	23.7	25	14.8	25	24.8	49.9	12/03/1987
19870313	72	36.3	25	23.2	25	0	25	11.2	25	24.6	25	12.1	25	20	42.6	13/03/1987
19870314	73	36.7	25	23.2	25	0	25	9.7	25	23.3	25	14	25	22.7	49.3	14/03/1987
19870315	74	36.3	25	22.5	25	0	25	9.8	25	25.4	25	17.9	25	29.6	65.7	15/03/1987
19870316	75	36.6	25	20.5	25	0	25	10.4	25	24.8	25	18.2	25	29.6	75.5	16/03/1987
19870317	76	37.7	25	21.8	25	0	25	10.2	25	25.3	25	13.3	25	20.4	50.9	17/03/1987
19870318	77	38.1	25	22.7	25	0	25	10	25	24.7	25	15.1	25	22.7	54.8	18/03/1987
19870319	78	38.5	25	22.8	25	0	25	10.8	25	24.1	25	18.9	25	27.8	68.1	19/03/1987
19870320	79	36.6	25	23.3	25	0	25	12.5	25	24.4	25	17.8	25	29	62.2	20/03/1987
19870321	80	32.9	25	19.4	25	0	25	10.2	25	25.4	25	10.6	25	21.2	47.1	21/03/1987
19870322	81	33.3	25	17.1	25	0	25	7.6	25	26.1	25	7.1	25	13.9	36.4	22/03/1987
19870323	82	34.6	25	18.1	25	0	25	8.3	25	25.2	25	8.8	25	16	42.4	23/03/1987
19870324	83	36.4	25	17.7	25	0	25	8	25	25.2	25	10.6	25	17.5	52.4	24/03/1987
19870325	84	36.6	25	20.7	25	0	25	7.6	25	22.9	25	15.6	25	25.4	63.9	25/03/1987
19870326	85	36.2	25	23	25	0	25	9.5	25	21.4	25	20.6	25	34.3	73.4	26/03/1987
19870327	86	36.4	25	20.4	25	0	25	7.5	25	24.1	25	21	25	34.6	87.7	27/03/1987
19870328	87	37.7	25	22.2	25	0	25	7.5	25	22.8	25	22.7	25	34.8	84.9	28/03/1987
19870329	88	37	25	22.1	25	0	25	13.6	25	23.7	25	15.7	25	25	59	29/03/1987
19870330	89	31.1	25	20	25	0	25	9.4	25	25.2	25	7.9	25	17.5	33.8	30/03/1987
19870331	90	30.2	25	16	25	0	25	9.3	25	25	25	7	25	16.3	38.5	31/03/1987
19870401	91	34.7	25	17.2	25	0	25	8.3	25	24.2	25	9	25	16.3	45.9	1/04/1987
19870402	92	35.3	25	20.9	25	0	25	9.3	25	21.9	25	17.3	25	30.3	70	2/04/1987
19870403	93	35	25	23.3	25	0	25	9.6	25	19.7	25	15.5	25	27.6	54.2	3/04/1987
19870404	94	34.4	25	21.6	25	0	25	8.8	25	19.3	25	15.1	25	27.8	58.5	4/04/1987
19870405	95	34.8	25	22.1	25	0	25	8.5	25	22.1	25	18	25	32.4	67.7	5/04/1987
19870406	96	35.9	25	23	25	0	25	9.8	25	20.7	25	20	25	33.8	71.2	6/04/1987
19870407	97	35.8	25	23.2	25	0	25	10.3	25	22.5	25	17.1	25	29.1	60.2	7/04/1987
19870408	98	36.3	25	20.3	25	0	25	10.8	25	23.4	25	12.9	25	21.4	54.2	8/04/1987
19870409	99	35	25	22.1	25	0	25	9.9	25	22.7	25	8.7	25	15.5	32.7	9/04/1987
19870410	100	35.1	25	20	25	0	25	9.5	25	22.6	25	7.9	25	14	33.8	10/04/1987
19870411	101	36	25	21.8	25	0	25	8.3	25	21.3	25	13.8	25	23.2	52.9	11/04/1987
19870412	102	33.9	25	21.2	25	0	25	9	25	23	25	13.2	25	25	52.5	12/04/1987
19870413	103	33.6	25	16.5	25	0	25	8.5	25	23.1	25	12.4	25	23.8	66.1	13/04/1987
19870414	104	33.5	25	18.4	25	0	25	8.8	25	22.9	25	11.8	25	22.8	55.8	14/04/1987
19870415	105	34.1	25	17.6	25	0	25	9.6	25	22.3	25	11.9	25	22.2	59.2	15/04/1987
19870416	106	33.3	25	18	25	0	25	10.2	25	23	25	10.7	25	20.9	51.9	16/04/1987
19870417	107	33	25	18.6	25	0	25	9.6	25	22.3	25	9.8	25	19.5	45.8	17/04/1987
19870418	108	33.6	25	18.9	25	0	25	7.1	25	20.1	25	12.2	25	23.5	55.9	18/04/1987
19870419	109	34.3	25	19.1	25	0	25	9	25	21.5	25	12.7	25	23.5	57.5	19/04/1987
19870420	110	34.2	25	20.5	25	0	25	11.5	25	20.9	25	10.1	25	18.8	41.9	20/04/1987
19870421	111	34	25	18.5	25	0	25	9.2	25	21.6	25	6.4	25	12	30.1	

19870422	112	32.7	25	20.1	25	0	25	8.3	25	19.3	25	9.3	25	18.8	39.5	22/04/1987
19870423	113	32.1	25	22.8	25	0	25	7.5	25	17	25	17.4	25	36.4	62.7	23/04/1987
19870424	114	30.6	25	22.2	25	0	25	5.8	25	12.9	25	16.8	25	38.3	62.8	24/04/1987
19870425	115	28.5	25	20.9	25	0.8	25	6.1	25	9	25	16.7	25	42.9	67.6	25/04/1987
19870426	116	31.3	25	19.4	25	0	25	6.5	25	19	25	18.8	25	41.1	83.5	26/04/1987
19870427	117	33.3	25	20.1	25	0	25	7.1	25	18.6	25	19.1	25	37.3	81.2	27/04/1987
19870428	118	35	25	21.2	25	0	25	7	25	18.7	25	16.7	25	29.7	66.4	28/04/1987
19870429	119	34.2	25	22.8	25	0	25	7.4	25	19.2	25	17	25	31.6	61.3	29/04/1987
19870430	120	33.5	25	21.3	25	0	25	7.9	25	18.4	25	19.6	25	37.9	77.4	30/04/1987
19870501	121	34.4	25	20.8	25	0	25	6.8	25	20.2	25	17.7	25	32.5	72.1	1/05/1987
19870502	122	35.7	25	20.1	25	0	25	6.9	25	20	25	16.5	25	28.2	70.2	2/05/1987
19870503	123	33.1	25	21.2	25	0	25	9.5	25	17	25	14.4	25	28.5	57.2	3/05/1987
19870504	124	32.3	25	20	25	0	25	8	25	18.4	25	13.4	25	27.7	57.3	4/05/1987
19870505	125	32.9	25	19.4	25	0	25	8.2	25	20	25	15	25	30	66.6	5/05/1987
19870506	126	32.8	25	20.7	25	0	25	7.5	25	17.5	25	16.3	25	32.8	66.8	6/05/1987
19870507	127	31.9	25	19.7	25	0	25	7.7	25	19.7	25	12.1	25	25.6	52.7	7/05/1987
19870508	128	32.2	25	20.1	25	0	25	5.9	25	18.6	25	16.3	25	33.9	69.3	8/05/1987
19870509	129	31.1	25	19.6	25	0	25	7.6	25	15.2	25	20	25	44.3	87.7	9/05/1987
19870510	130	31.6	25	17.9	25	0	25	6.1	25	19.1	25	18	25	38.7	87.8	10/05/1987
19870511	131	33	25	18.3	25	0	25	6.3	25	19.1	25	18.3	25	36.4	87.1	11/05/1987
19870512	132	34.9	25	18.9	25	0	25	6.8	25	18.7	25	17	25	30.4	77.9	12/05/1987
19870513	133	34.7	25	21.7	25	0	25	6.7	25	16.9	25	18.5	25	33.4	71.3	13/05/1987
19870514	134	31.6	25	22.5	25	0	25	7.5	25	15.9	25	18	25	38.7	66.1	14/05/1987
19870515	135	29.7	25	17.8	25	0	25	6.6	25	19.5	25	7.9	25	18.9	38.8	15/05/1987
19870516	136	27.5	25	15.1	25	0	25	7.9	25	19.1	25	7.9	25	21.5	46.1	16/05/1987
19870517	137	24.4	25	13	25	0	25	7.8	25	19.9	25	6.9	25	22.6	46.1	17/05/1987
19870518	138	24.7	25	9.5	25	0	25	6.1	25	20	25	7.1	25	22.8	59.8	18/05/1987
19870519	139	27.4	25	9.8	25	0	25	6.2	25	19.8	25	6.5	25	17.8	53.7	19/05/1987
19870520	140	28.6	25	10.3	25	0	25	5.3	25	19.2	25	7	25	17.9	55.9	20/05/1987
19870521	141	28.3	25	12.9	25	0	25	6.8	25	18.4	25	7.3	25	19	49.1	21/05/1987
19870522	142	28.9	25	13.7	25	0	25	6.9	25	19	25	7.3	25	18.3	46.6	22/05/1987
19870523	143	29.9	25	16.9	25	0	25	7.2	25	17.1	25	8.3	25	19.7	43.1	23/05/1987
19870524	144	29.9	25	18	25	0	25	7	25	17.1	25	11.9	25	28.2	57.7	24/05/1987
19870525	145	29.1	25	15.8	25	0	25	7.1	25	18.8	25	9.9	25	24.6	55.2	25/05/1987
19870526	146	29.5	25	12.7	25	0	25	6.5	25	18.8	25	5.9	25	14.3	40.2	26/05/1987
19870527	147	23.9	25	10.7	25	0	25	7.8	25	18.4	25	7	25	23.6	54.4	27/05/1987
19870528	148	20.2	25	9.3	25	0	25	7.5	25	19.3	25	4.1	25	17.3	35	28/05/1987
19870529	149	23.8	25	8.2	25	0	25	6.5	25	18.3	25	4.3	25	14.6	39.6	29/05/1987
19870530	150	24.5	25	5.3	25	0	25	7.2	25	18.9	25	3.5	25	11.4	39.3	30/05/1987
19870531	151	26.3	25	9.3	25	0	25	6.4	25	18.8	25	4.9	25	14.3	41.9	31/05/1987
19870601	152	28.4	25	13.9	25	0	25	5	25	18.2	25	7.8	25	20.2	49.1	1/06/1987
19870602	153	29.4	25	15.5	25	0	25	6.5	25	17.7	25	14.7	25	35.9	83.5	2/06/1987
19870603	154	28.5	25	16.3	25	0	25	8	25	17.5	25	8.9	25	22.9	48	3/06/1987
19870604	155	27	25	17	25	0	25	6.3	25	9.6	25	7.3	25	20.5	37.7	4/06/1987
19870605	156	26.9	25	16.9	25	0	25	5.4	25	7.8	25	11.9	25	33.6	61.8	5/06/1987
19870606	157	26.2	25	18.1	25	0	25	5.7	25	14.2	25	13.3	25	39.1	64.1	6/06/1987
19870607	158	27.6	25	15	25	0	25	5.7	25	16.9	25	12.6	25	34.1	73.9	7/06/1987
19870608	159	28.6	25	16	25	0	25	4.8	25	16.7	25	16.4	25	41.9	90.3	8/06/1987
19870609	160	29.3	25	16	25	0	25	5.7	25	17.2	25	15.5	25	38	85.3	9/06/1987
19870610	161	29.8	25	14.3	25	0	25	6	25	16.8	25	13	25	31	79.8	10/06/1987
19870611	162	30.5	25	15.7	25	0	25	5.4	25	17.3	25	12.2	25	27.9	68.4	11/06/1987
19870612	163	27.8	25	15.6	25	0	25	4.4	25	8.3	25	12	25	32.1	67.8	12/06/1987
19870613	164	29.5	25	17.5	25	0	25	6.5	25	15.7	25	13.6	25	33	68	13/06/1987
19870614	165	27.4	25	17.2	25	0	25	5.3	25	16.8	25	12.4	25	34	63.2	14/06/1987
19870615	166	23.9	25	13.7	25	0	25	3.6	25	13.8	25	13.5	25	45.5	86.2	15/06/1987
19870616	167	26.8	25	14.2	25	0	25	4	25	13.8	25	15.4	25	43.7	95.2	16/06/1987
19870617	168	26.8	25	16.8	25	0	25	4.3	25	11.5	25	18	25	51.1	94.1	17/06/1987
19870618	169	28.7	25	15.3	25	0	25	3.6	25	16	25	17.3	25	44	99.6	18/06/1987
19870619	170	30.9	25	15	25	0	25	3.8	25	16.6	25	16.8	25	37.6	98.6	19/06/1987
19870620	171	31.3	25	15.6	25	0	25	4.7	25	16.8	25	15	25	32.8	84.7	20/06/1987
19870621	172	32.8	25	17.6	25	0	25	4.8	25	14.7	25	16.1	25	32.4	80	21/06/1987
19870622	173	23.5	25	18.1	25	0	25	4.7	25	13.4	25	17	25	58.7	81.9	22/06/1987
19870623	174	19.5	25	13.8	25	0	25	3.7	25	5.4	25	10.3	25	45.5	65.3	23/06/1987
19870624	175	22.4	25	12.7	25	0	25	5.2	25	15.9	25	9.3	25	34.3	63.4	24/06/1987
19870625	176	20.4	25	7.1	25	0	25	5.1	25	17.7	25	7.5	25	31.3	74.4	25/06/1987
19870626	177	21.2	25	5.7	25	0	25	4.7	25	18.2	25	7.1	25	28.2	77.6	26/06/1987
19870627	178	22	25	6.5	25	0	25	4.8	25	18.4	25	6.4	25	24.2	66.2	27/06/1987
19870628	179	22.7	25	6.8	25	0	25	5.6	25	18.4	25	6.8	25	24.7	68.9	28/06/1987
19870629	180	22.7	25	6.8	25	0	25	4.4	25	18.3	25	6.2	25	22.5	62.8	29/06/1987
19870630	181	23.8	25	5.3	25	0	25	5	25	18.3	25	5.3	25	18	59.5	30/06/1987
19870701	182	25.5	25	9.4	25	0	25	6	25	18.1	25	6.5	25	19.9	55.1	1/07/1987
19870702	183	26.2	25	10.5	25	0	25	4.8	25	18.2	25	6.9	25	20.3	54.4	2/07/1987
19870703	184	26.7	25	11	25	0	25	4.9	25	18.2	25	7.9	25	22.6	60.2	3/07/1987
19870704	185	26.5	25	9.9	25	0	25	4.9	25	18.3	25	7.7	25	22.2	63.2	4/07/1987
19870705	186	25.7	25	8.8	25	0	25	6.6	25	18.1	25	7.7	25	23.3	68	5/07/1987
19870706	187	24.1	25	10.2	25	0	25	7.3	25	18.4	25	6.9	25	23	55.5	6/07/1987
19870707	188	24	25	11.4	25	0	25	5.5	25	17.9	25	11.1	25	37.2	82.4	7/07/1987
19870708	189	23.4	25	14.5	25	0	25	5.1	25	13.8	25	11.8	25	41	71.5	8/07/1987
19870709	190	23.3	25	14.8	25	0	25	5.7	25	12.6	25	14.2	25	49.7	84.4	9/07/1987
19870710	191	27	25	16.1	25	0.5	25	4.7	25	16	25	13.5	25	37.9	73.8	10/07/1987
19870711	192	26.9	25	12.2	25	0	25	6.1	25	18.5	25	10.4	25	29.3	73.2	11/07/1987
19870712	193	25.8	25	12.1	25	0	25	6.7	25	18.6	25	7	25	21.1	49.6	12/07/1987
19870713	194	24.7	25	11	25	0	25	6	25	18.8	25	7.6	25	24.4	57.9	13/07/1987

19870714	195	25.5	25	5.5	25	0	25	5.4	25	19.2	25	5.5	25	16.9	60.9	14/07/1987
19870715	196	29	25	6.6	25	0	25	5	25	19.2	25	4.8	25	12	49.3	15/07/1987
19870716	197	29	25	9.7	25	0	25	6.4	25	19.1	25	6.2	25	15.5	51.6	16/07/1987
19870717	198	30.3	25	10.1	25	0	25	6	25	19	25	7.5	25	17.4	60.7	17/07/1987
19870718	199	30.5	25	11.9	25	0	25	6	25	19	25	8.8	25	20.2	63.2	18/07/1987
19870719	200	29.2	25	12.6	25	0	25	7.1	25	18.2	25	9	25	22.2	61.7	19/07/1987
19870720	201	23	25	12.3	25	0	25	6.3	25	16.9	25	7.1	25	25.3	49.7	20/07/1987
19870721	202	20.8	25	10.9	25	0	25	6.5	25	18.9	25	5	25	20.4	38.4	21/07/1987
19870722	203	20.8	25	5.7	25	0	25	6.5	25	19.9	25	5.2	25	21.2	56.8	22/07/1987
19870723	204	21.3	25	6.6	25	0	25	5.9	25	20	25	5.2	25	20.5	53.4	23/07/1987
19870724	205	23.3	25	6.2	25	0	25	5	25	20	25	5	25	17.5	52.8	24/07/1987
19870725	206	25.4	25	5.4	25	0	25	5.2	25	20	25	4.7	25	14.5	52.4	25/07/1987
19870726	207	25.7	25	5.8	25	0	25	5.4	25	17.5	25	4.8	25	14.5	52.1	26/07/1987
19870727	208	26.2	25	11.2	25	0	25	5.8	25	18.7	25	4.4	25	12.9	33.1	27/07/1987
19870728	209	22.7	25	9.2	25	0	25	5.8	25	20.5	25	5.1	25	18.5	43.9	28/07/1987
19870729	210	22.9	25	7.2	25	0	25	5.5	25	20.3	25	5.4	25	19.3	53.2	29/07/1987
19870730	211	27.4	25	5.1	25	0	25	4.1	25	20.6	25	5.3	25	14.5	60.4	30/07/1987
19870731	212	30.9	25	8.2	25	0	25	5.4	25	20.5	25	5.7	25	12.8	52.5	31/07/1987
19870801	213	32.4	25	13.4	25	0	25	5.1	25	19.6	25	7.1	25	14.6	46.2	1/08/1987
19870802	214	30	25	16.2	25	0	25	8	25	19.8	25	10.6	25	25	57.6	2/08/1987
19870803	215	24.3	25	12.2	25	0	25	6.6	25	20.7	25	6.9	25	22.7	48.6	3/08/1987
19870804	216	24	25	9.2	25	0	25	6.7	25	20.9	25	7	25	23.5	60.2	4/08/1987
19870805	217	22.6	25	8.4	25	0	25	7	25	21.3	25	5.6	25	20.4	50.8	5/08/1987
19870806	218	23.8	25	9	25	0	25	7.5	25	21.2	25	6.1	25	20.7	53.2	6/08/1987
19870807	219	25.2	25	9.3	25	0	25	7	25	21.3	25	5.2	25	16.2	44.4	7/08/1987
19870808	220	26.1	25	9.1	25	0	25	7.5	25	21.5	25	5.9	25	17.5	51.1	8/08/1987
19870809	221	26.7	25	11	25	0	25	8.3	25	21.8	25	5.4	25	15.4	41.2	9/08/1987
19870810	222	25.4	25	11.3	25	0	25	7.5	25	21.7	25	6.1	25	18.8	45.6	10/08/1987
19870811	223	25.1	25	10.1	25	0	25	6.7	25	22	25	4.3	25	13.5	34.8	11/08/1987
19870812	224	27.5	25	11.6	25	0	25	6.3	25	21.5	25	8.1	25	22.1	59.3	12/08/1987
19870813	225	29.1	25	13.2	25	0	25	5.3	25	21.2	25	10	25	24.8	65.9	13/08/1987
19870814	226	31.3	25	15.3	25	0	25	6.6	25	21.7	25	11.2	25	24.5	64.5	14/08/1987
19870815	227	31.9	25	17.1	25	0	25	6.9	25	20.3	25	15.1	25	31.9	77.5	15/08/1987
19870816	228	29.3	25	17.7	25	0	25	7.1	25	19.9	25	13.5	25	33.1	66.7	16/08/1987
19870817	229	26.9	25	15.5	25	0	25	6.8	25	21.8	25	11.7	25	33	66.5	17/08/1987
19870818	230	25.4	25	11.6	25	0	25	7.2	25	22.2	25	10.2	25	31.5	74.7	18/08/1987
19870819	231	25.7	25	12.2	25	0	25	7.1	25	22.4	25	9.4	25	28.5	66.2	19/08/1987
19870820	232	26.7	25	9.8	25	0	25	6.8	25	22.8	25	5.8	25	16.6	47.9	20/08/1987
19870821	233	29	25	7.7	25	0	25	6.6	25	22.9	25	6.3	25	15.7	60	21/08/1987
19870822	234	31.2	25	10.3	25	0	25	7.8	25	22.9	25	7.5	25	16.5	59.9	22/08/1987
19870823	235	30.8	25	13.5	25	0	25	9.5	25	22.4	25	12.2	25	27.5	78.9	23/08/1987
19870824	236	28.2	25	11.4	25	0	25	6.5	25	23.5	25	5	25	13.1	37.1	24/08/1987
19870825	237	30.8	25	9.9	25	0	25	7.2	25	23.5	25	4.9	25	11	40.2	25/08/1987
19870826	238	33.9	25	13.8	25	0	25	9	25	23.7	25	5.2	25	9.8	33	26/08/1987
19870827	239	35.4	25	16.3	25	0	25	10.5	25	23	25	11.6	25	20.2	62.6	27/08/1987
19870828	240	28.2	25	16.2	25	0	25	8.6	25	23.6	25	8	25	20.9	43.5	28/08/1987
19870829	241	26.2	25	12.7	25	0	25	7.1	25	23.5	25	8	25	23.5	54.5	29/08/1987
19870830	242	26.2	25	10.3	25	0	25	7.1	25	24	25	7.9	25	23.2	63.1	30/08/1987
19870831	243	26.4	25	12.4	25	0	25	7.3	25	24.2	25	7.1	25	20.6	49.3	31/08/1987
19870901	244	27.7	25	10.9	25	0	25	7.6	25	24.3	25	5.9	25	15.9	45.3	1/09/1987
19870902	245	30	25	8.9	25	0	25	7.3	25	24.3	25	6.4	25	15.1	56.2	2/09/1987
19870903	246	32.7	25	11	25	0	25	8.5	25	24.9	25	3.9	25	7.9	29.7	3/09/1987
19870904	247	34.9	25	15.6	25	0	25	8.1	25	23.3	25	9.6	25	17.2	54.2	4/09/1987
19870905	248	34.1	25	19.7	25	0	25	7.2	25	20.7	25	15.7	25	29.3	68.4	5/09/1987
19870906	249	31.9	25	18.4	25	0	25	9.8	25	22.2	25	12.3	25	26	58.1	6/09/1987
19870907	250	28.5	25	18.5	25	0	25	8.2	25	20.5	25	10.1	25	26	47.4	7/09/1987
19870908	251	20.2	25	14.3	25	0	25	4.6	25	11.3	25	9.4	25	39.7	57.7	8/09/1987
19870909	252	24.4	25	11.3	25	2.9	25	7.7	25	23.5	25	8.4	25	27.5	62.8	9/09/1987
19870910	253	27.2	25	8.5	25	0	25	8.2	25	24.4	25	10.5	25	29.1	94.7	10/09/1987
19870911	254	29.4	25	11.6	25	0	25	8.5	25	24.7	25	8.7	25	21.2	63.7	11/09/1987
19870912	255	31.7	25	16.9	25	0	25	9.7	25	23.5	25	9.7	25	20.7	50.4	12/09/1987
19870913	256	32.4	25	16.9	25	0	25	11.2	25	23.5	25	9.2	25	18.9	47.8	13/09/1987
19870914	257	30.8	25	16.9	25	0	25	11.1	25	25.3	25	5.4	25	12.2	28.1	14/09/1987
19870915	258	31.7	25	15.2	25	0	25	9.7	25	25.3	25	5.7	25	12.2	33	15/09/1987
19870916	259	31.7	25	17.4	25	0	25	10.4	25	24.6	25	7.9	25	16.9	39.8	16/09/1987
19870917	260	30.3	25	13.4	25	0	25	9.5	25	25.9	25	6.7	25	15.5	43.6	17/09/1987
19870918	261	31.8	25	12.2	25	0	25	9.5	25	26.2	25	5.4	25	11.5	38	18/09/1987
19870919	262	33.3	25	13.2	25	0	25	9.2	25	25.3	25	6.5	25	12.7	42.9	19/09/1987
19870920	263	34.3	25	15.1	25	0	25	11.2	25	24.7	25	9	25	16.6	52.5	20/09/1987
19870921	264	33.3	25	17.9	25	0	25	11	25	25.8	25	7.7	25	15.1	37.6	21/09/1987
19870922	265	32.9	25	16.8	25	0	25	11.9	25	26.3	25	9	25	18	47.1	22/09/1987
19870923	266	32	25	16.6	25	0	25	11.7	25	26	25	9.4	25	19.8	49.8	23/09/1987
19870924	267	32.3	25	18.7	25	0	25	10	25	26	25	11.7	25	24.2	54.3	24/09/1987
19870925	268	32.4	25	18.8	25	0	25	10.6	25	26	25	10.3	25	21.2	47.5	25/09/1987
19870926	269	32.7	25	16.1	25	0	25	9.1	25	25.6	25	11	25	22.2	60.2	26/09/1987
19870927	270	33.6	25	18.1	25	0	25	9.4	25	25.1	25	12.1	25	23.3	58.3	27/09/1987
19870928	271	34.3	25	18.6	25	0	25	10.1	25	26	25	14.3	25	26.4	66.8	28/09/1987
19870929	272	35.2	25	20.3	25	0	25	9.3	25	23.6	25	15.4	25	27.1	64.7	29/09/1987
19870930	273	30.1	25	18.7	25	0	25	9.7	25	22.1	25	10.2	25	23.9	47.3	30/09/1987
19871001	274	31.1	25	15.7	25	0	25	11	25	26.8	25	7.7	25	17	43.2	1/10/1987
19871002	275	33	25	18.2	25	0	25	8.8	25	23	25	7.5	25	14.9	35.9	2/10/1987
19871003	276	31.8	25	18	25	0	25	9.8	25	26.6	25	11	25	23.4	53.3	3/10/1987
19871004	277	34	25	13	25	0	25	9.6	25	27.1	25	6	25	11.3	40.1	4/10/1987

19871005	278	34.4	25	14.7	25	0	25	10.6	25	27.8	25	7.7	25	14.2	46.1	5/10/1987
19871006	279	34.8	25	14.3	25	0	25	9.3	25	28.1	25	6.3	25	11.3	38.7	6/10/1987
19871007	280	39.5	25	15.8	25	0	25	12.2	25	27.8	25	6.1	25	8.5	34	7/10/1987
19871008	281	39.7	25	18.9	25	0	25	12.8	25	27.4	25	7.9	25	10.9	36.2	8/10/1987
19871009	282	39.3	25	22.1	25	0	25	12.7	25	26.1	25	10.3	25	14.5	38.7	9/10/1987
19871010	283	39.5	25	23.1	25	0	25	13.6	25	26.2	25	9.6	25	13.4	34	10/10/1987
19871011	284	38.5	25	23.3	25	0	25	11	25	24.6	25	8.3	25	12.2	29	11/10/1987
19871012	285	38.6	25	25.1	25	0	25	8.3	25	18.3	25	18.4	25	26.9	57.8	12/10/1987
19871013	286	40.1	25	22.5	25	0	25	11.7	25	26.9	25	10.8	25	14.6	39.6	13/10/1987
19871014	287	40.5	25	22.6	25	0	25	11.5	25	25.2	25	9.7	25	12.8	35.4	14/10/1987
19871015	288	39.6	25	23.8	25	0	25	9.8	25	19.8	25	14.6	25	20.2	49.5	15/10/1987
19871016	289	35.4	25	25.9	25	0	25	11.9	25	17.7	25	18	25	31.3	53.9	16/10/1987
19871017	290	34.4	25	19.4	25	0	25	12	25	28.1	25	5	25	9.2	22.2	17/10/1987
19871018	291	35.5	25	19.2	25	0	25	11.7	25	28.8	25	4.4	25	7.6	19.8	18/10/1987
19871019	292	36.6	25	17.6	25	0	25	12.8	25	28.9	25	4.1	25	6.7	20.4	19/10/1987
19871020	293	37.6	25	20.2	25	0	25	12.4	25	28.2	25	4.5	25	6.9	19	20/10/1987
19871021	294	39.4	25	19.8	25	0	25	11.8	25	29	25	7.1	25	9.9	30.8	21/10/1987
19871022	295	40.5	25	22.9	25	0	25	12.6	25	27.1	25	9.4	25	12.4	33.7	22/10/1987
19871023	296	41.9	25	25.3	25	0	25	15.5	25	27.9	25	15	25	18.4	46.5	23/10/1987
19871024	297	36.2	25	22.6	25	0	25	14.3	25	29.2	25	10.5	25	17.5	38.3	24/10/1987
19871025	298	36.1	25	20.1	25	0	25	12.6	25	29.2	25	11.9	25	19.9	50.6	25/10/1987
19871026	299	36.6	25	18.8	25	0	25	12.6	25	29.5	25	10.9	25	17.8	50.3	26/10/1987
19871027	300	38	25	17.7	25	0	25	13.4	25	30.2	25	6.3	25	9.5	31.1	27/10/1987
19871028	301	40	25	18.2	25	0	25	12.3	25	29.3	25	8.7	25	11.8	41.6	28/10/1987
19871029	302	40.1	25	20.5	25	0	25	11.8	25	26.3	25	10.6	25	14.3	44	29/10/1987
19871030	303	37.6	25	26.4	25	0.6	25	11.6	25	14.9	25	18.6	25	28.7	54.1	30/10/1987
19871031	304	33.1	25	21.2	25	2.8	25	9.3	25	23.2	25	19.2	25	38	76.3	31/10/1987
19871101	305	34.2	25	23.3	25	0	25	9.5	25	24.9	25	16.8	25	31.2	58.7	1/11/1987
19871102	306	36.6	25	22.5	25	0	25	10	25	27.4	25	18.9	25	30.8	69.4	2/11/1987
19871103	307	37.2	25	24.2	25	0	25	10.9	25	23.2	25	21.3	25	33.6	70.6	3/11/1987
19871104	308	36.4	25	25.7	25	0	25	10.3	25	20.2	25	15.8	25	26	47.9	4/11/1987
19871105	309	31.7	25	22.2	25	0	25	5.5	25	13.1	25	15.9	25	34	59.4	5/11/1987
19871106	310	34.3	25	22.4	25	0	25	8.4	25	17.7	25	13.7	25	25.3	50.6	6/11/1987
19871107	311	37.4	25	22.1	25	0	25	9.4	25	27.5	25	20.6	25	32.1	77.5	7/11/1987
19871108	312	37.6	25	25.5	25	2.7	25	9.1	25	25.3	25	22.5	25	34.7	69	8/11/1987
19871109	313	37.9	25	22.6	25	0.4	25	8.6	25	25.8	25	24.3	25	36.9	88.7	9/11/1987
19871110	314	39.9	25	23.9	25	0.5	25	9.3	25	24.3	25	23.6	25	32.2	79.6	10/11/1987
19871111	315	36.6	25	19.9	25	12.4	25	12.8	25	29.3	25	18.9	25	30.8	81.4	11/11/1987
19871112	316	34	25	19.2	25	0	25	12.2	25	29	25	5.9	25	11.1	26.5	12/11/1987
19871113	317	36.1	25	20.2	25	0	25	9.8	25	29.4	25	7.3	25	12.2	30.9	13/11/1987
19871114	318	39.8	25	19.1	25	0	25	13.3	25	28.2	25	9.3	25	12.7	42.1	14/11/1987
19871115	319	39.2	25	20.8	25	0	25	12	25	30.1	25	10.8	25	15.3	44	15/11/1987
19871116	320	41.2	25	22.8	25	0	25	11.8	25	28.8	25	11.8	25	15	42.5	16/11/1987
19871117	321	38.6	25	25.4	25	0.3	25	10.5	25	21.9	25	21.6	25	31.6	66.6	17/11/1987
19871118	322	40.9	25	25	25	0	25	11.3	25	26.6	25	25.2	25	32.6	79.6	18/11/1987
19871119	323	41.4	25	25	25	0	25	12.8	25	28.4	25	22.6	25	28.4	71.4	19/11/1987
19871120	324	41.7	25	28.8	25	0.9	25	11.3	25	23.6	25	22.8	25	28.2	57.6	20/11/1987
19871121	325	41.5	25	27.5	25	0	25	10	25	24.3	25	23.8	25	29.8	64.8	21/11/1987
19871122	326	39.3	25	25.5	25	0	25	10.5	25	27.6	25	25.4	25	35.7	77.9	22/11/1987
19871123	327	42.7	25	25.8	25	2.3	25	13.3	25	28	25	22.1	25	26	66.5	23/11/1987
19871124	328	38.7	25	29.6	25	0	25	10.4	25	18	25	24.6	25	35.8	59.3	24/11/1987
19871125	329	35.8	25	24	25	7.2	25	11.2	25	23.7	25	12	25	20.4	40.2	25/11/1987
19871126	330	37.7	25	22.2	25	0	25	13.1	25	28.5	25	8.1	25	12.4	30.3	26/11/1987
19871127	331	35.4	25	24.9	25	0	25	8.2	25	15.5	25	12.4	25	21.6	39.4	27/11/1987
19871128	332	39.7	25	23.3	25	0	25	10.3	25	27.3	25	16.1	25	22.2	56.3	28/11/1987
19871129	333	41.8	25	26.3	25	0	25	12.1	25	25.2	25	25.8	25	31.8	75.4	29/11/1987
19871130	334	29.7	25	23.9	25	9.8	25	5.3	25	10.2	25	28	25	67.1	94.4	30/11/1987
19871201	335	29.5	25	23.1	25	25.6	25	5.2	25	12.4	25	25.2	25	61.1	89.2	1/12/1987
19871202	336	31.1	25	19.9	25	0	25	10.2	25	28.4	25	11.3	25	25	48.7	2/12/1987
19871203	337	32.1	25	17.6	25	0	25	11.3	25	28.4	25	8.3	25	17.4	41.3	3/12/1987
19871204	338	34.9	25	19.8	25	0	25	9.4	25	23.6	25	7.2	25	12.9	31.2	4/12/1987
19871205	339	36.6	25	20.7	25	0	25	10.7	25	30.3	25	8.8	25	14.3	36.1	5/12/1987
19871206	340	38.5	25	20.7	25	0	25	12.5	25	31	25	9.4	25	13.8	38.5	6/12/1987
19871207	341	39.8	25	23.1	25	0	25	12.4	25	30.3	25	13.6	25	18.6	48.1	7/12/1987
19871208	342	40.6	25	24.9	25	0	25	12.7	25	29.2	25	13.6	25	17.9	43.2	8/12/1987
19871209	343	39.8	25	28.4	25	3.1	25	9.7	25	21.4	25	21.2	25	29	54.8	9/12/1987
19871210	344	39.8	25	25.9	25	0.1	25	8.8	25	23.6	25	17.2	25	23.6	51.5	10/12/1987
19871211	345	40.8	25	26.4	25	0	25	11.7	25	29	25	19.9	25	25.9	57.8	11/12/1987
19871212	346	40.9	25	27.6	25	0	25	12.6	25	24.7	25	18.3	25	23.6	49.6	12/12/1987
19871213	347	41.2	25	28.7	25	0	25	10.3	25	19.5	25	22.8	25	29	57.9	13/12/1987
19871214	348	38.6	25	25.6	25	2.6	25	9.9	25	18.5	25	25	25	36.5	76.2	14/12/1987
19871215	349	38	25	23.2	25	13.5	25	7.4	25	20.8	25	24	25	36.2	84.4	15/12/1987
19871216	350	32.6	25	23.9	25	29.2	25	6.4	25	13.1	25	23.5	25	47.8	79.3	16/12/1987
19871217	351	32.6	25	23.5	25	0	25	5.5	25	10.4	25	25.3	25	51.4	87.4	17/12/1987
19871218	352	37.4	25	23.4	25	7.1	25	9	25	23.1	25	22.4	25	34.9	77.9	18/12/1987
19871219	353	39.5	25	25.8	25	0	25	12.4	25	29	25	17.3	25	24.1	52.1	19/12/1987
19871220	354	40.4	25	25.8	25	0	25	11.5	25	29.4	25	16.2	25	21.5	48.8	20/12/1987
19871221	355	40.2	25	26.3	25	0	25	11.4	25	28.1	25	27.2	25	36.5	79.5	21/12/1987
19871222	356	39.9	25	26.5	25	0	25	11.3	25	27.6	25	26.8	25	36.5	77.4	22/12/1987
19871223	357	38.9	25	27.3	25	0	25	12	25	27.4	25	27.4	25	39.4	75.5	23/12/1987
19871224	358	36.4	25	27.7	25	0	25	7	25	22.4	25	28.5	25	46.9	76.7	24/12/1987
19871225	359	34.3	25	25.3	25	22.3	25	4.9	25	13.4	25	28.6	25	52.9	88.7	25/12/1987
19871226																

19871227	361	36.1	25	25.9	25	6.7	25	8.1	25	18.6	25	29.3	25	49	87.7	27/12/1987
19871228	362	31.3	25	25.4	25	3.8	25	3.5	25	10.9	25	28.8	25	63	88.8	28/12/1987
19871229	363	32	25	21	25	12.1	25	8.8	25	24.3	25	18.7	25	39.3	75.2	29/12/1987
19871230	364	33.5	25	20.6	25	0	25	7.9	25	23	25	21.7	25	41.9	89.5	30/12/1987
19871231	365	37.2	25	24.1	25	0	25	8.9	25	27.1	25	23.7	25	37.4	79	31/12/1987
19880101	1	38.1	25	25.6	25	0	25	9.5	25	25.6	25	23.7	25	35.6	72.2	1/01/1988
19880102	2	37.4	25	26.7	25	0	25	8.4	25	20	25	25.1	25	39.1	71.7	2/01/1988
19880103	3	38.2	25	26.1	25	1.4	25	6.9	25	19.9	25	27.5	25	41.1	81.3	3/01/1988
19880104	4	38.6	25	23.3	25	16.8	25	10.4	25	26.5	25	25.3	25	37	88.5	4/01/1988
19880105	5	38.8	25	26.6	25	0	25	9.4	25	26.3	25	24.3	25	35.1	69.8	5/01/1988
19880106	6	37.3	25	25	25	0	25	9	25	21.9	25	26.3	25	41.2	83	6/01/1988
19880107	7	38	25	25	25	0	25	11	25	27.5	25	23.4	25	35.3	73.9	7/01/1988
19880108	8	38.8	25	25.6	25	0	25	10.5	25	27.1	25	24.1	25	34.8	73.4	8/01/1988
19880109	9	40.3	25	25.8	25	0	25	10.1	25	24.6	25	23.5	25	31.3	70.8	9/01/1988
19880110	10	40	25	25.8	25	0	25	11.9	25	27.5	25	22.8	25	30.9	68.7	10/01/1988
19880111	11	40.8	25	25.1	25	0	25	14.4	25	28.8	25	18.3	25	23.8	57.4	11/01/1988
19880112	12	40.8	25	27.1	25	0	25	14.3	25	28.2	25	18.7	25	24.3	52.2	12/01/1988
19880113	13	40.5	25	28	25	0	25	12.3	25	29.2	25	18.5	25	24.4	49	13/01/1988
19880114	14	41.1	25	26.8	25	0	25	11	25	28.5	25	24.7	25	31.6	70.1	14/01/1988
19880115	15	40.1	25	26.8	25	0	25	14.5	25	27.2	25	27.7	25	37.3	78.6	15/01/1988
19880116	16	41.4	25	25.9	25	0	25	13.5	25	28.5	25	24.1	25	30.3	72.1	16/01/1988
19880117	17	42.6	25	27.5	25	0	25	15.8	25	29.1	25	23.9	25	28.2	65.1	17/01/1988
19880118	18	42.6	25	28.1	25	0	25	15.1	25	29.4	25	15.4	25	18.2	40.5	18/01/1988
19880119	19	42.5	25	23.9	25	0	25	12.4	25	30.5	25	9.6	25	11.4	32.4	19/01/1988
19880120	20	42.4	25	24.2	25	0	25	12.3	25	26.6	25	21.6	25	25.8	71.5	20/01/1988
19880121	21	42.1	25	26.2	25	7.2	25	12.8	25	26.8	25	25	25	30.3	73.5	21/01/1988
19880122	22	41.7	25	28.2	25	0	25	12.2	25	27.9	25	24	25	29.7	62.8	22/01/1988
19880123	23	42.5	25	27.6	25	0	25	12.5	25	28.8	25	21.7	25	25.8	58.8	23/01/1988
19880124	24	41.5	25	28.4	25	0	25	14	25	21.1	25	23	25	28.8	59.5	24/01/1988
19880125	25	41.1	25	27.7	25	0	25	14.6	25	25.5	25	14.8	25	18.9	39.9	25/01/1988
19880126	26	41.6	25	26.2	25	0	25	13.2	25	28.9	25	15	25	18.7	44.1	26/01/1988
19880127	27	38.7	25	26.6	25	0	25	10.5	25	26	25	23.6	25	34.3	67.8	27/01/1988
19880128	28	39.8	25	25.8	25	0	25	12.1	25	27.9	25	20.3	25	27.8	61.1	28/01/1988
19880129	29	40.4	25	25.6	25	0	25	11.7	25	27.2	25	21.7	25	28.8	66.1	29/01/1988
19880130	30	40.2	25	27.4	25	0	25	11.8	25	25.9	25	23.2	25	31.1	63.6	30/01/1988
19880131	31	40.9	25	25.9	25	0	25	12	25	26	25	25.1	25	32.4	75.1	31/01/1988
19880201	32	42.3	25	27.5	25	0	25	11.4	25	26.3	25	22.4	25	26.9	61	1/02/1988
19880202	33	42	25	27.8	25	0	25	12.4	25	24.7	25	22.7	25	27.7	60.8	2/02/1988
19880203	34	41.9	25	29.4	25	0.1	25	11.9	25	23.9	25	19.8	25	24.3	48.3	3/02/1988
19880204	35	41	25	28.5	25	0	25	10.6	25	23.4	25	22.2	25	28.5	57.1	4/02/1988
19880205	36	38.6	25	25.5	25	1.1	25	10.8	25	25	25	24.7	25	36.1	75.7	5/02/1988
19880206	37	34.5	25	24	25	4.1	25	7.6	25	20.3	25	24.7	25	45.2	82.8	6/02/1988
19880207	38	33.5	25	23.6	25	0	25	10.5	25	19.4	25	13.3	25	25.7	45.7	7/02/1988
19880208	39	34.7	25	22.4	25	0	25	11.8	25	27.1	25	9.2	25	16.6	34	8/02/1988
19880209	40	36.2	25	22.7	25	0	25	9.9	25	23.6	25	7.9	25	13.2	28.6	9/02/1988
19880210	41	32.7	25	24.9	25	0	25	5.2	25	9.6	25	16.1	25	32.5	51.1	10/02/1988
19880211	42	36	25	26.3	25	0	25	9.6	25	14.3	25	24.3	25	40.9	71	11/02/1988
19880212	43	34.4	25	24.2	25	0.2	25	11.3	25	23.4	25	18.9	25	34.7	62.6	12/02/1988
19880213	44	36.3	25	23.4	25	0	25	9.9	25	21.9	25	13.5	25	22.3	46.9	13/02/1988
19880214	45	37.7	25	23.5	25	0	25	13.8	25	28.2	25	13.1	25	20.1	45.3	14/02/1988
19880215	46	36.8	25	25.3	25	0	25	14.3	25	27.7	25	11.5	25	18.5	35.7	15/02/1988
19880216	47	37.5	25	22.5	25	0.2	25	13.4	25	26.4	25	10.4	25	16.1	38.2	16/02/1988
19880217	48	38	25	24.5	25	0	25	11.2	25	27.6	25	10.4	25	15.7	33.8	17/02/1988
19880218	49	39.1	25	23.5	25	0	25	10.3	25	26.6	25	17.2	25	24.5	59.4	18/02/1988
19880219	50	37.2	25	25.5	25	0	25	9.7	25	22.6	25	24.1	25	38	73.9	19/02/1988
19880220	51	39.6	25	24	25	0	25	12.6	25	27.4	25	17.9	25	24.8	60	20/02/1988
19880221	52	39.2	25	21.4	25	0	25	13	25	28	25	8.9	25	12.6	34.9	21/02/1988
19880222	53	39	25	24.3	25	0	25	10.9	25	28.4	25	7.5	25	10.7	24.7	22/02/1988
19880223	54	38.8	25	24.5	25	0	25	11.5	25	23.7	25	22.4	25	32.4	72.9	23/02/1988
19880224	55	40	25	25.7	25	1.9	25	11.4	25	22.6	25	22.4	25	30.4	67.9	24/02/1988
19880225	56	40.8	25	25.5	25	0	25	9.8	25	23	25	22.4	25	29.1	68.7	25/02/1988
19880226	57	40.4	25	26.9	25	0	25	10.8	25	22.2	25	20.1	25	26.7	56.7	26/02/1988
19880227	58	41.2	25	23.4	25	0	25	12.7	25	25.5	25	14.4	25	18.3	50.1	27/02/1988
19880228	59	40.8	25	25.3	25	0	25	16.3	25	25.5	25	17.5	25	22.7	54.3	28/02/1988
19880229	60	39	25	22.5	25	0	25	12.1	25	28	25	9.7	25	13.9	35.6	29/02/1988
19880301	61	39.5	25	24.9	25	0	25	10.9	25	25.3	25	18.3	25	25.5	58.1	1/03/1988
19880302	62	39.2	25	26.7	25	0	25	11.4	25	24.9	25	22.5	25	31.8	64.2	2/03/1988
19880303	63	38.8	25	27.2	25	0	25	10.8	25	24.1	25	21.7	25	31.4	60.2	3/03/1988
19880304	64	38.5	25	27	25	0	25	12.1	25	24.8	25	21.7	25	31.9	60.9	4/03/1988
19880305	65	39.4	25	27.4	25	0	25	12.4	25	25.2	25	18.7	25	26.2	51.2	5/03/1988
19880306	66	38.7	25	26.6	25	0	25	12.7	25	24.4	25	20.4	25	29.6	58.6	6/03/1988
19880307	67	38	25	24.6	25	0	25	11.5	25	24.9	25	15.9	25	24	51.4	7/03/1988
19880308	68	37.9	25	25.2	25	0	25	10.6	25	25.2	25	18.9	25	28.7	59	8/03/1988
19880309	69	38.6	25	25.3	25	0	25	10.8	25	25.1	25	14.9	25	21.8	46.2	9/03/1988
19880310	70	37.8	25	25.5	25	0	25	10.3	25	23.5	25	19.7	25	30.1	60.4	10/03/1988
19880311	71	38.1	25	24.6	25	0	25	12	25	25.1	25	22.2	25	33.3	71.8	11/03/1988
19880312	72	38.1	25	26.2	25	0	25	13.7	25	18	25	17.3	25	26	50.9	12/03/1988
19880313	73	34.8	25	21.9	25	0	25	12.3	25	25.5	25	5.2	25	9.4	19.8	13/03/1988
19880314	74	35.4	25	21	25	0	25	12.9	25	25.9	25	9.1	25	15.8	36.6	14/03/1988
19880315	75	37.4	25	23.1	25	0	25	11.8	25	24	25	12	25	18.7	42.5	15/03/1988
19880316	76	37.8	25	24.1	25	0.5	25	11.4	25	22.5	25	16.6	25	25.3	55.3	16/03/1988
19880317	77	36.5	25	25.4	25	0	25	11.1	25	21.3	25	19	25	31.1	58.6	17/03/1988
19880318	78	35.7	25	24.3	25	0	25	11.7	25	21.9	25	18.5	25			

19880319	79	35.9	25	25.2	25	0	25	12.8	25	22.5	25	14.4	25	24.4	44.9	19/03/1988
19880320	80	35.5	25	24.1	25	0	25	12.4	25	23.6	25	15.6	25	27	52	20/03/1988
19880321	81	35.6	25	23.8	25	0	25	12.5	25	24.5	25	15.6	25	26.8	52.9	21/03/1988
19880322	82	35.3	25	24.4	25	0	25	11	25	20	25	17	25	29.7	55.6	22/03/1988
19880323	83	35.2	25	27	25	0	25	6.9	25	17	25	17	25	29.9	47.7	23/03/1988
19880324	84	36.2	25	24.6	25	0	25	9.6	25	21	25	15.7	25	26.1	50.8	24/03/1988
19880325	85	36.2	25	24.6	25	0	25	11.4	25	21.8	25	16.9	25	28.1	54.7	25/03/1988
19880326	86	35.7	25	25.4	25	0	25	10.6	25	17.9	25	14.6	25	25	45	26/03/1988
19880327	87	35.3	25	25.2	25	0	25	9.8	25	21.3	25	16.2	25	28.3	50.5	27/03/1988
19880328	88	35.5	25	25	25	0	25	6.8	25	19.2	25	18.2	25	31.5	57.5	28/03/1988
19880329	89	33.7	25	26.5	25	0	25	6	25	14.1	25	19	25	36.3	54.9	29/03/1988
19880330	90	29.8	25	25	25	0	25	3.2	25	7.2	25	21.3	25	50.8	67.3	30/03/1988
19880331	91	33.3	25	24	25	1.6	25	6.2	25	10.9	25	29.4	25	57.5	98.6	31/03/1988
19880401	92	33.8	25	24.5	25	0.8	25	3.3	25	11.2	25	30.4	25	57.8	98.9	1/04/1988
19880402	93	30.4	25	23.9	25	5	25	3.9	25	8.3	25	31	25	71.4	100	2/04/1988
19880403	94	29.6	25	21.6	25	2.8	25	6	25	17.1	25	22.1	25	53.3	85.7	3/04/1988
19880404	95	30.7	25	19.4	25	0	25	6.9	25	22.9	25	16.8	25	38	74.6	4/04/1988
19880405	96	31.2	25	19.6	25	0	25	6.5	25	21.9	25	18.9	25	41.6	82.9	5/04/1988
19880406	97	31.8	25	20.4	25	0	25	5.6	25	19.6	25	20.5	25	43.6	85.6	6/04/1988
19880407	98	32.9	25	22	25	0	25	6.1	25	21.6	25	19.4	25	38.8	73.4	7/04/1988
19880408	99	32.8	25	20.7	25	0	25	7.7	25	22.2	25	15.5	25	31.2	63.5	8/04/1988
19880409	100	31.5	25	18.9	25	0	25	8.2	25	23.9	25	11.2	25	24.2	51.3	9/04/1988
19880410	101	30.4	25	17.6	25	0	25	8.7	25	23.6	25	10.6	25	24.4	52.7	10/04/1988
19880411	102	29.7	25	15.6	25	0	25	9.1	25	23.6	25	10	25	24	56.5	11/04/1988
19880412	103	29	25	14.8	25	0	25	9	25	23.4	25	10.9	25	27.2	64.8	12/04/1988
19880413	104	31	25	17.1	25	0	25	8.9	25	22.8	25	13.4	25	29.8	68.8	13/04/1988
19880414	105	32.8	25	18.7	25	0	25	7.8	25	22.7	25	13.5	25	27.1	62.6	14/04/1988
19880415	106	34.1	25	22.1	25	0	25	8.2	25	21.3	25	18.3	25	34.2	68.8	15/04/1988
19880416	107	34.3	25	21.9	25	0	25	8.8	25	19.6	25	15	25	27.7	57.1	16/04/1988
19880417	108	33.2	25	19.6	25	0	25	9.7	25	21.6	25	12.1	25	23.8	53.1	17/04/1988
19880418	109	33.4	25	19.5	25	0	25	7.8	25	21.2	25	16.2	25	31.5	71.5	18/04/1988
19880419	110	33.7	25	22.2	25	0	25	8	25	20.2	25	17	25	32.5	63.5	19/04/1988
19880420	111	33.8	25	21.7	25	0	25	7.5	25	20.6	25	13.7	25	26	52.8	20/04/1988
19880421	112	33.3	25	21.4	25	0	25	8.3	25	21	25	18.7	25	36.6	73.4	21/04/1988
19880422	113	34	25	19.8	25	0	25	8.3	25	19.7	25	18.5	25	34.8	80.1	22/04/1988
19880423	114	33.8	25	21.8	25	0	25	7.5	25	18.7	25	19.5	25	37.1	74.7	23/04/1988
19880424	115	33.4	25	22.9	25	0	25	6.3	25	17.6	25	20.3	25	39.5	72.7	24/04/1988
19880425	116	33.9	25	22.5	25	0	25	8.1	25	20.1	25	19.8	25	37.4	72.7	25/04/1988
19880426	117	33.9	25	22.6	25	0	25	6	25	17.2	25	18.7	25	35.3	68.2	26/04/1988
19880427	118	33.2	25	20.6	25	0	25	8	25	20.2	25	16.2	25	31.8	66.8	27/04/1988
19880428	119	28.8	25	17.3	25	0	25	7.1	25	20.8	25	10.6	25	26.8	53.7	28/04/1988
19880429	120	29.1	25	13.7	25	0	25	5.6	25	19.1	25	9.8	25	24.3	62.6	29/04/1988
19880430	121	32.5	25	15.5	25	0	25	7.1	25	20.8	25	9	25	18.4	51.1	30/04/1988
19880501	122	34.8	25	18.5	25	0	25	6.5	25	20.4	25	13.9	25	25	65.3	1/05/1988
19880502	123	35.6	25	21.2	25	0	25	7.9	25	19.4	25	16.9	25	29.1	67.2	2/05/1988
19880503	124	34.8	25	22	25	0	25	7.1	25	19.9	25	18.8	25	33.8	71.1	3/05/1988
19880504	125	34.7	25	20.6	25	0	25	7.7	25	19.9	25	16.5	25	29.8	68	4/05/1988
19880505	126	34.9	25	20.5	25	0	25	7	25	19.7	25	17	25	30.4	70.5	5/05/1988
19880506	127	35.7	25	20.1	25	0	25	7.3	25	19.7	25	15.9	25	27.2	67.6	6/05/1988
19880507	128	34.7	25	21.3	25	0	25	8	25	19.9	25	15.2	25	27.5	60	7/05/1988
19880508	129	33.8	25	21	25	0	25	10.2	25	20	25	13.7	25	26	55.1	8/05/1988
19880509	130	32.7	25	18.5	25	0	25	8.8	25	20	25	9.2	25	18.6	43.2	9/05/1988
19880510	131	29.5	25	20.2	25	0	25	9.2	25	18.9	25	10.5	25	25.5	44.4	10/05/1988
19880511	132	28.6	25	16.9	25	0	25	9.6	25	18.6	25	9.5	25	24.3	49.4	11/05/1988
19880512	133	27.2	25	15.8	25	0	25	7.5	25	14.1	25	6.8	25	18.9	37.9	12/05/1988
19880513	134	30.4	25	16.7	25	0	25	6.9	25	18.9	25	11.9	25	27.4	62.6	13/05/1988
19880514	135	30.6	25	19.7	25	0	25	6.6	25	18.7	25	14.9	25	33.9	65	14/05/1988
19880515	136	32.2	25	18.2	25	0	25	6.7	25	18.4	25	14.1	25	29.3	67.5	15/05/1988
19880516	137	33.4	25	19.7	25	0	25	6.1	25	15.1	25	18	25	35	78.5	16/05/1988
19880517	138	30.1	25	21.6	25	1.5	25	4	25	13	25	22.4	25	52.5	86.9	17/05/1988
19880518	139	29.3	25	19.6	25	38.5	25	4.6	25	16.8	25	20.5	25	50.3	89.9	18/05/1988
19880519	140	28.9	25	16.8	25	0	25	4.8	25	18.4	25	12.4	25	31.1	64.8	19/05/1988
19880520	141	27.8	25	13.6	25	0	25	6.3	25	18.6	25	10.3	25	27.6	66.2	20/05/1988
19880521	142	26.1	25	11.3	25	0	25	5.7	25	17.9	25	8.7	25	25.7	65	21/05/1988
19880522	143	28	25	11.3	25	0	25	4.8	25	18.8	25	8.4	25	22.2	62.8	22/05/1988
19880523	144	32.5	25	13.4	25	0	25	6.2	25	18.9	25	8	25	16.4	52.1	23/05/1988
19880524	145	26.7	25	17.1	25	0	25	6	25	19.1	25	7.8	25	22.3	40	24/05/1988
19880525	146	25.8	25	13.9	25	0	25	5.8	25	18.6	25	7.6	25	22.9	47.9	25/05/1988
19880526	147	28.7	25	10.9	25	0	25	5	25	18.9	25	11.1	25	28.2	85.2	26/05/1988
19880527	148	29.5	25	13.7	25	0	25	5.5	25	17.6	25	10.1	25	24.5	64.5	27/05/1988
19880528	149	26.9	25	15.5	25	0	25	7.3	25	17.3	25	12.6	25	35.6	71.6	28/05/1988
19880529	150	26.4	25	15.6	25	0	25	7.1	25	17.5	25	8.7	25	25.3	49.1	29/05/1988
19880530	151	27.9	25	11.6	25	0	25	6.4	25	18.9	25	9.7	25	25.8	71.1	30/05/1988
19880531	152	28.3	25	12.6	25	0	25	6.5	25	17.3	25	10.5	25	27.3	72	31/05/1988
19880601	153	29.1	25	15.7	25	0	25	7	25	18.2	25	13	25	32.3	72.9	1/06/1988
19880602	154	27.9	25	16.7	25	0	25	5.7	25	17.5	25	13.9	25	37	73.2	2/06/1988
19880603	155	26.1	25	15.5	25	0	25	4.6	25	17.4	25	15.2	25	45	86.4	3/06/1988
19880604	156	27.7	25	14.3	25	0	25	4.2	25	17.1	25	16.6	25	44.7	100	4/06/1988
19880605	157	27.9	25	12.8	25	0	25	5.1	25	18.1	25	13.8	25	36.7	93.4	5/06/1988
19880606	158	29.2	25	11.5	25	0	25	5.1	25	18.1	25	9.4	25	23.2	69.3	6/06/1988
19880607	159	29.2	25	12.5	25	0	25	6.1	25	18.2	25	7.9	25	19.5	54.5	7/06/1988
19880608	160	30.8	25	12.6	25	0	25	6.3	25	18.1	25	9.2	25	20.7	63.1	8/06/1988
19880609	161	32	25	13.2	25	0	25	6.3	25	18.2	25	7.8	25	16.4	51.4	9/06/1988

19880610	162	28.7	25	15.3	25	0	25	6	25	17.7	25	12.1	25	30.7	69.6	10/06/1988
19880611	163	26.8	25	11.5	25	0	25	6.8	25	17.5	25	8.2	25	23.3	60.5	11/06/1988
19880612	164	27.8	25	8.4	25	0	25	5.2	25	18.1	25	7.5	25	20.1	68.1	12/06/1988
19880613	165	28.8	25	9.8	25	0	25	5.2	25	18.3	25	7.8	25	19.7	64.4	13/06/1988
19880614	166	28.7	25	8.5	25	0	25	5.8	25	18.4	25	6.9	25	17.5	62.2	14/06/1988
19880615	167	26.7	25	8	25	0	25	6.5	25	18.2	25	7.6	25	21.7	70.9	15/06/1988
19880616	168	22.4	25	9.7	25	0	25	4.7	25	18.2	25	9.7	25	35.8	80.7	16/06/1988
19880617	169	22.7	25	8.1	25	0	25	4.6	25	18.2	25	9.2	25	33.4	85.2	17/06/1988
19880618	170	25.4	25	7.2	25	0	25	5.1	25	18.1	25	9.2	25	28.4	90.6	18/06/1988
19880619	171	27.1	25	8.1	25	0	25	6.6	25	18.2	25	7.4	25	20.6	68.6	19/06/1988
19880620	172	27.9	25	10.6	25	0	25	6.1	25	18.2	25	7.7	25	20.5	60.3	20/06/1988
19880621	173	27.3	25	11.2	25	0	25	5.8	25	18.1	25	9.7	25	26.7	73	21/06/1988
19880622	174	25.9	25	12.5	25	0	25	9	25	18	25	8.6	25	25.7	59.4	22/06/1988
19880623	175	22.3	25	11.5	25	0	25	7	25	18.3	25	6.4	25	23.8	47.2	23/06/1988
19880624	176	24.1	25	10.2	25	0	25	5.9	25	18.4	25	6.5	25	21.7	52.3	24/06/1988
19880625	177	25.3	25	13.1	25	0	25	5.7	25	17.9	25	9.8	25	30.4	65	25/06/1988
19880626	178	25	25	12.3	25	0	25	5.6	25	17.3	25	9.5	25	30	66.5	26/06/1988
19880627	179	27.7	25	14.4	25	0	25	4.6	25	14.8	25	15.4	25	41.5	93.9	27/06/1988
19880628	180	30.2	25	18.2	25	0	25	5.6	25	15.9	25	16.6	25	38.7	79.5	28/06/1988
19880629	181	29.4	25	19	25	0	25	7.7	25	16.4	25	12.9	25	31.5	58.7	29/06/1988
19880630	182	26.7	25	15.2	25	0	25	6.2	25	18	25	9.1	25	26	52.7	30/06/1988
19880701	183	27	25	11.6	25	0	25	5.5	25	18.6	25	9.2	25	25.8	67.4	1/07/1988
19880702	184	23.1	25	12.9	25	0	25	1.9	25	10.4	25	11.3	25	40	76	2/07/1988
19880703	185	20.2	25	13.9	25	12.1	25	2	25	8.1	25	17.7	25	74.8	100	3/07/1988
19880704	186	21.4	25	13.1	25	9.1	25	4.5	25	11.2	25	16	25	62.8	100	4/07/1988
19880705	187	21.6	25	9.7	25	0	25	4.4	25	17.7	25	10.1	25	39.2	84	5/07/1988
19880706	188	22.2	25	8.2	25	0	25	4.1	25	17.8	25	10	25	37.4	92	6/07/1988
19880707	189	24.2	25	9	25	0	25	4	25	18.2	25	12.2	25	40.4	100	7/07/1988
19880708	190	27	25	8.6	25	0	25	4.3	25	18.3	25	9.5	25	26.7	85.1	8/07/1988
19880709	191	28.7	25	9.7	25	0	25	5.3	25	18.5	25	9.9	25	25.2	82.3	9/07/1988
19880710	192	26	25	12.6	25	0	25	6.7	25	18.6	25	8.6	25	25.6	59	10/07/1988
19880711	193	23.4	25	11.6	25	0	25	6.9	25	18.7	25	7.1	25	24.7	52	11/07/1988
19880712	194	23.3	25	10.6	25	0	25	6.8	25	19	25	9.1	25	31.8	71.2	12/07/1988
19880713	195	24.8	25	10.4	25	0	25	4.6	25	18.9	25	11.8	25	37.7	93.6	13/07/1988
19880714	196	28.4	25	8.2	25	0	25	4.4	25	18.9	25	9.5	25	24.6	87.4	14/07/1988
19880715	197	28.9	25	11.4	25	0	25	5.2	25	18.6	25	13.6	25	34.2	100	15/07/1988
19880716	198	28.7	25	13.2	25	0	25	5.8	25	18.7	25	13.8	25	35.1	91	16/07/1988
19880717	199	26.8	25	14.4	25	0	25	6.4	25	19.1	25	11.3	25	32.1	68.9	17/07/1988
19880718	200	27	25	11.6	25	0	25	5.9	25	19	25	9.8	25	27.5	71.8	18/07/1988
19880719	201	29.1	25	11.8	25	0	25	4.6	25	19.2	25	10.6	25	26.3	76.6	19/07/1988
19880720	202	29.9	25	12.7	25	0	25	5.5	25	19.3	25	10	25	23.7	68.1	20/07/1988
19880721	203	29.5	25	13.4	25	0	25	7	25	18.9	25	23.1	25	56	100	21/07/1988
19880722	204	24.4	25	12.7	25	0	25	6	25	19.7	25	10.8	25	35.3	73.6	22/07/1988
19880723	205	22.1	25	10.2	25	0	25	5.2	25	19.9	25	6.9	25	26	55.5	23/07/1988
19880724	206	24.9	25	5.8	25	0	25	5.1	25	20	25	5.7	25	18.1	61.8	24/07/1988
19880725	207	28.1	25	5.7	25	0	25	5.2	25	20.2	25	6.4	25	16.8	69.9	25/07/1988
19880726	208	30.1	25	7.7	25	0	25	7.4	25	20.3	25	6.2	25	14.5	59	26/07/1988
19880727	209	26.5	25	13.3	25	0	25	7	25	20.1	25	9.7	25	28	63.6	27/07/1988
19880728	210	27.7	25	11.4	25	0	25	6.4	25	20.3	25	8.4	25	22.6	62.4	28/07/1988
19880729	211	28.2	25	10.8	25	0	25	5.7	25	20.2	25	11.3	25	29.6	87.3	29/07/1988
19880730	212	28.6	25	14.3	25	0	25	6.4	25	19.5	25	12	25	30.7	73.7	30/07/1988
19880731	213	28.6	25	14.6	25	0	25	7.6	25	19.1	25	21.8	25	55.7	100	31/07/1988
19880801	214	28.4	25	16.4	25	0	25	7	25	18.9	25	22.7	25	58.7	100	1/08/1988
19880802	215	29.5	25	15.5	25	0	25	6.9	25	19.4	25	13	25	31.5	73.9	2/08/1988
19880803	216	30.8	25	15	25	0	25	6.4	25	19.4	25	14.8	25	33.3	86.8	3/08/1988
19880804	217	29.9	25	16.4	25	0	25	6.8	25	17.7	25	12.4	25	29.4	66.5	4/08/1988
19880805	218	29.2	25	17.8	25	0	25	8.9	25	20	25	12	25	29.6	58.9	5/08/1988
19880806	219	24.8	25	15.8	25	0	25	7.9	25	15	25	8.2	25	26.2	45.7	6/08/1988
19880807	220	25.5	25	13.7	25	0	25	10	25	21.4	25	5.8	25	17.8	37	7/08/1988
19880808	221	24.7	25	12.8	25	0	25	8.3	25	19.9	25	6.2	25	19.9	42	8/08/1988
19880809	222	23	25	11.9	25	0	25	8.4	25	21.6	25	4.2	25	15	30.2	9/08/1988
19880810	223	24.3	25	9.1	25	0	25	6.1	25	21.9	25	4.1	25	13.5	35.5	10/08/1988
19880811	224	24.8	25	8.9	25	0	25	5.6	25	22.3	25	3.6	25	11.5	31.6	11/08/1988
19880812	225	28	25	9.2	25	0	25	5.3	25	21.9	25	7.8	25	20.6	67.1	12/08/1988
19880813	226	29.6	25	12.5	25	0	25	6.7	25	20.4	25	7.8	25	18.8	53.9	13/08/1988
19880814	227	31.2	25	18	25	0	25	8.6	25	20.5	25	13.7	25	30.2	66.4	14/08/1988
19880815	228	32.4	25	18.2	25	0	25	6.5	25	18.4	25	15	25	30.8	71.8	15/08/1988
19880816	229	32.4	25	17.4	25	0	25	6.9	25	20.8	25	12.9	25	26.5	64.9	16/08/1988
19880817	230	31.6	25	18.4	25	0	25	8.1	25	21.6	25	10.4	25	22.4	49.2	17/08/1988
19880818	231	28.4	25	17.1	25	0	25	4	25	15.2	25	14.7	25	38	75.4	18/08/1988
19880819	232	32.1	25	17.9	25	0	25	6.3	25	21.2	25	14.8	25	31	72.2	19/08/1988
19880820	233	33.4	25	18.3	25	0	25	7.9	25	21.6	25	8.7	25	16.9	41.4	20/08/1988
19880821	234	35.3	25	20.6	25	0	25	9.9	25	21.4	25	9.9	25	17.3	40.8	21/08/1988
19880822	235	26	25	16.9	25	1.6	25	6.9	25	14	25	14.1	25	42	73.3	22/08/1988
19880823	236	20	25	13.3	25	7.4	25	5.2	25	20.9	25	12.1	25	51.8	79.3	23/08/1988
19880824	237	21.2	25	8.5	25	0	25	5.2	25	23.2	25	8.6	25	34.2	77.5	24/08/1988
19880825	238	24.3	25	8.4	25	0	25	5.4	25	23.3	25	8.6	25	28.3	78.1	25/08/1988
19880826	239	28	25	9.9	25	0	25	5.5	25	23.4	25	9.9	25	26.2	81.2	26/08/1988
19880827	240	27.9	25	12.3	25	0	25	6.9	25	23.7	25	7.2	25	19.2	50.4	27/08/1988
19880828	241	26.9	25	13.3	25	0	25	10	25	24	25	7.6	25	21.4	49.8	28/08/1988
19880829	242	27.2	25	12.6	25	0	25	7.1	25	24.1	25	7.4	25	20.5	50.8	29/08/1988
19880830	243	30.8	25	13.5	25	0	25	7.8	25	24	25	8.6	25	19.4	55.6	30/08/1988
19880831	244	31.5	25	15.5	25	0	25	6.1	25	23.7	25	14.4	25	31.2	81.8	31/08/1988

19880901	245	32.3	25	18.4	25	0	25	6	25	22.9	25	16.8	25	34.7	79.4	1/09/1988
19880902	246	31.5	25	18.9	25	0.5	25	7	25	19.5	25	21.2	25	45.9	97.1	2/09/1988
19880903	247	32.2	25	18.3	25	0	25	10.2	25	24	25	8.7	25	18.1	41.4	3/09/1988
19880904	248	32.7	25	19.5	25	0	25	11	25	21.5	25	8.6	25	17.4	38	4/09/1988
19880905	249	33.6	25	20.3	25	0	25	8.5	25	22.3	25	9.3	25	17.9	39.1	5/09/1988
19880906	250	32.2	25	19.6	25	0	25	7.1	25	23.3	25	13.8	25	28.7	60.5	6/09/1988
19880907	251	32.5	25	18.1	25	0	25	6.5	25	23.9	25	12.5	25	25.6	60.2	7/09/1988
19880908	252	34.1	25	20	25	0	25	6.4	25	23.8	25	8.7	25	16.3	37.2	8/09/1988
19880909	253	34.3	25	19.9	25	0	25	7.4	25	23.8	25	16.6	25	30.7	71.5	9/09/1988
19880910	254	35.3	25	21	25	0	25	7.8	25	22.8	25	16.6	25	29	66.8	10/09/1988
19880911	255	36	25	21.9	25	0	25	10.1	25	22.2	25	16.8	25	28.3	64	11/09/1988
19880912	256	30.7	25	22.1	25	0	25	9.7	25	18.9	25	12.1	25	27.4	45.5	12/09/1988
19880913	257	26.5	25	14.8	25	0	25	11	25	25.7	25	6.9	25	19.9	41	13/09/1988
19880914	258	26.7	25	12.5	25	0	25	9.6	25	25.7	25	6.8	25	19.4	46.9	14/09/1988
19880915	259	29.1	25	8.9	25	0	25	6.2	25	26.1	25	7.3	25	18.1	64.1	15/09/1988
19880916	260	32.9	25	9.6	25	0	25	7.4	25	25.9	25	6.5	25	13	54.4	16/09/1988
19880917	261	28.4	25	13	25	0	25	10.4	25	26	25	6.6	25	17.1	44.1	17/09/1988
19880918	262	27	25	12	25	0	25	10.7	25	26.5	25	6.9	25	19.4	49.2	18/09/1988
19880919	263	28.6	25	9.2	25	0	25	10.6	25	26.6	25	5.8	25	14.8	49.9	19/09/1988
19880920	264	31.7	25	11.9	25	0	25	8.8	25	26.6	25	6.2	25	13.3	44.5	20/09/1988
19880921	265	32.7	25	10.6	25	0	25	8	25	26.7	25	6.6	25	13.3	51.7	21/09/1988
19880922	266	35	25	13.9	25	0	25	6.8	25	26.5	25	8.7	25	15.5	54.8	22/09/1988
19880923	267	36.7	25	15.5	25	0	25	10.1	25	26.2	25	10.5	25	17	59.7	23/09/1988
19880924	268	37.1	25	20.1	25	0	25	9.8	25	25.5	25	17	25	26.9	72.3	24/09/1988
19880925	269	35.8	25	21.1	25	0	25	9.9	25	24.2	25	9.5	25	16.2	38	25/09/1988
19880926	270	36.7	25	22.3	25	0	25	8.6	25	22.1	25	12	25	19.4	44.6	26/09/1988
19880927	271	37.8	25	21.2	25	0	25	8.2	25	24.1	25	12.4	25	18.9	49.3	27/09/1988
19880928	272	39.3	25	19.5	25	0	25	8.2	25	25.1	25	9.8	25	13.8	43.3	28/09/1988
19880929	273	40.5	25	23.6	25	0	25	8.7	25	23.1	25	17.7	25	23.4	60.8	29/09/1988
19880930	274	40	25	26.2	25	0	25	11	25	21.5	25	12.7	25	17.2	37.3	30/09/1988
19881001	275	39.2	25	24.6	25	0	25	10.3	25	23.8	25	21	25	29.7	67.9	1/10/1988
19881002	276	39.1	25	24.4	25	0	25	11.2	25	24.7	25	20.8	25	29.6	68.1	2/10/1988
19881003	277	40	25	23	25	0	25	9.7	25	27	25	23.7	25	32.1	84.4	3/10/1988
19881004	278	40.5	25	24	25	0	25	9.8	25	27.1	25	21.6	25	28.5	72.4	4/10/1988
19881005	279	39.6	25	22.9	25	0	25	14.2	25	26.9	25	13.2	25	18.3	47.3	5/10/1988
19881006	280	39.5	25	22	25	0	25	11.7	25	26.7	25	12.5	25	17.4	47.3	6/10/1988
19881007	281	38.9	25	23.2	25	0	25	10.9	25	27.6	25	11.2	25	16.1	39.4	7/10/1988
19881008	282	39.1	25	21.7	25	0	25	11.3	25	26.6	25	25.9	25	36.8	99.8	8/10/1988
19881009	283	39.6	25	25.6	25	0	25	14	25	23.5	25	29.9	25	41.4	91.1	9/10/1988
19881010	284	35.8	25	24.7	25	0	25	12.1	25	24	25	26.3	25	44.8	84.5	10/10/1988
19881011	285	36.5	25	21.6	25	0	25	12.1	25	27.5	25	26.8	25	43.9	100	11/10/1988
19881012	286	37.7	25	18.8	25	0	25	11.8	25	28	25	11.3	25	17.3	52.1	12/10/1988
19881013	287	37.7	25	20.2	25	0	25	10.4	25	27.6	25	32.6	25	50	100	13/10/1988
19881014	288	37.8	25	23	25	0	25	10.6	25	27.2	25	14.3	25	21.8	50.9	14/10/1988
19881015	289	38.9	25	21.6	25	0	25	11.3	25	26.6	25	16.2	25	23.3	62.8	15/10/1988
19881016	290	39.6	25	22.8	25	0.1	25	11.6	25	25.4	25	23.6	25	32.7	85.1	16/10/1988
19881017	291	39.3	25	22.4	25	4.8	25	12.3	25	28.1	25	15.6	25	22	57.6	17/10/1988
19881018	292	37.5	25	22.3	25	0	25	11.2	25	29.6	25	3.4	25	5.3	12.6	18/10/1988
19881019	293	39.7	25	17.4	25	0	25	10.7	25	29.8	25	4.1	25	5.6	20.6	19/10/1988
19881020	294	39.8	25	21.7	25	0	25	13.1	25	28.8	25	17.2	25	23.6	66.3	20/10/1988
19881021	295	39.5	25	25.1	25	0	25	9.5	25	27.9	25	19.5	25	27.1	61.2	21/10/1988
19881022	296	36.1	25	22.6	25	0	25	13.6	25	28	25	17.9	25	30	65.3	22/10/1988
19881023	297	36.1	25	20.9	25	0	25	12.5	25	28.6	25	16	25	26.8	64.8	23/10/1988
19881024	298	35.5	25	21.2	25	0	25	13.9	25	28.9	25	12.6	25	21.8	50.1	24/10/1988
19881025	299	36.2	25	20.2	25	0	25	12.8	25	29.3	25	17.6	25	29.3	74.4	25/10/1988
19881026	300	36.8	25	21.5	25	0	25	11.4	25	29	25	12.6	25	20.3	49.2	26/10/1988
19881027	301	37.8	25	23.5	25	0	25	12.1	25	28.1	25	13.3	25	20.3	45.9	27/10/1988
19881028	302	38.5	25	23.8	25	0	25	12.8	25	29.2	25	11.4	25	16.7	38.7	28/10/1988
19881029	303	39.2	25	22.2	25	0	25	13.5	25	29.1	25	12.4	25	17.5	46.4	29/10/1988
19881030	304	39.4	25	24	25	0	25	13.5	25	28.2	25	13.8	25	19.3	46.3	30/10/1988
19881031	305	39	25	26.7	25	0	25	13.2	25	28.2	25	21.7	25	31	62	31/10/1988
19881101	306	38.4	25	26.6	25	0	25	14.6	25	27.5	25	21.8	25	32.2	62.6	1/11/1988
19881102	307	37.2	25	25.6	25	0	25	12.5	25	28.2	25	17.1	25	27	52.1	2/11/1988
19881103	308	36.6	25	24.7	25	0	25	11.7	25	29.3	25	16	25	26.1	51.4	3/11/1988
19881104	309	38.7	25	25.3	25	0	25	11	25	27.4	25	18.9	25	27.5	58.6	4/11/1988
19881105	310	38.9	25	27.1	25	0	25	12.9	25	22.5	25	17.9	25	25.7	49.9	5/11/1988
19881106	311	38.8	25	23.5	25	0	25	13.3	25	28.9	25	18	25	26	62.2	6/11/1988
19881107	312	38.7	25	22.9	25	0	25	13	25	29.9	25	15.4	25	22.4	55.2	7/11/1988
19881108	313	39	25	25.2	25	0	25	12.1	25	29.6	25	15.7	25	22.5	49	8/11/1988
19881109	314	39.9	25	24.8	25	0	25	15.4	25	29.3	25	10.7	25	14.6	34.2	9/11/1988
19881110	315	39.6	25	24.9	25	0	25	14.8	25	29.8	25	8.6	25	11.9	27.3	10/11/1988
19881111	316	40.2	25	23.5	25	0	25	12.6	25	29.4	25	6.8	25	9.1	23.5	11/11/1988
19881112	317	40.1	25	23.4	25	0	25	12.1	25	28.5	25	13.7	25	18.5	47.6	12/11/1988
19881113	318	40.7	25	25.6	25	0	25	13.1	25	28	25	16	25	20.9	48.8	13/11/1988
19881114	319	39.7	25	27.8	25	0.8	25	15	25	24.9	25	23	25	31.7	61.6	14/11/1988
19881115	320	30.6	25	21.6	25	16.9	25	12.9	25	24.2	25	8.8	25	20	34.1	15/11/1988
19881116	321	29.8	25	14.9	25	0	25	10.4	25	30.6	25	6.5	25	15.5	38.4	16/11/1988
19881117	322	31.8	25	16.4	25	0	25	10.3	25	28.7	25	7.4	25	15.7	39.7	17/11/1988
19881118	323	35.8	25	19.2	25	0	25	8.5	25	27.3	25	7.6	25	12.9	34.2	18/11/1988
19881119	324	37	25	24.1	25	0	25	9.4	25	18.2	25	7	25	11.2	23.3	19/11/1988
19881120	325	38.7	25	24.2	25	0	25	12.2	25	23.9	25	14.6	25	21.2	48.4	20/11/1988
19881121	326	37.8	25	26.3	25	0	25	12.4	25	23.2	25	11.4	25	17.4	33.3	21/11/1988
19881122	327	37.5	25	23.6	25	0	25	14	25	29.						

19881123	328	32.4	25	24.4	25	0	25	8.1	25	14.3	25	7.7	25	15.8	25.2	23/11/1988
19881124	329	38.2	25	22.4	25	0.1	25	11.1	25	23.6	25	12.9	25	19.3	47.6	24/11/1988
19881125	330	37.3	25	27.3	25	0	25	9.7	25	24	25	10.7	25	16.8	29.5	25/11/1988
19881126	331	38.5	25	22.1	25	0	25	12.1	25	28.7	25	16.4	25	24.1	61.7	26/11/1988
19881127	332	36.9	25	21.6	25	0	25	12.1	25	29.6	25	12	25	19.2	46.5	27/11/1988
19881128	333	38	25	20.8	25	0	25	13.2	25	30.4	25	6.5	25	9.8	26.5	28/11/1988
19881129	334	38.2	25	22.2	25	0	25	13.6	25	26	25	5.8	25	8.7	21.7	29/11/1988
19881130	335	37.4	25	24.6	25	0	25	15.1	25	23.5	25	5.7	25	8.9	18.4	30/11/1988
19881201	336	35.4	25	24.6	25	0	25	10.4	25	15.7	25	6	25	10.4	19.4	1/12/1988
19881202	337	40.6	25	25.2	25	0	25	12.1	25	27.3	25	8.3	25	10.9	25.9	2/12/1988
19881203	338	41.8	25	25.8	25	0	25	12.3	25	29.5	25	17.3	25	21.3	52.1	3/12/1988
19881204	339	39.5	25	27.7	25	0	25	11.6	25	26.4	25	25.2	25	35.1	67.9	4/12/1988
19881205	340	38.9	25	26.6	25	0	25	11.3	25	24.1	25	23.5	25	33.8	67.5	5/12/1988
19881206	341	39.1	25	24.3	25	0	25	11.1	25	23.5	25	21	25	29.9	69.1	6/12/1988
19881207	342	41	25	26.2	25	0	25	12.3	25	26.9	25	16.8	25	21.6	49.4	7/12/1988
19881208	343	37.2	25	27.4	25	0	25	9.4	25	22.2	25	28.9	25	45.6	79.2	8/12/1988
19881209	344	36.9	25	24.1	25	0.5	25	8.9	25	24.5	25	27	25	43.3	90	9/12/1988
19881210	345	35.8	25	25.3	25	0.3	25	7.3	25	17.8	25	22.7	25	38.6	70.4	10/12/1988
19881211	346	36.5	25	24.9	25	5.8	25	10.3	25	20.3	25	28.6	25	46.8	90.9	11/12/1988
19881212	347	37.1	25	23.2	25	0	25	13.2	25	28.6	25	12.7	25	20.1	44.7	12/12/1988
19881213	348	37.4	25	24.1	25	0	25	11.1	25	29.9	25	12.6	25	19.6	42	13/12/1988
19881214	349	36.4	25	25.5	25	0	25	12.9	25	27.6	25	22.8	25	37.5	69.9	14/12/1988
19881215	350	36.7	25	24.3	25	0	25	12.4	25	29.4	25	19.4	25	31.4	63.9	15/12/1988
19881216	351	38.2	25	22.4	25	0	25	11.5	25	29.8	25	13.1	25	19.6	48.4	16/12/1988
19881217	352	39.6	25	22.7	25	0	25	13	25	28.9	25	14.1	25	19.5	51.1	17/12/1988
19881218	353	39	25	25.8	25	0	25	11.8	25	28	25	18.2	25	26	54.8	18/12/1988
19881219	354	40.7	25	25	25	0	25	10.9	25	29.8	25	17.6	25	23	55.6	19/12/1988
19881220	355	41.2	25	25.7	25	0	25	12.4	25	27.7	25	17.4	25	22.1	52.7	20/12/1988
19881221	356	41.2	25	27.9	25	0.2	25	11.8	25	26.4	25	29.4	25	37.4	78.2	21/12/1988
19881222	357	37.8	25	26.2	25	5.5	25	11.8	25	27.3	25	26.3	25	40.1	77.3	22/12/1988
19881223	358	37.3	25	27.4	25	0.3	25	7.7	25	19.3	25	27.9	25	43.7	76.5	23/12/1988
19881224	359	34.6	25	26.2	25	5.9	25	4.9	25	14.9	25	27.9	25	50.7	82	24/12/1988
19881225	360	36.6	25	24.2	25	8.8	25	8.3	25	19.3	25	27.8	25	45.3	92.1	25/12/1988
19881226	361	35.6	25	25.5	25	3.1	25	7.5	25	14.6	25	25.8	25	44.4	79.1	26/12/1988
19881227	362	33.6	25	23.4	25	69.9	25	6.9	25	13.6	25	29.2	25	56.1	100	27/12/1988
19881228	363	35.9	25	23.6	25	5.4	25	11	25	26.1	25	15.8	25	26.7	54.3	28/12/1988
19881229	364	36.7	25	21.6	25	0	25	11.1	25	24.6	25	10.6	25	17.2	41.1	29/12/1988
19881230	365	38.3	25	21.1	25	0	25	8.3	25	26.8	25	11.9	25	17.7	47.6	30/12/1988
19881231	366	39.7	25	23.7	25	0	25	10.5	25	28	25	14.4	25	19.8	49.2	31/12/1988
19890101	1	40.1	25	26.7	25	0	25	12.2	25	25.6	25	20.7	25	27.9	59.1	1/01/1989
19890102	2	39.5	25	28	25	0	25	11.5	25	24.2	25	24.5	25	34.1	64.8	2/01/1989
19890103	3	39	25	27.1	25	0	25	10.9	25	19.3	25	14.6	25	20.9	40.7	3/01/1989
19890104	4	38.9	25	26.7	25	0	25	13.1	25	28.7	25	21.9	25	31.5	62.5	4/01/1989
19890105	5	35.5	25	25.7	25	0	25	9.9	25	22.4	25	14.9	25	25.8	45.1	5/01/1989
19890106	6	37.5	25	24	25	0	25	13	25	29.6	25	16.4	25	25.4	55	6/01/1989
19890107	7	39.4	25	24.8	25	0	25	12.7	25	30.4	25	7.6	25	10.6	24.3	7/01/1989
19890108	8	42.2	25	23.2	25	0	25	13.4	25	30.7	25	7.3	25	8.8	25.7	8/01/1989
19890109	9	42.3	25	24	25	0	25	12.7	25	29.8	25	12.5	25	15	41.9	9/01/1989
19890110	10	41.2	25	27.8	25	0	25	15.8	25	28.4	25	11.2	25	14.2	30	10/01/1989
19890111	11	38.4	25	25.7	25	0	25	14.9	25	29.5	25	8.7	25	12.8	26.4	11/01/1989
19890112	12	38	25	22.8	25	0	25	15.1	25	31.5	25	7.9	25	11.9	28.5	12/01/1989
19890113	13	39.8	25	22.3	25	0	25	10.1	25	30.9	25	7	25	9.6	26	13/01/1989
19890114	14	38.7	25	27	25	0	25	11.1	25	27.9	25	20.5	25	29.8	57.5	14/01/1989
19890115	15	38.6	25	25.9	25	0	25	12.6	25	25.2	25	19.1	25	27.9	57.2	15/01/1989
19890116	16	39.6	25	25.9	25	0	25	13.4	25	29.1	25	17	25	23.5	50.9	16/01/1989
19890117	17	39.2	25	27.1	25	0	25	12.8	25	27.3	25	24	25	34	66.9	17/01/1989
19890118	18	39.5	25	26.8	25	0	25	14	25	26.3	25	23.5	25	32.7	66.7	18/01/1989
19890119	19	40.8	25	28.1	25	0	25	11.6	25	26.2	25	18.3	25	23.8	48.1	19/01/1989
19890120	20	42	25	27.5	25	0.1	25	13.6	25	26.5	25	12.8	25	15.6	34.9	20/01/1989
19890121	21	42.3	25	27.9	25	0	25	13	25	28.8	25	9.4	25	11.3	25	21/01/1989
19890122	22	42.3	25	25.5	25	0	25	14.7	25	29.4	25	12.5	25	15	38.3	22/01/1989
19890123	23	42	25	25.6	25	0	25	11.1	25	28.4	25	8.5	25	10.4	25.9	23/01/1989
19890124	24	40.3	25	25.4	25	0.2	25	11	25	24	25	20.2	25	26.9	62.3	24/01/1989
19890125	25	36.5	25	25.2	25	0.6	25	11.7	25	25.8	25	23	25	37.7	71.8	25/01/1989
19890126	26	37.1	25	24.9	25	5.2	25	9.9	25	26.2	25	20.5	25	32.5	65.1	26/01/1989
19890127	27	37	25	25.6	25	0	25	13.3	25	29.1	25	16.8	25	26.8	51.2	27/01/1989
19890128	28	38	25	21.4	25	0	25	11.4	25	29.9	25	11.4	25	17.2	44.7	28/01/1989
19890129	29	38.5	25	23.1	25	0	25	10.5	25	25.1	25	11.5	25	16.9	40.7	29/01/1989
19890130	30	38.2	25	25.8	25	0	25	14.2	25	24.4	25	22.2	25	33.1	66.8	30/01/1989
19890131	31	34.9	25	26.2	25	0.4	25	7.2	25	8.8	25	26	25	46.5	76.5	31/01/1989
19890201	32	34.3	25	22.4	25	0.4	25	10.3	25	17.2	25	24.9	25	46	92	1/02/1989
19890202	33	28.2	25	23	25	0.1	25	6.9	25	12	25	23.2	25	60.7	82.6	2/02/1989
19890203	34	27.6	25	21.1	25	6	25	6.1	25	9.4	25	23.6	25	63.9	94.4	3/02/1989
19890204	35	28.6	25	20.4	25	0.9	25	5.4	25	14.4	25	23.2	25	59.3	96.8	4/02/1989
19890205	36	32.8	25	20	25	0.4	25	10	25	20	25	21.3	25	42.8	91.1	5/02/1989
19890206	37	37.4	25	21.5	25	0	25	8.4	25	27.2	25	23.6	25	36.8	92.1	6/02/1989
19890207	38	38.8	25	23.8	25	0	25	9.9	25	26.9	25	23.3	25	33.7	79.1	7/02/1989
19890208	39	40.2	25	25.7	25	0	25	11.5	25	26.7	25	22.2	25	29.8	67.2	8/02/1989
19890209	40	41.2	25	24.7	25	0	25	13.1	25	28.5	25	18.4	25	23.4	59.2	9/02/1989
19890210	41	39.9	25	24.6	25	0	25	11.4	25	28.1	25	16.3	25	22.2	52.7	10/02/1989
19890211	42	36.9	25	23.4	25	0	25	9.5	25	27.6	25	10	25	16	34.8	11/02/1989
19890212	43	38.8	25	23	25	0	25	10.3	25	27.3	25	21	25	30.4	74.8	12/02/1989
19890213	44	40	25	24.5	25	0	25	10.2	25							

19890214	45	39.3	25	24.9	25	0.6	25	9.9	25	26.2	25	23.4	25	32.9	74.3	14/02/1989
19890215	46	37	25	25.1	25	25.6	25	9.6	25	22.3	25	23.1	25	36.8	72.5	15/02/1989
19890216	47	36.5	25	24.1	25	0	25	10.6	25	24.5	25	18	25	29.5	60	16/02/1989
19890217	48	37.1	25	23.1	25	0	25	9.3	25	25.8	25	17.8	25	28.2	63	17/02/1989
19890218	49	38.6	25	23	25	0	25	9.8	25	26.3	25	19.9	25	29.1	70.9	18/02/1989
19890219	50	38.3	25	24.5	25	0	25	10	25	25.5	25	24.4	25	36.2	79.4	19/02/1989
19890220	51	40.8	25	26.4	25	0	25	14.2	25	27.6	25	26.9	25	34.9	78.2	20/02/1989
19890221	52	37.5	25	25	25	0	25	11.4	25	29	25	12.2	25	18.9	38.5	21/02/1989
19890222	53	37.3	25	20.7	25	0	25	11.2	25	29.3	25	15.3	25	24	62.7	22/02/1989
19890223	54	38.9	25	23.4	25	0	25	11.2	25	28.4	25	17.2	25	24.7	59.8	23/02/1989
19890224	55	37.2	25	25.1	25	0	25	10.2	25	26	25	20.9	25	32.9	65.6	24/02/1989
19890225	56	36.2	25	24.1	25	0	25	10.2	25	25.9	25	25.4	25	42.3	84.6	25/02/1989
19890226	57	37.2	25	23.8	25	0	25	10.7	25	24	25	17.3	25	27.3	58.7	26/02/1989
19890227	58	37.3	25	22	25	0	25	10.8	25	26.2	25	23	25	36.1	87	27/02/1989
19890228	59	37.1	25	23.1	25	0	25	10.9	25	26.6	25	20	25	31.7	70.8	28/02/1989
19890301	60	36.7	25	23.1	25	0	25	11.6	25	26.8	25	14.5	25	23.5	51.3	1/03/1989
19890302	61	36.9	25	23.3	25	0	25	10.7	25	26.5	25	23.4	25	37.5	81.8	2/03/1989
19890303	62	37	25	23.3	25	0	25	10	25	25.6	25	22.6	25	36	79	3/03/1989
19890304	63	35.8	25	24	25	0	25	9.7	25	25	25	21.9	25	37.3	73.4	4/03/1989
19890305	64	37.2	25	25.2	25	0	25	10.2	25	24.9	25	26.1	25	41.1	81.4	5/03/1989
19890306	65	37.8	25	27.4	25	0.7	25	7.3	25	21.3	25	30.3	25	46.2	83	6/03/1989
19890307	66	36.5	25	25	25	0.2	25	8	25	18	25	28.5	25	46.7	90	7/03/1989
19890308	67	35.6	25	26.9	25	0	25	7.5	25	16.1	25	20	25	34.4	56.4	8/03/1989
19890309	68	35.6	25	25	25	3.6	25	7	25	14.4	25	25.4	25	43.7	80.2	9/03/1989
19890310	69	32.1	25	23.1	25	0.1	25	5.3	25	13.5	25	25.5	25	53.3	90.3	10/03/1989
19890311	70	32.9	25	23.5	25	5.5	25	7.1	25	13.4	25	26.3	25	52.6	90.9	11/03/1989
19890312	71	32.6	25	24.2	25	19	25	6.8	25	15.9	25	26.4	25	53.7	87.4	12/03/1989
19890313	72	32.4	25	23.9	25	2.1	25	5.1	25	16.5	25	27.9	25	57.4	94.1	13/03/1989
19890314	73	34.5	25	24.3	25	2.5	25	6.2	25	19.5	25	29.3	25	53.6	96.5	14/03/1989
19890315	74	28	25	24.2	25	0	25	2.8	25	6.7	25	26.4	25	69.9	87.4	15/03/1989
19890316	75	27.9	25	20.8	25	3.7	25	5.5	25	12.1	25	19.6	25	52.2	79.8	16/03/1989
19890317	76	33.6	25	20.7	25	0	25	6.6	25	21.8	25	16.3	25	31.3	66.8	17/03/1989
19890318	77	34.2	25	23.7	25	1.4	25	5.4	25	18.8	25	26.3	25	48.9	89.8	18/03/1989
19890319	78	32.1	25	22.6	25	23.3	25	3.3	25	15.4	25	29.4	25	61.5	100	19/03/1989
19890320	79	34.3	25	23.6	25	0	25	6.9	25	21	25	31.5	25	58.2	100	20/03/1989
19890321	80	34.3	25	25.6	25	0	25	7.8	25	17.7	25	23.4	25	43.3	71.3	21/03/1989
19890322	81	33.1	25	23.9	25	3.7	25	5.8	25	14.4	25	27.6	25	54.6	93.1	22/03/1989
19890323	82	34.4	25	24.2	25	2.9	25	5	25	20	25	29.5	25	54.2	97.7	23/03/1989
19890324	83	36.1	25	24.6	25	0	25	6.4	25	19.4	25	28	25	46.9	90.6	24/03/1989
19890325	84	36.7	25	24.8	25	0.6	25	7.1	25	21.4	25	25.3	25	41	80.8	25/03/1989
19890326	85	35	25	23.4	25	0.5	25	7.9	25	22.8	25	24.4	25	43.4	84.8	26/03/1989
19890327	86	34.6	25	21.9	25	0	25	8.7	25	23	25	20.7	25	37.6	78.8	27/03/1989
19890328	87	32.4	25	20.9	25	0	25	10.1	25	24.3	25	13.2	25	27.1	53.4	28/03/1989
19890329	88	33.8	25	20.3	25	0	25	8.6	25	24.4	25	12.3	25	23.4	51.7	29/03/1989
19890330	89	35.1	25	21.8	25	0	25	7.6	25	23.8	25	12.4	25	21.9	47.5	30/03/1989
19890331	90	35.7	25	23.7	25	0	25	8.4	25	23.3	25	14.2	25	24.3	48.5	31/03/1989
19890401	91	35	25	23.7	25	0.3	25	8.7	25	21.8	25	9.4	25	16.7	32.1	1/04/1989
19890402	92	35.7	25	24	25	0	25	8.3	25	21.5	25	22.4	25	38.3	75.1	2/04/1989
19890403	93	36	25	24.7	25	0	25	10.1	25	22.4	25	22	25	37	70.7	3/04/1989
19890404	94	34.2	25	23	25	0	25	7.4	25	21	25	21.5	25	40	76.6	4/04/1989
19890405	95	30.7	25	22	25	0	25	5.6	25	14.9	25	21.8	25	49.4	82.5	5/04/1989
19890406	96	28.6	25	21.6	25	0	25	4	25	12.3	25	26.2	25	66.9	100	6/04/1989
19890407	97	32.2	25	22.3	25	0.4	25	5.7	25	16.7	25	27.7	25	57.6	100	7/04/1989
19890408	98	31.4	25	22.2	25	9.7	25	6.4	25	13.3	25	24.1	25	52.4	90.1	8/04/1989
19890409	99	33.1	25	22.2	25	0	25	7.6	25	21.9	25	22.6	25	44.7	84.5	9/04/1989
19890410	100	33.3	25	20.6	25	0	25	7.9	25	20.9	25	21	25	41.1	86.6	10/04/1989
19890411	101	33.6	25	21.6	25	0	25	7.7	25	20.7	25	21.5	25	41.3	83.4	11/04/1989
19890412	102	33.2	25	21.9	25	0	25	6.5	25	21.2	25	20	25	39.3	76.1	12/04/1989
19890413	103	28.9	25	18.1	25	0	25	7.5	25	22.9	25	14.5	25	36.4	69.9	13/04/1989
19890414	104	32.2	25	16.5	25	0	25	7.6	25	23.1	25	14	25	29.1	74.6	14/04/1989
19890415	105	35	25	20.7	25	0	25	9.2	25	20.3	25	22.3	25	39.7	91.4	15/04/1989
19890416	106	34.9	25	23.5	25	0	25	8.5	25	17.4	25	25.4	25	45.4	87.8	16/04/1989
19890417	107	34.9	25	23.2	25	0	25	9.4	25	19.8	25	22.1	25	39.5	77.7	17/04/1989
19890418	108	33.7	25	21.1	25	0	25	8.9	25	21.7	25	19.6	25	37.5	78.4	18/04/1989
19890419	109	33.6	25	20.9	25	0	25	8.5	25	21.5	25	19.6	25	37.7	79.3	19/04/1989
19890420	110	33.9	25	22.6	25	0	25	7.6	25	17.5	25	24	25	45.4	87.6	20/04/1989
19890421	111	33.8	25	24.1	25	0	25	7.5	25	14.2	25	27.8	25	52.8	92.6	21/04/1989
19890422	112	33.5	25	25	25	0	25	6.5	25	10.5	25	19.9	25	38.5	62.8	22/04/1989
19890423	113	31	25	23.4	25	0.3	25	6.7	25	15.6	25	25.1	25	55.9	87.2	23/04/1989
19890424	114	29.4	25	18.6	25	0	25	7.7	25	20.3	25	18.4	25	44.9	85.9	24/04/1989
19890425	115	29.6	25	15.4	25	0	25	6.5	25	19.8	25	18.5	25	44.6	100	25/04/1989
19890426	116	30.5	25	17	25	0	25	6.6	25	19.9	25	18.3	25	41.9	94.5	26/04/1989
19890427	117	31.7	25	17.5	25	0	25	7.5	25	20.1	25	19.9	25	42.6	99.6	27/04/1989
19890428	118	32.6	25	17.7	25	0	25	6	25	20.1	25	18.9	25	38.4	93.4	28/04/1989
19890429	119	33.4	25	17.5	25	0	25	7.3	25	21.1	25	21.9	25	42.6	100	29/04/1989
19890430	120	33.9	25	18.6	25	0	25	7.9	25	20.7	25	18.2	25	34.4	85	30/04/1989
19890501	121	33.4	25	19.8	25	0	25	7.8	25	21.3	25	18.4	25	35.8	79.7	1/05/1989
19890502	122	33.4	25	18.1	25	0	25	6.2	25	20.9	25	17.4	25	33.8	83.8	2/05/1989
19890503	123	33.7	25	18.6	25	0	25	7.4	25	20.7	25	12.1	25	23.1	56.5	3/05/1989
19890504	124	33	25	21	25	0	25	8.3	25	18.4	25	18.6	25	37	74.8	4/05/1989
19890505	125	31.3	25	19.6	25	0	25	7.5	25	20.7	25	12.8	25	28	56.1	5/05/1989
19890506	126	30.7	25	18.6	25	0	25	8.3	25	20.4	25	11.1	25	25.1	51.8	6/05/1989
19890507	127	29.3	25	17.1	25	0	25	8.5	25	20.5	25	10.6	25	26		

19890508	128	29.8	25	15.8	25	0	25	7	25	19.9	25	10.4	25	24.8	58	8/05/1989
19890509	129	28.6	25	18.4	25	0.2	25	5.3	25	14.1	25	13.9	25	35.5	65.7	9/05/1989
19890510	130	28.1	25	19	25	14.4	25	4.3	25	9.5	25	21.8	25	57.3	99.3	10/05/1989
19890511	131	30.7	25	18.9	25	2	25	5.8	25	17.1	25	22.8	25	51.6	100	11/05/1989
19890512	132	30	25	19.4	25	0	25	5.6	25	16.3	25	22.1	25	52.1	98.2	12/05/1989
19890513	133	30.5	25	18.7	25	0	25	6.8	25	17.5	25	20.1	25	46	93.3	13/05/1989
19890514	134	30.8	25	19.6	25	0	25	5	25	16.3	25	19.1	25	43	83.8	14/05/1989
19890515	135	30.3	25	20.7	25	0	25	4.7	25	14.4	25	22.7	25	52.6	93	15/05/1989
19890516	136	28.8	25	19.3	25	0	25	6.3	25	16.1	25	21.3	25	53.8	95.2	16/05/1989
19890517	137	29	25	16.5	25	0	25	4.5	25	18.1	25	19.1	25	47.7	100	17/05/1989
19890518	138	29.4	25	14.9	25	0	25	5.8	25	19.2	25	16.6	25	40.5	98	18/05/1989
19890519	139	29.6	25	17	25	0	25	5.4	25	17.7	25	18.5	25	44.6	95.5	19/05/1989
19890520	140	29.4	25	17.8	25	0	25	4.4	25	15	25	17.9	25	43.7	87.9	20/05/1989
19890521	141	29.5	25	18.7	25	0	25	4.2	25	12.8	25	23.8	25	57.7	100	21/05/1989
19890522	142	29.5	25	20	25	0	25	3.8	25	12.2	25	20.5	25	49.7	87.7	22/05/1989
19890523	143	30.3	25	18.6	25	0	25	5.8	25	16.5	25	19.2	25	44.5	89.6	23/05/1989
19890524	144	30.8	25	18.8	25	0	25	4.6	25	17.5	25	19.7	25	44.4	90.8	24/05/1989
19890525	145	31.6	25	18.4	25	0	25	4.5	25	17	25	19.2	25	41.3	90.8	25/05/1989
19890526	146	26.9	25	17.1	25	0.2	25	4.5	25	13.1	25	18.3	25	51.6	93.9	26/05/1989
19890527	147	24.4	25	14.6	25	0	25	4.5	25	18.1	25	13.6	25	44.5	81.9	27/05/1989
19890528	148	26.3	25	12	25	0	25	4	25	17.6	25	15.7	25	45.9	100	28/05/1989
19890529	149	28.8	25	14.5	25	0	25	4	25	18.1	25	16	25	40.4	97	29/05/1989
19890530	150	30.5	25	15.1	25	0	25	5	25	17.8	25	16.7	25	38.2	97.4	30/05/1989
19890531	151	29.8	25	16.9	25	0	25	6.1	25	17.8	25	16.3	25	38.9	84.7	31/05/1989
19890601	152	29.3	25	15	25	0	25	4.5	25	16.8	25	15.9	25	39	93.3	1/06/1989
19890602	153	32.3	25	15.4	25	0	25	5.1	25	17.8	25	13.2	25	27.3	75.5	2/06/1989
19890603	154	30	25	18	25	0.9	25	5.9	25	14.4	25	16.5	25	38.9	80	3/06/1989
19890604	155	20.3	25	16.7	25	0.4	25	4.2	25	9.2	25	15.6	25	65.5	82.1	4/06/1989
19890605	156	20	25	12.4	25	5.5	25	3	25	10.3	25	16.6	25	71	100	5/06/1989
19890606	157	19.3	25	8.5	25	0.3	25	4.2	25	18.5	25	9.8	25	43.8	88.4	6/06/1989
19890607	158	21.3	25	6.7	25	0	25	3.2	25	18.4	25	9.7	25	38.3	98.9	7/06/1989
19890608	159	24.7	25	7.3	25	0	25	3.9	25	17.5	25	9.9	25	31.8	96.9	8/06/1989
19890609	160	24.7	25	12.9	25	0	25	5.9	25	16.6	25	10.4	25	33.4	69.9	9/06/1989
19890610	161	20	25	9.2	25	0	25	4.6	25	18.2	25	8.9	25	38.1	76.5	10/06/1989
19890611	162	19	25	7.9	25	0	25	4.2	25	18.1	25	7.9	25	36	74.2	11/06/1989
19890612	163	21.2	25	6.3	25	0	25	4.5	25	18.5	25	10.4	25	41.3	100	12/06/1989
19890613	164	24	25	8.6	25	0	25	4.6	25	18.1	25	11.8	25	39.6	100	13/06/1989
19890614	165	25.7	25	8.4	25	0	25	3.7	25	18.1	25	12.9	25	39.1	100	14/06/1989
19890615	166	27.6	25	10.8	25	0	25	4	25	17.8	25	12	25	32.5	92.7	15/06/1989
19890616	167	27.8	25	13.8	25	0	25	4.2	25	17.3	25	16.5	25	44.2	100	16/06/1989
19890617	168	29.1	25	13.1	25	0	25	4.6	25	17.3	25	15.6	25	38.7	100	17/06/1989
19890618	169	27.8	25	15	25	0	25	5.9	25	17.7	25	16.6	25	44.4	97.4	18/06/1989
19890619	170	24.4	25	13.4	25	0	25	5.8	25	18.1	25	11.5	25	37.6	74.9	19/06/1989
19890620	171	19.3	25	10.5	25	0	25	5.1	25	18.1	25	8.4	25	37.5	66.2	20/06/1989
19890621	172	19.9	25	7.9	25	0	25	4.6	25	18.2	25	9.3	25	40	87.3	21/06/1989
19890622	173	20.9	25	7.9	25	0	25	4.3	25	18.1	25	10.4	25	42.1	97.7	22/06/1989
19890623	174	21.5	25	7.5	25	0	25	4.2	25	17.8	25	10.5	25	41	100	23/06/1989
19890624	175	20.5	25	7.7	25	0	25	5	25	18.2	25	7.1	25	29.5	67.6	24/06/1989
19890625	176	21	25	6.9	25	0	25	5.5	25	18.3	25	7.6	25	30.6	76.4	25/06/1989
19890626	177	24.1	25	5.1	25	0	25	4.7	25	18	25	7.1	25	23.7	80.9	26/06/1989
19890627	178	24.4	25	8	25	0	25	6.7	25	17.8	25	7.9	25	25.9	73.7	27/06/1989
19890628	179	23.8	25	9.7	25	0	25	5	25	18.1	25	9	25	30.5	74.8	28/06/1989
19890629	180	25.7	25	9.9	25	0	25	4.8	25	17.9	25	10.5	25	31.8	86.1	29/06/1989
19890630	181	27.4	25	12.7	25	0	25	4.2	25	17.5	25	13.4	25	36.7	91.3	30/06/1989
19890701	182	29.3	25	12.7	25	0	25	4.4	25	17.8	25	17.4	25	42.7	100	1/07/1989
19890702	183	30.5	25	13.3	25	0	25	4.8	25	17.8	25	14.5	25	33.2	95	2/07/1989
19890703	184	30.9	25	14	25	0	25	5.4	25	17.8	25	15.4	25	34.5	96.4	3/07/1989
19890704	185	29.8	25	16.4	25	0	25	6.1	25	17.6	25	17.9	25	42.7	96	4/07/1989
19890705	186	24.7	25	13.9	25	0	25	6.1	25	18.4	25	9.7	25	31.2	61.1	5/07/1989
19890706	187	21.2	25	10.2	25	0	25	6.1	25	18	25	8.9	25	35.4	71.6	6/07/1989
19890707	188	22.2	25	9.3	25	0	25	5.4	25	17.8	25	7.4	25	27.7	63.2	7/07/1989
19890708	189	28.4	25	11.5	25	0	25	4.1	25	17.5	25	9.3	25	24	68.6	8/07/1989
19890709	190	30.1	25	15	25	0	25	6	25	15.9	25	15.1	25	35.4	88.6	9/07/1989
19890710	191	21.2	25	12.4	25	0	25	5.7	25	16.3	25	7.9	25	31.4	54.9	10/07/1989
19890711	192	21.8	25	10.8	25	0	25	5.5	25	17	25	7.6	25	29.1	58.7	11/07/1989
19890712	193	25.7	25	11.6	25	0	25	6.1	25	18.2	25	8.6	25	26	63	12/07/1989
19890713	194	22.6	25	13	25	0	25	4.6	25	8.7	25	7.7	25	28.1	51.4	13/07/1989
19890714	195	25.3	25	12.6	25	0	25	4.6	25	16.5	25	9.4	25	29.2	64.5	14/07/1989
19890715	196	20	25	14.4	25	0.3	25	2.3	25	5.3	25	11.7	25	50.1	71.4	15/07/1989
19890716	197	19.3	25	11.5	25	7.1	25	3.7	25	15.2	25	12.5	25	55.9	92.2	16/07/1989
19890717	198	19.6	25	9.8	25	0	25	3.9	25	12.6	25	10.2	25	44.7	84.2	17/07/1989
19890718	199	19.3	25	4.8	25	0	25	4.6	25	18.9	25	8.6	25	38.4	100	18/07/1989
19890719	200	20.1	25	3.9	25	0	25	4.2	25	18.9	25	7.9	25	33.6	97.9	19/07/1989
19890720	201	21.4	25	6.2	25	0	25	4.3	25	19.5	25	9.4	25	36.9	99.2	20/07/1989
19890721	202	24.2	25	7.9	25	0	25	6.2	25	19.4	25	8.8	25	29.1	82.6	21/07/1989
19890722	203	24.2	25	10	25	0	25	4.1	25	8.8	25	10	25	33.1	81.5	22/07/1989
19890723	204	24.8	25	12	25	0	25	6.1	25	17.1	25	11.3	25	36.1	80.6	23/07/1989
19890724	205	22.7	25	8.8	25	0	25	5.1	25	19.8	25	7.3	25	26.5	64.5	24/07/1989
19890725	206	22	25	8.5	25	0	25	5.3	25	19.7	25	8.9	25	33.7	80.2	25/07/1989
19890726	207	24.6	25	7	25	0	25	4.8	25	20	25	9.6	25	31	95.9	26/07/1989
19890727	208	25.8	25	8.2	25	0	25	6.1	25	20.1	25	10.9	25	32.8	100	27/07/1989
19890728	209	27.5	25	9.2	25	0	25	4.4	25	19.4	25	11.6	25	31.6	99.8	28/07/1989
19890729	210	29	25	10.9	25	0	25	4	25	19.5	25	17	25	42.4	100	29/07/1989

19890730	211	30	25	12.5	25	0	25	6.3	25	20	25	15.5	25	36.5	100	30/07/1989
19890731	212	25.6	25	13.4	25	0	25	6.5	25	19.7	25	14.4	25	43.9	93.7	31/07/1989
19890801	213	22.8	25	10.3	25	0	25	6	25	20.5	25	9.7	25	35	77.5	1/08/1989
19890802	214	25.9	25	6.7	25	0	25	5.8	25	20.7	25	8.2	25	24.5	83.6	2/08/1989
19890803	215	28.8	25	9.3	25	0	25	5.6	25	20.6	25	5.5	25	13.9	47	3/08/1989
19890804	216	32.7	25	11.3	25	0	25	7	25	20.2	25	10.2	25	20.6	76.2	4/08/1989
19890805	217	23.5	25	13.2	25	0	25	6.3	25	19.1	25	8.6	25	29.7	56.7	5/08/1989
19890806	218	22	25	9.3	25	0	25	5	25	21.3	25	4.5	25	17	38.4	6/08/1989
19890807	219	21.7	25	6.4	25	0	25	5.6	25	21.1	25	5.9	25	22.7	61.4	7/08/1989
19890808	220	20.5	25	6.9	25	0	25	5.5	25	21	25	6.5	25	27	65.4	8/08/1989
19890809	221	22.5	25	7.7	25	0	25	5.7	25	21.7	25	5.6	25	20.6	53.3	9/08/1989
19890810	222	24.9	25	8.1	25	0	25	5.7	25	21.7	25	7.1	25	22.6	65.8	10/08/1989
19890811	223	25	25	9.1	25	0	25	6	25	20	25	7.7	25	24.3	66.7	11/08/1989
19890812	224	24.5	25	13.2	25	0	25	7.5	25	21.8	25	9.6	25	31.2	63.3	12/08/1989
19890813	225	25.2	25	10.2	25	0	25	5.2	25	21.9	25	8.1	25	25.3	65.1	13/08/1989
19890814	226	26.7	25	7.8	25	0	25	5.9	25	21.6	25	8.8	25	25.1	83.2	14/08/1989
19890815	227	25.7	25	9.9	25	0	25	6.7	25	21.9	25	7.7	25	23.3	63.2	15/08/1989
19890816	228	25.3	25	8.5	25	0	25	7.8	25	22.4	25	8.1	25	25.1	73	16/08/1989
19890817	229	22.3	25	9.3	25	0	25	7.5	25	22.5	25	8.7	25	32.3	74.3	17/08/1989
19890818	230	21.1	25	7.7	25	0	25	6.5	25	22.6	25	8.4	25	33.6	80	18/08/1989
19890819	231	25.2	25	8.3	25	0	25	5.9	25	22.5	25	8.8	25	27.5	80.4	19/08/1989
19890820	232	27.7	25	11.5	25	0	25	7.3	25	21.8	25	13.5	25	36.4	99.6	20/08/1989
19890821	233	28.9	25	15.3	25	0	25	7.4	25	21.7	25	13.1	25	32.9	75.4	21/08/1989
19890822	234	26.5	25	14.6	25	0	25	8.3	25	19.6	25	10	25	28.9	60.2	22/08/1989
19890823	235	24.2	25	10.6	25	0	25	6.2	25	22.3	25	7.5	25	24.8	58.7	23/08/1989
19890824	236	23.3	25	7	25	0	25	5.5	25	23.6	25	6.6	25	23.1	65.9	24/08/1989
19890825	237	28	25	6.3	25	0	25	5.4	25	23.6	25	7.5	25	19.8	78.6	25/08/1989
19890826	238	29.3	25	7.5	25	0	25	6.5	25	23.7	25	4	25	9.8	38.6	26/08/1989
19890827	239	30.6	25	9.8	25	0	25	8.9	25	23.9	25	3.9	25	8.9	32.2	27/08/1989
19890828	240	30.8	25	10.7	25	0	25	8	25	24.1	25	6.6	25	14.9	51.3	28/08/1989
19890829	241	32.2	25	10.3	25	0	25	8.7	25	24.3	25	6.5	25	13.5	51.9	29/08/1989
19890830	242	33.9	25	11.9	25	0	25	8.2	25	24.3	25	3.7	25	7	26.6	30/08/1989
19890831	243	36.7	25	14.8	25	0	25	10.6	25	22.7	25	9	25	14.6	53.5	31/08/1989
19890901	244	29.2	25	18.4	25	0	25	8.8	25	20.7	25	9.4	25	23.2	44.4	1/09/1989
19890902	245	28.1	25	13.2	25	0	25	7.8	25	24.2	25	9.3	25	24.5	61.3	2/09/1989
19890903	246	27.8	25	11.5	25	0	25	9.1	25	24.3	25	6.8	25	18.2	50.1	3/09/1989
19890904	247	29.6	25	14.6	25	0	25	10.8	25	24.4	25	9.3	25	22.4	56	4/09/1989
19890905	248	29.7	25	15.2	25	0	25	7.2	25	24.6	25	9.2	25	22.1	53.3	5/09/1989
19890906	249	29.8	25	13.2	25	0	25	7.9	25	24.7	25	10	25	23.8	65.9	6/09/1989
19890907	250	29.8	25	12.6	25	0	25	8.5	25	24.9	25	10.3	25	24.6	70.6	7/09/1989
19890908	251	31	25	13.4	25	0	25	7.1	25	24.7	25	8.2	25	18.3	53.4	8/09/1989
19890909	252	32.4	25	15	25	0	25	8.1	25	23.9	25	15.2	25	31.3	89.2	9/09/1989
19890910	253	34.6	25	15	25	0	25	8.2	25	24.2	25	13.8	25	25.1	81	10/09/1989
19890911	254	32.1	25	16.9	25	0	25	10.1	25	24.7	25	16.7	25	34.9	86.8	11/09/1989
19890912	255	26.4	25	13.4	25	0	25	8.8	25	25.6	25	10.1	25	29.4	65.7	12/09/1989
19890913	256	28.1	25	10.5	25	0	25	7.6	25	25.2	25	8.7	25	22.9	68.6	13/09/1989
19890914	257	30	25	9.2	25	0	25	7.6	25	25.8	25	9.8	25	23.1	84.3	14/09/1989
19890915	258	31.8	25	11.5	25	0	25	7.4	25	25.8	25	10	25	21.3	73.7	15/09/1989
19890916	259	34.7	25	13.4	25	0	25	8	25	25.5	25	13.8	25	25	89.8	16/09/1989
19890917	260	36.7	25	15.4	25	0	25	8.7	25	25.5	25	8	25	13	45.8	17/09/1989
19890918	261	37.3	25	18.7	25	0	25	9.5	25	24.9	25	11.1	25	17.4	51.5	18/09/1989
19890919	262	36.4	25	21.6	25	0	25	11.3	25	22.5	25	10.5	25	17.3	40.7	19/09/1989
19890920	263	35.6	25	19.8	25	0	25	10.4	25	25.7	25	5.4	25	9.3	23.4	20/09/1989
19890921	264	37.1	25	16.5	25	0	25	10.4	25	26	25	5.1	25	8.1	27.2	21/09/1989
19890922	265	37.8	25	20.5	25	0	25	7.7	25	21.6	25	8.6	25	13.1	35.7	22/09/1989
19890923	266	38.7	25	21.1	25	0	25	7.5	25	24.7	25	10.7	25	15.5	42.8	23/09/1989
19890924	267	38.7	25	20	25	0	25	11.6	25	23.3	25	11.9	25	17.3	50.9	24/09/1989
19890925	268	36.2	25	26.5	25	0.5	25	11.7	25	19.8	25	25.8	25	42.9	74.5	25/09/1989
19890926	269	29	25	17.5	25	0	25	9.7	25	25.5	25	14	25	35	70	26/09/1989
19890927	270	32.6	25	14.1	25	0	25	10.5	25	27.4	25	3.8	25	7.7	23.6	27/09/1989
19890928	271	34.8	25	17.6	25	0	25	9.8	25	26.6	25	7.1	25	12.8	35.3	28/09/1989
19890929	272	34.9	25	19	25	0	25	10.7	25	27	25	8.7	25	15.6	39.6	29/09/1989
19890930	273	33.8	25	16.8	25	0	25	9.9	25	26.7	25	8.4	25	16	43.9	30/09/1989
19891001	274	34.2	25	16.3	25	0	25	7.8	25	26.9	25	9.7	25	18	52.4	1/10/1989
19891002	275	36.8	25	17.3	25	0	25	10.1	25	26.9	25	10.8	25	17.4	54.7	2/10/1989
19891003	276	37.9	25	17.7	25	0	25	9.6	25	27	25	8.5	25	12.9	42	3/10/1989
19891004	277	38.2	25	19.2	25	0	25	9.7	25	26.3	25	14.8	25	22.1	66.6	4/10/1989
19891005	278	38.7	25	19.3	25	0	25	9	25	26.2	25	13	25	18.9	58.1	5/10/1989
19891006	279	39	25	22.9	25	0	25	7.7	25	23.3	25	16.9	25	24.2	60.5	6/10/1989
19891007	280	39.7	25	22.1	25	0	25	11.3	25	24.2	25	8.5	25	11.7	32	7/10/1989
19891008	281	35.8	25	22.9	25	0	25	13.6	25	26.6	25	9.5	25	16.2	34	8/10/1989
19891009	282	35.1	25	19.3	25	0	25	11.1	25	24.8	25	6.1	25	10.8	27.3	9/10/1989
19891010	283	32.5	25	18.9	25	0	25	11.9	25	28.5	25	5.6	25	11.4	25.7	10/10/1989
19891011	284	33.7	25	15.7	25	0	25	10.3	25	29	25	4.6	25	8.8	25.8	11/10/1989
19891012	285	39.2	25	15.7	25	0	25	11.9	25	27.9	25	6.1	25	8.6	34.2	12/10/1989
19891013	286	37.1	25	23.3	25	0	25	9.9	25	23.1	25	7.6	25	12	26.6	13/10/1989
19891014	287	38.1	25	22	25	0	25	11.1	25	27.4	25	7	25	10.5	26.5	14/10/1989
19891015	288	39.2	25	22.1	25	0	25	10.9	25	24.5	25	9.6	25	13.6	36.1	15/10/1989
19891016	289	35.6	25	24.8	25	0	25	7.7	25	15.8	25	16.4	25	28.2	52.4	16/10/1989
19891017	290	38.6	25	22.5	25	0	25	10.6	25	27.3	25	17.8	25	26	65.3	17/10/1989
19891018	291	39.3	25	24.1	25	0	25	10.4	25	27.2	25	13.8	25	19.4	46	18/10/1989
19891019	292	40	25	22.6	25	0	25	10.2	25	27.8	25	16.9	25	22.9	61.7	19/10/1989
19891020	293	39.2	25	25.2	25	0.5	25	11.5	25	23.2	25	19.1	25	27	59.6	20/10/1989

19891021	294	36.2	25	22.4	25	0.2	25	9.9	25	27	25	13	25	21.6	48	21/10/1989
19891022	295	38.6	25	19.2	25	0	25	13.7	25	29.6	25	6.7	25	9.8	30.1	22/10/1989
19891023	296	38.5	25	23.4	25	0	25	10.3	25	20.8	25	14	25	20.6	48.7	23/10/1989
19891024	297	34.2	25	23.6	25	2.8	25	6.6	25	16.9	25	26	25	48.3	89.3	24/10/1989
19891025	298	33.4	25	21.2	25	48.2	25	6.4	25	24	25	24.9	25	48.4	98.9	25/10/1989
19891026	299	37.8	25	24.5	25	0	25	12	25	23.3	25	27	25	41.2	87.8	26/10/1989
19891027	300	30.8	25	21.1	25	0	25	11	25	23.3	25	10.9	25	24.5	43.6	27/10/1989
19891028	301	30.6	25	18.1	25	0	25	11.1	25	29.9	25	6.8	25	15.5	32.8	28/10/1989
19891029	302	34	25	16.9	25	0	25	9.4	25	29.9	25	6.6	25	12.4	34.3	29/10/1989
19891030	303	35.8	25	15.5	25	0	25	9.8	25	29.7	25	8.1	25	13.8	46	30/10/1989
19891031	304	38.8	25	21.7	25	0	25	11.7	25	27.9	25	19.7	25	28.5	75.9	31/10/1989
19891101	305	31.1	25	20.2	25	0	25	11.2	25	22.7	25	9.4	25	20.8	39.7	1/11/1989
19891102	306	32.8	25	20.5	25	0	25	10.8	25	28.1	25	7	25	14.1	29	2/11/1989
19891103	307	35.3	25	19.5	25	0	25	10.2	25	30.1	25	13.2	25	23.1	58.3	3/11/1989
19891104	308	37.3	25	18.6	25	0	25	9.7	25	29.1	25	13.5	25	21.2	63	4/11/1989
19891105	309	39	25	19.4	25	0	25	11.7	25	28.3	25	10.7	25	15.3	47.5	5/11/1989
19891106	310	30.9	25	20.8	25	0.1	25	11.5	25	28.2	25	10.1	25	22.6	41.1	6/11/1989
19891107	311	32.7	25	16.6	25	0	25	10.3	25	29.8	25	5.6	25	11.3	29.7	7/11/1989
19891108	312	34.5	25	18	25	0	25	11.4	25	29	25	9.2	25	16.8	44.6	8/11/1989
19891109	313	35.6	25	20.4	25	0	25	12.1	25	30.2	25	9.3	25	16	38.8	9/11/1989
19891110	314	36	25	20.1	25	0	25	11.3	25	30.6	25	9	25	15.1	38.3	10/11/1989
19891111	315	36.7	25	20.5	25	0	25	12	25	30.4	25	11.1	25	18	46	11/11/1989
19891112	316	38.7	25	21.2	25	0.6	25	10.2	25	30	25	8	25	11.6	31.8	12/11/1989
19891113	317	39.7	25	21.4	25	0	25	9.1	25	29.5	25	9.5	25	13.1	37.3	13/11/1989
19891114	318	40.3	25	22.2	25	0	25	9.6	25	26.3	25	11.7	25	15.6	43.7	14/11/1989
19891115	319	40.3	25	25	25	0	25	10.2	25	26.8	25	19.5	25	26	61.6	15/11/1989
19891116	320	37.3	25	26.3	25	0	25	6.7	25	20.1	25	20.7	25	32.4	60.5	16/11/1989
19891117	321	33.3	25	24.3	25	0.2	25	7	25	14.7	25	23.3	25	45.5	76.7	17/11/1989
19891118	322	33.2	25	23.7	25	0	25	6.2	25	13.5	25	21.9	25	43.1	74.8	18/11/1989
19891119	323	35.9	25	23.7	25	0	25	12.5	25	19.8	25	15.8	25	26.7	53.9	19/11/1989
19891120	324	34.1	25	23.5	25	0	25	10.9	25	21.6	25	13.3	25	24.9	45.9	20/11/1989
19891121	325	31.3	25	22.6	25	5.8	25	4.9	25	14.5	25	20.4	25	44.6	74.4	21/11/1989
19891122	326	26.5	25	20.9	25	112.4	25	3.8	25	8.6	25	23.3	25	67.3	94.3	22/11/1989
19891123	327	27.4	25	20.8	25	6.9	25	3.3	25	11.9	25	24.3	25	66.6	99	23/11/1989
19891124	328	30.5	25	19.6	25	1.2	25	6.6	25	19.4	25	21.9	25	50.2	96.1	24/11/1989
19891125	329	33.1	25	20.4	25	0	25	9.8	25	25.1	25	23.4	25	46.3	97.7	25/11/1989
19891126	330	33.5	25	21.5	25	0	25	7.7	25	26.8	25	24.5	25	47.4	95.6	26/11/1989
19891127	331	35.5	25	21.1	25	0	25	8.6	25	26	25	23.4	25	40.5	93.6	27/11/1989
19891128	332	34.4	25	22.5	25	0	25	5.9	25	26.6	25	24.8	25	45.6	91	28/11/1989
19891129	333	34.8	25	21.7	25	1.2	25	7	25	25.2	25	24.5	25	44.1	94.4	29/11/1989
19891130	334	34.6	25	21.7	25	9.5	25	6.5	25	24.7	25	24.5	25	44.5	94.4	30/11/1989
19891201	335	34.7	25	24.5	25	0	25	8.4	25	23.6	25	25.3	25	45.7	82.3	1/12/1989
19891202	336	33.9	25	23.2	25	0	25	7.8	25	19.3	25	26.4	25	49.9	92.9	2/12/1989
19891203	337	34.4	25	22.3	25	0.4	25	7.1	25	20.2	25	25.4	25	46.7	94.4	3/12/1989
19891204	338	37.5	25	23.3	25	0	25	9	25	27.8	25	26.1	25	40.5	91.3	4/12/1989
19891205	339	38.1	25	25.7	25	0	25	10.9	25	28.9	25	16.4	25	24.6	49.7	5/12/1989
19891206	340	37.5	25	22.8	25	0	25	11.6	25	30.8	25	11.5	25	17.8	41.4	6/12/1989
19891207	341	38.5	25	24.1	25	0	25	10	25	29.2	25	10.1	25	14.8	33.7	7/12/1989
19891208	342	37.2	25	24.9	25	1.5	25	9.6	25	25.2	25	23.9	25	37.7	75.9	8/12/1989
19891209	343	37.9	25	24.2	25	8.4	25	9.8	25	27.9	25	25.7	25	39	85.1	9/12/1989
19891210	344	38.5	25	25.3	25	0	25	8.6	25	26.2	25	23.9	25	35.1	74.1	10/12/1989
19891211	345	36.2	25	25.6	25	0.6	25	9.7	25	24.6	25	27.9	25	46.4	85	11/12/1989
19891212	346	36.8	25	22.8	25	94.8	25	8	25	22.2	25	25.8	25	41.6	93	12/12/1989
19891213	347	35.9	25	23.6	25	7.3	25	9.4	25	21.9	25	27.5	25	46.5	94.4	13/12/1989
19891214	348	30.5	25	22.8	25	91.4	25	4.5	25	14.9	25	26.5	25	60.7	95.5	14/12/1989
19891215	349	29.4	25	22.3	25	7.1	25	6.4	25	14.1	25	21.8	25	53.2	81	15/12/1989
19891216	350	33.1	25	21.3	25	0	25	8.5	25	25.6	25	15.3	25	30.2	60.4	16/12/1989
19891217	351	33.1	25	20.5	25	0	25	9.1	25	29.6	25	19.4	25	38.4	80.5	17/12/1989
19891218	352	33.8	25	20.8	25	0	25	9	25	30.1	25	16.9	25	32.1	68.8	18/12/1989
19891219	353	36.2	25	20.7	25	0	25	9.5	25	30.1	25	16.1	25	26.8	66	19/12/1989
19891220	354	37.1	25	21.4	25	0	25	8.9	25	29.1	25	18.5	25	29.3	72.6	20/12/1989
19891221	355	37.9	25	23.7	25	0	25	9.2	25	26.4	25	20	25	30.3	68.3	21/12/1989
19891222	356	38.8	25	24.7	25	0	25	9.3	25	28	25	22.8	25	33	73.3	22/12/1989
19891223	357	39.1	25	25	25	0.3	25	10.5	25	29.8	25	20.3	25	28.9	64.1	23/12/1989
19891224	358	39.7	25	25.4	25	0	25	10.9	25	29.9	25	19.2	25	26.4	59.2	24/12/1989
19891225	359	40.8	25	25.8	25	0	25	12.3	25	29.7	25	17.3	25	22.5	52.1	25/12/1989
19891226	360	40.6	25	27.1	25	0	25	12.7	25	25.3	25	20.1	25	26.4	56.1	26/12/1989
19891227	361	39.4	25	27.3	25	0	25	10.3	25	29.3	25	14.3	25	20	39.4	27/12/1989
19891228	362	38.9	25	23.5	25	0	25	12.4	25	30.3	25	9.3	25	13.4	32.1	28/12/1989
19891229	363	38.4	25	20.5	25	0	25	10.4	25	30.6	25	9.4	25	13.9	39	29/12/1989
19891230	364	40	25	19.6	25	0	25	9.2	25	30.7	25	7.9	25	10.7	34.7	30/12/1989
19891231	365	40.3	25	25.7	25	0	25	10.9	25	27.2	25	16.5	25	22	50	31/12/1989
19900101	1	39.8	25	26.2	25	0	25	11.9	25	28	25	25.9	25	35.5	76.2	1/01/1990
19900102	2	40.1	25	23.3	25	0	25	12.4	25	29.7	25	16.9	25	22.8	59.1	2/01/1990
19900103	3	40.1	25	23.1	25	0	25	14.8	25	30.1	25	16	25	21.6	56.6	3/01/1990
19900104	4	40.5	25	24.9	25	0	25	12.5	25	30.3	25	19.9	25	26.3	63.2	4/01/1990
19900105	5	41.2	25	26	25	0	25	11.6	25	26.1	25	17.5	25	22.3	52.1	5/01/1990
19900106	6	39.8	25	27.9	25	0	25	9.6	25	22.4	25	24.5	25	33.6	65.2	6/01/1990
19900107	7	39	25	26.8	25	0	25	8.3	25	25.8	25	24.4	25	34.9	69.3	7/01/1990
19900108	8	38.8	25	26.6	25	0	25	9.2	25	24.4	25	25.5	25	36.9	73.2	8/01/1990
19900109	9	37.3	25	24.1	25	0.2	25	7.2	25	20.9	25	24.9	25	39	83	9/01/1990
19900110	10	38.1	25	25.8	25	0	25	10.5	25	25.3	25	26.6	25	39.9	80.1	10/01/1990
19900111	11	39.5	25	25.7	25	0	2									

19900112	12	39.5	25	27.1	25	0	25	11.2	25	27.9	25	21.3	25	29.7	59.4	12/01/1990
19900113	13	40	25	29	25	0.1	25	10.7	25	26.2	25	26	25	35.2	64.9	13/01/1990
19900114	14	36.4	25	28	25	3.3	25	8.3	25	18	25	26.4	25	43.5	69.9	14/01/1990
19900115	15	39.2	25	25.8	25	2	25	8.9	25	24.5	25	26.4	25	37.3	79.5	15/01/1990
19900116	16	37.8	25	25.3	25	0.4	25	9.9	25	26.6	25	24.4	25	37.2	75.7	16/01/1990
19900117	17	39.6	25	25.5	25	0	25	10.1	25	30.2	25	18.5	25	25.6	56.7	17/01/1990
19900118	18	40.5	25	26.2	25	0.2	25	10.9	25	26.6	25	13.4	25	17.7	39.4	18/01/1990
19900119	19	40	25	28.4	25	0.4	25	8.4	25	20.7	25	27.9	25	37.8	72.1	19/01/1990
19900120	20	39.1	25	26.2	25	47	25	7.2	25	22.6	25	29.3	25	41.7	86.2	20/01/1990
19900121	21	39.5	25	25	25	0	25	7.9	25	24.8	25	27.7	25	38.6	87.5	21/01/1990
19900122	22	39.6	25	26.5	25	0	25	10.1	25	28.7	25	23.5	25	32.5	67.9	22/01/1990
19900123	23	40.2	25	26.9	25	0.1	25	12.7	25	28.4	25	22.9	25	30.7	64.6	23/01/1990
19900124	24	39.3	25	25.5	25	0	25	11.8	25	27.1	25	18	25	25.3	55.2	24/01/1990
19900125	25	40.4	25	25.7	25	0	25	10.5	25	29.9	25	15.9	25	21.1	48.2	25/01/1990
19900126	26	40.3	25	25.4	25	0	25	8.7	25	26.7	25	18	25	24	55.5	26/01/1990
19900127	27	40.6	25	27.2	25	0	25	8.7	25	26.1	25	23.7	25	31.1	65.7	27/01/1990
19900128	28	43.3	25	29	25	0	25	13.5	25	26.7	25	23.4	25	26.7	58.4	28/01/1990
19900129	29	45.3	25	30.4	25	0	25	12.8	25	26.5	25	25.8	25	26.5	59.4	29/01/1990
19900130	30	42.3	25	30.2	25	0	25	12.1	25	20.5	25	24.8	25	29.8	57.8	30/01/1990
19900131	31	36.1	25	25.9	25	0	25	12.8	25	19.6	25	24.3	25	40.7	72.7	31/01/1990
19900201	32	34.5	25	22.9	25	0	25	14.3	25	26.3	25	9.5	25	17.4	34	1/02/1990
19900202	33	34.5	25	19.8	25	0	25	13.1	25	30.5	25	6.5	25	11.9	28.2	2/02/1990
19900203	34	33.9	25	20.1	25	0	25	12.2	25	30.2	25	9.4	25	17.8	40	3/02/1990
19900204	35	33.8	25	20	25	0	25	11.5	25	30.5	25	8.7	25	16.5	37.2	4/02/1990
19900205	36	35.5	25	18.4	25	0	25	11.6	25	30.4	25	9.3	25	16.1	44	5/02/1990
19900206	37	37.2	25	19.4	25	0	25	12.9	25	30.4	25	7.1	25	11.2	31.5	6/02/1990
19900207	38	38.5	25	21.7	25	0	25	12.9	25	30.4	25	8.6	25	12.6	33.1	7/02/1990
19900208	39	39.5	25	22.1	25	0	25	14	25	30.4	25	8.9	25	12.4	33.5	8/02/1990
19900209	40	41.2	25	21.5	25	0	25	13.5	25	29.5	25	11.3	25	14.4	44.1	9/02/1990
19900210	41	38.1	25	23.6	25	0	25	13.2	25	29.9	25	9.3	25	14	31.9	10/02/1990
19900211	42	36.6	25	23.3	25	0	25	12.4	25	29.9	25	8.6	25	14	30.1	11/02/1990
19900212	43	37.8	25	21.1	25	0	25	12.2	25	29.7	25	9.3	25	14.2	37.2	12/02/1990
19900213	44	40.2	25	19.8	25	0	25	13	25	30.1	25	7.4	25	9.9	32.1	13/02/1990
19900214	45	40.9	25	20.3	25	0	25	12.7	25	29.6	25	13.3	25	17.2	55.9	14/02/1990
19900215	46	41.8	25	23.3	25	0.5	25	11.9	25	28.3	25	11.4	25	14	39.9	15/02/1990
19900216	47	41.5	25	26.1	25	0	25	12.8	25	27.1	25	25.3	25	31.7	74.8	16/02/1990
19900217	48	40.9	25	26.2	25	0	25	13.6	25	22.9	25	14.2	25	18.3	41.8	17/02/1990
19900218	49	39.7	25	26.8	25	0	25	9.9	25	22.2	25	19.2	25	26.4	54.5	18/02/1990
19900219	50	39	25	24.7	25	0.8	25	8.4	25	17.6	25	23.3	25	33.3	74.9	19/02/1990
19900220	51	37.8	25	23.8	25	23.3	25	8.2	25	24.2	25	26.8	25	40.9	90.9	20/02/1990
19900221	52	36.9	25	23.2	25	0	25	6.6	25	23.3	25	26.2	25	42	92.2	21/02/1990
19900222	53	37.6	25	23.8	25	8.5	25	8.3	25	24.9	25	28.7	25	44.3	97.4	22/02/1990
19900223	54	38.4	25	25.9	25	0	25	9.8	25	23.3	25	23.4	25	34.6	70	23/02/1990
19900224	55	39.9	25	25.7	25	0.9	25	9.5	25	23.1	25	23	25	31.3	69.7	24/02/1990
19900225	56	39.3	25	25.7	25	0	25	11.1	25	24.9	25	21.1	25	29.7	63.9	25/02/1990
19900226	57	39.8	25	26	25	0	25	12.6	25	26.6	25	22.4	25	30.7	66.7	26/02/1990
19900227	58	38.7	25	26.5	25	0	25	9.8	25	25.8	25	18.3	25	26.6	52.9	27/02/1990
19900228	59	39.6	25	26.6	25	0	25	10.3	25	20.6	25	28.3	25	39.2	81.3	28/02/1990
19900301	60	37.3	25	25.7	25	0	25	8.9	25	20.7	25	21.3	25	33.4	64.5	1/03/1990
19900302	61	36.6	25	22.2	25	10.6	25	7.1	25	24.7	25	26.3	25	42.8	98.3	2/03/1990
19900303	62	35.4	25	23.7	25	0	25	6.5	25	20.7	25	24.6	25	42.8	84	3/03/1990
19900304	63	34.5	25	23.8	25	4.8	25	6.9	25	16.6	25	24.7	25	45.2	83.8	4/03/1990
19900305	64	29.5	25	24.1	25	0.6	25	5.2	25	7.5	25	24.9	25	60.4	83	5/03/1990
19900306	65	32.1	25	24.1	25	2	25	4	25	14.4	25	28	25	58.6	93.3	6/03/1990
19900307	66	37.2	25	23.9	25	0	25	9.9	25	25	25	25.2	25	39.7	85	7/03/1990
19900308	67	37.8	25	24.7	25	0	25	11	25	26.8	25	14.2	25	21.7	45.6	8/03/1990
19900309	68	36.4	25	19.3	25	0	25	11.5	25	27.5	25	9.2	25	15.1	41.1	9/03/1990
19900310	69	37.5	25	18.9	25	0	25	10	25	26.1	25	9.9	25	15.4	45.4	10/03/1990
19900311	70	39	25	20.2	25	0	25	9.7	25	26.6	25	13.1	25	18.7	55.4	11/03/1990
19900312	71	40.4	25	22.8	25	0	25	12.3	25	26.3	25	10.8	25	14.3	38.9	12/03/1990
19900313	72	39.5	25	23.8	25	0	25	11.9	25	26.5	25	8.4	25	11.7	28.5	13/03/1990
19900314	73	39	25	25.4	25	0.1	25	10.7	25	25.3	25	9	25	12.9	27.8	14/03/1990
19900315	74	39.5	25	23.1	25	0	25	11	25	24.9	25	18.2	25	25.3	64.4	15/03/1990
19900316	75	39.3	25	27	25	0	25	9	25	22.1	25	18.5	25	26	51.9	16/03/1990
19900317	76	40.7	25	26	25	0	25	12.5	25	23.1	25	21.2	25	27.7	63.1	17/03/1990
19900318	77	38.7	25	26.2	25	0	25	14.9	25	23.1	25	13.8	25	20.1	40.6	18/03/1990
19900319	78	37.8	25	24.1	25	0	25	15	25	24.2	25	11.4	25	17.4	38	19/03/1990
19900320	79	37.8	25	25.1	25	0	25	14.7	25	23.3	25	12.5	25	19.1	39.2	20/03/1990
19900321	80	36.9	25	27.3	25	0	25	9.7	25	17.2	25	20.4	25	32.7	56.2	21/03/1990
19900322	81	34	25	26.5	25	2.4	25	7.3	25	11.1	25	23.6	25	44.4	68.2	22/03/1990
19900323	82	32.4	25	21.3	25	0.3	25	7.5	25	15.3	25	20.6	25	42.4	81.4	23/03/1990
19900324	83	32.5	25	22.2	25	0	25	6.7	25	18	25	21.7	25	44.4	81.1	24/03/1990
19900325	84	33	25	22.5	25	0	25	7.1	25	17.5	25	21.9	25	43.5	80.4	25/03/1990
19900326	85	34.6	25	22.3	25	0	25	7.4	25	22.8	25	21.5	25	39.1	79.9	26/03/1990
19900327	86	35.4	25	21.3	25	0	25	8.6	25	24	25	20.7	25	36	81.8	27/03/1990
19900328	87	37.4	25	23.3	25	0	25	9	25	23.7	25	21.7	25	33.8	75.9	28/03/1990
19900329	88	37.6	25	26	25	1.3	25	7.4	25	21.1	25	24.7	25	38.1	73.5	29/03/1990
19900330	89	34	25	24.7	25	3.7	25	7.5	25	12.1	25	27.6	25	51.9	88.7	30/03/1990
19900331	90	31.8	25	22.1	25	13.6	25	4.4	25	15.7	25	26.2	25	55.7	98.5	31/03/1990
19900401	91	32.4	25	21.5	25	16.6	25	5.9	25	19	25	23.4	25	48.1	91.3	1/04/1990
19900402	92	31.3	25	20.8	25	0	25	5.5	25	19.5	25	23.1	25	50.5	94.1	2/04/1990
19900403	93	32.1	25	20.1	25	0	25	4.9	25	19.7	25	21.9	25	45.8	93.1	3/04/1990
19900404	94	33.2	25	20.7	25	0.1	25	6.3	25	20.7	25	21.8				

19900405	95	34.4	25	21.5	25	0	25	7.7	25	22.2	25	22.9	25	42.1	89.3	5/04/1990
19900406	96	34.4	25	21.3	25	0	25	8.3	25	23.1	25	20.3	25	37.3	80.2	6/04/1990
19900407	97	34.9	25	20.7	25	0	25	7.5	25	22.7	25	17	25	30.4	69.7	7/04/1990
19900408	98	35.6	25	22.5	25	0	25	8	25	21.2	25	19.3	25	33.2	70.8	8/04/1990
19900409	99	33.7	25	23.3	25	0	25	6	25	16.1	25	22.2	25	42.4	77.6	9/04/1990
19900410	100	34.4	25	21.6	25	5.5	25	7	25	20.7	25	25.7	25	47.2	99.7	10/04/1990
19900411	101	35.7	25	22	25	0	25	7.3	25	20.6	25	23.3	25	39.9	88.2	11/04/1990
19900412	102	36.4	25	22.6	25	0	25	7.1	25	20.9	25	23.3	25	38.4	85	12/04/1990
19900413	103	37.7	25	21.9	25	0	25	7.4	25	19.7	25	25.3	25	38.8	96.3	13/04/1990
19900414	104	34.3	25	24.2	25	0	25	8.5	25	16	25	18.6	25	34.4	61.6	14/04/1990
19900415	105	33.1	25	24.2	25	0.3	25	4.3	25	15.1	25	24	25	47.4	79.5	15/04/1990
19900416	106	30.5	25	19.5	25	4.3	25	5.2	25	14.8	25	20.1	25	46	88.7	16/04/1990
19900417	107	26.1	25	20	25	6.1	25	3.4	25	10.9	25	21.6	25	63.9	92.4	17/04/1990
19900418	108	27.8	25	19.3	25	1.1	25	5.3	25	13.6	25	19.5	25	52.2	87.1	18/04/1990
19900419	109	27	25	20.1	25	0.3	25	5.8	25	10.1	25	19.5	25	54.7	82.9	19/04/1990
19900420	110	27.8	25	18.4	25	0	25	6.6	25	20.7	25	15.3	25	41	72.3	20/04/1990
19900421	111	28.3	25	12.4	25	0	25	5.4	25	22.1	25	11.5	25	29.9	79.9	21/04/1990
19900422	112	28.9	25	13.9	25	0	25	8.5	25	22.3	25	12.9	25	32.4	81.3	22/04/1990
19900423	113	30.1	25	13.2	25	0	25	5.8	25	22.1	25	12.9	25	30.2	85.1	23/04/1990
19900424	114	32	25	13.9	25	0	25	6.6	25	21.7	25	14.2	25	29.9	89.5	24/04/1990
19900425	115	32.2	25	15.2	25	0	25	8.5	25	21.8	25	12.4	25	25.8	71.8	25/04/1990
19900426	116	28.3	25	14.8	25	0	25	7.4	25	21.9	25	11.2	25	29.1	66.6	26/04/1990
19900427	117	26.3	25	12.7	25	0	25	6.9	25	21.8	25	8.8	25	25.7	60	27/04/1990
19900428	118	28.9	25	9.8	25	0	25	5.2	25	21.8	25	9.4	25	23.6	77.6	28/04/1990
19900429	119	32.3	25	11.9	25	0	25	5.2	25	21.6	25	10.7	25	22.1	76.8	29/04/1990
19900430	120	32.8	25	14.1	25	0	25	6.2	25	21.3	25	10.1	25	20.3	62.8	30/04/1990
19900501	121	32.7	25	14.5	25	0	25	7.7	25	20.8	25	13.8	25	27.9	83.6	1/05/1990
19900502	122	31.6	25	17	25	0	25	11.3	25	21.1	25	10.6	25	22.8	54.7	2/05/1990
19900503	123	32.8	25	20.3	25	0	25	7.8	25	18.9	25	16	25	32.2	67.2	3/05/1990
19900504	124	32.9	25	22	25	0	25	7.3	25	18.8	25	17.2	25	34.4	65.1	4/05/1990
19900505	125	32.1	25	19.4	25	0	25	7.3	25	17.4	25	14.4	25	30.1	64	5/05/1990
19900506	126	32.1	25	20.4	25	0	25	6.2	25	19.2	25	16	25	33.5	66.8	6/05/1990
19900507	127	30.8	25	19	25	0	25	7.2	25	18.7	25	17.1	25	38.5	77.9	7/05/1990
19900508	128	30.7	25	17.9	25	0	25	7.6	25	19.2	25	13.9	25	31.5	67.8	8/05/1990
19900509	129	30.5	25	16.9	25	0	25	6.8	25	19.5	25	13.1	25	30	68.1	9/05/1990
19900510	130	31.3	25	19.1	25	0	25	7.2	25	17.5	25	14	25	30.6	63.4	10/05/1990
19900511	131	31.7	25	21.9	25	0	25	7.3	25	14.4	25	19.2	25	41.1	73.1	11/05/1990
19900512	132	32.1	25	22.5	25	0	25	8.2	25	17.9	25	19.1	25	39.9	70.1	12/05/1990
19900513	133	30.5	25	20	25	0	25	7.2	25	19.6	25	14.7	25	33.7	62.9	13/05/1990
19900514	134	31.1	25	20.1	25	0	25	7.3	25	17.1	25	16.6	25	36.7	70.6	14/05/1990
19900515	135	31.6	25	20	25	0	25	6.3	25	16.6	25	16.7	25	35.9	71.5	15/05/1990
19900516	136	32.3	25	19.7	25	0	25	5.2	25	17.3	25	14.8	25	30.6	64.5	16/05/1990
19900517	137	35.1	25	18.4	25	0	25	5.6	25	18.6	25	16.3	25	28.8	77.1	17/05/1990
19900518	138	32.5	25	20.9	25	0	25	8.9	25	18.8	25	19.9	25	40.7	80.5	18/05/1990
19900519	139	30.9	25	18.2	25	0	25	6.5	25	18.3	25	14.5	25	32.5	69.4	19/05/1990
19900520	140	27.2	25	18.7	25	0	25	5.7	25	13.8	25	14.6	25	40.5	67.7	20/05/1990
19900521	141	24.2	25	18.2	25	2.8	25	6.5	25	6.1	25	15.6	25	51.7	74.7	21/05/1990
19900522	142	23.6	25	18.3	25	48.7	25	3.2	25	10.6	25	21.8	25	74.9	100	22/05/1990
19900523	143	19	25	13.8	25	0	25	7.3	25	16.8	25	12.6	25	57.4	79.9	23/05/1990
19900524	144	19.7	25	11.1	25	0	25	4.1	25	15.2	25	11	25	48	83.3	24/05/1990
19900525	145	19.8	25	10.9	25	0	25	4.1	25	15.7	25	8.1	25	35.1	62.2	25/05/1990
19900526	146	19.5	25	12	25	0	25	4.5	25	15	25	6.9	25	30.5	49.2	26/05/1990
19900527	147	21.8	25	11.1	25	0	25	4.6	25	18.6	25	12.1	25	46.3	91.6	27/05/1990
19900528	148	25.8	25	12.3	25	0	25	5.5	25	18.4	25	15.6	25	47	100	28/05/1990
19900529	149	28.1	25	13.4	25	0	25	4.4	25	17.7	25	14.4	25	37.9	93.7	29/05/1990
19900530	150	29.6	25	16.1	25	0	25	5.4	25	15.8	25	13.9	25	33.5	76	30/05/1990
19900531	151	25.7	25	15.4	25	0	25	6.2	25	17.8	25	11.7	25	35.4	66.9	31/05/1990
19900601	152	25.2	25	13.1	25	0	25	4.8	25	17.9	25	11.2	25	34.9	74.3	1/06/1990
19900602	153	26.9	25	14.5	25	0	25	5.4	25	17	25	11.9	25	33.6	72.1	2/06/1990
19900603	154	24.6	25	14.3	25	0	25	5.3	25	17.2	25	11.9	25	38.5	73.1	3/06/1990
19900604	155	24.8	25	14.8	25	0.5	25	5.4	25	8.7	25	17.5	25	55.9	100	4/06/1990
19900605	156	20.3	25	14.2	25	17.6	25	1.8	25	9	25	15.9	25	66.8	98.2	5/06/1990
19900606	157	21.7	25	14.1	25	3.5	25	3.9	25	11.4	25	16.9	25	65.1	100	6/06/1990
19900607	158	22.4	25	15.4	25	0	25	3.8	25	9.6	25	17.8	25	65.7	100	7/06/1990
19900608	159	24.2	25	15.1	25	0	25	4.2	25	16.2	25	16.8	25	55.6	97.9	8/06/1990
19900609	160	25.9	25	14.8	25	0	25	4.4	25	16.3	25	17.5	25	52.4	100	9/06/1990
19900610	161	25.7	25	15.5	25	0	25	6	25	17.5	25	16.8	25	50.9	95.5	10/06/1990
19900611	162	26	25	15	25	0	25	4.6	25	17.8	25	13.9	25	41.4	81.6	11/06/1990
19900612	163	27.7	25	12.9	25	0	25	4.1	25	17.8	25	16.4	25	44.2	100	12/06/1990
19900613	164	27.7	25	14.3	25	0	25	4.2	25	17	25	15.8	25	42.5	97	13/06/1990
19900614	165	27.5	25	16	25	0	25	3.1	25	16.7	25	17.7	25	48.2	97.4	14/06/1990
19900615	166	27.8	25	16	25	0	25	3.4	25	16.8	25	17.8	25	47.7	98	15/06/1990
19900616	167	28.9	25	13.5	25	0	25	5.3	25	17.1	25	16.8	25	42.2	100	16/06/1990
19900617	168	24.8	25	15.3	25	0	25	6.9	25	17.3	25	11.4	25	36.4	65.6	17/06/1990
19900618	169	20.4	25	12.5	25	0	25	5.8	25	14.2	25	13.6	25	56.8	93.9	18/06/1990
19900619	170	19.2	25	7.6	25	0	25	5.5	25	18.1	25	9.6	25	43.2	92	19/06/1990
19900620	171	20.9	25	8.5	25	0	25	4.8	25	17.9	25	10.5	25	42.5	94.7	20/06/1990
19900621	172	25	25	10.5	25	0	25	5.3	25	17.6	25	11.8	25	37.3	93	21/06/1990
19900622	173	26.6	25	12.8	25	0	25	3.8	25	17.2	25	14	25	40.2	94.8	22/06/1990
19900623	174	27.3	25	12.9	25	0	25	3.6	25	16.8	25	13.9	25	38.3	93.5	23/06/1990
19900624	175	26.4	25	13.8	25	0	25	4.5	25	14.5	25	13.2	25	38.4	83.7	24/06/1990
19900625	176	20.9	25	11.2	25	0	25	5	25	18.1	25	6.6	25	26.7	49.6	25/06/1990
19900626	177	19.2	25	4.2	25	0	25	4.2	25	18.2						

19900627	178	20	25	4.7	25	0	25	4.1	25	18.1	25	7.2	25	30.8	84.3	27/06/1990
19900628	179	20.7	25	4.3	25	0	25	5.6	25	18.5	25	8.9	25	36.5	100	28/06/1990
19900629	180	20.9	25	8.3	25	0	25	3.6	25	17	25	10.3	25	41.7	94.1	29/06/1990
19900630	181	25.4	25	4.5	25	0	25	4.3	25	17.9	25	9.2	25	28.4	100	30/06/1990
19900701	182	21.5	25	10.2	25	0	25	5.8	25	18.1	25	11.6	25	45.3	93.3	1/07/1990
19900702	183	19.9	25	3.8	25	0	25	5.1	25	18.7	25	6.9	25	29.7	86.1	2/07/1990
19900703	184	18.8	25	3.6	25	0	25	4.7	25	18.6	25	6.9	25	31.8	87.3	3/07/1990
19900704	185	20.2	25	4.8	25	0	25	4.2	25	18.4	25	9.1	25	38.5	100	4/07/1990
19900705	186	21.7	25	5	25	0	25	3.8	25	18.4	25	7.9	25	30.4	90.6	5/07/1990
19900706	187	22.8	25	8.1	25	0	25	4.9	25	18	25	9.5	25	34.2	88	6/07/1990
19900707	188	24.2	25	8.8	25	0	25	4.7	25	18.4	25	11.5	25	38.1	100	7/07/1990
19900708	189	25.9	25	9.4	25	0	25	4.1	25	18.3	25	10	25	29.9	84.8	8/07/1990
19900709	190	28.2	25	9.2	25	0	25	4.6	25	18.4	25	8.6	25	22.5	74	9/07/1990
19900710	191	29.5	25	10.9	25	0	25	5.3	25	18.4	25	10.5	25	25.5	80.6	10/07/1990
19900711	192	30.6	25	13.3	25	0	25	6.3	25	17.7	25	15	25	34.2	98.3	11/07/1990
19900712	193	28.4	25	15.9	25	0	25	3.5	25	10.1	25	18.4	25	47.6	100	12/07/1990
19900713	194	29.7	25	14.8	25	0	25	4.2	25	17.8	25	16.8	25	40.3	99.9	13/07/1990
19900714	195	30.5	25	14.8	25	0	25	4.7	25	18.2	25	14.1	25	32.3	83.8	14/07/1990
19900715	196	30.4	25	13.8	25	0	25	4.3	25	17.1	25	15.3	25	35.2	97	15/07/1990
19900716	197	32.3	25	14.6	25	0	25	5	25	17.8	25	14.6	25	30.2	87.9	16/07/1990
19900717	198	31.7	25	15.7	25	0	25	4.8	25	16.4	25	14.6	25	31.2	81.9	17/07/1990
19900718	199	29.8	25	17.2	25	0	25	7.8	25	17.6	25	15.8	25	37.7	80.6	18/07/1990
19900719	200	25.2	25	11.6	25	0	25	6.3	25	19.2	25	9.3	25	29	68.1	19/07/1990
19900720	201	27.6	25	6.2	25	0	25	5.3	25	19.5	25	9.7	25	26.3	100	20/07/1990
19900721	202	28.8	25	9	25	0	25	4.9	25	19	25	9.2	25	23.2	80.2	21/07/1990
19900722	203	30.7	25	11.1	25	0	25	4.6	25	18.5	25	8.5	25	19.2	64.4	22/07/1990
19900723	204	32.4	25	14.4	25	0	25	7.7	25	18.6	25	18.7	25	38.5	100	23/07/1990
19900724	205	32.1	25	16.5	25	0	25	4.8	25	16.4	25	20.9	25	43.7	100	24/07/1990
19900725	206	32	25	17.8	25	0	25	5.6	25	16.2	25	14.8	25	31.1	72.7	25/07/1990
19900726	207	31.7	25	16.3	25	0	25	7.4	25	18.8	25	23.8	25	50.9	100	26/07/1990
19900727	208	22.1	25	13.4	25	0	25	6	25	17.5	25	11.5	25	43.3	74.9	27/07/1990
19900728	209	21.6	25	11	25	0	25	6.4	25	20	25	7.6	25	29.5	57.9	28/07/1990
19900729	210	21.8	25	9	25	0	25	5.9	25	17.9	25	7.4	25	28.3	64.5	29/07/1990
19900730	211	21.2	25	7.6	25	0	25	5.4	25	20.3	25	7.6	25	30.2	72.9	30/07/1990
19900731	212	19	25	7.1	25	0	25	4.8	25	20.6	25	6	25	27.3	59.5	31/07/1990
19900801	213	18	25	5.1	25	0	25	7	25	20.7	25	6	25	29.1	68.3	1/08/1990
19900802	214	19.7	25	4.8	25	0	25	6.7	25	20.9	25	6.1	25	26.6	71	2/08/1990
19900803	215	23.2	25	3.3	25	0	25	3.7	25	20.9	25	6.5	25	22.9	84	3/08/1990
19900804	216	27.5	25	6	25	0	25	5.1	25	20.9	25	8.7	25	23.7	93.1	4/08/1990
19900805	217	30.3	25	8.2	25	0	25	6.4	25	20.9	25	7.8	25	18.1	71.8	5/08/1990
19900806	218	27.1	25	11	25	0	25	6.6	25	20.9	25	12.5	25	34.9	95.3	6/08/1990
19900807	219	26.4	25	11.2	25	0	25	5.3	25	21.3	25	7.8	25	22.7	58.7	7/08/1990
19900808	220	30.5	25	8.7	25	0	25	5.7	25	21.6	25	7.8	25	17.9	69.4	8/08/1990
19900809	221	33.2	25	11.6	25	0	25	7.4	25	21.4	25	9.2	25	18.1	67.4	9/08/1990
19900810	222	25.9	25	12.3	25	0	25	5.8	25	21.4	25	10.8	25	32.3	75.5	10/08/1990
19900811	223	28.5	25	8.1	25	0	25	5.3	25	21.7	25	7.2	25	18.5	66.7	11/08/1990
19900812	224	33.1	25	10.9	25	0	25	5.8	25	21.8	25	10.7	25	21.2	82.1	12/08/1990
19900813	225	33.8	25	12.9	25	0	25	7.8	25	21.1	25	11.3	25	21.5	76	13/08/1990
19900814	226	33.9	25	14.5	25	0	25	10	25	21.2	25	13.9	25	26.3	84.2	14/08/1990
19900815	227	23.9	25	17.2	25	0	25	7.6	25	21.6	25	7.8	25	26.3	39.8	15/08/1990
19900816	228	22	25	8.4	25	0	25	7	25	21.8	25	7.8	25	29.5	70.8	16/08/1990
19900817	229	24.3	25	7.8	25	0	25	7.1	25	22.4	25	9.3	25	30.6	87.9	17/08/1990
19900818	230	26.5	25	9.5	25	0	25	6.4	25	22.6	25	7.8	25	22.5	65.7	18/08/1990
19900819	231	28.5	25	10.7	25	0	25	6.1	25	22.7	25	9.1	25	23.4	70.8	19/08/1990
19900820	232	31.9	25	8.1	25	0	25	6	25	22.6	25	8.1	25	17.1	75	20/08/1990
19900821	233	32.7	25	10.9	25	0	25	6.2	25	22.7	25	6.9	25	13.9	53	21/08/1990
19900822	234	28.6	25	13.9	25	0	25	7.1	25	22.9	25	8	25	20.4	50.4	22/08/1990
19900823	235	26.8	25	11.5	25	0	25	6.2	25	23.3	25	7.3	25	20.7	53.8	23/08/1990
19900824	236	25.3	25	12.6	25	0	25	7	25	23.3	25	7.2	25	22.3	49.4	24/08/1990
19900825	237	26.4	25	10.6	25	0	25	10.3	25	23.5	25	7.4	25	21.5	57.9	25/08/1990
19900826	238	27.1	25	12.3	25	0	25	8.6	25	23.5	25	10.8	25	30.1	75.5	26/08/1990
19900827	239	27	25	12	25	0	25	6.3	25	23.7	25	7.4	25	20.8	52.8	27/08/1990
19900828	240	30.3	25	10.3	25	0	25	5.5	25	23.8	25	9	25	20.9	71.9	28/08/1990
19900829	241	32.6	25	14.1	25	0	25	7.4	25	23	25	13.8	25	28.1	85.8	29/08/1990
19900830	242	32.6	25	16.2	25	0	25	8	25	20.6	25	17.6	25	35.8	95.6	30/08/1990
19900831	243	27.7	25	18.1	25	0	25	3.7	25	14.8	25	18.3	25	49.3	88.2	31/08/1990
19900901	244	25	25	16.2	25	0	25	6.4	25	12.2	25	18.6	25	58.7	100	1/09/1990
19900902	245	27.8	25	16.3	25	0	25	10.7	25	17.5	25	13.6	25	36.4	73.4	2/09/1990
19900903	246	27.3	25	14.7	25	0	25	9.3	25	24.2	25	12.3	25	33.9	73.6	3/09/1990
19900904	247	26.1	25	10.8	25	0	25	7.8	25	22.1	25	9	25	26.6	69.5	4/09/1990
19900905	248	27.6	25	12.6	25	0	25	7.3	25	20.2	25	11.5	25	31.1	78.9	5/09/1990
19900906	249	28.8	25	11.4	25	0	25	7.4	25	23.5	25	13.7	25	34.6	100	6/09/1990
19900907	250	29.8	25	10.9	25	0	25	6.7	25	24.7	25	14.3	25	34.1	100	7/09/1990
19900908	251	30.4	25	11.5	25	0	25	8	25	24.7	25	13.9	25	32	100	8/09/1990
19900909	252	30.3	25	12.9	25	0	25	7.8	25	25.1	25	8	25	18.5	53.8	9/09/1990
19900910	253	30.3	25	14.6	25	0	25	7.5	25	24.8	25	18	25	41.7	100	10/09/1990
19900911	254	32.2	25	14	25	0	25	8.8	25	24.5	25	14.4	25	29.9	90.1	11/09/1990
19900912	255	29.6	25	15.7	25	0	25	10.6	25	25	25	14.3	25	34.5	80.2	12/09/1990
19900913	256	26.2	25	10.7	25	0	25	8.6	25	25.5	25	10.4	25	30.6	80.9	13/09/1990
19900914	257	25.1	25	11	25	0	25	9.1	25	25.7	25	12.3	25	38.6	93.8	14/09/1990
19900915	258	25.7	25	9	25	0	25	8.7	25	25.7	25	6.1	25	18.5	53.2	15/09/1990
19900916	259	29.2	25	11.2	25	0	25	7.9	25	25.7	25	13.5	25	33.3	100	16/09/1990
19900917	260	31.2	25	15.8	25	0	25	8.1	25	25.5	25	8.3	25	18.3	46.3	17/09/1990

19900918	261	31.7	25	15.2	25	0	25	6.8	25	24.5	25	11	25	23.5	63.7	18/09/1990
19900919	262	32.7	25	19.3	25	0	25	7.3	25	19.9	25	11.9	25	24.1	53.2	19/09/1990
19900920	263	32.8	25	21.6	25	0	25	7.9	25	20.7	25	16.3	25	32.8	63.2	20/09/1990
19900921	264	33.9	25	17.6	25	0	25	9.4	25	25	25	18.9	25	35.7	94	21/09/1990
19900922	265	33.6	25	18.7	25	0	25	10.9	25	25.8	25	21.8	25	41.9	100	22/09/1990
19900923	266	33.1	25	16.8	25	0	25	11.2	25	25.9	25	10.7	25	21.2	56	23/09/1990
19900924	267	32.9	25	17.6	25	0	25	10.6	25	26.2	25	18.3	25	36.6	91	24/09/1990
19900925	268	33	25	17.2	25	0	25	10.3	25	26.6	25	19.3	25	38.4	98.4	25/09/1990
19900926	269	34.4	25	16.1	25	0	25	10.1	25	26.3	25	8.6	25	15.8	47	26/09/1990
19900927	270	34.6	25	19.5	25	0	25	9.5	25	24.5	25	22	25	40	97.1	27/09/1990
19900928	271	34.2	25	21.8	25	0	25	10.2	25	23.2	25	25.5	25	47.4	97.7	28/09/1990
19900929	272	33.5	25	21.5	25	0	25	9.5	25	25	25	22.1	25	42.7	86.2	29/09/1990
19900930	273	33.7	25	19.9	25	0	25	10	25	25.8	25	22.4	25	42.8	96.4	30/09/1990
19901001	274	33.8	25	20	25	0	25	10.1	25	25.4	25	19.1	25	36.3	81.7	1/10/1990
19901002	275	34.1	25	17.3	25	0	25	9.4	25	26.1	25	10.4	25	19.4	52.7	2/10/1990
19901003	276	34.6	25	18.7	25	0	25	10.3	25	27.1	25	21	25	38.2	97.4	3/10/1990
19901004	277	35.4	25	15.5	25	0	25	10	25	27.6	25	17	25	29.6	96.6	4/10/1990
19901005	278	38.1	25	16.9	25	0	25	9.7	25	27	25	9.2	25	13.8	47.8	5/10/1990
19901006	279	37	25	20.3	25	0	25	9.2	25	23.5	25	22.9	25	36.5	96.2	6/10/1990
19901007	280	37.9	25	21.9	25	0	25	10.3	25	26.2	25	13.2	25	20	50.3	7/10/1990
19901008	281	39	25	24.2	25	1.6	25	9.5	25	21.3	25	24.2	25	34.6	80.2	8/10/1990
19901009	282	38.4	25	21.3	25	0	25	10.1	25	26.7	25	12.8	25	18.9	50.6	9/10/1990
19901010	283	39	25	21.4	25	0	25	10.8	25	26.6	25	9.8	25	14	38.5	10/10/1990
19901011	284	39.8	25	23	25	0	25	14.4	25	24.6	25	16.4	25	22.5	58.4	11/10/1990
19901012	285	34.1	25	22.8	25	0	25	10.7	25	23.8	25	9.4	25	17.6	33.9	12/10/1990
19901013	286	37.1	25	21.8	25	0	25	10.1	25	24.6	25	6.6	25	10.5	25.3	13/10/1990
19901014	287	35.6	25	22.7	25	0	25	7.7	25	17.6	25	9.2	25	15.8	33.4	14/10/1990
19901015	288	36.9	25	24.2	25	0	25	7.9	25	19.3	25	15.1	25	24.2	50	15/10/1990
19901016	289	37.1	25	23.5	25	0	25	9.7	25	18.5	25	18.7	25	29.6	64.6	16/10/1990
19901017	290	38.8	25	24.7	25	0	25	9.9	25	24.8	25	8.5	25	12.3	27.3	17/10/1990
19901018	291	40.2	25	21.8	25	0	25	11.5	25	25.9	25	13.2	25	17.7	50.6	18/10/1990
19901019	292	35	25	25	25	0	25	9.2	25	16.9	25	22.9	25	40.7	72.3	19/10/1990
19901020	293	31.8	25	19.7	25	1.7	25	10.5	25	22.4	25	15.7	25	33.4	68.4	20/10/1990
19901021	294	31.8	25	18	25	0.8	25	11.6	25	28.1	25	7.8	25	16.6	37.8	21/10/1990
19901022	295	33.6	25	16	25	0	25	13.6	25	29.2	25	9.8	25	18.8	53.9	22/10/1990
19901023	296	32.9	25	17.8	25	0	25	12.2	25	29.2	25	8.4	25	16.8	41.2	23/10/1990
19901024	297	33.7	25	17.2	25	0	25	11.5	25	29.6	25	8.2	25	15.7	41.8	24/10/1990
19901025	298	35.5	25	18	25	0	25	11	25	29	25	9.2	25	15.9	44.6	25/10/1990
19901026	299	36.6	25	19.7	25	0	25	11.3	25	29	25	13.1	25	21.3	57.1	26/10/1990
19901027	300	37.3	25	21.7	25	0	25	10	25	28.5	25	11	25	17.2	42.4	27/10/1990
19901028	301	37	25	21.5	25	0	25	11.1	25	26.9	25	15.2	25	24.2	59.3	28/10/1990
19901029	302	36.7	25	22.6	25	0	25	10.4	25	28.8	25	15.2	25	24.6	55.5	29/10/1990
19901030	303	37.6	25	22.2	25	0	25	9.8	25	29.4	25	14.2	25	21.9	53.1	30/10/1990
19901031	304	39.3	25	23.1	25	0	25	11.3	25	27.7	25	20.9	25	29.4	74	31/10/1990
19901101	305	40.1	25	26.9	25	0	25	11.4	25	24.8	25	23.3	25	31.4	65.8	1/11/1990
19901102	306	40.5	25	24.3	25	3.2	25	13	25	28.7	25	12.3	25	16.2	40.5	2/11/1990
19901103	307	40.9	25	24.4	25	0	25	13.3	25	28.2	25	14	25	18.1	45.8	3/11/1990
19901104	308	41.3	25	22.9	25	0	25	14.8	25	29.1	25	13.7	25	17.3	49.1	4/11/1990
19901105	309	39.9	25	25.7	25	0	25	13.5	25	28.3	25	19.1	25	26	57.9	5/11/1990
19901106	310	39.1	25	23.5	25	0	25	11	25	28.1	25	20.4	25	29	70.5	6/11/1990
19901107	311	39.8	25	24.5	25	0	25	11.9	25	28.1	25	19.2	25	26.3	62.5	7/11/1990
19901108	312	39.8	25	24.8	25	0	25	12.2	25	30	25	16.1	25	22.1	51.4	8/11/1990
19901109	313	40.9	25	22.6	25	0	25	14.3	25	26.6	25	18.9	25	24.4	69	9/11/1990
19901110	314	39	25	25.1	25	0	25	14.7	25	29.4	25	15.9	25	22.7	49.9	10/11/1990
19901111	315	36.5	25	22.8	25	0	25	15.8	25	30.7	25	17.7	25	29	63.8	11/11/1990
19901112	316	38.5	25	20.7	25	0	25	11.7	25	28.4	25	10.5	25	15.4	43	12/11/1990
19901113	317	39.4	25	23.6	25	0	25	10.6	25	24.2	25	16.2	25	22.7	55.6	13/11/1990
19901114	318	38.8	25	26	25	0	25	10.3	25	27.1	25	22.9	25	33.1	68.1	14/11/1990
19901115	319	41	25	26.3	25	0.4	25	12.2	25	27.4	25	27.3	25	35.1	79.8	15/11/1990
19901116	320	41.7	25	25.4	25	16.3	25	9.6	25	27.9	25	30.1	25	37.3	92.8	16/11/1990
19901117	321	42.5	25	26.7	25	0	25	11.5	25	26	25	21.8	25	25.9	62.2	17/11/1990
19901118	322	42.7	25	28.8	25	0	25	14.4	25	26.7	25	28.4	25	33.4	71.7	18/11/1990
19901119	323	40.7	25	25.5	25	7	25	15.5	25	30.5	25	18	25	23.5	55.2	19/11/1990
19901120	324	40	25	21.4	25	0	25	13.4	25	31.3	25	15.2	25	20.6	59.7	20/11/1990
19901121	325	40.6	25	21.5	25	0	25	12.4	25	28.2	25	15.2	25	20	59.3	21/11/1990
19901122	326	40.2	25	27.1	25	0	25	10.5	25	24.9	25	24.6	25	33	68.6	22/11/1990
19901123	327	40	25	25.2	25	5.2	25	9.9	25	23.8	25	23.9	25	32.4	74.6	23/11/1990
19901124	328	39.5	25	24.7	25	0	25	15	25	28	25	16.2	25	22.6	52.1	24/11/1990
19901125	329	39.9	25	24.2	25	0	25	13.5	25	29.9	25	8.5	25	11.6	28.2	25/11/1990
19901126	330	39.5	25	25.4	25	0	25	11.8	25	29	25	10.9	25	15.2	33.6	26/11/1990
19901127	331	36	25	21.8	25	0	25	10.4	25	27.2	25	20.8	25	35	79.7	27/11/1990
19901128	332	36.9	25	23.1	25	0	25	10.4	25	28.4	25	20.1	25	32.2	71.1	28/11/1990
19901129	333	38.3	25	23.9	25	0	25	12.3	25	28.9	25	14.6	25	21.7	49.2	29/11/1990
19901130	334	38	25	23.9	25	0	25	11.7	25	29.6	25	14.3	25	21.6	48.2	30/11/1990
19901201	335	39.6	25	23.4	25	0	25	12.7	25	28.9	25	12.6	25	17.4	43.8	1/12/1990
19901202	336	40.4	25	25.5	25	0	25	11.5	25	26.1	25	18.7	25	24.8	57.3	2/12/1990
19901203	337	40.4	25	28.9	25	0	25	11.8	25	21.7	25	22.9	25	30.4	57.5	3/12/1990
19901204	338	41.9	25	23.6	25	0	25	12.6	25	28.9	25	24.4	25	29.9	83.8	4/12/1990
19901205	339	41.8	25	27	25	1.2	25	13.8	25	27.5	25	26.6	25	32.8	74.6	5/12/1990
19901206	340	40.5	25	28.7	25	0	25	11.5	25	23.3	25	25.8	25	34.1	65.5	6/12/1990
19901207	341	34	25	26.8	25	29.3	25	8.2	25	13.9	25	27.6	25	51.9	78.3	7/12/1990
19901208	342	35.7	25	22.3	25	5.4	25	7.9	25	20.6	25	27.9	25	47.7	100	8/12/1990
19901209	343	33.6	25	23.8	25</											

19901210	344	34.3	25	24.7	25	0	25	11.8	25	17	25	15.3	25	28.3	49.2	10/12/1990
19901211	345	34.7	25	21.1	25	0	25	12.8	25	27.4	25	11.4	25	20.6	45.6	11/12/1990
19901212	346	36.6	25	21.8	25	0	25	12.7	25	27	25	9.7	25	15.8	37.2	12/12/1990
19901213	347	36.4	25	24.8	25	0	25	10.2	25	18.1	25	10.8	25	17.8	34.5	13/12/1990
19901214	348	36.4	25	25.1	25	0	25	11.1	25	19.9	25	15.1	25	24.9	47.4	14/12/1990
19901215	349	39.8	25	23.8	25	0	25	12.7	25	27.6	25	13	25	17.8	44.1	15/12/1990
19901216	350	40.2	25	24.4	25	0	25	11.2	25	27.3	25	14.2	25	19	46.5	16/12/1990
19901217	351	40.2	25	27.1	25	0	25	12.2	25	25.8	25	24.7	25	33.1	68.9	17/12/1990
19901218	352	38.6	25	26.8	25	0	25	13.2	25	28.3	25	23.4	25	34.2	66.4	18/12/1990
19901219	353	39.7	25	25.4	25	0	25	12.2	25	30	25	19.9	25	27.4	61.4	19/12/1990
19901220	354	41.2	25	25	25	0	25	12.2	25	29.4	25	18.1	25	23	57.2	20/12/1990
19901221	355	43.1	25	26.5	25	0	25	14.4	25	29.4	25	17.8	25	20.5	51.4	21/12/1990
19901222	356	44.2	25	26.6	25	0	25	11	25	26	25	24.2	25	26.3	69.5	22/12/1990
19901223	357	44.2	25	29.4	25	5.7	25	13.3	25	25.8	25	21.3	25	23.2	52	23/12/1990
19901224	358	42.4	25	28.8	25	0	25	14	25	29.6	25	14.3	25	17.1	36.1	24/12/1990
19901225	359	41.8	25	27.6	25	0	25	14.2	25	29.6	25	12.8	25	15.8	34.7	25/12/1990
19901226	360	41.5	25	27.6	25	0	25	12.7	25	28.7	25	13.9	25	17.4	37.6	26/12/1990
19901227	361	41.3	25	26.6	25	0	25	13	25	29.8	25	18.4	25	23.3	52.8	27/12/1990
19901228	362	42.7	25	26.4	25	0	25	14.6	25	28.8	25	22.6	25	26.6	65.7	28/12/1990
19901229	363	43.2	25	29	25	0	25	15.3	25	29.7	25	19.9	25	22.8	49.7	29/12/1990
19901230	364	41	25	27.7	25	0	25	13.8	25	27.5	25	25.7	25	33	69.2	30/12/1990
19901231	365	40.2	25	28.1	25	0	25	12.9	25	25.9	25	26.4	25	35.4	69.4	31/12/1990
19910101	1	39.5	25	28.5	25	0	25	12.4	25	22.9	25	23.3	25	32.4	59.9	1/01/1991
19910102	2	38.3	25	26.3	25	0	25	10.8	25	25.9	25	24.6	25	36.5	71.9	2/01/1991
19910103	3	36	25	26	25	0	25	9.1	25	21.3	25	25.2	25	42.4	75	3/01/1991
19910104	4	34.7	25	24	25	0	25	6.2	25	13	25	27.8	25	50.3	93.2	4/01/1991
19910105	5	38.4	25	24.7	25	0.2	25	10.2	25	21.8	25	31.1	25	45.9	100	5/01/1991
19910106	6	38.2	25	25.7	25	0	25	12.8	25	26	25	21.2	25	31.7	64.2	6/01/1991
19910107	7	37.5	25	26	25	0	25	9	25	21.4	25	13.9	25	21.6	41.4	7/01/1991
19910108	8	37	25	26.8	25	0	25	8.1	25	15.2	25	24.4	25	38.9	69.3	8/01/1991
19910109	9	33	25	25.9	25	0	25	8.7	25	17.2	25	28	25	55.7	83.8	9/01/1991
19910110	10	27.6	25	23.7	25	14.8	25	4.2	25	9.6	25	27.9	25	75.6	95.2	10/01/1991
19910111	11	26.9	25	22.7	25	8.9	25	3.5	25	9.7	25	25.5	25	72	92.5	11/01/1991
19910112	12	28.5	25	22.8	25	11.8	25	5.4	25	12	25	26.1	25	67.1	94.1	12/01/1991
19910113	13	23.2	25	20.9	25	42.5	25	2.9	25	7.4	25	23.5	25	82.7	95.1	13/01/1991
19910114	14	27.1	25	20.4	25	316.6	25	3.9	25	10.3	25	25.5	25	71.1	100	14/01/1991
19910115	15	31.7	25	22.1	25	63.7	25	5.3	25	19.6	25	28	25	59.9	100	15/01/1991
19910116	16	31.8	25	23.8	25	1.6	25	4.6	25	16	25	28.2	25	60	95.7	16/01/1991
19910117	17	32.2	25	22.9	25	8.6	25	4.3	25	15.7	25	29.1	25	60.5	100	17/01/1991
19910118	18	32.8	25	24	25	12.8	25	5.7	25	16.2	25	29.6	25	59.5	99.2	18/01/1991
19910119	19	28.2	25	23	25	28.5	25	3	25	8.7	25	26.8	25	70.1	95.4	19/01/1991
19910120	20	32.2	25	23	25	2.5	25	7.5	25	15.3	25	29.6	25	61.6	100	20/01/1991
19910121	21	34.8	25	24.3	25	4.6	25	5.3	25	23	25	30	25	53.9	98.8	21/01/1991
19910122	22	36.1	25	25.7	25	0	25	6.1	25	22.1	25	32.8	25	54.9	99.4	22/01/1991
19910123	23	35.1	25	26	25	0	25	6.6	25	17.4	25	30.7	25	54.3	91.4	23/01/1991
19910124	24	34.2	25	26	25	0	25	8.3	25	15.5	25	33	25	61.3	98.2	24/01/1991
19910125	25	33.3	25	24.9	25	7.9	25	4.2	25	15.5	25	31.6	25	61.8	100	25/01/1991
19910126	26	31.8	25	24.3	25	5.2	25	3.7	25	14.4	25	31.5	25	67	100	26/01/1991
19910127	27	34.7	25	24.8	25	0.3	25	8.1	25	18.4	25	24.6	25	44.5	78.6	27/01/1991
19910128	28	36.1	25	21.8	25	0	25	9.9	25	27.5	25	20.4	25	34.1	78.1	28/01/1991
19910129	29	37.2	25	23.5	25	0	25	10.5	25	28	25	19.1	25	30.1	66	29/01/1991
19910130	30	37.5	25	24.3	25	0	25	11.9	25	28.8	25	16.1	25	25	53	30/01/1991
19910131	31	37.5	25	24.7	25	0	25	12.2	25	28.2	25	19.3	25	29.9	62	31/01/1991
19910201	32	36.3	25	25.7	25	3	25	10.1	25	25.9	25	30.4	25	50.3	92.1	1/02/1991
19910202	33	35.3	25	26.5	25	0	25	10.3	25	18.7	25	27.7	25	48.4	80	2/02/1991
19910203	34	32.4	25	25.2	25	19.7	25	5.4	25	10.6	25	31.3	25	64.4	97.7	3/02/1991
19910204	35	30.5	25	24.5	25	78.3	25	5.3	25	10.8	25	31.2	25	71.5	100	4/02/1991
19910205	36	31.8	25	24.7	25	14	25	5.7	25	9.9	25	33	25	70.2	100	5/02/1991
19910206	37	31.1	25	24.9	25	60	25	3.3	25	11.8	25	31.5	25	69.7	100	6/02/1991
19910207	38	33.1	25	25	25	17.3	25	4.9	25	12.4	25	31.6	25	62.5	99.8	7/02/1991
19910208	39	32.1	25	24.9	25	3.4	25	3.6	25	13.1	25	30.8	25	64.4	97.8	8/02/1991
19910209	40	32.8	25	24.2	25	19.5	25	5.6	25	18.5	25	30.5	25	61.3	100	9/02/1991
19910210	41	34.5	25	25.5	25	1.6	25	7.9	25	17	25	31.9	25	58.3	97.8	10/02/1991
19910211	42	34.3	25	24.8	25	5.5	25	6.6	25	20.7	25	30.2	25	55.8	96.5	11/02/1991
19910212	43	31.7	25	24.5	25	1.1	25	4.5	25	10.6	25	31.5	25	67.4	100	12/02/1991
19910213	44	33.9	25	23.9	25	6.3	25	7.7	25	26.3	25	31.4	25	59.4	100	13/02/1991
19910214	45	34	25	24.5	25	0	25	7.4	25	26.4	25	31.2	25	58.7	100	14/02/1991
19910215	46	34.4	25	24.2	25	0	25	7.6	25	24.1	25	30.6	25	56.3	100	15/02/1991
19910216	47	35.4	25	25.3	25	0	25	8.6	25	24	25	29.4	25	51.1	91.2	16/02/1991
19910217	48	35.4	25	24.9	25	0.2	25	9	25	24.5	25	28	25	48.7	88.9	17/02/1991
19910218	49	33.9	25	24.6	25	0.6	25	6.9	25	18.8	25	29.2	25	55.2	94.4	18/02/1991
19910219	50	30.2	25	24.5	25	41.5	25	4.8	25	10.3	25	30.9	25	72	100	19/02/1991
19910220	51	30.8	25	23.9	25	47.6	25	6.4	25	11.1	25	29.6	25	66.6	99.8	20/02/1991
19910221	52	32.1	25	23.7	25	9.7	25	6.3	25	19.3	25	29.1	25	60.9	99.3	21/02/1991
19910222	53	32.3	25	22	25	9.1	25	9	25	24.7	25	25.6	25	52.9	96.9	22/02/1991
19910223	54	33.2	25	21.5	25	0	25	7	25	26.4	25	21.8	25	42.9	85	23/02/1991
19910224	55	34.1	25	22.1	25	0	25	8.8	25	26.1	25	22.8	25	42.6	85.7	24/02/1991
19910225	56	33.1	25	21.9	25	0	25	9.1	25	27.4	25	22.5	25	44.5	85.7	25/02/1991
19910226	57	33.4	25	21.6	25	0	25	8.5	25	26.8	25	24.2	25	47	93.8	26/02/1991
19910227	58	34.5	25	22.3	25	0	25	8.5	25	25.6	25	25	25	45.7	92.9	27/02/1991
19910228	59	34.7	25	21.3	25	0	25	7.9	25	21.7	25	26.4	25	47.7	100	28/02/1991
19910301	60	35.7	25	20.8	25	0	25	7.4	25	24.4	25	23.1	25	39.5	94.1	1/03/1991
19910302	61	37.3	25	22.8	25	0	25	10	25	25.9	25					

19910303	62	35.9	25	22.2	25	0	25	8.7	25	26	25	21.5	25	36.4	80.4	3/03/1991
19910304	63	34	25	23.6	25	0	25	9.6	25	25.8	25	29.3	25	55.1	100	4/03/1991
19910305	64	33	25	20.5	25	0	25	8.7	25	26.3	25	19.7	25	39.2	81.7	5/03/1991
19910306	65	33.4	25	20.5	25	0	25	8.4	25	22.7	25	22.2	25	43.2	92.1	6/03/1991
19910307	66	34.2	25	20.4	25	0	25	8.3	25	24.6	25	18.7	25	34.8	78.1	7/03/1991
19910308	67	33.9	25	21.7	25	0	25	8.1	25	25.4	25	26	25	49.1	100	8/03/1991
19910309	68	33.7	25	19.8	25	0	25	8.7	25	25.4	25	19.3	25	36.9	83.6	9/03/1991
19910310	69	34.1	25	18.1	25	0	25	10.3	25	25.7	25	16.9	25	31.6	81.4	10/03/1991
19910311	70	35.3	25	19.1	25	0	25	8.4	25	24.1	25	17.8	25	31.1	80.5	11/03/1991
19910312	71	35.6	25	20.8	25	0	25	9.6	25	23.7	25	19.3	25	33.2	78.6	12/03/1991
19910313	72	35.9	25	20.7	25	0	25	8.4	25	24.3	25	17.1	25	28.9	70.1	13/03/1991
19910314	73	35.3	25	22.4	25	0	25	8.5	25	25.3	25	19.3	25	33.8	71.3	14/03/1991
19910315	74	35.5	25	21.9	25	0	25	7.8	25	25.5	25	19.1	25	33	72.7	15/03/1991
19910316	75	37.1	25	21.4	25	0	25	8.8	25	25.2	25	18.8	25	29.8	73.8	16/03/1991
19910317	76	37	25	22	25	0	25	7.8	25	24.1	25	14.5	25	23.1	54.9	17/03/1991
19910318	77	37.1	25	21.9	25	0	25	7.5	25	23.7	25	17.4	25	27.6	66.2	18/03/1991
19910319	78	37.3	25	21.2	25	0	25	7.8	25	24.2	25	19.1	25	29.9	75.9	19/03/1991
19910320	79	37.1	25	22.4	25	0	25	11.8	25	25.1	25	17.6	25	27.9	65	20/03/1991
19910321	80	36.3	25	21.6	25	0	25	10.5	25	24.8	25	9.5	25	15.7	36.8	21/03/1991
19910322	81	35.8	25	20.7	25	0	25	10.7	25	25.1	25	11	25	18.7	45.1	22/03/1991
19910323	82	35.6	25	20.6	25	0	25	11.8	25	24.4	25	7.7	25	13.2	31.7	23/03/1991
19910324	83	36.2	25	21.3	25	0	25	9.5	25	24	25	10.3	25	17.1	40.7	24/03/1991
19910325	84	36.2	25	23.4	25	0	25	7.5	25	23.5	25	11.9	25	19.8	41.4	25/03/1991
19910326	85	36.3	25	24.2	25	0	25	7.4	25	20.7	25	22.5	25	37.2	74.5	26/03/1991
19910327	86	36.7	25	23.6	25	0	25	8.7	25	21.8	25	23.6	25	38.2	81	27/03/1991
19910328	87	37	25	22.8	25	0	25	8.7	25	23.8	25	22	25	35.1	79.3	28/03/1991
19910329	88	37.6	25	21.7	25	0	25	6.7	25	22.2	25	12	25	18.5	46.2	29/03/1991
19910330	89	36	25	24.3	25	0.2	25	7.1	25	17.8	25	24.6	25	41.4	81	30/03/1991
19910331	90	35	25	22.9	25	0.9	25	6.7	25	19.5	25	20.6	25	36.6	73.8	31/03/1991
19910401	91	35.5	25	22.9	25	0	25	6.6	25	15.8	25	17.3	25	29.9	62	1/04/1991
19910402	92	36.4	25	21.7	25	0	25	9.3	25	19.5	25	20.5	25	33.8	79	2/04/1991
19910403	93	35	25	22.1	25	0	25	8.5	25	20.4	25	17.2	25	30.6	64.7	3/04/1991
19910404	94	33.8	25	21.1	25	0	25	7.8	25	20.1	25	17.4	25	33.1	69.6	4/04/1991
19910405	95	33.3	25	20.3	25	0	25	7.5	25	22.2	25	18.1	25	35.4	76	5/04/1991
19910406	96	33.3	25	19.7	25	0	25	8.9	25	22.8	25	14.4	25	28.1	62.8	6/04/1991
19910407	97	33.4	25	20.1	25	0	25	7.1	25	19.8	25	14.2	25	27.6	60.4	7/04/1991
19910408	98	34.5	25	20.8	25	0	25	8.1	25	20.7	25	15.9	25	29.1	64.8	8/04/1991
19910409	99	33.9	25	22.1	25	0	25	7.5	25	19.6	25	17.5	25	33.1	65.8	9/04/1991
19910410	100	32.9	25	19.7	25	0	25	8.3	25	22.5	25	15.4	25	30.8	67.1	10/04/1991
19910411	101	33.2	25	17.2	25	0	25	7.3	25	21.7	25	15.9	25	31.3	81.1	11/04/1991
19910412	102	32.2	25	17.2	25	0	25	8.1	25	21.8	25	13.9	25	28.9	70.9	12/04/1991
19910413	103	32.6	25	19.3	25	0	25	7.2	25	22.4	25	14.2	25	28.9	63.5	13/04/1991
19910414	104	31.5	25	17.2	25	0	25	7.3	25	15.6	25	14.7	25	31.8	75	14/04/1991
19910415	105	31.5	25	20.9	25	0	25	6.8	25	13.7	25	12.7	25	27.5	51.4	15/04/1991
19910416	106	31.9	25	19.9	25	0	25	6.8	25	17.7	25	14.6	25	30.9	62.9	16/04/1991
19910417	107	32.1	25	19.6	25	0	25	8.6	25	17	25	10.3	25	21.5	45.2	17/04/1991
19910418	108	32.2	25	19	25	0	25	8	25	19.8	25	12.6	25	26.2	57.4	18/04/1991
19910419	109	31.6	25	16.5	25	0	25	7.5	25	21.8	25	10.8	25	23.2	57.6	19/04/1991
19910420	110	30.9	25	18.2	25	0	25	6.7	25	16.5	25	13.1	25	29.3	62.7	20/04/1991
19910421	111	31.9	25	18.2	25	0	25	7.9	25	20	25	15.5	25	32.8	74.2	21/04/1991
19910422	112	32.3	25	19.1	25	0	25	6.7	25	18.4	25	15.6	25	32.3	70.6	22/04/1991
19910423	113	33.5	25	16.9	25	0	25	6.1	25	16.5	25	12.1	25	23.4	62.9	23/04/1991
19910424	114	35	25	20	25	0	25	6.6	25	19.5	25	13.9	25	24.7	59.5	24/04/1991
19910425	115	32.7	25	16.8	25	0	25	7.9	25	21.8	25	10.6	25	21.4	55.4	25/04/1991
19910426	116	28.4	25	14.7	25	0	25	4.8	25	22	25	8.9	25	23	53.2	26/04/1991
19910427	117	28.8	25	13.3	25	0	25	8.6	25	22	25	10.4	25	26.3	68.1	27/04/1991
19910428	118	30.2	25	12.4	25	0	25	7.2	25	21.7	25	9.3	25	21.7	64.6	28/04/1991
19910429	119	32.3	25	11.3	25	0	25	6	25	21.3	25	8	25	16.5	59.8	29/04/1991
19910430	120	32.2	25	15.7	25	0	25	6.1	25	20.6	25	9.6	25	20	53.9	30/04/1991
19910501	121	33.2	25	14.3	25	0	25	6.7	25	20.5	25	10	25	19.7	61.4	1/05/1991
19910502	122	31.5	25	19	25	0	25	8.4	25	19.8	25	13.7	25	29.6	62.4	2/05/1991
19910503	123	31.3	25	18.1	25	0	25	9	25	18.5	25	15.7	25	34.4	75.6	3/05/1991
19910504	124	30.9	25	19.3	25	0	25	6.9	25	19.4	25	29	25	64.9	100	4/05/1991
19910505	125	30.8	25	16.2	25	0	25	7	25	20.2	25	28.3	25	63.7	100	5/05/1991
19910506	126	31.4	25	19.4	25	0	25	6.4	25	19.2	25	16	25	34.8	71.1	6/05/1991
19910507	127	31.5	25	18.9	25	0	25	7.3	25	19.2	25	11.9	25	25.7	54.5	7/05/1991
19910508	128	28.6	25	16.6	25	0	25	7.9	25	19.7	25	10.3	25	26.3	54.6	8/05/1991
19910509	129	27.8	25	13.8	25	0	25	6.6	25	20.1	25	8.7	25	23.3	55.2	9/05/1991
19910510	130	25.4	25	12.9	25	0	25	6.5	25	20.3	25	9.5	25	29.3	63.9	10/05/1991
19910511	131	26.1	25	11.2	25	0	25	6	25	20.8	25	6.6	25	19.5	49.6	11/05/1991
19910512	132	26.9	25	11.2	25	0	25	6.3	25	20.5	25	6.3	25	17.8	47.4	12/05/1991
19910513	133	27.6	25	10.7	25	0	25	6.5	25	20.4	25	7.4	25	20	57.5	13/05/1991
19910514	134	28.5	25	13.9	25	0	25	6.3	25	18.3	25	7.7	25	19.8	48.5	14/05/1991
19910515	135	28	25	14.8	25	0	25	7.7	25	19.7	25	7.2	25	19.1	42.8	15/05/1991
19910516	136	26.7	25	12.1	25	0	25	6.9	25	19.8	25	7.7	25	22	54.6	16/05/1991
19910517	137	26.6	25	10.7	25	0	25	4.6	25	19.8	25	10.2	25	29.3	79.3	17/05/1991
19910518	138	28.1	25	9	25	0	25	5.5	25	19.9	25	6.7	25	17.6	58.4	18/05/1991
19910519	139	30.1	25	10.8	25	0	25	5.4	25	19.5	25	8.5	25	19.9	65.7	19/05/1991
19910520	140	30.3	25	14	25	0	25	5.2	25	15.2	25	10.6	25	24.6	66.4	20/05/1991
19910521	141	30.5	25	16.5	25	0	25	6	25	18.8	25	11.7	25	26.8	62.4	21/05/1991
19910522	142	30.2	25	17.4	25	0	25	5.8	25	18.4	25	6.9	25	16.1	34.7	22/05/1991
19910523	143	31.5	25	16.5	25	0	25	4.4	25	16.9	25	7.9	25	17.1	42.1	23/05/1991
19910524	144	31.7	25	17.3	25	0	25	4.7	25	18.1	25	11.2	25	24	56.7	24/05/1991

19910525	145	31.8	25	18	25	0	25	5.3	25	16.9	25	15.4	25	32.8	74.7	25/05/1991
19910526	146	30.8	25	17.9	25	0	25	6.7	25	17.4	25	20.3	25	45.7	99	26/05/1991
19910527	147	31.6	25	19.1	25	0	25	6.7	25	16.8	25	10.1	25	21.7	45.7	27/05/1991
19910528	148	30.9	25	19.4	25	0	25	6.7	25	18	25	16.1	25	36	71.5	28/05/1991
19910529	149	30.3	25	17.4	25	0	25	5	25	18	25	9.4	25	21.8	47.3	29/05/1991
19910530	150	29.7	25	17	25	0	25	6.8	25	18.2	25	12.6	25	30.2	65.1	30/05/1991
19910531	151	29.5	25	17.3	25	0	25	4.8	25	18.3	25	13.8	25	33.5	69.9	31/05/1991
19910601	152	29.6	25	16.7	25	0	25	5	25	17.8	25	14.8	25	35.7	77.9	1/06/1991
19910602	153	29.4	25	16.6	25	0	25	5.1	25	18.2	25	13.7	25	33.4	72.6	2/06/1991
19910603	154	29.8	25	14.4	25	0	25	4.2	25	17.8	25	13.7	25	32.7	83.6	3/06/1991
19910604	155	29	25	15	25	0	25	4.8	25	16.4	25	8.6	25	21.5	50.5	4/06/1991
19910605	156	30.2	25	15.4	25	0	25	5.3	25	17.4	25	9	25	21	51.5	5/06/1991
19910606	157	31.1	25	13.9	25	0	25	5.1	25	17	25	8.9	25	19.7	56.1	6/06/1991
19910607	158	25.5	25	18.3	25	0	25	4.8	25	13.8	25	14.5	25	44.4	69	7/06/1991
19910608	159	22.8	25	12.3	25	0	25	6.1	25	17.8	25	9.6	25	34.6	67.2	8/06/1991
19910609	160	23.1	25	10	25	0	25	4.5	25	18.1	25	8.3	25	29.4	67.6	9/06/1991
19910610	161	24.6	25	9.6	25	0	25	4.8	25	18.3	25	7.8	25	25.2	65.3	10/06/1991
19910611	162	25.1	25	9	25	0	25	5.3	25	18.2	25	8.1	25	25.4	70.6	11/06/1991
19910612	163	24.4	25	7.8	25	0	25	5.2	25	18.4	25	6.9	25	22.6	65.2	12/06/1991
19910613	164	23.8	25	7.7	25	0	25	4.4	25	18.1	25	8	25	27.1	76.2	13/06/1991
19910614	165	26.4	25	6.5	25	0	25	3.9	25	16.7	25	7.5	25	21.8	77.5	14/06/1991
19910615	166	28.8	25	6.7	25	0	25	4.7	25	17.4	25	16.2	25	40.9	100	15/06/1991
19910616	167	30.5	25	8.2	25	0	25	4.7	25	18.3	25	18.3	25	41.9	100	16/06/1991
19910617	168	30.5	25	11.6	25	0	25	6.2	25	18.1	25	7.3	25	16.7	53.5	17/06/1991
19910618	169	31.5	25	13.1	25	0	25	5.4	25	17	25	6.9	25	14.9	45.8	18/06/1991
19910619	170	30.1	25	13.4	25	0	25	6.1	25	14.8	25	8.8	25	20.6	57.3	19/06/1991
19910620	171	18.8	25	13.7	25	9.5	25	1.8	25	12.1	25	14.1	25	65	90	20/06/1991
19910621	172	21.9	25	11.5	25	7.6	25	2.2	25	14.7	25	13.3	25	50.6	98.1	21/06/1991
19910622	173	27.5	25	13	25	0	25	4.2	25	17.3	25	17.9	25	48.8	100	22/06/1991
19910623	174	27.9	25	13.5	25	0	25	4.9	25	16.8	25	20.6	25	54.8	100	23/06/1991
19910624	175	28.2	25	12	25	0	25	4	25	17.6	25	9.4	25	24.6	67.1	24/06/1991
19910625	176	28.5	25	9.7	25	0	25	4.1	25	17.8	25	6.4	25	16.4	53.2	25/06/1991
19910626	177	29.5	25	10.4	25	0	25	3.9	25	17.7	25	8.3	25	20.1	65.9	26/06/1991
19910627	178	29.3	25	9.3	25	0	25	3.8	25	17.8	25	9	25	22.1	76.9	27/06/1991
19910628	179	30.2	25	10.8	25	0	25	4.2	25	17.7	25	8.5	25	19.8	65.7	28/06/1991
19910629	180	30.1	25	12	25	0	25	5.8	25	17.4	25	22.5	25	52.7	100	29/06/1991
19910630	181	27.8	25	13.6	25	0	25	6.9	25	18.1	25	20.1	25	53.8	100	30/06/1991
19910701	182	27.7	25	11.7	25	0	25	4.9	25	18.2	25	5.4	25	14.5	39.3	1/07/1991
19910702	183	27.9	25	13.4	25	0	25	5	25	17.9	25	7	25	18.6	45.6	2/07/1991
19910703	184	27.9	25	13	25	0	25	4.6	25	17.9	25	9.3	25	24.8	62.1	3/07/1991
19910704	185	29.1	25	12.4	25	0	25	4.7	25	17	25	8.8	25	21.8	61.2	4/07/1991
19910705	186	26.8	25	12.1	25	0	25	5.7	25	17.4	25	6.8	25	19.3	48.2	5/07/1991
19910706	187	27.9	25	11.4	25	0	25	4	25	18	25	14	25	37.3	100	6/07/1991
19910707	188	29.3	25	9.9	25	0	25	4.8	25	17.6	25	13.2	25	32.4	100	7/07/1991
19910708	189	24.8	25	13.7	25	0	25	3.6	25	10.9	25	8.8	25	28.1	56.2	8/07/1991
19910709	190	22.3	25	10.5	25	0	25	5.1	25	18.2	25	5.5	25	20.4	43.3	9/07/1991
19910710	191	21	25	3.2	25	0	25	4.3	25	18.8	25	4.4	25	17.7	57.3	10/07/1991
19910711	192	24	25	6.5	25	0	25	5.4	25	18.7	25	4.7	25	15.8	48.6	11/07/1991
19910712	193	22.4	25	7.7	25	0	25	3.8	25	12.9	25	6.8	25	25.1	64.7	12/07/1991
19910713	194	23.5	25	11.8	25	0	25	5.8	25	18.7	25	7.6	25	26.3	54.9	13/07/1991
19910714	195	23.7	25	7.3	25	0	25	5.5	25	19.1	25	7.4	25	25.3	72.4	14/07/1991
19910715	196	23.5	25	6.3	25	0	25	5.7	25	19.2	25	4.5	25	15.5	47.2	15/07/1991
19910716	197	24	25	5.7	25	0	25	4	25	19.2	25	5	25	16.8	54.6	16/07/1991
19910717	198	26.6	25	4.2	25	0	25	4.4	25	19.2	25	5	25	14.4	60.7	17/07/1991
19910718	199	27	25	5.1	25	0	25	4.3	25	19.1	25	5.8	25	16.3	66.1	18/07/1991
19910719	200	27	25	6.5	25	0	25	4.9	25	19.5	25	4.1	25	11.5	42.4	19/07/1991
19910720	201	26.3	25	8.2	25	0	25	4.6	25	18.7	25	9.2	25	26.9	84.7	20/07/1991
19910721	202	29.3	25	9.9	25	0	25	5.4	25	18.8	25	10.1	25	24.8	82.9	21/07/1991
19910722	203	24.4	25	14.9	25	0	25	2.5	25	9.7	25	14.6	25	47.8	86.2	22/07/1991
19910723	204	26.8	25	14.8	25	0	25	5.3	25	18.5	25	10.9	25	30.9	64.8	23/07/1991
19910724	205	26.5	25	7.9	25	0	25	5.5	25	19.6	25	5.5	25	15.9	51.7	24/07/1991
19910725	206	25.2	25	8.9	25	0	25	6	25	19.6	25	6.4	25	20	56.2	25/07/1991
19910726	207	22.1	25	6.3	25	0	25	5	25	19.9	25	6.3	25	23.7	66	26/07/1991
19910727	208	24.6	25	4.6	25	0	25	5.2	25	20.3	25	5.3	25	17.1	62.5	27/07/1991
19910728	209	25.3	25	6.3	25	0	25	6.5	25	20.3	25	5.3	25	16.4	55.5	28/07/1991
19910729	210	24.9	25	5.7	25	0	25	5.5	25	20.2	25	5.4	25	17.2	59	29/07/1991
19910730	211	26.3	25	5.4	25	0	25	4.9	25	20.2	25	6.9	25	20.2	77	30/07/1991
19910731	212	29	25	7.3	25	0	25	5.7	25	20	25	6.1	25	15.2	59.7	31/07/1991
19910801	213	30	25	9.5	25	0	25	5.2	25	20.5	25	4.9	25	11.5	41.3	1/08/1991
19910802	214	29.8	25	10.2	25	0	25	5.3	25	20.4	25	7.1	25	16.9	57.1	2/08/1991
19910803	215	31.4	25	9.6	25	0	25	6.4	25	20.5	25	19.5	25	42.4	100	3/08/1991
19910804	216	31	25	11.3	25	0	25	5.6	25	20.3	25	13.2	25	29.4	98.6	4/08/1991
19910805	217	31.3	25	12.1	25	0	25	4.6	25	20.6	25	10.1	25	22.1	71.6	5/08/1991
19910806	218	31.7	25	11.9	25	0	25	7.8	25	20.1	25	10	25	21.4	71.8	6/08/1991
19910807	219	27.8	25	12.4	25	0	25	6.9	25	21	25	6.9	25	18.5	48	7/08/1991
19910808	220	24.9	25	10.3	25	0	25	8	25	21.2	25	7.7	25	24.5	61.5	8/08/1991
19910809	221	24.2	25	9.7	25	0	25	7.8	25	21.4	25	6.5	25	21.5	54	9/08/1991
19910810	222	25.6	25	10.4	25	0	25	8.5	25	21.8	25	5	25	15.2	39.7	10/08/1991
19910811	223	26.2	25	9.1	25	0	25	6.9	25	21.7	25	4.3	25	12.6	37.2	11/08/1991
19910812	224	28	25	11.4	25	0	25	6.1	25	21.2	25	7.6	25	20.1	56.4	12/08/1991
19910813	225	28.1	25	13.1	25	0	25	7.1	25	20.4	25	8.3	25	21.8	55.1	13/08/1991
19910814	226	26	25	12.3	25	0	25	7.8	25	21.9	25	5.4	25	16.1	37.8	14/08/1991
19910815	227	26	25	11.2	25	0	25	7.2	25	22.3	25	5.8	25	17.3	43.6	15/08/1991

19910816	228	24.8	25	10.3	25	0	25	6.2	25	22.4	25	6.3	25	20.1	50.3	16/08/1991
19910817	229	25.7	25	8.8	25	0	25	6.7	25	22.1	25	16.4	25	49.7	100	17/08/1991
19910818	230	27.2	25	8.8	25	0	25	5.1	25	22.2	25	9.5	25	26.3	83.9	18/08/1991
19910819	231	28.2	25	7.7	25	0	25	5.4	25	22.2	25	8	25	20.9	76.2	19/08/1991
19910820	232	29.5	25	8.7	25	0	25	6.9	25	22.2	25	6.8	25	16.5	60.5	20/08/1991
19910821	233	30	25	7.9	25	0	25	7.6	25	22.6	25	6.6	25	15.6	62	21/08/1991
19910822	234	29.2	25	12.5	25	0	25	6.3	25	22.9	25	7.2	25	17.8	49.7	22/08/1991
19910823	235	30.9	25	8	25	0	25	6.9	25	22.8	25	6.2	25	13.9	57.8	23/08/1991
19910824	236	26.6	25	12.4	25	0	25	8.5	25	22.7	25	5.2	25	14.9	36.1	24/08/1991
19910825	237	26.6	25	10.6	25	0	25	8	25	23.3	25	3.7	25	10.6	29	25/08/1991
19910826	238	27.8	25	8.6	25	0	25	6.2	25	23.6	25	7.6	25	20.3	68.1	26/08/1991
19910827	239	30.1	25	5.5	25	0	25	6.6	25	23.7	25	6.4	25	15	70.9	27/08/1991
19910828	240	33.6	25	10.2	25	0	25	6.9	25	24	25	4.4	25	8.5	35.4	28/08/1991
19910829	241	34.7	25	12.3	25	0	25	7.9	25	23	25	10	25	18.1	70	29/08/1991
19910830	242	30.8	25	15.6	25	0	25	9.5	25	22.9	25	23.4	25	52.7	100	30/08/1991
19910831	243	28.8	25	15.8	25	0	25	9.5	25	22.8	25	22	25	55.6	100	31/08/1991
19910901	244	30.5	25	11.5	25	0	25	7.9	25	24.3	25	4	25	9.2	29.5	1/09/1991
19910902	245	30.3	25	7.6	25	0	25	8.3	25	23	25	7.2	25	16.7	69	2/09/1991
19910903	246	30.5	25	11.5	25	0	25	7.9	25	22.7	25	11.4	25	26.1	84.1	3/09/1991
19910904	247	31	25	16.4	25	0	25	7.4	25	18.6	25	13.4	25	29.8	71.9	4/09/1991
19910905	248	31.7	25	13.6	25	0	25	7.4	25	21.5	25	17.2	25	36.8	100	5/09/1991
19910906	249	32.9	25	13.3	25	0	25	8.5	25	23.4	25	11.6	25	23.2	76	6/09/1991
19910907	250	31.6	25	15.1	25	0	25	7.1	25	24.1	25	9.3	25	20	54.2	7/09/1991
19910908	251	32.3	25	14.4	25	0	25	7.3	25	22.8	25	10	25	20.7	61	8/09/1991
19910909	252	31.9	25	13.4	25	0	25	6.6	25	23.9	25	10	25	21.2	65.1	9/09/1991
19910910	253	31.1	25	14.9	25	0	25	10	25	20.5	25	15.3	25	33.9	90.4	10/09/1991
19910911	254	26.2	25	12.4	25	0	25	8.6	25	24.7	25	11	25	32.3	76.4	11/09/1991
19910912	255	24.5	25	7.2	25	0	25	7.7	25	25.1	25	11.7	25	38.1	100	12/09/1991
19910913	256	30.1	25	8.1	25	0	25	7.1	25	25.4	25	7.1	25	16.6	65.8	13/09/1991
19910914	257	33.6	25	10.1	25	0	25	8.7	25	25.5	25	7.5	25	14.4	60.7	14/09/1991
19910915	258	35.9	25	13	25	0	25	8.5	25	25.2	25	9.4	25	15.9	62.8	15/09/1991
19910916	259	34.3	25	14.1	25	0	25	11.9	25	24.5	25	15.2	25	28.1	94.5	16/09/1991
19910917	260	26.7	25	19.6	25	0	25	9.7	25	24.2	25	7.6	25	21.7	33.3	17/09/1991
19910918	261	25.4	25	5.3	25	0	25	8.1	25	26.4	25	4.6	25	14.2	51.7	18/09/1991
19910919	262	28.6	25	8.1	25	0	25	8.2	25	26	25	5.5	25	14.1	51	19/09/1991
19910920	263	32.1	25	12	25	0	25	8.6	25	25.3	25	8.1	25	16.9	57.8	20/09/1991
19910921	264	35	25	14.9	25	0	25	9	25	26.1	25	7.5	25	13.3	44.3	21/09/1991
19910922	265	36	25	15.8	25	0	25	10.6	25	26.3	25	6.4	25	10.8	35.7	22/09/1991
19910923	266	36.5	25	13.9	25	0	25	7.8	25	25.8	25	10.6	25	17.4	66.8	23/09/1991
19910924	267	36	25	17.8	25	0	25	9.2	25	25.9	25	9.8	25	16.5	48.1	24/09/1991
19910925	268	35.1	25	14.9	25	0	25	9	25	25.2	25	9.6	25	17	56.7	25/09/1991
19910926	269	34.9	25	15.8	25	0	25	8.2	25	23.3	25	12.5	25	22.4	69.7	26/09/1991
19910927	270	35.5	25	18	25	0	25	11.2	25	24.5	25	14.4	25	24.9	69.8	27/09/1991
19910928	271	33.5	25	17.6	25	0	25	11	25	27	25	5.8	25	11.2	28.8	28/09/1991
19910929	272	34	25	20.5	25	0	25	11.3	25	27	25	7.6	25	14.3	31.5	29/09/1991
19910930	273	34.5	25	13.2	25	0	25	9.6	25	27.1	25	5.8	25	10.6	38.2	30/09/1991
19911001	274	36.5	25	13.6	25	0	25	9.1	25	26.4	25	7.7	25	12.6	49.5	1/10/1991
19911002	275	37.1	25	15.6	25	0	25	10	25	26.5	25	8.9	25	14.1	50.2	2/10/1991
19911003	276	33.6	25	17.1	25	0	25	10.7	25	26.5	25	9.6	25	18.5	49.3	3/10/1991
19911004	277	31.7	25	15.8	25	0	25	10.6	25	27.5	25	7.2	25	15.4	40.1	4/10/1991
19911005	278	34	25	15.2	25	0	25	8.3	25	27.6	25	9	25	16.9	52.1	5/10/1991
19911006	279	35.1	25	15.9	25	0	25	8.2	25	27.2	25	10.1	25	17.9	55.9	6/10/1991
19911007	280	36.1	25	15.3	25	0	25	9.5	25	26.8	25	14.7	25	24.6	84.6	7/10/1991
19911008	281	37.4	25	16.2	25	0	25	12.2	25	27.6	25	10.7	25	16.7	58.1	8/10/1991
19911009	282	36.5	25	21.1	25	0	25	12.4	25	28	25	7.3	25	12	29.2	9/10/1991
19911010	283	32.5	25	16.5	25	0	25	12.2	25	28.3	25	6.7	25	13.7	35.7	10/10/1991
19911011	284	34.5	25	17.7	25	0	25	11.3	25	28.7	25	5.6	25	10.2	27.7	11/10/1991
19911012	285	35	25	19.3	25	0	25	9.9	25	27.6	25	8.6	25	15.3	38.4	12/10/1991
19911013	286	35.1	25	22.2	25	0	25	10.2	25	27.5	25	12.3	25	21.8	46	13/10/1991
19911014	287	34.6	25	18.2	25	0	25	10.7	25	27.2	25	10.7	25	19.5	51.2	14/10/1991
19911015	288	34.4	25	19.7	25	0	25	10	25	26.4	25	9.9	25	18.2	43.2	15/10/1991
19911016	289	35.1	25	18.2	25	0	25	10.8	25	27.7	25	10.4	25	18.4	49.8	16/10/1991
19911017	290	37.5	25	20.5	25	0	25	12	25	28.1	25	10.8	25	16.7	44.8	17/10/1991
19911018	291	36.9	25	18	25	0	25	11.4	25	28.8	25	8.6	25	13.8	41.7	18/10/1991
19911019	292	37.9	25	18.5	25	0	25	9.1	25	28.6	25	10.1	25	15.3	47.4	19/10/1991
19911020	293	36.4	25	20.8	25	0	25	9.9	25	28.3	25	15.4	25	25.4	62.7	20/10/1991
19911021	294	35.8	25	19.3	25	0	25	11	25	28.5	25	13.4	25	22.8	59.9	21/10/1991
19911022	295	38.1	25	19.4	25	0	25	13.6	25	28.6	25	12.4	25	18.6	55.1	22/10/1991
19911023	296	38.6	25	20.4	25	0	25	11.2	25	28.2	25	11.2	25	16.4	46.8	23/10/1991
19911024	297	38.9	25	19.4	25	0	25	13.8	25	29.4	25	8.9	25	12.8	39.5	24/10/1991
19911025	298	38	25	22.1	25	0	25	12.5	25	29.6	25	7.9	25	11.9	29.7	25/10/1991
19911026	299	39	25	18.6	25	0	25	10.5	25	30	25	6.2	25	8.9	28.9	26/10/1991
19911027	300	40	25	21.4	25	0	25	10.4	25	27.8	25	9	25	12.2	35.3	27/10/1991
19911028	301	41	25	21.3	25	0.1	25	11.1	25	26.6	25	12.5	25	16.1	49.4	28/10/1991
19911029	302	38.3	25	24.1	25	0	25	10.6	25	25.1	25	18.9	25	28.1	63	29/10/1991
19911030	303	37.5	25	21.1	25	0.9	25	11	25	26.2	25	22.5	25	34.9	90	30/10/1991
19911031	304	31.8	25	23.3	25	0.2	25	5.5	25	18.7	25	21.5	25	45.7	75.2	31/10/1991
19911101	305	39.4	25	20.8	25	0	25	9.6	25	24.9	25	21.5	25	30.1	87.6	1/11/1991
19911102	306	38.9	25	23.6	25	0	25	8.1	25	23.4	25	19.8	25	28.5	68	2/11/1991
19911103	307	38.3	25	25.1	25	0	25	8	25	22.7	25	20.4	25	30.3	64	3/11/1991
19911104	308	33.6	25	22.2	25	7.4	25	8.8	25	24.8	25	22.9	25	44	85.6	4/11/1991
19911105	309	35.5	25	23	25	0	25	11.3	25	28.2	25	19.3	25	33.4	68.7	5/11/1991
19911106	310	40.1	25	22.3	25	0.1	25	10.5	25	29	25	14	25	18.9	52	6/11/1991

19911107	311	39.1	25	26.5	25	0	25	13.3	25	25.3	25	22.5	25	32	65	7/11/1991
19911108	312	37.9	25	24.2	25	0	25	12.9	25	24.9	25	12.7	25	19.3	42.1	8/11/1991
19911109	313	38.4	25	23.8	25	0	25	15	25	28.4	25	6.4	25	9.5	21.7	9/11/1991
19911110	314	39.5	25	26.6	25	0	25	12.4	25	29.9	25	8.5	25	11.8	24.4	10/11/1991
19911111	315	40	25	22.1	25	0	25	10.6	25	30.2	25	9.7	25	13.1	36.5	11/11/1991
19911112	316	41	25	23.1	25	0.2	25	13.2	25	26.8	25	24.9	25	32	88.1	12/11/1991
19911113	317	38.1	25	22.6	25	5.9	25	11	25	21.3	25	24.9	25	37.4	90.8	13/11/1991
19911114	318	39.6	25	23.8	25	0	25	10.4	25	23.8	25	23.8	25	33	80.8	14/11/1991
19911115	319	36.7	25	22.5	25	7.1	25	7.9	25	19.8	25	26.2	25	42.4	96.2	15/11/1991
19911116	320	36.5	25	23.1	25	3.3	25	8.5	25	19.7	25	26.2	25	42.9	92.7	16/11/1991
19911117	321	37.6	25	25.1	25	0.3	25	10.5	25	28.5	25	18	25	27.8	56.5	17/11/1991
19911118	322	37.5	25	23.8	25	0.2	25	10.7	25	27	25	20.6	25	31.9	69.9	18/11/1991
19911119	323	36.1	25	24.6	25	0.2	25	10.4	25	26	25	18.6	25	31.1	60.2	19/11/1991
19911120	324	36.2	25	23.7	25	0.4	25	8.6	25	20.4	25	17.5	25	29.1	59.7	20/11/1991
19911121	325	36.9	25	22.5	25	0	25	8.3	25	19.2	25	21	25	33.6	77.1	21/11/1991
19911122	326	39.1	25	23.8	25	0	25	9.5	25	22.6	25	18.4	25	26.2	62.4	22/11/1991
19911123	327	37.5	25	26.6	25	0	25	10	25	23.8	25	18.8	25	29.2	54	23/11/1991
19911124	328	37.9	25	25.6	25	0	25	7.8	25	24.1	25	23.4	25	35.5	71.3	24/11/1991
19911125	329	37.5	25	23.9	25	0	25	8.9	25	25	25	26.4	25	40.9	89	25/11/1991
19911126	330	37.1	25	25.3	25	0.2	25	7.5	25	22	25	25.5	25	40.4	79.1	26/11/1991
19911127	331	34	25	21.7	25	21.3	25	7.5	25	17.2	25	26.2	25	49.3	100	27/11/1991
19911128	332	37.1	25	22.5	25	0	25	9	25	23.9	25	20.5	25	32.5	75.2	28/11/1991
19911129	333	36.6	25	25.5	25	10	25	11.6	25	26.4	25	18.4	25	30	56.4	29/11/1991
19911130	334	39	25	24.1	25	0	25	13.3	25	29.2	25	7.8	25	11.2	26	30/11/1991
19911201	335	37.9	25	23.8	25	0	25	13.4	25	30.5	25	9.6	25	14.6	32.6	1/12/1991
19911202	336	37.2	25	21.6	25	0	25	12.9	25	30.9	25	9.4	25	14.8	36.4	2/12/1991
19911203	337	38.1	25	18.5	25	0	25	11.8	25	31.2	25	7.5	25	11.3	35.2	3/12/1991
19911204	338	39.7	25	17.8	25	0	25	12.9	25	29.9	25	10.8	25	14.9	53	4/12/1991
19911205	339	41.4	25	25.1	25	0	25	13.3	25	26.5	25	13.7	25	17.2	43	5/12/1991
19911206	340	40.1	25	25.7	25	0.6	25	11.4	25	25	25	13.8	25	18.6	41.8	6/12/1991
19911207	341	38.1	25	24.9	25	0	25	9.2	25	20.4	25	20.7	25	31.1	65.8	7/12/1991
19911208	342	36.8	25	23.3	25	0	25	6.7	25	14.6	25	21.4	25	34.5	74.8	8/12/1991
19911209	343	31.2	25	23.3	25	0.1	25	5.2	25	15.7	25	24	25	52.8	83.9	9/12/1991
19911210	344	28.5	25	19.7	25	20.1	25	6.5	25	18.5	25	24.3	25	62.5	100	10/12/1991
19911211	345	30.1	25	21	25	7.4	25	9.8	25	27.3	25	22.2	25	52	89.3	11/12/1991
19911212	346	31.4	25	18.3	25	0	25	10	25	30.3	25	13.3	25	28.9	63.3	12/12/1991
19911213	347	36.5	25	15.1	25	0	25	11.7	25	30.7	25	10.9	25	17.8	63.5	13/12/1991
19911214	348	36.7	25	20.7	25	0	25	9.1	25	18	25	15.8	25	25.6	64.7	14/12/1991
19911215	349	39.1	25	22.8	25	0	25	12.2	25	27	25	19.3	25	27.5	69.6	15/12/1991
19911216	350	35.7	25	20	25	0	25	14.2	25	30.4	25	9.4	25	16.1	40.2	16/12/1991
19911217	351	33.7	25	15.9	25	0	25	12.7	25	31.2	25	8.3	25	15.9	46	17/12/1991
19911218	352	35.7	25	15.7	25	0	25	11.8	25	31.5	25	7.5	25	12.8	42.1	18/12/1991
19911219	353	36.7	25	16.6	25	0	25	11.8	25	31.6	25	7.8	25	12.6	41.3	19/12/1991
19911220	354	41	25	16.3	25	0	25	12.4	25	31.1	25	9.7	25	12.5	52.4	20/12/1991
19911221	355	41.5	25	23.7	25	0	25	14.7	25	30	25	13	25	16.3	44.4	21/12/1991
19911222	356	42	25	24.6	25	0	25	13.1	25	30.3	25	10.8	25	13.2	34.9	22/12/1991
19911223	357	39	25	22.1	25	0	25	14.2	25	31.1	25	10.1	25	14.4	38	23/12/1991
19911224	358	40.2	25	22.3	25	0	25	12.5	25	30.2	25	7	25	9.4	26	24/12/1991
19911225	359	41.6	25	22	25	0	25	11.7	25	30.3	25	11.4	25	14.2	43.1	25/12/1991
19911226	360	40.3	25	25.5	25	0	25	12.6	25	28.9	25	17.9	25	23.9	54.9	26/12/1991
19911227	361	41.7	25	27.6	25	0.3	25	10	25	26.2	25	24.1	25	29.9	65.3	27/12/1991
19911228	362	40.3	25	20.8	25	21.7	25	11.1	25	28.5	25	23.3	25	31.1	94.9	28/12/1991
19911229	363	41.2	25	25.5	25	0	25	10.8	25	26	25	19.8	25	25.2	60.7	29/12/1991
19911230	364	41.5	25	28.9	25	0	25	11.8	25	25.6	25	26	25	32.5	65.3	30/12/1991
19911231	365	38	25	22.1	25	26.5	25	10.4	25	22.7	25	25.4	25	38.3	95.5	31/12/1991
19920101	1	38.9	25	26.1	25	0	25	10.9	25	21.9	25	23.2	25	33.4	68.6	1/01/1992
19920102	2	41.4	25	25.2	25	0	25	12.3	25	27.2	25	20.3	25	25.5	63.3	2/01/1992
19920103	3	41.3	25	26.5	25	0	25	14.1	25	29.7	25	18.3	25	23.2	52.9	3/01/1992
19920104	4	40.9	25	23.4	25	0	25	15.1	25	29.6	25	11.9	25	15.4	41.4	4/01/1992
19920105	5	40.7	25	24.4	25	0	25	14.5	25	30.7	25	9.7	25	12.7	31.7	5/01/1992
19920106	6	39.5	25	22.5	25	0	25	12.8	25	30.5	25	11	25	15.3	40.4	6/01/1992
19920107	7	40.5	25	24.1	25	0	25	14.3	25	30.8	25	9.1	25	12	30.3	7/01/1992
19920108	8	38.3	25	21.3	25	0	25	12.8	25	23.9	25	9.6	25	14.3	37.9	8/01/1992
19920109	9	36.9	25	25.4	25	0	25	14.1	25	23.1	25	6.6	25	10.6	20.4	9/01/1992
19920110	10	36.5	25	23.2	25	0	25	14.1	25	27.7	25	5	25	8.2	17.6	10/01/1992
19920111	11	37.9	25	21.3	25	0	25	14.6	25	29.1	25	6.3	25	9.6	24.9	11/01/1992
19920112	12	40.2	25	21.8	25	0	25	15.4	25	28.8	25	6.9	25	9.3	26.4	12/01/1992
19920113	13	40.6	25	23.1	25	0	25	15.1	25	31.4	25	6.6	25	8.7	23.4	13/01/1992
19920114	14	40.8	25	23.2	25	0	25	14.6	25	30.9	25	6.2	25	8.1	21.8	14/01/1992
19920115	15	42.5	25	23.7	25	0	25	15	25	27.8	25	5.8	25	6.9	19.8	15/01/1992
19920116	16	43.3	25	25.4	25	0	25	15.8	25	30.6	25	7.8	25	8.9	24.1	16/01/1992
19920117	17	41.8	25	27.6	25	0	25	15.1	25	30.6	25	5	25	6.2	13.5	17/01/1992
19920118	18	41.6	25	25	25	0	25	12.2	25	30.6	25	11.5	25	14.3	36.3	18/01/1992
19920119	19	42.5	25	22.5	25	0	25	12.8	25	28.2	25	16	25	19	58.7	19/01/1992
19920120	20	40.3	25	26.9	25	0	25	13.5	25	25.8	25	21.6	25	28.8	61	20/01/1992
19920121	21	38.8	25	24.4	25	14.2	25	11.9	25	27.1	25	22.4	25	32.4	73.3	21/01/1992
19920122	22	39.8	25	24.9	25	0	25	11.3	25	28.6	25	18.8	25	25.8	59.7	22/01/1992
19920123	23	39.7	25	25	25	0	25	11.9	25	27.9	25	19.9	25	27.4	62.8	23/01/1992
19920124	24	40.4	25	26	25	0	25	11.2	25	25.8	25	20.6	25	27.3	61.3	24/01/1992
19920125	25	41.1	25	27.2	25	0.5	25	12.6	25	27	25	22.6	25	28.9	62.7	25/01/1992
19920126	26	39.9	25	26.9	25	0.5	25	10.7	25	22.2	25	21.3	25	29	60.1	26/01/1992
19920127	27	40.1	25	26.4	25	0	25	11.3	25	25.6	25	16	25	21.6	46.5	27/01/1992
19920128	28	39.8	25	24.3	25	0	25	11.9								

19920129	29	38.8	25	25.8	25	0.7	25	7	25	22.1	25	25.1	25	36.3	75.6	29/01/1992
19920130	30	35.4	25	21.1	25	10.8	25	7.1	25	17.2	25	25.1	25	43.7	100	30/01/1992
19920131	31	36.6	25	23.6	25	3.4	25	6.6	25	23.5	25	27.6	25	44.9	94.8	31/01/1992
19920201	32	38.7	25	25.2	25	4.2	25	7.2	25	23.7	25	23.9	25	34.7	74.6	1/02/1992
19920202	33	35.6	25	25.7	25	2.8	25	7.7	25	17.4	25	26.4	25	45.4	80	2/02/1992
19920203	34	32.1	25	23.1	25	0	25	4.7	25	12.8	25	28.1	25	58.8	99.5	3/02/1992
19920204	35	32.4	25	23.4	25	10.7	25	5.8	25	13.8	25	27.4	25	56.3	95.2	4/02/1992
19920205	36	31.9	25	22.9	25	30.3	25	4.1	25	11.5	25	29.6	25	62.6	100	5/02/1992
19920206	37	31	25	23.8	25	69.2	25	4.5	25	10.6	25	27.4	25	61	93	6/02/1992
19920207	38	29.9	25	23.5	25	8.9	25	3.9	25	12.6	25	27.9	25	66.1	96.4	7/02/1992
19920208	39	35.4	25	23.5	25	7.6	25	6.2	25	22.6	25	29.5	25	51.3	100	8/02/1992
19920209	40	36.4	25	24	25	0	25	9.3	25	24.9	25	26.2	25	43.1	87.8	9/02/1992
19920210	41	37.9	25	25	25	0	25	8	25	26.9	25	26.5	25	40.2	83.7	10/02/1992
19920211	42	38.7	25	25.4	25	0	25	11	25	27.9	25	21.3	25	31	65.7	11/02/1992
19920212	43	39.4	25	26.9	25	0.6	25	9.5	25	26.6	25	28.9	25	40.5	81.6	12/02/1992
19920213	44	38.3	25	25.1	25	5.9	25	10.3	25	23.5	25	29.3	25	43.5	92	13/02/1992
19920214	45	37.1	25	24.2	25	0.1	25	9.3	25	27.6	25	21.9	25	34.7	72.5	14/02/1992
19920215	46	37.6	25	21	25	0	25	11.5	25	28.9	25	14.1	25	21.7	56.7	15/02/1992
19920216	47	38	25	18.9	25	0	25	10.2	25	29.4	25	11.4	25	17.2	52.2	16/02/1992
19920217	48	39.1	25	20.5	25	0	25	9.5	25	28.2	25	18	25	25.6	74.7	17/02/1992
19920218	49	39.9	25	24.2	25	0	25	9.3	25	26.3	25	21	25	28.6	69.6	18/02/1992
19920219	50	39.8	25	25.4	25	0	25	10.9	25	27.5	25	24.8	25	34	76.5	19/02/1992
19920220	51	39.7	25	23.8	25	0	25	10.4	25	27.5	25	19.9	25	27.4	67.5	20/02/1992
19920221	52	41.9	25	25.6	25	0	25	10.2	25	27.2	25	20.4	25	25	62.2	21/02/1992
19920222	53	41	25	26.9	25	0	25	11.9	25	24.1	25	25.4	25	32.6	71.7	22/02/1992
19920223	54	39.5	25	26.3	25	0	25	9	25	24.3	25	27.2	25	37.9	79.5	23/02/1992
19920224	55	37	25	25.4	25	6.6	25	10.3	25	20.1	25	25.4	25	40.5	78.3	24/02/1992
19920225	56	32	25	25.1	25	14.6	25	6.9	25	10	25	18.8	25	39.5	59	25/02/1992
19920226	57	31.3	25	22.4	25	4.1	25	5.6	25	10.8	25	26.2	25	57.3	96.8	26/02/1992
19920227	58	28.3	25	21.8	25	54.3	25	3.7	25	6.1	25	28.8	25	74.9	100	27/02/1992
19920228	59	28.7	25	20.9	25	70.3	25	4	25	10.6	25	27.9	25	70.9	100	28/02/1992
19920229	60	32.6	25	22.7	25	5.7	25	5.7	25	21.2	25	29.5	25	60	100	29/02/1992
19920301	61	33.6	25	24.8	25	0.1	25	7	25	22.5	25	28.5	25	54.8	91.1	1/03/1992
19920302	62	34.6	25	22.3	25	0	25	8.8	25	26.5	25	20.5	25	37.3	76.2	2/03/1992
19920303	63	35.6	25	22.5	25	0	25	8.5	25	25.9	25	21	25	36.1	77.1	3/03/1992
19920304	64	36.2	25	23.7	25	0	25	7.7	25	25.7	25	19.2	25	32	65.5	4/03/1992
19920305	65	36.6	25	23.2	25	0	25	7.6	25	26.2	25	17	25	27.7	59.8	5/03/1992
19920306	66	37	25	21	25	0	25	9.3	25	26.5	25	17	25	27.1	68.4	6/03/1992
19920307	67	37.7	25	21.5	25	0	25	8.3	25	26.3	25	17.8	25	27.3	69.4	7/03/1992
19920308	68	37.3	25	23.2	25	0	25	7.3	25	20.2	25	20.8	25	32.6	73.2	8/03/1992
19920309	69	34.6	25	23.2	25	0.1	25	7.2	25	22.2	25	26.6	25	48.4	93.6	9/03/1992
19920310	70	34.7	25	21.5	25	0	25	7.7	25	22.2	25	23	25	41.6	89.7	10/03/1992
19920311	71	35.9	25	21.2	25	0	25	7.6	25	23.8	25	19	25	32.2	75.5	11/03/1992
19920312	72	36.3	25	21.6	25	0	25	8.6	25	25.2	25	19.2	25	31.8	74.4	12/03/1992
19920313	73	35.9	25	19.3	25	0	25	8.6	25	25.7	25	14.5	25	24.5	64.8	13/03/1992
19920314	74	37.1	25	21.3	25	0	25	7.8	25	23.9	25	17.8	25	28.2	70.3	14/03/1992
19920315	75	37.6	25	23.2	25	0	25	8.5	25	24.2	25	23.1	25	35.6	81.3	15/03/1992
19920316	76	38.1	25	21.9	25	0	25	8.7	25	25.1	25	20.7	25	31.1	78.8	16/03/1992
19920317	77	38.1	25	22.7	25	0	25	11.1	25	25.7	25	14.7	25	22.1	53.3	17/03/1992
19920318	78	35.6	25	20.9	25	0	25	10.6	25	26.2	25	8.4	25	14.5	34	18/03/1992
19920319	79	36.2	25	19.2	25	0	25	10.7	25	25.8	25	9.7	25	16.1	43.6	19/03/1992
19920320	80	38	25	21.4	25	0	25	8.4	25	24.7	25	13.6	25	20.5	53.4	20/03/1992
19920321	81	37.7	25	23.6	25	0	25	7.9	25	23.3	25	17.7	25	27.2	60.8	21/03/1992
19920322	82	38.1	25	22.6	25	0	25	8.5	25	22.7	25	23.7	25	35.6	86.5	22/03/1992
19920323	83	39.1	25	21.2	25	0	25	9.5	25	23.7	25	21.2	25	30.2	84.2	23/03/1992
19920324	84	38.9	25	21	25	0	25	8.3	25	24.3	25	19.2	25	27.6	77.2	24/03/1992
19920325	85	38.3	25	22.3	25	0.8	25	8.5	25	21.5	25	19.9	25	29.6	73.9	25/03/1992
19920326	86	36.7	25	22.5	25	10.9	25	7.2	25	19.5	25	21.1	25	34.2	77.4	26/03/1992
19920327	87	36.3	25	22.4	25	4.9	25	6.2	25	20	25	20.7	25	34.3	76.4	27/03/1992
19920328	88	36.8	25	21	25	0.1	25	7.8	25	22	25	22.5	25	36.2	90.5	28/03/1992
19920329	89	36.9	25	23.5	25	1	25	8.3	25	23.1	25	19.3	25	30.9	66.7	29/03/1992
19920330	90	36.9	25	22.8	25	0	25	8.5	25	21.8	25	18.5	25	29.6	66.7	30/03/1992
19920331	91	36	25	23.1	25	0	25	8.4	25	20.9	25	18.2	25	30.6	64.4	31/03/1992
19920401	92	35.7	25	21.7	25	0	25	9.6	25	22.5	25	20.4	25	34.9	78.6	1/04/1992
19920402	93	35.8	25	23.2	25	0	25	9.4	25	22.7	25	19.3	25	32.8	67.9	2/04/1992
19920403	94	35.5	25	21.8	25	0	25	9	25	22.2	25	20.3	25	35.1	77.8	3/04/1992
19920404	95	34.6	25	25	25	0	25	8.2	25	21.8	25	22.5	25	40.9	71	4/04/1992
19920405	96	34	25	22.8	25	0	25	9.3	25	22.8	25	17.4	25	32.7	62.7	5/04/1992
19920406	97	34.6	25	22.2	25	0	25	7.7	25	22.5	25	16.8	25	30.5	62.8	6/04/1992
19920407	98	34.7	25	20	25	0	25	8.4	25	23.1	25	16.1	25	29.1	68.9	7/04/1992
19920408	99	35.1	25	20.7	25	0	25	9.8	25	22.8	25	14.6	25	25.8	59.8	8/04/1992
19920409	100	35	25	19.4	25	0	25	8.9	25	20.8	25	17.9	25	31.8	79.5	9/04/1992
19920410	101	33.9	25	20.2	25	0	25	7.4	25	14.1	25	18.4	25	34.8	77.8	10/04/1992
19920411	102	33.4	25	19.7	25	0	25	9.5	25	22.7	25	18	25	35	78.5	11/04/1992
19920412	103	32.5	25	17.7	25	0	25	8	25	21.9	25	12.3	25	25.1	60.8	12/04/1992
19920413	104	33.2	25	20.6	25	0	25	7.2	25	15.7	25	15.9	25	31.3	65.6	13/04/1992
19920414	105	32.7	25	21.9	25	0	25	5.2	25	14.2	25	15.8	25	31.9	60.2	14/04/1992
19920415	106	35	25	21.5	25	0	25	7.9	25	21.1	25	15.7	25	27.9	61.3	15/04/1992
19920416	107	34.8	25	19.7	25	0	25	7.5	25	22.5	25	14.9	25	26.8	65	16/04/1992
19920417	108	35.1	25	20.4	25	0	25	9.5	25	21.8	25	24.9	25	44	100	17/04/1992
19920418	109	35.1	25	19	25	0	25	8	25	21.4	25	16.9	25	29.9	77	18/04/1992
19920419	110	35.3	25	18.6	25	0	25	6.9	25	21.9	25	14.7	25	25.7	68.6	19/04/1992
19920420	111	36.5	25	18.4	25	0	25	8.4	25	21.5	25	18.1	25	29.6		

19920421	112	34.1	25	21.6	25	0	25	9.7	25	20.8	25	17.7	25	33.1	68.6	21/04/1992
19920422	113	33.3	25	21.3	25	0	25	8.3	25	20.2	25	17.3	25	33.8	68.3	22/04/1992
19920423	114	32.8	25	20.8	25	0	25	7.4	25	15.9	25	14.2	25	28.5	57.8	23/04/1992
19920424	115	32	25	19.5	25	0	25	8.5	25	20.5	25	15.6	25	32.8	68.9	24/04/1992
19920425	116	30.1	25	16	25	0	25	10.8	25	20.9	25	8.7	25	20.4	47.9	25/04/1992
19920426	117	27.4	25	15.6	25	0	25	7.3	25	17.6	25	12.4	25	34	70	26/04/1992
19920427	118	30.5	25	12.1	25	0	25	6.5	25	21	25	4.2	25	9.6	29.8	27/04/1992
19920428	119	31.7	25	14.6	25	0	25	8.5	25	18.6	25	6	25	12.8	36.1	28/04/1992
19920429	120	34.6	25	20.8	25	0	25	6.6	25	18.5	25	10.4	25	18.9	42.4	29/04/1992
19920430	121	34.2	25	21.7	25	0	25	7.3	25	17.4	25	12	25	22.3	46.2	30/04/1992
19920501	122	34.3	25	20.8	25	0	25	7.2	25	19.7	25	10	25	18.5	40.7	1/05/1992
19920502	123	33.7	25	18.6	25	0	25	7.3	25	12.2	25	13.1	25	25	61.2	2/05/1992
19920503	124	31.5	25	21.2	25	0	25	7.1	25	12.4	25	9.1	25	19.7	36.2	3/05/1992
19920504	125	32.7	25	18.9	25	0	25	8.4	25	19	25	9	25	18.2	41.2	4/05/1992
19920505	126	33.1	25	16.8	25	0	25	6.7	25	19.2	25	9.5	25	18.8	49.7	5/05/1992
19920506	127	33.1	25	18.3	25	0	25	6.9	25	18.5	25	16.9	25	33.4	80.4	6/05/1992
19920507	128	32.3	25	18.5	25	0	25	6.9	25	16	25	16.8	25	34.7	78.9	7/05/1992
19920508	129	31.8	25	19.8	25	0	25	5.9	25	13.1	25	13.6	25	28.9	58.9	8/05/1992
19920509	130	31.6	25	21	25	0	25	4.5	25	15.5	25	17.9	25	38.5	72	9/05/1992
19920510	131	31.5	25	19.6	25	0	25	6.6	25	16.7	25	20.7	25	44.8	90.8	10/05/1992
19920511	132	27.1	25	19.7	25	12	25	3	25	10.9	25	12.7	25	35.4	55.4	11/05/1992
19920512	133	24.9	25	18.6	25	0.5	25	4	25	7.4	25	13.3	25	42.2	62.1	12/05/1992
19920513	134	26	25	14.8	25	4	25	4.9	25	19.2	25	6.4	25	19	38	13/05/1992
19920514	135	28.1	25	12.2	25	0	25	4.8	25	18.9	25	12.1	25	31.8	85.2	14/05/1992
19920515	136	28.3	25	16.5	25	0.6	25	5.4	25	14.2	25	10.1	25	26.3	53.8	15/05/1992
19920516	137	20.7	25	16.3	25	0	25	2	25	6.5	25	17.2	25	70.5	92.9	16/05/1992
19920517	138	23.7	25	16	25	11.3	25	3.4	25	8.6	25	18.1	25	61.8	99.6	17/05/1992
19920518	139	24.6	25	16.9	25	0.9	25	3.2	25	9.9	25	19.6	25	63.4	100	18/05/1992
19920519	140	27.1	25	18	25	0.9	25	3.5	25	10.8	25	17.7	25	49.4	85.8	19/05/1992
19920520	141	29.6	25	16.6	25	0	25	3.8	25	15.6	25	21.2	25	51.1	100	20/05/1992
19920521	142	30.3	25	18	25	0	25	4.7	25	17.4	25	7.6	25	17.6	36.8	21/05/1992
19920522	143	29.2	25	17.4	25	0	25	4.9	25	18.3	25	11.3	25	27.9	56.9	22/05/1992
19920523	144	26.8	25	14.7	25	0	25	8	25	19.1	25	20.8	25	59	100	23/05/1992
19920524	145	26.5	25	10.9	25	0	25	5.8	25	19.1	25	11.8	25	34.1	90.6	24/05/1992
19920525	146	29.3	25	10.1	25	0	25	4	25	18	25	9.1	25	22.3	73.7	25/05/1992
19920526	147	28.9	25	13.1	25	0	25	6.2	25	17.2	25	8.8	25	22.1	58.4	26/05/1992
19920527	148	26.5	25	13.6	25	0	25	6.3	25	16.4	25	7	25	20.2	45	27/05/1992
19920528	149	25.7	25	15	25	0	25	6.1	25	17.4	25	7.7	25	23.3	45.2	28/05/1992
19920529	150	26.1	25	12	25	0	25	6.3	25	18.7	25	5.2	25	15.4	37.1	29/05/1992
19920530	151	26.6	25	10.8	25	0	25	5.6	25	18.7	25	8.9	25	25.6	68.8	30/05/1992
19920531	152	27.2	25	13.5	25	0	25	5.3	25	18.3	25	11.7	25	32.4	75.7	31/05/1992
19920601	153	28.9	25	12.7	25	0	25	4.6	25	18.1	25	8.5	25	21.3	57.9	1/06/1992
19920602	154	28.8	25	13.8	25	0	25	4.7	25	17.7	25	7.6	25	19.2	48.2	2/06/1992
19920603	155	29.2	25	13.4	25	0	25	4.7	25	17.2	25	8.5	25	21	55.3	3/06/1992
19920604	156	29.6	25	14.5	25	0	25	6.3	25	17.7	25	8.2	25	19.8	49.7	4/06/1992
19920605	157	30.3	25	15.1	25	0	25	6.1	25	17.5	25	8.3	25	19.2	48.4	5/06/1992
19920606	158	30.5	25	15.7	25	0	25	5.4	25	16.8	25	21.1	25	48.3	100	6/06/1992
19920607	159	28.4	25	16.4	25	0	25	5.4	25	16.7	25	11.1	25	28.7	59.5	7/06/1992
19920608	160	25.8	25	13.7	25	0	25	5.9	25	18.2	25	8.5	25	25.6	54.3	8/06/1992
19920609	161	23.8	25	11	25	0	25	5.1	25	18.2	25	9.5	25	32.2	72.4	9/06/1992
19920610	162	20.9	25	8.6	25	0	25	5.5	25	18.4	25	5.7	25	23.1	51	10/06/1992
19920611	163	22.6	25	5.6	25	0	25	5.3	25	18	25	8.1	25	29.6	89.1	11/06/1992
19920612	164	25.2	25	5.9	25	0	25	4.7	25	16	25	13	25	40.6	100	12/06/1992
19920613	165	27.4	25	8.6	25	0	25	4	25	16.6	25	7.5	25	20.6	67.2	13/06/1992
19920614	166	27.9	25	9.6	25	0	25	4	25	15.8	25	7.6	25	20.2	63.6	14/06/1992
19920615	167	27.4	25	9.9	25	0	25	4.4	25	17.9	25	9.2	25	25.2	75.5	15/06/1992
19920616	168	27.8	25	8.6	25	0	25	5.1	25	18	25	8.4	25	22.5	75.2	16/06/1992
19920617	169	30	25	10	25	0	25	5.2	25	18	25	8.7	25	20.5	70.9	17/06/1992
19920618	170	27.7	25	12.7	25	0	25	5.5	25	17.9	25	10.2	25	27.5	69.5	18/06/1992
19920619	171	22.2	25	11.4	25	0	25	4.8	25	17.1	25	11.8	25	44.1	87.6	19/06/1992
19920620	172	22.5	25	6.3	25	0	25	4.6	25	18.1	25	7.5	25	27.5	78.6	20/06/1992
19920621	173	23.5	25	7.2	25	0	25	5.6	25	18	25	7.8	25	26.9	76.8	21/06/1992
19920622	174	24.4	25	6.1	25	0	25	6	25	18	25	9.3	25	30.4	98.8	22/06/1992
19920623	175	24.4	25	6.5	25	0	25	6	25	18.2	25	8.4	25	27.5	86.8	23/06/1992
19920624	176	25	25	8.3	25	0	25	5.7	25	18.4	25	6.9	25	21.8	63.1	24/06/1992
19920625	177	23.4	25	9.3	25	0	25	5.5	25	18.2	25	6.4	25	22.2	54.7	25/06/1992
19920626	178	22.7	25	7.4	25	0	25	5.5	25	18.6	25	4.7	25	17	45.7	26/06/1992
19920627	179	23.3	25	4.5	25	0	25	4.4	25	18.5	25	5.4	25	18.9	64.1	27/06/1992
19920628	180	24.1	25	4	25	0	25	5.8	25	18.3	25	5.5	25	18.3	67.7	28/06/1992
19920629	181	25.4	25	4.9	25	0	25	4.3	25	18.2	25	4.6	25	14.2	53.1	29/06/1992
19920630	182	27.8	25	5.7	25	0	25	3.8	25	18.4	25	4.9	25	13.1	53.5	30/06/1992
19920701	183	28.4	25	5.7	25	0	25	4.6	25	18.4	25	5.3	25	13.7	57.9	1/07/1992
19920702	184	27.5	25	7.6	25	0	25	5.4	25	18.5	25	3.8	25	10.4	36.4	2/07/1992
19920703	185	28.8	25	8.2	25	0	25	4	25	18.3	25	6	25	15.2	55.2	3/07/1992
19920704	186	29.7	25	9	25	0	25	5.1	25	17.5	25	8.5	25	20.4	74.1	4/07/1992
19920705	187	29.7	25	9.2	25	0	25	5.2	25	18.3	25	5.2	25	12.5	44.7	5/07/1992
19920706	188	30.5	25	10.4	25	0	25	7	25	18.5	25	8.5	25	19.5	67.4	6/07/1992
19920707	189	22.1	25	11.4	25	0	25	5.8	25	18.3	25	7.6	25	28.6	56.4	7/07/1992
19920708	190	22.8	25	5.1	25	0	25	4.7	25	18.7	25	6.1	25	22	69.5	8/07/1992
19920709	191	24	25	4.7	25	0	25	5.2	25	19	25	4.1	25	13.7	48	9/07/1992
19920710	192	24.9	25	5.3	25	0	25	6	25	18.9	25	4.6	25	14.6	51.7	10/07/1992
19920711	193	25.9	25	4.8	25	0	25	4.8	25	18.9	25	5	25	15	58.2	11/07/1992
19920712	194	25.2	25	4.6	25	0	25	6.2	25	19.1	25	4.9	25	15.3	57.8	12/07/1992

19920713	195	26.3	25	8.3	25	0	25	6.6	25	18.9	25	5	25	14.6	45.7	13/07/1992
19920714	196	27.2	25	11.1	25	0	25	6.3	25	18.9	25	11.9	25	33	90.1	14/07/1992
19920715	197	27.2	25	10.8	25	0	25	4.3	25	12.8	25	8.3	25	23	64.1	15/07/1992
19920716	198	28.2	25	15.7	25	0	25	5.3	25	14.3	25	13.1	25	34.3	73.5	16/07/1992
19920717	199	25.2	25	12.8	25	0	25	5.2	25	18.2	25	7	25	21.8	47.4	17/07/1992
19920718	200	23.4	25	8.6	25	0	25	6.1	25	19.2	25	9.3	25	32.3	83.3	18/07/1992
19920719	201	23.7	25	6.4	25	0	25	6.2	25	19.5	25	6.3	25	21.5	65.6	19/07/1992
19920720	202	22.3	25	6.7	25	0	25	7.3	25	19.6	25	4.5	25	16.7	45.9	20/07/1992
19920721	203	20.4	25	6.1	25	0	25	5.1	25	19.8	25	4.4	25	18.4	46.8	21/07/1992
19920722	204	22.4	25	6.6	25	0	25	6.6	25	20	25	5.6	25	20.7	57.5	22/07/1992
19920723	205	23.8	25	8.4	25	0	25	7.2	25	19.9	25	7.7	25	26.1	69.9	23/07/1992
19920724	206	24.6	25	11.8	25	0	25	6.3	25	14.4	25	5.3	25	17.1	38.3	24/07/1992
19920725	207	25	25	14.1	25	0	25	4.2	25	10.4	25	8.1	25	25.6	50.4	25/07/1992
19920726	208	27.7	25	15.1	25	0	25	6.3	25	18.3	25	12.1	25	32.6	70.5	26/07/1992
19920727	209	28.4	25	12.8	25	0	25	6.4	25	20.1	25	7.8	25	20.2	52.8	27/07/1992
19920728	210	28.8	25	12	25	0	25	5.4	25	19.9	25	11.6	25	29.3	82.8	28/07/1992
19920729	211	29.2	25	12.7	25	0	25	5.6	25	19.8	25	7.3	25	18	49.7	29/07/1992
19920730	212	29.9	25	11.7	25	0	25	5.8	25	19.8	25	9.2	25	21.8	67	30/07/1992
19920731	213	29	25	12.3	25	0	25	7.2	25	20.1	25	9.2	25	23	64.4	31/07/1992
19920801	214	28.1	25	12.3	25	0	25	6.1	25	19.7	25	8.1	25	21.3	56.7	1/08/1992
19920802	215	28.6	25	12.6	25	0	25	5.8	25	20.4	25	7.8	25	19.9	53.5	2/08/1992
19920803	216	29.5	25	10.8	25	0	25	4.8	25	20.6	25	9.3	25	22.6	71.8	3/08/1992
19920804	217	31.1	25	11.1	25	0	25	5.7	25	20.5	25	7.4	25	16.4	56	4/08/1992
19920805	218	32.1	25	13.3	25	0	25	7.5	25	19.4	25	12.2	25	25.5	79.9	5/08/1992
19920806	219	31.4	25	19	25	0	25	6.8	25	17.6	25	10.6	25	23.1	48.3	6/08/1992
19920807	220	31.6	25	13.5	25	0	25	7.1	25	19.4	25	10.1	25	21.7	65.3	7/08/1992
19920808	221	24.1	25	14.9	25	0	25	6.6	25	21	25	12	25	40	70.9	8/08/1992
19920809	222	22.9	25	7.4	25	0	25	5.4	25	21.6	25	4.6	25	16.5	44.7	9/08/1992
19920810	223	28.7	25	6.3	25	0	25	6.2	25	21.9	25	5.1	25	13	53.5	10/08/1992
19920811	224	32.3	25	7.8	25	0	25	6	25	21.7	25	6.3	25	13	59.6	11/08/1992
19920812	225	33.5	25	9.3	25	0	25	8.6	25	21.1	25	5.1	25	9.9	43.6	12/08/1992
19920813	226	27.4	25	16	25	0	25	8.1	25	21.8	25	5.6	25	15.3	30.8	13/08/1992
19920814	227	28.6	25	9.9	25	0	25	7.1	25	22.2	25	6	25	15.3	49.2	14/08/1992
19920815	228	31	25	8.7	25	0	25	6.4	25	22.5	25	4.6	25	10.2	40.9	15/08/1992
19920816	229	32.1	25	9.3	25	0	25	6.3	25	22.2	25	6.7	25	14	57.2	16/08/1992
19920817	230	34.3	25	10.6	25	0	25	9.7	25	22	25	5.8	25	10.7	45.4	17/08/1992
19920818	231	23	25	13.6	25	0	25	9.6	25	21.6	25	6.4	25	22.8	41.1	18/08/1992
19920819	232	22.7	25	12.8	25	0	25	9.5	25	13.4	25	3.4	25	12.3	23	19/08/1992
19920820	233	23.2	25	12.6	25	0	25	8.1	25	18.7	25	3.1	25	10.9	21.3	20/08/1992
19920821	234	28.5	25	13.8	25	0	25	8.6	25	19.7	25	8.3	25	21.3	52.6	21/08/1992
19920822	235	31	25	13.9	25	0	25	7.9	25	22.9	25	5.6	25	12.5	35.3	22/08/1992
19920823	236	27.7	25	15.3	25	0	25	7.5	25	22.4	25	5.8	25	15.6	33.4	23/08/1992
19920824	237	27.3	25	13.1	25	0	25	8.1	25	22.9	25	6.5	25	17.9	43.1	24/08/1992
19920825	238	28.1	25	10.6	25	0	25	7.6	25	23.8	25	5.4	25	14.2	42.3	25/08/1992
19920826	239	32.3	25	9.5	25	0	25	5.6	25	23.6	25	5.7	25	11.8	48	26/08/1992
19920827	240	34.7	25	12.8	25	0	25	6.4	25	23.3	25	8.1	25	14.6	54.8	27/08/1992
19920828	241	33.2	25	16.4	25	0	25	6.7	25	22.3	25	9.4	25	18.5	50.4	28/08/1992
19920829	242	36.6	25	16.2	25	0	25	9.6	25	23	25	12.3	25	20	66.8	29/08/1992
19920830	243	26.8	25	16.7	25	0	25	6.6	25	21.3	25	12.2	25	34.6	64.2	30/08/1992
19920831	244	25.9	25	12.4	25	0	25	6.2	25	21.2	25	9.7	25	29	67.4	31/08/1992
19920901	245	28.2	25	15.8	25	0	25	3.1	25	13.8	25	7.4	25	19.4	41.2	1/09/1992
19920902	246	18.4	25	15.7	25	21.4	25	2.4	25	5.9	25	10.4	25	49.2	58.3	2/09/1992
19920903	247	26.6	25	12.4	25	1.9	25	5.9	25	22.3	25	7.1	25	20.4	49.3	3/09/1992
19920904	248	30.4	25	12.5	25	0	25	6.3	25	23.2	25	9.3	25	21.4	64.2	4/09/1992
19920905	249	35	25	14.4	25	0	25	6.2	25	22.7	25	15.5	25	27.6	94.5	5/09/1992
19920906	250	36.9	25	20.9	25	0	25	7.3	25	21.7	25	19	25	30.4	76.9	6/09/1992
19920907	251	37.4	25	21.2	25	0	25	9	25	21.4	25	14.1	25	22	56	7/09/1992
19920908	252	36.6	25	20.8	25	0	25	9.9	25	24	25	11.4	25	18.6	46.4	8/09/1992
19920909	253	35.3	25	18.7	25	1.8	25	8.9	25	22.7	25	7	25	12.2	32.5	9/09/1992
19920910	254	33.4	25	20.1	25	0	25	8.6	25	20.8	25	7.9	25	15.4	33.6	10/09/1992
19920911	255	28.3	25	18.2	25	1.6	25	7.8	25	17.4	25	7.6	25	19.8	36.4	11/09/1992
19920912	256	28.2	25	18.5	25	5.6	25	4.2	25	14.6	25	19.5	25	51	91.6	12/09/1992
19920913	257	30.9	25	16.9	25	0	25	8	25	23.1	25	7.4	25	16.6	38.5	13/09/1992
19920914	258	35.4	25	14.9	25	0	25	8.7	25	24.6	25	10.5	25	18.3	62	14/09/1992
19920915	259	29.3	25	21.7	25	1.8	25	7.2	25	17.7	25	12.2	25	29.9	47	15/09/1992
19920916	260	28	25	13.1	25	0	25	9.7	25	25.6	25	6.9	25	18.3	45.8	16/09/1992
19920917	261	28.4	25	12.4	25	0	25	8.3	25	25.8	25	10.4	25	26.9	72.3	17/09/1992
19920918	262	32.2	25	10.9	25	0	25	10.5	25	26.3	25	4.5	25	9.4	34.5	18/09/1992
19920919	263	34	25	16.5	25	0	25	10.3	25	25.8	25	5.2	25	9.8	27.7	19/09/1992
19920920	264	32	25	18.1	25	0	25	8.4	25	25.8	25	19.4	25	40.8	93.5	20/09/1992
19920921	265	32.6	25	13.1	25	0	25	8	25	26.6	25	9.2	25	18.7	61.1	21/09/1992
19920922	266	34.7	25	13.7	25	0	25	8.8	25	25.8	25	10.6	25	19.2	67.7	22/09/1992
19920923	267	35	25	16.8	25	0	25	7.7	25	25.7	25	9.7	25	17.2	50.7	23/09/1992
19920924	268	36.6	25	18.5	25	0	25	10.2	25	25.4	25	15.1	25	24.6	70.9	24/09/1992
19920925	269	32.1	25	20.9	25	0	25	11.2	25	25.8	25	9.3	25	19.4	37.6	25/09/1992
19920926	270	34.3	25	17.4	25	0	25	10.7	25	26.5	25	6.9	25	12.8	34.7	26/09/1992
19920927	271	36.4	25	17.3	25	0	25	10.1	25	27.2	25	26.4	25	43.5	100	27/09/1992
19920928	272	37.4	25	17.2	25	0	25	8	25	26.6	25	7.2	25	11.2	36.7	28/09/1992
19920929	273	32.4	25	18.2	25	0	25	13	25	24.1	25	8.2	25	16.9	39.3	29/09/1992
19920930	274	29.2	25	15.2	25	0	25	11.9	25	26.1	25	7.7	25	19	44.6	30/09/1992
19921001	275	33	25	15.3	25	0	25	7.2	25	24.7	25	3.4	25	6.8	19.6	1/10/1992
19921002	276	35.4	25	20.4	25	0	25	7.2	25	18.8	25	7	25	12.2	29.2	2/10/1992
19921003	277	38.3	25	20.5	25	0	25	8.7	25	22.9	25	11.8	25	17.5	49	3/10/1992

19921004	278	34.3	25	23.8	25	0	25	8.5	25	20	25	18	25	33.3	61.1	4/10/1992
19921005	279	35.4	25	21.5	25	0	25	10.8	25	26.5	25	11.9	25	20.7	46.4	5/10/1992
19921006	280	36.4	25	18.1	25	0	25	8.9	25	27.5	25	6.9	25	11.4	33.2	6/10/1992
19921007	281	37.7	25	20	25	0	25	9.8	25	27	25	17.4	25	26.7	74.5	7/10/1992
19921008	282	37.3	25	21.6	25	0	25	11.4	25	27.3	25	14.7	25	23	57	8/10/1992
19921009	283	30.2	25	20.6	25	0	25	11.2	25	25.7	25	12.3	25	28.7	50.7	9/10/1992
19921010	284	31	25	16.7	25	0	25	11.3	25	27.6	25	9.2	25	20.5	48.4	10/10/1992
19921011	285	32	25	15.2	25	0	25	10.7	25	28.6	25	6.3	25	13.2	36.5	11/10/1992
19921012	286	35.3	25	16.2	25	0	25	10.8	25	28.6	25	5.6	25	9.8	30.4	12/10/1992
19921013	287	36.3	25	21.5	25	0.1	25	7.6	25	25.7	25	11.2	25	18.5	43.7	13/10/1992
19921014	288	34.9	25	22.7	25	0	25	9.9	25	24.7	25	13.9	25	24.9	50.4	14/10/1992
19921015	289	36	25	19.2	25	4.2	25	11.1	25	27	25	12	25	20.2	54	15/10/1992
19921016	290	37	25	20.2	25	0	25	8.6	25	23.4	25	17.4	25	27.7	73.5	16/10/1992
19921017	291	34.1	25	22.9	25	0	25	8.4	25	21.2	25	19.7	25	36.8	70.6	17/10/1992
19921018	292	25.9	25	19.9	25	0.2	25	5.4	25	17.9	25	20.5	25	61.4	88.3	18/10/1992
19921019	293	29	25	14.2	25	21.6	25	7.8	25	28.9	25	8.6	25	21.5	53.1	19/10/1992
19921020	294	31.4	25	14.5	25	0	25	10.8	25	29.4	25	7.1	25	15.4	43	20/10/1992
19921021	295	32.2	25	17.8	25	0	25	11.4	25	28.9	25	8.6	25	17.9	42.2	21/10/1992
19921022	296	33.5	25	17.5	25	0	25	15.3	25	29.4	25	6.8	25	13.1	34	22/10/1992
19921023	297	33	25	16	25	0	25	8.8	25	26.3	25	9.4	25	18.7	51.7	23/10/1992
19921024	298	34.3	25	16.6	25	0	25	10.4	25	26.6	25	11.9	25	22	63	24/10/1992
19921025	299	34.8	25	15.3	25	0	25	9.6	25	28.9	25	11.2	25	20.1	64.5	25/10/1992
19921026	300	36.4	25	15.8	25	0	25	8.5	25	29.3	25	10.3	25	17	57.4	26/10/1992
19921027	301	37.9	25	17.2	25	0	25	9.4	25	28.3	25	13.9	25	21.1	70.9	27/10/1992
19921028	302	37.3	25	20.9	25	0.3	25	11.7	25	26.6	25	13.6	25	21.3	55	28/10/1992
19921029	303	34.3	25	21.2	25	0	25	8.9	25	21.3	25	17	25	31.4	67.6	29/10/1992
19921030	304	33.5	25	21.8	25	2.1	25	7.9	25	21.5	25	15.7	25	30.3	60.1	30/10/1992
19921031	305	33.5	25	22.9	25	0.1	25	7.3	25	21.9	25	16.5	25	31.9	59.1	31/10/1992
19921101	306	33.4	25	21.6	25	0	25	9.3	25	25	25	18	25	35	69.8	1/11/1992
19921102	307	35	25	22.2	25	0	25	9.9	25	27.4	25	13.2	25	23.5	49.3	2/11/1992
19921103	308	36.5	25	21.7	25	0	25	9.9	25	28.9	25	10.6	25	17.4	40.9	3/11/1992
19921104	309	37.4	25	21.1	25	0	25	12.7	25	28.7	25	8.1	25	12.6	32.4	4/11/1992
19921105	310	33.7	25	19.2	25	0	25	11.1	25	29.1	25	11.4	25	21.8	51.3	5/11/1992
19921106	311	32.1	25	16.7	25	0	25	13.5	25	30.5	25	7.4	25	15.5	38.9	6/11/1992
19921107	312	34.5	25	13.2	25	0	25	8.7	25	30.6	25	7.8	25	14.3	51.4	7/11/1992
19921108	313	37.8	25	14.9	25	0	25	10.5	25	30.2	25	9.6	25	14.6	56.7	8/11/1992
19921109	314	36.9	25	17.9	25	0	25	12.5	25	29.5	25	13.5	25	21.6	65.9	9/11/1992
19921110	315	30.2	25	19.3	25	0	25	10.4	25	26.2	25	5.2	25	12.1	23.2	10/11/1992
19921111	316	31.9	25	14.4	25	0	25	11.5	25	30.9	25	6.6	25	14	40.3	11/11/1992
19921112	317	33.1	25	15.6	25	0	25	10.5	25	30.5	25	8.7	25	17.2	49.1	12/11/1992
19921113	318	34.7	25	16.9	25	0	25	10.7	25	30.3	25	7.4	25	13.4	38.5	13/11/1992
19921114	319	37.1	25	17.1	25	0.8	25	13.4	25	29.2	25	10.9	25	17.3	55.9	14/11/1992
19921115	320	38.4	25	17.8	25	0	25	8.7	25	29.3	25	10.5	25	15.5	51.5	15/11/1992
19921116	321	37.1	25	22.3	25	0	25	9.1	25	24.6	25	18.7	25	29.6	69.5	16/11/1992
19921117	322	33	25	21.9	25	0	25	8.3	25	16.4	25	20.7	25	41.2	78.8	17/11/1992
19921118	323	35.2	25	21.8	25	0.6	25	5.8	25	19.8	25	22.9	25	40.3	87.7	18/11/1992
19921119	324	39.1	25	22.5	25	0	25	11.2	25	25.5	25	21.7	25	30.9	79.6	19/11/1992
19921120	325	37.7	25	26	25	3.7	25	9.1	25	21.2	25	19.7	25	30.2	58.6	20/11/1992
19921121	326	35.8	25	25.8	25	0	25	9.3	25	22.3	25	19.5	25	33.2	58.7	21/11/1992
19921122	327	39.1	25	22.4	25	0.4	25	9	25	27.4	25	15	25	21.3	55.4	22/11/1992
19921123	328	41.6	25	24.5	25	0.1	25	9.7	25	26	25	10.5	25	13.1	34.2	23/11/1992
19921124	329	41.3	25	27.4	25	1.9	25	15.1	25	26.2	25	21.5	25	27.2	58.9	24/11/1992
19921125	330	35.2	25	22.2	25	2.4	25	11.8	25	26.4	25	10.5	25	18.5	39.2	25/11/1992
19921126	331	35.4	25	19.2	25	0	25	10.2	25	29.5	25	8.4	25	14.6	37.8	26/11/1992
19921127	332	37.9	25	17.8	25	0	25	11	25	29.4	25	7.4	25	11.2	36.3	27/11/1992
19921128	333	41.2	25	16.1	25	0	25	12.2	25	28.9	25	8.2	25	10.4	44.8	28/11/1992
19921129	334	42.2	25	21.9	25	0	25	14.7	25	29.3	25	12.6	25	15.2	48	29/11/1992
19921130	335	40.3	25	23	25	0	25	13.1	25	29.9	25	10.4	25	13.9	37	30/11/1992
19921201	336	40.1	25	21.5	25	0	25	12.4	25	30.9	25	8.9	25	12	34.7	1/12/1992
19921202	337	42.5	25	20.3	25	4.6	25	12.4	25	28.9	25	7.5	25	8.9	31.5	2/12/1992
19921203	338	35.6	25	23.9	25	0.3	25	7.3	25	16.3	25	23.2	25	39.9	78.2	3/12/1992
19921204	339	33.7	25	23.1	25	33.8	25	7.1	25	19.5	25	25.6	25	48.9	90.6	4/12/1992
19921205	340	35.2	25	22	25	0.5	25	9.3	25	25.6	25	22.1	25	38.9	83.6	5/12/1992
19921206	341	35.8	25	21.8	25	0.1	25	10.4	25	28.3	25	13	25	22.1	49.8	6/12/1992
19921207	342	36	25	21	25	0	25	12.3	25	30.3	25	11.3	25	19	45.5	7/12/1992
19921208	343	37	25	20.8	25	0	25	14.8	25	31	25	10.2	25	16.3	41.5	8/12/1992
19921209	344	37.9	25	18.6	25	0	25	9.8	25	31	25	10.3	25	15.6	48.1	9/12/1992
19921210	345	40.5	25	19	25	0	25	10	25	30.7	25	9.5	25	12.5	43.3	10/12/1992
19921211	346	41.8	25	21.8	25	0	25	12.8	25	29.1	25	9.9	25	12.2	37.9	11/12/1992
19921212	347	39.3	25	26.3	25	0	25	13.2	25	21	25	18.5	25	26	54.1	12/12/1992
19921213	348	37.2	25	25.4	25	0	25	9	25	21.4	25	20.8	25	32.8	64.1	13/12/1992
19921214	349	40.5	25	24.7	25	0.6	25	10.9	25	29.7	25	20.2	25	26.7	64.9	14/12/1992
19921215	350	42.1	25	23.1	25	0	25	12.3	25	28.1	25	17.4	25	21.1	61.6	15/12/1992
19921216	351	26.8	25	20.9	25	17.9	25	2.4	25	7.7	25	24.5	25	69.5	99.2	16/12/1992
19921217	352	28.4	25	20.8	25	0	25	5	25	9.2	25	22.6	25	58.4	92	17/12/1992
19921218	353	30.4	25	20.7	25	0	25	6.1	25	18	25	22.7	25	52.3	93	18/12/1992
19921219	354	34.7	25	21	25	0.2	25	7.8	25	26.2	25	22.5	25	40.7	90.5	19/12/1992
19921220	355	36.2	25	23.4	25	0	25	10.2	25	28	25	22.9	25	38.1	79.6	20/12/1992
19921221	356	36.8	25	24	25	0	25	10	25	27.5	25	23.5	25	37.9	78.8	21/12/1992
19921222	357	36.6	25	24.3	25	0	25	11.7	25	28.7	25	20.3	25	33.1	66.8	22/12/1992
19921223	358	36.3	25	25.7	25	0	25	12.3	25	26.7	25	18.1	25	30	54.8	23/12/1992
19921224	359	36.9	25	23.2	25	0	25	13.7	25	29.6	25	17	25	27.2	59.8	24/12/1992
19921225	360	38.2	25	23.7	25											

19921226	361	40.5	25	22.6	25	0	25	13	25	28.6	25	17	25	22.4	62	26/12/1992
19921227	362	41	25	26.6	25	0	25	16.8	25	28.4	25	18.4	25	23.7	52.8	27/12/1992
19921228	363	39.5	25	25.9	25	0	25	16.1	25	29.8	25	10.1	25	14.1	30.2	28/12/1992
19921229	364	40.6	25	25.7	25	0.1	25	15.1	25	28.9	25	11.3	25	14.8	34.2	29/12/1992
19921230	365	40	25	23.8	25	0	25	10.8	25	28.3	25	16.2	25	22	55	30/12/1992
19921231	366	38.6	25	24.5	25	0.1	25	7.9	25	24	25	21.7	25	31.7	70.6	31/12/1992
19930101	1	37.6	25	25.1	25	0.9	25	8.1	25	23.3	25	21.5	25	33.2	67.5	1/01/1993
19930102	2	37.3	25	21.9	25	0.5	25	8.6	25	25.9	25	25.3	25	39.7	96.3	2/01/1993
19930103	3	35.9	25	23.3	25	0.6	25	6.9	25	21.9	25	25.1	25	42.5	87.8	3/01/1993
19930104	4	35.9	25	23.3	25	8.6	25	6.6	25	15.4	25	24.4	25	41.3	85.3	4/01/1993
19930105	5	35.2	25	23	25	4.7	25	5.6	25	17.5	25	26	25	45.7	92.6	5/01/1993
19930106	6	32.3	25	23	25	2.8	25	6.1	25	17.9	25	25.6	25	52.9	91.2	6/01/1993
19930107	7	34.6	25	22	25	1.3	25	6.1	25	25.3	25	23.8	25	43.3	90.1	7/01/1993
19930108	8	36.3	25	22.4	25	0.9	25	11.5	25	29.3	25	17.3	25	28.6	63.9	8/01/1993
19930109	9	38.1	25	23.5	25	0	25	10	25	28	25	16.8	25	25.2	58	9/01/1993
19930110	10	37.8	25	21.3	25	2.3	25	10.2	25	26.4	25	21.1	25	32.2	83.3	10/01/1993
19930111	11	38.6	25	23.7	25	1.2	25	11.8	25	27.7	25	22.8	25	33.3	77.8	11/01/1993
19930112	12	39.2	25	24.7	25	0	25	10.9	25	28.2	25	22.9	25	32.4	73.6	12/01/1993
19930113	13	33.7	25	24.4	25	0	25	8.1	25	21.7	25	26	25	49.7	85.1	13/01/1993
19930114	14	33.4	25	24.2	25	0	25	7.7	25	13.9	25	25.4	25	49.4	84.1	14/01/1993
19930115	15	34.5	25	23.4	25	0.8	25	6	25	14.1	25	25.4	25	46.4	88.3	15/01/1993
19930116	16	38.1	25	24.4	25	0.6	25	8.6	25	25.9	25	24.7	25	37.1	80.8	16/01/1993
19930117	17	37.3	25	25	25	1.1	25	7.8	25	21.2	25	26.1	25	40.9	82.4	17/01/1993
19930118	18	35.8	25	24	25	1.6	25	5.7	25	23.3	25	26.6	25	45.3	89.2	18/01/1993
19930119	19	37.3	25	24.6	25	0	25	10.2	25	25.8	25	25.4	25	39.8	82.1	19/01/1993
19930120	20	37.2	25	22.8	25	0	25	9.4	25	29	25	23.4	25	36.9	84.3	20/01/1993
19930121	21	38.3	25	22.8	25	0	25	9.6	25	28.6	25	24.6	25	36.5	88.7	21/01/1993
19930122	22	39.4	25	24.7	25	0	25	11.5	25	27.7	25	24.6	25	34.4	79.1	22/01/1993
19930123	23	38.9	25	25.9	25	0.1	25	10.4	25	26.7	25	24.1	25	34.6	72.1	23/01/1993
19930124	24	39	25	25.9	25	4.1	25	10.9	25	25.8	25	23.7	25	33.9	70.9	24/01/1993
19930125	25	36.5	25	27	25	0	25	7.6	25	22.7	25	24.5	25	40.1	68.7	25/01/1993
19930126	26	37.1	25	23.7	25	0.5	25	7.9	25	23.5	25	24.3	25	38.5	82.9	26/01/1993
19930127	27	34.9	25	25.6	25	1.5	25	7.6	25	20.1	25	23.6	25	42.2	71.9	27/01/1993
19930128	28	33.3	25	26.3	25	5	25	4.3	25	8.3	25	25.6	25	50	74.8	28/01/1993
19930129	29	32.3	25	24.5	25	0.4	25	6.4	25	8.7	25	26.1	25	54	84.9	29/01/1993
19930130	30	31.9	25	23.3	25	0.6	25	4.5	25	8.5	25	26	25	55	90.9	30/01/1993
19930131	31	36.2	25	22.3	25	20.8	25	7.1	25	17.2	25	22.6	25	37.6	84	31/01/1993
19930201	32	33.5	25	23.2	25	2.1	25	8	25	20.4	25	21.9	25	42.3	77	1/02/1993
19930202	33	35.4	25	23.6	25	0	25	8.8	25	26.1	25	24	25	41.7	82.4	2/02/1993
19930203	34	36.2	25	22.2	25	0	25	10.4	25	27.1	25	23.9	25	39.8	89.3	3/02/1993
19930204	35	36	25	24.3	25	0	25	8.2	25	22.4	25	25	25	42.1	82.3	4/02/1993
19930205	36	35.1	25	24.7	25	0	25	5.9	25	13.6	25	23.8	25	42.1	76.5	5/02/1993
19930206	37	36.8	25	25	25	6.4	25	9.5	25	23.6	25	21.9	25	35.3	69.2	6/02/1993
19930207	38	36.1	25	25.2	25	1.3	25	7.5	25	16.3	25	25.9	25	43.4	80.8	7/02/1993
19930208	39	34.5	25	22	25	6.1	25	7.9	25	19.1	25	24.8	25	45.3	93.8	8/02/1993
19930209	40	33.4	25	23.8	25	2.5	25	6	25	15.7	25	24.6	25	47.8	83.5	9/02/1993
19930210	41	34.5	25	24.6	25	0.1	25	7	25	12.3	25	24.6	25	45	79.6	10/02/1993
19930211	42	33.5	25	23.3	25	17.9	25	4.9	25	11.2	25	27.6	25	53.4	96.5	11/02/1993
19930212	43	31.7	25	22.4	25	6.9	25	6.1	25	6.7	25	25.6	25	54.8	94.5	12/02/1993
19930213	44	32.3	25	22.7	25	48.9	25	5.4	25	12.5	25	26.1	25	54	94.6	13/02/1993
19930214	45	33.4	25	23.6	25	20	25	5.9	25	15	25	28.1	25	54.6	96.5	14/02/1993
19930215	46	34.3	25	23.2	25	17.2	25	5.9	25	20.1	25	28	25	51.8	98.5	15/02/1993
19930216	47	31.2	25	22.9	25	18.8	25	3	25	16.1	25	29.3	25	64.5	100	16/02/1993
19930217	48	33.3	25	23.1	25	2.4	25	4.6	25	21	25	28.3	25	55.3	100	17/02/1993
19930218	49	30.6	25	23.7	25	5.2	25	5.7	25	15.6	25	28.6	25	65.1	97.6	18/02/1993
19930219	50	32.1	25	23	25	5.9	25	1.8	25	20.5	25	26.7	25	55.8	95.1	19/02/1993
19930220	51	34.2	25	22.7	25	0	25	6.9	25	24.9	25	28.5	25	53	100	20/02/1993
19930221	52	29.5	25	24	25	10.7	25	4.9	25	8.9	25	27.1	25	65.7	90.9	21/02/1993
19930222	53	29.8	25	21.7	25	23.8	25	6.4	25	14.1	25	24.9	25	59.4	96	22/02/1993
19930223	54	33.6	25	20.9	25	1.3	25	8	25	24.3	25	24.2	25	46.5	98	23/02/1993
19930224	55	34.4	25	23.4	25	0	25	6.5	25	22.1	25	25.8	25	47.4	89.7	24/02/1993
19930225	56	36	25	24.4	25	0	25	7	25	22.2	25	26.2	25	44.1	85.8	25/02/1993
19930226	57	33.9	25	23.9	25	21.1	25	5	25	14.2	25	24.6	25	46.5	83	26/02/1993
19930227	58	34.2	25	23.4	25	0.6	25	6.6	25	19.6	25	25.9	25	48.1	90	27/02/1993
19930228	59	33.8	25	24.2	25	0.8	25	12.1	25	20.6	25	20.4	25	38.8	67.6	28/02/1993
19930301	60	32.3	25	22	25	0	25	8.1	25	26.4	25	19.3	25	39.9	73	1/03/1993
19930302	61	32.5	25	17.2	25	0	25	8.7	25	28.3	25	9	25	18.4	45.9	2/03/1993
19930303	62	33.8	25	17.6	25	0	25	8.9	25	27.9	25	10.8	25	20.5	53.7	3/03/1993
19930304	63	35.2	25	17.4	25	0	25	9.1	25	27.6	25	11.6	25	20.4	58.4	4/03/1993
19930305	64	35.9	25	17.8	25	0	25	7.5	25	26	25	13.8	25	23.4	67.7	5/03/1993
19930306	65	35.3	25	21.7	25	0	25	7.9	25	23.4	25	23.3	25	40.8	89.8	6/03/1993
19930307	66	36.2	25	21.7	25	0	25	8.2	25	25.4	25	23.9	25	39.8	92.1	7/03/1993
19930308	67	37.4	25	19.9	25	0	25	8.5	25	26.1	25	18.2	25	28.4	78.4	8/03/1993
19930309	68	37.5	25	22.2	25	0.2	25	8.2	25	25.2	25	21.5	25	33.3	80.4	9/03/1993
19930310	69	37.7	25	22.2	25	0.8	25	10.7	25	25.9	25	18.8	25	28.8	70.3	10/03/1993
19930311	70	37.6	25	22.2	25	0	25	13.1	25	26.2	25	14.1	25	21.7	52.7	11/03/1993
19930312	71	35.9	25	19.6	25	0	25	11.1	25	26.8	25	9.8	25	16.6	43	12/03/1993
19930313	72	36.5	25	20.5	25	0	25	8.2	25	25.5	25	15.7	25	25.7	65.1	13/03/1993
19930314	73	36.2	25	21.4	25	0	25	9.2	25	23.8	25	21.8	25	36.3	85.6	14/03/1993
19930315	74	37.4	25	20.4	25	0	25	8.6	25	24.9	25	18.2	25	28.4	76	15/03/1993
19930316	75	37.8	25	18.8	25	0	25	12.5	25	26.1	25	11.6	25	17.7	53.5	16/03/1993
19930317	76	38.2	25	21.8	25	0	25	8.4	25	25.6	25	14.4	25	21.5	55.2	17/03/1993
19930318	77	39.5	25	19.5	25	0	25	9.1	25	25.3	25					

19930319	78	40.1	25	20.8	25	0	25	8.7	25	25.3	25	16	25	21.6	65.2	19/03/1993
19930320	79	39	25	23.2	25	0	25	9	25	24	25	18.6	25	26.6	65.4	20/03/1993
19930321	80	38	25	22.5	25	0	25	8.3	25	23.3	25	20.4	25	30.8	74.9	21/03/1993
19930322	81	36.8	25	23.2	25	1.4	25	9	25	19	25	27.5	25	44.3	96.7	22/03/1993
19930323	82	35.1	25	23.2	25	2.1	25	7.3	25	19.3	25	26.1	25	46.2	91.8	23/03/1993
19930324	83	32.5	25	21.2	25	23	25	5.6	25	20.1	25	24.3	25	49.7	96.6	24/03/1993
19930325	84	34.1	25	21.6	25	0.2	25	5.8	25	22.4	25	25.7	25	48	99.7	25/03/1993
19930326	85	35	25	21.2	25	0	25	7	25	22.3	25	22.7	25	40.4	90.2	26/03/1993
19930327	86	36	25	22.1	25	0	25	6.5	25	22.4	25	22.1	25	37.2	83.1	27/03/1993
19930328	87	35.4	25	23.5	25	0	25	8.5	25	19	25	23.8	25	41.4	82.2	28/03/1993
19930329	88	34.9	25	22.6	25	6.8	25	10.5	25	22.4	25	14.6	25	26.1	53.3	29/03/1993
19930330	89	34.2	25	20.3	25	0	25	8.3	25	23.7	25	8.9	25	16.5	37.4	30/03/1993
19930331	90	35.8	25	19.9	25	0	25	7.8	25	23.4	25	11.5	25	19.6	49.5	31/03/1993
19930401	91	36.9	25	19.1	25	0	25	8.4	25	22.9	25	15.4	25	24.7	69.7	1/04/1993
19930402	92	36.4	25	21.7	25	0	25	7.7	25	22.7	25	13.3	25	21.9	51.3	2/04/1993
19930403	93	35.9	25	19	25	0	25	7.1	25	23.4	25	14.9	25	25.2	67.8	3/04/1993
19930404	94	35	25	18.3	25	0	25	6.8	25	23.1	25	19.9	25	35.4	94.7	4/04/1993
19930405	95	34.9	25	20.4	25	0	25	7.4	25	22.9	25	19.5	25	34.9	81.4	5/04/1993
19930406	96	35.5	25	20.3	25	0	25	9.1	25	23.6	25	15.8	25	27.3	66.4	6/04/1993
19930407	97	36.6	25	18.4	25	0	25	10.6	25	23.1	25	14.7	25	23.9	69.5	7/04/1993
19930408	98	36.4	25	21.6	25	0	25	10.8	25	23.7	25	9	25	14.8	34.9	8/04/1993
19930409	99	35.9	25	19.8	25	0	25	9.5	25	23.8	25	7.5	25	12.7	32.5	9/04/1993
19930410	100	34.3	25	21.2	25	0	25	8.5	25	22.1	25	14.5	25	26.8	57.6	10/04/1993
19930411	101	33.9	25	19.9	25	0	25	7.9	25	21.9	25	18.6	25	35.2	80.1	11/04/1993
19930412	102	34	25	17.9	25	0	25	7.2	25	22.1	25	14.4	25	27.1	70.2	12/04/1993
19930413	103	33.9	25	17.9	25	0	25	8.4	25	22.8	25	16.2	25	30.6	79	13/04/1993
19930414	104	34.5	25	18.5	25	0	25	7.4	25	22.1	25	16.2	25	29.6	76.1	14/04/1993
19930415	105	34.7	25	19.4	25	0	25	8.6	25	20.8	25	13.7	25	24.8	60.8	15/04/1993
19930416	106	33.6	25	21.4	25	0	25	8.4	25	21.2	25	11.9	25	22.9	46.7	16/04/1993
19930417	107	32.7	25	18.7	25	0	25	8.6	25	21.7	25	13	25	26.3	60.3	17/04/1993
19930418	108	32.5	25	19.1	25	0	25	8	25	19.4	25	15.1	25	30.9	68.3	18/04/1993
19930419	109	31.3	25	21.9	25	0	25	8	25	12.7	25	17.2	25	37.6	65.5	19/04/1993
19930420	110	32	25	21.5	25	0	25	7.1	25	18.4	25	15.6	25	32.8	60.9	20/04/1993
19930421	111	32.3	25	18.9	25	0	25	7.8	25	19.2	25	14.9	25	30.8	68.3	21/04/1993
19930422	112	31.7	25	19.5	25	0	25	7.6	25	20.1	25	15.7	25	33.6	69.3	22/04/1993
19930423	113	31.8	25	18.8	25	0	25	8.5	25	21.8	25	14.4	25	30.6	66.4	23/04/1993
19930424	114	31.6	25	19	25	0	25	7	25	19	25	14.4	25	31	65.6	24/04/1993
19930425	115	32	25	20.1	25	0	25	7.1	25	16.4	25	15.8	25	33.2	67.2	25/04/1993
19930426	116	31.7	25	17.4	25	0	25	7.1	25	18.4	25	15.2	25	32.5	76.5	26/04/1993
19930427	117	31.9	25	17.7	25	0	25	7.6	25	20.5	25	13.8	25	29.2	68.2	27/04/1993
19930428	118	32	25	17.8	25	0	25	7.6	25	19.9	25	13.6	25	28.6	66.8	28/04/1993
19930429	119	31.1	25	17.8	25	0	25	8.4	25	19.6	25	13.8	25	30.5	67.7	29/04/1993
19930430	120	31	25	16.1	25	0	25	7.1	25	20.9	25	13	25	28.9	71.1	30/04/1993
19930501	121	30.9	25	17	25	0	25	7.5	25	20.5	25	13.3	25	29.8	68.7	1/05/1993
19930502	122	31	25	15.1	25	0	25	7.2	25	20.6	25	12.4	25	27.6	72.3	2/05/1993
19930503	123	30.9	25	13.7	25	0	25	6.5	25	20.8	25	9.2	25	20.6	58.7	3/05/1993
19930504	124	31.7	25	13.3	25	0	25	5.5	25	18.7	25	11.2	25	24	73.4	4/05/1993
19930505	125	31.2	25	14.4	25	0	25	6.6	25	19.6	25	10.3	25	22.7	62.8	5/05/1993
19930506	126	31.9	25	13.3	25	0	25	5.8	25	20.4	25	10.6	25	22.4	69.4	6/05/1993
19930507	127	31.5	25	15	25	0	25	5.6	25	15.4	25	13.7	25	29.6	80.4	7/05/1993
19930508	128	32.2	25	17.1	25	0	25	6.1	25	16.7	25	11.5	25	23.9	59	8/05/1993
19930509	129	32.5	25	16.5	25	0	25	5.5	25	19.3	25	13.2	25	27	70.4	9/05/1993
19930510	130	32.9	25	16.7	25	0	25	6.2	25	19	25	13.9	25	27.8	73.2	10/05/1993
19930511	131	33.7	25	16.9	25	0	25	7.2	25	18.9	25	14.8	25	28.3	76.9	11/05/1993
19930512	132	30.8	25	19.1	25	0	25	3	25	13.3	25	18.3	25	41.2	82.8	12/05/1993
19930513	133	25.9	25	18.9	25	7.7	25	3.4	25	10.3	25	21.1	25	63.2	96.7	13/05/1993
19930514	134	24.1	25	17.1	25	4.2	25	5.6	25	12.4	25	16.5	25	55	84.7	14/05/1993
19930515	135	27.1	25	17	25	0.6	25	6.7	25	13.6	25	16	25	44.6	82.6	15/05/1993
19930516	136	27.8	25	16.9	25	0	25	5.6	25	15.2	25	10.7	25	28.6	55.6	16/05/1993
19930517	137	29.5	25	16.8	25	0	25	5.1	25	16.3	25	14.3	25	34.7	74.8	17/05/1993
19930518	138	29.8	25	19.1	25	0	25	5.5	25	14.5	25	16.1	25	38.4	72.9	18/05/1993
19930519	139	28.5	25	16.4	25	0	25	7	25	19.2	25	10.8	25	27.8	57.9	19/05/1993
19930520	140	29.4	25	14.9	25	0	25	5.3	25	18.2	25	12.4	25	30.3	73.2	20/05/1993
19930521	141	29.7	25	14.3	25	0	25	7.1	25	17.6	25	12.2	25	29.3	74.9	21/05/1993
19930522	142	29.6	25	17.2	25	0	25	7.7	25	15.8	25	12.3	25	29.7	62.7	22/05/1993
19930523	143	29.4	25	15.6	25	0	25	5.1	25	18.3	25	9.9	25	24.2	55.9	23/05/1993
19930524	144	29.8	25	15.9	25	0	25	7.8	25	18.6	25	10.9	25	26	60.4	24/05/1993
19930525	145	30.5	25	16.8	25	0	25	6.6	25	17.7	25	8.7	25	19.9	45.5	25/05/1993
19930526	146	30.6	25	18.5	25	0	25	7.7	25	17.9	25	10.4	25	23.7	48.9	26/05/1993
19930527	147	28	25	15.5	25	0	25	6.3	25	16.9	25	8.3	25	22	47.2	27/05/1993
19930528	148	28.4	25	14.3	25	0	25	6.9	25	18.6	25	11.6	25	30	71.2	28/05/1993
19930529	149	29.4	25	15.3	25	0	25	6.3	25	17.5	25	14.6	25	35.6	84	29/05/1993
19930530	150	29.8	25	14.6	25	0	25	4.9	25	16.4	25	15.2	25	36.2	91.5	30/05/1993
19930531	151	29.9	25	17.7	25	0	25	5.3	25	13.2	25	16.6	25	39.4	82	31/05/1993
19930601	152	28.1	25	16.4	25	0	25	5.2	25	14.1	25	16.4	25	43.1	88	1/06/1993
19930602	153	26.3	25	14.5	25	0	25	5.3	25	16.8	25	13	25	38	78.8	2/06/1993
19930603	154	28.3	25	16	25	0	25	5	25	14	25	12.1	25	31.5	66.6	3/06/1993
19930604	155	25.9	25	15.6	25	0	25	7.1	25	15.6	25	12.6	25	37.7	71.1	4/06/1993
19930605	156	23.7	25	14.2	25	0	25	5.2	25	13	25	9.3	25	31.7	57.5	5/06/1993
19930606	157	24.3	25	12.2	25	0	25	6.1	25	17.2	25	7.7	25	25.4	54.2	6/06/1993
19930607	158	21.5	25	10.2	25	0	25	7	25	17.9	25	7.5	25	29.3	60.3	7/06/1993
19930608	159	21.4	25	9.5	25	0	25	5.9	25	16.7	25	7.1	25	27.9	59.8	8/06/1993
19930609	160	25.3	25	7	25	0	25	5.7	25	18.5	25	6.7	25	20.8	66.9	

19930610	161	28.9	25	8.5	25	0	25	5.8	25	18.4	25	7.6	25	19.1	68.5	10/06/1993
19930611	162	30.1	25	11.2	25	0	25	4.7	25	16.7	25	9.9	25	23.2	74.5	11/06/1993
19930612	163	25.6	25	15.7	25	0	25	5	25	14.7	25	13.1	25	39.9	73.5	12/06/1993
19930613	164	22.9	25	11	25	0	25	5.8	25	16.3	25	8.6	25	30.8	65.6	13/06/1993
19930614	165	21.4	25	11.3	25	0	25	6.4	25	12.1	25	6.2	25	24.3	46.3	14/06/1993
19930615	166	22.8	25	13.8	25	0	25	6	25	9	25	7.7	25	27.8	48.8	15/06/1993
19930616	167	25.5	25	14.7	25	0	25	3.7	25	11.9	25	10.2	25	31.3	61	16/06/1993
19930617	168	27.7	25	12.9	25	0	25	4.6	25	16.8	25	13.5	25	36.4	90.8	17/06/1993
19930618	169	29.6	25	12.7	25	0	25	4.4	25	16.9	25	13.3	25	32.1	90.6	18/06/1993
19930619	170	30.1	25	14.7	25	0	25	8.2	25	17.6	25	12.4	25	29.1	74.2	19/06/1993
19930620	171	27.5	25	15.2	25	0	25	7	25	18.1	25	7.5	25	20.4	43.4	20/06/1993
19930621	172	27.1	25	11.1	25	0	25	6.6	25	18.3	25	6.4	25	17.8	48.5	21/06/1993
19930622	173	27	25	11.7	25	0	25	5.9	25	18	25	6.7	25	18.8	48.8	22/06/1993
19930623	174	27.2	25	11	25	0	25	6.8	25	18	25	6.6	25	18.3	50.3	23/06/1993
19930624	175	26.2	25	10.3	25	0	25	7.6	25	18.1	25	6.6	25	19.4	52.7	24/06/1993
19930625	176	26.8	25	11.8	25	0	25	7	25	17.7	25	6.7	25	19	48.4	25/06/1993
19930626	177	28.1	25	11.4	25	0	25	5.7	25	17.1	25	7.3	25	19.2	54.2	26/06/1993
19930627	178	28.4	25	13.9	25	0	25	4.9	25	16.7	25	9.6	25	24.8	60.5	27/06/1993
19930628	179	27.4	25	14.6	25	0	25	6.4	25	17	25	9.5	25	26	57.2	28/06/1993
19930629	180	27.2	25	12.9	25	0	25	6.2	25	17.4	25	10.5	25	29.1	70.6	29/06/1993
19930630	181	28.1	25	12.7	25	0	25	4.1	25	16.1	25	12.4	25	32.6	84.5	30/06/1993
19930701	182	29.4	25	11.4	25	0	25	5.2	25	17.4	25	11.6	25	28.3	86.1	1/07/1993
19930702	183	27.7	25	14.5	25	0	25	4.9	25	17.7	25	13.5	25	36.4	81.8	2/07/1993
19930703	184	28.2	25	10.5	25	0	25	4.4	25	18.1	25	10.4	25	27.2	82	3/07/1993
19930704	185	28.3	25	10.5	25	0	25	5.5	25	17.7	25	8.9	25	23.1	70.1	4/07/1993
19930705	186	29.9	25	10.9	25	0	25	4.2	25	17.9	25	10.7	25	25.4	82.1	5/07/1993
19930706	187	30.6	25	15	25	0	25	7.4	25	13.7	25	14.4	25	32.8	84.5	6/07/1993
19930707	188	21.8	25	14.4	25	0	25	5.7	25	9.8	25	11.3	25	43.3	68.9	7/07/1993
19930708	189	20.7	25	12	25	0	25	4	25	14.4	25	8.7	25	35.7	62.1	8/07/1993
19930709	190	17.8	25	11	25	0.2	25	4.3	25	11.9	25	9.8	25	48.1	74.7	9/07/1993
19930710	191	21.5	25	7.6	25	0	25	4.3	25	18.1	25	8.2	25	32	78.6	10/07/1993
19930711	192	22.9	25	7.2	25	0	25	4.3	25	18.3	25	9.2	25	33	90.6	11/07/1993
19930712	193	24.5	25	9.1	25	0	25	4.6	25	18.4	25	9	25	29.3	77.9	12/07/1993
19930713	194	27.3	25	6.6	25	0	25	4.1	25	18.6	25	9.7	25	26.7	99.6	13/07/1993
19930714	195	27.4	25	7.2	25	0	25	4.4	25	18.9	25	8.8	25	24.1	86.7	14/07/1993
19930715	196	28.2	25	7.5	25	0	25	6.3	25	18.9	25	7.6	25	19.9	73.4	15/07/1993
19930716	197	27.7	25	12.2	25	0	25	6.9	25	19	25	7	25	18.8	49.3	16/07/1993
19930717	198	28.1	25	11.6	25	0	25	4.7	25	19.2	25	6.9	25	18.2	50.5	17/07/1993
19930718	199	28.7	25	11.1	25	0	25	6.9	25	18.4	25	7.6	25	19.3	57.6	18/07/1993
19930719	200	27.6	25	13.3	25	0	25	7.3	25	18.1	25	7.8	25	21.1	51.1	19/07/1993
19930720	201	24.4	25	13.6	25	0	25	7.2	25	15.5	25	7.8	25	25.5	50.1	20/07/1993
19930721	202	20.6	25	14.8	25	1.8	25	2.6	25	7.3	25	11.5	25	47.4	68.4	21/07/1993
19930722	203	23.6	25	13.9	25	8	25	2.7	25	15.7	25	15.5	25	53.2	97.7	22/07/1993
19930723	204	27.7	25	10.9	25	0	25	3.5	25	18.4	25	15.9	25	42.8	100	23/07/1993
19930724	205	28.9	25	15.1	25	0	25	4.1	25	12.5	25	17.1	25	42.9	99.7	24/07/1993
19930725	206	29.7	25	18.1	25	0.3	25	5.4	25	12.8	25	21.3	25	51.1	100	25/07/1993
19930726	207	30.8	25	16.8	25	0	25	4.2	25	10.3	25	15.9	25	35.8	83.2	26/07/1993
19930727	208	31.1	25	17.5	25	0	25	5.5	25	16.4	25	13.5	25	29.9	67.5	27/07/1993
19930728	209	31.6	25	15.2	25	0	25	6.1	25	16.9	25	12	25	25.8	69.5	28/07/1993
19930729	210	31.8	25	12.9	25	0	25	5.8	25	19.3	25	10.5	25	22.3	70.6	29/07/1993
19930730	211	31.9	25	12.7	25	0	25	6.3	25	20	25	10.2	25	21.6	69.5	30/07/1993
19930731	212	31	25	14.2	25	0	25	5.4	25	19.1	25	11.6	25	25.8	71.7	31/07/1993
19930801	213	32.3	25	13.7	25	0	25	8.3	25	19.2	25	11.2	25	23.2	71.5	1/08/1993
19930802	214	24.9	25	15.4	25	0	25	7.6	25	19.5	25	7.1	25	22.6	40.6	2/08/1993
19930803	215	23.2	25	11.3	25	0	25	8.4	25	19.4	25	6.3	25	22.2	47.1	3/08/1993
19930804	216	22.7	25	8.7	25	0	25	7.2	25	21.1	25	5.1	25	18.5	45.4	4/08/1993
19930805	217	24.3	25	6.3	25	0	25	5.7	25	21.2	25	3.9	25	12.8	40.9	5/08/1993
19930806	218	24.9	25	4.7	25	0	25	6.5	25	21.2	25	4.1	25	13	48	6/08/1993
19930807	219	27.9	25	5.3	25	0	25	6.4	25	21.6	25	4.2	25	11.2	47.2	7/08/1993
19930808	220	30.4	25	7.7	25	0	25	6.3	25	21.2	25	7	25	16.1	66.6	8/08/1993
19930809	221	31.8	25	10.1	25	0	25	4.4	25	21.2	25	9.4	25	20	76.1	9/08/1993
19930810	222	32.3	25	12	25	0	25	10	25	21.3	25	9	25	18.6	64.2	10/08/1993
19930811	223	29.6	25	15.7	25	0	25	9.5	25	22	25	5	25	12.1	28	11/08/1993
19930812	224	30.9	25	10.3	25	0	25	7.1	25	22.2	25	4.4	25	9.9	35.1	12/08/1993
19930813	225	29.9	25	9.8	25	0	25	7.9	25	21.9	25	6.2	25	14.7	51.2	13/08/1993
19930814	226	30.1	25	10.4	25	0	25	6.6	25	21.8	25	8.1	25	19	64.3	14/08/1993
19930815	227	31.4	25	11	25	0	25	7	25	21.6	25	11.2	25	24.4	85.4	15/08/1993
19930816	228	29.6	25	14.3	25	0	25	9.2	25	21.5	25	13	25	31.4	79.8	16/08/1993
19930817	229	28	25	16.3	25	0	25	8.4	25	22.2	25	6	25	15.9	32.4	17/08/1993
19930818	230	28.1	25	13.1	25	0	25	9.1	25	22.6	25	5.6	25	14.7	37.2	18/08/1993
19930819	231	28.1	25	11.7	25	0	25	7.8	25	22.8	25	4.6	25	12.1	33.5	19/08/1993
19930820	232	28.9	25	11.3	25	0	25	7.2	25	22.5	25	8.1	25	20.3	60.5	20/08/1993
19930821	233	29.6	25	13.8	25	0	25	7.9	25	21.4	25	11.7	25	28.2	74.2	21/08/1993
19930822	234	29.4	25	13.9	25	0	25	7.3	25	21.9	25	11.6	25	28.3	73.1	22/08/1993
19930823	235	30.4	25	13.2	25	0	25	6.4	25	20	25	8.6	25	19.8	56.7	23/08/1993
19930824	236	30.4	25	15.2	25	0	25	7.4	25	21.5	25	8.6	25	19.8	49.8	24/08/1993
19930825	237	30.5	25	12.9	25	0	25	6.1	25	21.8	25	11	25	25.2	74	25/08/1993
19930826	238	31.9	25	13.1	25	0.1	25	6.9	25	20	25	12	25	25.4	79.7	26/08/1993
19930827	239	31.7	25	20.8	25	1.1	25	5.5	25	16.6	25	14.6	25	31.2	59.5	27/08/1993
19930828	240	27.6	25	18.4	25	0.5	25	5.9	25	16.8	25	19.3	25	52.3	91.2	28/08/1993
19930829	241	28	25	11.1	25	0.8	25	6	25	22.5	25	15.3	25	40.5	100	29/08/1993
19930830	242	31.2	25	11.7	25	0	25	6.2	25	22.9	25	13	25	28.6	94.6	30/08/1993
19930831	243	33.9	25	13.1	25	0	25	7.9	25	22.8	25	12.9	25	24.4	85.6	31/08/1993</

19930901	244	32.5	25	18.9	25	0	25	8.9	25	19	25	14.5	25	29.6	66.4	1/09/1993
19930902	245	25.9	25	13.8	25	0	25	9.7	25	20.2	25	6.5	25	19.5	41.2	2/09/1993
19930903	246	28.3	25	15	25	0	25	7.2	25	22.6	25	7.8	25	20.3	45.8	3/09/1993
19930904	247	31.8	25	14.7	25	0	25	6.8	25	23.5	25	9.1	25	19.4	54.4	4/09/1993
19930905	248	33.5	25	15.5	25	0	25	8.2	25	23.1	25	13	25	25.1	73.9	5/09/1993
19930906	249	34.3	25	16.7	25	0	25	6.6	25	22.4	25	17.1	25	31.6	90	6/09/1993
19930907	250	35.6	25	18.4	25	0	25	9.1	25	22.6	25	15.3	25	26.3	72.3	7/09/1993
19930908	251	36.1	25	17.3	25	0	25	8.1	25	24.1	25	11.5	25	19.2	58.3	8/09/1993
19930909	252	33.9	25	18.1	25	0	25	9.7	25	24	25	14.5	25	27.4	69.9	9/09/1993
19930910	253	29.4	25	17.6	25	0	25	11.1	25	24	25	12.3	25	30	61.2	10/09/1993
19930911	254	31.4	25	15.2	25	0	25	9.7	25	24.6	25	8.7	25	18.9	50.4	11/09/1993
19930912	255	31.8	25	16.1	25	0	25	8.2	25	24.2	25	10.9	25	23.2	59.6	12/09/1993
19930913	256	29.9	25	15.4	25	0	25	8.7	25	23.1	25	10.2	25	24.2	58.3	13/09/1993
19930914	257	26.3	25	13.4	25	0	25	8.7	25	24.8	25	7.9	25	23.1	51.4	14/09/1993
19930915	258	27.7	25	8.8	25	0	25	5.1	25	25.7	25	5.5	25	14.8	48.6	15/09/1993
19930916	259	33.3	25	8.2	25	0	25	6.9	25	25.9	25	5.2	25	10.2	47.9	16/09/1993
19930917	260	36.2	25	10.8	25	0	25	10.5	25	25.8	25	6.2	25	10.3	47.9	17/09/1993
19930918	261	37.1	25	15.1	25	0	25	9.8	25	25.2	25	11.4	25	18.1	66.5	18/09/1993
19930919	262	37.5	25	19.7	25	0	25	10.2	25	24.2	25	15.5	25	24	67.6	19/09/1993
19930920	263	36	25	21.2	25	0	25	13.3	25	24.2	25	11	25	18.5	43.7	20/09/1993
19930921	264	32.6	25	18.7	25	0	25	12.9	25	24.7	25	6.5	25	13.2	30.2	21/09/1993
19930922	265	28.3	25	15.8	25	0	25	8.8	25	18	25	8.2	25	21.3	45.7	22/09/1993
19930923	266	28.6	25	14.1	25	0	25	8.5	25	25.3	25	10.3	25	26.3	64.1	23/09/1993
19930924	267	31.2	25	14.1	25	0	25	7.9	25	25.5	25	11.4	25	25.1	70.9	24/09/1993
19930925	268	33.5	25	19.4	25	0	25	10.7	25	23.3	25	15.3	25	29.6	68	25/09/1993
19930926	269	32.8	25	22.1	25	0	25	10.2	25	22.1	25	12.8	25	25.7	48.1	26/09/1993
19930927	270	32.6	25	19.5	25	0	25	9.9	25	24.3	25	10.9	25	22.2	48.1	27/09/1993
19930928	271	33.6	25	17.7	25	0.2	25	9.5	25	25.5	25	12.1	25	23.3	59.8	28/09/1993
19930929	272	33.5	25	19.4	25	0	25	8.7	25	23.8	25	14.4	25	27.8	64	29/09/1993
19930930	273	34.5	25	19.5	25	0	25	9.3	25	23.8	25	15.5	25	28.3	68.4	30/09/1993
19931001	274	35.2	25	20.5	25	0	25	8.9	25	24.6	25	15.4	25	27.1	63.9	1/10/1993
19931002	275	34.1	25	20.8	25	0	25	8	25	24.3	25	13.8	25	25.8	56.2	2/10/1993
19931003	276	35.7	25	18.5	25	0	25	12.4	25	25.5	25	15.8	25	27	74.2	3/10/1993
19931004	277	27.3	25	17.6	25	0	25	9.2	25	20.2	25	11.9	25	32.8	59.2	4/10/1993
19931005	278	29.6	25	14.3	25	0	25	10.6	25	27.6	25	9.7	25	23.4	59.6	5/10/1993
19931006	279	31.4	25	14.1	25	0	25	10.5	25	28.2	25	5.5	25	12	34.2	6/10/1993
19931007	280	34.3	25	15.1	25	0	25	8.9	25	28.3	25	5.3	25	9.8	30.9	7/10/1993
19931008	281	36.4	25	14.6	25	0	25	9.1	25	27.8	25	9.4	25	15.5	56.6	8/10/1993
19931009	282	37.5	25	17.3	25	0	25	11.3	25	27.1	25	14.3	25	22.2	72.5	9/10/1993
19931010	283	34.3	25	21.5	25	0	25	13.3	25	27	25	9.1	25	16.8	35.5	10/10/1993
19931011	284	32.1	25	16.6	25	0	25	12.2	25	28.1	25	6.1	25	12.8	32.3	11/10/1993
19931012	285	34.4	25	19	25	0	25	11.9	25	24.7	25	5.1	25	9.4	23.2	12/10/1993
19931013	286	34.6	25	18	25	0	25	10.2	25	25.3	25	5.6	25	10.2	27.1	13/10/1993
19931014	287	36.6	25	18.6	25	0	25	9.2	25	21.7	25	12.2	25	19.9	57	14/10/1993
19931015	288	37.6	25	22.9	25	0	25	9.6	25	23	25	19.6	25	30.2	70.2	15/10/1993
19931016	289	33.4	25	23.7	25	0	25	7.8	25	15.9	25	20	25	38.9	68.3	16/10/1993
19931017	290	38.7	25	23.3	25	0	25	8.9	25	23.5	25	20.6	25	29.9	72	17/10/1993
19931018	291	32.4	25	24.9	25	9.3	25	9	25	18.8	25	24.1	25	49.6	76.6	18/10/1993
19931019	292	32.8	25	21.6	25	13.5	25	10.9	25	20.8	25	7.2	25	14.5	27.9	19/10/1993
19931020	293	27.5	25	17.7	25	1.5	25	6	25	19.8	25	17.1	25	46.6	84.5	20/10/1993
19931021	294	31.3	25	14.5	25	0.5	25	9.9	25	28.8	25	8.7	25	19	52.7	21/10/1993
19931022	295	34.1	25	15.1	25	0	25	11	25	29.5	25	5.9	25	11	34.4	22/10/1993
19931023	296	36.7	25	15.5	25	0	25	10.2	25	29.1	25	8.7	25	14.1	49.4	23/10/1993
19931024	297	39.2	25	17.2	25	0	25	11.5	25	28.6	25	15.1	25	21.4	77	24/10/1993
19931025	298	40	25	20.8	25	0	25	15.1	25	26.9	25	17.6	25	23.9	71.7	25/10/1993
19931026	299	37.8	25	24.1	25	0	25	12.4	25	27.8	25	9.1	25	13.9	30.3	26/10/1993
19931027	300	38.1	25	19.9	25	0	25	11.2	25	28.7	25	7.6	25	11.4	32.7	27/10/1993
19931028	301	41.4	25	18	25	0	25	13.8	25	26.5	25	9	25	11.3	43.6	28/10/1993
19931029	302	36.6	25	23.7	25	0	25	14.3	25	27.8	25	8.7	25	14.2	29.7	29/10/1993
19931030	303	38.1	25	21.1	25	0	25	14	25	29.3	25	7.7	25	11.6	30.8	30/10/1993
19931031	304	38.6	25	21.1	25	0	25	12.7	25	30.2	25	5.7	25	8.3	22.8	31/10/1993
19931101	305	39.7	25	19.1	25	0	25	11.5	25	28.2	25	5.4	25	7.4	24.4	1/11/1993
19931102	306	39.4	25	22.9	25	0	25	13	25	24.3	25	15.4	25	21.6	55.2	2/11/1993
19931103	307	37.6	25	24.8	25	0	25	16.2	25	28.5	25	7.5	25	11.6	24	3/11/1993
19931104	308	35.9	25	22.1	25	0	25	15	25	26.5	25	6.3	25	10.7	23.7	4/11/1993
19931105	309	35.7	25	20.3	25	0	25	16.4	25	29.7	25	5.2	25	8.9	21.8	5/11/1993
19931106	310	36.7	25	20.1	25	0	25	14.1	25	30	25	5.2	25	8.4	22.1	6/11/1993
19931107	311	37.6	25	19.7	25	0	25	10.2	25	29.6	25	6.4	25	9.9	27.9	7/11/1993
19931108	312	39.2	25	20.1	25	0	25	9.6	25	27.5	25	7.7	25	10.9	32.7	8/11/1993
19931109	313	40.3	25	19	25	0	25	11.5	25	28.8	25	19.6	25	26.1	89.2	9/11/1993
19931110	314	41.4	25	22.2	25	0	25	11.8	25	26.9	25	19.3	25	24.3	72.1	10/11/1993
19931111	315	40	25	24.8	25	1.3	25	11.6	25	20.1	25	20.7	25	28.1	66.1	11/11/1993
19931112	316	32.2	25	21.8	25	0	25	5.6	25	13.1	25	22	25	45.7	84.3	12/11/1993
19931113	317	37.7	25	21.3	25	0.6	25	9.3	25	26.9	25	22	25	33.7	86.9	13/11/1993
19931114	318	39.7	25	24.5	25	0.9	25	9.4	25	26.5	25	19.7	25	27.1	64.1	14/11/1993
19931115	319	38.3	25	24.2	25	3.2	25	7.6	25	20.4	25	21.1	25	31.3	69.9	15/11/1993
19931116	320	35.3	25	23.7	25	0	25	7.2	25	21	25	22	25	38.5	75.1	16/11/1993
19931117	321	37.1	25	23.5	25	0	25	7.9	25	23.9	25	23.6	25	37.4	81.5	17/11/1993
19931118	322	38.5	25	23.7	25	5	25	8.5	25	25.3	25	25	25	36.7	85.3	18/11/1993
19931119	323	39.5	25	24.7	25	0	25	10.6	25	26.4	25	24.9	25	34.7	80	19/11/1993
19931120	324	40	25	25.2	25	5.1	25	9.7	25	23.7	25	26.1	25	35.4	81.4	20/11/1993
19931121	325	37.7	25	23.7	25	0.1	25	10.3	25	19.4	25	23.8	25	36.5	81.2	21/11/1993
19931122	326	35.8	25	24.9	25	0	25	11.9								

19931123	327	33.9	25	24	25	1.5	25	10	25	15.8	25	10.3	25	19.5	34.5	23/11/1993
19931124	328	36.5	25	19.1	25	0	25	12.7	25	29.5	25	14.5	25	23.7	65.6	24/11/1993
19931125	329	37.2	25	23.1	25	0	25	12.2	25	30.1	25	15.4	25	24.3	54.5	25/11/1993
19931126	330	36.9	25	22.3	25	0	25	13.4	25	26.4	25	14.2	25	22.8	52.8	26/11/1993
19931127	331	37.4	25	22.8	25	0	25	12.3	25	27.6	25	15.5	25	24.2	55.9	27/11/1993
19931128	332	37.5	25	22.8	25	0	25	13.6	25	29.8	25	13.1	25	20.3	47.2	28/11/1993
19931129	333	38.4	25	20.5	25	0	25	15.2	25	27.9	25	13.1	25	19.3	54.3	29/11/1993
19931130	334	38.3	25	23.8	25	0	25	14.5	25	27.8	25	14.5	25	21.5	49.2	30/11/1993
19931201	335	37.4	25	21.7	25	0	25	12.3	25	21.8	25	13.3	25	20.7	51.3	1/12/1993
19931202	336	37.9	25	22.2	25	0	25	12	25	27.5	25	12.4	25	18.8	46.4	2/12/1993
19931203	337	39.6	25	21.5	25	0	25	11.6	25	30	25	13.8	25	19.1	53.8	3/12/1993
19931204	338	40	25	22.5	25	0	25	12.8	25	30	25	14.6	25	19.8	53.6	4/12/1993
19931205	339	40.7	25	25.7	25	0	25	12.9	25	29.4	25	20	25	26.1	60.6	5/12/1993
19931206	340	40.5	25	26.1	25	0.3	25	11.9	25	27.6	25	20.1	25	26.5	59.5	6/12/1993
19931207	341	38.9	25	26.7	25	1.8	25	10.2	25	21.9	25	22.9	25	32.9	65.4	7/12/1993
19931208	342	35.1	25	24.9	25	12.7	25	6	25	12.8	25	26.4	25	46.7	83.9	8/12/1993
19931209	343	33.9	25	21.4	25	1.5	25	5.6	25	18.7	25	25.7	25	48.6	100	9/12/1993
19931210	344	32.5	25	21.3	25	6.6	25	9	25	15.9	25	25.3	25	51.7	99.9	10/12/1993
19931211	345	36	25	23.7	25	0	25	10.6	25	28	25	23.7	25	39.9	80.9	11/12/1993
19931212	346	37	25	25.9	25	0	25	12.3	25	28.3	25	23.2	25	37	69.4	12/12/1993
19931213	347	37.2	25	25.1	25	0	25	10.3	25	29.7	25	19.2	25	30.3	60.3	13/12/1993
19931214	348	38.3	25	24.1	25	0	25	10.8	25	29	25	20.2	25	30	67.3	14/12/1993
19931215	349	38.9	25	26.9	25	0	25	10.3	25	24.4	25	25.5	25	36.7	72	15/12/1993
19931216	350	38.1	25	26.3	25	2.2	25	11.2	25	23.2	25	20.1	25	30.2	58.8	16/12/1993
19931217	351	38.5	25	27.1	25	0	25	9.4	25	27.5	25	21	25	30.8	58.6	17/12/1993
19931218	352	36	25	23.4	25	0	25	9.8	25	25.3	25	24.5	25	41.2	85.2	18/12/1993
19931219	353	34.8	25	25.1	25	3.9	25	8.2	25	21.6	25	25.1	25	45.1	78.8	19/12/1993
19931220	354	34.6	25	25	25	0	25	7.8	25	24.3	25	24	25	43.6	75.8	20/12/1993
19931221	355	36.9	25	25.6	25	0.1	25	8.7	25	20.6	25	24.2	25	38.8	73.7	21/12/1993
19931222	356	33.6	25	27.2	25	2.7	25	4.2	25	10.3	25	27.8	25	53.4	77.1	22/12/1993
19931223	357	33.7	25	23.6	25	5.9	25	9.1	25	18.6	25	21.6	25	41.3	74.2	23/12/1993
19931224	358	35.7	25	20.9	25	0	25	9.6	25	29.3	25	12.7	25	21.7	51.4	24/12/1993
19931225	359	37.5	25	19.9	25	0	25	7.3	25	27.8	25	13.5	25	20.9	58.1	25/12/1993
19931226	360	36.3	25	24.8	25	0	25	10.5	25	17.2	25	12.6	25	20.9	40.3	26/12/1993
19931227	361	33.2	25	23.1	25	0	25	12.2	25	17.4	25	7.7	25	15.1	27.3	27/12/1993
19931228	362	35.2	25	21.3	25	0	25	11.5	25	29.5	25	6.9	25	12.1	27.3	28/12/1993
19931229	363	37.1	25	18.3	25	0	25	13.7	25	31.6	25	7.5	25	11.9	35.7	29/12/1993
19931230	364	39.4	25	21.7	25	0	25	13.3	25	30.4	25	7	25	9.8	27	30/12/1993
19931231	365	40.3	25	20.2	25	0	25	11.6	25	27.4	25	11.5	25	15.3	48.6	31/12/1993
19940101	1	41.1	25	26.4	25	0	25	11.5	25	25.6	25	13.1	25	16.7	38.1	1/01/1994
19940102	2	42.8	25	27.6	25	0	25	12.2	25	25.7	25	18.3	25	21.4	49.6	2/01/1994
19940103	3	42.7	25	26.2	25	0	25	12.6	25	26.6	25	22.1	25	26	65	3/01/1994
19940104	4	43.8	25	27.1	25	0	25	12.4	25	27.4	25	23.3	25	25.9	65	4/01/1994
19940105	5	43.8	25	25.2	25	1.2	25	13.7	25	27.3	25	19.3	25	21.4	60.2	5/01/1994
19940106	6	44	25	29	25	0	25	13.3	25	23.7	25	24.6	25	27	61.4	6/01/1994
19940107	7	39.7	25	27.3	25	4	25	7.3	25	16.9	25	26.6	25	36.6	73.3	7/01/1994
19940108	8	39.2	25	24.6	25	7	25	10.6	25	22.8	25	26.7	25	37.8	86.3	8/01/1994
19940109	9	37.5	25	24.4	25	3.8	25	11.3	25	21.8	25	26.1	25	40.5	85.4	9/01/1994
19940110	10	40.6	25	23.1	25	0	25	13.1	25	29.5	25	12.1	25	15.9	42.8	10/01/1994
19940111	11	41.5	25	25.8	25	0	25	12.3	25	28.4	25	12.7	25	15.9	38.2	11/01/1994
19940112	12	40.2	25	26.8	25	0	25	11.1	25	27.3	25	23.4	25	31.4	66.4	12/01/1994
19940113	13	39.8	25	27.6	25	0	25	9.4	25	25.9	25	22.3	25	30.6	60.4	13/01/1994
19940114	14	39.8	25	26.1	25	0	25	9.4	25	21.7	25	26	25	35.6	76.9	14/01/1994
19940115	15	40.4	25	23.7	25	0.5	25	10.9	25	26.5	25	25.7	25	34.1	87.7	15/01/1994
19940116	16	41	25	27.2	25	0.3	25	10.5	25	26.2	25	23.2	25	29.8	64.3	16/01/1994
19940117	17	39.3	25	25.8	25	4.8	25	9.9	25	23.9	25	24.3	25	34.2	73.2	17/01/1994
19940118	18	39.7	25	25.4	25	0	25	9.1	25	20.4	25	25.4	25	35	78.3	18/01/1994
19940119	19	41.2	25	24.5	25	0	25	15	25	28.3	25	18.9	25	24	61.5	19/01/1994
19940120	20	40.6	25	26	25	0	25	15.8	25	29	25	12.3	25	16.1	36.6	20/01/1994
19940121	21	39.1	25	24.9	25	0	25	15.2	25	29	25	11.4	25	16.2	36.2	21/01/1994
19940122	22	41.5	25	23.1	25	0	25	14.7	25	30.8	25	7.5	25	9.4	26.5	22/01/1994
19940123	23	41.3	25	26.8	25	6.6	25	10.8	25	27.6	25	14.7	25	18.6	41.7	23/01/1994
19940124	24	38	25	23.9	25	12	25	10.3	25	24.5	25	25.7	25	38.8	86.7	24/01/1994
19940125	25	38.4	25	25.5	25	0.3	25	12.3	25	21.3	25	25.3	25	37.4	77.5	25/01/1994
19940126	26	39.5	25	24.7	25	0	25	11.4	25	28	25	24.5	25	34.1	78.8	26/01/1994
19940127	27	39.9	25	22.6	25	0.2	25	14.5	25	27.7	25	17.9	25	24.4	65.3	27/01/1994
19940128	28	37.5	25	26.2	25	2.7	25	11.4	25	23.6	25	18.5	25	28.7	54.4	28/01/1994
19940129	29	35.8	25	22.9	25	0.1	25	8.1	25	20	25	17.8	25	30.3	63.8	29/01/1994
19940130	30	32.4	25	24.2	25	2.9	25	5.6	25	15.8	25	23.3	25	47.9	77.2	30/01/1994
19940131	31	27.4	25	22	25	7.4	25	6.1	25	7.1	25	24.1	25	66	91.2	31/01/1994
19940201	32	30.6	25	21.1	25	10.9	25	5.6	25	11.4	25	24.4	25	55.6	97.6	1/02/1994
19940202	33	34.5	25	21.9	25	1.2	25	7.1	25	25.3	25	24.5	25	44.8	93.3	2/02/1994
19940203	34	37.9	25	23.2	25	0	25	11.2	25	26.2	25	24.9	25	37.8	87.6	3/02/1994
19940204	35	38.3	25	22.8	25	0	25	10.4	25	28.1	25	23.8	25	35.3	85.8	4/02/1994
19940205	36	39.1	25	25.6	25	0	25	11	25	27.7	25	25.6	25	36.4	78	5/02/1994
19940206	37	39.7	25	25.2	25	0	25	12.1	25	27.5	25	25	25	34.4	78	6/02/1994
19940207	38	38.1	25	27.3	25	0	25	11.7	25	26.8	25	24.2	25	36.3	66.7	7/02/1994
19940208	39	38.6	25	24.7	25	0	25	11.1	25	27.4	25	22.8	25	33.3	73.3	8/02/1994
19940209	40	39.3	25	24.4	25	0	25	11	25	27.8	25	21.7	25	30.5	71	9/02/1994
19940210	41	38.5	25	25.7	25	0	25	10.1	25	25.1	25	23.5	25	34.5	71.2	10/02/1994
19940211	42	39.1	25	26.5	25	0.3	25	8.6	25	22.8	25	26.5	25	37.7	76.6	11/02/1994
19940212	43	35.3	25	24.1	25	2.1	25	8.2	25	17.2	25	25.1	25	43.9	83.6	12/02/1994
19940213	44	35.6	25	2												

19940214	45	37.1	25	24.3	25	0	25	9.8	25	24.8	25	27.3	25	43.3	89.9	14/02/1994
19940215	46	36.9	25	26.4	25	0	25	6.7	25	24.1	25	26.8	25	42.9	77.9	15/02/1994
19940216	47	35	25	24.2	25	0	25	8.1	25	22.3	25	27.2	25	48.4	90.1	16/02/1994
19940217	48	36.5	25	23.5	25	0	25	9.7	25	25.5	25	22.6	25	37	78.1	17/02/1994
19940218	49	37.2	25	23.5	25	0	25	10.8	25	24.9	25	23.2	25	36.6	80.2	18/02/1994
19940219	50	36.4	25	25.1	25	5.4	25	7.4	25	21.7	25	22.4	25	36.9	70.3	19/02/1994
19940220	51	35.1	25	24.2	25	2	25	8.2	25	15.9	25	28.3	25	50	93.7	20/02/1994
19940221	52	34.9	25	25	25	11.7	25	6.2	25	20.1	25	28.6	25	51.1	90.3	21/02/1994
19940222	53	35.5	25	24.6	25	1.5	25	8.9	25	21.9	25	27.9	25	48.3	90.2	22/02/1994
19940223	54	35.7	25	24.8	25	1.3	25	8.1	25	25.5	25	26.8	25	45.9	85.6	23/02/1994
19940224	55	36.4	25	25	25	0	25	8.8	25	21.5	25	27.8	25	45.8	87.8	24/02/1994
19940225	56	36.7	25	25.1	25	0	25	8.2	25	24.1	25	28	25	45.4	87.9	25/02/1994
19940226	57	36.7	25	26.1	25	0	25	7.6	25	22.8	25	27.8	25	45	82.2	26/02/1994
19940227	58	36.1	25	25.3	25	0	25	9	25	21.4	25	28.8	25	48.2	89.3	27/02/1994
19940228	59	35.6	25	26.1	25	11.2	25	7	25	16.2	25	30.7	25	52.8	90.8	28/02/1994
19940301	60	28.8	25	23.1	25	101.9	25	4.7	25	5.8	25	26.9	25	67.9	95.2	1/03/1994
19940302	61	28.9	25	23.3	25	39.4	25	5.2	25	7.5	25	28.7	25	72.1	100	2/03/1994
19940303	62	31	25	23.6	25	17.1	25	4.4	25	13	25	28.2	25	62.8	96.8	3/03/1994
19940304	63	32.6	25	23.3	25	0.2	25	6.6	25	15.5	25	26.2	25	53.3	91.6	4/03/1994
19940305	64	33.1	25	23.6	25	21	25	5.6	25	22.4	25	21.9	25	43.3	75.2	5/03/1994
19940306	65	34.3	25	24.7	25	0.2	25	8.5	25	15.6	25	20.6	25	38.1	66.2	6/03/1994
19940307	66	32.4	25	24.2	25	0	25	4.5	25	15.6	25	21	25	43.2	69.6	7/03/1994
19940308	67	34.2	25	24.7	25	0	25	8.3	25	20.4	25	23.4	25	43.5	75.2	8/03/1994
19940309	68	34.6	25	23.5	25	0	25	8.2	25	23.9	25	18.7	25	34	64.6	9/03/1994
19940310	69	34.7	25	21.3	25	0	25	8.3	25	25	25	19.5	25	35.3	77	10/03/1994
19940311	70	34.4	25	19.8	25	0	25	12	25	25	25	16.2	25	29.8	70.2	11/03/1994
19940312	71	33.7	25	19.4	25	0	25	12.3	25	25.5	25	13	25	24.8	57.7	12/03/1994
19940313	72	31.7	25	19.1	25	0	25	9.8	25	26	25	10.4	25	22.2	47.1	13/03/1994
19940314	73	31.6	25	15.5	25	0	25	9.6	25	25.9	25	9.6	25	20.7	54.5	14/03/1994
19940315	74	32.3	25	15	25	0	25	9.7	25	26.5	25	9.7	25	20.1	56.9	15/03/1994
19940316	75	33.2	25	14.4	25	0	25	7.7	25	25.9	25	11.4	25	22.4	69.5	16/03/1994
19940317	76	33.5	25	15.7	25	0	25	8.9	25	24.5	25	12.3	25	23.8	69	17/03/1994
19940318	77	34.4	25	17.5	25	0	25	9.5	25	24.1	25	12.7	25	23.3	63.5	18/03/1994
19940319	78	34.1	25	18.6	25	0	25	9.3	25	24.9	25	13.9	25	26	64.9	19/03/1994
19940320	79	32.7	25	20.1	25	0	25	8.4	25	24.2	25	17	25	34.4	72.3	20/03/1994
19940321	80	32.7	25	20.8	25	0	25	10.8	25	24.1	25	17.6	25	35.6	71.7	21/03/1994
19940322	81	31.8	25	20	25	0	25	9.4	25	24.6	25	15.9	25	33.8	68	22/03/1994
19940323	82	32.4	25	19.5	25	0	25	9.4	25	24.8	25	15.5	25	31.9	68.4	23/03/1994
19940324	83	31.8	25	20.4	25	0	25	9.8	25	23.9	25	17.6	25	37.4	73.5	24/03/1994
19940325	84	32.6	25	17.3	25	0	25	8.9	25	22.8	25	15.8	25	32.1	80.1	25/03/1994
19940326	85	32.4	25	21.9	25	0	25	8.1	25	22.5	25	16.6	25	34.1	63.2	26/03/1994
19940327	86	32.7	25	18.1	25	0	25	8.7	25	23.2	25	14.9	25	30.1	71.8	27/03/1994
19940328	87	33.4	25	18.2	25	0	25	7.9	25	22.5	25	15.7	25	30.5	75.2	28/03/1994
19940329	88	33.1	25	19.3	25	0	25	8.2	25	21.5	25	18.8	25	37.2	84	29/03/1994
19940330	89	33.2	25	19.2	25	0	25	8.4	25	22.4	25	16.8	25	33	75.5	30/03/1994
19940331	90	33.4	25	18.7	25	0	25	9.9	25	23.6	25	15.3	25	29.7	71	31/03/1994
19940401	91	33.8	25	19.2	25	0	25	7.4	25	21.5	25	16.5	25	31.4	74.2	1/04/1994
19940402	92	34.5	25	20	25	0	25	8.9	25	22.5	25	16.2	25	29.6	69.3	2/04/1994
19940403	93	34.5	25	19.1	25	0	25	9.4	25	22.1	25	13.8	25	25.2	62.4	3/04/1994
19940404	94	34.5	25	20.8	25	0	25	8.6	25	21.4	25	15.4	25	28.2	62.7	4/04/1994
19940405	95	34.2	25	20.6	25	0	25	8.7	25	22.3	25	17	25	31.6	70.1	5/04/1994
19940406	96	35	25	19.1	25	0	25	9.2	25	22.1	25	16.6	25	29.5	75.1	6/04/1994
19940407	97	35.5	25	19.9	25	0	25	12.4	25	22.6	25	13.2	25	22.8	56.8	7/04/1994
19940408	98	34.2	25	19.6	25	0	25	10.2	25	22.2	25	9.2	25	17.1	40.4	8/04/1994
19940409	99	34.2	25	20.6	25	0	25	9.5	25	21.8	25	9.7	25	18	40	9/04/1994
19940410	100	33.6	25	20.8	25	0	25	10.1	25	20.8	25	12.1	25	23.3	49.3	10/04/1994
19940411	101	30.9	25	19.2	25	0	25	13.2	25	21.7	25	7.7	25	17.2	34.6	11/04/1994
19940412	102	26.9	25	12.2	25	0	25	10.3	25	24	25	5.4	25	15.2	38	12/04/1994
19940413	103	26.9	25	10	25	0	25	8.1	25	24.1	25	5	25	14.1	40.7	13/04/1994
19940414	104	29.3	25	12.1	25	0	25	8.2	25	23.4	25	8.5	25	20.9	60.2	14/04/1994
19940415	105	31.6	25	13	25	0	25	7.1	25	23.4	25	8.7	25	18.7	58.1	15/04/1994
19940416	106	32.6	25	14.8	25	0	25	8	25	22.8	25	11.3	25	23	67.2	16/04/1994
19940417	107	33	25	16.7	25	0	25	8.3	25	21.4	25	14.2	25	28.2	74.7	17/04/1994
19940418	108	32.8	25	18.4	25	0	25	9.2	25	20.5	25	12.6	25	25.3	59.6	18/04/1994
19940419	109	32.4	25	19	25	0	25	10.9	25	19.8	25	11.1	25	22.8	50.5	19/04/1994
19940420	110	31.9	25	17.4	25	0	25	9.1	25	21.7	25	9.4	25	19.9	47.3	20/04/1994
19940421	111	31.9	25	20.8	25	0	25	10	25	20.4	25	9.4	25	19.9	38.3	21/04/1994
19940422	112	31.8	25	17.2	25	0	25	8.8	25	22.2	25	11	25	23.4	56.1	22/04/1994
19940423	113	31.4	25	15.6	25	0	25	8.8	25	22	25	11.6	25	25.2	65.5	23/04/1994
19940424	114	31.2	25	18.1	25	0	25	9	25	20.9	25	14.4	25	31.7	69.4	24/04/1994
19940425	115	30.8	25	18	25	0	25	7.3	25	20.7	25	13.3	25	29.9	64.5	25/04/1994
19940426	116	31.1	25	18.5	25	0	25	7.4	25	19.7	25	14.2	25	31.4	66.7	26/04/1994
19940427	117	31.5	25	18.7	25	0	25	6.8	25	19.8	25	15.2	25	32.9	70.5	27/04/1994
19940428	118	32.4	25	21.5	25	0	25	8.6	25	17.9	25	19.6	25	40.3	76.5	28/04/1994
19940429	119	32.4	25	22.7	25	3	25	7.5	25	18.2	25	17	25	35	61.6	29/04/1994
19940430	120	31.4	25	16.7	25	0	25	9.1	25	20	25	12.6	25	27.4	66.3	30/04/1994
19940501	121	31.5	25	17	25	0	25	8.2	25	18.9	25	12.5	25	27	64.5	1/05/1994
19940502	122	31.6	25	19.2	25	0	25	6.6	25	15.7	25	14.3	25	30.8	64.3	2/05/1994
19940503	123	31.6	25	20.8	25	0	25	7.2	25	17.8	25	16.8	25	36.1	68.4	3/05/1994
19940504	124	31.3	25	19.9	25	0	25	7.5	25	18	25	17.7	25	38.7	76.2	4/05/1994
19940505	125	31.9	25	20.8	25	0	25	6.9	25	17.5	25	20.2	25	42.7	82.3	5/05/1994
19940506	126	32.2	25	20.7	25	0	25	8.3	25	17.8	25	19.1	25	39.7	78.3	6/05/1994
19940507	127	31.7	25	19.7	25	0	25	8.2	25	17.9	25	15	25	32.1	65.4	7/

19940508	128	30.3	25	16.9	25	0	25	6.8	25	16.7	25	11.4	25	26.4	59.2	8/05/1994
19940509	129	29.3	25	15.7	25	0	25	8.3	25	18.9	25	9	25	22.1	50.5	9/05/1994
19940510	130	25.5	25	14.9	25	0	25	7.7	25	20.4	25	8.8	25	27	52	10/05/1994
19940511	131	25	25	10.6	25	0	25	7.4	25	19.9	25	6.7	25	21.2	52.5	11/05/1994
19940512	132	27.4	25	14.3	25	0	25	9.7	25	19.3	25	6.6	25	18.1	40.5	12/05/1994
19940513	133	29.8	25	14.8	25	0	25	7.3	25	18.9	25	6.3	25	15	37.4	13/05/1994
19940514	134	29.3	25	13.8	25	0	25	8	25	19.7	25	7.6	25	18.6	48.2	14/05/1994
19940515	135	28.8	25	13	25	0	25	7.5	25	19	25	5.9	25	14.9	39.4	15/05/1994
19940516	136	29	25	12.6	25	0	25	7.4	25	19.8	25	5.5	25	13.7	37.7	16/05/1994
19940517	137	29.5	25	11.9	25	0	25	5.7	25	19.8	25	6	25	14.6	43.1	17/05/1994
19940518	138	29.5	25	12.7	25	0	25	7.3	25	18.4	25	6.8	25	16.5	46.3	18/05/1994
19940519	139	28.4	25	13	25	0	25	7.5	25	19.6	25	5.5	25	14.2	36.7	19/05/1994
19940520	140	26.8	25	11.1	25	0	25	7.1	25	19.9	25	5.2	25	14.8	39.4	20/05/1994
19940521	141	28.1	25	5.4	25	0	25	5.7	25	19.4	25	5.8	25	15.3	64.7	21/05/1994
19940522	142	28.7	25	5.7	25	0	25	5.4	25	19.6	25	5.8	25	14.7	63.4	22/05/1994
19940523	143	29.4	25	8	25	0	25	5.3	25	19.5	25	6.4	25	15.6	59.7	23/05/1994
19940524	144	31.6	25	9.6	25	0	25	4.8	25	19.3	25	9.2	25	19.8	77	24/05/1994
19940525	145	32.5	25	11.5	25	0	25	6.5	25	19	25	9.7	25	19.8	71.5	25/05/1994
19940526	146	30.4	25	15	25	0	25	7.5	25	19.2	25	5.5	25	12.7	32.3	26/05/1994
19940527	147	28.9	25	13.2	25	0	25	6	25	19.4	25	4.4	25	11	29	27/05/1994
19940528	148	29.1	25	9	25	0	25	7.1	25	19.2	25	5.2	25	12.9	45.3	28/05/1994
19940529	149	28.3	25	10.2	25	0	25	4.9	25	19.1	25	5.9	25	15.3	47.4	29/05/1994
19940530	150	28.8	25	7.4	25	0	25	4.8	25	19.1	25	5	25	12.6	48.6	30/05/1994
19940531	151	30.2	25	9.6	25	0	25	6	25	18.8	25	7.5	25	17.5	62.8	31/05/1994
19940601	152	30.2	25	14.8	25	0	25	6	25	18.1	25	11	25	25.6	65.4	1/06/1994
19940602	153	30.1	25	15.1	25	0	25	6.5	25	18.1	25	11.8	25	27.7	68.8	2/06/1994
19940603	154	29.2	25	12.6	25	0	25	6.6	25	18.3	25	10.9	25	26.9	74.8	3/06/1994
19940604	155	29.9	25	12.3	25	0	25	5.2	25	17.5	25	10.4	25	24.7	72.8	4/06/1994
19940605	156	30.6	25	14	25	0	25	5.8	25	15	25	12.6	25	28.7	78.9	5/06/1994
19940606	157	27.2	25	18	25	0.2	25	4.7	25	14.4	25	14	25	38.8	67.9	6/06/1994
19940607	158	26.5	25	15	25	0	25	4.2	25	17.1	25	14.6	25	42.2	85.7	7/06/1994
19940608	159	25.5	25	13.8	25	0	25	4.6	25	15.1	25	10.9	25	33.4	69.1	8/06/1994
19940609	160	23.7	25	9	25	0	25	5.6	25	17.6	25	8	25	27.3	69.7	9/06/1994
19940610	161	23.1	25	7.7	25	0	25	6.4	25	17.2	25	9	25	31.9	85.7	10/06/1994
19940611	162	23.2	25	8.9	25	0	25	6	25	17.8	25	8.2	25	28.8	72	11/06/1994
19940612	163	24.2	25	8.3	25	0	25	4.8	25	18.2	25	7.1	25	23.5	64.9	12/06/1994
19940613	164	26.8	25	5.5	25	0	25	5.6	25	18.3	25	6.8	25	19.3	75.3	13/06/1994
19940614	165	25.9	25	10.9	25	0	25	6.6	25	15.8	25	6.2	25	18.6	47.6	14/06/1994
19940615	166	24.7	25	9.1	25	0	25	6.3	25	18	25	6	25	19.3	51.9	15/06/1994
19940616	167	25.5	25	10.8	25	0	25	4.4	25	17.8	25	7.1	25	21.8	54.9	16/06/1994
19940617	168	24.4	25	11.2	25	0	25	5.7	25	18.1	25	7.1	25	23.2	53.4	17/06/1994
19940618	169	24.7	25	8.6	25	0	25	5.5	25	18.3	25	6.7	25	21.5	60	18/06/1994
19940619	170	26	25	8.9	25	0	25	5.7	25	17.8	25	5.9	25	17.6	51.8	19/06/1994
19940620	171	26.2	25	8.8	25	0	25	5	25	17.9	25	5.5	25	16.2	48.6	20/06/1994
19940621	172	27.4	25	7.4	25	0	25	4.7	25	18.2	25	5.5	25	15.1	53.4	21/06/1994
19940622	173	29.8	25	8.2	25	0	25	5.7	25	17.5	25	7.7	25	18.4	70.9	22/06/1994
19940623	174	29.5	25	10.1	25	0	25	5.7	25	17	25	10.7	25	26	86.6	23/06/1994
19940624	175	25.1	25	8.8	25	0	25	5.9	25	17.9	25	5.3	25	16.6	46.8	24/06/1994
19940625	176	22.6	25	7.7	25	0	25	6	25	18	25	7.8	25	28.5	74.3	25/06/1994
19940626	177	22.4	25	6.8	25	0	25	5	25	18.1	25	6.2	25	22.9	62.8	26/06/1994
19940627	178	21	25	6.9	25	0	25	5.3	25	18.3	25	6	25	24.1	60.3	27/06/1994
19940628	179	21.2	25	4.6	25	0	25	4.6	25	18.4	25	5.7	25	22.7	67.2	28/06/1994
19940629	180	22.5	25	4.8	25	0	25	4.8	25	18.3	25	5.2	25	19.1	60.5	29/06/1994
19940630	181	23.4	25	5.9	25	0	25	5.3	25	18.1	25	5.1	25	17.7	55	30/06/1994
19940701	182	24.4	25	8.8	25	0	25	5.5	25	18.5	25	5.8	25	19	51.2	1/07/1994
19940702	183	24.9	25	6.8	25	0	25	5.1	25	18.4	25	5.6	25	17.8	56.7	2/07/1994
19940703	184	25.7	25	6	25	0	25	5.3	25	18.5	25	7.3	25	22.1	78.1	3/07/1994
19940704	185	26.3	25	12.9	25	0	25	5.7	25	14.7	25	12.1	25	35.4	81.4	4/07/1994
19940705	186	26.5	25	16.2	25	0	25	7.1	25	17.8	25	10.2	25	29.5	55.4	5/07/1994
19940706	187	26.4	25	13.9	25	0	25	6.3	25	17	25	10.3	25	29.9	64.9	6/07/1994
19940707	188	26.8	25	15.3	25	0	25	7.5	25	17.2	25	10.7	25	30.4	61.6	7/07/1994
19940708	189	27.4	25	14.6	25	0	25	5.4	25	15.3	25	10.8	25	29.6	65	8/07/1994
19940709	190	28	25	17	25	0	25	5.6	25	13.7	25	12	25	31.8	62	9/07/1994
19940710	191	28.3	25	12.4	25	0	25	4.8	25	15.3	25	11.3	25	29.4	78.5	10/07/1994
19940711	192	29.2	25	11.7	25	0	25	4.7	25	17.7	25	11.1	25	27.4	80.8	11/07/1994
19940712	193	29.9	25	12.3	25	0	25	7.6	25	17.8	25	9.3	25	22	65.1	12/07/1994
19940713	194	26.4	25	13	25	0	25	6.5	25	18.8	25	7.2	25	20.9	48.1	13/07/1994
19940714	195	26.6	25	9.7	25	0	25	6.2	25	19.2	25	5.7	25	16.4	47.4	14/07/1994
19940715	196	26.1	25	7.5	25	0	25	5.7	25	19.3	25	4.9	25	14.5	47.3	15/07/1994
19940716	197	25.5	25	7.9	25	0	25	7.9	25	19	25	4.5	25	13.8	42.3	16/07/1994
19940717	198	23.8	25	8.6	25	0	25	6.6	25	19.5	25	4.2	25	14.3	37.6	17/07/1994
19940718	199	23.5	25	9.4	25	0	25	5.2	25	19.4	25	5.6	25	19.3	47.5	18/07/1994
19940719	200	24.7	25	6.7	25	0	25	5.7	25	19.6	25	4.7	25	15.1	47.9	19/07/1994
19940720	201	26.7	25	10.3	25	0	25	6.2	25	18.8	25	7.4	25	21.1	59.1	20/07/1994
19940721	202	26.4	25	13.7	25	0	25	6.2	25	18.7	25	7.8	25	22.7	49.8	21/07/1994
19940722	203	25.9	25	10.1	25	0	25	6.7	25	19.3	25	5.8	25	17.4	47	22/07/1994
19940723	204	25.3	25	9.8	25	0	25	6.3	25	19.7	25	5.2	25	16.1	42.9	23/07/1994
19940724	205	25.1	25	7.7	25	0	25	5.4	25	19.6	25	4.2	25	13.2	40	24/07/1994
19940725	206	25.4	25	6.7	25	0	25	5.2	25	20.1	25	4.1	25	12.6	41.8	25/07/1994
19940726	207	26.7	25	8.1	25	0	25	5.5	25	20	25	5.2	25	14.8	48.2	26/07/1994
19940727	208	25.6	25	10.6	25	0	25	6.7	25	20.4	25	4.1	25	12.5	32.1	27/07/1994
19940728	209	25.8	25	8	25	0	25	6	25	20.4	25	3.9	25	11.7	36.4	28/07/1994
19940729	210	27.4	25	6	25	0	25	5	25	19.6	25	4.4	25	12.1	47.1	29/07/1994

19940730	211	23.4	25	6.2	25	0	25	6.2	25	19.6	25	5.9	25	20.5	62.3	30/07/1994
19940731	212	18.7	25	4.7	25	0	25	6.1	25	19.1	25	3.6	25	16.7	42.2	31/07/1994
19940801	213	19.5	25	2.4	25	0	25	5	25	20.2	25	4.5	25	19.9	62	1/08/1994
19940802	214	21.9	25	5.2	25	0	25	6.1	25	20.8	25	5.9	25	22.5	66.7	2/08/1994
19940803	215	25.7	25	6.4	25	0	25	6.7	25	20.7	25	5	25	15.1	52	3/08/1994
19940804	216	27.2	25	10	25	0	25	5.8	25	20.9	25	4.6	25	12.8	37.5	4/08/1994
19940805	217	28.3	25	7.8	25	0	25	5.1	25	21.1	25	5.1	25	13.3	48.2	5/08/1994
19940806	218	29.3	25	7.9	25	0	25	7.5	25	21.2	25	5.2	25	12.8	48.8	6/08/1994
19940807	219	29.8	25	7.5	25	0	25	8.4	25	21.2	25	4.6	25	11	44.4	7/08/1994
19940808	220	25.2	25	11.4	25	0	25	8.7	25	21	25	5.5	25	17.2	40.8	8/08/1994
19940809	221	20.3	25	9.2	25	0	25	7.8	25	21.6	25	3.8	25	16	32.7	9/08/1994
19940810	222	20	25	6.2	25	0	25	8.5	25	21.9	25	3.7	25	15.8	39	10/08/1994
19940811	223	24.1	25	6.2	25	0	25	5.6	25	22.1	25	3.1	25	10.3	32.7	11/08/1994
19940812	224	27.2	25	8.3	25	0	25	5.5	25	21.5	25	9	25	25	82.3	12/08/1994
19940813	225	27.5	25	9.1	25	0	25	6.2	25	21.4	25	9.5	25	25.9	82.2	13/08/1994
19940814	226	27.8	25	10.2	25	0	25	8.8	25	21.9	25	7.8	25	20.9	62.7	14/08/1994
19940815	227	25.7	25	10.7	25	0	25	8.1	25	22.2	25	6	25	18.2	46.7	15/08/1994
19940816	228	26.6	25	9.8	25	0	25	7.4	25	22.3	25	3	25	8.6	24.8	16/08/1994
19940817	229	26.9	25	10.7	25	0	25	7.7	25	22.8	25	3.6	25	10.2	28	17/08/1994
19940818	230	26	25	11.7	25	0	25	7.4	25	22.9	25	3.4	25	10.1	24.7	18/08/1994
19940819	231	26.7	25	10.2	25	0	25	7.9	25	22.9	25	3.7	25	10.6	29.8	19/08/1994
19940820	232	27.5	25	11.5	25	0	25	8.6	25	22.7	25	3.9	25	10.6	28.8	20/08/1994
19940821	233	26.3	25	12.5	25	0	25	8.6	25	23.2	25	4.2	25	12.3	29	21/08/1994
19940822	234	28.6	25	9.4	25	0	25	6.8	25	23.1	25	4	25	10.2	33.9	22/08/1994
19940823	235	29	25	12.9	25	0	25	9.1	25	23.1	25	4.2	25	10.5	28.2	23/08/1994
19940824	236	30.1	25	15.6	25	0	25	10.4	25	22.3	25	4.6	25	10.8	26	24/08/1994
19940825	237	30	25	16.3	25	0	25	9.3	25	22.9	25	6.6	25	15.6	35.6	25/08/1994
19940826	238	29.8	25	14.3	25	0	25	8.2	25	23.2	25	7	25	16.7	43	26/08/1994
19940827	239	29	25	13	25	0	25	8.7	25	23	25	9.9	25	24.7	66.1	27/08/1994
19940828	240	29.4	25	13.5	25	0	25	8	25	22.8	25	12.3	25	30	79.5	28/08/1994
19940829	241	29.4	25	16.8	25	0	25	8.8	25	22.8	25	11.8	25	28.8	61.7	29/08/1994
19940830	242	30	25	13.5	25	0	25	8.6	25	23.9	25	7.7	25	18.1	49.8	30/08/1994
19940831	243	30.6	25	12.3	25	0	25	8.8	25	23.8	25	9.2	25	21	64.4	31/08/1994
19940901	244	30.8	25	12.6	25	0	25	7.8	25	23.7	25	9.1	25	20.5	62.4	1/09/1994
19940902	245	30.3	25	13.7	25	0	25	8.7	25	23.2	25	9	25	20.9	57.4	2/09/1994
19940903	246	29.7	25	13.2	25	0	25	6.8	25	23.3	25	10.4	25	24.9	68.6	3/09/1994
19940904	247	32.1	25	14.6	25	0	25	7.3	25	22.6	25	12.7	25	26.6	76.5	4/09/1994
19940905	248	29.5	25	16.3	25	0	25	8.1	25	12.2	25	11.1	25	26.9	59.9	5/09/1994
19940906	249	26.1	25	17.7	25	0	25	7.2	25	14.1	25	5.3	25	15.7	26.2	6/09/1994
19940907	250	29.1	25	10.8	25	0	25	9.4	25	24.8	25	5.7	25	14.1	44	7/09/1994
19940908	251	29.8	25	12.5	25	0	25	8.6	25	25	25	4.5	25	10.7	31.1	8/09/1994
19940909	252	28.4	25	8.9	25	0	25	9.4	25	25.1	25	4.3	25	11.1	37.7	9/09/1994
19940910	253	29.1	25	11.7	25	0	25	7.9	25	24.8	25	6.8	25	16.9	49.5	10/09/1994
19940911	254	33.1	25	9.5	25	0	25	7.2	25	24.8	25	4.3	25	8.5	36.2	11/09/1994
19940912	255	34.1	25	13.7	25	0	25	9.6	25	23.8	25	9.1	25	17	58.1	12/09/1994
19940913	256	33.3	25	11.8	25	0	25	10	25	24.8	25	8	25	15.6	57.8	13/09/1994
19940914	257	32.3	25	14.9	25	0	25	10.1	25	25.6	25	5.8	25	12	34.3	14/09/1994
19940915	258	32.4	25	13.1	25	0	25	8.3	25	25.9	25	4.5	25	9.3	29.9	15/09/1994
19940916	259	32	25	13.8	25	0	25	10.2	25	26.2	25	3.8	25	8	24.1	16/09/1994
19940917	260	32.4	25	14.1	25	0	25	9.6	25	26	25	4.9	25	10.1	30.5	17/09/1994
19940918	261	32.9	25	15.1	25	0	25	8	25	25.8	25	4.9	25	9.8	28.6	18/09/1994
19940919	262	33.8	25	11.4	25	0	25	10.7	25	26.1	25	4.9	25	9.3	36.4	19/09/1994
19940920	263	32.5	25	16.1	25	0	25	11.8	25	25.8	25	6.7	25	13.7	36.6	20/09/1994
19940921	264	28.6	25	14.1	25	0	25	10.5	25	26.9	25	2.4	25	6.1	14.9	21/09/1994
19940922	265	30	25	6	25	0	25	8.1	25	27.2	25	2.1	25	4.9	22.5	22/09/1994
19940923	266	32.1	25	8.2	25	0	25	7.5	25	26.5	25	5.9	25	12.3	54.3	23/09/1994
19940924	267	34	25	9.4	25	0	25	8	25	26.2	25	6.8	25	12.8	57.7	24/09/1994
19940925	268	35.2	25	12.7	25	0	25	8.9	25	25.2	25	10.5	25	18.5	71.5	25/09/1994
19940926	269	35	25	13.4	25	0	25	8.7	25	25.6	25	9.7	25	17.2	63.1	26/09/1994
19940927	270	32.7	25	14.6	25	0	25	9.6	25	26.1	25	7.3	25	14.8	44	27/09/1994
19940928	271	35.5	25	16.2	25	0	25	7.9	25	24.5	25	5.9	25	10.2	32.1	28/09/1994
19940929	272	36	25	17.9	25	0	25	10.1	25	25.3	25	12.1	25	20.4	59	29/09/1994
19940930	273	31.7	25	17.1	25	0	25	7.1	25	25.6	25	8.7	25	18.6	44.6	30/09/1994
19941001	274	36.9	25	16.7	25	0	25	10.1	25	21.8	25	10.9	25	17.5	57.4	1/10/1994
19941002	275	36.3	25	24.2	25	0	25	8.6	25	20.8	25	11.1	25	18.4	36.8	2/10/1994
19941003	276	36.6	25	21.6	25	0	25	8.1	25	24.5	25	9	25	14.7	34.9	3/10/1994
19941004	277	36.7	25	21.8	25	0	25	10.2	25	24.7	25	17.7	25	28.7	67.8	4/10/1994
19941005	278	34.9	25	20.5	25	0.3	25	10.1	25	25.3	25	6.3	25	11.3	26.1	5/10/1994
19941006	279	40.2	25	21.2	25	0	25	10.4	25	24	25	9.3	25	12.5	37	6/10/1994
19941007	280	25.5	25	19.8	25	0	25	9.8	25	21.4	25	11.4	25	34.9	49.4	7/10/1994
19941008	281	28.8	25	12.1	25	0	25	11.3	25	28.5	25	4.1	25	10.4	29.1	8/10/1994
19941009	282	31.1	25	12.8	25	0	25	11.1	25	28.4	25	5.2	25	11.5	35.2	9/10/1994
19941010	283	33.2	25	13.4	25	0	25	9.1	25	28.4	25	5.1	25	10	33.2	10/10/1994
19941011	284	33.8	25	16.4	25	0	25	9.6	25	28.3	25	5.8	25	11	31.1	11/10/1994
19941012	285	35.6	25	17.3	25	0	25	10.3	25	26.8	25	8.9	25	15.3	45.1	12/10/1994
19941013	286	35.9	25	21.2	25	0	25	9	25	26.9	25	7.6	25	12.9	30.2	13/10/1994
19941014	287	36	25	21.5	25	0	25	9.1	25	23.1	25	7.9	25	13.3	30.8	14/10/1994
19941015	288	35.8	25	21.7	25	0	25	9.3	25	22.6	25	12.1	25	20.6	46.6	15/10/1994
19941016	289	35.5	25	19.5	25	0	25	9.6	25	27.2	25	12.6	25	21.8	55.6	16/10/1994
19941017	290	36.3	25	16.9	25	0	25	10.5	25	27.9	25	11.6	25	19.2	60.3	17/10/1994
19941018	291	36.2	25	22.2	25	0	25	11	25	28.1	25	13.1	25	21.8	49	18/10/1994
19941019	292	37.8	25	18.2	25	0	25	9.6	25	28.7	25	10.3	25	15.7	49.3	19/10/1994
19941020	293	38.7	25	19.2	25	0	25	12.1	25	28.4	25	12.3	25	17.9	55.3	20/10/1994

19941021	294	37.3	25	20.1	25	0	25	13.2	25	29.2	25	6.9	25	10.8	29.3	21/10/1994
19941022	295	37	25	19.7	25	0	25	12.4	25	29.4	25	4.6	25	7.3	20.1	22/10/1994
19941023	296	36.5	25	19.2	25	0	25	12.2	25	28.9	25	7	25	11.5	31.5	23/10/1994
19941024	297	36.8	25	18.9	25	0	25	9	25	29.5	25	8.8	25	14.2	40.3	24/10/1994
19941025	298	38.1	25	19.3	25	0	25	8.7	25	28.1	25	17	25	25.5	76	25/10/1994
19941026	299	37.8	25	21.2	25	0	25	11	25	27.5	25	18.6	25	28.4	73.9	26/10/1994
19941027	300	39	25	22.2	25	0	25	10.3	25	28.1	25	15.1	25	21.6	56.4	27/10/1994
19941028	301	39.3	25	22.5	25	0	25	13	25	27.3	25	16.6	25	23.4	60.9	28/10/1994
19941029	302	34.6	25	26.1	25	0	25	12.5	25	22.9	25	15.5	25	28.2	45.9	29/10/1994
19941030	303	34.4	25	19.5	25	0	25	10.5	25	29.7	25	7.8	25	14.3	34.4	30/10/1994
19941031	304	37	25	14.5	25	0	25	10.3	25	30.2	25	6.1	25	9.7	37	31/10/1994
19941101	305	36.8	25	19.8	25	0	25	12	25	24	25	14.1	25	22.7	61.1	1/11/1994
19941102	306	33.2	25	19.1	25	0	25	10.4	25	28.8	25	6.7	25	13.2	30.3	2/11/1994
19941103	307	35	25	15.9	25	0	25	11.1	25	30.5	25	4	25	7.1	22.2	3/11/1994
19941104	308	36.9	25	16	25	0	25	12.4	25	30.3	25	5.2	25	8.3	28.6	4/11/1994
19941105	309	34.2	25	19.5	25	0	25	11.2	25	29.1	25	4.8	25	8.9	21.2	5/11/1994
19941106	310	35.4	25	16.1	25	0	25	11.6	25	30.5	25	6.6	25	11.5	36.1	6/11/1994
19941107	311	37.1	25	16.3	25	0	25	12	25	30.6	25	6	25	9.5	32.4	7/11/1994
19941108	312	36.9	25	20.1	25	0	25	11.9	25	30.5	25	6.4	25	10.3	27.2	8/11/1994
19941109	313	39.4	25	19	25	0	25	12.9	25	30.8	25	6	25	8.4	27.3	9/11/1994
19941110	314	40	25	22.8	25	0	25	10.4	25	30	25	8.3	25	11.3	29.9	10/11/1994
19941111	315	39.6	25	23.8	25	0	25	10.4	25	27.2	25	15.9	25	22	53.9	11/11/1994
19941112	316	38.5	25	20.9	25	18.3	25	10.3	25	29	25	13.3	25	19.5	53.8	12/11/1994
19941113	317	38.9	25	23.9	25	0	25	11.9	25	27.2	25	15.4	25	22.1	51.9	13/11/1994
19941114	318	35.4	25	21	25	0	25	8.3	25	18.2	25	17.7	25	30.8	71.2	14/11/1994
19941115	319	32.6	25	21.3	25	0.4	25	4.7	25	18	25	21.8	25	44.3	86.1	15/11/1994
19941116	320	35.5	25	21.5	25	0	25	8.1	25	23.3	25	20.3	25	35.1	79.2	16/11/1994
19941117	321	38.2	25	23.7	25	0	25	9.7	25	26.5	25	19.1	25	28.5	65.2	17/11/1994
19941118	322	38.8	25	25.1	25	0	25	9	25	24.3	25	17.1	25	24.7	53.7	18/11/1994
19941119	323	38.8	25	24.5	25	0	25	10.6	25	22.8	25	20.2	25	29.2	65.7	19/11/1994
19941120	324	40.1	25	26.8	25	0	25	11.8	25	24.4	25	25	25	33.7	71	20/11/1994
19941121	325	37.2	25	25.6	25	0	25	14.1	25	26	25	9.1	25	14.3	27.7	21/11/1994
19941122	326	38.2	25	21.7	25	0	25	13.7	25	29.6	25	7.3	25	10.9	28.1	22/11/1994
19941123	327	40.2	25	21.6	25	0	25	10.7	25	31.3	25	6.4	25	8.6	24.8	23/11/1994
19941124	328	41.1	25	21.4	25	0	25	11.5	25	29.1	25	16.6	25	21.2	65.2	24/11/1994
19941125	329	39.1	25	26.4	25	0	25	10.2	25	24.2	25	21.6	25	30.7	62.8	25/11/1994
19941126	330	36.3	25	26.6	25	3.1	25	5.5	25	17.9	25	20.3	25	33.6	58.3	26/11/1994
19941127	331	37.4	25	23.1	25	2.4	25	7.1	25	23.2	25	24.7	25	38.5	87.4	27/11/1994
19941128	332	37.4	25	25.9	25	0	25	7	25	18.4	25	22.7	25	35.4	67.9	28/11/1994
19941129	333	36.2	25	22.1	25	7	25	7.4	25	23.8	25	25.2	25	41.9	94.8	29/11/1994
19941130	334	36.2	25	23.3	25	0.9	25	7.5	25	21.2	25	26.1	25	43.4	91.3	30/11/1994
19941201	335	37	25	23.2	25	0	25	8.6	25	22	25	22.9	25	36.5	80.6	1/12/1994
19941202	336	37.1	25	21.7	25	12.5	25	9	25	27.7	25	20	25	31.7	77.1	2/12/1994
19941203	337	35.8	25	23.1	25	0	25	7.1	25	24.2	25	20.3	25	34.5	71.8	3/12/1994
19941204	338	35.3	25	20.5	25	11.1	25	10.2	25	27.2	25	17.8	25	31.1	73.8	4/12/1994
19941205	339	36.1	25	23.3	25	0	25	9.5	25	25.8	25	17.5	25	29.3	61.2	5/12/1994
19941206	340	36.3	25	22.4	25	0	25	9.8	25	27.9	25	19.3	25	32	71.3	6/12/1994
19941207	341	37	25	23.6	25	0	25	9.6	25	26.4	25	19.5	25	31.1	67	7/12/1994
19941208	342	36.8	25	25.1	25	0	25	7.9	25	19.2	25	19.8	25	31.9	62.2	8/12/1994
19941209	343	36.7	25	25.7	25	0	25	11.4	25	18.1	25	14.7	25	23.8	44.5	9/12/1994
19941210	344	33.8	25	25.6	25	0	25	8.4	25	24.8	25	9.9	25	18.8	30.2	10/12/1994
19941211	345	38.7	25	19.9	25	0	25	9.5	25	30.1	25	7.9	25	11.5	34	11/12/1994
19941212	346	40.6	25	20.2	25	0	25	10.4	25	29.2	25	17.4	25	22.8	73.5	12/12/1994
19941213	347	40.7	25	24.2	25	0	25	9.2	25	27	25	21.3	25	27.8	70.6	13/12/1994
19941214	348	36.9	25	23.6	25	0	25	8	25	23	25	21.6	25	34.6	74.2	14/12/1994
19941215	349	37.8	25	23.4	25	0	25	11.5	25	27.6	25	18.7	25	28.5	65	15/12/1994
19941216	350	38.3	25	22.7	25	0	25	11.2	25	29.4	25	18.6	25	27.6	67.4	16/12/1994
19941217	351	39	25	22.5	25	0	25	11.8	25	29.8	25	18.2	25	26	66.8	17/12/1994
19941218	352	40.5	25	21.8	25	0	25	11	25	28.2	25	18.5	25	24.4	70.9	18/12/1994
19941219	353	41.2	25	26.5	25	0	25	12.2	25	26.4	25	19.1	25	24.3	55.2	19/12/1994
19941220	354	39.7	25	26.1	25	0	25	11.6	25	26.2	25	20.5	25	28.2	60.6	20/12/1994
19941221	355	38	25	25.4	25	0.7	25	9.1	25	25	25	20.2	25	30.5	62.3	21/12/1994
19941222	356	38.7	25	24.2	25	3.4	25	10.1	25	27.2	25	23.7	25	34.4	78.5	22/12/1994
19941223	357	37.1	25	26.7	25	0.1	25	4.7	25	22	25	25.5	25	40.4	72.8	23/12/1994
19941224	358	33.3	25	25.9	25	0.2	25	7.4	25	9.8	25	25.3	25	49.5	75.7	24/12/1994
19941225	359	36.5	25	24	25	0.3	25	9.4	25	25.7	25	19.7	25	32.3	66	25/12/1994
19941226	360	39.4	25	23.2	25	0	25	11.8	25	28.7	25	10.3	25	14.4	36.2	26/12/1994
19941227	361	40.7	25	22.6	25	0	25	10.5	25	30.4	25	8.5	25	11.1	31	27/12/1994
19941228	362	42.1	25	23.2	25	0	25	12.1	25	28.8	25	22	25	26.7	77.4	28/12/1994
19941229	363	41.1	25	24.4	25	0.1	25	11.1	25	25.3	25	24.2	25	30.9	79.2	29/12/1994
19941230	364	41.6	25	24.3	25	0.8	25	13.5	25	23.1	25	17.5	25	21.8	57.6	30/12/1994
19941231	365	40.7	25	25.2	25	0	25	12.6	25	26.9	25	9.9	25	12.9	30.9	31/12/1994
19950101	1	41.2	25	23.6	25	0.1	25	12.1	25	28.1	25	13.9	25	17.7	47.7	1/01/1995
19950102	2	41.6	25	24.2	25	0.2	25	12.3	25	27.5	25	17.2	25	21.4	57	2/01/1995
19950103	3	41.2	25	26.9	25	0	25	12.1	25	27.1	25	19.7	25	25.1	55.6	3/01/1995
19950104	4	39.9	25	24.1	25	0.2	25	11.2	25	26.6	25	20	25	27.3	66.6	4/01/1995
19950105	5	39.8	25	23.3	25	0	25	11.4	25	24.7	25	20.2	25	27.7	70.6	5/01/1995
19950106	6	38.4	25	24.6	25	1.9	25	8.8	25	24.2	25	22.2	25	32.8	71.8	6/01/1995
19950107	7	38.4	25	23.2	25	0.2	25	9.4	25	24.8	25	22.8	25	33.7	80.2	7/01/1995
19950108	8	39.8	25	25.8	25	0	25	10	25	25.8	25	17.9	25	24.5	53.9	8/01/1995
19950109	9	38.4	25	24	25	0.1	25	9.3	25	25.9	25	22.6	25	33.4	75.8	9/01/1995
19950110	10	37.4	25	23.8	25	1.9	25	9.2	25	23.1	25	25.5	25	39.8	86.5	10/01/1995
19950111	11	38.5	25	25	25	0.1	25									

19950112	12	38.2	25	25.8	25	0	25	11.4	25	25.4	25	23.6	25	35.2	71.1	12/01/1995
19950113	13	37.9	25	27.1	25	0	25	10	25	21.7	25	22.3	25	33.8	62.2	13/01/1995
19950114	14	36.4	25	24.9	25	0.9	25	7.6	25	20.8	25	25.6	25	42.1	81.3	14/01/1995
19950115	15	37.9	25	25.5	25	0	25	8	25	22	25	25.8	25	39.1	79.1	15/01/1995
19950116	16	35.3	25	26.5	25	0.6	25	9.4	25	25.4	25	26	25	45.5	75.1	16/01/1995
19950117	17	34.8	25	26.3	25	1.6	25	8.9	25	15.3	25	28.9	25	52	84.5	17/01/1995
19950118	18	30.9	25	24.5	25	35.7	25	4.3	25	8.7	25	30.1	25	67.4	97.9	18/01/1995
19950119	19	30.7	25	23.7	25	40.6	25	5	25	12.5	25	30.7	25	69.5	100	19/01/1995
19950120	20	35.5	25	23.3	25	2.3	25	7	25	20.4	25	28.9	25	50	100	20/01/1995
19950121	21	36.6	25	23.9	25	0	25	10.6	25	26.4	25	23.8	25	38.8	80.3	21/01/1995
19950122	22	37.7	25	25.1	25	7.6	25	10.1	25	27.1	25	21.3	25	32.7	66.9	22/01/1995
19950123	23	38.4	25	24.3	25	0	25	9.7	25	27.4	25	14.4	25	21.3	47.4	23/01/1995
19950124	24	39	25	24.3	25	0	25	10	25	28.1	25	19.6	25	28	64.5	24/01/1995
19950125	25	38.9	25	25.6	25	0	25	9.3	25	24.2	25	25.6	25	36.8	78	25/01/1995
19950126	26	39.1	25	25.2	25	0	25	9.1	25	24.8	25	27.2	25	38.7	84.9	26/01/1995
19950127	27	38.2	25	26.6	25	0	25	10.8	25	26	25	25.6	25	38.2	73.5	27/01/1995
19950128	28	38.2	25	26.1	25	0	25	11.6	25	26.3	25	24.9	25	37.2	73.7	28/01/1995
19950129	29	40	25	26.6	25	0.1	25	8.8	25	25.1	25	25.8	25	35	74.1	29/01/1995
19950130	30	40.9	25	27	25	0.9	25	10.6	25	24.2	25	28.1	25	36.3	78.8	30/01/1995
19950131	31	41.8	25	28	25	0.4	25	14.2	25	24.6	25	23.3	25	28.7	61.7	31/01/1995
19950201	32	42.1	25	27.9	25	0	25	12.5	25	27.4	25	17.9	25	21.7	47.6	1/02/1995
19950202	33	40.9	25	27	25	0	25	10.3	25	26.2	25	19.2	25	24.8	53.9	2/02/1995
19950203	34	39.2	25	23.1	25	1.3	25	8.9	25	21.8	25	25.5	25	36.1	90.3	3/02/1995
19950204	35	38.2	25	25.7	25	0	25	9.7	25	25.5	25	29	25	43.3	87.8	4/02/1995
19950205	36	37.2	25	26.5	25	0.9	25	9.1	25	22.6	25	27.5	25	43.3	79.5	5/02/1995
19950206	37	31.8	25	23.9	25	8.6	25	5.7	25	13.7	25	27.9	25	59.3	94.1	6/02/1995
19950207	38	35.2	25	23.8	25	2.3	25	8.5	25	23.8	25	26.5	25	46.6	89.9	7/02/1995
19950208	39	34.9	25	24.5	25	1.1	25	5.6	25	22.7	25	24.2	25	43.3	78.7	8/02/1995
19950209	40	35.2	25	25.1	25	23.5	25	7.8	25	18.5	25	27.9	25	49.1	87.6	9/02/1995
19950210	41	32.1	25	22.1	25	0.6	25	7.4	25	15.3	25	25.5	25	53.3	95.9	10/02/1995
19950211	42	31.5	25	21.6	25	10.8	25	7.2	25	20.5	25	23.2	25	50.2	90	11/02/1995
19950212	43	32.7	25	22.1	25	0	25	8.5	25	24.4	25	23.8	25	48.1	89.5	12/02/1995
19950213	44	34.7	25	23.2	25	0.3	25	7.7	25	27	25	22.6	25	40.9	79.5	13/02/1995
19950214	45	35.7	25	22.8	25	0	25	7.9	25	26.2	25	24.2	25	41.4	87.2	14/02/1995
19950215	46	37.5	25	23.5	25	0	25	7.9	25	26.4	25	23.4	25	36.3	80.8	15/02/1995
19950216	47	38.1	25	25.1	25	0	25	9.7	25	26.1	25	22.6	25	33.9	70.9	16/02/1995
19950217	48	37.6	25	24.8	25	0	25	9.3	25	26.7	25	19.8	25	30.5	63.3	17/02/1995
19950218	49	39.1	25	23.6	25	0	25	11.2	25	26.9	25	18.9	25	26.9	64.9	18/02/1995
19950219	50	39.2	25	24.8	25	0	25	9.2	25	26.1	25	18.6	25	26.3	59.4	19/02/1995
19950220	51	39.2	25	26.7	25	0	25	8.2	25	24.2	25	25.6	25	36.2	73.1	20/02/1995
19950221	52	38.3	25	24.8	25	0	25	9.3	25	24.8	25	27	25	40.1	86.3	21/02/1995
19950222	53	36.2	25	25.2	25	0	25	8.7	25	22.7	25	26	25	43.3	81.1	22/02/1995
19950223	54	36.7	25	24.7	25	0.1	25	7.7	25	22.7	25	25.4	25	41.1	81.7	23/02/1995
19950224	55	33	25	24.7	25	0	25	8.1	25	18.9	25	23	25	45.7	73.9	24/02/1995
19950225	56	27.8	25	25.1	25	0.5	25	3.1	25	7.8	25	21	25	56.2	65.9	25/02/1995
19950226	57	26.6	25	20.6	25	0.2	25	4.6	25	14.7	25	23.1	25	66.3	95.2	26/02/1995
19950227	58	32.1	25	18.6	25	5.2	25	5.9	25	23.8	25	20.9	25	43.7	97.6	27/02/1995
19950228	59	34.5	25	23.1	25	0	25	6.7	25	24.7	25	25.8	25	47.2	91.3	28/02/1995
19950301	60	37	25	24.4	25	1.4	25	8.7	25	23.2	25	26.9	25	42.9	88	1/03/1995
19950302	61	33.8	25	24.3	25	5.9	25	5	25	17.6	25	29.2	25	55.5	96.1	2/03/1995
19950303	62	33.7	25	24.1	25	0.2	25	5.7	25	15.8	25	29.4	25	56.2	98	3/03/1995
19950304	63	36	25	23.7	25	0.3	25	7.7	25	21.8	25	25.9	25	43.6	88.4	4/03/1995
19950305	64	37.1	25	23.7	25	0	25	8.6	25	25.2	25	24.5	25	38.8	83.6	5/03/1995
19950306	65	37.7	25	25.2	25	0.2	25	7.8	25	23.5	25	26.2	25	40.2	81.8	6/03/1995
19950307	66	36.4	25	24.4	25	0	25	6.9	25	21.6	25	27.1	25	44.6	88.7	7/03/1995
19950308	67	36.5	25	24.2	25	0.5	25	10.3	25	20.8	25	23.5	25	38.5	77.8	8/03/1995
19950309	68	37.3	25	25.5	25	0	25	10.9	25	18.9	25	17.9	25	28.1	54.9	9/03/1995
19950310	69	37.7	25	25.1	25	0	25	10.8	25	19.2	25	16.7	25	25.6	52.4	10/03/1995
19950311	70	37.6	25	25.6	25	19.6	25	8.2	25	23.7	25	17.6	25	27.1	53.6	11/03/1995
19950312	71	35.5	25	24.8	25	3.8	25	5.9	25	14.8	25	27.2	25	47.1	86.9	12/03/1995
19950313	72	33.5	25	24.4	25	21.5	25	6.5	25	12.3	25	24.1	25	46.6	78.9	13/03/1995
19950314	73	33.7	25	24	25	8.8	25	7.2	25	15.1	25	18.6	25	35.6	62.4	14/03/1995
19950315	74	32.2	25	23.9	25	0	25	4.3	25	8.1	25	22.6	25	47	76.2	15/03/1995
19950316	75	36.1	25	22.9	25	0.7	25	8.4	25	20.6	25	19.2	25	32.1	68.8	16/03/1995
19950317	76	35.4	25	21.3	25	0	25	6.4	25	24.4	25	20.6	25	35.8	81.4	17/03/1995
19950318	77	35.8	25	21.6	25	0	25	9.6	25	23.3	25	22.1	25	37.6	85.7	18/03/1995
19950319	78	36.3	25	22.7	25	0	25	10.5	25	21.7	25	21.7	25	35.9	78.7	19/03/1995
19950320	79	37.4	25	21.8	25	0	25	9.7	25	24.5	25	13.2	25	20.6	50.6	20/03/1995
19950321	80	37.3	25	23.2	25	0	25	9.9	25	24.7	25	13.6	25	21.3	47.8	21/03/1995
19950322	81	37.2	25	22.3	25	0	25	9	25	22.8	25	17.2	25	27.1	63.9	22/03/1995
19950323	82	37.8	25	24.4	25	0	25	8.7	25	21.5	25	14	25	21.4	45.8	23/03/1995
19950324	83	37.9	25	21.7	25	0	25	9.9	25	24.3	25	12.9	25	19.6	49.7	24/03/1995
19950325	84	38.5	25	21.4	25	0	25	10	25	23.2	25	13.3	25	19.5	52.2	25/03/1995
19950326	85	39	25	23.9	25	0	25	10.3	25	23.3	25	15.7	25	22.5	53	26/03/1995
19950327	86	37.7	25	25.3	25	0	25	11.2	25	23.2	25	13.9	25	21.3	43.1	27/03/1995
19950328	87	36.8	25	23.1	25	0	25	10.4	25	24.4	25	7.1	25	11.4	25.1	28/03/1995
19950329	88	35.5	25	20	25	0	25	10.7	25	25.3	25	7.6	25	13.1	32.5	29/03/1995
19950330	89	35.3	25	17.9	25	0	25	10.8	25	24.6	25	4.5	25	7.9	22	30/03/1995
19950331	90	35.5	25	18.2	25	0	25	10	25	23.6	25	6.2	25	10.7	29.7	31/03/1995
19950401	91	35.9	25	18.5	25	0	25	11.8	25	24.1	25	6.9	25	11.7	32.4	1/04/1995
19950402	92	35.6	25	19	25	0	25	8.8	25	23.6	25	8.8	25	15.1	40.1	2/04/1995
19950403	93	36.8	25	21.2	25	0	25	10	25	23.2	25	8.2	25	13.2	32.6	3/04/1995
19950404	94	36.9	25	20.9	25	0	25	10.2								

19950405	95	36.4	25	20.2	25	0	25	10.8	25	23.1	25	7.2	25	11.9	30.4	5/04/1995
19950406	96	31.7	25	19.2	25	0	25	10	25	23.6	25	9.1	25	19.5	40.9	6/04/1995
19950407	97	30.2	25	16.6	25	0	25	9.3	25	22.3	25	6.9	25	16.1	36.5	7/04/1995
19950408	98	28.7	25	14.9	25	0	25	10.9	25	22.4	25	8.2	25	20.8	48.4	8/04/1995
19950409	99	30.4	25	15	25	0	25	6.9	25	23	25	5.4	25	12.4	31.7	9/04/1995
19950410	100	31.7	25	16.6	25	0	25	8.4	25	21.9	25	5.6	25	12	29.7	10/04/1995
19950411	101	32.3	25	18.3	25	0	25	10.5	25	21.7	25	7.4	25	15.3	35.2	11/04/1995
19950412	102	35.2	25	20.5	25	0	25	7.6	25	22.6	25	5.9	25	10.4	24.5	12/04/1995
19950413	103	36	25	20.8	25	0	25	8.1	25	21.4	25	7.7	25	13	31.4	13/04/1995
19950414	104	35	25	24	25	0	25	8.2	25	21.4	25	16	25	28.5	53.6	14/04/1995
19950415	105	34.5	25	19	25	0	25	7.5	25	22.6	25	9.8	25	17.9	44.6	15/04/1995
19950416	106	33.7	25	14.6	25	0	25	8.6	25	22	25	10.7	25	20.5	64.4	16/04/1995
19950417	107	35.2	25	19.5	25	0	25	7.9	25	22.1	25	10.3	25	18.1	45.5	17/04/1995
19950418	108	35.6	25	19.5	25	0	25	9	25	22.2	25	11.4	25	19.6	50.3	18/04/1995
19950419	109	35.3	25	20.9	25	0	25	9	25	22	25	11.1	25	19.4	44.9	19/04/1995
19950420	110	35.5	25	18.5	25	0	25	8.4	25	22.8	25	7.4	25	12.8	34.8	20/04/1995
19950421	111	34.5	25	21.2	25	0	25	10.1	25	22.4	25	9.3	25	17	37	21/04/1995
19950422	112	32.5	25	14.1	25	0	25	8.1	25	22.8	25	5.6	25	11.4	34.8	22/04/1995
19950423	113	33.9	25	16.1	25	0	25	8.1	25	21.6	25	8.2	25	15.5	44.8	23/04/1995
19950424	114	32.9	25	18.4	25	0	25	9.3	25	22.1	25	7	25	14	33.1	24/04/1995
19950425	115	31.9	25	16.8	25	0	25	7.6	25	22.2	25	8.9	25	18.8	46.5	25/04/1995
19950426	116	32.4	25	17	25	0	25	9.5	25	21.6	25	9.9	25	20.4	51.1	26/04/1995
19950427	117	33.7	25	18.9	25	0	25	6.9	25	20	25	11.1	25	21.2	50.9	27/04/1995
19950428	118	33.4	25	20.4	25	0	25	7.8	25	19	25	14	25	27.2	58.4	28/04/1995
19950429	119	33.9	25	20.4	25	0	25	6.4	25	19.1	25	15	25	28.4	62.6	29/04/1995
19950430	120	34.1	25	19.8	25	0	25	6.6	25	15.8	25	15.3	25	28.6	66.3	30/04/1995
19950501	121	32.6	25	20.8	25	0.1	25	7.3	25	14.9	25	20	25	40.7	81.5	1/05/1995
19950502	122	26.2	25	20.5	25	0	25	3.6	25	8.9	25	20.1	25	59.1	83.4	2/05/1995
19950503	123	25.4	25	19.3	25	0	25	7.3	25	16.1	25	16.5	25	50.9	73.7	3/05/1995
19950504	124	23.1	25	12.1	25	0	25	6.2	25	19.9	25	9.1	25	32.2	64.5	4/05/1995
19950505	125	23	25	12.5	25	0	25	8.1	25	16.8	25	9.4	25	33.5	64.9	5/05/1995
19950506	126	24.6	25	13.1	25	0	25	7.3	25	13.4	25	9.1	25	29.4	60.4	6/05/1995
19950507	127	28.5	25	14.1	25	0	25	6.6	25	15.9	25	7.7	25	19.8	47.9	7/05/1995
19950508	128	31.4	25	18	25	0	25	3.8	25	14.9	25	13.7	25	29.8	66.4	8/05/1995
19950509	129	24.6	25	18.4	25	15.1	25	2.4	25	6.9	25	21.8	25	70.5	100	9/05/1995
19950510	130	27.4	25	18.6	25	0.1	25	2.3	25	11.1	25	21.4	25	58.6	99.9	10/05/1995
19950511	131	30.9	25	17.5	25	0	25	4	25	18.9	25	21	25	47	100	11/05/1995
19950512	132	32.4	25	18.4	25	0	25	4.7	25	18.6	25	21.3	25	43.8	100	12/05/1995
19950513	133	33.5	25	18.2	25	0	25	6.3	25	18.3	25	21.1	25	40.8	100	13/05/1995
19950514	134	33.9	25	18.9	25	0	25	6.3	25	17.7	25	21.1	25	39.9	96.7	14/05/1995
19950515	135	32.8	25	20.5	25	0	25	5.9	25	18.4	25	15.2	25	30.6	63.1	15/05/1995
19950516	136	27.6	25	18.7	25	0	25	4.7	25	13.8	25	17.6	25	47.7	81.7	16/05/1995
19950517	137	24.8	25	17.1	25	0	25	3.7	25	12.6	25	15.3	25	48.9	78.5	17/05/1995
19950518	138	25.2	25	13.5	25	0	25	4.4	25	16.5	25	12.9	25	40.3	83.4	18/05/1995
19950519	139	27.3	25	12.2	25	0	25	6.4	25	19.3	25	12.2	25	33.6	85.9	19/05/1995
19950520	140	26.2	25	14.1	25	0	25	6.6	25	18.9	25	10.5	25	30.9	65.3	20/05/1995
19950521	141	25.2	25	12.1	25	0	25	5.8	25	19.4	25	9.8	25	30.6	69.5	21/05/1995
19950522	142	27.8	25	14.1	25	0	25	5.3	25	18.5	25	10.2	25	27.3	63.4	22/05/1995
19950523	143	28.9	25	14.9	25	0	25	5.4	25	18.8	25	10.7	25	26.9	63.2	23/05/1995
19950524	144	31.2	25	12.2	25	0	25	5.5	25	18.7	25	12.5	25	27.5	88	24/05/1995
19950525	145	29.8	25	11.7	25	0	25	6.8	25	17.8	25	10.9	25	26	79.3	25/05/1995
19950526	146	27.2	25	11.9	25	0	25	6.3	25	18.4	25	6.6	25	18.3	47.4	26/05/1995
19950527	147	26.6	25	11.3	25	0	25	5.3	25	18.4	25	9.2	25	26.4	68.8	27/05/1995
19950528	148	26.4	25	10.4	25	0	25	5.8	25	18.2	25	8.1	25	23.5	64.3	28/05/1995
19950529	149	28.9	25	9.1	25	0	25	4.4	25	18.7	25	7.7	25	19.3	66.7	29/05/1995
19950530	150	29.9	25	9.3	25	0	25	6.1	25	18.9	25	8.7	25	20.6	74.3	30/05/1995
19950531	151	30.1	25	13.6	25	0	25	6.1	25	18.6	25	8.8	25	20.6	56.5	31/05/1995
19950601	152	30.4	25	15.3	25	0	25	4	25	17.5	25	14.6	25	33.6	84	1/06/1995
19950602	153	30.3	25	14.8	25	0	25	5.7	25	17.8	25	15.4	25	35.7	91.5	2/06/1995
19950603	154	29	25	15.9	25	0	25	6.2	25	18	25	13.2	25	33	73.1	3/06/1995
19950604	155	29.3	25	15.6	25	0	25	6.9	25	16.4	25	12.8	25	31.4	72.3	4/06/1995
19950605	156	29.4	25	16	25	0	25	6	25	16.9	25	14	25	34.2	77	5/06/1995
19950606	157	30.3	25	15.1	25	0	25	5.2	25	17.6	25	11.9	25	27.6	69.4	6/06/1995
19950607	158	31.1	25	14.3	25	0	25	4.9	25	17.7	25	14.3	25	31.7	87.8	7/06/1995
19950608	159	29.5	25	15.7	25	0	25	6.4	25	17.8	25	14.6	25	35.4	81.9	8/06/1995
19950609	160	30	25	13.3	25	0	25	5.1	25	17.1	25	15.1	25	35.6	98.9	9/06/1995
19950610	161	31.2	25	15.2	25	0	25	6.9	25	16.9	25	14.9	25	32.8	86.3	10/06/1995
19950611	162	28.2	25	16.1	25	0	25	7.1	25	17.3	25	11.3	25	29.6	61.8	11/06/1995
19950612	163	27.5	25	11.9	25	0	25	4.9	25	18.5	25	8	25	21.8	57.5	12/06/1995
19950613	164	29.8	25	10.9	25	0	25	5.1	25	18	25	7.8	25	18.6	59.9	13/06/1995
19950614	165	31.6	25	11.5	25	0	25	5.8	25	17.5	25	8.2	25	17.6	60.5	14/06/1995
19950615	166	23.3	25	16.6	25	0	25	4.7	25	11.5	25	13.4	25	46.9	71	15/06/1995
19950616	167	21.3	25	11.9	25	0	25	6.4	25	14.1	25	10.5	25	41.5	75.4	16/06/1995
19950617	168	18.9	25	7.4	25	0	25	5.6	25	17.8	25	7.5	25	34.4	72.9	17/06/1995
19950618	169	18.4	25	7.3	25	0	25	6.1	25	17.9	25	7.8	25	36.9	76.3	18/06/1995
19950619	170	19	25	5.6	25	0	25	5.1	25	18.5	25	6.2	25	28.2	68.2	19/06/1995
19950620	171	21.5	25	5.5	25	0	25	4.3	25	18.3	25	7.5	25	29.3	83.1	20/06/1995
19950621	172	23.2	25	6.8	25	0	25	6	25	17.5	25	7.7	25	27.1	78	21/06/1995
19950622	173	23.1	25	5.9	25	0	25	6.1	25	18.1	25	6.8	25	24.1	73.3	22/06/1995
19950623	174	22.7	25	6.9	25	0	25	5.3	25	18.5	25	4.4	25	16	44.2	23/06/1995
19950624	175	26.1	25	6.6	25	0	25	4.7	25	18	25	8.6	25	25.4	88.3	24/06/1995
19950625	176	28	25	8	25	0	25	4.7	25	17.9	25	9.5	25	25.1	88.6	25/06/1995
19950626	177	29.1	25	9.9	25	0	25	4.4	25	17.8	25	11.4	25	28.3	93.5	26/06/1995

19950627	178	30.3	25	11.9	25	0	25	5.4	25	17	25	13.4	25	31	96.2	27/06/1995
19950628	179	26.3	25	15.1	25	0	25	7	25	16.8	25	11.7	25	34.2	68.2	28/06/1995
19950629	180	23.3	25	9.3	25	0	25	6.3	25	17.9	25	7.5	25	26.2	64.1	29/06/1995
19950630	181	25.5	25	8.9	25	0	25	5.5	25	17.5	25	7.1	25	21.8	62.3	30/06/1995
19950701	182	24.1	25	9.6	25	0	25	5.9	25	18.1	25	7.8	25	26	65.3	1/07/1995
19950702	183	25	25	10.5	25	0	25	6.2	25	15.2	25	6	25	18.9	47.3	2/07/1995
19950703	184	23.3	25	11.4	25	0	25	5.2	25	15	25	9.1	25	31.8	67.6	3/07/1995
19950704	185	23.9	25	8.7	25	0	25	6.8	25	17.9	25	6.8	25	22.9	60.5	4/07/1995
19950705	186	23.8	25	10	25	0	25	3.9	25	12.4	25	6.8	25	23.1	55.4	5/07/1995
19950706	187	25	25	9.7	25	0	25	4.7	25	17.6	25	10.6	25	33.5	88.1	6/07/1995
19950707	188	23.6	25	9	25	0	25	6	25	17.8	25	9.1	25	31.3	79.3	7/07/1995
19950708	189	24.5	25	9	25	0	25	4.4	25	18.5	25	8	25	26	69.7	8/07/1995
19950709	190	26	25	8.6	25	0	25	5.7	25	18.2	25	7.3	25	21.7	65.4	9/07/1995
19950710	191	25.7	25	8.2	25	0	25	4.3	25	18	25	7.1	25	21.5	65.3	10/07/1995
19950711	192	27.9	25	4.1	25	0	25	8.7	25	18.2	25	6.2	25	16.5	75.7	11/07/1995
19950712	193	29.6	25	5.9	25	0	25	5	25	17.6	25	6.1	25	14.7	65.7	12/07/1995
19950713	194	33.8	25	9.9	25	0	25	6.8	25	17.8	25	5.7	25	10.8	46.8	13/07/1995
19950714	195	31.5	25	13.8	25	0	25	5.9	25	18.5	25	13	25	28.1	82.4	14/07/1995
19950715	196	30.4	25	13.7	25	0	25	7.3	25	18.8	25	8.8	25	20.3	56.2	15/07/1995
19950716	197	32.1	25	12.4	25	0	25	5.5	25	18.8	25	8.1	25	16.9	56.3	16/07/1995
19950717	198	35	25	12.5	25	0	25	6.2	25	18	25	9.7	25	17.2	67	17/07/1995
19950718	199	28.1	25	16.2	25	0	25	6.7	25	18	25	14.7	25	38.7	79.9	18/07/1995
19950719	200	25.8	25	12.3	25	0	25	7	25	18.7	25	7.2	25	21.7	50.4	19/07/1995
19950720	201	25.6	25	8	25	0	25	5.4	25	19.5	25	5.4	25	16.5	50.4	20/07/1995
19950721	202	29	25	4.3	25	0	25	6.1	25	19.8	25	4.9	25	12.2	59	21/07/1995
19950722	203	29.2	25	8.1	25	0	25	5.8	25	19.5	25	6.5	25	16	60.2	22/07/1995
19950723	204	24.3	25	10.9	25	0	25	5.2	25	19.8	25	6.3	25	20.7	48.3	23/07/1995
19950724	205	23.9	25	8.3	25	0	25	5.7	25	19.5	25	6.3	25	21.2	57.6	24/07/1995
19950725	206	27	25	4.2	25	0	25	5.3	25	20	25	4	25	11.2	48.5	25/07/1995
19950726	207	28	25	4.5	25	0	25	5.4	25	20.1	25	5	25	13.2	59.4	26/07/1995
19950727	208	25.6	25	7.8	25	0	25	6.8	25	20.4	25	5.4	25	16.5	51.1	27/07/1995
19950728	209	23.5	25	7.8	25	0	25	6.8	25	20.2	25	7.3	25	25.2	69	28/07/1995
19950729	210	24	25	5.5	25	0	25	5.4	25	20.3	25	6.4	25	21.5	70.9	29/07/1995
19950730	211	28.1	25	4.5	25	0	25	5.6	25	19.8	25	6.7	25	17.6	79.6	30/07/1995
19950731	212	27.5	25	7.4	25	0	25	6.8	25	19.8	25	5.1	25	13.9	49.6	31/07/1995
19950801	213	25.3	25	10.4	25	0	25	6.6	25	20.6	25	5.1	25	15.8	40.5	1/08/1995
19950802	214	24.5	25	8.9	25	0	25	8.8	25	20.3	25	5.7	25	18.5	50	2/08/1995
19950803	215	24.8	25	11.2	25	0	25	8	25	21	25	5.3	25	16.9	39.9	3/08/1995
19950804	216	27.3	25	10.1	25	0	25	7.7	25	19.9	25	5.1	25	14.1	41.3	4/08/1995
19950805	217	24.8	25	11.7	25	0	25	6.5	25	16.6	25	4.9	25	15.7	35.7	5/08/1995
19950806	218	18.1	25	12.1	25	0	25	5.1	25	12.5	25	9.9	25	47.7	70.2	6/08/1995
19950807	219	20.8	25	7	25	0	25	6.2	25	21.4	25	7.7	25	31.4	76.9	7/08/1995
19950808	220	20.1	25	5.8	25	0	25	5.6	25	21.6	25	5.9	25	25.1	64	8/08/1995
19950809	221	21.6	25	6.6	25	0	25	6.1	25	21.5	25	6.1	25	23.7	62.6	9/08/1995
19950810	222	23.4	25	4.8	25	0	25	6.7	25	21.9	25	5.2	25	18.1	60.5	10/08/1995
19950811	223	25.3	25	8.5	25	0	25	6.6	25	21.5	25	7.1	25	22	64	11/08/1995
19950812	224	26.2	25	12.6	25	0	25	6.8	25	21.5	25	9.8	25	28.8	67.2	12/08/1995
19950813	225	26.3	25	11.7	25	0	25	5.7	25	21.5	25	10.5	25	30.7	76.4	13/08/1995
19950814	226	27.5	25	9.4	25	0	25	6.8	25	21.5	25	10.5	25	28.6	89.1	14/08/1995
19950815	227	26.8	25	10.9	25	0	25	8.2	25	21.8	25	9	25	25.5	69.1	15/08/1995
19950816	228	26.3	25	11	25	0	25	7.5	25	21.7	25	11.4	25	33.3	86.9	16/08/1995
19950817	229	28.2	25	15.7	25	0	25	6.4	25	20.5	25	15.4	25	40.3	86.4	17/08/1995
19950818	230	30.4	25	17.2	25	0	25	5.9	25	21.7	25	15.7	25	36.2	80.1	18/08/1995
19950819	231	32.1	25	19.2	25	0	25	6.7	25	21.6	25	17.1	25	35.8	76.9	19/08/1995
19950820	232	32.5	25	17.2	25	0	25	7.1	25	21.8	25	16.9	25	34.6	86.2	20/08/1995
19950821	233	32.6	25	17.5	25	0	25	7.2	25	22.2	25	15.4	25	31.3	77	21/08/1995
19950822	234	31.8	25	15.9	25	0	25	6.1	25	22.3	25	14.8	25	31.5	82	22/08/1995
19950823	235	31.5	25	16.1	25	0	25	9	25	22.4	25	12	25	26	65.6	23/08/1995
19950824	236	31.1	25	17.3	25	0	25	6.8	25	21.9	25	12.3	25	27.2	62.3	24/08/1995
19950825	237	32.2	25	19.6	25	0	25	6.1	25	16.7	25	15.1	25	31.4	66.2	25/08/1995
19950826	238	31.6	25	17.6	25	0	25	9.1	25	21.9	25	13.3	25	28.6	66.1	26/08/1995
19950827	239	30.6	25	17.8	25	0	25	9.7	25	22.9	25	13.3	25	30.3	65.3	27/08/1995
19950828	240	30.1	25	16.6	25	0	25	9.6	25	23.4	25	11.2	25	26.2	59.3	28/08/1995
19950829	241	30.2	25	17	25	0	25	7.8	25	22.9	25	13.2	25	30.8	68.2	29/08/1995
19950830	242	30.6	25	15.8	25	0	25	6.9	25	23.5	25	11.6	25	26.4	64.7	30/08/1995
19950831	243	33.1	25	13.4	25	0	25	6.9	25	23.4	25	13.5	25	26.7	87.9	31/08/1995
19950901	244	34.1	25	16.2	25	0	25	6.5	25	21.5	25	15.5	25	29	84.2	1/09/1995
19950902	245	33.1	25	19	25	0	25	7.7	25	16.7	25	13.6	25	26.9	61.9	2/09/1995
19950903	246	33.7	25	21.2	25	0	25	7.2	25	18.8	25	18.2	25	34.8	72.3	3/09/1995
19950904	247	36.6	25	22.6	25	0	25	7.9	25	19.3	25	16.1	25	26.2	58.7	4/09/1995
19950905	248	35.9	25	24	25	0	25	13.3	25	21.5	25	18.2	25	30.8	61	5/09/1995
19950906	249	27.1	25	14.8	25	0	25	9.2	25	23.8	25	10.1	25	28.2	60	6/09/1995
19950907	250	29.7	25	9.7	25	0	25	6.9	25	25.2	25	4.6	25	11	38.2	7/09/1995
19950908	251	34.7	25	9.8	25	0	25	6.8	25	24.7	25	6.8	25	12.3	56.2	8/09/1995
19950909	252	35.7	25	14.9	25	0	25	8.1	25	24.3	25	11.4	25	19.5	67.3	9/09/1995
19950910	253	35.4	25	17	25	0	25	10.1	25	22.4	25	16.7	25	29	86.2	10/09/1995
19950911	254	32.8	25	18.6	25	0	25	9.8	25	24.2	25	9.5	25	19.1	44.4	11/09/1995
19950912	255	32.7	25	14.2	25	0	25	11.9	25	24.7	25	7.4	25	15	45.7	12/09/1995
19950913	256	33.4	25	14.2	25	0	25	6.7	25	24.8	25	10.5	25	20.4	64.9	13/09/1995
19950914	257	33	25	15.3	25	0	25	7.3	25	24.9	25	12.6	25	25	72.5	14/09/1995
19950915	258	33.1	25	16.5	25	0	25	8.5	25	25.1	25	12.6	25	24.9	67.2	15/09/1995
19950916	259	34	25	15.1	25	0	25	7.9	25	25.3	25	11.8	25	22.2	68.8	16/09/1995
19950917	260	33.2	25	17.3	25	0	25	9	25	25.3	25	10.9	25	21.4	55.2	17/09/1995

19950918	261	33.8	25	15.6	25	0	25	8.2	25	25.5	25	10.9	25	20.7	61.5	18/09/1995
19950919	262	34.9	25	11.6	25	0	25	7.3	25	25.7	25	10.5	25	18.8	76.9	19/09/1995
19950920	263	36.1	25	14.6	25	0	25	8.7	25	24.8	25	15.4	25	25.8	92.7	20/09/1995
19950921	264	36.8	25	16.7	25	0	25	8.9	25	21.2	25	18.5	25	29.8	97.4	21/09/1995
19950922	265	35.4	25	23.6	25	1.8	25	10.7	25	21.7	25	15.7	25	27.3	53.9	22/09/1995
19950923	266	34.8	25	21.4	25	0	25	8	25	19.1	25	14.9	25	26.8	58.5	23/09/1995
19950924	267	33.6	25	21.3	25	0	25	9.8	25	22.6	25	20.2	25	38.8	79.8	24/09/1995
19950925	268	31.6	25	17.9	25	0	25	10.3	25	25.4	25	9.5	25	20.4	46.3	25/09/1995
19950926	269	30.3	25	16.6	25	0	25	9.7	25	24.5	25	11.9	25	27.6	63	26/09/1995
19950927	270	31.9	25	14.5	25	0	25	9.9	25	26.6	25	10.1	25	21.4	61.2	27/09/1995
19950928	271	33.7	25	13.3	25	0	25	7.8	25	26.9	25	8.9	25	17	58.3	28/09/1995
19950929	272	35.5	25	15.2	25	0	25	8.1	25	26.3	25	11.6	25	20.1	67.2	29/09/1995
19950930	273	36.8	25	19.5	25	0.3	25	8.2	25	23.7	25	15.8	25	25.5	69.7	30/09/1995
19951001	274	36.6	25	20.8	25	3.7	25	9	25	22.3	25	19.2	25	31.3	78.2	1/10/1995
19951002	275	34.6	25	23.5	25	1.3	25	7	25	16.8	25	22.9	25	41.6	79.1	2/10/1995
19951003	276	26.6	25	19	25	5.8	25	6	25	17.7	25	18.8	25	54	85.6	3/10/1995
19951004	277	28.3	25	12.6	25	0.1	25	6.4	25	27.4	25	11.2	25	29.1	76.8	4/10/1995
19951005	278	35.2	25	11.5	25	0	25	8.1	25	27.5	25	9.9	25	17.4	73	5/10/1995
19951006	279	36.1	25	15	25	0	25	8.7	25	23.4	25	11.5	25	19.2	67.5	6/10/1995
19951007	280	38	25	21.1	25	0.1	25	7.7	25	21.1	25	16.1	25	24.3	64.4	7/10/1995
19951008	281	26.7	25	23	25	2.6	25	5.1	25	16.4	25	19.8	25	56.5	70.5	8/10/1995
19951009	282	29.8	25	15.7	25	0	25	8	25	26.8	25	13.8	25	32.9	77.4	9/10/1995
19951010	283	33.8	25	13.9	25	0	25	7.8	25	27.5	25	13.7	25	26	86.3	10/10/1995
19951011	284	36.1	25	16.7	25	0	25	8.2	25	27	25	17.3	25	29	91.1	11/10/1995
19951012	285	36.9	25	18.2	25	0	25	9	25	27.5	25	13.7	25	21.9	65.6	12/10/1995
19951013	286	38.9	25	18.2	25	0	25	10.8	25	27.5	25	13.4	25	19.3	64.1	13/10/1995
19951014	287	37.8	25	22.1	25	0	25	12.6	25	27.4	25	11	25	16.8	41.4	14/10/1995
19951015	288	34.3	25	20.5	25	0	25	11.7	25	25.5	25	8.7	25	16.1	36.1	15/10/1995
19951016	289	32.9	25	20.8	25	0	25	7.9	25	23.9	25	13.4	25	26.8	54.6	16/10/1995
19951017	290	31.5	25	17.7	25	0	25	8.9	25	25.1	25	17.4	25	37.6	86	17/10/1995
19951018	291	33	25	19.1	25	0	25	11.2	25	26.5	25	18.6	25	37	84.2	18/10/1995
19951019	292	35.6	25	21.1	25	0	25	9.3	25	27.2	25	17.1	25	29.4	68.4	19/10/1995
19951020	293	37.4	25	19.5	25	0	25	10.4	25	24.7	25	18.5	25	28.8	81.7	20/10/1995
19951021	294	33.6	25	22.3	25	0	25	12.8	25	23.1	25	13.8	25	26.5	51.3	21/10/1995
19951022	295	26.4	25	13.7	25	0	25	9.8	25	26.4	25	8.9	25	25.9	56.8	22/10/1995
19951023	296	30	25	13.8	25	0	25	11.1	25	27.4	25	10	25	23.6	63.4	23/10/1995
19951024	297	29.6	25	16.7	25	0	25	9.2	25	21.9	25	9.1	25	21.9	47.9	24/10/1995
19951025	298	31.6	25	15.3	25	0	25	9.2	25	27.7	25	14	25	30.1	80.6	25/10/1995
19951026	299	34.2	25	15.4	25	0	25	11.2	25	29	25	14	25	26	80.1	26/10/1995
19951027	300	36.2	25	18.3	25	0	25	10.6	25	29.2	25	13.5	25	22.5	64.2	27/10/1995
19951028	301	38	25	20.8	25	0	25	9.7	25	28.7	25	10	25	15.1	40.7	28/10/1995
19951029	302	38.5	25	23	25	0	25	11.6	25	27.9	25	10.8	25	15.9	38.5	29/10/1995
19951030	303	39.6	25	21.2	25	0	25	12.7	25	29.3	25	14	25	19.4	55.6	30/10/1995
19951031	304	40.8	25	20.4	25	0	25	11.6	25	29.9	25	9.3	25	12.1	38.8	31/10/1995
19951101	305	41.6	25	19.7	25	0	25	10.9	25	29.9	25	9	25	11.2	39.2	1/11/1995
19951102	306	41.5	25	20	25	0	25	13	25	29.1	25	12	25	15	51.3	2/11/1995
19951103	307	40.9	25	21.2	25	0	25	12.2	25	29.1	25	11.6	25	15	46.1	3/11/1995
19951104	308	37.4	25	22.6	25	0	25	11.4	25	25.5	25	14.5	25	22.6	52.9	4/11/1995
19951105	309	38.1	25	24.6	25	0	25	10	25	24.7	25	15	25	22.5	48.5	5/11/1995
19951106	310	34.6	25	22.7	25	0	25	8.4	25	24	25	10.2	25	18.5	37	6/11/1995
19951107	311	39.2	25	19.5	25	0	25	8.7	25	27.3	25	8.5	25	12	37.5	7/11/1995
19951108	312	40.8	25	20	25	0	25	11.5	25	29	25	13.7	25	17.8	58.6	8/11/1995
19951109	313	40.7	25	23.9	25	0	25	13.1	25	27.6	25	16.5	25	21.5	55.6	9/11/1995
19951110	314	40.9	25	24.5	25	0	25	13.6	25	28	25	17.4	25	22.5	56.6	10/11/1995
19951111	315	39.8	25	26.6	25	0	25	14.5	25	27.9	25	15.2	25	20.8	43.7	11/11/1995
19951112	316	39.8	25	25.3	25	0	25	12.7	25	27.4	25	14.4	25	19.7	44.7	12/11/1995
19951113	317	39	25	25.5	25	0	25	11.9	25	28.3	25	16.4	25	23.5	50.3	13/11/1995
19951114	318	37.7	25	24.8	25	0	25	10.3	25	25.4	25	17.3	25	26.5	55.3	14/11/1995
19951115	319	37	25	23.5	25	0	25	8.6	25	23.3	25	19.3	25	30.8	66.7	15/11/1995
19951116	320	38.1	25	24.4	25	0.5	25	10.2	25	21.9	25	19.8	25	29.7	64.8	16/11/1995
19951117	321	35.1	25	23.5	25	2.8	25	7.2	25	14	25	24.2	25	42.8	83.6	17/11/1995
19951118	322	36	25	24.2	25	0.1	25	7.1	25	21.1	25	25.4	25	42.7	84.1	18/11/1995
19951119	323	30.2	25	22.9	25	0.3	25	2.5	25	10.6	25	25.8	25	60.1	92.4	19/11/1995
19951120	324	34.8	25	22.3	25	3.7	25	5.6	25	22.7	25	26.8	25	48.2	99.6	20/11/1995
19951121	325	35	25	23.2	25	2.6	25	8.4	25	22.9	25	22.2	25	39.5	78.1	21/11/1995
19951122	326	35.5	25	21.3	25	0	25	11.3	25	29.7	25	14.8	25	25.6	58.5	22/11/1995
19951123	327	34.1	25	19.5	25	0	25	10.4	25	30.9	25	9.2	25	17.2	40.6	23/11/1995
19951124	328	37.5	25	17.3	25	0	25	10.8	25	30.9	25	8.8	25	13.6	44.6	24/11/1995
19951125	329	40	25	18.9	25	0	25	10.4	25	29.9	25	7.8	25	10.6	35.7	25/11/1995
19951126	330	40.4	25	22.9	25	0	25	9.2	25	28	25	18	25	23.9	64.5	26/11/1995
19951127	331	40.7	25	23.5	25	0	25	9.9	25	27.3	25	17.4	25	22.7	60.1	27/11/1995
19951128	332	39.9	25	26.4	25	0	25	9.1	25	24.5	25	20.6	25	28.1	59.9	28/11/1995
19951129	333	35.8	25	21.9	25	18.1	25	9.1	25	20.3	25	24.2	25	41.2	92.1	29/11/1995
19951130	334	37.5	25	23	25	0	25	7.7	25	22.1	25	23.5	25	36.4	83.7	30/11/1995
19951201	335	38.3	25	22.5	25	0.3	25	8.2	25	23	25	26.1	25	38.8	95.8	1/12/1995
19951202	336	38.5	25	23.9	25	0	25	10.3	25	28.6	25	11.9	25	17.5	40.1	2/12/1995
19951203	337	39.3	25	20.1	25	0	25	10.7	25	30.8	25	10.9	25	15.3	46.4	3/12/1995
19951204	338	41.4	25	20.3	25	0	25	12.2	25	28	25	13.7	25	17.2	57.5	4/12/1995
19951205	339	32.2	25	24	25	0	25	8.8	25	13.1	25	13.3	25	27.7	44.6	5/12/1995
19951206	340	35.1	25	21.6	25	0	25	10.1	25	29.5	25	7.3	25	12.9	28.3	6/12/1995
19951207	341	37.9	25	19.3	25	0	25	10.4	25	31.5	25	7.3	25	11.1	32.6	7/12/1995
19951208	342	40.2	25	17.6	25	0	25	10.6	25	31.2	25	6.9	25	9.3	34.3	8/12/1995
19951209	343	40.7	25	22.4	25	0										

19951210	344	40.3	25	26.9	25	0	25	11	25	23.8	25	23.3	25	31.1	65.8	10/12/1995
19951211	345	34.1	25	26.8	25	6.4	25	9.8	25	15.1	25	17.1	25	32	48.5	11/12/1995
19951212	346	32.8	25	18.8	25	0.8	25	9.1	25	21.2	25	16.4	25	33	75.6	12/12/1995
19951213	347	37.3	25	17.2	25	0	25	9.4	25	30.5	25	10.6	25	16.6	54	13/12/1995
19951214	348	39.3	25	19.9	25	0	25	8.8	25	26.7	25	18.6	25	26.2	80.1	14/12/1995
19951215	349	40	25	24	25	0	25	10.2	25	26.9	25	22.1	25	30	74.1	15/12/1995
19951216	350	41.1	25	25.7	25	0	25	10.5	25	23.5	25	22.9	25	29.3	69.4	16/12/1995
19951217	351	41.6	25	27.3	25	0	25	11.1	25	27.3	25	21	25	26.2	57.9	17/12/1995
19951218	352	42.7	25	28	25	0	25	15.9	25	27.9	25	22.3	25	26.2	59	18/12/1995
19951219	353	41	25	26.3	25	0	25	9.8	25	27.6	25	22.3	25	28.7	65.2	19/12/1995
19951220	354	41.6	25	22.8	25	0.2	25	10.6	25	24.7	25	22.1	25	27.5	79.7	20/12/1995
19951221	355	38.8	25	25.7	25	0.1	25	8.9	25	20.4	25	25	25	36.1	75.7	21/12/1995
19951222	356	36.5	25	26.5	25	0	25	5.7	25	14.2	25	33.4	25	54.7	96.5	22/12/1995
19951223	357	35.6	25	24.6	25	0.4	25	7.5	25	13.4	25	26.3	25	45.2	85.1	23/12/1995
19951224	358	37.8	25	23.4	25	0	25	12	25	28.1	25	16.1	25	24.6	56	24/12/1995
19951225	359	39.8	25	23.5	25	0	25	12.4	25	30.5	25	5.3	25	7.3	18.3	25/12/1995
19951226	360	40	25	21.9	25	0	25	9.4	25	27.9	25	17.1	25	23.2	65.1	26/12/1995
19951227	361	39.9	25	26.4	25	0	25	13.5	25	26.1	25	20.2	25	27.5	58.7	27/12/1995
19951228	362	41	25	24.7	25	0	25	8.5	25	25.6	25	23.6	25	30.3	75.9	28/12/1995
19951229	363	38.8	25	24.5	25	16.6	25	10.3	25	23.1	25	24.8	25	35.8	80.7	29/12/1995
19951230	364	36	25	25.4	25	0	25	6.4	25	16.8	25	25.3	25	42.6	78	30/12/1995
19951231	365	34.5	25	23.1	25	0.6	25	6	25	18.9	25	27.9	25	51	98.7	31/12/1995
19960101	1	32.9	25	24.3	25	0.8	25	8.3	25	15.7	25	27.8	25	55.6	91.5	1/01/1996
19960102	2	30	25	23	25	4.7	25	4.8	25	10.9	25	28.1	25	66.2	100	2/01/1996
19960103	3	31.9	25	23	25	17	25	5.6	25	21.7	25	27.1	25	57.3	96.5	3/01/1996
19960104	4	34	25	23.6	25	0	25	7.7	25	25.4	25	25.6	25	48.1	87.9	4/01/1996
19960105	5	35.9	25	24.8	25	0	25	8.1	25	21.5	25	23.9	25	40.4	76.4	5/01/1996
19960106	6	35.3	25	25.8	25	0	25	8.5	25	17.5	25	26	25	45.5	78.3	6/01/1996
19960107	7	35.9	25	24.3	25	0	25	9.9	25	22.8	25	25.1	25	42.5	82.6	7/01/1996
19960108	8	37.6	25	24.2	25	0	25	8.3	25	22.6	25	26.3	25	40.6	87.1	8/01/1996
19960109	9	36.8	25	21.6	25	0	25	10.1	25	29	25	22.7	25	36.6	88	9/01/1996
19960110	10	38.4	25	21.3	25	0	25	9.9	25	29.5	25	20.5	25	30.3	81	10/01/1996
19960111	11	40.3	25	23	25	0	25	9.5	25	29.5	25	19.7	25	26.3	70.1	11/01/1996
19960112	12	40.8	25	23.9	25	0	25	10	25	28.8	25	20.4	25	26.5	68.8	12/01/1996
19960113	13	40	25	25.6	25	0	25	9.5	25	25.9	25	22	25	29.8	67	13/01/1996
19960114	14	39.2	25	25.1	25	0	25	10.9	25	25.4	25	24.4	25	34.5	76.6	14/01/1996
19960115	15	38.4	25	25.1	25	0	25	11.8	25	28	25	19	25	28.1	59.6	15/01/1996
19960116	16	38.1	25	21.9	25	0	25	12.2	25	29.3	25	20.8	25	31.2	79.2	16/01/1996
19960117	17	38	25	22.8	25	0	25	10.8	25	29.4	25	18.1	25	27.3	65.2	17/01/1996
19960118	18	37.9	25	20.4	25	0	25	9.9	25	28.3	25	19.7	25	29.9	82.2	18/01/1996
19960119	19	38.9	25	23.5	25	0	25	9	25	25.1	25	26.4	25	38	91.2	19/01/1996
19960120	20	38.4	25	25.7	25	0	25	9.8	25	25.6	25	26.1	25	38.5	79.1	20/01/1996
19960121	21	38.2	25	26.7	25	76.2	25	8.6	25	21.6	25	23	25	34.3	65.7	21/01/1996
19960122	22	34.8	25	23.5	25	27.9	25	5.6	25	21	25	27.3	25	49.1	94.3	22/01/1996
19960123	23	32.8	25	23.2	25	0.5	25	7.2	25	19.5	25	27.4	25	55.1	96.4	23/01/1996
19960124	24	36.4	25	23.5	25	0.3	25	8.7	25	24	25	29.2	25	48.1	100	24/01/1996
19960125	25	38.6	25	24.5	25	0.2	25	12	25	27.7	25	18.1	25	26.4	58.9	25/01/1996
19960126	26	38.8	25	25.4	25	0	25	10.9	25	25.6	25	14.7	25	21.2	45.3	26/01/1996
19960127	27	39.7	25	24.7	25	0	25	9.7	25	24.8	25	16.2	25	22.3	52.1	27/01/1996
19960128	28	39.9	25	25.6	25	0	25	10.2	25	20.8	25	25.3	25	34.5	77.1	28/01/1996
19960129	29	36.2	25	27.1	25	0	25	6.6	25	23.6	25	25.2	25	41.9	70.3	29/01/1996
19960130	30	39.9	25	27	25	0	25	9.8	25	23.6	25	28.1	25	38.3	78.8	30/01/1996
19960131	31	39.6	25	26.4	25	0	25	8.9	25	23.6	25	30.5	25	42.2	88.6	31/01/1996
19960201	32	38.7	25	25.1	25	9.7	25	7.3	25	19.8	25	24.1	25	35	75.6	1/02/1996
19960202	33	39.9	25	25.8	25	0	25	12.6	25	25.3	25	14.1	25	19.2	42.5	2/02/1996
19960203	34	40.7	25	25.9	25	0	25	11.2	25	25.3	25	14.3	25	18.7	42.8	3/02/1996
19960204	35	40.4	25	24.8	25	0	25	8.4	25	23.6	25	23.1	25	30.7	73.8	4/02/1996
19960205	36	39.6	25	25.7	25	0	25	10.9	25	23.7	25	28.4	25	39.3	86	5/02/1996
19960206	37	38.1	25	24.4	25	0	25	8.8	25	22.7	25	27.7	25	41.6	90.7	6/02/1996
19960207	38	38.7	25	25.9	25	0	25	10.2	25	25.7	25	28.2	25	41	84.4	7/02/1996
19960208	39	39.7	25	25.6	25	0	25	9.8	25	26.3	25	24.9	25	34.3	75.9	8/02/1996
19960209	40	37.5	25	26.5	25	0	25	10.1	25	23.4	25	23.8	25	36.9	68.8	9/02/1996
19960210	41	35	25	18.2	25	0	25	11.9	25	27.9	25	6.5	25	11.6	31.1	10/02/1996
19960211	42	35.3	25	19.1	25	0	25	12.2	25	27.9	25	7.8	25	13.6	35.3	11/02/1996
19960212	43	37.5	25	21.7	25	0	25	10.7	25	27.5	25	8.7	25	13.5	33.5	12/02/1996
19960213	44	38	25	23.4	25	0	25	12.1	25	27.9	25	14.2	25	21.4	49.4	13/02/1996
19960214	45	38.2	25	22.5	25	0	25	13.4	25	29.8	25	9.3	25	13.9	34.1	14/02/1996
19960215	46	37.8	25	22.2	25	0	25	12.2	25	28.9	25	8.4	25	12.8	31.4	15/02/1996
19960216	47	37.8	25	20.9	25	0	25	11.2	25	29.6	25	8.2	25	12.5	33.2	16/02/1996
19960217	48	39	25	18.7	25	0	25	11.5	25	29.2	25	12.4	25	17.7	57.5	17/02/1996
19960218	49	39.6	25	18.3	25	0	25	9.4	25	29.1	25	11.7	25	16.2	55.7	18/02/1996
19960219	50	41	25	22.9	25	0	25	10.8	25	27.1	25	19.9	25	25.6	71.3	19/02/1996
19960220	51	42.4	25	24	25	0	25	11.6	25	25.1	25	19.4	25	23.2	65	20/02/1996
19960221	52	40.9	25	24.9	25	0	25	11.5	25	24.7	25	18.3	25	23.6	58.1	21/02/1996
19960222	53	38.2	25	25.5	25	0	25	12	25	25	25	18	25	26.9	55.2	22/02/1996
19960223	54	38	25	25.7	25	0	25	12.1	25	25.9	25	16.9	25	25.5	51.2	23/02/1996
19960224	55	38.6	25	25.9	25	0	25	10.7	25	23.9	25	18.9	25	27.6	56.6	24/02/1996
19960225	56	38.4	25	25.6	25	0	25	11	25	23	25	21.3	25	31.5	64.9	25/02/1996
19960226	57	39.5	25	23.7	25	2.7	25	9.4	25	23.1	25	23.7	25	33	80.9	26/02/1996
19960227	58	38.6	25	25.9	25	0	25	8.3	25	19.9	25	23.6	25	34.5	70.6	27/02/1996
19960228	59	35.3	25	23.9	25	27.1	25	5.9	25	10.6	25	25.3	25	44.3	85.3	28/02/1996
19960229	60	28.3	25	21.4	25	1	25	4.4	25	7.5	25	21.4	25	55.6	84	29/02/1996
19960301	61	28	25	19.9	25	6.7	25	5.7	25	11.5	25	21.8	25			

19960302	62	32.6	25	20.9	25	6.6	25	7.8	25	14	25	20.6	25	41.9	83.4	2/03/1996
19960303	63	29.9	25	23.1	25	53.7	25	7.2	25	10.3	25	28.2	25	66.8	99.8	3/03/1996
19960304	64	31.2	25	21.1	25	56.2	25	4.3	25	12.4	25	24.5	25	53.9	98	4/03/1996
19960305	65	31.6	25	22	25	38.1	25	4.8	25	13.8	25	27.8	25	59.8	100	5/03/1996
19960306	66	33.9	25	23.7	25	5.7	25	7.5	25	17.3	25	27	25	51	92.2	6/03/1996
19960307	67	35.2	25	23.6	25	0.3	25	8.9	25	23.7	25	23.8	25	41.9	81.7	7/03/1996
19960308	68	35.7	25	22.4	25	0	25	9.7	25	24.1	25	17	25	29.1	62.8	8/03/1996
19960309	69	36.5	25	21.4	25	0	25	7.7	25	24	25	16.9	25	27.7	66.3	9/03/1996
19960310	70	35.3	25	23	25	0	25	8.9	25	20.7	25	19.3	25	33.8	68.7	10/03/1996
19960311	71	36.5	25	24.9	25	0	25	8.5	25	24.2	25	14.8	25	24.2	47	11/03/1996
19960312	72	35	25	24.8	25	0	25	10.4	25	21.5	25	17.5	25	31.1	55.9	12/03/1996
19960313	73	36.1	25	25.6	25	0	25	7.9	25	20.4	25	19.7	25	33	60	13/03/1996
19960314	74	36.1	25	25.5	25	0	25	7	25	21.1	25	28.5	25	47.7	87.4	14/03/1996
19960315	75	36.5	25	25.5	25	0	25	8	25	17.7	25	28.8	25	47.2	88.3	15/03/1996
19960316	76	37.9	25	26	25	0	25	8.2	25	21.1	25	26.8	25	40.7	79.7	16/03/1996
19960317	77	34.9	25	24	25	48.5	25	8.5	25	19.7	25	18.9	25	33.8	63.4	17/03/1996
19960318	78	35.8	25	23.5	25	0	25	10.6	25	24.2	25	16.8	25	28.6	58	18/03/1996
19960319	79	35.9	25	20.6	25	0	25	8.5	25	24.6	25	14.1	25	23.9	58.1	19/03/1996
19960320	80	35.5	25	19.8	25	0	25	8.8	25	25.7	25	9.3	25	16.1	40.3	20/03/1996
19960321	81	35	25	20.6	25	0	25	10.9	25	24.5	25	10.4	25	18.5	42.9	21/03/1996
19960322	82	36	25	21.3	25	0	25	7.7	25	24	25	8.9	25	15	35.1	22/03/1996
19960323	83	36.1	25	21.6	25	0	25	7.5	25	21.7	25	18.6	25	31.1	72.1	23/03/1996
19960324	84	36.1	25	23.8	25	0	25	8.3	25	22.5	25	20.3	25	34	68.9	24/03/1996
19960325	85	35.7	25	22.2	25	0	25	10	25	24.5	25	15.3	25	26.2	57.2	25/03/1996
19960326	86	35.4	25	22.5	25	0	25	9.9	25	24.6	25	13.7	25	23.8	50.3	26/03/1996
19960327	87	35	25	19.7	25	0	25	8.8	25	24.6	25	14.8	25	26.3	64.5	27/03/1996
19960328	88	35.3	25	20.6	25	0	25	7.1	25	24.6	25	13.4	25	23.4	55.2	28/03/1996
19960329	89	36	25	19.6	25	0	25	8.4	25	23	25	14.7	25	24.7	64.5	29/03/1996
19960330	90	36.4	25	20.6	25	0	25	9.2	25	23.6	25	16.1	25	26.5	66.4	30/03/1996
19960331	91	36.8	25	23.1	25	0	25	8.4	25	23.3	25	14.5	25	23.4	51.3	31/03/1996
19960401	92	37.1	25	23.5	25	0	25	11.3	25	23.9	25	14	25	22.2	48.4	1/04/1996
19960402	93	35.2	25	22	25	0	25	9	25	23.9	25	6.6	25	11.6	25	2/04/1996
19960403	94	36.5	25	21.6	25	0	25	8.5	25	22.7	25	6.9	25	11.3	26.8	3/04/1996
19960404	95	37.1	25	22	25	0	25	7.9	25	21.9	25	12.1	25	19.2	45.8	4/04/1996
19960405	96	37.8	25	23.5	25	0	25	7.8	25	21.8	25	16.3	25	24.9	56.3	5/04/1996
19960406	97	37.5	25	23.6	25	0	25	7.4	25	21.8	25	18.3	25	28.4	62.8	6/04/1996
19960407	98	37.7	25	22.9	25	0	25	8.4	25	21.3	25	21.5	25	33	77	7/04/1996
19960408	99	37.7	25	23	25	0	25	9.5	25	20	25	22.9	25	35.1	81.5	8/04/1996
19960409	100	27.3	25	24.3	25	0	25	2.8	25	8.3	25	18.9	25	52.1	62.2	9/04/1996
19960410	101	29.1	25	19.2	25	5.4	25	6.7	25	13.8	25	19.6	25	48.7	88.1	10/04/1996
19960411	102	31.3	25	19	25	0	25	7.6	25	20.6	25	9.4	25	20.6	42.8	11/04/1996
19960412	103	33.6	25	19	25	0	25	6.9	25	20.7	25	7.2	25	13.8	32.8	12/04/1996
19960413	104	36.5	25	19	25	0	25	7.5	25	21.3	25	12	25	19.6	54.6	13/04/1996
19960414	105	35.8	25	22.3	25	0	25	8.5	25	21.1	25	13.6	25	23.1	50.5	14/04/1996
19960415	106	31.2	25	20.6	25	0	25	8.8	25	20.9	25	8.9	25	19.6	36.7	15/04/1996
19960416	107	30.9	25	16.4	25	0	25	7.1	25	23.2	25	6.5	25	14.6	34.9	16/04/1996
19960417	108	30.9	25	14.5	25	0	25	8.6	25	23.1	25	7.7	25	17.2	46.7	17/04/1996
19960418	109	31.5	25	15.7	25	0	25	7.9	25	23.3	25	6.4	25	13.8	35.9	18/04/1996
19960419	110	31.6	25	14.8	25	0	25	7.1	25	23	25	6.2	25	13.3	36.9	19/04/1996
19960420	111	33.1	25	14.2	25	0	25	6.9	25	23	25	6.1	25	12.1	37.7	20/04/1996
19960421	112	34	25	17.5	25	0	25	7.5	25	21.2	25	12.3	25	23.1	61.5	21/04/1996
19960422	113	33.6	25	17	25	0	25	7.5	25	22.5	25	9.8	25	18.8	50.6	22/04/1996
19960423	114	34.8	25	13.6	25	0	25	8.4	25	22.3	25	7.6	25	13.7	48.8	23/04/1996
19960424	115	34.9	25	19.7	25	0	25	8.7	25	21.3	25	11.8	25	21.1	51.4	24/04/1996
19960425	116	35	25	20.4	25	0	25	7.7	25	20.4	25	9.1	25	16.2	38	25/04/1996
19960426	117	36.3	25	22.2	25	0	25	7.8	25	20.1	25	13.2	25	21.9	49.3	26/04/1996
19960427	118	36.1	25	22.2	25	0	25	8	25	19.3	25	17.3	25	29	64.7	27/04/1996
19960428	119	35.5	25	22.6	25	0	25	8.4	25	19.4	25	17	25	29.4	62	28/04/1996
19960429	120	35.1	25	22.8	25	0	25	9.4	25	18.4	25	16.3	25	28.8	58.7	29/04/1996
19960430	121	31.3	25	20.8	25	0	25	8.1	25	18.8	25	15.5	25	33.9	63.1	30/04/1996
19960501	122	29.7	25	17.7	25	0	25	6.6	25	20.4	25	12.7	25	30.5	62.7	1/05/1996
19960502	123	29.4	25	15.6	25	0	25	6.4	25	20.7	25	13.1	25	32	74	2/05/1996
19960503	124	29.3	25	13.5	25	0	25	6.1	25	20.5	25	12.9	25	31.7	83.4	3/05/1996
19960504	125	29.3	25	10.6	25	0	25	7.1	25	19.2	25	11.4	25	28	89.3	4/05/1996
19960505	126	31	25	12.7	25	0	25	6.7	25	20.4	25	9.8	25	21.8	66.8	5/05/1996
19960506	127	30.8	25	13	25	0	25	7.7	25	18.8	25	12.2	25	27.5	81.5	6/05/1996
19960507	128	32.1	25	16.1	25	0	25	7.2	25	19.6	25	13	25	27.2	71.1	7/05/1996
19960508	129	33.9	25	20.6	25	0	25	9	25	18	25	12.6	25	23.8	52	8/05/1996
19960509	130	32.7	25	22.3	25	0	25	6.2	25	15.8	25	15.3	25	30.9	56.8	9/05/1996
19960510	131	31.3	25	23.9	25	0	25	5.7	25	11.4	25	14.4	25	31.5	48.6	10/05/1996
19960511	132	32.4	25	21.5	25	0	25	7	25	17.4	25	16.9	25	34.7	65.9	11/05/1996
19960512	133	32.4	25	18.2	25	0	25	7.1	25	19.1	25	15	25	30.8	71.8	12/05/1996
19960513	134	31.6	25	18.7	25	0	25	8.9	25	19.4	25	12.3	25	26.5	57.1	13/05/1996
19960514	135	27.2	25	15.4	25	0	25	8.2	25	20	25	7.9	25	21.9	45.2	14/05/1996
19960515	136	26.5	25	11.4	25	0	25	7.4	25	20.1	25	6.4	25	18.5	47.5	15/05/1996
19960516	137	27.3	25	10.9	25	0	25	6.9	25	19.9	25	7.6	25	20.9	58.3	16/05/1996
19960517	138	30.3	25	13.7	25	0	25	6.4	25	19.5	25	9.3	25	21.5	59.4	17/05/1996
19960518	139	30	25	12	25	0	25	5.8	25	19.6	25	8.8	25	20.7	62.8	18/05/1996
19960519	140	29.4	25	13.7	25	0	25	7.7	25	19.3	25	8.6	25	21	54.9	19/05/1996
19960520	141	26.6	25	14.6	25	0	25	7	25	19	25	8.7	25	25	52.4	20/05/1996
19960521	142	26	25	12.8	25	0	25	6.3	25	19	25	8.1	25	24.1	54.8	21/05/1996
19960522	143	26.3	25	11.8	25	0	25	5.8	25	18.5	25	7	25	20.5	50.6	22/05/1996
19960523	144	27	25	11.2	25	0	25	5.2	25	17.9	25	6.3	25	17.7	47.4	23/05/1996

19960524	145	28.2	25	9.6	25	0	25	5.8	25	17.5	25	6.3	25	16.5	52.7	24/05/1996
19960525	146	30.7	25	15.9	25	0	25	7.1	25	16.2	25	13.3	25	30.1	73.7	25/05/1996
19960526	147	29.3	25	20.6	25	0	25	5.5	25	12.4	25	11.7	25	28.7	48.2	26/05/1996
19960527	148	30.7	25	15.5	25	0	25	5.7	25	18.1	25	14.4	25	32.6	81.8	27/05/1996
19960528	149	30.8	25	16.8	25	0	25	8.1	25	17.8	25	12.1	25	27.2	63.3	28/05/1996
19960529	150	26.9	25	14.3	25	0	25	6.8	25	16.9	25	5.6	25	15.8	34.4	29/05/1996
19960530	151	29.2	25	12.8	25	0	25	6.2	25	17.7	25	7.6	25	18.8	51.4	30/05/1996
19960531	152	30	25	14.4	25	0	25	5.5	25	17.3	25	8.3	25	19.6	50.6	31/05/1996
19960601	153	30.9	25	14.2	25	0	25	5.9	25	17.6	25	13.2	25	29.6	81.6	1/06/1996
19960602	154	30.9	25	16	25	0	25	6.5	25	17.8	25	13.9	25	31.1	76.5	2/06/1996
19960603	155	31.3	25	17.9	25	0	25	5.7	25	17.6	25	14.5	25	31.7	70.7	3/06/1996
19960604	156	31.2	25	18.5	25	0	25	7.7	25	16.8	25	17.3	25	38.1	81.3	4/06/1996
19960605	157	29.5	25	18.8	25	0	25	5.6	25	15.8	25	14	25	34	64.5	5/06/1996
19960606	158	29.9	25	15.2	25	0	25	6.2	25	17	25	13.2	25	31.3	76.5	6/06/1996
19960607	159	29.1	25	16.1	25	0	25	7.1	25	16.6	25	10.6	25	26.3	58	7/06/1996
19960608	160	29.2	25	14.4	25	0	25	6.6	25	15.6	25	10.3	25	25.4	62.8	8/06/1996
19960609	161	29.7	25	16.5	25	0	25	7.6	25	14.8	25	14.1	25	33.8	75.2	9/06/1996
19960610	162	28.9	25	15.9	25	0	25	6.6	25	16.4	25	14.5	25	36.4	80.3	10/06/1996
19960611	163	27.6	25	14.7	25	0	25	6.2	25	17.7	25	12.3	25	33.3	73.6	11/06/1996
19960612	164	26.9	25	12.9	25	0	25	5.2	25	16.8	25	11.9	25	33.6	80	12/06/1996
19960613	165	27.1	25	12.9	25	0	25	5	25	17.5	25	10.7	25	29.8	72	13/06/1996
19960614	166	27	25	10.4	25	0	25	5.6	25	17.2	25	10.8	25	30.3	85.7	14/06/1996
19960615	167	26.6	25	12.2	25	0	25	5.1	25	17.4	25	11.5	25	33	81	15/06/1996
19960616	168	25.8	25	10.9	25	0	25	3.9	25	16.7	25	9.3	25	28	71.4	16/06/1996
19960617	169	28	25	8.7	25	0	25	4.4	25	17.7	25	9.5	25	25.1	84.5	17/06/1996
19960618	170	29.7	25	11.1	25	0	25	6.1	25	18	25	8.6	25	20.6	65.1	18/06/1996
19960619	171	30.9	25	12.7	25	0	25	5.3	25	17.4	25	10.4	25	23.3	70.9	19/06/1996
19960620	172	31.5	25	12.6	25	0	25	5.8	25	17.3	25	9.3	25	20.1	63.8	20/06/1996
19960621	173	33.6	25	11.9	25	0	25	6	25	17.2	25	9.8	25	18.8	70.4	21/06/1996
19960622	174	32.9	25	14.2	25	0	25	6.4	25	16.8	25	15.2	25	30.4	93.9	22/06/1996
19960623	175	28.7	25	19.8	25	0	25	6	25	16.7	25	12.1	25	30.7	52.4	23/06/1996
19960624	176	28.1	25	12.6	25	0	25	5.2	25	18.1	25	6.4	25	16.8	43.9	24/06/1996
19960625	177	32.4	25	13.2	25	0	25	5.5	25	16.6	25	9.1	25	18.7	60	25/06/1996
19960626	178	29	25	14.4	25	0	25	5.2	25	16.5	25	13.3	25	33.2	81.1	26/06/1996
19960627	179	28.7	25	13.5	25	0	25	6.3	25	16.9	25	9.1	25	23.1	58.8	27/06/1996
19960628	180	31.8	25	11.8	25	0	25	4.9	25	17.6	25	5.5	25	11.7	39.8	28/06/1996
19960629	181	33.1	25	15	25	0	25	7	25	17.1	25	12.6	25	24.9	73.9	29/06/1996
19960630	182	29.4	25	17.4	25	0	25	6.1	25	18	25	11.8	25	28.8	59.4	30/06/1996
19960701	183	29.2	25	8.3	25	0	25	6	25	18.7	25	5.6	25	13.8	51.2	1/07/1996
19960702	184	28.5	25	11.3	25	0	25	6.1	25	14.1	25	4.7	25	12.1	35.1	2/07/1996
19960703	185	28.3	25	12.1	25	0	25	6.2	25	16.4	25	5.9	25	15.3	41.8	3/07/1996
19960704	186	29.4	25	11.4	25	0	25	4.3	25	18.1	25	10.8	25	26.3	80.2	4/07/1996
19960705	187	30.2	25	14.6	25	0	25	5.1	25	16	25	16	25	37.3	96.3	5/07/1996
19960706	188	26.6	25	17.7	25	0	25	6.6	25	17.2	25	12.9	25	37.1	63.7	6/07/1996
19960707	189	26.2	25	14.4	25	0	25	6.8	25	17.5	25	12.2	25	35.9	74.4	7/07/1996
19960708	190	25.5	25	12.5	25	0	25	5.7	25	18.2	25	7.5	25	23	51.8	8/07/1996
19960709	191	24.4	25	7.8	25	0	25	5.6	25	18.7	25	6.9	25	22.6	65.2	9/07/1996
19960710	192	26.3	25	4.5	25	0	25	4.7	25	18.7	25	5.9	25	17.2	70.1	10/07/1996
19960711	193	24	25	6.9	25	0	25	5.6	25	18.9	25	5.5	25	18.4	55.3	11/07/1996
19960712	194	20.8	25	7	25	0	25	6.4	25	18.2	25	5.4	25	22	53.9	12/07/1996
19960713	195	21.5	25	7.5	25	0	25	5.4	25	18.2	25	6.2	25	24.2	59.8	13/07/1996
19960714	196	21.3	25	6.5	25	0	25	5.7	25	19.2	25	6.2	25	24.5	64.1	14/07/1996
19960715	197	22.2	25	6.5	25	0	25	4.6	25	19.1	25	5.4	25	20.2	55.8	15/07/1996
19960716	198	24	25	5.9	25	0	25	4.2	25	19.1	25	5.9	25	19.8	63.6	16/07/1996
19960717	199	28.5	25	8.3	25	0	25	5.2	25	19.3	25	5.8	25	14.9	53	17/07/1996
19960718	200	32.3	25	10.7	25	0	25	5.2	25	19.6	25	5.6	25	11.6	43.6	18/07/1996
19960719	201	33.7	25	13.1	25	0	25	6.1	25	18.8	25	8.3	25	15.9	55.1	19/07/1996
19960720	202	28.7	25	16.6	25	0	25	5	25	17	25	12.5	25	31.8	66.2	20/07/1996
19960721	203	24.5	25	6.5	25	0	25	5.3	25	19.5	25	8.3	25	27	85.8	21/07/1996
19960722	204	27.1	25	3.9	25	0	25	4.8	25	19.9	25	4.9	25	13.7	60.7	22/07/1996
19960723	205	31	25	6.4	25	0	25	5.2	25	20	25	5.1	25	11.4	53.1	23/07/1996
19960724	206	31.7	25	9.7	25	0	25	5.2	25	19.3	25	6.6	25	14.1	54.9	24/07/1996
19960725	207	32.5	25	12.3	25	0	25	6.8	25	17.9	25	11.7	25	23.9	81.8	25/07/1996
19960726	208	19.7	25	13.1	25	10.2	25	3.6	25	14.4	25	13.3	25	58	88.3	26/07/1996
19960727	209	20.4	25	9.5	25	0	25	4.3	25	18.2	25	11.2	25	46.8	94.4	27/07/1996
19960728	210	22.7	25	5.6	25	0	25	3.7	25	20	25	10.4	25	37.7	100	28/07/1996
19960729	211	24.9	25	4.4	25	0	25	5.1	25	20	25	7.8	25	24.8	93.3	29/07/1996
19960730	212	23.6	25	7.8	25	0	25	4.6	25	20.1	25	8.6	25	29.5	81.3	30/07/1996
19960731	213	26.3	25	4.4	25	0	25	4.7	25	20.4	25	7.3	25	21.3	87.3	31/07/1996
19960801	214	30.6	25	6.6	25	0	25	5.9	25	20.9	25	5.3	25	12.1	54.4	1/08/1996
19960802	215	30.8	25	8.4	25	0	25	5.8	25	20.5	25	8	25	18	72.6	2/08/1996
19960803	216	31.5	25	10.3	25	0	25	6.5	25	20.2	25	12.5	25	27	99.8	3/08/1996
19960804	217	32.3	25	13.3	25	0	25	4.4	25	19.9	25	11.9	25	24.6	78	4/08/1996
19960805	218	32.5	25	15	25	0	25	5.8	25	19.8	25	13.4	25	27.4	78.6	5/08/1996
19960806	219	33.5	25	15.2	25	0	25	6.1	25	20.2	25	10.1	25	19.5	58.5	6/08/1996
19960807	220	23.4	25	16.8	25	0	25	3.9	25	13.1	25	14	25	48.7	73.2	7/08/1996
19960808	221	17.4	25	14.5	25	0	25	4	25	8	25	11.3	25	56.9	68.5	8/08/1996
19960809	222	18.9	25	10.6	25	12	25	4.1	25	15.6	25	10	25	45.8	78.3	9/08/1996
19960810	223	21.9	25	7	25	0	25	6.1	25	21.5	25	8.6	25	32.7	85.9	10/08/1996
19960811	224	25.6	25	8.8	25	0	25	5.3	25	21.8	25	6.3	25	19.2	55.7	11/08/1996
19960812	225	27.5	25	9.1	25	0	25	6	25	21.8	25	7	25	19.1	60.6	12/08/1996
19960813	226	29.6	25	8	25	0	25	4.1	25	21.1	25	9.9	25	23.9	92.3	13/08/1996
19960814	227	31.4	25	14.8	25	0	25	4.8	25	20.1	25	13.4	25	29.2	79.6	14/08/1996

19960815	228	32.9	25	16.1	25	0	25	6.4	25	19.9	25	16.1	25	32.2	88	15/08/1996
19960816	229	33.7	25	15	25	0	25	7.2	25	21	25	14.1	25	27	82.7	16/08/1996
19960817	230	29.2	25	17.6	25	0	25	6.8	25	18	25	12.3	25	30.4	61.2	17/08/1996
19960818	231	26.7	25	17.1	25	0	25	7.7	25	16.8	25	9.1	25	26	46.7	18/08/1996
19960819	232	23.3	25	8.8	25	0	25	7.3	25	22.8	25	4.9	25	17.1	43.3	19/08/1996
19960820	233	21.5	25	8.2	25	0	25	6.2	25	23.3	25	4.4	25	17.2	40.5	20/08/1996
19960821	234	25.7	25	7.4	25	0	25	5	25	22.7	25	3.7	25	11.2	36	21/08/1996
19960822	235	28.8	25	6.7	25	0	25	4.8	25	23.3	25	5.8	25	14.6	59.1	22/08/1996
19960823	236	31.6	25	8.8	25	0	25	4.8	25	23.1	25	8.1	25	17.4	71.6	23/08/1996
19960824	237	31.9	25	12.4	25	0	25	6.5	25	23.1	25	9.2	25	19.5	63.9	24/08/1996
19960825	238	33.4	25	13.5	25	0	25	7.5	25	23.4	25	7.4	25	14.4	47.9	25/08/1996
19960826	239	34.4	25	16.4	25	0	25	6.8	25	23.8	25	6.4	25	11.8	34.3	26/08/1996
19960827	240	33.8	25	15.2	25	0	25	7.5	25	21.9	25	12.9	25	24.5	74.7	27/08/1996
19960828	241	32.9	25	18.3	25	0	25	5.8	25	22.3	25	13	25	26	61.8	28/08/1996
19960829	242	30	25	16.9	25	0	25	6	25	16.6	25	15	25	35.4	78	29/08/1996
19960830	243	25.2	25	14.5	25	0.3	25	5.7	25	21.3	25	13.8	25	43.1	83.6	30/08/1996
19960831	244	24.6	25	10.6	25	0	25	6.8	25	23.8	25	9.3	25	30.1	72.8	31/08/1996
19960901	245	26.2	25	9.5	25	0	25	5.2	25	24	25	8.8	25	25.9	74.2	1/09/1996
19960902	246	26.7	25	8.3	25	0	25	7.3	25	24.4	25	7.4	25	21.1	67.6	2/09/1996
19960903	247	26.8	25	11	25	0	25	7.2	25	24.3	25	8	25	22.7	61	3/09/1996
19960904	248	29.5	25	7.8	25	0	25	8.1	25	24.7	25	6	25	14.6	56.7	4/09/1996
19960905	249	30.6	25	7.9	25	0	25	8.3	25	24.8	25	4.7	25	10.7	44.1	5/09/1996
19960906	250	31.2	25	11.2	25	0	25	7.7	25	24.9	25	5.1	25	11.2	38.4	6/09/1996
19960907	251	31.7	25	10.2	25	0	25	7.4	25	24.8	25	6.3	25	13.5	50.7	7/09/1996
19960908	252	33.7	25	11.2	25	0	25	7.4	25	24.9	25	8	25	15.3	60.2	8/09/1996
19960909	253	34.2	25	11.9	25	0	25	8.2	25	24.8	25	9.3	25	17.3	66.8	9/09/1996
19960910	254	35.8	25	14.1	25	0	25	8.6	25	25	25	8.7	25	14.8	54.1	10/09/1996
19960911	255	36.8	25	14	25	0	25	9.7	25	25.1	25	9.8	25	15.8	61.3	11/09/1996
19960912	256	33.6	25	16.3	25	0	25	10.7	25	24.6	25	11.4	25	21.9	61.5	12/09/1996
19960913	257	27.8	25	15.7	25	0	25	11	25	25.6	25	6	25	16.1	33.7	13/09/1996
19960914	258	29.4	25	13.1	25	0	25	7.6	25	25.8	25	5.7	25	13.9	37.8	14/09/1996
19960915	259	34.2	25	10.3	25	0	25	7.1	25	26	25	6	25	11.2	47.9	15/09/1996
19960916	260	36	25	12.5	25	0	25	7.6	25	25.6	25	8.8	25	14.8	60.8	16/09/1996
19960917	261	36.4	25	15.8	25	0	25	8.7	25	25.5	25	11.7	25	19.3	65.2	17/09/1996
19960918	262	36.2	25	18.3	25	0	25	7.5	25	25	25	13	25	21.6	61.8	18/09/1996
19960919	263	37	25	19.8	25	0	25	10.1	25	24.1	25	14.6	25	23.3	63.3	19/09/1996
19960920	264	28.1	25	20.3	25	0	25	8.1	25	23	25	7.7	25	20.3	32.3	20/09/1996
19960921	265	24.4	25	11.7	25	0	25	8.2	25	26.2	25	6	25	19.6	43.7	21/09/1996
19960922	266	27.6	25	7.4	25	0	25	6.2	25	26.8	25	5.3	25	14.4	51.5	22/09/1996
19960923	267	33.1	25	8.1	25	0	25	6.8	25	27	25	3.9	25	7.7	36.1	23/09/1996
19960924	268	35.9	25	12.1	25	0	25	8.2	25	26.6	25	7.7	25	13	54.6	24/09/1996
19960925	269	36.4	25	15.7	25	0	25	7.3	25	25.6	25	11.3	25	18.6	63.4	25/09/1996
19960926	270	37.3	25	18.9	25	0	25	7	25	24	25	12.4	25	19.4	56.8	26/09/1996
19960927	271	37.6	25	19	25	0	25	8.3	25	25.4	25	13.4	25	20.7	61	27/09/1996
19960928	272	36.6	25	20.6	25	0	25	11.3	25	24.5	25	15	25	24.4	61.8	28/09/1996
19960929	273	37	25	23.6	25	0	25	11.3	25	23.6	25	22.2	25	35.4	76.2	29/09/1996
19960930	274	35.6	25	24.7	25	0	25	9.5	25	23.2	25	22.6	25	38.9	72.7	30/09/1996
19961001	275	30.4	25	16.2	25	0	25	9.5	25	27.3	25	5.9	25	13.6	32.1	1/10/1996
19961002	276	35	25	16.3	25	0	25	7.7	25	27.6	25	7	25	12.4	37.8	2/10/1996
19961003	277	36.5	25	18.5	25	0	25	8.8	25	27	25	7.5	25	12.3	35.2	3/10/1996
19961004	278	38.2	25	17.4	25	0	25	6.8	25	24.3	25	12.1	25	18.1	60.9	4/10/1996
19961005	279	38.2	25	22.8	25	0	25	7.1	25	24.1	25	15.2	25	22.7	54.8	5/10/1996
19961006	280	37.4	25	23.3	25	0	25	7	25	20.3	25	18.1	25	28.2	63.3	6/10/1996
19961007	281	26.5	25	22.6	25	3.8	25	4.6	25	12.2	25	21	25	60.7	76.6	7/10/1996
19961008	282	25	25	18.6	25	8.6	25	4.6	25	12.7	25	19.1	25	60.3	89.2	8/10/1996
19961009	283	28.9	25	16.2	25	0.1	25	4	25	19.9	25	18	25	45.2	97.8	9/10/1996
19961010	284	32.6	25	17.8	25	0	25	6.8	25	22.1	25	19.6	25	39.8	96.2	10/10/1996
19961011	285	33.6	25	22.8	25	0	25	7.2	25	15.3	25	18	25	34.6	64.9	11/10/1996
19961012	286	30.2	25	21	25	14.9	25	8.6	25	19.8	25	22.8	25	53.1	91.7	12/10/1996
19961013	287	33.5	25	19.6	25	0.1	25	8.4	25	24	25	13	25	25.1	57	13/10/1996
19961014	288	34.2	25	22.6	25	0	25	8.7	25	23.8	25	18.5	25	34.4	67.5	14/10/1996
19961015	289	29.9	25	20.7	25	5.5	25	5	25	22.3	25	22.7	25	53.8	93	15/10/1996
19961016	290	34.1	25	19.9	25	0	25	7.1	25	25.6	25	21.2	25	39.6	91.3	16/10/1996
19961017	291	35.8	25	22.3	25	18.7	25	8.2	25	26.5	25	19	25	32.3	70.6	17/10/1996
19961018	292	32.2	25	23.7	25	0	25	7.9	25	21.8	25	22.1	25	46	75.4	18/10/1996
19961019	293	34.1	25	23.3	25	0	25	11.9	25	23.4	25	21.9	25	40.9	76.6	19/10/1996
19961020	294	35	25	21.8	25	0	25	10.4	25	28.6	25	9.2	25	16.4	35.2	20/10/1996
19961021	295	35.9	25	23.7	25	0	25	10.1	25	26.9	25	17	25	28.8	58	21/10/1996
19961022	296	36	25	24.3	25	0	25	10.7	25	27.8	25	14.2	25	23.9	46.8	22/10/1996
19961023	297	34.7	25	21.8	25	0	25	11.1	25	27.7	25	12.7	25	23	48.6	23/10/1996
19961024	298	32.9	25	19	25	0	25	8.5	25	28.9	25	12.3	25	24.6	56	24/10/1996
19961025	299	34.2	25	18.2	25	0	25	9.3	25	29.2	25	11.9	25	22.1	57	25/10/1996
19961026	300	34.8	25	21.1	25	0	25	9.8	25	28.9	25	12.5	25	22.5	50	26/10/1996
19961027	301	35.7	25	17.5	25	0	25	7.7	25	28.2	25	9.7	25	16.6	48.5	27/10/1996
19961028	302	36.7	25	18.4	25	0	25	8.4	25	27.7	25	10.2	25	16.5	48.2	28/10/1996
19961029	303	37.3	25	21.3	25	0	25	12.3	25	28.1	25	10.9	25	17.1	43	29/10/1996
19961030	304	38	25	22.1	25	0	25	9.9	25	28.4	25	9.2	25	13.9	34.6	30/10/1996
19961031	305	38.5	25	22	25	0	25	10.6	25	29.7	25	8.3	25	12.2	31.4	31/10/1996
19961101	306	39.2	25	21.7	25	0	25	11.4	25	29.4	25	7.7	25	10.9	29.7	1/11/1996
19961102	307	38.2	25	20.8	25	0	25	10.1	25	27.7	25	15.1	25	22.5	61.5	2/11/1996
19961103	308	37.6	25	23.1	25	0	25	9.1	25	27.3	25	15.1	25	23.3	53.4	3/11/1996
19961104	309	34.6	25	21.9	25	0	25	6.9	25	20.3	25	20.6	25	37.5	78.4	4/11/1996
19961105	310	33.1	25	21.7	25	0	25	10.7	25	26.8	25	19.6	25	38.7	75.5	5/11/1996

19961106	311	32.2	25	18.1	25	0	25	9.8	25	30.5	25	7.5	25	15.6	36.1	6/11/1996
19961107	312	34	25	16.4	25	0	25	10.3	25	30.6	25	5.5	25	10.3	29.5	7/11/1996
19961108	313	36.4	25	16.1	25	0	25	10.7	25	30.7	25	4.5	25	7.4	24.6	8/11/1996
19961109	314	37.1	25	15.9	25	0	25	11.1	25	31.1	25	3.4	25	5.4	18.8	9/11/1996
19961110	315	36	25	19.3	25	0	25	11.4	25	30.9	25	5.3	25	8.9	23.7	10/11/1996
19961111	316	33.2	25	18.5	25	0	25	10.6	25	31	25	5.3	25	10.4	24.9	11/11/1996
19961112	317	35.7	25	17.2	25	0	25	8.8	25	31.4	25	2.9	25	5	14.8	12/11/1996
19961113	318	39.1	25	14.6	25	0	25	10.5	25	30.1	25	8.2	25	11.7	49.4	13/11/1996
19961114	319	40.3	25	18.3	25	0	25	10.6	25	30.2	25	10.8	25	14.4	51.4	14/11/1996
19961115	320	41.3	25	23.4	25	0	25	11.1	25	28.7	25	19.8	25	25.1	68.8	15/11/1996
19961116	321	40.7	25	25.5	25	0	25	13.3	25	28.2	25	19.1	25	24.9	58.5	16/11/1996
19961117	322	39.3	25	28.7	25	0	25	8.8	25	26.1	25	23	25	32.4	58.4	17/11/1996
19961118	323	37.3	25	22	25	0	25	9.5	25	28.6	25	12.4	25	19.4	46.9	18/11/1996
19961119	324	37	25	21.3	25	0	25	11.4	25	27.3	25	7.9	25	12.6	31.2	19/11/1996
19961120	325	37.4	25	21.9	25	0	25	11.7	25	28.2	25	6.3	25	9.8	24	20/11/1996
19961121	326	36.9	25	20.3	25	0	25	11.3	25	28.7	25	5.7	25	9.1	23.9	21/11/1996
19961122	327	35.1	25	22.4	25	0	25	15.4	25	28.7	25	4.9	25	8.7	18.1	22/11/1996
19961123	328	33.6	25	19.1	25	0	25	13.9	25	31.6	25	3.6	25	6.9	16.3	23/11/1996
19961124	329	35.1	25	18.7	25	0	25	10.7	25	30.6	25	4.4	25	7.8	20.4	24/11/1996
19961125	330	38.2	25	18.7	25	0	25	9.3	25	31	25	5.3	25	7.9	24.6	25/11/1996
19961126	331	40.6	25	17.9	25	0	25	9.8	25	30.2	25	8.2	25	10.8	40	26/11/1996
19961127	332	39.9	25	19.5	25	0	25	8.5	25	25.7	25	7	25	9.5	30.9	27/11/1996
19961128	333	41.7	25	22.6	25	0	25	11.4	25	26.8	25	17.6	25	21.8	64.2	28/11/1996
19961129	334	43.2	25	25.7	25	0	25	10.7	25	27.3	25	17	25	19.5	51.5	29/11/1996
19961130	335	43.2	25	27.1	25	0	25	11.1	25	29.7	25	16.4	25	18.8	45.7	30/11/1996
19961201	336	44.1	25	28.6	25	7.2	25	11	25	27.4	25	17.8	25	19.5	45.5	1/12/1996
19961202	337	41.6	25	29.5	25	0.1	25	8.4	25	24.5	25	19.4	25	24.2	47.1	2/12/1996
19961203	338	40.5	25	25.2	25	0	25	10.4	25	26.4	25	21.9	25	28.9	68.3	3/12/1996
19961204	339	38.3	25	24.5	25	0	25	7.7	25	21.3	25	21.2	25	31.5	69	4/12/1996
19961205	340	40.5	25	25.4	25	0	25	10.4	25	26.2	25	20.9	25	27.6	64.4	5/12/1996
19961206	341	38.4	25	24.2	25	29.5	25	12.2	25	26.7	25	23.3	25	34.4	77.2	6/12/1996
19961207	342	32	25	22.4	25	1.3	25	5.7	25	14.2	25	23.1	25	48.6	85.3	7/12/1996
19961208	343	35.1	25	22.4	25	1.7	25	8.1	25	26.8	25	21.1	25	37.3	77.9	8/12/1996
19961209	344	36.6	25	23.6	25	0	25	9.9	25	25.7	25	16	25	26.1	54.9	9/12/1996
19961210	345	38.1	25	18.4	25	0	25	9.5	25	30.5	25	10	25	15	47.3	10/12/1996
19961211	346	40.4	25	19	25	0	25	9.5	25	30.1	25	10.7	25	14.2	48.7	11/12/1996
19961212	347	41.5	25	21.8	25	0	25	9.6	25	29.1	25	20	25	25	76.6	12/12/1996
19961213	348	42.4	25	25.3	25	0	25	10.9	25	27.7	25	16.3	25	19.5	50.6	13/12/1996
19961214	349	39.3	25	25.7	25	0	25	8.6	25	22.8	25	23.4	25	32.9	70.9	14/12/1996
19961215	350	34.5	25	21.7	25	0.9	25	7.2	25	22.1	25	28.4	25	51.9	100	15/12/1996
19961216	351	34.5	25	23.5	25	0	25	6	25	20.7	25	27	25	49.4	93.3	16/12/1996
19961217	352	35	25	23.7	25	11.7	25	7	25	19.1	25	28	25	49.8	95.6	17/12/1996
19961218	353	36	25	24.1	25	0.2	25	7.6	25	21.8	25	26	25	43.8	86.6	18/12/1996
19961219	354	36.4	25	25.2	25	0	25	11	25	26.4	25	22.7	25	37.4	70.8	19/12/1996
19961220	355	37.1	25	21.4	25	0	25	10.8	25	30.2	25	11	25	17.4	43.2	20/12/1996
19961221	356	37.8	25	21.1	25	0	25	10.9	25	30.1	25	14.6	25	22.3	58.4	21/12/1996
19961222	357	37.4	25	23.8	25	0	25	10.9	25	30.5	25	16.4	25	25.6	55.6	22/12/1996
19961223	358	38.6	25	24.7	25	0	25	10.9	25	29.8	25	17.4	25	25.4	55.9	23/12/1996
19961224	359	38.4	25	27.9	25	0	25	9.8	25	27.2	25	24.1	25	35.6	64.1	24/12/1996
19961225	360	39.2	25	28.7	25	0	25	11.6	25	27.6	25	23.3	25	33	59.2	25/12/1996
19961226	361	39.3	25	28	25	0	25	12.7	25	26.9	25	20.8	25	29.3	55	26/12/1996
19961227	362	39.3	25	27.1	25	0	25	9.3	25	29.3	25	21.5	25	30.3	60	27/12/1996
19961228	363	40.1	25	28	25	0	25	10.7	25	28.2	25	20.7	25	27.9	54.8	28/12/1996
19961229	364	41	25	26.4	25	0	25	10.6	25	26.4	25	22	25	28.3	63.9	29/12/1996
19961230	365	41.4	25	27.7	25	0	25	10.9	25	27.1	25	22.3	25	28.1	60	30/12/1996
19961231	366	39.2	25	27.3	25	0	25	8.1	25	22.8	25	14.3	25	20.2	39.4	31/12/1996
19970101	1	35.5	25	28.7	25	0	25	8.7	25	18.7	25	13.6	25	23.5	34.6	1/01/1997
19970102	2	38	25	20.3	25	0.3	25	7.6	25	19.7	25	11.5	25	17.4	48.3	2/01/1997
19970103	3	36.8	25	24	25	0	25	12.4	25	20.8	25	19.7	25	31.7	66	3/01/1997
19970104	4	36.3	25	26.5	25	0	25	7.9	25	19.7	25	21.3	25	35.3	61.5	4/01/1997
19970105	5	31.6	25	23.3	25	0	25	5.1	25	18.4	25	25.2	25	54.2	88.1	5/01/1997
19970106	6	35.9	25	19.8	25	0	25	6.8	25	25.9	25	22.7	25	38.4	98.3	6/01/1997
19970107	7	39.2	25	23.3	25	0	25	7.6	25	27.7	25	22	25	31.1	76.9	7/01/1997
19970108	8	40.3	25	24.6	25	0	25	10.8	25	28.6	25	16.6	25	22.1	53.7	8/01/1997
19970109	9	40.3	25	23.1	25	0	25	9.2	25	30.4	25	9.1	25	12.1	32.2	9/01/1997
19970110	10	41.1	25	23.1	25	0	25	8.3	25	28.7	25	17.4	25	22.2	61.6	10/01/1997
19970111	11	40.3	25	25.3	25	0	25	9.9	25	26.7	25	23.7	25	31.6	73.5	11/01/1997
19970112	12	37	25	25.8	25	0	25	10	25	26.3	25	26.4	25	42.1	79.5	12/01/1997
19970113	13	32.3	25	24.2	25	16.2	25	7.5	25	24	25	25.5	25	52.7	84.5	13/01/1997
19970114	14	34.2	25	22	25	0.1	25	6.7	25	26.2	25	24.7	25	45.9	93.5	14/01/1997
19970115	15	34.1	25	24.2	25	1.7	25	6.4	25	23.1	25	27.1	25	50.7	89.8	15/01/1997
19970116	16	34.3	25	24.3	25	0	25	6.3	25	17.1	25	25.1	25	46.4	82.6	16/01/1997
19970117	17	34.4	25	22.7	25	6.9	25	5.1	25	20.9	25	27.8	25	51.1	100	17/01/1997
19970118	18	34.4	25	24.1	25	0	25	7.5	25	15.2	25	25	25	46	83.3	18/01/1997
19970119	19	32.8	25	22.9	25	0.6	25	5.8	25	20.4	25	26.7	25	53.7	95.7	19/01/1997
19970120	20	31.4	25	22.4	25	13.5	25	5.3	25	17.9	25	24.1	25	52.4	89	20/01/1997
19970121	21	34.6	25	23.5	25	0	25	6.3	25	25.1	25	22	25	40	76	21/01/1997
19970122	22	36.5	25	23.8	25	0	25	8.8	25	25.8	25	21.7	25	35.5	73.6	22/01/1997
19970123	23	36.5	25	24.6	25	0.3	25	9.7	25	27.4	25	23.9	25	39.1	77.3	23/01/1997
19970124	24	38.5	25	24.6	25	0.3	25	9.8	25	27.4	25	18.9	25	27.8	61.1	24/01/1997
19970125	25	38.7	25	26	25	0	25	8.4	25	26.2	25	26.5	25	38.5	78.9	25/01/1997
19970126	26	38.7	25	24.8	25	0	25	12.2	25	27	25	28	25	40.7	89.5	26/01/1997
19970127	27	32.4	25	21.8	25	13.7	25	4.6	25	15.1	2					

19970128	28	29.4	25	22.8	25	0.1	25	5.8	25	13.5	25	29	25	70.8	100	28/01/1997
19970129	29	27.4	25	22.8	25	16.2	25	4	25	8.9	25	27.7	25	75.9	99.8	29/01/1997
19970130	30	31.6	25	21.4	25	46.3	25	4.6	25	21.7	25	25.3	25	54.4	99.3	30/01/1997
19970131	31	35	25	21.5	25	0	25	7.4	25	26.1	25	26.7	25	47.5	100	31/01/1997
19970201	32	35.6	25	21.6	25	0	25	8.6	25	25.5	25	24.5	25	42.1	95	1/02/1997
19970202	33	35.1	25	22.8	25	0	25	7.7	25	26.8	25	25.5	25	45.1	91.9	2/02/1997
19970203	34	35.1	25	24.2	25	0	25	6.6	25	23.9	25	27.9	25	49.3	92.4	3/02/1997
19970204	35	34.7	25	25.3	25	0	25	5.6	25	24.5	25	29.9	25	54.1	92.7	4/02/1997
19970205	36	31.6	25	25.5	25	0.4	25	5.1	25	15.9	25	30.1	25	64.8	92.3	5/02/1997
19970206	37	33.2	25	23.9	25	0.1	25	7	25	18.5	25	28.4	25	55.8	95.8	6/02/1997
19970207	38	34.7	25	24.2	25	0	25	7.5	25	24.8	25	26.6	25	48.1	88.1	7/02/1997
19970208	39	36.2	25	24.6	25	0	25	7.3	25	25.7	25	22.9	25	38.1	74.1	8/02/1997
19970209	40	38.2	25	24.2	25	0	25	7	25	25.8	25	23.9	25	35.7	79.2	9/02/1997
19970210	41	37.7	25	26.9	25	2.6	25	9	25	24.9	25	30.9	25	47.4	87.2	10/02/1997
19970211	42	36.5	25	25.6	25	0.6	25	6.5	25	23.4	25	29.2	25	47.8	89	11/02/1997
19970212	43	37.2	25	25.4	25	1.9	25	4.5	25	22.8	25	27.9	25	44	86	12/02/1997
19970213	44	35.1	25	23.6	25	64.5	25	6	25	25	25	29.5	25	52.2	100	13/02/1997
19970214	45	35.6	25	25.1	25	0.3	25	7.1	25	23.1	25	31.6	25	54.4	99.2	14/02/1997
19970215	46	35.2	25	25	25	0.2	25	4.4	25	22.1	25	31.2	25	54.9	98.5	15/02/1997
19970216	47	33.6	25	23.2	25	44.7	25	5	25	18.7	25	28.8	25	55.4	100	16/02/1997
19970217	48	34.7	25	22.8	25	30	25	5.9	25	25.1	25	30.3	25	54.8	100	17/02/1997
19970218	49	34.5	25	26	25	0	25	5.9	25	22.9	25	31.8	25	58.1	94.6	18/02/1997
19970219	50	36	25	24.5	25	0.1	25	6.7	25	25.9	25	23.3	25	39.2	75.8	19/02/1997
19970220	51	35.2	25	16.2	25	0.6	25	8.6	25	26.3	25	24.3	25	42.7	100	20/02/1997
19970221	52	35.6	25	24.7	25	0	25	7.3	25	26.4	25	24	25	41.3	77.2	21/02/1997
19970222	53	36.5	25	23.5	25	0	25	8.2	25	25.9	25	23	25	37.7	79.5	22/02/1997
19970223	54	35	25	24.2	25	0	25	7.8	25	26.1	25	21.9	25	38.9	72.5	23/02/1997
19970224	55	36.3	25	24	25	0	25	9.3	25	27.2	25	20.6	25	34.1	69.1	24/02/1997
19970225	56	34	25	24.9	25	1.9	25	7.4	25	22.4	25	23.2	25	43.6	73.7	25/02/1997
19970226	57	35.3	25	23.7	25	0.1	25	5.9	25	21.6	25	28.7	25	50.2	98	26/02/1997
19970227	58	33	25	25.3	25	0.3	25	5.1	25	15.3	25	30.6	25	60.8	94.9	27/02/1997
19970228	59	32.2	25	24.2	25	54.7	25	3.8	25	14.5	25	31.5	25	65.5	100	28/02/1997
19970301	60	30.3	25	24.6	25	31.2	25	5.2	25	17	25	30.5	25	70.7	98.6	1/03/1997
19970302	61	27.5	25	23.6	25	160.5	25	3.7	25	10.5	25	31.8	25	86.6	100	2/03/1997
19970303	62	28.3	25	23.1	25	180.2	25	3.7	25	13.9	25	30.3	25	78.8	100	3/03/1997
19970304	63	31.2	25	23.4	25	72.6	25	4.1	25	16	25	30.8	25	67.8	100	4/03/1997
19970305	64	32.2	25	23.5	25	35.5	25	5.7	25	16.4	25	29.2	25	60.7	100	5/03/1997
19970306	65	31.5	25	24	25	12.5	25	4.3	25	16.2	25	30.7	25	66.4	100	6/03/1997
19970307	66	33.1	25	23.9	25	32	25	5.2	25	18.8	25	31.1	25	61.5	100	7/03/1997
19970308	67	33.4	25	24.4	25	0	25	6.3	25	21.7	25	27.1	25	52.7	88.7	8/03/1997
19970309	68	32.7	25	23.9	25	0	25	7.6	25	19.3	25	25.6	25	51.8	86.3	9/03/1997
19970310	69	32.7	25	23.3	25	0	25	7.6	25	24.1	25	20.9	25	42.3	73.1	10/03/1997
19970311	70	32	25	20.7	25	0	25	7.7	25	25.1	25	17.3	25	36.4	70.9	11/03/1997
19970312	71	32.6	25	20.1	25	0	25	7.9	25	25.3	25	17.4	25	35.4	74	12/03/1997
19970313	72	32.8	25	19.8	25	0	25	7.1	25	25.6	25	16.9	25	34	73.2	13/03/1997
19970314	73	32.9	25	19.3	25	0	25	8.4	25	25.7	25	15.6	25	31.2	69.7	14/03/1997
19970315	74	33.5	25	19.1	25	0	25	7.8	25	25.6	25	15.9	25	30.7	71.9	15/03/1997
19970316	75	33.2	25	18.8	25	0	25	7.5	25	25	25	15.4	25	30.3	71	16/03/1997
19970317	76	33.7	25	19	25	0	25	7.3	25	25.2	25	16.3	25	31.2	74.2	17/03/1997
19970318	77	33.6	25	19.3	25	0	25	7.3	25	25.4	25	14.7	25	28.3	65.7	18/03/1997
19970319	78	33.7	25	21	25	0	25	7.2	25	22.5	25	16.4	25	31.3	66	19/03/1997
19970320	79	35.2	25	20.1	25	0	25	8.1	25	22.8	25	16.9	25	29.7	71.9	20/03/1997
19970321	80	36.2	25	21.7	25	0	25	9.9	25	25.1	25	12.3	25	20.5	47.4	21/03/1997
19970322	81	35.5	25	21.2	25	0	25	11.2	25	25.3	25	11.2	25	19.4	44.5	22/03/1997
19970323	82	34.8	25	20	25	0	25	8.8	25	24.1	25	11	25	19.8	47.1	23/03/1997
19970324	83	33.7	25	18.6	25	0	25	8.8	25	24.9	25	11.5	25	22	53.7	24/03/1997
19970325	84	33.1	25	17.2	25	0	25	7.6	25	25.7	25	9.9	25	19.6	50.5	25/03/1997
19970326	85	33.5	25	16.8	25	0	25	6.8	25	25.3	25	10.7	25	20.7	56	26/03/1997
19970327	86	34.7	25	16.9	25	0	25	6.7	25	24	25	14.8	25	26.8	76.9	27/03/1997
19970328	87	34.7	25	19.8	25	0	25	7.5	25	24.1	25	18.3	25	33.1	79.3	28/03/1997
19970329	88	34.5	25	20.9	25	0	25	7.7	25	23.4	25	16.8	25	30.7	68	29/03/1997
19970330	89	34.2	25	20	25	0	25	7.2	25	23.8	25	15.2	25	28.3	65	30/03/1997
19970331	90	34.6	25	19.5	25	0	25	8.2	25	21.9	25	15.5	25	28.2	68.4	31/03/1997
19970401	91	34.5	25	18.2	25	0	25	7.2	25	23.9	25	10.9	25	19.9	52.2	1/04/1997
19970402	92	34.6	25	17.9	25	0	25	6.6	25	22.8	25	11.5	25	20.9	56.1	2/04/1997
19970403	93	34.7	25	19.2	25	0	25	6.9	25	22	25	10.2	25	18.4	45.9	3/04/1997
19970404	94	34	25	20.2	25	0	25	7.5	25	22.5	25	17	25	32	71.8	4/04/1997
19970405	95	33.8	25	20.4	25	0	25	7.7	25	22.6	25	15	25	28.5	62.6	5/04/1997
19970406	96	33.7	25	18	25	0	25	7.7	25	24.1	25	10.2	25	19.5	49.4	6/04/1997
19970407	97	32.7	25	18.3	25	0	25	7.9	25	24.3	25	8.5	25	17.2	40.4	7/04/1997
19970408	98	31.2	25	15.4	25	0	25	7	25	24.1	25	8.8	25	19.4	50.3	8/04/1997
19970409	99	32.2	25	14.4	25	0	25	7.1	25	24.4	25	6.4	25	13.3	39	9/04/1997
19970410	100	32.1	25	15.5	25	0	25	6.8	25	22.9	25	13.1	25	27.4	74.4	10/04/1997
19970411	101	32.2	25	21.5	25	0	25	5.8	25	21.3	25	21.4	25	44.5	83.5	11/04/1997
19970412	102	32	25	17.7	25	0	25	7.2	25	22.9	25	12.3	25	25.9	60.8	12/04/1997
19970413	103	31.6	25	17.9	25	0	25	7.4	25	23.1	25	12.2	25	26.2	59.5	13/04/1997
19970414	104	31.5	25	17.5	25	0	25	7.3	25	22.9	25	12.1	25	26.2	60.5	14/04/1997
19970415	105	32.1	25	15.6	25	0	25	7	25	22.8	25	11.7	25	24.5	66.1	15/04/1997
19970416	106	32	25	14.5	25	0	25	6.6	25	23	25	9.1	25	19.1	55.1	16/04/1997
19970417	107	32	25	16.1	25	0	25	6.5	25	22.8	25	11.8	25	24.8	64.5	17/04/1997
19970418	108	32.4	25	16.3	25	0	25	6.9	25	22.5	25	10.9	25	22.4	58.8	18/04/1997
19970419	109	32.3	25	17.4	25	0	25	7.5	25	22.2	25	8.5	25	17.6	42.8	19/04/1997
19970420	110	32.1	25	15.7	25	0	25	7.4	25	22.5	25	7.8	25	16.3	43.8	20/04

19970421	111	32.4	25	15.9	25	0	25	6.4	25	22.3	25	9.4	25	19.3	52.1	21/04/1997
19970422	112	32.4	25	17.3	25	0	25	7.4	25	21.8	25	13.3	25	27.3	67.4	22/04/1997
19970423	113	31.3	25	19.9	25	0	25	7.6	25	21.7	25	13.9	25	30.4	59.8	23/04/1997
19970424	114	31	25	18.4	25	0	25	7.6	25	18.6	25	13.5	25	30.1	63.8	24/04/1997
19970425	115	31.3	25	20.4	25	0	25	6.7	25	20.7	25	14.3	25	31.3	59.7	25/04/1997
19970426	116	31.7	25	16.6	25	0	25	8.8	25	21.1	25	12.2	25	26.1	64.6	26/04/1997
19970427	117	31.2	25	18.1	25	0	25	7.7	25	21.1	25	12.8	25	28.2	61.7	27/04/1997
19970428	118	30.7	25	19.1	25	0	25	6.9	25	21	25	13.2	25	29.9	59.7	28/04/1997
19970429	119	30.5	25	19.1	25	0	25	6.9	25	20.2	25	15.9	25	36.4	71.9	29/04/1997
19970430	120	30.7	25	19.4	25	0	25	6.8	25	20.1	25	14.4	25	32.6	64	30/04/1997
19970501	121	30.1	25	19.3	25	0	25	7.3	25	18.5	25	14.2	25	33.3	63.5	1/05/1997
19970502	122	30.6	25	19.4	25	0	25	6.8	25	18.8	25	14	25	31.9	62.2	2/05/1997
19970503	123	30.7	25	14.9	25	0	25	6.1	25	19.5	25	13	25	29.4	76.8	3/05/1997
19970504	124	31.4	25	16	25	0	25	5.6	25	19.9	25	12.5	25	27.2	68.8	4/05/1997
19970505	125	31.9	25	16.8	25	0	25	5.7	25	18.8	25	12.8	25	27.1	66.9	5/05/1997
19970506	126	33	25	15.9	25	0	25	5.9	25	18.6	25	13.1	25	26	72.6	6/05/1997
19970507	127	33	25	17	25	0	25	7.2	25	17.3	25	13.6	25	27	70.2	7/05/1997
19970508	128	29.3	25	18.1	25	0	25	7.8	25	18.6	25	15.5	25	38	74.7	8/05/1997
19970509	129	25.9	25	16	25	0	25	7.1	25	18.4	25	11.2	25	33.5	61.6	9/05/1997
19970510	130	25.1	25	13.3	25	0	25	6.6	25	18.9	25	6.9	25	21.7	45.2	10/05/1997
19970511	131	26.3	25	12.1	25	0	25	6.7	25	18.4	25	6.7	25	19.6	47.5	11/05/1997
19970512	132	26.4	25	14.2	25	0	25	5.8	25	16.5	25	6.7	25	19.5	41.4	12/05/1997
19970513	133	28.3	25	13.2	25	0	25	5.2	25	16.5	25	10	25	26	65.9	13/05/1997
19970514	134	27.8	25	15.9	25	0	25	3.7	25	11.3	25	12.2	25	32.7	67.6	14/05/1997
19970515	135	24.9	25	16.7	25	0	25	2.9	25	12.8	25	14.6	25	46.4	76.8	15/05/1997
19970516	136	25.3	25	12.6	25	0	25	3.5	25	14.7	25	15.8	25	49	100	16/05/1997
19970517	137	24.8	25	14.4	25	0	25	4.9	25	17.1	25	13.9	25	44.4	84.8	17/05/1997
19970518	138	25.9	25	10.8	25	0	25	4.4	25	18.8	25	13.7	25	41	100	18/05/1997
19970519	139	25.9	25	9.3	25	0	25	4	25	19.2	25	12.1	25	36.2	100	19/05/1997
19970520	140	27.3	25	10.9	25	0	25	4.3	25	19.1	25	12	25	33.1	92.1	20/05/1997
19970521	141	30.5	25	9.3	25	0	25	4.8	25	18.9	25	11.9	25	27.3	100	21/05/1997
19970522	142	31.1	25	14.1	25	0	25	5	25	13.5	25	13.4	25	29.7	83.3	22/05/1997
19970523	143	28.8	25	18	25	0	25	6.4	25	17.4	25	13.7	25	34.6	66.4	23/05/1997
19970524	144	25.1	25	11.4	25	0	25	4.6	25	18.7	25	11.5	25	36.1	85.4	24/05/1997
19970525	145	25.8	25	11.2	25	0	25	4.7	25	18.6	25	13.6	25	41	100	25/05/1997
19970526	146	28.4	25	11	25	0	25	4.6	25	18.8	25	10.4	25	26.9	79.3	26/05/1997
19970527	147	29.9	25	11.8	25	0	25	4.7	25	18.7	25	10.9	25	25.8	78.8	27/05/1997
19970528	148	30.6	25	11.4	25	0	25	4.6	25	18.3	25	11.7	25	26.6	86.9	28/05/1997
19970529	149	28.3	25	14.3	25	0	25	4.3	25	16.8	25	12.5	25	32.5	76.7	29/05/1997
19970530	150	25.4	25	15.2	25	0	25	5.3	25	17.3	25	14.6	25	45	84.6	30/05/1997
19970531	151	24.2	25	9.6	25	0	25	5.7	25	18.6	25	9.6	25	31.8	80.4	31/05/1997
19970601	152	22	25	7	25	0	25	5	25	18.6	25	7.7	25	29.1	76.9	1/06/1997
19970602	153	25.1	25	5.6	25	0	25	3.8	25	17.5	25	5.4	25	17	59.4	2/06/1997
19970603	154	28	25	6.8	25	0	25	4.1	25	18.5	25	6.9	25	18.3	69.9	3/06/1997
19970604	155	29.1	25	10.5	25	0	25	3.9	25	16.5	25	10.8	25	26.8	85.1	4/06/1997
19970605	156	30.6	25	11.9	25	0	25	4.1	25	14.8	25	14.3	25	32.6	100	5/06/1997
19970606	157	23.8	25	16.1	25	0	25	2.5	25	10.9	25	17.2	25	58.4	94.1	6/06/1997
19970607	158	26.8	25	13.1	25	0.1	25	4.3	25	16.7	25	17.5	25	49.7	100	7/06/1997
19970608	159	26.6	25	12.6	25	0	25	5.7	25	17.4	25	13.7	25	39.3	94	8/06/1997
19970609	160	26.9	25	12	25	0	25	5.5	25	17.6	25	10.9	25	30.8	77.8	9/06/1997
19970610	161	26.4	25	14	25	0	25	5.4	25	16.5	25	10.2	25	29.6	63.8	10/06/1997
19970611	162	27.9	25	15.8	25	0	25	4.2	25	16.9	25	10.8	25	28.7	60.2	11/06/1997
19970612	163	28.7	25	13.2	25	0	25	4.3	25	17	25	12.1	25	30.7	79.8	12/06/1997
19970613	164	27.1	25	13.2	25	0	25	3.6	25	15.2	25	13.6	25	37.9	89.7	13/06/1997
19970614	165	23.4	25	15	25	0	25	4.5	25	16.9	25	12.6	25	43.8	73.9	14/06/1997
19970615	166	22	25	9.6	25	0	25	5.1	25	17.4	25	8.3	25	31.4	69.5	15/06/1997
19970616	167	21.9	25	9.7	25	0	25	4.7	25	16.2	25	7.2	25	27.4	59.9	16/06/1997
19970617	168	22.1	25	7.8	25	0	25	4.5	25	18	25	6.3	25	23.7	59.6	17/06/1997
19970618	169	24.1	25	7.6	25	0	25	5.4	25	18.3	25	7.4	25	24.7	70.9	18/06/1997
19970619	170	25.9	25	7.7	25	0	25	4.6	25	18.1	25	7.7	25	23	73.3	19/06/1997
19970620	171	26.6	25	11.5	25	0	25	4.3	25	17	25	12.1	25	34.8	89.2	20/06/1997
19970621	172	25.4	25	9.9	25	0	25	5.3	25	17.6	25	11.9	25	36.7	97.6	21/06/1997
19970622	173	26.1	25	13.4	25	0	25	4.7	25	17.5	25	12.7	25	37.6	82.7	22/06/1997
19970623	174	26.7	25	12.1	25	0	25	4.7	25	17	25	11.5	25	32.8	81.5	23/06/1997
19970624	175	27.5	25	13.1	25	0	25	5.2	25	16.3	25	11.6	25	31.6	77	24/06/1997
19970625	176	26.4	25	13	25	0	25	5.6	25	17.4	25	11.2	25	32.5	74.8	25/06/1997
19970626	177	24.5	25	13.3	25	0	25	6.1	25	17.4	25	7.3	25	23.8	47.8	26/06/1997
19970627	178	20.1	25	6.7	25	0	25	4.9	25	18.4	25	6.2	25	26.4	63.2	27/06/1997
19970628	179	21.4	25	4.5	25	0	25	4.8	25	18	25	7.3	25	28.7	86.7	28/06/1997
19970629	180	21.1	25	5.5	25	0	25	4.4	25	18.1	25	7.9	25	31.6	87.5	29/06/1997
19970630	181	22.1	25	4.7	25	0	25	4.7	25	17.1	25	5.5	25	20.7	64.4	30/06/1997
19970701	182	23.3	25	6.2	25	0	25	4.9	25	18.2	25	6.6	25	23.1	69.7	1/07/1997
19970702	183	24.6	25	9.2	25	0	25	6	25	16.4	25	6.5	25	21	55.9	2/07/1997
19970703	184	25.9	25	10.2	25	0	25	5.3	25	17.1	25	8	25	23.9	64.3	3/07/1997
19970704	185	26.9	25	14.2	25	0	25	5.3	25	17.8	25	8.8	25	24.8	54.4	4/07/1997
19970705	186	25.3	25	14.9	25	0	25	6.5	25	18.1	25	7	25	21.7	41.3	5/07/1997
19970706	187	24.2	25	8	25	0	25	5.4	25	18.3	25	6.8	25	22.5	63.4	6/07/1997
19970707	188	25.6	25	11.5	25	0	25	4.1	25	18.4	25	7.9	25	24.1	58.3	7/07/1997
19970708	189	27.9	25	6.4	25	0	25	4.5	25	18.3	25	8	25	21.3	83.3	8/07/1997
19970709	190	28	25	8.7	25	0	25	5.2	25	18	25	8.1	25	21.4	72.1	9/07/1997
19970710	191	25.8	25	12.6	25	0	25	5.9	25	16.4	25	7.8	25	23.5	53.5	10/07/1997
19970711	192	26.5	25	15.8	25	0	25	4.9	25	12.8	25	10.3	25	29.8	57.4	11/07/1997
19970712	193	23.3	25	13.2	25	0	25	4.9	25	12.7	25	10.6	25	37.1	69.9	12/07/1997

19970713	194	22.6	25	10.6	25	0	25	4.1	25	17.7	25	10.8	25	39.4	84.6	13/07/1997
19970714	195	26.7	25	10.2	25	0	25	3.8	25	18.4	25	11.9	25	34	95.7	14/07/1997
19970715	196	27.4	25	12.7	25	0	25	7.3	25	15.7	25	11.9	25	32.6	81.1	15/07/1997
19970716	197	23.2	25	14.9	25	0	25	6.7	25	18.1	25	6.3	25	22.2	37.2	16/07/1997
19970717	198	22	25	10.4	25	0	25	7.3	25	19.5	25	4.8	25	18.2	38.1	17/07/1997
19970718	199	22	25	9.7	25	0	25	6.2	25	19.1	25	4.6	25	17.4	38.2	18/07/1997
19970719	200	23.3	25	7.3	25	0	25	6.1	25	19.2	25	5.1	25	17.8	49.9	19/07/1997
19970720	201	24.9	25	9.3	25	0	25	6.4	25	19.3	25	7.1	25	22.6	60.6	20/07/1997
19970721	202	24.8	25	10.8	25	0	25	6.6	25	18.5	25	5.9	25	18.9	45.6	21/07/1997
19970722	203	23.8	25	14.3	25	0	25	7.4	25	19.7	25	6	25	20.4	36.8	22/07/1997
19970723	204	25.1	25	13	25	0	25	6.6	25	19.8	25	4.9	25	15.4	32.7	23/07/1997
19970724	205	25.4	25	14.6	25	0	25	4.3	25	17.1	25	6.4	25	19.7	38.5	24/07/1997
19970725	206	27.8	25	9.6	25	0	25	5	25	18.7	25	10.7	25	28.6	89.6	25/07/1997
19970726	207	29.5	25	11.6	25	0	25	4.7	25	18.5	25	10.7	25	26	78.4	26/07/1997
19970727	208	30.6	25	11.1	25	0	25	5	25	18.7	25	10.5	25	23.9	79.5	27/07/1997
19970728	209	28.9	25	15.7	25	0	25	6.1	25	17.5	25	10.3	25	25.9	57.8	28/07/1997
19970729	210	28.6	25	11.9	25	0	25	7	25	19	25	7.4	25	18.9	53.1	29/07/1997
19970730	211	25.4	25	11.3	25	0	25	7.3	25	20.2	25	4.9	25	15.1	36.6	30/07/1997
19970731	212	24.7	25	9.8	25	0	25	5.7	25	20.2	25	5.5	25	17.7	45.4	31/07/1997
19970801	213	25.3	25	7.5	25	0	25	6.2	25	20.3	25	5.8	25	18	56	1/08/1997
19970802	214	26.7	25	11.9	25	0	25	6.9	25	20.5	25	7.6	25	21.7	54.6	2/08/1997
19970803	215	27.2	25	16.1	25	0	25	4	25	14.4	25	10.9	25	30.2	59.6	3/08/1997
19970804	216	28.6	25	14.8	25	0.1	25	6.2	25	18.5	25	14.7	25	37.6	87.4	4/08/1997
19970805	217	28.2	25	10.2	25	0	25	5.2	25	20.9	25	7.5	25	19.6	60.3	5/08/1997
19970806	218	29.7	25	9	25	0	25	5.4	25	21	25	7.9	25	18.9	68.9	6/08/1997
19970807	219	30.2	25	13.7	25	0	25	5.9	25	18.8	25	9.4	25	21.9	60	7/08/1997
19970808	220	26.6	25	16.2	25	0	25	5.6	25	17.2	25	6.9	25	19.8	37.5	8/08/1997
19970809	221	25.8	25	10.6	25	0	25	5.4	25	21.1	25	7.7	25	23.2	60.3	9/08/1997
19970810	222	27.9	25	8.6	25	0	25	5.3	25	21.4	25	6.3	25	16.8	56.4	10/08/1997
19970811	223	31.5	25	9.7	25	0	25	7	25	19.9	25	7.1	25	15.4	59	11/08/1997
19970812	224	25.1	25	16.8	25	0	25	5.5	25	20	25	7.4	25	23.2	38.7	12/08/1997
19970813	225	24.3	25	9	25	0	25	6.8	25	21.9	25	5.8	25	19.1	50.6	13/08/1997
19970814	226	24.9	25	6.4	25	0	25	6	25	21.9	25	5.2	25	16.5	54.1	14/08/1997
19970815	227	29.1	25	9.4	25	0	25	5.2	25	21.7	25	6.1	25	15.1	51.8	15/08/1997
19970816	228	30.8	25	12.9	25	0	25	5.3	25	21.3	25	9.6	25	21.6	64.6	16/08/1997
19970817	229	32.2	25	15.7	25	0	25	5.7	25	19.7	25	11.1	25	23.1	62.3	17/08/1997
19970818	230	33.1	25	17.6	25	0	25	6.6	25	18.3	25	10.8	25	21.3	53.7	18/08/1997
19970819	231	30.2	25	18.8	25	0	25	6.4	25	21.2	25	10.4	25	24.2	48	19/08/1997
19970820	232	30.3	25	14.7	25	0	25	7.6	25	22.3	25	9.3	25	21.5	55.6	20/08/1997
19970821	233	30.7	25	13.6	25	0	25	6.8	25	21.9	25	8.6	25	19.5	55.3	21/08/1997
19970822	234	30.3	25	14.3	25	0	25	6.2	25	22.1	25	6.8	25	15.8	41.7	22/08/1997
19970823	235	29.7	25	12.8	25	0	25	6.7	25	21.4	25	6.7	25	16.1	45.4	23/08/1997
19970824	236	28.2	25	13.2	25	0	25	7.6	25	21.8	25	5.7	25	14.9	37.6	24/08/1997
19970825	237	25	25	13	25	0	25	6.8	25	21.9	25	5.4	25	17.1	36.1	25/08/1997
19970826	238	23	25	7.5	25	0	25	6.3	25	21.5	25	4.6	25	16.4	44.4	26/08/1997
19970827	239	22.7	25	6.1	25	0	25	5.9	25	23.6	25	4.8	25	17.4	51	27/08/1997
19970828	240	25.7	25	5.2	25	0	25	5.9	25	24	25	5.2	25	15.8	58.8	28/08/1997
19970829	241	29	25	6	25	0	25	6.1	25	24.1	25	4.4	25	11	47.1	29/08/1997
19970830	242	30.4	25	12.8	25	0	25	5.5	25	24	25	7.4	25	17	50.1	30/08/1997
19970831	243	32.1	25	11.4	25	0	25	6.4	25	22.9	25	11.8	25	24.7	87.6	31/08/1997
19970901	244	33.7	25	18.4	25	0	25	7.3	25	20.7	25	19.6	25	37.5	92.7	1/09/1997
19970902	245	31.8	25	15.9	25	0	25	5.8	25	19.2	25	15.3	25	32.5	84.7	2/09/1997
19970903	246	28	25	16.6	25	0	25	4.4	25	20.4	25	16.5	25	43.7	87.4	3/09/1997
19970904	247	34.1	25	14.1	25	0	25	6.8	25	22.3	25	17.1	25	32	100	4/09/1997
19970905	248	31.9	25	18.5	25	0	25	7.5	25	24.2	25	8.2	25	17.3	38.5	5/09/1997
19970906	249	33.2	25	10.8	25	0	25	7.9	25	24.8	25	6	25	11.8	46.4	6/09/1997
19970907	250	37.2	25	15	25	0	25	7.9	25	23.4	25	11.3	25	17.8	66.3	7/09/1997
19970908	251	37.1	25	18.8	25	0	25	8.5	25	23.7	25	11.4	25	18.1	52.6	8/09/1997
19970909	252	33.3	25	16.4	25	0	25	9.5	25	25.1	25	5.7	25	11.1	30.6	9/09/1997
19970910	253	32.4	25	14.5	25	0	25	9.6	25	25.6	25	4.1	25	8.4	24.8	10/09/1997
19970911	254	31.7	25	17.3	25	0	25	9.6	25	25.3	25	7.1	25	15.2	36	11/09/1997
19970912	255	29.9	25	17.5	25	0	25	7.8	25	25.3	25	6.4	25	15.2	32	12/09/1997
19970913	256	31.8	25	15.3	25	0	25	7.7	25	24.3	25	11.3	25	24	65	13/09/1997
19970914	257	30.9	25	15.9	25	0	25	7.6	25	24.4	25	10.9	25	24.4	60.4	14/09/1997
19970915	258	31.5	25	15.1	25	0	25	7.1	25	25.3	25	10.4	25	22.5	60.6	15/09/1997
19970916	259	32.3	25	16.3	25	0	25	7.1	25	25.4	25	11.8	25	24.4	63.7	16/09/1997
19970917	260	33.3	25	17.8	25	0	25	7.3	25	25.6	25	10.2	25	19.9	50.1	17/09/1997
19970918	261	34.4	25	14.4	25	0	25	7.5	25	25.6	25	11.1	25	20.4	67.7	18/09/1997
19970919	262	34.8	25	14.6	25	0	25	7.6	25	25.3	25	10.8	25	19.4	65	19/09/1997
19970920	263	35.4	25	17.3	25	0	25	7.6	25	24.2	25	13.3	25	23.1	67.4	20/09/1997
19970921	264	34.6	25	18.5	25	0	25	8.2	25	24.7	25	10.1	25	18.4	47.4	21/09/1997
19970922	265	35.5	25	17.7	25	0	25	10.2	25	26	25	9.7	25	16.8	47.9	22/09/1997
19970923	266	31.3	25	20.5	25	0	25	7.5	25	23.1	25	6.7	25	14.7	27.8	23/09/1997
19970924	267	34	25	17.9	25	0	25	6.7	25	22.2	25	15.4	25	28.9	75.1	24/09/1997
19970925	268	38.1	25	18.2	25	0	25	9.2	25	23	25	16.1	25	24.2	77.1	25/09/1997
19970926	269	39.5	25	22.5	25	0	25	11.6	25	24.4	25	14.4	25	20	52.9	26/09/1997
19970927	270	38	25	25.2	25	0	25	9	25	23	25	16	25	24.1	49.9	27/09/1997
19970928	271	34.1	25	22	25	0.1	25	6.4	25	21.1	25	18.9	25	35.3	71.5	28/09/1997
19970929	272	37.6	25	21.8	25	0.1	25	9.5	25	24.9	25	17.6	25	27.1	67.4	29/09/1997
19970930	273	36.9	25	18.4	25	0	25	10.1	25	26.2	25	8.1	25	13	38.3	30/09/1997
19971001	274	38.1	25	16.2	25	0	25	8.1	25	26.4	25	10.7	25	16.1	58.1	1/10/1997
19971002	275	37.1	25	19.3	25	0	25	9.7	25	25.3	25	20.1	25	31.9	89.8	2/10/1997
19971003	276	37.7	25	22.6	25	0	25	10.3	25	25.2	25	17.3	25	26.5	63.1	3/10/1997

19971004	277	37.5	25	21.7	25	1.2	25	10.9	25	25.9	25	15.9	25	24.7	61.3	4/10/1997
19971005	278	32.2	25	21.3	25	0	25	6.2	25	20.8	25	14.4	25	29.9	56.9	5/10/1997
19971006	279	28	25	20.2	25	2.7	25	4.7	25	18	25	16.7	25	44.2	70.6	6/10/1997
19971007	280	33.5	25	20.5	25	0.1	25	7.9	25	25.6	25	12.5	25	24.2	51.9	7/10/1997
19971008	281	35.1	25	18	25	0	25	9.3	25	27.1	25	8.5	25	15	41.2	8/10/1997
19971009	282	36.6	25	14.9	25	0	25	10	25	28.4	25	6.3	25	10.3	37.2	9/10/1997
19971010	283	38.1	25	15.4	25	0	25	8.9	25	28.4	25	6.4	25	9.6	36.6	10/10/1997
19971011	284	39.8	25	17.7	25	0	25	9.4	25	27.4	25	11.8	25	16.2	58.3	11/10/1997
19971012	285	41.1	25	22.9	25	0	25	14.1	25	27	25	13.6	25	17.4	48.7	12/10/1997
19971013	286	37.7	25	26.9	25	0	25	13.3	25	27.5	25	8.4	25	12.9	23.7	13/10/1997
19971014	287	35.7	25	19.9	25	0	25	11.5	25	27.1	25	6.3	25	10.8	27.1	14/10/1997
19971015	288	36.4	25	19.5	25	0	25	9.5	25	28.7	25	6.1	25	10	26.9	15/10/1997
19971016	289	38.2	25	17.7	25	0	25	9.9	25	28.4	25	5.4	25	8.1	26.7	16/10/1997
19971017	290	38.9	25	19.5	25	0	25	9.5	25	28.6	25	6.9	25	9.9	30.5	17/10/1997
19971018	291	39.9	25	18.7	25	1.2	25	9.8	25	26.2	25	16.5	25	22.5	76.6	18/10/1997
19971019	292	38	25	24.5	25	0	25	11.1	25	21.5	25	19.9	25	30	64.7	19/10/1997
19971020	293	33.4	25	19.6	25	2.4	25	14.1	25	28.4	25	9.4	25	18.3	41.2	20/10/1997
19971021	294	30.7	25	18.1	25	0	25	12.1	25	29.6	25	4	25	9.1	19.3	21/10/1997
19971022	295	33.1	25	13.3	25	0	25	10	25	29.3	25	4.9	25	9.7	32.1	22/10/1997
19971023	296	33.4	25	19.7	25	0	25	8.9	25	25.6	25	12.7	25	24.7	55.4	23/10/1997
19971024	297	35.6	25	18.1	25	0	25	9.5	25	27.7	25	12	25	20.6	57.8	24/10/1997
19971025	298	36.7	25	19.8	25	0	25	10.2	25	27.8	25	11.1	25	18	48.1	25/10/1997
19971026	299	37.5	25	18.7	25	0	25	11.7	25	29.2	25	10.5	25	16.3	48.7	26/10/1997
19971027	300	36.8	25	23.2	25	0	25	12.1	25	29.3	25	11.5	25	18.5	40.5	27/10/1997
19971028	301	37.9	25	22.3	25	0	25	10.9	25	29	25	11.9	25	18.1	44.2	28/10/1997
19971029	302	39.4	25	20.6	25	0	25	10.9	25	29	25	12.2	25	17.1	50.3	29/10/1997
19971030	303	40	25	21.5	25	0	25	12.3	25	28	25	16.5	25	22.4	64.4	30/10/1997
19971031	304	36.2	25	24.7	25	0	25	12.8	25	27.8	25	17.1	25	28.5	55	31/10/1997
19971101	305	31.3	25	22.3	25	0	25	6.9	25	19.8	25	7.8	25	17.1	29	1/11/1997
19971102	306	35.4	25	17.9	25	1.1	25	11	25	29.2	25	9.5	25	16.5	46.3	2/11/1997
19971103	307	35.8	25	17.6	25	0	25	12.9	25	28.9	25	6.1	25	10.4	30.3	3/11/1997
19971104	308	36.9	25	21.4	25	0	25	12.4	25	30	25	7.1	25	11.4	27.9	4/11/1997
19971105	309	37.7	25	20.1	25	0	25	11.7	25	30.5	25	6.5	25	10	27.6	5/11/1997
19971106	310	39.8	25	20.1	25	0	25	10.9	25	29.7	25	11.6	25	15.9	49.3	6/11/1997
19971107	311	41.5	25	23.3	25	0	25	10	25	27.2	25	12.3	25	15.4	43	7/11/1997
19971108	312	40.5	25	24.8	25	0	25	11.3	25	27.2	25	17.1	25	22.6	54.6	8/11/1997
19971109	313	35.2	25	23.6	25	0.7	25	6.3	25	22.2	25	21.6	25	38	74.2	9/11/1997
19971110	314	36.6	25	21	25	2.4	25	8.1	25	26.4	25	22.5	25	36.6	90.5	10/11/1997
19971111	315	38.1	25	20.6	25	0.4	25	7.5	25	25.8	25	20.6	25	30.9	84.9	11/11/1997
19971112	316	40.3	25	21.4	25	0.2	25	10.8	25	25.6	25	22.5	25	30	88.3	12/11/1997
19971113	317	40.5	25	26.6	25	0	25	10.1	25	26.6	25	18.8	25	24.8	54	13/11/1997
19971114	318	32.4	25	24.1	25	0.2	25	7.4	25	18.2	25	23.3	25	47.9	77.6	14/11/1997
19971115	319	38.9	25	24.2	25	0.1	25	9.9	25	24.7	25	23.3	25	33.5	77.2	15/11/1997
19971116	320	36.4	25	24.2	25	12.3	25	8.2	25	23	25	23.7	25	39	78.5	16/11/1997
19971117	321	34.7	25	25.3	25	0	25	7.1	25	21.7	25	23.7	25	42.9	73.5	17/11/1997
19971118	322	33.3	25	24.4	25	0	25	9.3	25	20.6	25	23.1	25	45.2	75.6	18/11/1997
19971119	323	34.7	25	23.4	25	0	25	11.2	25	23.3	25	15.7	25	28.4	54.6	19/11/1997
19971120	324	36	25	21.3	25	0	25	11.4	25	29.3	25	13.2	25	22.2	52.1	20/11/1997
19971121	325	37.1	25	20.7	25	0	25	11.5	25	29.8	25	13.2	25	20.9	54.1	21/11/1997
19971122	326	38.5	25	20.2	25	0	25	11.4	25	30.1	25	12.4	25	18.2	52.4	22/11/1997
19971123	327	38.8	25	23.1	25	0	25	12.2	25	29.8	25	12.9	25	18.6	45.7	23/11/1997
19971124	328	39.1	25	22.8	25	0	25	13.2	25	28.6	25	13.3	25	18.9	47.9	24/11/1997
19971125	329	38.1	25	25.5	25	0	25	10.7	25	28	25	14.5	25	21.8	44.4	25/11/1997
19971126	330	39.8	25	24.8	25	0	25	11.1	25	27.3	25	19.5	25	26.7	62.3	26/11/1997
19971127	331	39.7	25	25.5	25	0	25	9.1	25	24.6	25	20.2	25	27.8	61.9	27/11/1997
19971128	332	40.9	25	23.9	25	0	25	11.5	25	27.4	25	21	25	27.1	70.8	28/11/1997
19971129	333	40.3	25	26.9	25	0	25	10.6	25	22.2	25	23.2	25	30.9	65.5	29/11/1997
19971130	334	38.6	25	26.1	25	0.3	25	8.4	25	22.3	25	22.4	25	32.7	66.3	30/11/1997
19971201	335	42.5	25	24.8	25	0	25	12.1	25	26.1	25	22.7	25	27	72.5	1/12/1997
19971202	336	41.9	25	28.8	25	0	25	11.4	25	24.2	25	23.1	25	28.3	58.3	2/12/1997
19971203	337	40.8	25	26.8	25	0	25	12.2	25	25	25	21.6	25	28.1	61.3	3/12/1997
19971204	338	42.2	25	26.9	25	0	25	13.2	25	26.7	25	19.8	25	23.9	55.9	4/12/1997
19971205	339	39	25	24.8	25	4.8	25	6.2	25	21.1	25	23.1	25	33	73.8	5/12/1997
19971206	340	38.6	25	24.4	25	4.9	25	7.5	25	25	25	26.4	25	38.6	86.4	6/12/1997
19971207	341	39.6	25	26.8	25	0.1	25	10.6	25	21.9	25	24.5	25	33.9	69.5	7/12/1997
19971208	342	39.7	25	28	25	0	25	8.9	25	23.5	25	27.4	25	37.7	72.5	8/12/1997
19971209	343	36.2	25	21.9	25	8.7	25	5.8	25	19.9	25	24.6	25	40.9	93.7	9/12/1997
19971210	344	37.3	25	22.6	25	4.8	25	7.5	25	24.8	25	23.1	25	36.2	84.3	10/12/1997
19971211	345	38.6	25	26	25	0	25	9	25	26.2	25	26.1	25	38.1	77.7	11/12/1997
19971212	346	38	25	24.6	25	0	25	9.6	25	24.6	25	26.9	25	40.6	87	12/12/1997
19971213	347	37.3	25	21.4	25	4.7	25	4.6	25	22.8	25	28	25	43.9	100	13/12/1997
19971214	348	32.6	25	24.4	25	4.5	25	3.9	25	15	25	29.4	25	59.8	96.2	14/12/1997
19971215	349	35.2	25	21.5	25	2.2	25	5.6	25	23.9	25	27.5	25	48.4	100	15/12/1997
19971216	350	38.2	25	24.9	25	0	25	8.2	25	23.7	25	25.8	25	38.5	82	16/12/1997
19971217	351	38.1	25	25.4	25	0	25	8.3	25	25.5	25	25.2	25	37.8	77.7	17/12/1997
19971218	352	38.6	25	26	25	0	25	9.8	25	25.7	25	23.3	25	34	69.3	18/12/1997
19971219	353	35.6	25	26.6	25	0	25	5.5	25	21.1	25	27.2	25	46.8	78.1	19/12/1997
19971220	354	35.9	25	25.2	25	0.8	25	6.1	25	20.5	25	28.3	25	47.9	88.3	20/12/1997
19971221	355	36.4	25	26.5	25	0	25	6.6	25	20.2	25	29.1	25	47.9	84.1	21/12/1997
19971222	356	36.9	25	24.3	25	5.6	25	6.5	25	23.4	25	28.8	25	46.1	94.8	22/12/1997
19971223	357	38.5	25	24.7	25	0.2	25	9.9	25	26.7	25	25.3	25	37.2	81.3	23/12/1997
19971224	358	37.1	25	26.2	25	0	25	7.9	25	24.1	25	18.5	25	29.3	54.4	24/12/1997
19971225	359	3														

19971226	360	35.1	25	22.8	25	10.6	25	8.1	25	24.2	25	24.7	25	43.7	89	26/12/1997
19971227	361	34.1	25	22.4	25	7.9	25	6.4	25	22.8	25	24.5	25	45.8	90.5	27/12/1997
19971228	362	31.8	25	25	25	0	25	5.9	25	18.6	25	25.7	25	54.7	81.2	28/12/1997
19971229	363	23.9	25	22.6	25	1.8	25	2.3	25	7.6	25	25.8	25	87	94.1	29/12/1997
19971230	364	26	25	22.2	25	13	25	2.1	25	7.5	25	23.7	25	70.5	88.6	30/12/1997
19971231	365	32.8	25	21	25	7.3	25	6.3	25	25.8	25	24	25	48.2	96.5	31/12/1997
19980101	1	34.8	25	21.5	25	0	25	8.3	25	28.4	25	23.5	25	42.3	91.7	1/01/1998
19980102	2	34.6	25	21.6	25	0	25	7.7	25	25.6	25	24.1	25	43.8	93.4	2/01/1998
19980103	3	35.4	25	22.6	25	0	25	7.8	25	25.7	25	24.4	25	42.4	89	3/01/1998
19980104	4	34.1	25	23.1	25	2.2	25	7.1	25	25.5	25	25.5	25	47.7	90.3	4/01/1998
19980105	5	34.6	25	23.4	25	0.3	25	6.5	25	25.1	25	25.4	25	46.2	88.3	5/01/1998
19980106	6	35.6	25	25.2	25	0.2	25	6.3	25	22.3	25	26.5	25	45.6	82.7	6/01/1998
19980107	7	36	25	24.3	25	5.9	25	6.9	25	24.8	25	27	25	45.4	88.9	7/01/1998
19980108	8	30.2	25	25.2	25	0	25	4.4	25	16.6	25	26.7	25	62.2	83.3	8/01/1998
19980109	9	31.9	25	23.2	25	0.1	25	6.8	25	23.4	25	25.2	25	53.3	88.7	9/01/1998
19980110	10	32.2	25	21.2	25	0	25	6.8	25	25.5	25	22.7	25	47.2	90.2	10/01/1998
19980111	11	30.1	25	22.6	25	0	25	6.4	25	19.8	25	23.2	25	54.4	84.6	11/01/1998
19980112	12	31.9	25	20.4	25	0.2	25	4.7	25	15.5	25	23.8	25	50.3	99.3	12/01/1998
19980113	13	37.9	25	21.4	25	0.1	25	6.5	25	24.5	25	26.5	25	40.2	100	13/01/1998
19980114	14	39.2	25	26.1	25	0	25	7.3	25	25.7	25	27.4	25	38.8	81.1	14/01/1998
19980115	15	38.4	25	25	25	0.4	25	6.7	25	22.3	25	28.9	25	42.7	91.3	15/01/1998
19980116	16	38.4	25	25.7	25	0	25	8.1	25	25.6	25	30.1	25	44.5	91.2	16/01/1998
19980117	17	38.4	25	25.3	25	0.1	25	8.2	25	24.8	25	28.5	25	42.1	88.4	17/01/1998
19980118	18	35.9	25	24.1	25	10.7	25	6.5	25	26	25	27.7	25	46.9	92.3	18/01/1998
19980119	19	37.2	25	24.9	25	0	25	8.2	25	26.8	25	27	25	42.6	85.8	19/01/1998
19980120	20	39.1	25	24.4	25	0.2	25	8.3	25	27.8	25	25.8	25	36.7	84.4	20/01/1998
19980121	21	39.8	25	26.5	25	0	25	8.6	25	26.9	25	26.6	25	36.4	76.9	21/01/1998
19980122	22	40.8	25	26.1	25	3.1	25	7.7	25	27.5	25	26.1	25	33.9	77.2	22/01/1998
19980123	23	42.4	25	27.8	25	0	25	10.2	25	27.6	25	25.4	25	30.3	68	23/01/1998
19980124	24	41.4	25	28.5	25	0	25	9.8	25	25.5	25	23.5	25	29.6	60.4	24/01/1998
19980125	25	40.6	25	28.9	25	0	25	9	25	24.8	25	23.8	25	31.2	59.8	25/01/1998
19980126	26	37.1	25	23.3	25	16.5	25	6.6	25	25.1	25	26.2	25	41.5	91.6	26/01/1998
19980127	27	38.7	25	26.9	25	0	25	7.9	25	26.3	25	28.4	25	41.3	80.1	27/01/1998
19980128	28	40.7	25	27.2	25	0.8	25	10.5	25	26.1	25	26.7	25	34.9	74	28/01/1998
19980129	29	40.6	25	23.1	25	0	25	10	25	28.5	25	18.3	25	24	64.8	29/01/1998
19980130	30	41.7	25	20.8	25	0	25	10.4	25	29.4	25	12.7	25	15.7	51.7	30/01/1998
19980131	31	43.1	25	23	25	0	25	10.6	25	29.9	25	12.1	25	13.9	43.1	31/01/1998
19980201	32	42.1	25	22.5	25	0	25	9.6	25	28.8	25	18.6	25	22.6	68.3	1/02/1998
19980202	33	41.6	25	27.4	25	0	25	9.9	25	27.3	25	26.9	25	33.5	73.7	2/02/1998
19980203	34	41.9	25	27.5	25	1.5	25	10.1	25	25.8	25	25.5	25	31.3	69.5	3/02/1998
19980204	35	40	25	23.6	25	6.3	25	7.6	25	24.2	25	25.9	25	35.1	88.9	4/02/1998
19980205	36	39.4	25	24.9	25	2.2	25	8.5	25	24.2	25	27.5	25	38.5	87.4	5/02/1998
19980206	37	35.4	25	26.3	25	0	25	5.6	25	18.5	25	29.9	25	52	87.4	6/02/1998
19980207	38	39	25	26.3	25	0	25	8.2	25	23.7	25	28.6	25	40.9	83.6	7/02/1998
19980208	39	37.3	25	26.2	25	0.4	25	6.7	25	24	25	27.5	25	43.1	80.9	8/02/1998
19980209	40	35.5	25	24.2	25	0.1	25	3.7	25	19.6	25	27.3	25	47.2	90.4	9/02/1998
19980210	41	37.8	25	25.1	25	24.3	25	7.6	25	23.9	25	28	25	42.7	87.9	10/02/1998
19980211	42	37.9	25	25.6	25	0	25	7.5	25	23.8	25	24	25	36.4	73.1	11/02/1998
19980212	43	39.6	25	24.8	25	0.1	25	8.9	25	27	25	20.2	25	28	64.6	12/02/1998
19980213	44	38.4	25	26.6	25	0.3	25	8	25	23.5	25	27.7	25	40.9	79.6	13/02/1998
19980214	45	37.4	25	25.1	25	0	25	7	25	23.6	25	24.4	25	38	76.6	14/02/1998
19980215	46	37.6	25	23	25	0.7	25	7.2	25	25.4	25	24.7	25	38.1	88	15/02/1998
19980216	47	39.4	25	25.4	25	0	25	8.9	25	23.8	25	28.3	25	39.6	87.3	16/02/1998
19980217	48	40	25	27.4	25	0	25	6.7	25	24.6	25	22.7	25	30.8	62.2	17/02/1998
19980218	49	39.8	25	22.3	25	16.4	25	8.7	25	24.1	25	25.5	25	34.9	94.7	18/02/1998
19980219	50	39.9	25	25.2	25	1.6	25	9	25	25	25	25.8	25	35.2	80.5	19/02/1998
19980220	51	41.5	25	25.7	25	0	25	10.2	25	25.2	25	26.3	25	32.9	79.7	20/02/1998
19980221	52	42.7	25	26.4	25	0	25	9.9	25	26.8	25	18.3	25	21.5	53.2	21/02/1998
19980222	53	42.4	25	25.8	25	1.8	25	8.5	25	26.2	25	21	25	25.1	63.2	22/02/1998
19980223	54	40.6	25	26.3	25	0	25	9.5	25	26.1	25	18.1	25	23.8	52.9	23/02/1998
19980224	55	39.2	25	26.6	25	0	25	10	25	25	25	23.4	25	33.1	67.2	24/02/1998
19980225	56	39.5	25	26.5	25	0	25	11.5	25	25.5	25	23.2	25	32.3	67	25/02/1998
19980226	57	34.7	25	27.2	25	0	25	6.1	25	18.2	25	23.3	25	42.1	64.6	26/02/1998
19980227	58	24.5	25	24	25	5.5	25	6.7	25	6.7	25	26.6	25	86.5	89.2	27/02/1998
19980228	59	24.2	25	21.7	25	81.3	25	3	25	7	25	24.7	25	81.8	95.2	28/02/1998
19980301	60	26.1	25	21.6	25	13.1	25	2	25	7.1	25	25.5	25	75.4	98.9	1/03/1998
19980302	61	24.3	25	21.8	25	17	25	2	25	6.8	25	26.5	25	87.3	100	2/03/1998
19980303	62	30.2	25	22.2	25	19.3	25	4.3	25	17.1	25	26.3	25	61.3	98.3	3/03/1998
19980304	63	28.9	25	21.7	25	1	25	4.4	25	17.1	25	24.7	25	62	95.2	4/03/1998
19980305	64	33.5	25	20.2	25	0	25	6.1	25	24.4	25	22.8	25	44.1	96.4	5/03/1998
19980306	65	35.8	25	22	25	0	25	7.4	25	24.7	25	26.1	25	44.4	98.8	6/03/1998
19980307	66	36.6	25	22.5	25	0	25	6.6	25	23.7	25	21.9	25	35.7	80.4	7/03/1998
19980308	67	37.9	25	22.2	25	0	25	7.4	25	26	25	12.9	25	19.6	48.2	8/03/1998
19980309	68	38.3	25	21.4	25	0	25	6.9	25	25.4	25	13.5	25	20	53	9/03/1998
19980310	69	37.4	25	24.9	25	0	25	6.2	25	21.5	25	23.8	25	37.1	75.6	10/03/1998
19980311	70	36.6	25	25.6	25	0	25	6.7	25	23.8	25	26.5	25	43.2	80.7	11/03/1998
19980312	71	36.2	25	25.1	25	0	25	7.2	25	24.5	25	26.5	25	44.1	83.2	12/03/1998
19980313	72	36	25	21.8	25	0	25	6.9	25	24.8	25	23.1	25	38.9	88.5	13/03/1998
19980314	73	37	25	21.3	25	0	25	7	25	25.9	25	17.5	25	27.9	69.1	14/03/1998
19980315	74	38.6	25	21.9	25	0	25	7.9	25	25.4	25	23.3	25	34	88.7	15/03/1998
19980316	75	39.5	25	22.9	25	0	25	7.3	25	25	25	22.4	25	31.2	80.2	16/03/1998
19980317	76	39.2	25	23.3	25	0	25	8	25	24.7	25	21.5	25	30.4	75.2	17/03/1998
19980318	77	37.9	25	23.2	25	0	25	8.3	25	25.6	25	18.7	25			

19980319	78	37.7	25	22.8	25	0	25	8.8	25	24.1	25	24.7	25	37.9	89	19/03/1998
19980320	79	36.9	25	23.5	25	0	25	8	25	21.3	25	21.6	25	34.6	74.6	20/03/1998
19980321	80	36.9	25	23.1	25	0	25	7.4	25	23.3	25	21.5	25	34.4	76.1	21/03/1998
19980322	81	36.6	25	21.7	25	0	25	8	25	23.4	25	19.4	25	31.6	74.8	22/03/1998
19980323	82	35.1	25	21.8	25	0	25	7.1	25	22.5	25	20.1	25	35.5	77	23/03/1998
19980324	83	37.3	25	22.7	25	0	25	10.1	25	23.4	25	17.3	25	27.1	62.7	24/03/1998
19980325	84	37.1	25	23.1	25	0	25	10.3	25	25.3	25	10.4	25	16.5	36.8	25/03/1998
19980326	85	38.8	25	23.2	25	0	25	9.5	25	24.7	25	8.1	25	11.7	28.5	26/03/1998
19980327	86	38.8	25	25	25	0	25	9.7	25	24.8	25	8.3	25	12	26.2	27/03/1998
19980328	87	37	25	20.6	25	0	25	8.7	25	24.8	25	7.2	25	11.5	29.7	28/03/1998
19980329	88	37.2	25	21.9	25	0	25	10.2	25	24.9	25	8.1	25	12.8	30.8	29/03/1998
19980330	89	38.1	25	19.7	25	0	25	11.9	25	24.8	25	8.1	25	12.2	35.3	30/03/1998
19980331	90	38.8	25	19.5	25	0	25	10.3	25	24.8	25	7	25	10.1	30.9	31/03/1998
19980401	91	37.1	25	21.7	25	0	25	9.6	25	22.1	25	8.6	25	13.6	33.1	1/04/1998
19980402	92	37.5	25	23.2	25	0	25	7.7	25	21.8	25	10.7	25	16.6	37.6	2/04/1998
19980403	93	35.3	25	23.2	25	0	25	5.5	25	21.7	25	20.2	25	35.3	71.1	3/04/1998
19980404	94	34.1	25	22.6	25	5.9	25	8.3	25	22	25	19.3	25	36.1	70.4	4/04/1998
19980405	95	32.5	25	19.7	25	0	25	6.9	25	20	25	12.7	25	26	55.4	5/04/1998
19980406	96	33.5	25	17.3	25	0	25	6.5	25	19.3	25	14.5	25	28	73.5	6/04/1998
19980407	97	34.2	25	20.4	25	0	25	6.3	25	22.9	25	16.5	25	30.7	68.9	7/04/1998
19980408	98	34.8	25	21.4	25	0	25	7	25	21.2	25	16.6	25	29.8	65.2	8/04/1998
19980409	99	35.4	25	22.6	25	0	25	6.5	25	21.6	25	18.8	25	32.7	68.6	9/04/1998
19980410	100	36.5	25	21.5	25	0	25	7.1	25	21.1	25	17	25	27.8	66.3	10/04/1998
19980411	101	36.9	25	21.1	25	0	25	7	25	22.8	25	9.3	25	14.9	37.2	11/04/1998
19980412	102	37.7	25	19.7	25	0	25	7.5	25	22	25	12.6	25	19.3	54.9	12/04/1998
19980413	103	36.8	25	22.9	25	0	25	8.2	25	21	25	12.9	25	20.8	46.2	13/04/1998
19980414	104	34.7	25	21.1	25	0	25	7.6	25	20.4	25	17.3	25	31.3	69.2	14/04/1998
19980415	105	33.9	25	19.6	25	0	25	7.6	25	20.9	25	14.8	25	28	64.9	15/04/1998
19980416	106	35.5	25	21	25	0	25	5.7	25	19.7	25	19.1	25	33	76.8	16/04/1998
19980417	107	36.8	25	23.3	25	0	25	7.5	25	20	25	23.8	25	38.3	83.2	17/04/1998
19980418	108	37.2	25	24.1	25	0	25	6.4	25	19.2	25	22	25	34.7	73.3	18/04/1998
19980419	109	36.6	25	24.7	25	0	25	6.1	25	16.4	25	22.1	25	36	71	19/04/1998
19980420	110	36.6	25	24.6	25	0	25	5.7	25	14.1	25	23	25	37.5	74.4	20/04/1998
19980421	111	35.8	25	24.4	25	0.6	25	6.4	25	14.6	25	25.2	25	42.9	82.5	21/04/1998
19980422	112	22.2	25	19.1	25	57.8	25	2.3	25	5.4	25	21.3	25	79.6	96.4	22/04/1998
19980423	113	27.2	25	15.7	25	22.5	25	3.7	25	20.8	25	17.7	25	49.1	99.3	23/04/1998
19980424	114	29.3	25	14.2	25	0	25	4.6	25	21.6	25	15.6	25	38.3	96.4	24/04/1998
19980425	115	29.1	25	14.6	25	0	25	6.3	25	18.7	25	13.9	25	34.5	83.7	25/04/1998
19980426	116	28.4	25	15.3	25	0	25	6.5	25	21.8	25	10.1	25	26.1	58.1	26/04/1998
19980427	117	29.4	25	13.2	25	0	25	6.1	25	21.3	25	8.9	25	21.7	58.7	27/04/1998
19980428	118	31.9	25	15	25	0	25	5	25	21.2	25	9.6	25	20.3	56.3	28/04/1998
19980429	119	33.1	25	16	25	0	25	5.8	25	21.1	25	10.7	25	21.2	58.9	29/04/1998
19980430	120	33.4	25	18	25	0	25	5.3	25	18.6	25	9.7	25	18.9	47	30/04/1998
19980501	121	32.6	25	19.9	25	0	25	4.4	25	18.7	25	14.5	25	29.5	62.4	1/05/1998
19980502	122	33	25	18.8	25	0	25	6.3	25	20	25	16.9	25	33.6	77.9	2/05/1998
19980503	123	32	25	20.4	25	0	25	7.1	25	18.4	25	18.7	25	39.3	78.1	3/05/1998
19980504	124	26.2	25	20.6	25	0	25	4.7	25	16	25	18.5	25	54.4	76.3	4/05/1998
19980505	125	26.5	25	14.7	25	8.8	25	5.5	25	19.7	25	8.4	25	24.3	50.3	5/05/1998
19980506	126	25.8	25	12	25	0	25	4.3	25	16.4	25	11.4	25	34.3	81.3	6/05/1998
19980507	127	26.5	25	11.1	25	0	25	5.2	25	20.4	25	8.7	25	25.1	65.9	7/05/1998
19980508	128	28.6	25	11.3	25	0	25	4.4	25	20.5	25	10.3	25	26.3	77	8/05/1998
19980509	129	28.6	25	11.8	25	0	25	4.8	25	19.8	25	10.2	25	26.1	73.7	9/05/1998
19980510	130	30.1	25	14	25	0	25	4.9	25	19.6	25	12.1	25	28.4	75.7	10/05/1998
19980511	131	30.9	25	17.2	25	0	25	4.2	25	18.5	25	12.8	25	28.7	65.3	11/05/1998
19980512	132	31.8	25	16.4	25	0	25	4.6	25	18.1	25	15	25	31.9	80.5	12/05/1998
19980513	133	30.3	25	18	25	0	25	3.9	25	14.1	25	17.7	25	41	85.8	13/05/1998
19980514	134	29	25	21.2	25	0.1	25	2.8	25	12.8	25	19.4	25	48.4	77.1	14/05/1998
19980515	135	31.2	25	17.4	25	0	25	4.7	25	18.1	25	21.3	25	46.9	100	15/05/1998
19980516	136	30.4	25	20.7	25	0	25	4.1	25	15.6	25	20.8	25	47.9	85.2	16/05/1998
19980517	137	29.7	25	20.5	25	0	25	4.4	25	14	25	18.7	25	44.8	77.6	17/05/1998
19980518	138	29.3	25	15.2	25	0	25	5.5	25	18.8	25	16.8	25	41.2	97.3	18/05/1998
19980519	139	27.6	25	12.7	25	0	25	5	25	19.4	25	10.5	25	28.4	71.5	19/05/1998
19980520	140	27.6	25	11.6	25	0	25	4.6	25	19.3	25	10.4	25	28.2	76.2	20/05/1998
19980521	141	27.7	25	11.6	25	0	25	5	25	19.2	25	10.9	25	29.4	79.9	21/05/1998
19980522	142	28.1	25	10.6	25	0	25	4.7	25	19.1	25	8.9	25	23.4	69.7	22/05/1998
19980523	143	28.9	25	13.2	25	0	25	5.3	25	19.2	25	8.8	25	22.1	58	23/05/1998
19980524	144	28.8	25	11.1	25	0	25	5.6	25	19.6	25	6.3	25	15.9	47.7	24/05/1998
19980525	145	26.3	25	12.8	25	0	25	5.7	25	18.8	25	7.7	25	22.5	52.1	25/05/1998
19980526	146	25.5	25	8.5	25	0	25	4.6	25	18.6	25	7.2	25	22.1	64.9	26/05/1998
19980527	147	27	25	10.8	25	0	25	4.4	25	18.7	25	8	25	22.4	61.8	27/05/1998
19980528	148	28	25	13.9	25	0	25	4.4	25	14.6	25	11.3	25	29.9	71.2	28/05/1998
19980529	149	28.8	25	14.6	25	0	25	3.5	25	15.3	25	12.7	25	32.1	76.5	29/05/1998
19980530	150	30.8	25	16.3	25	0	25	4.7	25	17.4	25	15.1	25	34	81.5	30/05/1998
19980531	151	30.6	25	19.1	25	0	25	4.2	25	17.1	25	16.5	25	37.6	74.7	31/05/1998
19980601	152	31.1	25	18.7	25	0	25	4.7	25	16.9	25	17.6	25	39	81.7	1/06/1998
19980602	153	31.5	25	18.3	25	0	25	4	25	15.8	25	19.4	25	42	92.3	2/06/1998
19980603	154	32.2	25	17.9	25	0	25	4.8	25	15.7	25	17	25	35.4	82.9	3/06/1998
19980604	155	29.4	25	19.7	25	0	25	4.6	25	13.5	25	12.3	25	30	53.6	4/06/1998
19980605	156	28.5	25	14.6	25	0	25	5.4	25	17	25	7.5	25	19.3	45.2	5/06/1998
19980606	157	29	25	14.2	25	0	25	5.6	25	14.9	25	8.7	25	21.7	53.8	6/06/1998
19980607	158	28.3	25	14.7	25	0	25	6.6	25	17.1	25	8.5	25	22.1	50.9	7/06/1998
19980608	159	24.6	25	9.2	25	0	25	5.2	25	18.6	25	5.8	25	18.8	49.9	8/06/1998
19980609	160	26	25	6.5	25	0	25	4.4	25	18.7	25	6.2	25	18.4	64.1	9/06/1998

19980610	161	26.6	25	6	25	0	25	4.4	25	18.5	25	5.3	25	15.2	56.7	10/06/1998
19980611	162	27.7	25	9.2	25	0	25	4.3	25	18.3	25	7.3	25	19.7	62.8	11/06/1998
19980612	163	29.7	25	7.2	25	0	25	4.1	25	18.2	25	7.2	25	17.3	70.9	12/06/1998
19980613	164	29.7	25	8.1	25	0	25	4.9	25	18.1	25	6.9	25	16.5	63.9	13/06/1998
19980614	165	29.7	25	10.6	25	0	25	5.5	25	17.8	25	7.1	25	17	55.6	14/06/1998
19980615	166	29.5	25	13.8	25	0	25	5.4	25	15.6	25	9.2	25	22.3	58.3	15/06/1998
19980616	167	20.5	25	15.1	25	0.1	25	3.2	25	11.3	25	15.2	25	63.1	88.6	16/06/1998
19980617	168	22.3	25	8.3	25	0	25	4.3	25	17.2	25	12	25	44.6	100	17/06/1998
19980618	169	23.5	25	10.7	25	0	25	5.7	25	17.5	25	7.5	25	25.9	58.3	18/06/1998
19980619	170	26.5	25	12.2	25	0	25	4	25	17.3	25	7.5	25	21.7	52.8	19/06/1998
19980620	171	28.3	25	10	25	0	25	4.1	25	17.5	25	12.3	25	32	100	20/06/1998
19980621	172	28.2	25	13.4	25	0	25	3.5	25	15.1	25	13.6	25	35.6	88.5	21/06/1998
19980622	173	23.9	25	15.1	25	0	25	6.1	25	16.1	25	13.7	25	46.2	79.9	22/06/1998
19980623	174	19.4	25	6.8	25	0	25	5.1	25	18	25	6.7	25	29.8	67.8	23/06/1998
19980624	175	18.3	25	3.9	25	0	25	4.7	25	18.4	25	5.4	25	25.7	66.9	24/06/1998
19980625	176	21.4	25	3.9	25	0	25	4.2	25	18.4	25	7	25	27.5	86.7	25/06/1998
19980626	177	23.2	25	7.3	25	0	25	4.5	25	18.3	25	6	25	21.1	58.7	26/06/1998
19980627	178	29.6	25	9	25	0	25	3.8	25	17.3	25	6.3	25	15.2	54.9	27/06/1998
19980628	179	28.2	25	14	25	0	25	4.9	25	12.3	25	7.4	25	19.4	46.3	28/06/1998
19980629	180	20.5	25	14	25	36.5	25	1.4	25	10.6	25	16.9	25	70.1	100	29/06/1998
19980630	181	19.4	25	7.9	25	0	25	3.8	25	17.9	25	9.3	25	41.3	87.3	30/06/1998
19980701	182	18.8	25	6.7	25	0	25	4.3	25	17.3	25	9.9	25	45.6	100	1/07/1998
19980702	183	17.8	25	8.7	25	0	25	3.1	25	10.5	25	8	25	39.3	71.2	2/07/1998
19980703	184	16.3	25	10.3	25	0	25	1.8	25	8.2	25	9.7	25	52.4	77.5	3/07/1998
19980704	185	26.7	25	11.2	25	0	25	2.6	25	16.8	25	13.4	25	38.3	100	4/07/1998
19980705	186	30.2	25	12.5	25	0	25	4.2	25	16.8	25	17.8	25	41.5	100	5/07/1998
19980706	187	31.3	25	16.4	25	0	25	3.5	25	16.7	25	17.8	25	39	95.5	6/07/1998
19980707	188	31.5	25	15.1	25	0	25	4.4	25	17.3	25	16.2	25	35	94.4	7/07/1998
19980708	189	27.7	25	15.7	25	0	25	5.5	25	15.7	25	16.4	25	44.2	92	8/07/1998
19980709	190	23	25	14.5	25	0	25	6.4	25	17.2	25	9	25	32	54.5	9/07/1998
19980710	191	21	25	12.9	25	0	25	4.8	25	11.6	25	9.3	25	37.4	62.5	10/07/1998
19980711	192	23.2	25	11.1	25	0	25	4.7	25	18.1	25	7.4	25	26	56	11/07/1998
19980712	193	24.6	25	10.3	25	0	25	4	25	18.8	25	6.8	25	22	54.3	12/07/1998
19980713	194	26.8	25	8.9	25	0	25	3.7	25	18.8	25	8	25	22.7	70.2	13/07/1998
19980714	195	26.9	25	9.4	25	0	25	4.2	25	18.8	25	7.9	25	22.3	67	14/07/1998
19980715	196	27.3	25	9	25	0	25	4.3	25	19	25	7.8	25	21.5	68	15/07/1998
19980716	197	29.8	25	12.1	25	0	25	3.5	25	18.8	25	8.2	25	19.6	58.1	16/07/1998
19980717	198	30.7	25	12.3	25	0	25	4	25	18.6	25	13.9	25	31.5	97.2	17/07/1998
19980718	199	30.8	25	14.6	25	0	25	4.2	25	17.9	25	16.9	25	38.1	100	18/07/1998
19980719	200	31.4	25	15.2	25	0	25	4.3	25	18.1	25	15.7	25	34.2	90.9	19/07/1998
19980720	201	31.4	25	15.9	25	0	25	5.9	25	16.8	25	18	25	39.2	99.7	20/07/1998
19980721	202	21.9	25	13.9	25	0	25	4.6	25	15.9	25	9.7	25	36.9	61.1	21/07/1998
19980722	203	24.9	25	11.9	25	0	25	6	25	18.8	25	11.2	25	35.6	80.4	22/07/1998
19980723	204	28.5	25	13.1	25	0	25	4.4	25	19.3	25	11.4	25	29.3	75.7	23/07/1998
19980724	205	29.9	25	17.4	25	0	25	5	25	18.3	25	15.1	25	35.8	76	24/07/1998
19980725	206	29.1	25	15.1	25	0	25	4.2	25	17.9	25	15.7	25	39	91.5	25/07/1998
19980726	207	30.3	25	14.3	25	0	25	3.6	25	18.4	25	15.7	25	36.4	96.4	26/07/1998
19980727	208	32.7	25	15.6	25	0	25	6.6	25	18.1	25	17.6	25	35.6	99.4	27/07/1998
19980728	209	18.5	25	13.9	25	6.6	25	4.8	25	13.8	25	11.6	25	54.5	73.1	28/07/1998
19980729	210	17.8	25	9.9	25	0	25	4.5	25	18.2	25	6	25	29.5	49.2	29/07/1998
19980730	211	17.5	25	6.7	25	0	25	5.7	25	19.7	25	7.1	25	35.5	72.4	30/07/1998
19980731	212	19.9	25	4.8	25	0	25	5.7	25	20.2	25	8.2	25	35.3	95.4	31/07/1998
19980801	213	20.5	25	7	25	0	25	4.8	25	20.5	25	6.2	25	25.7	61.9	1/08/1998
19980802	214	25.6	25	6.5	25	0	25	4.5	25	20.3	25	5.1	25	15.5	52.7	2/08/1998
19980803	215	29.1	25	10.6	25	0	25	5.1	25	19.9	25	8.4	25	20.9	65.8	3/08/1998
19980804	216	24.9	25	15.1	25	0.1	25	3.2	25	12.8	25	12.3	25	39.1	71.7	4/08/1998
19980805	217	31.1	25	15.6	25	0.4	25	3.9	25	18	25	18.2	25	40.3	100	5/08/1998
19980806	218	33.3	25	15.3	25	0	25	6.4	25	18.4	25	17.1	25	33.4	98.4	6/08/1998
19980807	219	28.4	25	17.2	25	0	25	8.4	25	20.4	25	10.4	25	26.9	53	7/08/1998
19980808	220	23.9	25	9.5	25	0	25	6.2	25	21.2	25	7.8	25	26.3	65.7	8/08/1998
19980809	221	24.3	25	8.4	25	0	25	5.3	25	21.3	25	9	25	29.6	81.7	9/08/1998
19980810	222	26.2	25	8.5	25	0	25	5.4	25	21	25	11.1	25	32.6	100	10/08/1998
19980811	223	26.9	25	10.1	25	0	25	5.3	25	21.4	25	10	25	28.2	80.9	11/08/1998
19980812	224	28.6	25	10.6	25	0	25	5.1	25	21.3	25	8.6	25	22	67.3	12/08/1998
19980813	225	29.9	25	12	25	0	25	4.7	25	19.2	25	8.7	25	20.6	62.1	13/08/1998
19980814	226	30.9	25	14.3	25	0	25	6.5	25	21.2	25	10.4	25	23.3	63.8	14/08/1998
19980815	227	30.2	25	15.1	25	0	25	6.8	25	21.9	25	9	25	21	52.5	15/08/1998
19980816	228	29.9	25	12.8	25	0	25	6.6	25	21.7	25	9	25	21.3	60.9	16/08/1998
19980817	229	30	25	12.9	25	0	25	5.8	25	22	25	9.7	25	22.9	65.2	17/08/1998
19980818	230	31.9	25	10.5	25	0	25	6.5	25	22.1	25	8.8	25	18.6	69.4	18/08/1998
19980819	231	32.6	25	16.6	25	0	25	7.2	25	21.4	25	8.2	25	16.7	43.4	19/08/1998
19980820	232	33.1	25	18.6	25	0	25	6.2	25	21.8	25	8.7	25	17.2	40.6	20/08/1998
19980821	233	33	25	17.4	25	0	25	5.9	25	21.4	25	15.5	25	30.8	78	21/08/1998
19980822	234	33.1	25	17	25	0	25	5.7	25	21	25	16.3	25	32.2	84.2	22/08/1998
19980823	235	31.3	25	18.5	25	0	25	8.1	25	21.2	25	15.9	25	34.8	74.7	23/08/1998
19980824	236	30.6	25	18.9	25	0	25	7	25	22.5	25	12.4	25	28.2	56.8	24/08/1998
19980825	237	32	25	14.9	25	0	25	8.5	25	22.8	25	8.9	25	18.7	52.6	25/08/1998
19980826	238	29.3	25	11	25	0	25	9.9	25	23.6	25	5.2	25	12.8	39.6	26/08/1998
19980827	239	24.4	25	10.5	25	0	25	7.5	25	23.7	25	5.8	25	19	45.7	27/08/1998
19980828	240	22.9	25	8.9	25	0	25	5.8	25	20.9	25	8.4	25	30.1	73.7	28/08/1998
19980829	241	25.2	25	12.2	25	0	25	4.5	25	15.9	25	13.9	25	43.4	97.9	29/08/1998
19980830	242	27.8	25	15.7	25	0.8	25	4.8	25	19.2	25	17.5	25	46.8	98.2	30/08/1998
19980831	243	31.2	25	14.3	25	0	25	5.8	25	22	25	18.8	25	41.4	100	31/08/1998

19980901	244	33	25	17	25	0	25	6.8	25	22.2	25	18	25	35.8	92.9	1/09/1998
19980902	245	34.7	25	21.6	25	0	25	6.4	25	21.2	25	18.7	25	33.8	72.5	2/09/1998
19980903	246	36.8	25	22.5	25	0	25	7.3	25	19.8	25	16.8	25	27.1	61.7	3/09/1998
19980904	247	36	25	20.1	25	0	25	8.1	25	20.5	25	18.2	25	30.6	77.4	4/09/1998
19980905	248	32.8	25	20.9	25	0	25	9.1	25	17.5	25	21.4	25	43	86.6	5/09/1998
19980906	249	29.7	25	17.2	25	2	25	9.1	25	23.7	25	11.1	25	26.6	56.6	6/09/1998
19980907	250	28.6	25	15.1	25	0	25	8.6	25	24.5	25	7.3	25	18.7	42.6	7/09/1998
19980908	251	32	25	17	25	0	25	5.7	25	22.3	25	12.3	25	25.9	63.5	8/09/1998
19980909	252	29.2	25	19.6	25	6.4	25	6.6	25	19.1	25	19.3	25	47.6	84.7	9/09/1998
19980910	253	32	25	18.3	25	0.4	25	6	25	21.9	25	16.9	25	35.5	80.4	10/09/1998
19980911	254	34.7	25	18.4	25	0.4	25	5.9	25	21.2	25	18.9	25	34.2	89.4	11/09/1998
19980912	255	36.4	25	20.3	25	0.2	25	7.9	25	21.4	25	16.9	25	27.8	71	12/09/1998
19980913	256	37.3	25	20.3	25	0	25	6.9	25	23.2	25	16.9	25	26.5	71	13/09/1998
19980914	257	37.6	25	24.1	25	0	25	9.6	25	20	25	18.4	25	28.4	61.3	14/09/1998
19980915	258	25.8	25	15.5	25	7.1	25	8.4	25	23.5	25	10.6	25	31.9	60.2	15/09/1998
19980916	259	28.6	25	12.3	25	0	25	7.8	25	24.9	25	8.1	25	20.7	56.7	16/09/1998
19980917	260	31.1	25	11.6	25	0	25	6.9	25	24.3	25	8.2	25	18.1	60.1	17/09/1998
19980918	261	33.2	25	14.2	25	0	25	7	25	25.1	25	11.3	25	22.2	69.8	18/09/1998
19980919	262	35.8	25	17.7	25	0	25	8.3	25	25.1	25	15.2	25	25.9	75.1	19/09/1998
19980920	263	35.6	25	22.2	25	0	25	7.5	25	23.8	25	17.1	25	29.4	63.9	20/09/1998
19980921	264	36.2	25	22.8	25	0	25	8.1	25	23.1	25	20	25	33.3	72.1	21/09/1998
19980922	265	36.8	25	23.6	25	0	25	8	25	23.9	25	17.5	25	28.2	60.1	22/09/1998
19980923	266	29	25	22.1	25	2.1	25	2.8	25	10.7	25	18.2	25	45.4	68.4	23/09/1998
19980924	267	21.5	25	16.9	25	8.4	25	3.4	25	8	25	17.8	25	69.4	92.5	24/09/1998
19980925	268	28	25	15.2	25	0.2	25	5.3	25	22.3	25	16.1	25	42.6	93.3	25/09/1998
19980926	269	32.9	25	14.3	25	0	25	6.9	25	25.6	25	15.6	25	31.2	95.8	26/09/1998
19980927	270	35.2	25	15.9	25	0	25	7.4	25	26	25	12.7	25	22.3	70.3	27/09/1998
19980928	271	36.5	25	17.9	25	0	25	7.2	25	26.2	25	13	25	21.3	63.4	28/09/1998
19980929	272	36.7	25	20.3	25	0	25	9.8	25	25.9	25	14.4	25	23.3	60.5	29/09/1998
19980930	273	35.4	25	23.1	25	0	25	11.3	25	26.3	25	15.6	25	27.1	55.2	30/09/1998
19981001	274	34.9	25	21.8	25	0	25	9.6	25	26.7	25	14.6	25	26.1	55.9	1/10/1998
19981002	275	33.4	25	18.7	25	0	25	7.7	25	26.6	25	13.1	25	25.5	60.8	2/10/1998
19981003	276	35.7	25	22	25	0	25	7.9	25	25.3	25	15.4	25	26.3	58.3	3/10/1998
19981004	277	37.6	25	20	25	0	25	8.5	25	26.5	25	14.2	25	21.9	60.8	4/10/1998
19981005	278	38.9	25	19.9	25	0	25	7.8	25	26.8	25	14.1	25	20.3	60.7	5/10/1998
19981006	279	41.4	25	21.6	25	0	25	13.8	25	24.9	25	18.9	25	23.8	73.3	6/10/1998
19981007	280	33.9	25	20.4	25	0	25	11.3	25	25.9	25	7.1	25	13.4	29.6	7/10/1998
19981008	281	35.3	25	21.7	25	0.1	25	8.9	25	26.3	25	6.1	25	10.7	23.5	8/10/1998
19981009	282	40.4	25	22.4	25	0	25	14.2	25	25.8	25	8.5	25	11.3	31.4	9/10/1998
19981010	283	33.8	25	21.8	25	0	25	8.6	25	26.8	25	10.5	25	20	40.2	10/10/1998
19981011	284	39	25	18.8	25	0	25	9.3	25	27.2	25	8.7	25	12.4	40.1	11/10/1998
19981012	285	40.6	25	23.9	25	0	25	8.7	25	22	25	19.1	25	25.1	64.4	12/10/1998
19981013	286	37.5	25	25	25	0.5	25	7.9	25	23.4	25	25.9	25	40.2	81.8	13/10/1998
19981014	287	40.2	25	23.6	25	0	25	8.7	25	23.7	25	19.2	25	25.7	65.9	14/10/1998
19981015	288	40.9	25	23.4	25	0	25	13.4	25	25.1	25	10.2	25	13.2	35.5	15/10/1998
19981016	289	39.6	25	24.4	25	0	25	11.5	25	26	25	15.4	25	21.3	50.4	16/10/1998
19981017	290	37.3	25	22.4	25	0	25	10.4	25	26.6	25	20.4	25	32	75.3	17/10/1998
19981018	291	38.5	25	24.6	25	0	25	11.1	25	26.6	25	18.8	25	27.6	60.8	18/10/1998
19981019	292	39.3	25	25.7	25	0	25	14.6	25	27.3	25	20	25	28.1	60.6	19/10/1998
19981020	293	32.6	25	22.3	25	0	25	13.7	25	27.3	25	11.5	25	23.4	42.7	20/10/1998
19981021	294	32.4	25	21.4	25	0	25	11.8	25	25.9	25	8.9	25	18.3	34.9	21/10/1998
19981022	295	34.9	25	21.6	25	0	25	9.5	25	28.4	25	7.6	25	13.6	29.5	22/10/1998
19981023	296	36.7	25	21.1	25	0	25	8.1	25	28	25	19.7	25	31.9	78.8	23/10/1998
19981024	297	38.7	25	22.1	25	0	25	8.2	25	23	25	19.2	25	27.9	72.2	24/10/1998
19981025	298	36.4	25	24.6	25	0	25	9	25	24.7	25	27.2	25	44.8	88	25/10/1998
19981026	299	39.4	25	23.9	25	0.4	25	9.6	25	24.8	25	23.7	25	33.2	79.9	26/10/1998
19981027	300	36.3	25	22.1	25	0.2	25	12.8	25	26.8	25	18.2	25	30.1	68.4	27/10/1998
19981028	301	37	25	22.5	25	0	25	10	25	27.6	25	6.8	25	10.8	25	28/10/1998
19981029	302	38.8	25	22.7	25	0	25	11.4	25	28.6	25	8	25	11.6	29	29/10/1998
19981030	303	33.6	25	24.8	25	0	25	8.3	25	22.5	25	14.8	25	28.4	47.3	30/10/1998
19981031	304	34.6	25	23.6	25	0	25	10.6	25	21.7	25	19.1	25	34.7	65.6	31/10/1998
19981101	305	36.6	25	22.2	25	0	25	10.9	25	28.4	25	11.8	25	19.2	44.1	1/11/1998
19981102	306	37.1	25	22	25	0	25	10	25	28.6	25	14.7	25	23.3	55.6	2/11/1998
19981103	307	37.6	25	24	25	0	25	10.6	25	26.7	25	18.4	25	28.4	61.7	3/11/1998
19981104	308	37.4	25	24	25	0	25	12.5	25	28	25	15.9	25	24.8	53.3	4/11/1998
19981105	309	36.9	25	22.3	25	0	25	9.6	25	24.7	25	13.2	25	21.1	49	5/11/1998
19981106	310	37.6	25	23.2	25	0	25	10	25	29.1	25	16.4	25	25.3	57.7	6/11/1998
19981107	311	39.2	25	24	25	0	25	7.9	25	25.7	25	19.9	25	28.2	66.7	7/11/1998
19981108	312	37.5	25	23.9	25	0.4	25	8.2	25	20.8	25	21.2	25	32.9	71.5	8/11/1998
19981109	313	37.8	25	23.5	25	0.1	25	10.3	25	25.9	25	20.8	25	31.7	71.9	9/11/1998
19981110	314	30.3	25	24.2	25	0.2	25	2.6	25	14.7	25	24.1	25	55.8	79.8	10/11/1998
19981111	315	27.1	25	22.2	25	4.1	25	2.5	25	7.4	25	25.8	25	72	96.4	11/11/1998
19981112	316	30.2	25	22.3	25	19.8	25	4.5	25	17.8	25	26.3	25	61.3	97.7	12/11/1998
19981113	317	35.3	25	20.1	25	20.3	25	8.7	25	27.6	25	22.4	25	39.2	95.3	13/11/1998
19981114	318	37.4	25	19.5	25	0	25	9.5	25	29.5	25	14.1	25	22	62.2	14/11/1998
19981115	319	38.3	25	20.2	25	0	25	9.3	25	30.1	25	13.4	25	19.9	56.6	15/11/1998
19981116	320	40.4	25	20.9	25	0	25	10.8	25	30.1	25	11.7	25	15.5	47.4	16/11/1998
19981117	321	42.2	25	24.2	25	0	25	12.4	25	28.4	25	16.4	25	19.8	54.3	17/11/1998
19981118	322	40.9	25	23.5	25	0	25	14.3	25	29.1	25	17.3	25	22.4	59.8	18/11/1998
19981119	323	37.2	25	21.6	25	0	25	12.4	25	28.2	25	8.5	25	13.4	33	19/11/1998
19981120	324	35.8	25	25.6	25	0	25	10.7	25	26.9	25	7.7	25	13.1	23.5	20/11/1998
19981121	325	37.3	25	19.9	25	0	25	9.2	25	30.1	25	10	25	15.7	43.1	21/11/1998
19981122	326	40.1	25	22.1	25											

19981123	327	41.3	25	21.6	25	0	25	11.9	25	27.5	25	21.1	25	26.7	81.8	23/11/1998
19981124	328	37.7	25	25.2	25	0	25	7.1	25	22.4	25	24.7	25	37.9	77.1	24/11/1998
19981125	329	40.4	25	23.2	25	0	25	10.4	25	28.4	25	24.4	25	32.4	85.8	25/11/1998
19981126	330	42.7	25	26.2	25	0	25	11.7	25	27.3	25	29.1	25	34.2	85.6	26/11/1998
19981127	331	42.8	25	25.4	25	0	25	11.3	25	25.6	25	25.6	25	29.9	78.9	27/11/1998
19981128	332	36.9	25	25.2	25	0.4	25	8.1	25	22.7	25	21.1	25	33.8	65.8	28/11/1998
19981129	333	38.8	25	25.3	25	0.6	25	13	25	26.2	25	22.1	25	31.9	68.6	29/11/1998
19981130	334	38.6	25	22.7	25	0	25	12.2	25	30.6	25	8.4	25	12.3	30.5	30/11/1998
19981201	335	38.6	25	20.5	25	0	25	10.5	25	30.7	25	8.2	25	12	34	1/12/1998
19981202	336	39.8	25	23.3	25	0	25	12.7	25	29.3	25	14.8	25	20.3	51.8	2/12/1998
19981203	337	38.9	25	27.3	25	0	25	13.2	25	28.3	25	22.3	25	32.1	61.5	3/12/1998
19981204	338	37.9	25	23.5	25	0	25	12	25	30.1	25	16.6	25	25.2	57.4	4/12/1998
19981205	339	41.2	25	21.9	25	0	25	13.3	25	26.8	25	14.8	25	18.8	56.3	5/12/1998
19981206	340	39.4	25	28.2	25	0	25	12.2	25	29.7	25	12.3	25	17.2	32.2	6/12/1998
19981207	341	41.4	25	20.1	25	0	25	11.3	25	29.7	25	11.6	25	14.6	49.3	7/12/1998
19981208	342	41.4	25	23.9	25	0	25	10.5	25	27	25	18.3	25	23	61.7	8/12/1998
19981209	343	37.2	25	23.8	25	0	25	9.4	25	24.3	25	20.3	25	32	68.9	9/12/1998
19981210	344	35.9	25	22.4	25	0.1	25	6.2	25	19.6	25	22	25	37.2	81.2	10/12/1998
19981211	345	37	25	24.6	25	1.5	25	7.3	25	23	25	22.6	25	36	73.1	11/12/1998
19981212	346	37.1	25	24.8	25	1.2	25	7.4	25	25.6	25	23.3	25	36.9	74.5	12/12/1998
19981213	347	37.8	25	23.2	25	2.6	25	8	25	25	25	24.8	25	37.8	87.2	13/12/1998
19981214	348	39.4	25	24.5	25	4.2	25	9.8	25	28.4	25	23.2	25	32.5	75.5	14/12/1998
19981215	349	41.2	25	24.3	25	0	25	10.5	25	27.8	25	20.4	25	25.9	67.2	15/12/1998
19981216	350	43.8	25	27.1	25	0	25	11	25	27.4	25	23.7	25	26.3	66.1	16/12/1998
19981217	351	43.5	25	27.4	25	0	25	11.4	25	28.3	25	25.8	25	29.1	70.7	17/12/1998
19981218	352	43.9	25	26.9	25	0	25	12.8	25	28.2	25	27.4	25	30.3	77.3	18/12/1998
19981219	353	44.2	25	27.9	25	0	25	13.9	25	26.1	25	21.5	25	23.4	57.2	19/12/1998
19981220	354	39	25	28.1	25	0	25	9.3	25	17.4	25	26.7	25	38.2	70.2	20/12/1998
19981221	355	39.7	25	27.9	25	0	25	13.8	25	26.7	25	18.4	25	25.3	49	21/12/1998
19981222	356	40.6	25	27.6	25	0	25	14.6	25	29.8	25	8.2	25	10.8	22.2	22/12/1998
19981223	357	42.8	25	27.6	25	0	25	12.8	25	28.7	25	6.4	25	7.5	17.3	23/12/1998
19981224	358	40.6	25	25.1	25	0	25	9.9	25	25.4	25	26.6	25	34.9	83.5	24/12/1998
19981225	359	40.7	25	27.9	25	0	25	13	25	25.3	25	27	25	35.3	71.9	25/12/1998
19981226	360	39	25	23	25	32.5	25	9	25	26.1	25	26.6	25	38	94.7	26/12/1998
19981227	361	40.2	25	23	25	10.4	25	7.7	25	27.4	25	23.1	25	31	82.3	27/12/1998
19981228	362	38.8	25	26	25	0.6	25	7.5	25	20.9	25	15.3	25	22.1	45.5	28/12/1998
19981229	363	32.8	25	26.3	25	0.5	25	5	25	14.8	25	22.6	25	45.4	66.1	29/12/1998
19981230	364	27.6	25	21.4	25	4.7	25	2.2	25	10.4	25	23.4	25	63.4	91.9	30/12/1998
19981231	365	24.4	25	21.4	25	39.7	25	4.6	25	7.4	25	25.5	25	83.5	100	31/12/1998
19990101	1	28.3	25	21.1	25	106.6	25	4.9	25	12.6	25	27.2	25	70.7	100	1/01/1999
19990102	2	29.8	25	22.6	25	92	25	3.3	25	17.8	25	28.4	25	67.7	100	2/01/1999
19990103	3	28.9	25	23.2	25	32.9	25	6	25	14.8	25	28.7	25	72.1	100	3/01/1999
19990104	4	34.3	25	22.9	25	58.2	25	6.7	25	24.7	25	29.4	25	54.4	100	4/01/1999
19990105	5	31.7	25	26.5	25	0.2	25	4.6	25	19.8	25	31.3	25	67	90.4	5/01/1999
19990106	6	32.7	25	23.2	25	69.4	25	5.8	25	23.5	25	29.1	25	58.8	100	6/01/1999
19990107	7	33.6	25	24.4	25	3.2	25	7.6	25	28	25	26.6	25	51.1	87.1	7/01/1999
19990108	8	34.3	25	22.7	25	0	25	7.3	25	28.1	25	24.5	25	45.3	88.8	8/01/1999
19990109	9	36.3	25	23.2	25	0.4	25	8.2	25	25	25	23.5	25	38.9	82.7	9/01/1999
19990110	10	37.9	25	23.5	25	0	25	7.8	25	28.6	25	24.6	25	37.3	85	10/01/1999
19990111	11	38.7	25	25.7	25	0	25	8.3	25	26.1	25	28.1	25	40.8	85.1	11/01/1999
19990112	12	40.5	25	25.8	25	0.1	25	8.9	25	26.7	25	27.7	25	36.6	83.4	12/01/1999
19990113	13	39.6	25	28.1	25	0.6	25	8	25	24.3	25	27	25	37.4	71	13/01/1999
19990114	14	39.9	25	25.9	25	0	25	9.5	25	28.2	25	24.7	25	33.7	73.9	14/01/1999
19990115	15	35.1	25	25.6	25	0	25	7.7	25	24.2	25	24.1	25	42.6	73.4	15/01/1999
19990116	16	35.4	25	25.8	25	0	25	8	25	25.6	25	24.8	25	43.1	74.7	16/01/1999
19990117	17	36.7	25	23.8	25	0	25	8.6	25	27.8	25	25.4	25	41.1	86.2	17/01/1999
19990118	18	37.7	25	23.3	25	0	25	8.9	25	28.3	25	20.4	25	31.3	71.3	18/01/1999
19990119	19	38	25	24.2	25	0	25	9.4	25	28.4	25	19.4	25	29.3	64.3	19/01/1999
19990120	20	38.6	25	26	25	0	25	8.9	25	25.7	25	25.5	25	37.3	75.9	20/01/1999
19990121	21	38.7	25	26.1	25	0	25	9.6	25	26.2	25	27.3	25	39.7	80.8	21/01/1999
19990122	22	39.6	25	24.5	25	0	25	8.4	25	26.8	25	20.6	25	28.5	67	22/01/1999
19990123	23	39.6	25	25.8	25	0	25	8.8	25	25.3	25	23.2	25	32.1	69.9	23/01/1999
19990124	24	39.9	25	26.4	25	0	25	9.3	25	26.7	25	25	25	34.1	72.7	24/01/1999
19990125	25	38.9	25	24.6	25	0.1	25	6.8	25	24.9	25	26.3	25	37.8	85.1	25/01/1999
19990126	26	37.2	25	23.7	25	13.2	25	8	25	26.3	25	27.3	25	43	93.2	26/01/1999
19990127	27	34.9	25	23	25	0	25	7	25	25.8	25	24.3	25	43.5	86.5	27/01/1999
19990128	28	36.4	25	24.1	25	2.9	25	8.2	25	27.5	25	24.3	25	40	81	28/01/1999
19990129	29	38	25	24.5	25	0	25	8.6	25	26.8	25	27.6	25	41.7	89.8	29/01/1999
19990130	30	39.2	25	26.3	25	0.5	25	9.7	25	26.6	25	29.2	25	41.3	85.4	30/01/1999
19990131	31	37.1	25	24.4	25	0.5	25	7.2	25	20.8	25	26.3	25	41.7	86.1	31/01/1999
19990201	32	37.5	25	26.8	25	0	25	6.6	25	22.5	25	28.2	25	43.7	80	1/02/1999
19990202	33	38	25	25.7	25	0	25	8.2	25	26.4	25	27.7	25	41.8	83.9	2/02/1999
19990203	34	37.4	25	27.1	25	0	25	6.3	25	23.2	25	28.1	25	43.8	78.4	3/02/1999
19990204	35	33.7	25	25.3	25	0	25	2.9	25	16.5	25	29.8	25	57	92.4	4/02/1999
19990205	36	33.2	25	22.5	25	18.3	25	4.9	25	24.8	25	27.5	25	54.1	100	5/02/1999
19990206	37	35.6	25	24	25	0.2	25	7.1	25	26.3	25	29.1	25	50.1	97.6	6/02/1999
19990207	38	38.4	25	23.1	25	0	25	9	25	25.1	25	22.7	25	33.5	80.3	7/02/1999
19990208	39	38.1	25	27.2	25	0	25	8.3	25	24.3	25	18.3	25	27.5	50.7	8/02/1999
19990209	40	38.2	25	24.2	25	0	25	8.3	25	27.1	25	16.2	25	24.2	53.7	9/02/1999
19990210	41	39.1	25	24	25	0	25	9.5	25	27.3	25	19	25	27	63.7	10/02/1999
19990211	42	35	25	27.1	25	0.2	25	7	25	18.4	25	27.8	25	49.4	77.5	11/02/1999
19990212	43	34.4	25	26.4	25	0	25	7.6	25	21.2	25	22.8	25	41.9	66.3	12/02/1999
19990213	44	36.4	25	23.7	25	0	25	9	25	27						

19990214	45	37.7	25	24.5	25	0	25	8.3	25	26.7	25	21.7	25	33.3	70.6	14/02/1999
19990215	46	36.3	25	26.4	25	0	25	6.4	25	21.4	25	30.1	25	49.8	87.5	15/02/1999
19990216	47	38.1	25	25.7	25	0	25	6.9	25	22.6	25	29.3	25	44	88.8	16/02/1999
19990217	48	39.2	25	26.1	25	8.1	25	9.1	25	25.7	25	26.6	25	37.6	78.7	17/02/1999
19990218	49	39.3	25	26	25	0	25	11.4	25	26.7	25	24.7	25	34.8	73.5	18/02/1999
19990219	50	38.1	25	20.3	25	0	25	8.6	25	28.2	25	9.5	25	14.3	39.9	19/02/1999
19990220	51	38.9	25	18.3	25	0	25	8.4	25	28.5	25	9	25	12.9	42.8	20/02/1999
19990221	52	39.4	25	22.4	25	0	25	8.2	25	27.7	25	16.8	25	23.5	62	21/02/1999
19990222	53	39.1	25	25.6	25	0	25	9.2	25	25.9	25	26.9	25	38.3	82	22/02/1999
19990223	54	39.4	25	26.2	25	0	25	8.8	25	23.8	25	24.1	25	33.7	70.9	23/02/1999
19990224	55	36.6	25	26.4	25	1.3	25	9.8	25	20.2	25	16.8	25	27.4	48.8	24/02/1999
19990225	56	37.9	25	27.1	25	0	25	7.9	25	24.8	25	17.4	25	26.4	48.5	25/02/1999
19990226	57	38.7	25	22.3	25	0	25	8.1	25	26.8	25	12.7	25	18.5	47.2	26/02/1999
19990227	58	38.6	25	24.9	25	0	25	8	25	23.4	25	21.2	25	31	67.3	27/02/1999
19990228	59	37.8	25	25.7	25	0	25	9.2	25	22.7	25	25.8	25	39.4	78.1	28/02/1999
19990301	60	29	25	24.4	25	0.1	25	6.7	25	15.4	25	28.3	25	70.7	92.6	1/03/1999
19990302	61	30.6	25	23.7	25	9.5	25	3	25	14.8	25	29.3	25	66.7	100	2/03/1999
19990303	62	34.8	25	24.5	25	7.4	25	4.8	25	19.6	25	29.1	25	52.3	94.7	3/03/1999
19990304	63	36.7	25	23.8	25	0.1	25	7.6	25	25.7	25	25.4	25	41.1	86.2	4/03/1999
19990305	64	37.7	25	23.3	25	0	25	7.8	25	24.5	25	26.1	25	40	91.3	5/03/1999
19990306	65	35.9	25	22.1	25	79	25	6.4	25	21.5	25	27.7	25	46.9	100	6/03/1999
19990307	66	31.8	25	22.1	25	17.9	25	5.1	25	19.8	25	26.9	25	57.2	100	7/03/1999
19990308	67	32.9	25	22.9	25	13.9	25	5.6	25	18.7	25	27.3	25	54.6	97.8	8/03/1999
19990309	68	28.4	25	21.4	25	39.6	25	3.4	25	14.1	25	25.3	25	65.4	99.3	9/03/1999
19990310	69	32.4	25	21.7	25	0.7	25	6.5	25	22.1	25	23.9	25	49.1	92.1	10/03/1999
19990311	70	32.7	25	22.3	25	0	25	7	25	21.8	25	21	25	42.5	78	11/03/1999
19990312	71	34	25	24	25	0	25	7.3	25	22.9	25	23.3	25	43.8	78.1	12/03/1999
19990313	72	34.4	25	24.4	25	0	25	7.9	25	24.1	25	22	25	40.4	72	13/03/1999
19990314	73	34.7	25	22.5	25	0	25	7.8	25	24	25	21.1	25	38.2	77.4	14/03/1999
19990315	74	35	25	20.8	25	0	25	7.2	25	25.4	25	20	25	35.6	81.5	15/03/1999
19990316	75	35.3	25	21.3	25	0	25	7.9	25	23.9	25	20.1	25	35.2	79.4	16/03/1999
19990317	76	33.3	25	21.9	25	0	25	5.6	25	20.4	25	23.2	25	45.4	88.3	17/03/1999
19990318	77	35.4	25	23	25	0	25	6.7	25	24.6	25	22.2	25	38.6	79.1	18/03/1999
19990319	78	35.3	25	21.4	25	0	25	6.9	25	24	25	25.7	25	45	100	19/03/1999
19990320	79	35.5	25	23.4	25	0	25	6.8	25	24	25	21.7	25	37.5	75.4	20/03/1999
19990321	80	36.5	25	23.5	25	0	25	6.8	25	23.3	25	21.9	25	35.9	75.7	21/03/1999
19990322	81	38.6	25	22.8	25	0	25	6.8	25	23.2	25	23.6	25	34.5	85.1	22/03/1999
19990323	82	37.7	25	24.7	25	0	25	7.5	25	23	25	22.8	25	35	73.3	23/03/1999
19990324	83	36.5	25	25.9	25	0.4	25	6.7	25	21.5	25	24.7	25	40.4	73.9	24/03/1999
19990325	84	36.9	25	24.7	25	0	25	8.8	25	21.8	25	25.9	25	41.5	83.3	25/03/1999
19990326	85	35.1	25	23.6	25	0	25	7.9	25	24.1	25	17.7	25	31.3	60.8	26/03/1999
19990327	86	34.5	25	22	25	0	25	6.3	25	21.7	25	18.8	25	34.4	71.1	27/03/1999
19990328	87	36.8	25	22.1	25	0	25	10.4	25	21.5	25	18.9	25	30.4	71.1	28/03/1999
19990329	88	32.2	25	22.4	25	0	25	5.2	25	15.3	25	8.6	25	17.9	31.8	29/03/1999
19990330	89	30.6	25	21.8	25	0.1	25	4.1	25	14.1	25	15.1	25	34.4	57.8	30/03/1999
19990331	90	31.7	25	21.3	25	11.1	25	3.6	25	15.1	25	24.1	25	51.6	95.2	31/03/1999
19990401	91	29.4	25	21.6	25	0.1	25	3.7	25	10.6	25	24.8	25	60.5	96.2	1/04/1999
19990402	92	29.2	25	20.9	25	0	25	3.1	25	15.5	25	23.1	25	57	93.5	2/04/1999
19990403	93	33.3	25	22.7	25	0	25	4.1	25	16.8	25	26.5	25	51.8	96.1	3/04/1999
19990404	94	34.6	25	23.3	25	0	25	5.5	25	19.7	25	26.5	25	48.2	92.7	4/04/1999
19990405	95	34.9	25	23.9	25	0	25	6.8	25	20	25	24.7	25	44.2	83.3	5/04/1999
19990406	96	32.7	25	22.2	25	0	25	8.1	25	21.5	25	16.8	25	34	62.8	6/04/1999
19990407	97	32.1	25	19.8	25	0	25	7.5	25	22.5	25	13.3	25	27.8	57.6	7/04/1999
19990408	98	34.2	25	22.3	25	0	25	7	25	19.8	25	14.5	25	27	53.9	8/04/1999
19990409	99	31.9	25	24.1	25	0	25	5.7	25	16.8	25	19.4	25	41	64.6	9/04/1999
19990410	100	32.6	25	23.2	25	0	25	7.2	25	21.5	25	18.8	25	38.2	66.1	10/04/1999
19990411	101	32.4	25	21.7	25	0	25	7.3	25	22.9	25	14.7	25	30.2	56.7	11/04/1999
19990412	102	31.7	25	20.3	25	0	25	8.2	25	22	25	12.9	25	27.6	54.2	12/04/1999
19990413	103	33.1	25	22.3	25	0	25	5.9	25	19.8	25	15.5	25	30.6	57.6	13/04/1999
19990414	104	32.9	25	19.6	25	0	25	6.3	25	20.7	25	14	25	28	61.4	14/04/1999
19990415	105	33	25	21.9	25	0	25	7.2	25	20.4	25	14.4	25	28.6	54.8	15/04/1999
19990416	106	33	25	19.6	25	0	25	8	25	22.1	25	12.6	25	25	55.3	16/04/1999
19990417	107	33.6	25	18.8	25	0	25	7.1	25	21	25	12.7	25	24.4	58.6	17/04/1999
19990418	108	32.5	25	21	25	0	25	7.6	25	20.9	25	19.4	25	39.7	78	18/04/1999
19990419	109	32.9	25	22.1	25	0	25	6.8	25	20.1	25	15.2	25	30.4	57.2	19/04/1999
19990420	110	33.2	25	22.4	25	0	25	6.5	25	15.9	25	15.9	25	31.3	58.7	20/04/1999
19990421	111	32.3	25	24	25	0	25	8.4	25	16.8	25	11.2	25	23.2	37.5	21/04/1999
19990422	112	26.8	25	21.5	25	0	25	4.4	25	11.6	25	8.1	25	23	31.6	22/04/1999
19990423	113	28.1	25	19.2	25	0	25	4.3	25	18	25	16.8	25	44.2	75.5	23/04/1999
19990424	114	28.8	25	12.3	25	0	25	5.8	25	21	25	13.3	25	33.6	93	24/04/1999
19990425	115	29	25	18.8	25	0	25	4.2	25	14.3	25	12.6	25	31.5	58.1	25/04/1999
19990426	116	31.2	25	17.4	25	0	25	7.5	25	20.4	25	18.6	25	40.9	93.6	26/04/1999
19990427	117	28.7	25	10.7	25	0	25	6.1	25	22.4	25	4.5	25	11.4	35	27/04/1999
19990428	118	27.6	25	9.9	25	0	25	7	25	21.7	25	5.5	25	14.9	45.1	28/04/1999
19990429	119	25.7	25	8.9	25	0	25	6.3	25	21.1	25	4.6	25	13.9	40.4	29/04/1999
19990430	120	25.1	25	9.7	25	0	25	6.4	25	21.3	25	4.9	25	15.4	40.7	30/04/1999
19990501	121	25.1	25	9.9	25	0	25	5.2	25	20.9	25	6	25	18.8	49.2	1/05/1999
19990502	122	27.8	25	7.7	25	0	25	6	25	21.4	25	7.2	25	19.3	68.5	2/05/1999
19990503	123	29.1	25	10.6	25	0	25	6.8	25	21.2	25	7.9	25	19.6	61.8	3/05/1999
19990504	124	29.5	25	17.9	25	0	25	7.1	25	21.1	25	8	25	19.4	39	4/05/1999
19990505	125	29.3	25	17.6	25	0	25	7	25	20.9	25	11.1	25	27.2	55.2	5/05/1999
19990506	126	30.7	25	16.1	25	0	25	6.2	25	18.9	25	12.9	25	29.2	70.5	6/05/1999
19990507	127	30.6	25	19.3	25	0	25	6.7	25	19.5	25	13.8	25	31.4	61.7	7/05/1999

19990508	128	30	25	17.1	25	0	25	6.6	25	20.3	25	8.9	25	21	45.7	8/05/1999
19990509	129	29.7	25	14.2	25	0	25	6.9	25	19.9	25	10.3	25	24.7	63.6	9/05/1999
19990510	130	27.2	25	13.4	25	0	25	5.8	25	19.9	25	12.3	25	34.1	80.1	10/05/1999
19990511	131	27.8	25	11.8	25	0	25	5.1	25	19.8	25	13.5	25	36.1	97.6	11/05/1999
19990512	132	29.7	25	12.2	25	0	25	4.6	25	18.2	25	11.9	25	28.5	83.8	12/05/1999
19990513	133	30.1	25	13.3	25	0	25	5.7	25	19.7	25	9.9	25	23.2	64.9	13/05/1999
19990514	134	31.2	25	11.9	25	0	25	5.1	25	19.2	25	8.5	25	18.7	61	14/05/1999
19990515	135	33.2	25	12.5	25	0	25	5.2	25	19.3	25	9.4	25	18.5	64.9	15/05/1999
19990516	136	32.9	25	14.8	25	0	25	7	25	19.3	25	12.2	25	24.4	72.5	16/05/1999
19990517	137	31.8	25	19.6	25	0	25	6.5	25	19.6	25	12	25	25.5	52.6	17/05/1999
19990518	138	31	25	16.5	25	0	25	6.1	25	19.3	25	13.9	25	30.9	74.1	18/05/1999
19990519	139	30.7	25	15.8	25	0	25	6.9	25	19.1	25	12.4	25	28.1	69.1	19/05/1999
19990520	140	29.4	25	15.7	25	0	25	6.1	25	19.5	25	9.2	25	22.4	51.6	20/05/1999
19990521	141	29.7	25	10.7	25	0	25	5.3	25	19.2	25	9.5	25	22.8	73.9	21/05/1999
19990522	142	30.3	25	14.4	25	0	25	5.9	25	18.9	25	10.9	25	25.3	66.5	22/05/1999
19990523	143	31.1	25	16.2	25	0	25	5	25	16.6	25	15.8	25	35	85.8	23/05/1999
19990524	144	27.9	25	19.6	25	0	25	6.1	25	13.3	25	15.6	25	41.5	68.4	24/05/1999
19990525	145	25.7	25	15.9	25	1.7	25	3.7	25	15.6	25	17.1	25	51.8	94.7	25/05/1999
19990526	146	28.1	25	13.8	25	0	25	4.1	25	18	25	15.1	25	39.7	95.8	26/05/1999
19990527	147	29.6	25	13.5	25	0	25	4.9	25	18.2	25	12.3	25	29.7	79.5	27/05/1999
19990528	148	30.1	25	13.8	25	0	25	4.6	25	18.5	25	11.3	25	26.5	71.7	28/05/1999
19990529	149	31.1	25	15.2	25	0	25	4.5	25	18.3	25	12.9	25	28.6	74.7	29/05/1999
19990530	150	32.9	25	14.6	25	0	25	5.3	25	18	25	14.8	25	29.6	89.1	30/05/1999
19990531	151	32.1	25	16	25	0	25	7.7	25	17.9	25	12.5	25	26.1	68.8	31/05/1999
19990601	152	28.2	25	15.5	25	0	25	6.2	25	18.1	25	11.7	25	30.6	66.5	1/06/1999
19990602	153	29.8	25	12.5	25	0	25	5	25	17.9	25	10	25	23.8	69	2/06/1999
19990603	154	30.1	25	13.3	25	0	25	4	25	17.7	25	10.8	25	25.3	70.8	3/06/1999
19990604	155	30.6	25	14.3	25	0	25	4.6	25	17.3	25	13.7	25	31.2	84.1	4/06/1999
19990605	156	31.1	25	14	25	0	25	4.4	25	17.8	25	13.6	25	30.1	85.1	5/06/1999
19990606	157	31	25	16.1	25	0	25	5.2	25	17.7	25	13.5	25	30.1	73.8	6/06/1999
19990607	158	29.2	25	15.2	25	0	25	5.3	25	17.3	25	13.1	25	32.3	75.9	7/06/1999
19990608	159	28	25	16.5	25	0	25	4.9	25	16.9	25	15.9	25	42.1	84.8	8/06/1999
19990609	160	26.1	25	14.7	25	0	25	4.6	25	16.4	25	15.8	25	46.7	94.5	9/06/1999
19990610	161	24.1	25	10.7	25	0	25	5.2	25	17.6	25	11.2	25	37.3	87.1	10/06/1999
19990611	162	23.7	25	8.6	25	0	25	4.1	25	18.2	25	7.7	25	26.3	69	11/06/1999
19990612	163	27.8	25	9.1	25	0	25	3.9	25	18.2	25	7.9	25	21.1	68.4	12/06/1999
19990613	164	26.7	25	9.5	25	0	25	5.6	25	17.9	25	9	25	25.7	75.8	13/06/1999
19990614	165	23.2	25	5.5	25	0	25	4.9	25	18.4	25	5.9	25	20.8	65.4	14/06/1999
19990615	166	24.2	25	5.6	25	0	25	4.8	25	18.3	25	7.9	25	26.2	86.9	15/06/1999
19990616	167	25.8	25	6.9	25	0	25	4.5	25	17.5	25	8.1	25	24.4	81.5	16/06/1999
19990617	168	25.9	25	7.5	25	0	25	4.8	25	17.7	25	6.3	25	18.9	60.8	17/06/1999
19990618	169	26.7	25	7.2	25	0	25	4.6	25	18.1	25	5.7	25	16.3	56.2	18/06/1999
19990619	170	28	25	6.9	25	0	25	4.7	25	18.1	25	5.4	25	14.3	54.3	19/06/1999
19990620	171	28.1	25	8.8	25	0	25	4.8	25	17.5	25	5.9	25	15.5	52.1	20/06/1999
19990621	172	26.7	25	9.2	25	0	25	7.4	25	16.9	25	5.6	25	16	48.2	21/06/1999
19990622	173	24	25	16.1	25	0	25	6.5	25	14.2	25	5.3	25	17.8	29	22/06/1999
19990623	174	24.7	25	15	25	0	25	6.6	25	17.6	25	5.2	25	16.7	30.5	23/06/1999
19990624	175	23.7	25	9.1	25	0	25	5.6	25	18.4	25	6.9	25	23.6	59.7	24/06/1999
19990625	176	24.2	25	9.8	25	0	25	5.2	25	18.2	25	8.6	25	28.5	71	25/06/1999
19990626	177	24	25	8.5	25	0	25	6.1	25	18.3	25	6.4	25	21.5	57.7	26/06/1999
19990627	178	22.8	25	7.7	25	0	25	4.2	25	18.4	25	6	25	21.6	57.1	27/06/1999
19990628	179	25	25	9.6	25	0	25	5.4	25	17.6	25	11.5	25	36.3	96.3	28/06/1999
19990629	180	24.8	25	13.9	25	0	25	4.7	25	17.8	25	11.2	25	35.8	70.6	29/06/1999
19990630	181	25.9	25	11.1	25	0	25	6.2	25	16	25	12.7	25	38	96.2	30/06/1999
19990701	182	21.8	25	12	25	0	25	7.2	25	18.2	25	6.2	25	23.7	44.2	1/07/1999
19990702	183	16.1	25	12.2	25	0	25	3.6	25	11.1	25	6.3	25	34.4	44.4	2/07/1999
19990703	184	22.6	25	12.4	25	0	25	4.7	25	17.1	25	8.9	25	32.5	61.8	3/07/1999
19990704	185	24.7	25	12.2	25	0	25	4.4	25	17.5	25	11.4	25	36.6	80.3	4/07/1999
19990705	186	25.3	25	12.4	25	0	25	5.1	25	17.8	25	12.9	25	40	89.6	5/07/1999
19990706	187	27.8	25	13.8	25	0	25	4.6	25	17.6	25	11.4	25	30.5	72.3	6/07/1999
19990707	188	29.6	25	16.8	25	0	25	5	25	14.9	25	11.3	25	27.3	59.1	7/07/1999
19990708	189	29.3	25	19.5	25	0	25	5.1	25	15.1	25	11.9	25	29.2	52.5	8/07/1999
19990709	190	30.1	25	18.9	25	0	25	4.7	25	14.5	25	12.5	25	29.3	57.3	9/07/1999
19990710	191	29.9	25	16	25	0	25	6.4	25	17.4	25	10.1	25	23.9	55.6	10/07/1999
19990711	192	27.5	25	15.1	25	0	25	6.3	25	17.5	25	8	25	21.8	46.6	11/07/1999
19990712	193	25.5	25	11.3	25	0	25	5.2	25	18.4	25	9	25	27.6	67.3	12/07/1999
19990713	194	26.7	25	12.6	25	0	25	5.1	25	18.6	25	9.9	25	28.3	67.9	13/07/1999
19990714	195	27.6	25	11.2	25	0	25	4.3	25	18.9	25	9.5	25	25.7	71.5	14/07/1999
19990715	196	25.7	25	8.6	25	0	25	4.4	25	18.9	25	8.1	25	24.5	72.5	15/07/1999
19990716	197	25.8	25	5.9	25	0	25	4.4	25	19.3	25	6	25	18.1	64.6	16/07/1999
19990717	198	25.7	25	5.6	25	0	25	4.2	25	19.3	25	5.7	25	17.3	62.7	17/07/1999
19990718	199	28	25	6	25	0	25	5	25	19	25	6.2	25	16.4	66.3	18/07/1999
19990719	200	28.6	25	8.3	25	0	25	5	25	19.1	25	6.3	25	16.1	57.6	19/07/1999
19990720	201	26.6	25	10.7	25	0	25	5.9	25	19.3	25	4.4	25	12.6	34.2	20/07/1999
19990721	202	24.5	25	6.5	25	0	25	5.9	25	19.6	25	6.2	25	20.2	64.1	21/07/1999
19990722	203	24	25	6.3	25	0	25	5.2	25	19.7	25	5.1	25	17.1	53.5	22/07/1999
19990723	204	23.9	25	8.1	25	0	25	5.6	25	18.7	25	5.5	25	18.5	51	23/07/1999
19990724	205	23.1	25	7.3	25	0	25	5.8	25	19.9	25	6.5	25	23	63.6	24/07/1999
19990725	206	23.8	25	7.1	25	0	25	6.9	25	19.8	25	6.3	25	21.4	62.5	25/07/1999
19990726	207	25	25	8.7	25	0	25	7.1	25	19.7	25	8.1	25	25.6	72.1	26/07/1999
19990727	208	25.4	25	13.9	25	0	25	5.7	25	19.7	25	8.3	25	25.6	52.3	27/07/1999
19990728	209	26.1	25	10.6	25	0	25	5.3	25	19.8	25	8.8	25	26	68.9	28/07/1999
19990729	210	27.9	25	12.6	25	0	25	5.1	25	20	25	8.2	25	21.8	56.2	29/07/1999

19990730	211	28.7	25	10.7	25	0	25	4	25	19.7	25	10	25	25.4	77.8	30/07/1999
19990731	212	28.8	25	12.1	25	0	25	4.9	25	18.9	25	12.5	25	31.6	88.6	31/07/1999
19990801	213	28.2	25	12.8	25	0	25	7.1	25	20.2	25	9.9	25	25.9	67	1/08/1999
19990802	214	28.2	25	9.6	25	0	25	5.7	25	20.4	25	6.5	25	17	54.4	2/08/1999
19990803	215	28.6	25	12	25	0	25	6.7	25	19.8	25	5.4	25	13.8	38.5	3/08/1999
19990804	216	29.4	25	10.4	25	0	25	5.4	25	20.9	25	6.3	25	15.4	50	4/08/1999
19990805	217	28.9	25	14.2	25	0	25	6.6	25	20.3	25	9.1	25	22.9	56.2	5/08/1999
19990806	218	27.7	25	15	25	0	25	5.6	25	19.9	25	10.7	25	28.8	62.8	6/08/1999
19990807	219	29.2	25	11.1	25	0	25	5.1	25	19.9	25	10.7	25	26.4	81	7/08/1999
19990808	220	31.1	25	11.8	25	0	25	7	25	20.2	25	11.3	25	25	81.7	8/08/1999
19990809	221	26.8	25	14.6	25	0	25	7.4	25	19.1	25	7.4	25	21	44.6	9/08/1999
19990810	222	26.8	25	10.3	25	0	25	6.2	25	21.4	25	6.3	25	17.9	50.3	10/08/1999
19990811	223	29.9	25	9.3	25	0	25	5.4	25	21.7	25	5.3	25	12.6	45.3	11/08/1999
19990812	224	30.4	25	10.9	25	0	25	6.5	25	21.7	25	6.6	25	15.2	50.6	12/08/1999
19990813	225	26.1	25	11.1	25	0	25	9.9	25	21.6	25	7.4	25	21.9	56	13/08/1999
19990814	226	23.1	25	10.4	25	0	25	8	25	22.2	25	6.1	25	21.6	48.4	14/08/1999
19990815	227	23.4	25	7.5	25	0	25	6.5	25	22.2	25	6.8	25	23.6	65.6	15/08/1999
19990816	228	25.2	25	5.8	25	0	25	6.8	25	22.2	25	4.8	25	15	52.1	16/08/1999
19990817	229	26.3	25	9.5	25	0	25	6.4	25	22.4	25	5.4	25	15.8	45.5	17/08/1999
19990818	230	28.1	25	10.8	25	0	25	5.5	25	22.6	25	6.6	25	17.4	51	18/08/1999
19990819	231	28.8	25	11.8	25	0	25	6	25	22.3	25	8.8	25	22.2	63.6	19/08/1999
19990820	232	28.9	25	12.5	25	0	25	6.1	25	22.3	25	10	25	25.1	69	20/08/1999
19990821	233	29.3	25	16	25	0	25	6.3	25	22.4	25	11.5	25	28.2	63.3	21/08/1999
19990822	234	32.2	25	11.6	25	0	25	7	25	22.7	25	8.1	25	16.8	59.3	22/08/1999
19990823	235	31.1	25	11.8	25	0	25	7	25	22.2	25	12.9	25	28.6	93.3	23/08/1999
19990824	236	31.1	25	16.7	25	0	25	6.5	25	21.8	25	11.9	25	26.3	62.6	24/08/1999
19990825	237	31.9	25	17.7	25	0	25	5.8	25	19.9	25	12.7	25	26.9	62.7	25/08/1999
19990826	238	34.2	25	15.2	25	0	25	9.9	25	21.1	25	11.6	25	21.6	67.2	26/08/1999
19990827	239	29.9	25	18.6	25	0	25	9.5	25	23.1	25	7.7	25	18.3	35.9	27/08/1999
19990828	240	27.6	25	9.6	25	0	25	8.3	25	23.7	25	7.9	25	21.4	66.1	28/08/1999
19990829	241	27.9	25	9.9	25	0	25	7.4	25	23.8	25	7.6	25	20.2	62.4	29/08/1999
19990830	242	27.8	25	12.6	25	0	25	7.6	25	23.9	25	8.2	25	22	56.2	30/08/1999
19990831	243	30.9	25	16.7	25	0	25	7.7	25	23.3	25	12.7	25	28.4	66.8	31/08/1999
19990901	244	31.4	25	17.8	25	0	25	7	25	22	25	15.7	25	34.2	77.1	1/09/1999
19990902	245	32.3	25	18.7	25	0	25	6.7	25	21.9	25	17.7	25	36.6	82.1	2/09/1999
19990903	246	32.6	25	18.1	25	0	25	7.1	25	23.1	25	14.3	25	29.1	68.9	3/09/1999
19990904	247	34.7	25	16	25	0	25	7.8	25	23.5	25	12.1	25	21.9	66.6	4/09/1999
19990905	248	34.9	25	17.2	25	0	25	9.7	25	22.9	25	18.7	25	33.4	95.3	5/09/1999
19990906	249	31.5	25	17.9	25	0	25	10.2	25	24	25	6.5	25	14.1	31.7	6/09/1999
19990907	250	31.7	25	17.1	25	0	25	8.8	25	24.7	25	7	25	15	35.9	7/09/1999
19990908	251	33	25	13	25	0	25	8.1	25	25	25	6.1	25	12.1	40.8	8/09/1999
19990909	252	35	25	12.9	25	0	25	7.7	25	25.1	25	8.2	25	14.6	55.1	9/09/1999
19990910	253	36.1	25	16.5	25	0	25	10.4	25	23.9	25	12.3	25	20.6	65.6	10/09/1999
19990911	254	31.6	25	17.2	25	0	25	9.3	25	25.1	25	8.4	25	18.1	42.8	11/09/1999
19990912	255	33.6	25	11	25	0	25	8.3	25	25.2	25	9.8	25	18.8	74.7	12/09/1999
19990913	256	35.3	25	13.7	25	0	25	8	25	25.1	25	9.2	25	16.1	58.7	13/09/1999
19990914	257	35.9	25	13.1	25	0	25	8.8	25	25.4	25	8.1	25	13.7	53.8	14/09/1999
19990915	258	36.4	25	13.9	25	0	25	9.1	25	25.1	25	12.6	25	20.7	79.4	15/09/1999
19990916	259	38.7	25	16.7	25	0	25	13.3	25	23.6	25	18.6	25	27	97.9	16/09/1999
19990917	260	27.2	25	17.9	25	0	25	10.7	25	24.3	25	4.2	25	11.6	20.5	17/09/1999
19990918	261	25.9	25	14.9	25	0	25	8.7	25	25.7	25	4.9	25	14.7	28.9	18/09/1999
19990919	262	28.5	25	10.5	25	0	25	8.4	25	26.4	25	5.2	25	13.4	41	19/09/1999
19990920	263	32.7	25	10.3	25	0	25	7.6	25	26.1	25	4.1	25	8.3	32.7	20/09/1999
19990921	264	33.1	25	17.4	25	0	25	7.7	25	25.3	25	10.2	25	20.2	51.4	21/09/1999
19990922	265	33.4	25	16.6	25	0	25	8.1	25	25.6	25	12.1	25	23.5	64.1	22/09/1999
19990923	266	34	25	16.2	25	0	25	10.2	25	26.1	25	9.8	25	18.4	53.2	23/09/1999
19990924	267	33.7	25	17.6	25	0	25	9.4	25	25.8	25	11.1	25	21.2	55.2	24/09/1999
19990925	268	34	25	18.6	25	0	25	10.8	25	25.6	25	13.8	25	25.9	64.4	25/09/1999
19990926	269	34.2	25	19.2	25	0	25	10.7	25	26	25	12.4	25	23.1	55.8	26/09/1999
19990927	270	35.1	25	19.1	25	0	25	9.8	25	25.4	25	13	25	23	58.8	27/09/1999
19990928	271	34	25	21	25	0	25	9.7	25	25.1	25	17.7	25	33.3	71.2	28/09/1999
19990929	272	33.6	25	21.1	25	0	25	9.9	25	25.4	25	17.9	25	34.4	71.6	29/09/1999
19990930	273	34.4	25	21.8	25	0	25	8.7	25	24.5	25	18	25	33.1	68.9	30/09/1999
19991001	274	35.2	25	21.2	25	0	25	8.2	25	24.8	25	15.5	25	27.3	61.6	1/10/1999
19991002	275	31.3	25	21.3	25	6.2	25	5.7	25	18.8	25	16.8	25	36.8	66.3	2/10/1999
19991003	276	34	25	17.9	25	0	25	9	25	24.4	25	15.7	25	29.5	76.6	3/10/1999
19991004	277	34.3	25	19.4	25	0	25	10.2	25	25.2	25	7.6	25	14.1	33.8	4/10/1999
19991005	278	33.6	25	15.4	25	0	25	9.9	25	27.6	25	8.4	25	16.1	48	5/10/1999
19991006	279	36.3	25	17	25	0	25	9.6	25	27.4	25	8.8	25	14.6	45.4	6/10/1999
19991007	280	37.8	25	21.3	25	0	25	10.3	25	26.3	25	13.9	25	21.2	54.9	7/10/1999
19991008	281	37.5	25	24.4	25	0	25	10.2	25	26.6	25	13.9	25	21.6	45.5	8/10/1999
19991009	282	37.8	25	21.6	25	0	25	9.6	25	25.8	25	16.3	25	24.9	63.2	9/10/1999
19991010	283	39	25	22.4	25	0	25	8.2	25	24.4	25	18.3	25	26.2	67.6	10/10/1999
19991011	284	38.7	25	23	25	0.2	25	8.9	25	23.8	25	19.9	25	28.9	70.9	11/10/1999
19991012	285	40	25	23.8	25	0	25	11.7	25	25.8	25	16.8	25	22.8	57	12/10/1999
19991013	286	34.7	25	22.1	25	1.9	25	5.9	25	20.2	25	20.4	25	36.9	76.7	13/10/1999
19991014	287	38.6	25	21.5	25	0	25	9.1	25	25.4	25	17.6	25	25.7	68.7	14/10/1999
19991015	288	41.4	25	23.3	25	0	25	11.9	25	26.5	25	14.3	25	18	50	15/10/1999
19991016	289	40.9	25	25.4	25	0	25	12.2	25	26.4	25	15.7	25	20.3	48.4	16/10/1999
19991017	290	37.4	25	24	25	0	25	11.1	25	25.4	25	16.8	25	26.2	56.3	17/10/1999
19991018	291	36.7	25	23	25	0	25	11.7	25	27	25	17.8	25	28.8	63.4	18/10/1999
19991019	292	36.9	25	22.2	25	0	25	11.3	25	28.1	25	12.8	25	20.5	47.8	19/10/1999
19991020	293	35	25	24	25	0	25	12.7	25	23.9	25	12.9	25	22.9	43.2	20/10/

19991021	294	30.3	25	22.7	25	0	25	6.3	25	16.3	25	10.1	25	23.4	36.6	21/10/1999
19991022	295	28.6	25	21	25	0.3	25	4.5	25	14.7	25	17.1	25	43.7	68.8	22/10/1999
19991023	296	35.3	25	17	25	0.1	25	12.5	25	27.9	25	14.8	25	25.9	76.4	23/10/1999
19991024	297	33.6	25	17.2	25	0	25	10.9	25	29.9	25	4.9	25	9.4	25	24/10/1999
19991025	298	36.1	25	12.2	25	0	25	9	25	30.1	25	3.7	25	6.2	26.1	25/10/1999
19991026	299	40.3	25	16.5	25	0	25	10.8	25	29	25	6.6	25	8.8	35.2	26/10/1999
19991027	300	39.6	25	22.9	25	0	25	15.1	25	29.4	25	8.1	25	11.2	29	27/10/1999
19991028	301	38.8	25	24.4	25	0	25	14.2	25	29.5	25	8.5	25	12.3	27.8	28/10/1999
19991029	302	40.1	25	21.1	25	0	25	9.5	25	27.6	25	7.3	25	9.8	29.2	29/10/1999
19991030	303	39.6	25	24.7	25	0	25	11.5	25	24.8	25	16.7	25	23.1	53.7	30/10/1999
19991031	304	37.6	25	25.2	25	0	25	14.7	25	22.8	25	16.2	25	25	50.5	31/10/1999
19991101	305	35.7	25	25.1	25	0	25	14.2	25	24.1	25	7.4	25	12.7	23.2	1/11/1999
19991102	306	37.6	25	23.2	25	0	25	13.2	25	28.7	25	13	25	20	45.7	2/11/1999
19991103	307	37.6	25	23.2	25	0	25	8.9	25	22.2	25	18.4	25	28.4	64.7	3/11/1999
19991104	308	37	25	24.1	25	0	25	10.2	25	25.7	25	24.3	25	38.7	81	4/11/1999
19991105	309	34.4	25	24.4	25	0.2	25	5.1	25	22.8	25	26.8	25	49.3	87.7	5/11/1999
19991106	310	36.2	25	22.4	25	4.3	25	8.3	25	24	25	28.3	25	47.1	100	6/11/1999
19991107	311	35.5	25	23.9	25	0.1	25	5.9	25	20	25	27.7	25	47.9	93.4	7/11/1999
19991108	312	37.4	25	23.4	25	0.3	25	10.1	25	23.7	25	30.1	25	46.9	100	8/11/1999
19991109	313	31.6	25	21	25	0.6	25	12.2	25	28.6	25	12	25	25.8	48.3	9/11/1999
19991110	314	30.5	25	17.8	25	0.3	25	12.2	25	30.7	25	5.6	25	12.8	27.5	10/11/1999
19991111	315	31.1	25	13.7	25	0	25	12.2	25	30.5	25	4.9	25	10.8	31.3	11/11/1999
19991112	316	33.1	25	14.3	25	0	25	11.1	25	30.5	25	6.1	25	12.1	37.4	12/11/1999
19991113	317	35.6	25	18.6	25	0	25	8.7	25	29	25	13.1	25	22.5	61.2	13/11/1999
19991114	318	35.2	25	21.3	25	0	25	9.2	25	27	25	20.8	25	36.6	82.1	14/11/1999
19991115	319	37.6	25	22.2	25	0	25	11.7	25	28.3	25	19.5	25	30.1	72.9	15/11/1999
19991116	320	35.3	25	20.4	25	13.1	25	6.9	25	23.5	25	23.2	25	40.6	96.8	16/11/1999
19991117	321	37.3	25	20	25	4.2	25	9.6	25	22.8	25	14.9	25	23.4	63.8	17/11/1999
19991118	322	37.1	25	20.2	25	0.2	25	8.8	25	25.9	25	18	25	28.5	76.1	18/11/1999
19991119	323	37.9	25	23	25	0	25	10.3	25	22.9	25	21.6	25	32.8	76.9	19/11/1999
19991120	324	30.2	25	20.4	25	32.8	25	4	25	16.5	25	26.1	25	60.8	100	20/11/1999
19991121	325	32.5	25	22.2	25	0	25	6.7	25	24.4	25	24.1	25	49.3	90.1	21/11/1999
19991122	326	32.9	25	21.7	25	16.9	25	6.9	25	21.1	25	13.4	25	26.8	51.6	22/11/1999
19991123	327	33.2	25	22.5	25	0.1	25	7.4	25	22.7	25	21.5	25	42.3	78.9	23/11/1999
19991124	328	32.5	25	24.3	25	0.6	25	6.5	25	14.4	25	23	25	47	75.7	24/11/1999
19991125	329	30.1	25	23.7	25	0.2	25	5.4	25	7.7	25	22.6	25	53	77.1	25/11/1999
19991126	330	31.1	25	20.9	25	18.8	25	5.5	25	21.4	25	24.6	25	54.4	99.6	26/11/1999
19991127	331	33	25	20.9	25	0	25	7.3	25	26.3	25	23.3	25	46.3	94.3	27/11/1999
19991128	332	32	25	20.5	25	0.3	25	6.1	25	20.9	25	21.4	25	45	88.8	28/11/1999
19991129	333	33.6	25	22	25	0	25	6.4	25	23.3	25	24.2	25	46.5	91.6	29/11/1999
19991130	334	34.4	25	23.2	25	3.3	25	9.9	25	25.8	25	22.1	25	40.6	77.7	30/11/1999
19991201	335	26.8	25	21.5	25	34.4	25	1.9	25	11.8	25	25	25	71	97.5	1/12/1999
19991202	336	33.3	25	20	25	10.9	25	6.8	25	27.3	25	22.8	25	44.6	97.6	2/12/1999
19991203	337	34.3	25	23	25	0	25	10.5	25	28.6	25	21.9	25	40.5	78	3/12/1999
19991204	338	35.1	25	22.2	25	0	25	11.2	25	30.2	25	15.9	25	28.1	59.4	4/12/1999
19991205	339	36.1	25	20.6	25	0	25	11.5	25	30.2	25	13.4	25	22.4	55.2	5/12/1999
19991206	340	35.8	25	22.6	25	0	25	10.7	25	29.2	25	14	25	23.8	51.1	6/12/1999
19991207	341	35.8	25	23	25	0	25	11	25	30.1	25	15.8	25	26.9	56.3	7/12/1999
19991208	342	36.3	25	22.2	25	0	25	9.1	25	29.9	25	17.7	25	29.3	66.2	8/12/1999
19991209	343	37.9	25	22.5	25	0	25	9.3	25	29.6	25	19	25	28.8	69.7	9/12/1999
19991210	344	39.4	25	24.6	25	0	25	9	25	27.9	25	25.9	25	36.3	83.8	10/12/1999
19991211	345	36.9	25	24.6	25	3.6	25	13.8	25	28.5	25	22	25	35.2	71.1	11/12/1999
19991212	346	34.2	25	22.2	25	0.1	25	10.8	25	27.7	25	20.6	25	38.3	77	12/12/1999
19991213	347	35.9	25	22.7	25	0	25	10.9	25	30.4	25	11.2	25	19	40.6	13/12/1999
19991214	348	37.1	25	25.9	25	0	25	9.8	25	25.3	25	23.6	25	37.4	70.6	14/12/1999
19991215	349	33.8	25	26	25	0.2	25	8.3	25	25.4	25	24.2	25	46	72	15/12/1999
19991216	350	38.1	25	25.2	25	0	25	10.7	25	26.1	25	19.9	25	29.9	62.1	16/12/1999
19991217	351	33.2	25	22	25	27	25	4.6	25	19.4	25	27	25	53.1	100	17/12/1999
19991218	352	31.8	25	22.6	25	1.7	25	7.6	25	19.5	25	28.1	25	59.8	100	18/12/1999
19991219	353	33.5	25	20.4	25	0	25	9.1	25	26.8	25	19.5	25	37.7	81.4	19/12/1999
19991220	354	35.8	25	21.5	25	0	25	9	25	29.7	25	11.5	25	19.6	44.9	20/12/1999
19991221	355	37.7	25	26	25	0	25	10.5	25	26.7	25	22.7	25	34.8	67.5	21/12/1999
19991222	356	31.1	25	21.6	25	85.8	25	5.6	25	20.4	25	26.4	25	58.4	100	22/12/1999
19991223	357	32.9	25	21.8	25	1.5	25	6	25	24.2	25	25.1	25	50.2	96.1	23/12/1999
19991224	358	33.7	25	23.6	25	0.1	25	8	25	23.9	25	28.2	25	53.9	96.8	24/12/1999
19991225	359	31	25	22.3	25	37	25	4.4	25	17.3	25	27.1	25	60.3	100	25/12/1999
19991226	360	33.3	25	23.7	25	8.2	25	5.9	25	20	25	29.8	25	58.3	100	26/12/1999
19991227	361	33.3	25	22.5	25	12.9	25	8.1	25	25.6	25	24	25	46.9	88.1	27/12/1999
19991228	362	34.4	25	20.6	25	0	25	9.3	25	28.3	25	20	25	36.8	82.5	28/12/1999
19991229	363	35.4	25	19.9	25	0	25	9.8	25	29.7	25	16.3	25	28.4	70.2	29/12/1999
19991230	364	35.8	25	19.8	25	0	25	10.1	25	29.7	25	14.3	25	24.3	62	30/12/1999
19991231	365	34.8	25	18.2	25	0	25	10.2	25	29.6	25	12.1	25	21.8	57.9	31/12/1999
20000101	1	33.8	25	19.7	25	0	25	10.2	25	29.7	25	7.2	25	13.7	31.4	1/01/2000
20000102	2	33.4	25	17.2	25	0	25	9.2	25	28.2	25	9.9	25	19.2	50.5	2/01/2000
20000103	3	36.9	25	20.7	25	0	25	9	25	29.9	25	11.6	25	18.6	47.5	3/01/2000
20000104	4	37.7	25	21.9	25	0	25	8.8	25	28.6	25	13.4	25	20.6	51	4/01/2000
20000105	5	38.8	25	23.2	25	0	25	10.5	25	27.6	25	23	25	33.2	80.9	5/01/2000
20000106	6	36.1	25	23.3	25	1.3	25	9.4	25	29.1	25	15	25	25.1	52.5	6/01/2000
20000107	7	36.7	25	22	25	0	25	8.8	25	24.7	25	14.4	25	23.3	54.5	7/01/2000
20000108	8	38.2	25	20.3	25	0	25	8.3	25	25.8	25	14.7	25	21.9	61.7	8/01/2000
20000109	9	40	25	21.6	25	0	25	9.5	25	29.3	25	13.6	25	18.4	52.7	9/01/2000
20000110	10	40.2	25	22.3	25	0	25	11.1	25	28.2	25	15.6	25	20.9	58	10/01/2000
20000111	11	38.2	25	22.9	25	0	25</									

20000112	12	36.2	25	24.3	25	0	25	11.5	25	26.9	25	23.9	25	39.8	78.7	12/01/2000
20000113	13	35.7	25	22.5	25	0	25	10.6	25	28.4	25	20	25	34.2	73.4	13/01/2000
20000114	14	35.5	25	21.7	25	0	25	9.5	25	27.8	25	17.6	25	30.4	67.8	14/01/2000
20000115	15	37.2	25	22.1	25	0	25	10.4	25	28.5	25	16.2	25	25.5	60.9	15/01/2000
20000116	16	38.4	25	22.1	25	0	25	10	25	28.6	25	20.8	25	30.7	78.2	16/01/2000
20000117	17	38.2	25	23.7	25	0	25	10.7	25	27.6	25	20.7	25	30.9	70.7	17/01/2000
20000118	18	38	25	24.7	25	0	25	10.9	25	28.3	25	19	25	28.7	61.1	18/01/2000
20000119	19	38.2	25	24.4	25	0	25	10.4	25	28.3	25	20.8	25	31.1	68.1	19/01/2000
20000120	20	40.8	25	27.3	25	0	25	10	25	27.9	25	24.4	25	31.7	67.3	20/01/2000
20000121	21	37.7	25	23.4	25	7.4	25	6.4	25	23.3	25	26.2	25	40.2	91.1	21/01/2000
20000122	22	39.7	25	25.6	25	0.9	25	10.5	25	27.9	25	20.2	25	27.8	61.6	22/01/2000
20000123	23	39.8	25	23.5	25	0	25	11.1	25	29.4	25	9.7	25	13.3	33.5	23/01/2000
20000124	24	41.5	25	20.5	25	0	25	10.8	25	29	25	9.9	25	12.4	41.1	24/01/2000
20000125	25	39.9	25	25.6	25	0	25	9.9	25	25.1	25	28.7	25	39.1	87.5	25/01/2000
20000126	26	40.1	25	27.5	25	0	25	13.3	25	24.5	25	26.8	25	36.1	73	26/01/2000
20000127	27	28.1	25	22.2	25	42.1	25	6.7	25	11.1	25	28.1	25	73.9	100	27/01/2000
20000128	28	34.2	25	22.8	25	2.1	25	10.3	25	28.9	25	16.6	25	30.9	59.8	28/01/2000
20000129	29	35.6	25	18.5	25	0	25	9.2	25	30.2	25	8.7	25	15	40.9	29/01/2000
20000130	30	37.8	25	20.6	25	0	25	10.9	25	29.6	25	10	25	15.3	41.2	30/01/2000
20000131	31	37.7	25	24.2	25	0	25	9.6	25	27.5	25	18	25	27.6	59.6	31/01/2000
20000201	32	38	25	24.2	25	0	25	10.4	25	26.5	25	24.2	25	36.5	80.2	1/02/2000
20000202	33	39.1	25	22.8	25	0	25	12.4	25	28.4	25	19.4	25	27.6	69.9	2/02/2000
20000203	34	37.2	25	23.5	25	0	25	12.1	25	28.4	25	19.5	25	30.7	67.4	3/02/2000
20000204	35	36.2	25	25.3	25	0	25	10.2	25	27.6	25	19.5	25	32.5	60.5	4/02/2000
20000205	36	38.1	25	25.6	25	0.1	25	9	25	27.5	25	24.8	25	37.2	75.6	5/02/2000
20000206	37	37.2	25	25.8	25	3.4	25	8.7	25	24.9	25	25.4	25	40	76.5	6/02/2000
20000207	38	31.7	25	24.7	25	3.7	25	4.1	25	15.9	25	25.8	25	55.2	82.9	7/02/2000
20000208	39	31.6	25	23	25	22.8	25	4.4	25	18.7	25	27.5	25	59.2	97.9	8/02/2000
20000209	40	35.2	25	24	25	0	25	7.4	25	23.5	25	25.6	25	45	85.8	9/02/2000
20000210	41	34.5	25	24.9	25	0	25	7.1	25	26	25	24.5	25	44.8	77.8	10/02/2000
20000211	42	36.4	25	25.3	25	0	25	8	25	24	25	27.2	25	44.8	84.4	11/02/2000
20000212	43	36.7	25	26.1	25	0	25	9	25	22.7	25	28.3	25	45.8	83.7	12/02/2000
20000213	44	34.3	25	23.8	25	4.5	25	5	25	17.9	25	29.1	25	53.8	98.7	13/02/2000
20000214	45	36.7	25	24.7	25	4.5	25	7.9	25	22.6	25	30.3	25	49.1	97.4	14/02/2000
20000215	46	33.1	25	23.7	25	11.2	25	4.4	25	18	25	30.2	25	59.7	100	15/02/2000
20000216	47	33.9	25	23.7	25	0	25	5.1	25	21.5	25	29.3	25	55.4	100	16/02/2000
20000217	48	32.8	25	24.4	25	0.4	25	5.5	25	18.1	25	29.3	25	58.9	95.9	17/02/2000
20000218	49	29	25	23	25	72	25	3.6	25	10.8	25	30.2	25	75.4	100	18/02/2000
20000219	50	28.7	25	23.8	25	3.9	25	5.8	25	10.8	25	29.7	25	75.5	100	19/02/2000
20000220	51	35.1	25	23.6	25	10.2	25	5.3	25	19.6	25	28.3	25	50	97.2	20/02/2000
20000221	52	33.6	25	24.3	25	28.8	25	4	25	15.7	25	29.8	25	57.3	98.1	21/02/2000
20000222	53	33.3	25	23.7	25	2.7	25	3.8	25	15.5	25	29.1	25	56.9	99.3	22/02/2000
20000223	54	32.6	25	24	25	4.4	25	4.6	25	20.1	25	29.3	25	59.6	98.2	23/02/2000
20000224	55	30.1	25	23.7	25	7.8	25	4.1	25	17.7	25	28.8	25	67.5	98.3	24/02/2000
20000225	56	32.2	25	23.7	25	39	25	4.8	25	15.7	25	29.6	25	61.6	100	25/02/2000
20000226	57	32.8	25	24.3	25	0.6	25	7.8	25	23.6	25	27	25	54.3	88.9	26/02/2000
20000227	58	33.3	25	24	25	0	25	7.5	25	24.9	25	25.2	25	49.3	84.5	27/02/2000
20000228	59	33.7	25	24.4	25	0	25	8.8	25	23.5	25	25.8	25	49.3	84.4	28/02/2000
20000229	60	32.6	25	24.9	25	0	25	6.4	25	22.2	25	24.8	25	50.4	78.8	29/02/2000
20000301	61	33.4	25	24.5	25	0	25	6.6	25	22.5	25	26.5	25	51.5	86.2	1/03/2000
20000302	62	34.1	25	24.1	25	0	25	9.1	25	25	25	25.1	25	46.9	83.6	2/03/2000
20000303	63	33	25	23.8	25	0	25	8.7	25	25.4	25	25.4	25	50.5	86.2	3/03/2000
20000304	64	34.2	25	21.2	25	0	25	7.7	25	26.3	25	18.3	25	34	72.7	4/03/2000
20000305	65	34.8	25	20.5	25	0	25	6.5	25	25	25	19.1	25	34.3	79.2	5/03/2000
20000306	66	35.6	25	21.3	25	0	25	7.5	25	24.5	25	20.5	25	35.3	81	6/03/2000
20000307	67	36.5	25	25.2	25	0	25	7.1	25	20.3	25	22.7	25	37.2	70.8	7/03/2000
20000308	68	32.9	25	23.3	25	0	25	6.5	25	17.9	25	23.2	25	46.4	81.1	8/03/2000
20000309	69	34	25	23.5	25	0	25	5.8	25	20.9	25	22.1	25	41.5	76.4	9/03/2000
20000310	70	33.2	25	20.8	25	0	25	5.7	25	20.7	25	21.3	25	41.9	86.7	10/03/2000
20000311	71	33.6	25	22.4	25	0	25	4.6	25	19.4	25	24.7	25	47.5	91.2	11/03/2000
20000312	72	34.6	25	24.5	25	0.2	25	5.7	25	19.7	25	31	25	56.4	100	12/03/2000
20000313	73	34.7	25	22.9	25	0	25	6.9	25	23.4	25	24.7	25	44.7	88.5	13/03/2000
20000314	74	35.3	25	23.2	25	0	25	8.6	25	24.9	25	24.4	25	42.7	85.8	14/03/2000
20000315	75	35.7	25	24.1	25	0	25	9.1	25	24.8	25	24.4	25	41.7	81.3	15/03/2000
20000316	76	35.7	25	22.9	25	0	25	8.7	25	24.7	25	22.8	25	39	81.7	16/03/2000
20000317	77	34.4	25	25.2	25	0	25	7.8	25	23	25	25.6	25	47.1	79.9	17/03/2000
20000318	78	33.6	25	22.8	25	0	25	5.3	25	16.5	25	26.3	25	50.6	94.8	18/03/2000
20000319	79	30.8	25	22.5	25	7.6	25	2.4	25	15.7	25	27.6	25	62.1	100	19/03/2000
20000320	80	32.7	25	22	25	3.9	25	7.4	25	24.1	25	21.5	25	43.5	81.4	20/03/2000
20000321	81	33.9	25	20	25	0	25	8.1	25	24.6	25	18.2	25	34.4	77.9	21/03/2000
20000322	82	34.4	25	19.1	25	0	25	6.6	25	23.8	25	17.8	25	32.7	80.5	22/03/2000
20000323	83	35.4	25	19.9	25	0	25	8.1	25	23.5	25	19	25	33	81.8	23/03/2000
20000324	84	34.8	25	20.1	25	0	25	7.8	25	24.5	25	14.1	25	25.4	60	24/03/2000
20000325	85	35.6	25	22.3	25	0	25	7.2	25	23.5	25	15.5	25	26.7	57.6	25/03/2000
20000326	86	35.9	25	21	25	0	25	7.3	25	24.1	25	16.6	25	28.1	66.8	26/03/2000
20000327	87	36.6	25	21.3	25	0	25	6	25	23.6	25	17.9	25	29.2	70.7	27/03/2000
20000328	88	37.2	25	22	25	0	25	7.2	25	23	25	20.4	25	32.2	77.2	28/03/2000
20000329	89	37.6	25	22.8	25	0	25	8.3	25	22.5	25	21.1	25	32.5	76	29/03/2000
20000330	90	36.8	25	23.4	25	0	25	8	25	22.3	25	21	25	33.8	73	30/03/2000
20000331	91	35.7	25	23.4	25	0	25	8.1	25	22.8	25	20.9	25	35.8	72.6	31/03/2000
20000401	92	35.5	25	23.4	25	0	25	9	25	22.6	25	19.1	25	33	66.4	1/04/2000
20000402	93	36.1	25	20.6	25	0	25	8	25	20.8	25	17.7	25	29.6	73	2/04/2000
20000403	94	35.6	25	25.7	25	0	25	8.4	25	19.7	25	24.9	25	42.8	75.	

20000404	95	29.5	25	24.2	25	2.4	25	7.2	25	14.2	25	24.3	25	58.9	80.5	4/04/2000
20000405	96	32.4	25	23.2	25	3.2	25	6	25	16.6	25	25.8	25	53	90.8	5/04/2000
20000406	97	33.9	25	23	25	0.2	25	8.3	25	22.1	25	11.1	25	21	39.5	6/04/2000
20000407	98	35.3	25	20.7	25	0	25	7.1	25	21.8	25	12.4	25	21.7	50.8	7/04/2000
20000408	99	34.7	25	22.1	25	0	25	6.6	25	21.5	25	21.4	25	38.7	80.5	8/04/2000
20000409	100	34.6	25	23.9	25	0	25	6.5	25	20.2	25	24.9	25	45.3	84	9/04/2000
20000410	101	34.2	25	24.2	25	0	25	6.2	25	19.1	25	23.1	25	42.9	76.5	10/04/2000
20000411	102	31.6	25	25.1	25	0	25	4.8	25	13.3	25	24.1	25	51.8	75.6	11/04/2000
20000412	103	32.9	25	21.7	25	30.4	25	5.9	25	18.5	25	24.7	25	49.4	95.2	12/04/2000
20000413	104	33.2	25	21	25	0	25	6.7	25	21.4	25	21.4	25	42.1	86.1	13/04/2000
20000414	105	34.3	25	20.7	25	0	25	6.5	25	21.5	25	22.5	25	41.6	92.2	14/04/2000
20000415	106	35.1	25	21.1	25	0	25	6.5	25	21.4	25	20	25	35.4	80	15/04/2000
20000416	107	36.1	25	20.6	25	0	25	6.6	25	20.9	25	18.7	25	31.3	77.1	16/04/2000
20000417	108	35.1	25	23.1	25	0	25	7.2	25	20.3	25	19	25	33.6	67.2	17/04/2000
20000418	109	34.6	25	22.7	25	0	25	8.9	25	19	25	19.4	25	35.3	70.3	18/04/2000
20000419	110	31.1	25	22.2	25	0	25	8	25	19.3	25	13.5	25	29.9	50.5	19/04/2000
20000420	111	31.4	25	19.8	25	0	25	7.3	25	17.4	25	10.9	25	23.7	47.2	20/04/2000
20000421	112	28.9	25	19.6	25	0	25	5.8	25	17.5	25	12.7	25	31.9	55.7	21/04/2000
20000422	113	21.3	25	17.5	25	0.4	25	1.8	25	5.8	25	18.5	25	73.1	92.6	22/04/2000
20000423	114	23.9	25	17.1	25	2.8	25	2.2	25	10.6	25	19.7	25	66.4	100	23/04/2000
20000424	115	20.4	25	18.2	25	0.1	25	1.8	25	11.7	25	18.7	25	78.1	89.5	24/04/2000
20000425	116	22.6	25	17.9	25	23	25	2.1	25	5.7	25	21.1	25	77	100	25/04/2000
20000426	117	20.3	25	18.7	25	9.2	25	2.1	25	5.3	25	21.1	25	88.6	97.9	26/04/2000
20000427	118	24.6	25	17.6	25	15.2	25	3.2	25	11.7	25	19.7	25	63.7	97.9	27/04/2000
20000428	119	27.6	25	18.8	25	0	25	4.9	25	20	25	20.1	25	54.4	92.7	28/04/2000
20000429	120	29.9	25	20	25	0	25	5.1	25	18.6	25	20.6	25	48.8	88.1	29/04/2000
20000430	121	30.1	25	19.7	25	0	25	6.3	25	19.2	25	20.1	25	47.1	87.6	30/04/2000
20000501	122	29.5	25	17.6	25	0	25	5.4	25	19.3	25	18.6	25	45.1	92.5	1/05/2000
20000502	123	26.1	25	16	25	0	25	4.8	25	19.1	25	15.8	25	46.7	87	2/05/2000
20000503	124	26.1	25	15.7	25	0	25	4.8	25	18.8	25	17.2	25	50.9	96.5	3/05/2000
20000504	125	25.9	25	14.4	25	0	25	4.9	25	19.7	25	16.2	25	48.5	98.8	4/05/2000
20000505	126	26.1	25	15.6	25	0	25	6.4	25	19.1	25	16.4	25	48.5	92.6	5/05/2000
20000506	127	25.2	25	13.5	25	0	25	5.3	25	20.4	25	11.9	25	37.1	77	6/05/2000
20000507	128	26.1	25	10.9	25	0	25	5.4	25	20.4	25	12.3	25	36.4	94.4	7/05/2000
20000508	129	28.4	25	13.8	25	0	25	4.6	25	19.8	25	14.4	25	37.2	91.3	8/05/2000
20000509	130	30.7	25	19.2	25	0	25	6.3	25	17.8	25	21.1	25	47.8	94.9	9/05/2000
20000510	131	28.9	25	17.5	25	0	25	6.3	25	19.8	25	16.2	25	40.7	81	10/05/2000
20000511	132	28.6	25	16.5	25	0	25	5.3	25	19.8	25	15.1	25	38.6	80.5	11/05/2000
20000512	133	29.5	25	14.8	25	0	25	4.1	25	19.6	25	14.7	25	35.7	87.4	12/05/2000
20000513	134	29.9	25	14.2	25	0	25	5.3	25	19.3	25	15.6	25	37	96.4	13/05/2000
20000514	135	28.3	25	16	25	0	25	7.5	25	19	25	11.5	25	29.9	63.3	14/05/2000
20000515	136	26.4	25	15.9	25	0	25	6.5	25	18.6	25	9.3	25	27	51.5	15/05/2000
20000516	137	27.6	25	15.5	25	0	25	6.6	25	17.9	25	9.4	25	25.5	53.4	16/05/2000
20000517	138	28.2	25	15.3	25	0	25	6.8	25	18.1	25	10.7	25	28	61.6	17/05/2000
20000518	139	28.5	25	16.2	25	0	25	6	25	17.3	25	10.6	25	27.2	57.6	18/05/2000
20000519	140	23.2	25	16.3	25	0	25	2.7	25	11.1	25	16.3	25	57.3	88	19/05/2000
20000520	141	20.6	25	16.6	25	0	25	2.5	25	7.8	25	18.9	25	77.9	100	20/05/2000
20000521	142	23.5	25	17.2	25	0	25	4.6	25	12.9	25	17.3	25	59.8	88.2	21/05/2000
20000522	143	28.5	25	17.2	25	0	25	5.1	25	16.1	25	14.5	25	37.3	73.9	22/05/2000
20000523	144	29.7	25	18.8	25	0	25	4.2	25	15.6	25	19	25	45.6	87.6	23/05/2000
20000524	145	30.7	25	16.2	25	0	25	5	25	16.2	25	19.2	25	43.5	100	24/05/2000
20000525	146	29.6	25	18.4	25	0	25	5.8	25	16.9	25	14.1	25	34	66.7	25/05/2000
20000526	147	30.7	25	16.5	25	0	25	4.8	25	16.6	25	12.1	25	27.4	64.5	26/05/2000
20000527	148	25	25	15.1	25	0	25	6.1	25	17.8	25	12	25	37.9	70	27/05/2000
20000528	149	20.3	25	9.9	25	0	25	5.6	25	18.8	25	6.7	25	28.1	55	28/05/2000
20000529	150	20.6	25	5.4	25	0	25	5.9	25	18.4	25	4.5	25	18.6	50.2	29/05/2000
20000530	151	21.4	25	8.1	25	0	25	5.4	25	18.5	25	6.7	25	26.3	62.1	30/05/2000
20000531	152	19.6	25	9.3	25	0	25	5.5	25	18.9	25	6.2	25	27.2	53	31/05/2000
20000601	153	20.4	25	3.3	25	0	25	4.8	25	19.1	25	5.1	25	21.3	65.9	1/06/2000
20000602	154	21.3	25	4.4	25	0	25	4.9	25	18.6	25	7.3	25	28.8	87.3	2/06/2000
20000603	155	21.8	25	5.2	25	0	25	4.2	25	18.4	25	7.4	25	28.3	83.7	3/06/2000
20000604	156	23.5	25	4.8	25	0	25	4.7	25	18.6	25	6.9	25	23.8	80.3	4/06/2000
20000605	157	22.1	25	10.1	25	0	25	5.5	25	14.1	25	7.2	25	27.1	58.3	5/06/2000
20000606	158	18	25	12.8	25	0	25	4.1	25	10	25	6.6	25	32	44.7	6/06/2000
20000607	159	22.9	25	11.7	25	0	25	5.4	25	15	25	6	25	21.5	43.7	7/06/2000
20000608	160	22.9	25	13.2	25	0	25	2.9	25	12.7	25	7.4	25	26.5	48.8	8/06/2000
20000609	161	15.3	25	13.3	25	3.8	25	1.6	25	8.1	25	14.7	25	84.6	96.3	9/06/2000
20000610	162	18.1	25	11.3	25	3.3	25	2.2	25	10.9	25	12.4	25	59.7	92.7	10/06/2000
20000611	163	20.1	25	8.8	25	0	25	4.6	25	17.9	25	8.4	25	35.7	74.2	11/06/2000
20000612	164	20.4	25	8.3	25	0	25	4	25	16.7	25	9	25	37.6	82.3	12/06/2000
20000613	165	24.3	25	14.1	25	0	25	4.3	25	15.5	25	12.2	25	40.2	75.9	13/06/2000
20000614	166	23.7	25	16.7	25	0	25	4.3	25	11.5	25	12.1	25	41.3	63.7	14/06/2000
20000615	167	20.5	25	16.8	25	0	25	3	25	10	25	13.8	25	57.3	72.2	15/06/2000
20000616	168	25.4	25	13.8	25	0	25	4.2	25	16.8	25	13.7	25	42.2	86.9	16/06/2000
20000617	169	25.7	25	14.9	25	0	25	5.1	25	16.5	25	13.9	25	42.1	82.1	17/06/2000
20000618	170	26.1	25	13.8	25	0	25	3.3	25	16.3	25	14.9	25	44.1	94.5	18/06/2000
20000619	171	28.7	25	12.2	25	0	25	3.6	25	17.1	25	14.7	25	37.3	100	19/06/2000
20000620	172	29.6	25	11.9	25	0	25	4.1	25	17.4	25	13.1	25	31.6	94.1	20/06/2000
20000621	173	29.8	25	11.5	25	0	25	4.3	25	17	25	10.7	25	25.5	78.9	21/06/2000
20000622	174	28.7	25	9.7	25	0	25	5.7	25	17.3	25	9.6	25	24.4	79.8	22/06/2000
20000623	175	25.5	25	11.7	25	0	25	5.8	25	17.9	25	8.3	25	25.4	60.4	23/06/2000
20000624	176	25.9	25	7.9	25	0	25	4.4	25	18.2	25	7.4	25	22.2	69.5	24/06/2000
20000625	177	26.3	25	9.3	25	0	25	4.1	25	18.2	25	7.4				

20000626	178	26.6	25	9.5	25	0	25	4	25	18	25	7.8	25	22.4	65.7	26/06/2000
20000627	179	27.6	25	8.1	25	0	25	4.1	25	17.5	25	10.2	25	27.6	94.5	27/06/2000
20000628	180	26.8	25	9	25	0	25	5.3	25	17.4	25	8.4	25	23.8	73.2	28/06/2000
20000629	181	22	25	9.7	25	0	25	6.2	25	17.8	25	7.3	25	27.6	60.7	29/06/2000
20000630	182	21.1	25	4	25	0	25	5.5	25	17.6	25	5.5	25	22	67.7	30/06/2000
20000701	183	21	25	10.4	25	0	25	4.6	25	14.8	25	5.7	25	22.9	45.2	1/07/2000
20000702	184	24.7	25	10.9	25	0	25	4.4	25	18	25	6.7	25	21.5	51.4	2/07/2000
20000703	185	25.7	25	11.6	25	0	25	3.9	25	15	25	7.8	25	23.6	57.1	3/07/2000
20000704	186	27.4	25	7.6	25	0	25	3.8	25	18.2	25	8.7	25	23.8	83.4	4/07/2000
20000705	187	27.7	25	9.7	25	0	25	3.3	25	17.7	25	12.1	25	32.6	100	5/07/2000
20000706	188	27.3	25	12.4	25	0	25	4.1	25	18.4	25	9.7	25	26.7	67.4	6/07/2000
20000707	189	27.6	25	9.6	25	0	25	4.1	25	18.2	25	10.3	25	27.9	86.2	7/07/2000
20000708	190	29.4	25	8.9	25	0	25	4.5	25	17.6	25	10.4	25	25.4	91.3	8/07/2000
20000709	191	29.9	25	12.8	25	0	25	4.3	25	16.2	25	11	25	26.1	74.5	9/07/2000
20000710	192	25.7	25	13	25	0	25	5.4	25	18	25	8.5	25	25.7	56.8	10/07/2000
20000711	193	24.3	25	6.4	25	0	25	4.3	25	18.8	25	6.4	25	21.1	66.6	11/07/2000
20000712	194	27.1	25	5.2	25	0	25	4.4	25	18.6	25	6.5	25	18.1	73.5	12/07/2000
20000713	195	24.6	25	8.7	25	0	25	4.6	25	19	25	7.7	25	24.9	68.5	13/07/2000
20000714	196	26.1	25	6.4	25	0	25	4.4	25	18.6	25	8.6	25	25.4	89.5	14/07/2000
20000715	197	28.1	25	8	25	0	25	4.6	25	19	25	6.8	25	17.9	63.4	15/07/2000
20000716	198	28.8	25	10.1	25	0	25	5.3	25	19.2	25	6	25	15.2	48.6	16/07/2000
20000717	199	29.1	25	11.3	25	0	25	5.2	25	19	25	8.1	25	20.1	60.5	17/07/2000
20000718	200	25.6	25	7.1	25	0	25	4.4	25	18.6	25	5.5	25	16.8	54.6	18/07/2000
20000719	201	28.9	25	6.6	25	0	25	4.5	25	18.3	25	6	25	15.1	61.6	19/07/2000
20000720	202	30.5	25	8.6	25	0	25	4.8	25	19.3	25	6.8	25	15.6	60.9	20/07/2000
20000721	203	29	25	10.4	25	0	25	6	25	19.2	25	8.4	25	21	66.6	21/07/2000
20000722	204	29.6	25	12.6	25	0	25	5.1	25	19.6	25	7.5	25	18.1	51.4	22/07/2000
20000723	205	30.7	25	13.6	25	0	25	5.3	25	19.8	25	6.5	25	14.7	41.8	23/07/2000
20000724	206	31.3	25	8.1	25	0	25	4.7	25	19.5	25	7.9	25	17.3	73.2	24/07/2000
20000725	207	32.6	25	8.2	25	0	25	6.1	25	19.8	25	8.3	25	16.9	76.4	25/07/2000
20000726	208	22.9	25	14	25	0	25	7.1	25	19.1	25	7	25	25.1	43.8	26/07/2000
20000727	209	20.2	25	4.8	25	0	25	5.8	25	20	25	6.4	25	27	74.4	27/07/2000
20000728	210	21	25	4.8	25	0	25	5.4	25	20.4	25	6	25	24.1	69.8	28/07/2000
20000729	211	23.8	25	6.9	25	0	25	4.7	25	20.7	25	5.6	25	19	56.3	29/07/2000
20000730	212	26.9	25	3.1	25	0	25	4.5	25	20.3	25	5.8	25	16.4	76	30/07/2000
20000731	213	28.8	25	8.3	25	0	25	4.3	25	19.8	25	6.6	25	16.7	60.3	31/07/2000
20000801	214	28.7	25	8.8	25	0	25	5.1	25	20.2	25	8.6	25	21.8	76	1/08/2000
20000802	215	28.1	25	12.8	25	0	25	7.2	25	20.2	25	8.4	25	22.1	56.9	2/08/2000
20000803	216	27.7	25	11.6	25	0	25	5.1	25	19.6	25	10.5	25	28.3	76.9	3/08/2000
20000804	217	29.6	25	14.8	25	0	25	4.9	25	18.3	25	14.9	25	35.9	88.6	4/08/2000
20000805	218	29.3	25	11.8	25	0	25	5.8	25	19.6	25	12.7	25	31.2	91.8	5/08/2000
20000806	219	26.8	25	10.3	25	0	25	6.2	25	21.1	25	6.2	25	17.6	49.5	6/08/2000
20000807	220	28.4	25	7.8	25	0	25	5.2	25	20.6	25	6.1	25	15.8	57.7	7/08/2000
20000808	221	30.2	25	7.1	25	0	25	5.5	25	21.3	25	4.8	25	11.2	47.6	8/08/2000
20000809	222	29.7	25	10.1	25	0	25	6.6	25	21.2	25	6.6	25	15.8	53.4	9/08/2000
20000810	223	30.4	25	10	25	0	25	6.2	25	19.8	25	6.4	25	14.7	52.2	10/08/2000
20000811	224	32	25	13.6	25	0	25	7.2	25	20.8	25	6.7	25	14.1	43	11/08/2000
20000812	225	31.2	25	16.8	25	0	25	6.6	25	20.5	25	8.6	25	18.9	45	12/08/2000
20000813	226	30	25	13.2	25	0	25	6.8	25	20.9	25	9.8	25	23.1	64.6	13/08/2000
20000814	227	28.2	25	11.9	25	0	25	6.8	25	21.6	25	9.6	25	25.1	68.9	14/08/2000
20000815	228	27.9	25	10.3	25	0	25	6.6	25	22.3	25	6.2	25	16.5	49.5	15/08/2000
20000816	229	28.1	25	9.4	25	0	25	6.2	25	22.3	25	5.3	25	13.9	45	16/08/2000
20000817	230	29.5	25	14.9	25	0	25	6.6	25	22.5	25	6.5	25	15.8	38.4	17/08/2000
20000818	231	30.8	25	11.6	25	0	25	5.7	25	21.6	25	10.7	25	24.1	78.4	18/08/2000
20000819	232	31	25	16.4	25	0	25	6.8	25	21.7	25	8.6	25	19.1	46.1	19/08/2000
20000820	233	27.7	25	12.6	25	0	25	7.5	25	22.4	25	8.7	25	23.4	59.7	20/08/2000
20000821	234	27	25	8	25	0	25	5.6	25	22.9	25	7.7	25	21.6	71.8	21/08/2000
20000822	235	30.2	25	8.1	25	0	25	7.2	25	22.8	25	7.2	25	16.8	66.7	22/08/2000
20000823	236	25.8	25	10.4	25	0	25	6.7	25	23.2	25	4.9	25	14.8	38.9	23/08/2000
20000824	237	25.8	25	3.6	25	0	25	6.4	25	23.4	25	5.8	25	17.5	73.4	24/08/2000
20000825	238	30	25	3.2	25	0	25	6.1	25	23.5	25	6.1	25	14.4	79.4	25/08/2000
20000826	239	31.1	25	6.7	25	0	25	6	25	23.6	25	5.2	25	11.5	53	26/08/2000
20000827	240	33.5	25	8	25	0	25	8.5	25	23.3	25	7.6	25	14.7	70.9	27/08/2000
20000828	241	31.3	25	14.7	25	0	25	7	25	22.9	25	10.6	25	23.2	63.4	28/08/2000
20000829	242	33.8	25	11.7	25	0	25	7.8	25	23.4	25	9.2	25	17.5	67	29/08/2000
20000830	243	36.5	25	9.5	25	0	25	8.7	25	23	25	11.7	25	19.2	98.6	30/08/2000
20000831	244	32.9	25	16	25	0	25	6.8	25	23.1	25	9.2	25	18.4	50.6	31/08/2000
20000901	245	38.3	25	15.1	25	0	25	11.3	25	22.2	25	12.2	25	18.1	71.1	1/09/2000
20000902	246	29.5	25	17.9	25	0	25	8.7	25	22.8	25	7.2	25	17.5	35.1	2/09/2000
20000903	247	31.5	25	12.2	25	0	25	7.9	25	24.2	25	5.1	25	11	35.9	3/09/2000
20000904	248	33.4	25	10.9	25	0	25	6.9	25	24.7	25	4.5	25	8.7	34.5	4/09/2000
20000905	249	34.7	25	11.7	25	0	25	7.3	25	24	25	6.7	25	12.1	48.8	5/09/2000
20000906	250	36.7	25	12.3	25	0	25	8.9	25	23.8	25	7.2	25	11.7	50.4	6/09/2000
20000907	251	37.8	25	18.3	25	0	25	9.2	25	22.2	25	15.7	25	24	74.7	7/09/2000
20000908	252	32.5	25	16.4	25	0	25	8.6	25	23.8	25	9.6	25	19.6	51.5	8/09/2000
20000909	253	30.4	25	14.7	25	0	25	9.5	25	25.2	25	4.5	25	10.4	26.9	9/09/2000
20000910	254	30.2	25	11	25	0	25	8.1	25	25.4	25	5.5	25	12.8	41.9	10/09/2000
20000911	255	30.4	25	13	25	0	25	9.9	25	24.4	25	6.5	25	15	43.4	11/09/2000
20000912	256	31	25	12.1	25	0	25	9.4	25	23.5	25	6.4	25	14.2	45.4	12/09/2000
20000913	257	32.3	25	13.2	25	0	25	7.5	25	25.2	25	6.5	25	13.4	42.9	13/09/2000
20000914	258	33.2	25	11.8	25	0	25	7.5	25	25.3	25	7.7	25	15.1	55.7	14/09/2000
20000915	259	33.5	25	14.1	25	0	25	9.1	25	25.5	25	8.5	25	16.4	52.9	15/09/2000
20000916	260	34.2	25	15.9	25	0	25	8.8	25	25.3	25	9.7	25	18	53.7	16/09/2000

20000917	261	33.1	25	16.9	25	0	25	8.9	25	25.8	25	8.5	25	16.8	44.2	17/09/2000
20000918	262	32.6	25	14.7	25	0	25	8.8	25	23.1	25	9	25	18.3	53.8	18/09/2000
20000919	263	32.3	25	15.8	25	0	25	7.9	25	23.2	25	9.3	25	19.2	51.8	19/09/2000
20000920	264	34.1	25	16.3	25	0	25	7.6	25	24.8	25	10.5	25	19.6	56.7	20/09/2000
20000921	265	32.8	25	17	25	0	25	8	25	20.2	25	12.2	25	24.5	63	21/09/2000
20000922	266	34.5	25	21	25	0	25	9.3	25	25	25	12.6	25	23	50.7	22/09/2000
20000923	267	34.7	25	18.7	25	0	25	10.1	25	25.7	25	10.7	25	19.3	49.6	23/09/2000
20000924	268	35.8	25	16.5	25	0	25	9.9	25	25.9	25	8.9	25	15.1	47.4	24/09/2000
20000925	269	35	25	15.4	25	0	25	10.5	25	26.1	25	11.3	25	20.1	64.6	25/09/2000
20000926	270	34	25	18.3	25	0	25	9.3	25	25.9	25	12.3	25	23.1	58.5	26/09/2000
20000927	271	36	25	13.8	25	0	25	8.1	25	26.6	25	11.8	25	19.9	74.8	27/09/2000
20000928	272	37.7	25	15.3	25	0	25	7.8	25	26.2	25	14.7	25	22.5	84.6	28/09/2000
20000929	273	40.1	25	18.8	25	0	25	9.4	25	25.7	25	18.2	25	24.5	83.9	29/09/2000
20000930	274	41.2	25	19.4	25	0	25	10.3	25	26.2	25	16.9	25	21.5	75.1	30/09/2000
20001001	275	39.7	25	21.6	25	0	25	13.8	25	26.7	25	7.8	25	10.7	30.2	1/10/2000
20001002	276	35.9	25	24	25	0	25	11	25	27	25	6.8	25	11.5	22.8	2/10/2000
20001003	277	36.8	25	17.2	25	0	25	10.2	25	27.9	25	7.3	25	11.8	37.2	3/10/2000
20001004	278	37.1	25	22.2	25	0	25	11.3	25	25.5	25	17.5	25	27.7	65.4	4/10/2000
20001005	279	35.1	25	24.3	25	0	25	9.9	25	25.9	25	12.3	25	21.8	40.5	5/10/2000
20001006	280	34.6	25	20.5	25	0	25	9.6	25	26.9	25	15.1	25	27.5	62.6	6/10/2000
20001007	281	36	25	21.6	25	0	25	8.5	25	27.1	25	15.2	25	25.6	58.9	7/10/2000
20001008	282	38.1	25	20.2	25	0	25	9.7	25	25.7	25	15.7	25	23.6	66.4	8/10/2000
20001009	283	39.1	25	22.7	25	0	25	9.7	25	26.2	25	14.9	25	21.2	54	9/10/2000
20001010	284	38.2	25	23.1	25	0	25	9.2	25	26.5	25	15.9	25	23.7	56.3	10/10/2000
20001011	285	36.6	25	23.2	25	0	25	11.3	25	25.8	25	13.3	25	21.7	46.8	11/10/2000
20001012	286	39.2	25	21.5	25	0	25	9.8	25	25.7	25	15.5	25	21.9	60.5	12/10/2000
20001013	287	36.8	25	25.7	25	0	25	8	25	20.9	25	23.5	25	37.9	71.2	13/10/2000
20001014	288	28.5	25	18.1	25	15.3	25	10.3	25	26.8	25	11.1	25	28.5	53.5	14/10/2000
20001015	289	31.5	25	13.1	25	0	25	8.5	25	28.8	25	7.1	25	15.4	47.1	15/10/2000
20001016	290	34.4	25	14.4	25	0	25	8.9	25	27.6	25	7.1	25	13.1	43.3	16/10/2000
20001017	291	36.1	25	16.5	25	0	25	8.2	25	22.1	25	9.6	25	16.1	51.2	17/10/2000
20001018	292	36.9	25	20.8	25	0	25	7.8	25	20.7	25	12.4	25	19.9	50.5	18/10/2000
20001019	293	25.4	25	19.1	25	3.1	25	3.5	25	13.6	25	18.2	25	56.1	82.4	19/10/2000
20001020	294	28.1	25	20.4	25	0	25	5.1	25	15.4	25	14.2	25	37.4	59.3	20/10/2000
20001021	295	21.4	25	17.4	25	6.7	25	4.1	25	6.9	25	21.3	25	83.6	100	21/10/2000
20001022	296	27.1	25	17.5	25	68.5	25	3.1	25	20.5	25	19.4	25	54.1	97.1	22/10/2000
20001023	297	32.6	25	16.8	25	0	25	6	25	26.8	25	19.8	25	40.3	100	23/10/2000
20001024	298	35	25	17.6	25	0	25	8.4	25	27.4	25	20	25	35.6	99.4	24/10/2000
20001025	299	35.5	25	21.6	25	0	25	7.7	25	26.4	25	22.5	25	38.9	87.2	25/10/2000
20001026	300	35.8	25	22.3	25	0	25	6.3	25	20	25	22.1	25	37.6	82.1	26/10/2000
20001027	301	35	25	21	25	4.9	25	7.5	25	25.2	25	23.1	25	41.1	92.9	27/10/2000
20001028	302	34.8	25	20.7	25	0	25	9.4	25	22.6	25	9.4	25	16.9	38.5	28/10/2000
20001029	303	26.1	25	16.7	25	4	25	2.7	25	18.6	25	16.7	25	49.4	87.9	29/10/2000
20001030	304	30.8	25	13.8	25	0.2	25	7.6	25	29	25	13.4	25	30.2	85	30/10/2000
20001031	305	34.3	25	12.9	25	0	25	7.5	25	29.3	25	9	25	16.6	60.5	31/10/2000
20001101	306	38.5	25	20.1	25	0	25	11.8	25	27.5	25	16.8	25	24.7	71.4	1/11/2000
20001102	307	36.1	25	19.9	25	0	25	10.2	25	29.1	25	11.7	25	19.6	50.4	2/11/2000
20001103	308	38.1	25	17.7	25	0	25	8.7	25	29.1	25	12.6	25	18.9	62.2	3/11/2000
20001104	309	23.7	25	20.8	25	0.1	25	1.1	25	11.8	25	18	25	61.4	73.3	4/11/2000
20001105	310	31.8	25	19.2	25	5.7	25	5.1	25	21.1	25	23	25	48.9	100	5/11/2000
20001106	311	30.9	25	20.6	25	0.4	25	5.2	25	20.2	25	22	25	49.3	90.7	6/11/2000
20001107	312	35.5	25	19.1	25	0	25	7.2	25	26.1	25	24.6	25	42.6	100	7/11/2000
20001108	313	38.1	25	20.8	25	0	25	10	25	24.6	25	22.8	25	34.2	92.9	8/11/2000
20001109	314	35	25	21.7	25	2.7	25	7.2	25	25.5	25	20.2	25	35.9	77.8	9/11/2000
20001110	315	28.7	25	20.7	25	0.2	25	3.7	25	23.2	25	21.7	25	55.1	88.9	10/11/2000
20001111	316	33.7	25	20.1	25	1	25	6.4	25	23.4	25	22.7	25	43.4	96.5	11/11/2000
20001112	317	33.3	25	22.2	25	0.3	25	6	25	21.4	25	22.7	25	44.4	84.9	12/11/2000
20001113	318	35.4	25	22.1	25	0	25	6.2	25	21.2	25	23.3	25	40.5	87.6	13/11/2000
20001114	319	32.8	25	21	25	11.8	25	7.1	25	26.1	25	24	25	48.2	96.5	14/11/2000
20001115	320	33.1	25	20.7	25	17.3	25	4.6	25	19.7	25	25.7	25	50.8	100	15/11/2000
20001116	321	33.7	25	21.2	25	0.7	25	6.9	25	27.2	25	24	25	45.9	95.4	16/11/2000
20001117	322	33.7	25	20.1	25	14.6	25	5.5	25	22.9	25	25.9	25	49.5	100	17/11/2000
20001118	323	33.9	25	22.7	25	0	25	6	25	25.5	25	25.8	25	48.8	93.6	18/11/2000
20001119	324	35.6	25	21.5	25	0.4	25	7.8	25	27.6	25	25.3	25	43.5	98.7	19/11/2000
20001120	325	37	25	23.8	25	0	25	7.4	25	23.7	25	26.2	25	41.7	88.9	20/11/2000
20001121	326	38	25	23.7	25	19.4	25	7.8	25	27.2	25	28.3	25	42.7	96.6	21/11/2000
20001122	327	37.8	25	23.5	25	0	25	10	25	28.1	25	25	25	38.1	86.4	22/11/2000
20001123	328	37.9	25	23.3	25	0	25	12.9	25	27.3	25	20.4	25	31	71.3	23/11/2000
20001124	329	37.4	25	25	25	0	25	8.5	25	27	25	18.2	25	28.4	57.5	24/11/2000
20001125	330	34.6	25	23.5	25	0	25	6.7	25	23.3	25	24.6	25	44.7	85	25/11/2000
20001126	331	34.3	25	20.6	25	0.5	25	8.1	25	27.6	25	25.6	25	47.3	100	26/11/2000
20001127	332	34.9	25	23	25	0	25	8.8	25	27.5	25	26.1	25	46.7	92.9	27/11/2000
20001128	333	35.6	25	23.1	25	0	25	10.6	25	28	25	24.6	25	42.3	87.1	28/11/2000
20001129	334	35.8	25	20.1	25	0	25	9.9	25	29.3	25	16.1	25	27.4	68.5	29/11/2000
20001130	335	35.4	25	22.4	25	0	25	10.1	25	29.5	25	17.9	25	31.1	66.1	30/11/2000
20001201	336	36.9	25	20.8	25	0	25	11.5	25	29.1	25	19	25	30.4	77.4	1/12/2000
20001202	337	37.5	25	21.2	25	0	25	10.4	25	29.3	25	16.5	25	25.6	65.6	2/12/2000
20001203	338	36.8	25	23.4	25	0	25	11.7	25	28.4	25	16.1	25	25.9	56	3/12/2000
20001204	339	36.7	25	24.7	25	0	25	11.2	25	27.4	25	21.4	25	34.7	68.8	4/12/2000
20001205	340	37.4	25	24.9	25	0	25	12.3	25	27.2	25	15.3	25	23.9	48.6	5/12/2000
20001206	341	36.8	25	26.8	25	0	25	10.2	25	25.6	25	22.2	25	35.8	63	6/12/2000
20001207	342	32.5	25	26.3	25	0	25	4.1	25	15.4	25	28.1	25	57.5	82.1	7/12/2000
20001208	343	26.2	25	22.6												

20001209	344	26.8	25	17.8	25	22.3	25	2.4	25	11.1	25	21	25	59.6	100	9/12/2000
20001210	345	32.1	25	21	25	1.5	25	7.5	25	25.3	25	20.7	25	43.3	83.3	10/12/2000
20001211	346	32.2	25	22.3	25	0	25	7	25	18.3	25	21.6	25	44.9	80.3	11/12/2000
20001212	347	33.2	25	23.8	25	0	25	10	25	20.8	25	20.9	25	41.1	70.9	12/12/2000
20001213	348	27.8	25	21.1	25	1.3	25	2.7	25	13	25	27.1	25	72.5	100	13/12/2000
20001214	349	31.8	25	20.4	25	41.4	25	3.2	25	18	25	28.9	25	61.5	100	14/12/2000
20001215	350	31.9	25	23	25	48.6	25	3.8	25	17.9	25	29	25	61.3	100	15/12/2000
20001216	351	32.5	25	23.5	25	45.5	25	3.3	25	19.6	25	30.7	25	62.8	100	16/12/2000
20001217	352	31.7	25	21.7	25	50.8	25	4.7	25	15.5	25	29.8	25	63.7	100	17/12/2000
20001218	353	32.6	25	22.9	25	3.8	25	3.1	25	22	25	29.7	25	60.4	100	18/12/2000
20001219	354	28.9	25	22.9	25	12.5	25	5	25	12	25	27.8	25	69.8	99.6	19/12/2000
20001220	355	30.8	25	22.4	25	13.3	25	3.9	25	16.7	25	25.7	25	57.9	94.9	20/12/2000
20001221	356	32.6	25	22.4	25	0	25	6	25	23.4	25	26.1	25	53.1	96.4	21/12/2000
20001222	357	33.1	25	23.6	25	3.2	25	6.5	25	23.3	25	27.3	25	54	93.8	22/12/2000
20001223	358	34	25	23.1	25	0	25	5.1	25	22.8	25	28.5	25	53.6	100	23/12/2000
20001224	359	34.5	25	22.7	25	7.4	25	5.8	25	19.4	25	25.4	25	46.4	92.1	24/12/2000
20001225	360	33.9	25	23.8	25	0.2	25	4.2	25	16.6	25	25.7	25	48.6	87.2	25/12/2000
20001226	361	30.1	25	23.3	25	1.7	25	3.2	25	15	25	27.1	25	63.5	94.8	26/12/2000
20001227	362	24.4	25	22.2	25	8.3	25	2.8	25	7.3	25	26.2	25	85.8	97.9	27/12/2000
20001228	363	30.1	25	19.5	25	43	25	5	25	20.8	25	21.2	25	49.7	93.6	28/12/2000
20001229	364	31.9	25	18.4	25	0	25	6.8	25	28.6	25	20.6	25	43.6	97.4	29/12/2000
20001230	365	33.5	25	19.7	25	0	25	7.9	25	28.3	25	21.8	25	42.1	95	30/12/2000
20001231	366	35.1	25	22.5	25	0	25	8.2	25	27.5	25	23.3	25	41.2	85.5	31/12/2000
20010101	1	32.6	25	24.4	25	0	25	6.3	25	21.4	25	27.4	25	55.7	89.7	1/01/2001
20010102	2	33.8	25	23	25	0	25	7.9	25	26.5	25	26.3	25	50	93.6	2/01/2001
20010103	3	33.2	25	21.5	25	0	25	7.6	25	27.5	25	22.3	25	43.8	87	3/01/2001
20010104	4	32.8	25	22.9	25	0	25	8.8	25	28.8	25	21	25	42.2	75.2	4/01/2001
20010105	5	33.2	25	22.4	25	0	25	9.2	25	29.1	25	18.7	25	36.8	69.1	5/01/2001
20010106	6	34.1	25	21	25	0	25	8.8	25	30.1	25	17.7	25	33.1	71.2	6/01/2001
20010107	7	35.5	25	19.7	25	0	25	9.7	25	30	25	16.5	25	28.5	71.9	7/01/2001
20010108	8	36	25	21.2	25	0	25	7.8	25	28.6	25	20.5	25	34.5	81.5	8/01/2001
20010109	9	36.4	25	22.5	25	0	25	8.7	25	27.3	25	18.7	25	30.8	68.6	9/01/2001
20010110	10	36.7	25	23.8	25	0	25	8.7	25	24.3	25	20.6	25	33.4	69.9	10/01/2001
20010111	11	36.9	25	24.3	25	0	25	9.3	25	23.3	25	21.9	25	35.1	72.1	11/01/2001
20010112	12	35.7	25	22.6	25	0	25	6.5	25	23.1	25	23.2	25	39.7	84.6	12/01/2001
20010113	13	34.7	25	23.6	25	0.1	25	7.4	25	22.3	25	25.9	25	46.8	88.9	13/01/2001
20010114	14	35.6	25	22.5	25	0	25	8.7	25	23.8	25	21.4	25	36.8	78.5	14/01/2001
20010115	15	37.4	25	21.9	25	0	25	8.1	25	25.2	25	21.7	25	33.8	82.6	15/01/2001
20010116	16	39	25	21.4	25	0	25	8.9	25	28	25	20.8	25	29.7	81.6	16/01/2001
20010117	17	38.7	25	24.8	25	0	25	9.9	25	28.7	25	21.5	25	31.2	68.7	17/01/2001
20010118	18	41.5	25	25	25	0	25	10.8	25	28.1	25	24.7	25	30.9	78	18/01/2001
20010119	19	42.9	25	27.3	25	0	25	12.1	25	27.7	25	27.4	25	31.9	75.5	19/01/2001
20010120	20	37.4	25	23.3	25	0	25	11	25	28	25	20.2	25	31.5	70.6	20/01/2001
20010121	21	36.7	25	22.7	25	0	25	11.1	25	27.9	25	23.1	25	37.4	83.8	21/01/2001
20010122	22	34.4	25	23.9	25	0	25	6.8	25	24.8	25	24.5	25	45	82.6	22/01/2001
20010123	23	37.2	25	23.8	25	0	25	8.6	25	25.2	25	26.5	25	41.8	89.9	23/01/2001
20010124	24	39.5	25	24.6	25	0	25	8.5	25	26.7	25	28.2	25	39.3	91.2	24/01/2001
20010125	25	38.1	25	25.9	25	0	25	8.6	25	23.4	25	26.8	25	40.2	80.2	25/01/2001
20010126	26	33.6	25	22.9	25	34.9	25	5	25	18.1	25	28.1	25	54	100	26/01/2001
20010127	27	34.5	25	23.7	25	0	25	5.6	25	22.4	25	26.7	25	48.8	91.1	27/01/2001
20010128	28	36.8	25	25.1	25	0.1	25	8	25	25.6	25	24.5	25	39.5	76.9	28/01/2001
20010129	29	37.8	25	25.6	25	0	25	7.3	25	26.2	25	27	25	41.2	82.3	29/01/2001
20010130	30	38.7	25	26.4	25	0	25	9.3	25	26.7	25	27.4	25	39.8	79.6	30/01/2001
20010131	31	38.2	25	25.5	25	0.1	25	8.2	25	17.3	25	28.5	25	42.5	87.4	31/01/2001
20010201	32	37.6	25	26.5	25	0	25	7.6	25	24.7	25	27.8	25	42.9	80.3	1/02/2001
20010202	33	36.7	25	24.1	25	1.3	25	9.4	25	27.5	25	19.8	25	32.1	66	2/02/2001
20010203	34	36.3	25	22.5	25	0	25	7.2	25	21.6	25	27.5	25	45.5	100	3/02/2001
20010204	35	34	25	22.9	25	10.6	25	5.9	25	24	25	27.1	25	50.9	97.1	4/02/2001
20010205	36	33.1	25	21.9	25	1.2	25	6.5	25	22.9	25	27.2	25	53.8	100	5/02/2001
20010206	37	34.6	25	25.5	25	0	25	8.1	25	23.2	25	28.7	25	52.2	88	6/02/2001
20010207	38	35.5	25	24.6	25	0	25	9.9	25	27.1	25	27.6	25	47.7	89.3	7/02/2001
20010208	39	34.9	25	24.2	25	0	25	9.5	25	28.7	25	19.4	25	34.7	64.3	8/02/2001
20010209	40	35.6	25	23.2	25	0	25	9	25	28.3	25	18.8	25	32.3	66.1	9/02/2001
20010210	41	36.6	25	23.1	25	0	25	8.5	25	25.8	25	21.8	25	35.5	77.2	10/02/2001
20010211	42	34.6	25	23.5	25	0	25	8.4	25	21.3	25	22	25	40	76	11/02/2001
20010212	43	35.1	25	25.4	25	0	25	7.4	25	18.3	25	23.1	25	40.9	71.2	12/02/2001
20010213	44	36.2	25	24.6	25	0	25	7.5	25	25.7	25	22.5	25	37.5	72.8	13/02/2001
20010214	45	37.9	25	26	25	0	25	8.1	25	26.8	25	26.2	25	39.8	78	14/02/2001
20010215	46	38.7	25	24.9	25	0	25	10.1	25	26.3	25	26.4	25	38.4	83.9	15/02/2001
20010216	47	37.8	25	25.3	25	0.1	25	9.4	25	22.3	25	25.8	25	39.4	80	16/02/2001
20010217	48	28.4	25	24.3	25	11.3	25	4.4	25	7	25	30.2	25	78.1	99.4	17/02/2001
20010218	49	28.1	25	20.6	25	37.3	25	6.6	25	11.1	25	24.4	25	64.2	100	18/02/2001
20010219	50	32.8	25	21.8	25	0	25	4.5	25	25.4	25	22.7	25	45.6	86.9	19/02/2001
20010220	51	33.3	25	20.2	25	0	25	6.6	25	26.1	25	25.1	25	49.1	100	20/02/2001
20010221	52	35.2	25	20.8	25	0	25	7.4	25	26.1	25	23.2	25	40.8	94.5	21/02/2001
20010222	53	37	25	22.2	25	0	25	7.6	25	25.7	25	23.4	25	37.3	87.5	22/02/2001
20010223	54	38	25	22.8	25	0	25	8	25	23.6	25	23.7	25	35.8	85.4	23/02/2001
20010224	55	38.8	25	22.7	25	0	25	9.6	25	24.7	25	20.9	25	30.2	75.8	24/02/2001
20010225	56	37.3	25	25.8	25	0	25	8.4	25	24.6	25	26.1	25	40.9	78.6	25/02/2001
20010226	57	33.8	25	23.7	25	1.8	25	7.6	25	22.4	25	26.4	25	50.2	90.1	26/02/2001
20010227	58	34.2	25	24.5	25	0	25	6.8	25	19.4	25	24.8	25	46.1	80.7	27/02/2001
20010228	59	37.5	25	25.5	25	0.3	25	5.7	25	15.4	25	28.1	25	43.6	86.1	28/02/2001
20010301	60	35.2	25	24.5	25	0.2	25	6	25	20.1	25	28.1				

20010302	61	36.4	25	24.6	25	0	25	5.3	25	19.6	25	27.8	25	45.8	89.9	2/03/2001
20010303	62	34.3	25	23.3	25	11.1	25	5.7	25	21.5	25	26.9	25	49.7	94.1	3/03/2001
20010304	63	34.4	25	23.4	25	1.5	25	6	25	22	25	29.8	25	54.8	100	4/03/2001
20010305	64	32.7	25	22.5	25	5.8	25	5.1	25	19.1	25	23.6	25	47.7	86.6	5/03/2001
20010306	65	32.9	25	20.6	25	0	25	5.3	25	20	25	21.8	25	43.6	89.9	6/03/2001
20010307	66	36.1	25	23.5	25	0	25	6.8	25	21.9	25	20.6	25	34.5	71.2	7/03/2001
20010308	67	37	25	22.5	25	0	25	7.9	25	25.9	25	15.2	25	24.2	55.8	8/03/2001
20010309	68	37.9	25	17.8	25	0	25	7.7	25	26.7	25	14.1	25	21.4	69.2	9/03/2001
20010310	69	39.5	25	20.2	25	0	25	7.4	25	24.1	25	21.3	25	29.7	90	10/03/2001
20010311	70	39.6	25	21.3	25	0	25	7.7	25	24.3	25	25.7	25	35.6	100	11/03/2001
20010312	71	39.4	25	25.5	25	0	25	9.2	25	23.6	25	24.4	25	34.2	74.8	12/03/2001
20010313	72	36.2	25	22.2	25	4	25	5.8	25	18.6	25	25	25	41.6	93.5	13/03/2001
20010314	73	37	25	24.9	25	0	25	8.2	25	23.2	25	26.1	25	41.6	82.9	14/03/2001
20010315	74	35.5	25	23.9	25	4.6	25	7	25	22.1	25	25	25	43.2	84.3	15/03/2001
20010316	75	36.7	25	24.1	25	0	25	7.7	25	23.1	25	24.8	25	40.2	82.6	16/03/2001
20010317	76	38.3	25	24	25	0	25	7.6	25	22.7	25	25.8	25	38.3	86.5	17/03/2001
20010318	77	38.6	25	25.3	25	0	25	7.1	25	21.7	25	26	25	38	80.6	18/03/2001
20010319	78	38.5	25	24.6	25	0.1	25	7.9	25	21.8	25	24.7	25	36.3	79.9	19/03/2001
20010320	79	37.3	25	22.3	25	1.1	25	7.3	25	24.4	25	14.3	25	22.4	53.1	20/03/2001
20010321	80	37	25	24.2	25	0	25	6.2	25	21.8	25	13.3	25	21.2	44.1	21/03/2001
20010322	81	34.9	25	21.9	25	0	25	7.1	25	20.7	25	22.6	25	40.4	86	22/03/2001
20010323	82	37.4	25	21.5	25	0	25	7.4	25	23.1	25	16.6	25	25.9	64.8	23/03/2001
20010324	83	39	25	24.8	25	0	25	7.7	25	19.6	25	25.4	25	36.3	81.2	24/03/2001
20010325	84	34.2	25	22.8	25	0	25	6.7	25	13.4	25	21.3	25	39.6	76.8	25/03/2001
20010326	85	34	25	21.9	25	1.3	25	8.5	25	21.1	25	9.2	25	17.3	35	26/03/2001
20010327	86	36.5	25	21.9	25	0	25	12.5	25	24.2	25	9.1	25	14.9	34.6	27/03/2001
20010328	87	34.8	25	20.5	25	0	25	8.9	25	17.7	25	16.1	25	28.9	66.8	28/03/2001
20010329	88	35.6	25	25.1	25	0	25	9.5	25	20.6	25	11.2	25	19.3	35.2	29/03/2001
20010330	89	36.1	25	20.3	25	0	25	8.6	25	23.2	25	16.5	25	27.6	69.3	30/03/2001
20010331	90	35.4	25	21.1	25	0	25	8.1	25	23.3	25	18.2	25	31.7	72.8	31/03/2001
20010401	91	35.6	25	21.4	25	0	25	8.1	25	21.5	25	19.1	25	32.9	75	1/04/2001
20010402	92	35.3	25	20	25	0	25	9.2	25	22.6	25	15.2	25	26.6	65	2/04/2001
20010403	93	34.7	25	22.1	25	0	25	10.4	25	22.6	25	12.3	25	22.2	46.3	3/04/2001
20010404	94	35.2	25	22.5	25	0	25	8.7	25	21.6	25	14.4	25	25.3	52.9	4/04/2001
20010405	95	35	25	21.6	25	0	25	9.6	25	21.2	25	14.8	25	26.3	57.4	5/04/2001
20010406	96	34.9	25	24.2	25	0	25	7.2	25	18.5	25	16.7	25	29.9	55.3	6/04/2001
20010407	97	30	25	23.9	25	0	25	6.1	25	12.3	25	16.8	25	39.6	56.7	7/04/2001
20010408	98	34.3	25	21.7	25	0	25	7	25	17.2	25	14	25	25.9	54	8/04/2001
20010409	99	34.8	25	21.4	25	0	25	8.2	25	22.2	25	14.8	25	26.6	58.1	9/04/2001
20010410	100	35.9	25	20.3	25	0	25	8.8	25	22.3	25	12.5	25	21.2	52.5	10/04/2001
20010411	101	36.4	25	21.5	25	0	25	9.7	25	21.5	25	11.3	25	18.6	44.1	11/04/2001
20010412	102	35.8	25	22.6	25	0	25	10.1	25	22.5	25	10.2	25	17.4	37.2	12/04/2001
20010413	103	34.5	25	22.9	25	0	25	9.7	25	23.2	25	6.6	25	12.1	23.6	13/04/2001
20010414	104	34.2	25	16.2	25	0	25	7.6	25	22	25	11.7	25	21.8	63.6	14/04/2001
20010415	105	33.9	25	20.1	25	0	25	7.2	25	21.9	25	15.4	25	29.1	65.5	15/04/2001
20010416	106	33.9	25	21.3	25	0	25	8	25	22.2	25	15.7	25	29.7	62	16/04/2001
20010417	107	34.4	25	19.3	25	0	25	7.8	25	22.1	25	13.8	25	25.4	61.7	17/04/2001
20010418	108	34.8	25	18.6	25	0	25	7.2	25	20.4	25	13.3	25	23.9	62.1	18/04/2001
20010419	109	34.7	25	18.4	25	0	25	6.9	25	21.7	25	14.5	25	26.2	68.5	19/04/2001
20010420	110	34.9	25	20.5	25	0	25	8	25	20.4	25	14.5	25	25.9	60.2	20/04/2001
20010421	111	35.4	25	18.3	25	0	25	9.6	25	20.2	25	10.7	25	18.6	50.9	21/04/2001
20010422	112	30.4	25	16.9	25	0	25	7.5	25	21.2	25	6.2	25	14.3	32.2	22/04/2001
20010423	113	29	25	13.5	25	0	25	7.3	25	22.6	25	5.3	25	13.2	34.3	23/04/2001
20010424	114	31.4	25	11.1	25	0	25	5.8	25	22.8	25	6.4	25	13.9	48.5	24/04/2001
20010425	115	35	25	14.5	25	0	25	6	25	21.9	25	7.4	25	13.2	44.8	25/04/2001
20010426	116	35.7	25	15	25	0	25	7.5	25	22.2	25	7.5	25	12.8	44	26/04/2001
20010427	117	36.2	25	16.2	25	0	25	9.1	25	22	25	7	25	11.7	38	27/04/2001
20010428	118	33.8	25	16.9	25	0	25	8.5	25	19.9	25	8.4	25	16	43.7	28/04/2001
20010429	119	34.1	25	22.3	25	0	25	5.5	25	17	25	19.2	25	35.9	71.3	29/04/2001
20010430	120	34.7	25	21.7	25	0	25	7	25	19.5	25	17.8	25	32.2	68.6	30/04/2001
20010501	121	33.9	25	21.5	25	0	25	8.3	25	20	25	15.4	25	29.1	60.1	1/05/2001
20010502	122	33	25	16.9	25	0	25	8	25	20.4	25	8.4	25	16.7	43.7	2/05/2001
20010503	123	34	25	14.9	25	0	25	6.3	25	20.9	25	7.9	25	14.9	46.7	3/05/2001
20010504	124	35.5	25	14	25	0	25	7.3	25	18.3	25	8.2	25	14.2	51.3	4/05/2001
20010505	125	34.5	25	19.7	25	0	25	8	25	20.4	25	9.7	25	17.7	42.3	5/05/2001
20010506	126	33.9	25	18	25	0	25	6.8	25	20.2	25	11.1	25	21	53.8	6/05/2001
20010507	127	30.3	25	15.3	25	0	25	7.4	25	20.9	25	7.1	25	16.4	40.9	7/05/2001
20010508	128	28.6	25	9.8	25	0	25	6.2	25	20.9	25	6.4	25	16.4	52.9	8/05/2001
20010509	129	29.4	25	9.8	25	0	25	6.4	25	20.8	25	5.9	25	14.4	48.7	9/05/2001
20010510	130	29.4	25	9.2	25	0	25	6.6	25	20.7	25	5.8	25	14.2	49.9	10/05/2001
20010511	131	28.7	25	9.5	25	0	25	5.7	25	20.8	25	5.6	25	14.2	47.2	11/05/2001
20010512	132	30	25	9.2	25	0	25	5	25	20.6	25	4.9	25	11.5	42.1	12/05/2001
20010513	133	31.3	25	8.9	25	0	25	5.9	25	20.1	25	5.7	25	12.5	50	13/05/2001
20010514	134	32.3	25	9.5	25	0	25	5	25	19.6	25	6.1	25	12.6	51.4	14/05/2001
20010515	135	33.9	25	14.2	25	0	25	5.4	25	18	25	13.9	25	26.3	85.9	15/05/2001
20010516	136	31	25	19.1	25	0	25	6.6	25	18.1	25	9.1	25	20.3	41.2	16/05/2001
20010517	137	27.4	25	14.8	25	0	25	6.6	25	19.5	25	9	25	24.7	53.5	17/05/2001
20010518	138	23.8	25	11.8	25	0	25	6.3	25	19.9	25	6.4	25	21.7	46.3	18/05/2001
20010519	139	23.5	25	8.3	25	0	25	6.8	25	19.6	25	7.2	25	24.9	65.8	19/05/2001
20010520	140	24.3	25	7.5	25	0	25	5.5	25	19.3	25	5.9	25	19.4	56.9	20/05/2001
20010521	141	25.8	25	7.3	25	0	25	6.9	25	19	25	7.1	25	21.4	69.5	21/05/2001
20010522	142	27.2	25	9.4	25	0	25	6	25	18.2	25	7.3	25	20.2	61.9	22/05/2001
20010523	143	27.8	25	9.6	25	0	25	5.8	25	19	25	6.6	25	17.7	55.2	23/05/2001

20010524	144	27.8	25	8.1	25	0	25	5.6	25	19.4	25	5.5	25	14.7	51	24/05/2001
20010525	145	28.4	25	8.3	25	0	25	4.5	25	19	25	4.9	25	12.7	44.8	25/05/2001
20010526	146	30.6	25	8.4	25	0	25	5.3	25	16.9	25	5.2	25	11.8	47.2	26/05/2001
20010527	147	29	25	9.5	25	0	25	5.8	25	18.1	25	6.1	25	15.2	51.4	27/05/2001
20010528	148	26	25	6.6	25	0	25	4.8	25	18.6	25	7.2	25	21.4	73.9	28/05/2001
20010529	149	24.2	25	8	25	0	25	6.9	25	18.7	25	6.4	25	21.2	59.7	29/05/2001
20010530	150	24.5	25	7.6	25	0	25	6.5	25	19	25	6.4	25	20.8	61.4	30/05/2001
20010531	151	26.6	25	9.1	25	0	25	4.9	25	18.2	25	5.4	25	15.5	46.8	31/05/2001
20010601	152	28.1	25	10.6	25	0	25	4.1	25	17.3	25	7.9	25	20.8	61.8	1/06/2001
20010602	153	29.9	25	11.1	25	0	25	5.3	25	17.3	25	12.4	25	29.4	93.9	2/06/2001
20010603	154	30.3	25	16.6	25	0	25	4.9	25	15.9	25	14.3	25	33.1	75.7	3/06/2001
20010604	155	30	25	18.4	25	0	25	4.7	25	15.8	25	14.6	25	34.4	69	4/06/2001
20010605	156	30	25	15.2	25	0	25	5.3	25	17.2	25	13.6	25	32.1	78.8	5/06/2001
20010606	157	30.8	25	13.9	25	0	25	4.5	25	17.4	25	15.2	25	34.2	95.8	6/06/2001
20010607	158	31.4	25	15.5	25	0	25	4.8	25	15.7	25	16.2	25	35.2	92.1	7/06/2001
20010608	159	31.4	25	15.2	25	0	25	4.5	25	17	25	14.4	25	31.3	83.4	8/06/2001
20010609	160	31.4	25	16.8	25	0	25	5	25	17	25	17.5	25	38.1	91.5	9/06/2001
20010610	161	31.7	25	17.5	25	0	25	4.7	25	16.9	25	16.1	25	34.4	80.5	10/06/2001
20010611	162	32.1	25	15.2	25	0	25	4.7	25	16.6	25	15.4	25	32.2	89.2	11/06/2001
20010612	163	31	25	16.3	25	0	25	4.2	25	17.3	25	14.3	25	31.8	77.2	12/06/2001
20010613	164	31.4	25	14.1	25	0	25	6	25	16.6	25	13.2	25	28.7	82.1	13/06/2001
20010614	165	28.1	25	15.9	25	0	25	6.8	25	16.8	25	14.7	25	38.7	81.4	14/06/2001
20010615	166	24.8	25	15.1	25	0	25	6.6	25	17.3	25	8.2	25	26.2	47.8	15/06/2001
20010616	167	24.1	25	10.5	25	0	25	6.6	25	16.6	25	6.1	25	20.3	48.1	16/06/2001
20010617	168	24.9	25	9.2	25	0	25	5	25	17.9	25	5.5	25	17.5	47.3	17/06/2001
20010618	169	25.9	25	6.1	25	0	25	5.8	25	18.3	25	5.5	25	16.5	58.4	18/06/2001
20010619	170	27.1	25	9.4	25	0	25	6.1	25	17.8	25	5.6	25	15.6	47.5	19/06/2001
20010620	171	27.2	25	10	25	0	25	6.1	25	17.6	25	7.9	25	21.9	64.4	20/06/2001
20010621	172	26.9	25	11.5	25	0	25	6.9	25	16.5	25	8.3	25	23.4	61.2	21/06/2001
20010622	173	25.8	25	14.9	25	0	25	6.6	25	17.7	25	5.9	25	17.8	34.8	22/06/2001
20010623	174	25.7	25	7.8	25	0	25	6.1	25	17.8	25	7.1	25	21.5	67.1	23/06/2001
20010624	175	26.8	25	9.8	25	0	25	5	25	18.2	25	6.5	25	18.5	53.7	24/06/2001
20010625	176	27.7	25	10.7	25	0	25	6.4	25	18.2	25	8.4	25	22.6	65.3	25/06/2001
20010626	177	28.2	25	11.9	25	0	25	5.6	25	18	25	7.8	25	20.4	56	26/06/2001
20010627	178	27.9	25	12.8	25	0	25	6.5	25	17.3	25	7.9	25	21	53.5	27/06/2001
20010628	179	28	25	13.9	25	0	25	5.5	25	16	25	9.2	25	24.3	58	28/06/2001
20010629	180	26.6	25	10.6	25	0	25	4.9	25	16.2	25	13.8	25	39.6	100	29/06/2001
20010630	181	25.3	25	11.8	25	0	25	3.1	25	15.3	25	14.9	25	46.2	100	30/06/2001
20010701	182	27.1	25	11	25	0	25	3.4	25	17.3	25	13.3	25	37.1	100	1/07/2001
20010702	183	27.6	25	10.5	25	0	25	6.9	25	17.8	25	11	25	29.8	86.7	2/07/2001
20010703	184	27.3	25	10.6	25	0	25	5.4	25	18.2	25	9.2	25	25.4	72	3/07/2001
20010704	185	27.2	25	11.3	25	0	25	5	25	18.5	25	6.4	25	17.7	47.8	4/07/2001
20010705	186	28.6	25	7.1	25	0	25	6.5	25	18.6	25	5.9	25	15.1	58.5	5/07/2001
20010706	187	22.6	25	9.4	25	0	25	4.7	25	18.6	25	5.4	25	19.7	45.8	6/07/2001
20010707	188	22.6	25	3.9	25	0	25	3.9	25	18.4	25	5.8	25	21.2	71.9	7/07/2001
20010708	189	23.5	25	6.1	25	0	25	3	25	17.5	25	6.9	25	23.8	73.3	8/07/2001
20010709	190	25	25	4.4	25	0	25	4.8	25	18.7	25	6.7	25	21.2	80.1	9/07/2001
20010710	191	26.8	25	4.1	25	0	25	4.9	25	18.7	25	5.1	25	14.5	62.3	10/07/2001
20010711	192	28.8	25	10.8	25	0	25	3.7	25	16.8	25	6.7	25	16.9	51.8	11/07/2001
20010712	193	29	25	9.6	25	0	25	4	25	17.8	25	9.8	25	24.5	82	12/07/2001
20010713	194	30.6	25	10.4	25	0	25	4.2	25	18.4	25	7.7	25	17.5	61.1	13/07/2001
20010714	195	30.6	25	13.7	25	0	25	5.2	25	18.1	25	8.1	25	18.4	51.7	14/07/2001
20010715	196	29.6	25	15.8	25	0	25	5.8	25	18.2	25	6.8	25	16.4	37.9	15/07/2001
20010716	197	29.5	25	15.1	25	0	25	7.4	25	19.1	25	6.4	25	15.5	37.3	16/07/2001
20010717	198	29.6	25	13.4	25	0	25	6.8	25	17.9	25	7.8	25	18.8	50.8	17/07/2001
20010718	199	27.2	25	17.3	25	0	25	5.3	25	14.5	25	7.7	25	21.3	39	18/07/2001
20010719	200	26.2	25	13.7	25	0	25	7.4	25	18.6	25	7.3	25	21.5	46.6	19/07/2001
20010720	201	25.1	25	10.8	25	0	25	5.7	25	17.1	25	6.5	25	20.4	50.2	20/07/2001
20010721	202	26.8	25	9.8	25	0	25	5.4	25	19	25	7.1	25	20.2	58.6	21/07/2001
20010722	203	27.6	25	8.3	25	0	25	6.4	25	19.7	25	5.8	25	15.7	53	22/07/2001
20010723	204	26.7	25	9.5	25	0	25	6.8	25	19.4	25	6.3	25	18	53.1	23/07/2001
20010724	205	24.5	25	8.7	25	0	25	7.4	25	19.1	25	6.1	25	19.8	54.3	24/07/2001
20010725	206	21.2	25	13.4	25	0	25	4.7	25	13.8	25	5.6	25	22.3	36.5	25/07/2001
20010726	207	21.8	25	4.3	25	0.1	25	5.2	25	19.7	25	8.9	25	34.1	100	26/07/2001
20010727	208	23.1	25	4.3	25	0	25	5.5	25	20.3	25	5.1	25	18.1	61.4	27/07/2001
20010728	209	23.6	25	5.6	25	0	25	5.7	25	20.2	25	6.4	25	22	70.4	28/07/2001
20010729	210	26.1	25	6.7	25	0	25	6.6	25	20.3	25	7	25	20.7	71.4	29/07/2001
20010730	211	26.5	25	5.9	25	0	25	5.7	25	20.5	25	5.3	25	15.3	57.1	30/07/2001
20010731	212	27.6	25	6.2	25	0	25	5.6	25	20.5	25	5.5	25	14.9	58	31/07/2001
20010801	213	29.7	25	8.6	25	0	25	5.7	25	20.5	25	8	25	19.2	71.6	1/08/2001
20010802	214	29	25	11.6	25	0	25	5.5	25	20.5	25	8.7	25	21.7	63.7	2/08/2001
20010803	215	29.1	25	10.7	25	0	25	5.9	25	20.4	25	7.2	25	17.9	56	3/08/2001
20010804	216	29.6	25	11.9	25	0	25	5.3	25	20.5	25	8.7	25	21	62.5	4/08/2001
20010805	217	30.6	25	12.5	25	0	25	7	25	20.6	25	8.5	25	19.4	58.7	5/08/2001
20010806	218	29.2	25	12.3	25	0	25	6.4	25	20.9	25	6.5	25	16	45.5	6/08/2001
20010807	219	29.5	25	10	25	0	25	6.9	25	21	25	6.3	25	15.3	51.3	7/08/2001
20010808	220	28.5	25	9.9	25	0	25	7.5	25	21.3	25	6.9	25	17.7	56.6	8/08/2001
20010809	221	29.6	25	6.9	25	0	25	6.1	25	21.7	25	4.2	25	10.1	42.2	9/08/2001
20010810	222	29.9	25	12.3	25	0	25	5.7	25	21.8	25	3.7	25	8.8	25.9	10/08/2001
20010811	223	30.4	25	11.8	25	0	25	6.2	25	21.5	25	8.9	25	20.5	64.3	11/08/2001
20010812	224	30.9	25	14.2	25	0	25	6.6	25	21.4	25	8.8	25	19.7	54.4	12/08/2001
20010813	225	30.3	25	12.4	25	0	25	9.8	25	21.6	25	7.7	25	17.8	53.5	13/08/2001
20010814	226	30.1	25	10.8	25	0	25	6.5	25	22	25	5	25	11.7	38.6	14/08/2001

20010815	227	29.3	25	13	25	0	25	7.3	25	22.1	25	7.1	25	17.4	47.4	15/08/2001
20010816	228	29.2	25	12.5	25	0	25	6.2	25	22.1	25	7.2	25	17.8	49.7	16/08/2001
20010817	229	31	25	10.5	25	0	25	7.2	25	22	25	7.8	25	17.4	61.5	17/08/2001
20010818	230	25.9	25	11.9	25	0	25	7.3	25	22.6	25	4.8	25	14.4	34.5	18/08/2001
20010819	231	25.6	25	6.1	25	0	25	6.2	25	22.6	25	5.5	25	16.8	58.4	19/08/2001
20010820	232	25.7	25	7.6	25	0	25	6.2	25	22.4	25	6.6	25	20	63.3	20/08/2001
20010821	233	26.2	25	7.1	25	0	25	6.2	25	22.6	25	6.9	25	20.3	68.4	21/08/2001
20010822	234	25.5	25	10.5	25	0	25	6.9	25	23.1	25	6.7	25	20.5	52.8	22/08/2001
20010823	235	26.3	25	8.6	25	0	25	6.5	25	22.9	25	6.3	25	18.4	56.4	23/08/2001
20010824	236	29.8	25	7.1	25	0	25	5.7	25	22.7	25	5	25	11.9	49.6	24/08/2001
20010825	237	31	25	9.1	25	0	25	7	25	23.1	25	5.3	25	11.8	45.9	25/08/2001
20010826	238	25	25	11.9	25	0	25	6.7	25	22.1	25	7.9	25	24.9	56.7	26/08/2001
20010827	239	22.3	25	6.6	25	0	25	8.1	25	23.5	25	4.3	25	16	44.1	27/08/2001
20010828	240	24.5	25	4.9	25	0	25	6.8	25	24	25	4.9	25	15.9	56.6	28/08/2001
20010829	241	25.8	25	6	25	0	25	6	25	23.6	25	6.2	25	18.7	66.3	29/08/2001
20010830	242	27.7	25	7.5	25	0	25	5.5	25	24	25	6.1	25	16.4	58.9	30/08/2001
20010831	243	32.6	25	7.8	25	0	25	7.3	25	20.5	25	4.7	25	9.6	44.4	31/08/2001
20010901	244	26.3	25	14.1	25	0	25	6.7	25	23.8	25	4.1	25	12	25.5	1/09/2001
20010902	245	27.5	25	4.1	25	0	25	6	25	24.4	25	4.5	25	12.3	55	2/09/2001
20010903	246	30	25	8.7	25	0	25	6.5	25	24.1	25	6.7	25	15.8	59.6	3/09/2001
20010904	247	30.2	25	11.9	25	0	25	7.6	25	23.8	25	6.7	25	15.6	48.1	4/09/2001
20010905	248	29.8	25	11.2	25	0	25	8.5	25	24.4	25	6.7	25	16	50.4	5/09/2001
20010906	249	31.8	25	10	25	0	25	7.1	25	25	25	5.3	25	11.3	43.2	6/09/2001
20010907	250	34.6	25	11.8	25	0	25	7.9	25	23.6	25	8.4	25	15.3	60.7	7/09/2001
20010908	251	33.3	25	19.3	25	0	25	9.2	25	22.3	25	11.2	25	21.9	50.1	8/09/2001
20010909	252	28.7	25	16.4	25	0	25	6.4	25	20.6	25	4.2	25	10.7	22.5	9/09/2001
20010910	253	32.9	25	15.8	25	0	25	6.7	25	20.5	25	10.9	25	21.8	60.8	10/09/2001
20010911	254	31.9	25	18.1	25	0	25	6.4	25	17	25	11.3	25	23.9	54.4	11/09/2001
20010912	255	24.6	25	14.8	25	0	25	5.4	25	17.7	25	11.8	25	38.2	70.1	12/09/2001
20010913	256	32.7	25	13.7	25	5.1	25	7.3	25	25.2	25	7.5	25	15.2	47.9	13/09/2001
20010914	257	33.3	25	14	25	0	25	10.2	25	24.7	25	7.4	25	14.5	46.3	14/09/2001
20010915	258	31.2	25	11.5	25	0	25	9	25	25.8	25	6.7	25	14.7	49.4	15/09/2001
20010916	259	33.4	25	11.5	25	0	25	10.7	25	25.3	25	5	25	9.7	36.9	16/09/2001
20010917	260	34.3	25	16.7	25	0	25	9	25	25.5	25	7.1	25	13.1	37.4	17/09/2001
20010918	261	34.5	25	15.8	25	0	25	10.1	25	25.4	25	10.1	25	18.5	56.3	18/09/2001
20010919	262	33.1	25	18.6	25	0	25	8.6	25	24.9	25	11.3	25	22.3	52.8	19/09/2001
20010920	263	34.7	25	18.5	25	0	25	10.1	25	25.2	25	11	25	19.9	51.7	20/09/2001
20010921	264	35	25	21.8	25	0	25	10.7	25	24.8	25	12.2	25	21.7	46.7	21/09/2001
20010922	265	34	25	19.6	25	0	25	10	25	25.2	25	10.5	25	19.7	46.1	22/09/2001
20010923	266	34.3	25	19.1	25	0	25	10.4	25	25.4	25	11.2	25	20.7	50.7	23/09/2001
20010924	267	33.8	25	17.8	25	0	25	8	25	25.9	25	12.7	25	24.1	62.3	24/09/2001
20010925	268	35.7	25	19.3	25	0	25	11.7	25	26.2	25	11.2	25	19.2	50.1	25/09/2001
20010926	269	33.6	25	20.1	25	0	25	11.5	25	26.8	25	7.2	25	13.8	30.6	26/09/2001
20010927	270	35	25	15.9	25	0	25	10	25	26.9	25	5.9	25	10.5	32.7	27/09/2001
20010928	271	35.8	25	15.2	25	0	25	8.2	25	26.6	25	7.6	25	12.9	44	28/09/2001
20010929	272	35.7	25	18.5	25	0	25	10.5	25	26.1	25	12.3	25	21	57.8	29/09/2001
20010930	273	35.8	25	20.5	25	0	25	9.5	25	26.3	25	13.4	25	22.8	55.6	30/09/2001
20011001	274	37.8	25	18.2	25	0	25	9.2	25	25.5	25	14.3	25	21.8	68.5	1/10/2001
20011002	275	38.9	25	22.1	25	0	25	9.9	25	23.2	25	12.1	25	17.4	45.5	2/10/2001
20011003	276	35	25	20	25	0	25	8.7	25	24	25	13.9	25	24.7	59.5	3/10/2001
20011004	277	27.2	25	17.7	25	1.1	25	7.3	25	24.6	25	15.4	25	42.7	76.1	4/10/2001
20011005	278	33.2	25	13.8	25	0.1	25	10.1	25	28.2	25	5.7	25	11.2	36.1	5/10/2001
20011006	279	34.6	25	11.6	25	0	25	11.2	25	28.2	25	4	25	7.3	29.3	6/10/2001
20011007	280	35	25	14.2	25	0	25	12.4	25	26.9	25	5.3	25	9.4	32.7	7/10/2001
20011008	281	33.5	25	18.4	25	0	25	9.7	25	25.9	25	5.8	25	11.2	27.4	8/10/2001
20011009	282	36.3	25	19.8	25	0	25	9	25	27.8	25	3.7	25	6.1	16	9/10/2001
20011010	283	38.9	25	20.4	25	0	25	9.7	25	24.8	25	7.4	25	10.6	30.9	10/10/2001
20011011	284	32.8	25	23.7	25	0	25	6.3	25	17.8	25	14.3	25	28.7	48.8	11/10/2001
20011012	285	32.9	25	19.9	25	9.4	25	7.2	25	21.8	25	21.9	25	43.8	94.3	12/10/2001
20011013	286	25.9	25	21	25	0.1	25	2.4	25	14.4	25	21.3	25	63.8	85.7	13/10/2001
20011014	287	32.7	25	19.7	25	8.3	25	9.2	25	26.2	25	18.9	25	38.2	82.4	14/10/2001
20011015	288	34.2	25	17.4	25	0	25	9.7	25	28.6	25	8	25	14.9	40.3	15/10/2001
20011016	289	38.1	25	15.7	25	0	25	9.6	25	26.6	25	5.7	25	8.6	32	16/10/2001
20011017	290	31.2	25	20.4	25	1.9	25	6.8	25	18.3	25	19.9	25	43.8	83.1	17/10/2001
20011018	291	33.5	25	18.1	25	6.1	25	10.3	25	28	25	11.8	25	22.8	56.8	18/10/2001
20011019	292	32.5	25	17.9	25	0	25	11.5	25	28.8	25	7.4	25	15.1	36.1	19/10/2001
20011020	293	32.6	25	15.8	25	0	25	11.1	25	29.1	25	6.4	25	13	35.7	20/10/2001
20011021	294	36.4	25	16.3	25	0	25	9.8	25	28.7	25	4.4	25	7.2	23.8	21/10/2001
20011022	295	37.5	25	17.7	25	0	25	10.6	25	25.7	25	12.6	25	19.5	62.2	22/10/2001
20011023	296	34.3	25	24.5	25	0	25	5.8	25	17	25	24.5	25	45.3	79.7	23/10/2001
20011024	297	31.1	25	21.3	25	33	25	5.6	25	21.3	25	25.4	25	56.2	100	24/10/2001
20011025	298	34.7	25	20.8	25	21.7	25	5.5	25	21.9	25	23.6	25	42.7	96.1	25/10/2001
20011026	299	27.8	25	20	25	9.1	25	6	25	22	25	22	25	58.9	94.1	26/10/2001
20011027	300	30.7	25	13.6	25	0.9	25	8	25	29.6	25	9.8	25	22.2	63	27/10/2001
20011028	301	34.2	25	13	25	0	25	8.3	25	29.5	25	9.7	25	18	64.8	28/10/2001
20011029	302	36.7	25	14.8	25	0	25	9.8	25	29.6	25	8.3	25	13.4	49.3	29/10/2001
20011030	303	39.7	25	15.1	25	0	25	10.6	25	29.1	25	7.9	25	10.9	46.1	30/10/2001
20011031	304	39.7	25	17.9	25	0	25	12.1	25	29.8	25	7.4	25	10.2	36.1	31/10/2001
20011101	305	40.2	25	20.2	25	0	25	12.6	25	30.4	25	5.5	25	7.4	23.2	1/11/2001
20011102	306	40.9	25	20.8	25	0	25	12.7	25	29.7	25	8.2	25	10.6	33.4	2/11/2001
20011103	307	40.6	25	25.5	25	0	25	10.7	25	27.9	25	9.4	25	12.3	28.8	3/11/2001
20011104	308	39.5	25	20.8	25	0	25	9.3	25	23.1	25	10.4	25	14.5	42.4	4/11/2001
20011105	309	39.3	25	24.5	25	0	25	9.6	25	27.1	25	20.1	25	28.3	65.4	

20011106	310	33.3	25	25.7	25	0	25	7	25	25.6	25	22	25	43	66.6	6/11/2001
20011107	311	38.7	25	22.3	25	1.2	25	9.5	25	27.7	25	23.7	25	34.4	88.1	7/11/2001
20011108	312	40.6	25	23.7	25	0	25	10	25	27.1	25	17	25	22.3	58	8/11/2001
20011109	313	35	25	24.6	25	0	25	5.1	25	20.9	25	19.6	25	34.9	63.4	9/11/2001
20011110	314	30.9	25	20.8	25	3.1	25	6.7	25	20.7	25	22.4	25	50.1	91.2	10/11/2001
20011111	315	33.5	25	21.2	25	0	25	11.1	25	26.2	25	17.3	25	33.4	68.7	11/11/2001
20011112	316	33.2	25	19.7	25	0	25	10.3	25	26.7	25	8	25	15.7	34.9	12/11/2001
20011113	317	35.2	25	18.7	25	0	25	10.4	25	22.4	25	4.6	25	8.1	21.3	13/11/2001
20011114	318	30.5	25	22	25	0	25	7.4	25	18.2	25	8.7	25	19.9	32.9	14/11/2001
20011115	319	36.2	25	18.8	25	0	25	8.8	25	27.3	25	18.5	25	30.8	85.3	15/11/2001
20011116	320	38.6	25	24.6	25	0	25	7.8	25	25.8	25	22	25	32.1	71.1	16/11/2001
20011117	321	38.7	25	21.7	25	2	25	9.5	25	28.1	25	22.9	25	33.3	88.3	17/11/2001
20011118	322	42.2	25	22.6	25	0	25	12.1	25	28.5	25	16.4	25	19.8	59.8	18/11/2001
20011119	323	36.4	25	26.9	25	0	25	15.2	25	29.2	25	10.8	25	17.8	30.5	19/11/2001
20011120	324	34.4	25	15.7	25	0	25	13.2	25	31.2	25	4.5	25	8.3	25.2	20/11/2001
20011121	325	36.6	25	16.9	25	0	25	11.3	25	31.1	25	5.3	25	8.6	27.5	21/11/2001
20011122	326	39.4	25	16.8	25	0	25	9.9	25	31.2	25	5.9	25	8.3	30.9	22/11/2001
20011123	327	41.7	25	17.4	25	0	25	12.3	25	29.5	25	11.3	25	14	56.9	23/11/2001
20011124	328	41.7	25	25.9	25	0	25	11.9	25	28.1	25	26.4	25	32.7	79	24/11/2001
20011125	329	38.4	25	25.1	25	0	25	7.5	25	25	25	21.3	25	31.5	66.9	25/11/2001
20011126	330	31.7	25	22.7	25	8.4	25	4.6	25	11.9	25	26.7	25	57.1	96.8	26/11/2001
20011127	331	37	25	22.6	25	0.1	25	10.2	25	26.6	25	19.5	25	31.1	71.1	27/11/2001
20011128	332	37.4	25	18	25	0	25	11	25	28.6	25	9.1	25	14.2	44.1	28/11/2001
20011129	333	39	25	21.3	25	0	25	11.3	25	25.6	25	9.3	25	13.3	36.7	29/11/2001
20011130	334	39.8	25	19.5	25	0	25	11.9	25	30.9	25	6.7	25	9.2	29.6	30/11/2001
20011201	335	41	25	18.9	25	0	25	10.9	25	28.8	25	7.4	25	9.5	33.9	1/12/2001
20011202	336	41.7	25	21.8	25	0	25	10.6	25	28.4	25	20.3	25	25.1	77.8	2/12/2001
20011203	337	39.7	25	27.9	25	0	25	9.9	25	25.9	25	21.4	25	29.5	57	3/12/2001
20011204	338	42.2	25	25.7	25	0	25	10.9	25	28.4	25	16	25	19.3	48.5	4/12/2001
20011205	339	42.9	25	26.1	25	0	25	12.3	25	29.2	25	14.7	25	17.1	43.5	5/12/2001
20011206	340	42.2	25	27.5	25	0	25	12.2	25	27.4	25	20	25	24.1	54.5	6/12/2001
20011207	341	41.2	25	28.2	25	0	25	10.4	25	27.5	25	15.8	25	20.1	41.3	7/12/2001
20011208	342	41	25	25.8	25	2.6	25	11.9	25	27.5	25	20.1	25	25.8	60.5	8/12/2001
20011209	343	38.5	25	25.8	25	0	25	9.2	25	25	25	10.1	25	14.8	30.4	9/12/2001
20011210	344	37.9	25	23.5	25	0	25	6.5	25	22.9	25	21.4	25	32.5	73.9	10/12/2001
20011211	345	36.6	25	22.4	25	4.1	25	8.6	25	24.7	25	21.3	25	34.7	78.7	11/12/2001
20011212	346	42.1	25	24.5	25	0	25	13.3	25	29.7	25	12	25	14.6	39	12/12/2001
20011213	347	41.4	25	23.9	25	0	25	10.9	25	27.6	25	11.7	25	14.7	39.5	13/12/2001
20011214	348	40.7	25	26	25	0	25	9.3	25	25.8	25	23.6	25	30.8	70.2	14/12/2001
20011215	349	38.7	25	27	25	0	25	8.8	25	23	25	25.3	25	36.8	71	15/12/2001
20011216	350	29.8	25	22	25	15	25	5.3	25	16	25	22.7	25	54.1	85.9	16/12/2001
20011217	351	35.4	25	20.9	25	0.1	25	7.7	25	26.7	25	19	25	33	76.9	17/12/2001
20011218	352	39.4	25	21.5	25	0	25	10.8	25	28.9	25	15.7	25	22	61.3	18/12/2001
20011219	353	41	25	24	25	0	25	11	25	29.3	25	19.2	25	24.7	64.4	19/12/2001
20011220	354	41.7	25	24.5	25	0	25	11.2	25	28.7	25	16	25	19.8	52.1	20/12/2001
20011221	355	43.8	25	24.1	25	0	25	12	25	27.4	25	20.3	25	22.5	67.6	21/12/2001
20011222	356	43.1	25	26.8	25	0	25	13.9	25	30	25	12.2	25	14	34.6	22/12/2001
20011223	357	44.7	25	24.2	25	0	25	13.4	25	30.8	25	8.7	25	9.2	28.8	23/12/2001
20011224	358	44.3	25	25.2	25	0	25	12.5	25	29.6	25	7.7	25	8.3	24	24/12/2001
20011225	359	45.3	25	24.8	25	0	25	13.5	25	28.9	25	19.6	25	20.1	62.6	25/12/2001
20011226	360	41.2	25	27.2	25	0	25	12.9	25	27.7	25	14.2	25	18.1	39.4	26/12/2001
20011227	361	41.7	25	25.6	25	0	25	13.6	25	29.8	25	13.6	25	16.8	41.4	27/12/2001
20011228	362	41.5	25	25.1	25	0	25	11.4	25	29.9	25	10.7	25	13.4	33.6	28/12/2001
20011229	363	43.5	25	22.3	25	0	25	12.2	25	28.9	25	12.2	25	13.8	45.3	29/12/2001
20011230	364	43.8	25	27.5	25	0	25	12.2	25	27.1	25	22	25	24.4	59.9	30/12/2001
20011231	365	39.8	25	24.8	25	0.1	25	6.8	25	12.5	25	24.9	25	34.1	79.6	31/12/2001
20020101	1	41.8	25	26.9	25	0	25	9	25	21.8	25	17.6	25	21.7	49.7	1/01/2002
20020102	2	40.2	25	24.5	25	0	25	12.1	25	24.8	25	24.1	25	32.3	78.4	2/01/2002
20020103	3	38.6	25	26.7	25	0	25	12	25	20.4	25	9.3	25	13.6	26.6	3/01/2002
20020104	4	34.6	25	25.3	25	0	25	8.4	25	15.9	25	21.2	25	38.5	65.8	4/01/2002
20020105	5	34.9	25	21	25	0.5	25	6.4	25	22.5	25	23.8	25	42.6	95.7	5/01/2002
20020106	6	37.7	25	24.1	25	0	25	9.9	25	22.7	25	23.9	25	36.7	79.6	6/01/2002
20020107	7	38	25	25.5	25	0	25	5.3	25	21.2	25	27.5	25	41.5	84.3	7/01/2002
20020108	8	30.7	25	23	25	0.9	25	7	25	15.9	25	28	25	63.4	99.7	8/01/2002
20020109	9	36.7	25	23.1	25	0.5	25	6.1	25	21.6	25	28.1	25	45.5	99.5	9/01/2002
20020110	10	38.4	25	24.7	25	0.3	25	6.7	25	23.1	25	27.4	25	40.5	88.1	10/01/2002
20020111	11	38.6	25	24.9	25	0	25	7.7	25	26.1	25	27.4	25	40	87	11/01/2002
20020112	12	36.7	25	24.9	25	0	25	6.3	25	22	25	26.4	25	42.8	83.9	12/01/2002
20020113	13	34.5	25	24.7	25	0	25	5.8	25	18.5	25	14.1	25	25.8	45.3	13/01/2002
20020114	14	39.6	25	24.1	25	0	25	12	25	29.3	25	11	25	15.2	36.7	14/01/2002
20020115	15	40.5	25	24.2	25	0	25	10.6	25	28.8	25	13.5	25	17.8	44.7	15/01/2002
20020116	16	42.5	25	24.1	25	0	25	10.5	25	28	25	22.5	25	26.7	75	16/01/2002
20020117	17	42.8	25	24.7	25	0	25	12.9	25	28.5	25	20.3	25	23.7	65.3	17/01/2002
20020118	18	41.3	25	21.1	25	0	25	10.8	25	28.6	25	16.3	25	20.6	65.2	18/01/2002
20020119	19	39	25	26.5	25	0	25	10.3	25	27	25	24.3	25	34.7	70.2	19/01/2002
20020120	20	39.2	25	26.2	25	0	25	11.2	25	28.5	25	22.2	25	31.4	65.3	20/01/2002
20020121	21	39.9	25	22.1	25	0	25	11.2	25	26.3	25	18.9	25	25.8	71.1	21/01/2002
20020122	22	40.9	25	25.7	25	0	25	9	25	25.6	25	19.6	25	25.3	59.4	22/01/2002
20020123	23	40.8	25	25.1	25	0	25	11.1	25	28.2	25	16.3	25	21.2	51.2	23/01/2002
20020124	24	40.3	25	27.5	25	0	25	9.7	25	26.7	25	17.3	25	23.1	47.1	24/01/2002
20020125	25	40.6	25	22.4	25	0	25	10.5	25	29	25	18.6	25	24.4	68.7	25/01/2002
20020126	26	40.5	25	23.2	25	0	25	11.1	25	28.5	25	15.2	25	20.1	53.5	26/01/2002
20020127	27	42.4	25	24.9	25	0	25	10	25	28.2	25	1				

20020128	28	41.2	25	26.9	25	0	25	8.5	25	23.7	25	26.1	25	33.2	73.7	28/01/2002
20020129	29	44.1	25	27.6	25	0	25	10.6	25	27.6	25	16.4	25	17.9	44.4	29/01/2002
20020130	30	46	25	29.2	25	0	25	13.8	25	26.2	25	21.8	25	21.6	53.8	30/01/2002
20020131	31	45.4	25	26.6	25	0	25	13.3	25	29.1	25	10.9	25	11.1	31.3	31/01/2002
20020201	32	43.4	25	25.8	25	0	25	12.6	25	27.9	25	25.8	25	29.2	77.7	1/02/2002
20020202	33	44.5	25	22.6	25	0	25	12.1	25	27.7	25	19	25	20.3	69.3	2/02/2002
20020203	34	42	25	28.9	25	0	25	11.5	25	25.1	25	30.8	25	37.6	77.3	3/02/2002
20020204	35	42.5	25	26.5	25	3.8	25	14.7	25	23.3	25	22.4	25	26.6	64.7	4/02/2002
20020205	36	41.7	25	26	25	0.1	25	12.6	25	26.5	25	15.1	25	18.7	44.9	5/02/2002
20020206	37	42.6	25	25.1	25	4.6	25	12.6	25	28.3	25	10.2	25	12.1	32	6/02/2002
20020207	38	42.1	25	23.5	25	0	25	12.7	25	27.9	25	8.4	25	10.2	29	7/02/2002
20020208	39	41.9	25	22.7	25	0	25	15.9	25	28.3	25	8.1	25	9.9	29.4	8/02/2002
20020209	40	38.9	25	24.1	25	0	25	12.4	25	29.3	25	6.3	25	9.1	21	9/02/2002
20020210	41	39.1	25	21.8	25	0	25	12.1	25	28.6	25	8	25	11.4	30.6	10/02/2002
20020211	42	41.3	25	25.1	25	0	25	14.7	25	28.5	25	8.7	25	11	27.3	11/02/2002
20020212	43	42.3	25	22.9	25	0	25	11.4	25	28.8	25	8	25	9.6	28.7	12/02/2002
20020213	44	40.9	25	26.7	25	0	25	8.7	25	24.1	25	23.8	25	30.8	68	13/02/2002
20020214	45	40.2	25	27.4	25	0	25	9.5	25	21.7	25	28.3	25	38	77.6	14/02/2002
20020215	46	39.9	25	27.3	25	0	25	7.2	25	20.6	25	28.1	25	38.3	77.5	15/02/2002
20020216	47	33.2	25	25.1	25	0	25	7.6	25	15.6	25	28	25	55	87.9	16/02/2002
20020217	48	36	25	24.1	25	5.9	25	6.3	25	19.1	25	27.5	25	46.3	91.6	17/02/2002
20020218	49	35.2	25	24.9	25	5.5	25	9	25	18	25	28.6	25	50.3	90.9	18/02/2002
20020219	50	36.2	25	24.4	25	9.4	25	6.5	25	19.1	25	30.6	25	50.9	100	19/02/2002
20020220	51	35	25	25.1	25	0.7	25	7.9	25	18.5	25	29	25	51.6	91	20/02/2002
20020221	52	36.8	25	25.2	25	0.6	25	7.4	25	20.3	25	29.4	25	47.4	91.7	21/02/2002
20020222	53	37.3	25	25.4	25	0.1	25	8	25	23	25	29.2	25	45.8	90	22/02/2002
20020223	54	37.8	25	25.3	25	0.3	25	6.5	25	24.4	25	27.9	25	42.6	86.5	23/02/2002
20020224	55	39.7	25	26.7	25	0.2	25	7.4	25	25	25	29.1	25	40.1	83.1	24/02/2002
20020225	56	38.4	25	25.8	25	0.2	25	7.2	25	22.3	25	26.5	25	39.1	79.8	25/02/2002
20020226	57	37	25	23.9	25	31.2	25	6.8	25	19.8	25	26.9	25	42.9	90.7	26/02/2002
20020227	58	39.3	25	24.9	25	1.3	25	7.5	25	24.3	25	24.9	25	35	79.1	27/02/2002
20020228	59	34.5	25	24.6	25	0	25	9.1	25	21.5	25	26.4	25	48.3	85.4	28/02/2002
20020301	60	37.6	25	25	25	0.7	25	8.6	25	23.7	25	29.2	25	45	92.2	1/03/2002
20020302	61	34.9	25	24.6	25	0.2	25	10.3	25	22.7	25	18.5	25	33.1	59.8	2/03/2002
20020303	62	36.5	25	22.5	25	0	25	10.4	25	27	25	11.8	25	19.3	43.3	3/03/2002
20020304	63	38.5	25	22.6	25	0	25	10.2	25	26.8	25	10.8	25	15.9	39.4	4/03/2002
20020305	64	38.7	25	26.5	25	0	25	7.5	25	25.2	25	22.8	25	33.1	65.9	5/03/2002
20020306	65	38.3	25	25.1	25	0	25	9.4	25	25.3	25	18.8	25	27.9	59	6/03/2002
20020307	66	38.6	25	23.6	25	0	25	9.1	25	25.6	25	15.5	25	22.6	53.2	7/03/2002
20020308	67	39.8	25	21.2	25	0	25	8.8	25	26	25	20.2	25	27.7	80.3	8/03/2002
20020309	68	40.4	25	21.9	25	0	25	8.6	25	24	25	15.6	25	20.7	59.4	9/03/2002
20020310	69	39.7	25	21.9	25	0	25	8.4	25	24.5	25	17.1	25	23.6	65.1	10/03/2002
20020311	70	39.9	25	24.4	25	0	25	8.4	25	24.7	25	20.1	25	27.4	65.8	11/03/2002
20020312	71	40	25	22.7	25	13.7	25	9	25	25.1	25	22.9	25	31	83	12/03/2002
20020313	72	40.3	25	23	25	0	25	9.8	25	24.5	25	25.3	25	33.8	90.1	13/03/2002
20020314	73	38.9	25	23	25	0	25	10.2	25	24.3	25	20.9	25	30	74.4	14/03/2002
20020315	74	38.8	25	22.3	25	0	25	9.3	25	25.1	25	13.6	25	19.7	50.5	15/03/2002
20020316	75	40.2	25	19.9	25	0	25	8.6	25	26	25	9.6	25	12.9	41.3	16/03/2002
20020317	76	39.8	25	23.3	25	0	25	8.1	25	24	25	21.1	25	28.9	73.8	17/03/2002
20020318	77	38.9	25	23.3	25	0	25	10.7	25	25.4	25	15.1	25	21.7	52.8	18/03/2002
20020319	78	39.2	25	21.7	25	0	25	9.6	25	24.9	25	17.2	25	24.3	66.3	19/03/2002
20020320	79	39.9	25	23.5	25	0	25	10.7	25	25.1	25	15.5	25	21.1	53.6	20/03/2002
20020321	80	40.1	25	20.8	25	0	25	9.9	25	25	25	14.6	25	19.7	59.5	21/03/2002
20020322	81	40.1	25	21.6	25	0	25	10.5	25	25	25	11.4	25	15.4	44.2	22/03/2002
20020323	82	38.2	25	25.2	25	0	25	10.4	25	24.8	25	15.6	25	23.3	48.7	23/03/2002
20020324	83	37.9	25	21.8	25	0	25	8.8	25	24.1	25	16.9	25	25.6	64.7	24/03/2002
20020325	84	38.3	25	24	25	0	25	9.8	25	24.2	25	18.9	25	28.1	63.4	25/03/2002
20020326	85	38.8	25	20.4	25	0	25	12	25	23.1	25	14.2	25	20.5	59.3	26/03/2002
20020327	86	33.2	25	22.4	25	0	25	11.5	25	25	25	9.1	25	17.9	33.6	27/03/2002
20020328	87	31.9	25	15.9	25	0	25	9.9	25	25.6	25	8.6	25	18.2	47.6	28/03/2002
20020329	88	32.6	25	16.6	25	0	25	9.4	25	25.3	25	9.6	25	19.5	50.8	29/03/2002
20020330	89	34.6	25	17.9	25	0	25	9.6	25	24.4	25	10.8	25	19.6	52.7	30/03/2002
20020331	90	36.2	25	18.1	25	0	25	10.2	25	25.1	25	8.2	25	13.6	39.5	31/03/2002
20020401	91	37.9	25	19.7	25	0	25	8.2	25	24.4	25	6.4	25	9.7	27.9	1/04/2002
20020402	92	37.7	25	22.8	25	0	25	9.2	25	23.1	25	13.9	25	21.3	50.1	2/04/2002
20020403	93	37.2	25	20.7	25	0	25	7.5	25	23.7	25	12	25	18.9	49.2	3/04/2002
20020404	94	37.4	25	20.9	25	0	25	9.9	25	23.9	25	13.2	25	20.6	53.4	4/04/2002
20020405	95	37.2	25	22.7	25	0	25	9.6	25	23.3	25	14.9	25	23.5	54	5/04/2002
20020406	96	36.2	25	22.6	25	0	25	9.9	25	23.3	25	13.5	25	22.5	49.3	6/04/2002
20020407	97	36	25	21.2	25	0	25	8.3	25	23.3	25	13.7	25	23.1	54.4	7/04/2002
20020408	98	36.4	25	21.8	25	0	25	8.5	25	22.2	25	16.4	25	27	62.8	8/04/2002
20020409	99	35.6	25	23.3	25	0	25	8.8	25	22.1	25	16.7	25	28.7	58.4	9/04/2002
20020410	100	35.3	25	20.2	25	0	25	8.9	25	22.5	25	15.9	25	27.8	67.2	10/04/2002
20020411	101	35.9	25	23.6	25	0	25	8.9	25	22.3	25	15.6	25	26.4	53.6	11/04/2002
20020412	102	35.4	25	21.3	25	0	25	8.1	25	22.3	25	14	25	24.4	55.3	12/04/2002
20020413	103	36.1	25	24.5	25	0	25	7.6	25	19.1	25	14.7	25	24.6	47.8	13/04/2002
20020414	104	36.2	25	20.8	25	0.5	25	8.4	25	20.9	25	15.2	25	25.3	61.9	14/04/2002
20020415	105	34.7	25	21.1	25	0	25	7.1	25	20.4	25	16.5	25	29.8	66	15/04/2002
20020416	106	34.9	25	19.9	25	0	25	7.4	25	22.2	25	14.6	25	26.1	62.9	16/04/2002
20020417	107	35.1	25	21.6	25	0	25	8.3	25	22.5	25	13.6	25	24.1	52.7	17/04/2002
20020418	108	34.7	25	18	25	0	25	7.6	25	22.9	25	9.5	25	17.2	46.1	18/04/2002
20020419	109	35.7	25	16.2	25	0	25	8.1	25	22.8	25	9.6	25	16.4	52.2	19/04/2002
20020420	110	36.2	25	14.6	25	0	25	7.9	25	22.4	25	9	25	15	54.2	20/0

20020421	111	37.6	25	14.1	25	0	25	9.5	25	21.9	25	8.3	25	12.8	51.6	21/04/2002
20020422	112	38.1	25	17.5	25	0	25	8.7	25	22.2	25	6.5	25	9.8	32.5	22/04/2002
20020423	113	36.8	25	19.5	25	0	25	8.4	25	21.8	25	9.8	25	15.8	43.3	23/04/2002
20020424	114	37.8	25	17.2	25	0	25	6.4	25	21.5	25	7.3	25	11.1	37.2	24/04/2002
20020425	115	37.5	25	16.4	25	0	25	8.3	25	22.1	25	8.9	25	13.8	47.7	25/04/2002
20020426	116	35.5	25	18.5	25	0	25	7.7	25	21.3	25	12.3	25	21.3	57.8	26/04/2002
20020427	117	36.1	25	18.2	25	0	25	9.4	25	21.1	25	11.5	25	19.2	55.1	27/04/2002
20020428	118	35.3	25	18.6	25	0	25	8.3	25	21.2	25	11.5	25	20.1	53.7	28/04/2002
20020429	119	34.8	25	20.1	25	0	25	8.7	25	20.8	25	13	25	23.4	55.3	29/04/2002
20020430	120	34.1	25	22.4	25	0	25	9.8	25	19.7	25	15.4	25	28.8	56.9	30/04/2002
20020501	121	33.1	25	22.4	25	0	25	9.6	25	20.2	25	14.3	25	28.3	52.8	1/05/2002
20020502	122	31.2	25	20	25	0	25	8.2	25	18.9	25	9.4	25	20.7	40.2	2/05/2002
20020503	123	31.6	25	19.7	25	0	25	7.7	25	20.6	25	12	25	25.8	52.3	3/05/2002
20020504	124	32.4	25	19.3	25	0	25	7.7	25	20.3	25	13.9	25	28.6	62.1	4/05/2002
20020505	125	32.6	25	19.7	25	0	25	7.8	25	20.2	25	11.9	25	24.2	51.9	5/05/2002
20020506	126	33	25	20.8	25	0	25	7.2	25	19.7	25	13.6	25	27	55.4	6/05/2002
20020507	127	33.6	25	21.3	25	0	25	7.3	25	19.4	25	12.4	25	23.8	49	7/05/2002
20020508	128	32.5	25	21	25	0	25	6.9	25	19.7	25	12.3	25	25.1	49.5	8/05/2002
20020509	129	32.4	25	18.6	25	0	25	6.6	25	20	25	12	25	24.7	56	9/05/2002
20020510	130	33.2	25	17.4	25	0	25	9.3	25	19.9	25	10.1	25	19.9	50.9	10/05/2002
20020511	131	32	25	16.1	25	0	25	8.3	25	20.5	25	7.9	25	16.6	43.2	11/05/2002
20020512	132	32.4	25	12.4	25	0	25	6.2	25	20.4	25	7.7	25	15.8	53.5	12/05/2002
20020513	133	32.8	25	12.9	25	0	25	6.4	25	20.2	25	8.3	25	16.7	55.8	13/05/2002
20020514	134	33.8	25	13.2	25	0	25	6.3	25	20.4	25	5.3	25	10.1	35	14/05/2002
20020515	135	33.2	25	12.3	25	0	25	6.2	25	20.3	25	4.5	25	8.8	31.5	15/05/2002
20020516	136	34	25	12.5	25	0	25	6.2	25	19.9	25	5.1	25	9.6	35.2	16/05/2002
20020517	137	32	25	16.6	25	0	25	6.9	25	18	25	7	25	14.7	37.1	17/05/2002
20020518	138	32.9	25	13.9	25	0	25	5.6	25	20	25	6	25	12	37.8	18/05/2002
20020519	139	35.4	25	14	25	0	25	7.2	25	19.4	25	7.3	25	12.7	45.7	19/05/2002
20020520	140	26.9	25	15.5	25	0	25	6.6	25	18.1	25	7.7	25	21.7	43.8	20/05/2002
20020521	141	28.1	25	11.2	25	0	25	5.6	25	19.7	25	5.4	25	14.2	40.6	21/05/2002
20020522	142	30.5	25	9.8	25	0	25	5.6	25	19.1	25	5	25	11.5	41.3	22/05/2002
20020523	143	32.7	25	10.6	25	0	25	6.5	25	18.6	25	4	25	8.1	31.3	23/05/2002
20020524	144	33.5	25	16.7	25	0	25	6.1	25	18.1	25	5.8	25	11.2	30.5	24/05/2002
20020525	145	27.7	25	14.8	25	0	25	8.3	25	18.3	25	7.7	25	20.7	45.8	25/05/2002
20020526	146	26.2	25	11	25	0	25	6.7	25	18.4	25	7.9	25	23.2	60.2	26/05/2002
20020527	147	26.1	25	11.2	25	0	25	7	25	19.2	25	7	25	20.7	52.7	27/05/2002
20020528	148	25.8	25	9.7	25	0	25	6	25	19	25	6.8	25	20.5	56.5	28/05/2002
20020529	149	25.3	25	9	25	0	25	7.1	25	18.6	25	5.9	25	18.3	51.4	29/05/2002
20020530	150	24.7	25	10.6	25	0	25	8	25	18.8	25	5.1	25	16.4	39.9	30/05/2002
20020531	151	24.9	25	7	25	0	25	6.3	25	17.8	25	4.2	25	13.3	41.9	31/05/2002
20020601	152	23.8	25	8	25	0	25	6.3	25	18.7	25	6.3	25	21.4	58.8	1/06/2002
20020602	153	22.9	25	9.3	25	0	25	6.5	25	19	25	5.7	25	20.4	48.7	2/06/2002
20020603	154	24.4	25	5.8	25	0	25	6.8	25	18.8	25	6.3	25	20.6	68.4	3/06/2002
20020604	155	25.1	25	10.5	25	0	25	5	25	18	25	10.4	25	32.6	82	4/06/2002
20020605	156	27.3	25	15.2	25	0	25	4.9	25	17.7	25	12.7	25	35	73.6	5/06/2002
20020606	157	29.9	25	16.1	25	0	25	4.2	25	17.2	25	16.3	25	38.6	89.1	6/06/2002
20020607	158	31.2	25	19.6	25	0	25	5.1	25	16.5	25	17.4	25	38.3	76.3	7/06/2002
20020608	159	32.4	25	19.5	25	0	25	9.1	25	15.2	25	13.3	25	27.3	58.7	8/06/2002
20020609	160	24.9	25	11.8	25	0	25	7.5	25	18	25	5.3	25	16.8	38.3	9/06/2002
20020610	161	26.9	25	9.4	25	0	25	5.7	25	17.9	25	6.2	25	17.5	52.6	10/06/2002
20020611	162	28.5	25	9.8	25	0	25	5.5	25	18.4	25	5.7	25	14.6	47.1	11/06/2002
20020612	163	30.4	25	7.7	25	0	25	4.4	25	18.6	25	5.5	25	12.7	52.4	12/06/2002
20020613	164	30.8	25	9.4	25	0	25	5.2	25	18.5	25	5.4	25	12.2	45.8	13/06/2002
20020614	165	32	25	9.1	25	0	25	4.9	25	18.4	25	4.8	25	10.1	41.6	14/06/2002
20020615	166	34.8	25	9.8	25	0	25	7.1	25	18	25	5.9	25	10.6	48.7	15/06/2002
20020616	167	34	25	17.4	25	0	25	7.2	25	16.5	25	19.2	25	36.1	96.7	16/06/2002
20020617	168	26	25	11.7	25	0	25	7.1	25	18.2	25	5.3	25	15.8	38.6	17/06/2002
20020618	169	23.3	25	8	25	0	25	6.8	25	18	25	8.3	25	29	77.4	18/06/2002
20020619	170	22.9	25	11.6	25	0	25	6.8	25	18	25	6.9	25	24.7	50.5	19/06/2002
20020620	171	24.9	25	12	25	0	25	5.7	25	18.4	25	6.4	25	20.3	45.7	20/06/2002
20020621	172	26	25	8.4	25	0	25	5.9	25	18.4	25	5.5	25	16.4	49.9	21/06/2002
20020622	173	25.4	25	8	25	0	25	6.1	25	18.5	25	4.5	25	13.9	42	22/06/2002
20020623	174	25.9	25	9.2	25	0	25	5.3	25	18.3	25	4.9	25	14.7	42.1	23/06/2002
20020624	175	26.6	25	8.7	25	0	25	5	25	18.4	25	5.1	25	14.6	45.4	24/06/2002
20020625	176	28.7	25	10.4	25	0	25	5.6	25	16.6	25	9.5	25	24.1	75.4	25/06/2002
20020626	177	27.8	25	13.5	25	0	25	6	25	17.6	25	7.8	25	20.9	50.4	26/06/2002
20020627	178	27.9	25	11.1	25	0	25	5.7	25	18.3	25	6.6	25	17.6	50	27/06/2002
20020628	179	25.8	25	11	25	0	25	8.4	25	18.5	25	3.9	25	11.7	29.7	28/06/2002
20020629	180	20.7	25	10.1	25	0	25	5.8	25	18.5	25	4.4	25	18	35.6	29/06/2002
20020630	181	22.8	25	7.9	25	0	25	4.5	25	18.6	25	4.1	25	14.8	38.5	30/06/2002
20020701	182	24.9	25	4.1	25	0	25	4.8	25	18.9	25	3.6	25	11.4	44	1/07/2002
20020702	183	27.2	25	5	25	0	25	4.1	25	18.7	25	3.6	25	10	41.3	2/07/2002
20020703	184	27.4	25	5.9	25	0	25	5.8	25	18.8	25	3.4	25	9.3	36.6	3/07/2002
20020704	185	24.2	25	8.4	25	0	25	5.4	25	18.7	25	5	25	16.6	45.4	4/07/2002
20020705	186	24	25	4.7	25	0	25	4.5	25	18.6	25	5.8	25	19.4	67.9	5/07/2002
20020706	187	25.1	25	5.9	25	0	25	6.4	25	18.6	25	5.3	25	16.6	57.1	6/07/2002
20020707	188	24.9	25	8.5	25	0	25	5.3	25	18.9	25	5	25	15.9	45.1	7/07/2002
20020708	189	25.5	25	8.2	25	0	25	5.2	25	19	25	3.4	25	10.4	31.3	8/07/2002
20020709	190	26.7	25	5.1	25	0	25	4.5	25	19	25	3.9	25	11.1	44.4	9/07/2002
20020710	191	27.3	25	8.3	25	0	25	5.3	25	18.7	25	5.4	25	14.9	49.4	10/07/2002
20020711	192	28.3	25	11.3	25	0	25	5.1	25	19	25	3.7	25	9.6	27.6	11/07/2002
20020712	193	29.3	25	10	25	0	25	5.3	25	18.2	25	6.5	25	16	53	12/07/2002

20020713	194	30.3	25	9.6	25	0	25	7.2	25	18.3	25	6.8	25	15.8	56.9	13/07/2002
20020714	195	22.8	25	9.8	25	0	25	5.8	25	19.3	25	4.1	25	14.8	33.9	14/07/2002
20020715	196	23.2	25	4.7	25	0	25	5.4	25	19.2	25	5.1	25	17.9	59.7	15/07/2002
20020716	197	25.4	25	4.8	25	0	25	6.5	25	19.1	25	4.5	25	13.9	52.3	16/07/2002
20020717	198	25.2	25	6.8	25	0	25	7.1	25	19.2	25	4.1	25	12.8	41.5	17/07/2002
20020718	199	26.3	25	7.7	25	0	25	6.3	25	19.6	25	3.9	25	11.4	37.1	18/07/2002
20020719	200	26.8	25	9.5	25	0	25	5.5	25	19.5	25	5	25	14.2	42.1	19/07/2002
20020720	201	28.2	25	13	25	0	25	6.6	25	18.8	25	8	25	20.9	53.5	20/07/2002
20020721	202	28.1	25	16.8	25	0	25	6.9	25	18.9	25	8	25	21	41.8	21/07/2002
20020722	203	28.3	25	13.9	25	0	25	5.4	25	19.4	25	5.5	25	14.3	34.7	22/07/2002
20020723	204	28.4	25	12.1	25	0	25	6.1	25	19.4	25	8	25	20.7	56.7	23/07/2002
20020724	205	29.1	25	10.9	25	0	25	6	25	19.5	25	8.7	25	21.6	66.8	24/07/2002
20020725	206	29	25	10	25	0	25	6	25	19.7	25	6.3	25	15.7	51.3	25/07/2002
20020726	207	28.6	25	8.3	25	0	25	6.4	25	20.2	25	4.7	25	12	43	26/07/2002
20020727	208	29.2	25	9.9	25	0	25	6.4	25	20.3	25	5.3	25	13.1	43.5	27/07/2002
20020728	209	29.4	25	9.6	25	0	25	6.7	25	19.8	25	7.8	25	19	65.3	28/07/2002
20020729	210	23.8	25	12.8	25	0	25	7.1	25	19.3	25	8	25	27.1	54.2	29/07/2002
20020730	211	25.8	25	9.1	25	0	25	4.8	25	19.9	25	8.2	25	24.7	71	30/07/2002
20020731	212	26.9	25	6.7	25	0	25	4.7	25	20.1	25	6.1	25	17.2	62.2	31/07/2002
20020801	213	28.7	25	8.5	25	0	25	5.3	25	20.3	25	5.9	25	15	53.2	1/08/2002
20020802	214	30.1	25	7.3	25	0	25	5.5	25	20.6	25	4.8	25	11.2	47	2/08/2002
20020803	215	29.9	25	9.3	25	0	25	7.5	25	20.3	25	5.3	25	12.6	45.3	3/08/2002
20020804	216	25.6	25	9.6	25	0	25	6.7	25	21.1	25	4.8	25	14.6	40.2	4/08/2002
20020805	217	29.9	25	7.4	25	0	25	5.7	25	21.4	25	3.4	25	8.1	33	5/08/2002
20020806	218	32.1	25	8.3	25	0	25	8.9	25	21.3	25	3.7	25	7.7	33.8	6/08/2002
20020807	219	30.2	25	9.9	25	0	25	10	25	21.5	25	3.4	25	7.9	27.9	7/08/2002
20020808	220	29.4	25	12.5	25	0	25	7.3	25	21.7	25	4.1	25	10	28.3	8/08/2002
20020809	221	28.6	25	13.2	25	0	25	6.6	25	21.6	25	5.6	25	14.3	36.9	9/08/2002
20020810	222	29.7	25	14.7	25	0	25	6.4	25	21.2	25	9.2	25	22.1	55	10/08/2002
20020811	223	30	25	12.2	25	0	25	6.5	25	21.3	25	9.4	25	22.2	66.2	11/08/2002
20020812	224	31.2	25	11.8	25	0	25	7.9	25	21.5	25	8.2	25	18	59.3	12/08/2002
20020813	225	26.2	25	12.7	25	0	25	8.4	25	21.9	25	4.5	25	13.2	30.7	13/08/2002
20020814	226	23.1	25	9.5	25	0	25	8.9	25	22.4	25	3.6	25	12.7	30.3	14/08/2002
20020815	227	24.2	25	6.4	25	0	25	8.4	25	22.6	25	3.4	25	11.3	35.4	15/08/2002
20020816	228	29.2	25	11	25	0	25	7.2	25	22.1	25	3.9	25	9.6	29.7	16/08/2002
20020817	229	29	25	13.5	25	0	25	6.1	25	18.4	25	6.2	25	15.5	40.1	17/08/2002
20020818	230	27.6	25	14.3	25	0	25	5.6	25	19.8	25	3.9	25	10.6	23.9	18/08/2002
20020819	231	28.9	25	14.9	25	0	25	6.1	25	21.7	25	3.6	25	9	21.3	19/08/2002
20020820	232	28.2	25	13.9	25	0	25	5.9	25	17.1	25	13.9	25	36.4	87.6	20/08/2002
20020821	233	28.2	25	12.5	25	0	25	6.8	25	21.9	25	12.5	25	32.7	86.3	21/08/2002
20020822	234	29	25	11.5	25	0	25	8.4	25	23.1	25	4.7	25	11.7	34.7	22/08/2002
20020823	235	27.9	25	11.2	25	0	25	8.2	25	23.6	25	3	25	8	22.6	23/08/2002
20020824	236	28.3	25	8.7	25	0	25	9.1	25	23.7	25	3.2	25	8.3	28.5	24/08/2002
20020825	237	27.5	25	7.4	25	0	25	8.5	25	23.7	25	3.8	25	10.4	36.9	25/08/2002
20020826	238	27.3	25	9.9	25	0	25	7.8	25	23.7	25	3.9	25	10.8	32	26/08/2002
20020827	239	27.8	25	10.7	25	0	25	5.9	25	23.2	25	7.1	25	19	55.2	27/08/2002
20020828	240	30.9	25	9.8	25	0	25	6.6	25	23.4	25	6.1	25	13.7	50.4	28/08/2002
20020829	241	32.3	25	10.3	25	0	25	7.2	25	23.7	25	5.8	25	12	46.3	29/08/2002
20020830	242	33.5	25	13	25	0	25	7.5	25	23.5	25	9.7	25	18.8	64.8	30/08/2002
20020831	243	33.6	25	12.7	25	0	25	8.6	25	23.2	25	8.8	25	16.9	60	31/08/2002
20020901	244	34.9	25	15.5	25	0	25	8.4	25	23	25	9	25	16.1	51.1	1/09/2002
20020902	245	35.3	25	12.6	25	0	25	10	25	23.7	25	8	25	14	54.9	2/09/2002
20020903	246	34.5	25	13.2	25	0	25	9.8	25	24	25	9.9	25	18.1	65.3	3/09/2002
20020904	247	33.7	25	14.5	25	0	25	8.9	25	24.1	25	9.4	25	18	57	4/09/2002
20020905	248	34.2	25	15.5	25	0	25	8.6	25	24	25	11.9	25	22.1	67.6	5/09/2002
20020906	249	36.8	25	15.3	25	0	25	9.6	25	24.2	25	11.2	25	18	64.5	6/09/2002
20020907	250	36.5	25	18.6	25	0	25	12.3	25	24.4	25	7.2	25	11.8	33.6	7/09/2002
20020908	251	35.5	25	17.6	25	0	25	9.9	25	25.1	25	3.6	25	6.2	17.9	8/09/2002
20020909	252	37.2	25	15.1	25	0	25	10.8	25	25.1	25	3.6	25	5.7	21	9/09/2002
20020910	253	33.9	25	18.3	25	0	25	11.4	25	24.2	25	8	25	15.1	38.1	10/09/2002
20020911	254	30.7	25	20.5	25	0	25	11.3	25	25	25	5.4	25	12.2	22.4	11/09/2002
20020912	255	31.3	25	16.3	25	0	25	10.8	25	26	25	2.6	25	5.7	14	12/09/2002
20020913	256	29.2	25	17.7	25	0	25	7.4	25	19.3	25	6	25	14.8	29.6	13/09/2002
20020914	257	32.5	25	16.9	25	0	25	8.8	25	24.7	25	8	25	16.4	41.6	14/09/2002
20020915	258	32.2	25	17.6	25	0	25	8.8	25	25.1	25	11.1	25	23.1	55.2	15/09/2002
20020916	259	34.3	25	15.3	25	0	25	11.1	25	24.8	25	10.9	25	20.2	62.7	16/09/2002
20020917	260	26.6	25	14.7	25	0	25	10	25	23.8	25	8.8	25	25.3	52.6	17/09/2002
20020918	261	28.2	25	10.2	25	0	25	8.2	25	26.1	25	4.9	25	12.8	39.4	18/09/2002
20020919	262	31.6	25	10.5	25	0	25	8.5	25	26.3	25	4.7	25	10.1	37	19/09/2002
20020920	263	33.7	25	11.7	25	0	25	8	25	26.2	25	6.1	25	11.7	44.4	20/09/2002
20020921	264	35.3	25	11.9	25	0	25	9	25	26.3	25	4.7	25	8.2	33.8	21/09/2002
20020922	265	37.1	25	13.2	25	0	25	10	25	26.5	25	3.4	25	5.4	22.4	22/09/2002
20020923	266	37.9	25	12.5	25	0	25	10	25	26.7	25	3.8	25	5.8	26.2	23/09/2002
20020924	267	39.3	25	13.7	25	0	25	10.6	25	26.7	25	3.6	25	5.1	23	24/09/2002
20020925	268	38.4	25	15.8	25	0	25	10.4	25	25.4	25	9.1	25	13.4	50.7	25/09/2002
20020926	269	38	25	19.3	25	0	25	10.7	25	24.1	25	12	25	18.1	53.6	26/09/2002
20020927	270	38.3	25	18.1	25	0	25	10.2	25	24.6	25	9.6	25	14.3	46.2	27/09/2002
20020928	271	38.5	25	18.8	25	0	25	14.6	25	21.5	25	9.1	25	13.4	42	28/09/2002
20020929	272	25.8	25	18.3	25	0	25	10.8	25	17.8	25	4.8	25	14.5	22.8	29/09/2002
20020930	273	28	25	15.3	25	0	25	12.1	25	27.4	25	3	25	7.9	17.3	30/09/2002
20021001	274	25.6	25	13.9	25	0	25	10	25	27.5	25	2.5	25	7.6	15.8	1/10/2002
20021002	275	33.2	25	12.6	25	0	25	8.8	25	26.7	25	7.7	25	15.1	52.8	2/10/2002
20021003	276	35.5	25	17.6	25	0	25	8.9	25	24.8	25	8.9	25	15.4	44.2	3/10/2002

20021004	277	36.5	25	20.5	25	0	25	10.2	25	26.5	25	9.2	25	15.1	38.2	4/10/2002
20021005	278	34.7	25	16.7	25	0	25	9.7	25	28.2	25	4.1	25	7.4	21.6	5/10/2002
20021006	279	37.1	25	13.5	25	0	25	8.7	25	28	25	3.2	25	5.1	20.7	6/10/2002
20021007	280	39.7	25	15.1	25	0	25	9.3	25	27.1	25	5.9	25	8.1	34.4	7/10/2002
20021008	281	39.5	25	20.7	25	0	25	12.7	25	26.8	25	8.8	25	12.3	36.1	8/10/2002
20021009	282	37.5	25	22.4	25	0	25	16.4	25	27.4	25	3.8	25	5.9	14	9/10/2002
20021010	283	37.2	25	20.8	25	0	25	14.4	25	28	25	3.4	25	5.4	13.8	10/10/2002
20021011	284	36.4	25	16.8	25	0	25	11.6	25	28	25	2.9	25	4.8	15.2	11/10/2002
20021012	285	38.2	25	16.1	25	0	25	9.7	25	28.5	25	2.6	25	3.9	14.2	12/10/2002
20021013	286	39.1	25	15.4	25	0	25	11.4	25	28.5	25	3.7	25	5.3	21.2	13/10/2002
20021014	287	37.8	25	18	25	0	25	9.7	25	28.5	25	4.9	25	7.5	23.8	14/10/2002
20021015	288	39	25	17.7	25	0	25	12.4	25	28.9	25	3.3	25	4.7	16.3	15/10/2002
20021016	289	39.2	25	15.8	25	0	25	11.1	25	28.5	25	3.7	25	5.2	20.6	16/10/2002
20021017	290	41.6	25	16.8	25	0	25	10.4	25	28.8	25	3.6	25	4.5	18.8	17/10/2002
20021018	291	42.3	25	20.4	25	0	25	10.3	25	28.2	25	11.5	25	13.8	48	18/10/2002
20021019	292	43.2	25	22.4	25	0	25	12.9	25	27.7	25	17.6	25	20.2	65	19/10/2002
20021020	293	42.7	25	26.6	25	0	25	15.1	25	28.9	25	5.6	25	6.6	16.1	20/10/2002
20021021	294	40	25	23.1	25	0	25	16.5	25	29.4	25	3.5	25	4.7	12.4	21/10/2002
20021022	295	38.4	25	17.6	25	0	25	10.9	25	29.6	25	3.7	25	5.5	18.4	22/10/2002
20021023	296	38	25	17.6	25	0	25	14.4	25	29.4	25	4.8	25	7.2	23.9	23/10/2002
20021024	297	35.4	25	17.3	25	0	25	10.7	25	29.9	25	5.5	25	9.6	27.9	24/10/2002
20021025	298	40.7	25	15.5	25	0	25	10.4	25	29.6	25	4.3	25	5.6	24.4	25/10/2002
20021026	299	40.7	25	18.4	25	0	25	13.3	25	29	25	6.4	25	8.4	30.3	26/10/2002
20021027	300	37.1	25	24.4	25	0	25	15.6	25	29.4	25	6.6	25	10.5	21.6	27/10/2002
20021028	301	35.6	25	16.4	25	0	25	12.5	25	29.9	25	3	25	5.2	16.1	28/10/2002
20021029	302	37.8	25	18.4	25	0	25	11.1	25	29.9	25	3.9	25	5.9	18.4	29/10/2002
20021030	303	39.1	25	19.9	25	0	25	11.2	25	27.9	25	13.4	25	19.1	57.7	30/10/2002
20021031	304	38.3	25	24.6	25	0	25	11.7	25	24	25	17.2	25	25.5	55.6	31/10/2002
20021101	305	38.6	25	23.3	25	0.1	25	12.8	25	26.7	25	9.8	25	14.3	34.3	1/11/2002
20021102	306	40.6	25	17.9	25	0	25	12.9	25	28.1	25	8.1	25	10.6	39.5	2/11/2002
20021103	307	40.4	25	23.9	25	0	25	12.1	25	28.4	25	14.5	25	19.2	48.9	3/11/2002
20021104	308	40.4	25	22.7	25	0	25	14.5	25	28.4	25	5.8	25	7.7	21	4/11/2002
20021105	309	40.5	25	25	25	0	25	15.2	25	29.3	25	7.5	25	9.9	23.7	5/11/2002
20021106	310	40.6	25	24.8	25	0	25	12.8	25	28.4	25	9.2	25	12.1	29.4	6/11/2002
20021107	311	40.8	25	24.4	25	0	25	12.6	25	29.7	25	14.8	25	19.2	48.4	7/11/2002
20021108	312	38.9	25	24.8	25	0	25	13.4	25	29.7	25	10.6	25	15.2	33.9	8/11/2002
20021109	313	39.5	25	23.9	25	0	25	14.3	25	29.9	25	9.4	25	13.1	31.7	9/11/2002
20021110	314	39.3	25	22.6	25	0	25	12.2	25	29.5	25	10.1	25	14.2	36.8	10/11/2002
20021111	315	41.5	25	19.6	25	0	25	12.6	25	29.7	25	8.6	25	10.8	37.7	11/11/2002
20021112	316	42	25	20.7	25	0	25	12	25	29.1	25	13.4	25	16.3	54.9	12/11/2002
20021113	317	41.1	25	23.4	25	0	25	11.2	25	27.1	25	17.1	25	21.9	59.4	13/11/2002
20021114	318	40.2	25	24.8	25	2.1	25	12.1	25	25.9	25	12.2	25	16.4	39	14/11/2002
20021115	319	40.5	25	26.4	25	0	25	11.7	25	27.4	25	10.9	25	14.4	31.7	15/11/2002
20021116	320	40.2	25	26	25	0	25	12.5	25	26.5	25	13	25	17.4	38.7	16/11/2002
20021117	321	40.3	25	24.9	25	0	25	14.8	25	29.9	25	11.2	25	14.9	35.6	17/11/2002
20021118	322	38.8	25	25.9	25	0	25	14.6	25	30.1	25	13.4	25	19.4	40.1	18/11/2002
20021119	323	38.2	25	25.4	25	0	25	12.3	25	28.9	25	16	25	23.9	49.3	19/11/2002
20021120	324	38.8	25	25.2	25	0	25	13.5	25	25.5	25	16	25	23.1	49.9	20/11/2002
20021121	325	38.4	25	26.8	25	0	25	12.1	25	26.5	25	10.9	25	16.1	30.9	21/11/2002
20021122	326	38.6	25	26.7	25	0	25	14.2	25	29.3	25	14.6	25	21.3	41.7	22/11/2002
20021123	327	38.8	25	26.4	25	0	25	12.7	25	29.4	25	14.4	25	20.8	41.8	23/11/2002
20021124	328	40.7	25	25.6	25	0	25	12.3	25	28.9	25	16.1	25	21	49.1	24/11/2002
20021125	329	38.9	25	27.5	25	0	25	8.6	25	23	25	21.2	25	30.5	57.8	25/11/2002
20021126	330	40	25	26.6	25	0	25	9.2	25	21.9	25	22.7	25	30.8	65.2	26/11/2002
20021127	331	38.7	25	24.6	25	14.6	25	9.3	25	20.4	25	16.7	25	24.3	54	27/11/2002
20021128	332	41.1	25	26.3	25	0.1	25	10.9	25	24.5	25	17.3	25	22.1	50.6	28/11/2002
20021129	333	41.3	25	24.3	25	0.8	25	12.7	25	23.6	25	14.5	25	18.3	47.7	29/11/2002
20021130	334	42.6	25	24.4	25	0	25	14.7	25	28.8	25	11.7	25	13.8	38.3	30/11/2002
20021201	335	42	25	22.5	25	0	25	13.8	25	30	25	6.4	25	7.8	23.5	1/12/2002
20021202	336	43.8	25	22.1	25	0	25	12.8	25	29.7	25	15.4	25	17.1	57.9	2/12/2002
20021203	337	45.6	25	26.4	25	0	25	16.7	25	27.9	25	15.9	25	16.1	46.2	3/12/2002
20021204	338	45.4	25	30.5	25	0	25	19.6	25	29.8	25	11	25	11.2	25.2	4/12/2002
20021205	339	42	25	27.2	25	0	25	19.3	25	30.3	25	7.5	25	9.1	20.8	5/12/2002
20021206	340	38.6	25	24.3	25	0	25	18	25	31	25	4.4	25	6.4	14.5	6/12/2002
20021207	341	39.2	25	22.8	25	0	25	16.1	25	31.7	25	3.3	25	4.7	11.9	7/12/2002
20021208	342	41.5	25	20.7	25	0	25	13.7	25	30.8	25	2.7	25	3.4	11.1	8/12/2002
20021209	343	42.1	25	20.8	25	0	25	13.5	25	30.3	25	6.4	25	7.8	26.1	9/12/2002
20021210	344	38.2	25	27.1	25	0	25	17.9	25	24.5	25	10.4	25	15.5	29	10/12/2002
20021211	345	36.6	25	21.7	25	0	25	14.9	25	31	25	4.5	25	7.3	17.3	11/12/2002
20021212	346	37.5	25	19.4	25	0	25	13.2	25	28.7	25	3.4	25	5.3	15.1	12/12/2002
20021213	347	39.9	25	20.5	25	0	25	12.2	25	31.2	25	3.9	25	5.3	16.2	13/12/2002
20021214	348	41.2	25	18.4	25	0	25	14.1	25	30.2	25	4.3	25	5.5	20.3	14/12/2002
20021215	349	41.1	25	23.9	25	0	25	12.5	25	27.7	25	19.7	25	25.2	66.4	15/12/2002
20021216	350	40.8	25	24.4	25	0	25	12.9	25	26.2	25	16.8	25	21.8	55	16/12/2002
20021217	351	42	25	25	25	0	25	15.6	25	28.4	25	15.7	25	19.1	49.6	17/12/2002
20021218	352	40.9	25	27	25	0	25	14.3	25	28.8	25	16.3	25	21.1	45.7	18/12/2002
20021219	353	40.5	25	26.5	25	0	25	12.7	25	28.6	25	20.4	25	26.9	58.9	19/12/2002
20021220	354	41	25	27.1	25	0	25	15.4	25	29.4	25	16.8	25	21.6	46.9	20/12/2002
20021221	355	39.9	25	28.3	25	0	25	11.6	25	24.1	25	16.2	25	22.1	42.1	21/12/2002
20021222	356	39	25	22.2	25	0	25	10.8	25	27.1	25	18.5	25	26.5	69.2	22/12/2002
20021223	357	40.2	25	26.2	25	0.1	25	12.5	25	27.9	25	20.6	25	27.6	60.6	23/12/2002
20021224	358	41.9	25	23.2	25	0	25	12.8	25	27.9	25	13.4	25	16.4	47.1	24/12/2002
20021225	359	43.6	25	27.5	25	0	25									

20021226	360	41.9	25	22.7	25	0	25	15	25	22.8	25	3.8	25	4.7	13.8	26/12/2002
20021227	361	42.3	25	23.9	25	0	25	12.5	25	21.4	25	3.7	25	4.4	12.5	27/12/2002
20021228	362	43.8	25	23.4	25	0	25	13.2	25	28	25	21.1	25	23.4	73.3	28/12/2002
20021229	363	41.8	25	28.2	25	0	25	12.2	25	27.9	25	20.2	25	24.9	52.8	29/12/2002
20021230	364	39.9	25	22.9	25	6.4	25	12.3	25	25.7	25	21	25	28.6	75.2	30/12/2002
20021231	365	34.9	25	26.4	25	0	25	7.5	25	20.7	25	23.2	25	41.5	67.4	31/12/2002
20030101	1	34	25	23.6	25	2.9	25	11.1	25	21.1	25	24.7	25	46.4	84.8	1/01/2003
20030102	2	36.3	25	20.2	25	0	25	12.3	25	29.9	25	8.4	25	13.9	35.5	2/01/2003
20030103	3	39.8	25	21.7	25	0	25	13.3	25	29.6	25	7.7	25	10.5	29.7	3/01/2003
20030104	4	42.3	25	24.6	25	0	25	12.1	25	30.8	25	8.7	25	10.4	28.1	4/01/2003
20030105	5	40.5	25	26.4	25	0	25	11.1	25	26.4	25	23	25	30.4	66.8	5/01/2003
20030106	6	37.7	25	26.6	25	0	25	10.5	25	20.9	25	22.1	25	33.9	63.5	6/01/2003
20030107	7	38.6	25	28.4	25	0	25	13.1	25	15.4	25	19.2	25	28.1	49.6	7/01/2003
20030108	8	38	25	26.3	25	0	25	10.6	25	19	25	17.4	25	26.3	50.9	8/01/2003
20030109	9	39.8	25	29	25	0	25	11.8	25	19.5	25	11.7	25	16	29.2	9/01/2003
20030110	10	38.1	25	29.5	25	0	25	9.6	25	7.7	25	14.5	25	21.8	35.2	10/01/2003
20030111	11	32.7	25	26.8	25	0	25	7	25	14.1	25	18.3	25	37	51.9	11/01/2003
20030112	12	38.8	25	23.1	25	0	25	10.8	25	24.9	25	16.7	25	24.1	59.1	12/01/2003
20030113	13	40	25	25.1	25	0	25	12.4	25	25.2	25	17.9	25	24.3	56.2	13/01/2003
20030114	14	37.6	25	25.5	25	0	25	9.1	25	23.3	25	18.4	25	28.4	56.4	14/01/2003
20030115	15	36.6	25	24.3	25	2.7	25	10	25	11.6	25	21.2	25	34.5	69.8	15/01/2003
20030116	16	35.5	25	24.1	25	0	25	9.5	25	19	25	13.8	25	23.9	46	16/01/2003
20030117	17	24.1	25	22.3	25	0.4	25	4.9	25	10.9	25	19	25	63.3	70.6	17/01/2003
20030118	18	26.9	25	19.5	25	30.1	25	2.7	25	7.4	25	24.4	25	68.9	100	18/01/2003
20030119	19	29.4	25	20.4	25	23.3	25	3.8	25	11.2	25	24.8	25	60.5	100	19/01/2003
20030120	20	25.1	25	21.4	25	9.5	25	3.4	25	11.2	25	24.4	25	76.6	95.8	20/01/2003
20030121	21	29.1	25	21.2	25	3.1	25	3.6	25	11.1	25	23.2	25	57.6	92.2	21/01/2003
20030122	22	38.1	25	24.2	25	0.1	25	10.1	25	19.3	25	22.8	25	34.2	75.5	22/01/2003
20030123	23	40.7	25	24	25	0	25	10.3	25	27	25	20.8	25	27.2	69.7	23/01/2003
20030124	24	36.2	25	26.2	25	0	25	9.2	25	20.3	25	20.9	25	34.8	61.5	24/01/2003
20030125	25	38.6	25	25.3	25	0.2	25	9.2	25	27	25	20.3	25	29.7	63	25/01/2003
20030126	26	36.1	25	22.7	25	2.9	25	7.9	25	20.8	25	23.8	25	39.8	86.3	26/01/2003
20030127	27	38.1	25	25.9	25	0.1	25	10.8	25	24.8	25	23.6	25	35.4	70.6	27/01/2003
20030128	28	40.9	25	25.6	25	0	25	10.8	25	25.8	25	25.1	25	32.4	76.5	28/01/2003
20030129	29	41.7	25	24.6	25	0	25	12.1	25	27.7	25	24.8	25	30.7	80.2	29/01/2003
20030130	30	40.7	25	27.6	25	0	25	10.4	25	24.1	25	27.9	25	36.4	75.6	30/01/2003
20030131	31	40.1	25	26.2	25	1.8	25	13.9	25	26.4	25	21.1	25	28.4	62	31/01/2003
20030201	32	40.6	25	27.8	25	0	25	16.5	25	26.7	25	8.2	25	10.8	22	1/02/2003
20030202	33	40.9	25	26.8	25	0	25	7.9	25	30	25	7.4	25	9.6	21	2/02/2003
20030203	34	38.7	25	27.3	25	0	25	9.2	25	26.2	25	25.1	25	36.5	69.2	3/02/2003
20030204	35	38.9	25	23	25	9.8	25	9	25	25.5	25	25.1	25	36.1	89.4	4/02/2003
20030205	36	40.1	25	24.4	25	0	25	9.9	25	27.2	25	22.9	25	30.9	75	5/02/2003
20030206	37	39	25	24.4	25	0	25	10.2	25	25.4	25	21.8	25	31.2	71.4	6/02/2003
20030207	38	38.9	25	25.9	25	0	25	8.8	25	25.6	25	20.1	25	28.9	60.2	7/02/2003
20030208	39	36.8	25	25.7	25	0	25	7	25	23.9	25	25.8	25	41.6	78.1	8/02/2003
20030209	40	38.2	25	25.6	25	0	25	8.5	25	24.3	25	26.8	25	40	81.7	9/02/2003
20030210	41	37.5	25	23.6	25	3.6	25	8.7	25	25.3	25	26.4	25	40.9	90.7	10/02/2003
20030211	42	38.3	25	27.1	25	0	25	9.4	25	24.2	25	25.2	25	37.4	70.3	11/02/2003
20030212	43	38.5	25	25.4	25	1.5	25	9.7	25	25.3	25	27.9	25	41	86	12/02/2003
20030213	44	38.9	25	24.8	25	0	25	8.3	25	24.3	25	26.1	25	37.5	83.4	13/02/2003
20030214	45	31.2	25	23.7	25	3.8	25	5.8	25	20.8	25	24.5	25	53.9	83.6	14/02/2003
20030215	46	31.7	25	23	25	10.5	25	7	25	15	25	25.9	25	55.4	92.2	15/02/2003
20030216	47	35.6	25	24.1	25	0	25	7.4	25	18	25	24.7	25	42.5	82.3	16/02/2003
20030217	48	37.2	25	26.4	25	0.1	25	7.8	25	18.9	25	18.6	25	29.3	54.1	17/02/2003
20030218	49	36.3	25	25.4	25	0	25	7.8	25	23.2	25	24.6	25	40.7	75.9	18/02/2003
20030219	50	37	25	26	25	4.3	25	8.6	25	22.9	25	27.8	25	44.3	82.7	19/02/2003
20030220	51	35.8	25	24.2	25	12.7	25	9.1	25	23.4	25	29.2	25	49.7	96.7	20/02/2003
20030221	52	36	25	27.3	25	0.1	25	8.5	25	19.3	25	27.4	25	46.1	75.5	21/02/2003
20030222	53	36.3	25	26.3	25	0	25	8.5	25	23.9	25	26.9	25	44.5	78.6	22/02/2003
20030223	54	37.2	25	26.7	25	0	25	8.3	25	18.5	25	29.2	25	46	83.4	23/02/2003
20030224	55	35.3	25	24.4	25	1.5	25	7.8	25	19.6	25	28.1	25	49.1	92	24/02/2003
20030225	56	34.9	25	24.1	25	4.5	25	8.7	25	23.7	25	26.5	25	47.4	88.3	25/02/2003
20030226	57	35.7	25	24.9	25	1.8	25	4.5	25	16.5	25	28.1	25	48.1	89.3	26/02/2003
20030227	58	33.7	25	23.8	25	101.4	25	7	25	20.8	25	29.9	25	57.2	100	27/02/2003
20030228	59	29.5	25	23.7	25	82.2	25	4.4	25	16.1	25	30.1	25	73	100	28/02/2003
20030301	60	31.5	25	22.3	25	20.8	25	9	25	23.7	25	16.2	25	35	60.2	1/03/2003
20030302	61	31	25	18.3	25	0.1	25	7.7	25	24	25	12.4	25	27.6	59	2/03/2003
20030303	62	33.3	25	16.7	25	0	25	8.6	25	26.9	25	13.2	25	25.8	69.5	3/03/2003
20030304	63	35.3	25	18.4	25	0	25	8.7	25	26.7	25	16.2	25	28.3	76.6	4/03/2003
20030305	64	36.1	25	21.9	25	0	25	9.7	25	24.1	25	18.6	25	31.1	70.8	5/03/2003
20030306	65	36.1	25	22.9	25	0	25	9.6	25	25.9	25	16.2	25	27.1	58	6/03/2003
20030307	66	35.5	25	23.6	25	0	25	8.2	25	24.5	25	19.8	25	34.3	68	7/03/2003
20030308	67	35.9	25	24	25	0	25	9	25	24	25	19.5	25	33	65.4	8/03/2003
20030309	68	35.8	25	24.1	25	0	25	9.6	25	23.1	25	19.2	25	32.7	64	9/03/2003
20030310	69	32.7	25	25.9	25	0	25	7.3	25	16.4	25	18	25	36.4	53.9	10/03/2003
20030311	70	35.1	25	22.9	25	0	25	9	25	22	25	14.8	25	26.2	53	11/03/2003
20030312	71	34.5	25	21.3	25	0	25	8.5	25	22.6	25	13.8	25	25.2	54.5	12/03/2003
20030313	72	34	25	21.2	25	0	25	8.8	25	22.4	25	16.5	25	31	65.6	13/03/2003
20030314	73	35.3	25	20.4	25	0	25	9.6	25	25.6	25	16.5	25	28.9	68.9	14/03/2003
20030315	74	36.6	25	19.3	25	0	25	9.6	25	26.2	25	15.8	25	25.7	70.6	15/03/2003
20030316	75	37.3	25	20.6	25	0	25	7.9	25	25.6	25	15.7	25	24.6	64.7	16/03/2003
20030317	76	37.1	25	22.2	25	0	25	8.6	25	25.2	25	14.9	25	23.6	55.7	17/03/2003
20030318	77	36.6	25	23.3	25	0	25	8.6	25	22.7	25	20.6	25	33.5	72	

20030319	78	36.5	25	22.7	25	0	25	8.6	25	21.9	25	21	25	34.4	76.1	19/03/2003
20030320	79	35.6	25	21	25	8.6	25	10.9	25	22.7	25	17.6	25	30.3	70.8	20/03/2003
20030321	80	33.4	25	20.7	25	0	25	9.8	25	26.3	25	8.1	25	15.7	33.2	21/03/2003
20030322	81	32.5	25	17.6	25	0	25	10.3	25	26.6	25	8.2	25	16.8	40.8	22/03/2003
20030323	82	32.8	25	16.8	25	0	25	8.7	25	25.6	25	7.8	25	15.7	40.8	23/03/2003
20030324	83	34.3	25	16.1	25	0	25	9.7	25	25.1	25	8	25	14.8	43.7	24/03/2003
20030325	84	36.2	25	17	25	0	25	9.1	25	24.5	25	8.2	25	13.6	42.3	25/03/2003
20030326	85	37.8	25	19.4	25	0.1	25	8.5	25	23.8	25	11.2	25	17.1	49.7	26/03/2003
20030327	86	37.7	25	21.8	25	0	25	9.9	25	20.2	25	19.3	25	29.6	73.9	27/03/2003
20030328	87	35.4	25	24.1	25	0.1	25	8.4	25	19.2	25	17.8	25	31	59.3	28/03/2003
20030329	88	36.6	25	21.4	25	0	25	8.4	25	21.8	25	14.7	25	23.9	57.7	29/03/2003
20030330	89	37.5	25	22.8	25	0	25	8.5	25	20.1	25	15.8	25	24.5	56.9	30/03/2003
20030331	90	38.4	25	23.5	25	0	25	10.5	25	20.3	25	15.5	25	22.9	53.6	31/03/2003
20030401	91	38	25	23.8	25	0	25	9.2	25	23.4	25	9.7	25	14.6	32.9	1/04/2003
20030402	92	38	25	19.6	25	0	25	8.5	25	23.5	25	8	25	12.1	35.1	2/04/2003
20030403	93	38.4	25	17.6	25	0	25	11.1	25	23.9	25	8.6	25	12.7	42.8	3/04/2003
20030404	94	38.6	25	20.9	25	0	25	12.3	25	23.5	25	10.4	25	15.2	42.1	4/04/2003
20030405	95	36.9	25	18.9	25	0	25	9.5	25	23.7	25	9.3	25	14.9	42.6	5/04/2003
20030406	96	36.8	25	21.9	25	0	25	8.5	25	22.6	25	11.1	25	17.9	42.3	6/04/2003
20030407	97	37.1	25	22.1	25	0	25	8.8	25	23.3	25	11.4	25	18.1	42.9	7/04/2003
20030408	98	38.3	25	20.9	25	0	25	8.2	25	20.4	25	17.8	25	26.4	72	8/04/2003
20030409	99	36.8	25	22.8	25	15.5	25	7.6	25	19.3	25	25.7	25	41.4	92.6	9/04/2003
20030410	100	36.9	25	21.7	25	0.1	25	7.8	25	22.6	25	17.3	25	27.7	66.7	10/04/2003
20030411	101	38.8	25	22	25	0	25	7.5	25	19.9	25	23.1	25	33.4	87.4	11/04/2003
20030412	102	39.8	25	24.9	25	0	25	9.4	25	19.9	25	25.5	25	34.9	81	12/04/2003
20030413	103	35.5	25	26.5	25	0	25	7.3	25	17.8	25	25.5	25	44.1	73.7	13/04/2003
20030414	104	34.7	25	23.6	25	2.1	25	8.6	25	18.9	25	24.3	25	43.9	83.4	14/04/2003
20030415	105	33.8	25	20.9	25	0	25	8.7	25	21.8	25	10.3	25	19.6	41.7	15/04/2003
20030416	106	31.3	25	16.8	25	0	25	9.8	25	23	25	9.5	25	20.8	49.7	16/04/2003
20030417	107	33.7	25	17.7	25	0	25	10.1	25	22.5	25	10.3	25	19.7	50.9	17/04/2003
20030418	108	34.2	25	20	25	0	25	8.9	25	20.9	25	10.7	25	19.9	45.8	18/04/2003
20030419	109	33.6	25	21.8	25	0	25	10.4	25	21.2	25	13.5	25	26	51.7	19/04/2003
20030420	110	32.5	25	20.8	25	0	25	10.5	25	22.2	25	9.5	25	19.4	38.7	20/04/2003
20030421	111	32.8	25	19.6	25	0	25	9.4	25	20.8	25	16.1	25	32.4	70.6	21/04/2003
20030422	112	32.4	25	21.1	25	0	25	9.6	25	22	25	11.7	25	24.1	46.8	22/04/2003
20030423	113	32.5	25	20.2	25	0	25	9	25	21.8	25	12.9	25	26.4	54.5	23/04/2003
20030424	114	31.8	25	19.1	25	0	25	9.1	25	21.5	25	10.4	25	22.1	47.1	24/04/2003
20030425	115	31.4	25	18.3	25	0	25	7.9	25	22.2	25	8.6	25	18.7	40.9	25/04/2003
20030426	116	31.9	25	16	25	0	25	7.2	25	21.2	25	10	25	21.2	55	26/04/2003
20030427	117	33.1	25	16.6	25	0	25	7	25	20.3	25	10.4	25	20.6	55.1	27/04/2003
20030428	118	34.6	25	18.9	25	0	25	7.3	25	20.5	25	8.7	25	15.8	39.9	28/04/2003
20030429	119	35.1	25	20.1	25	0	25	9.1	25	18.8	25	9.6	25	17	40.8	29/04/2003
20030430	120	34.9	25	22.5	25	0	25	8.6	25	18	25	11.3	25	20.2	41.5	30/04/2003
20030501	121	34.9	25	22.5	25	0	25	9.6	25	18.3	25	12.5	25	22.4	45.9	1/05/2003
20030502	122	32.5	25	22.4	25	0	25	9.5	25	20.8	25	11.8	25	24.1	43.6	2/05/2003
20030503	123	29.9	25	18.9	25	0	25	8.7	25	20.4	25	10.3	25	24.4	47.2	3/05/2003
20030504	124	29.9	25	19.2	25	0	25	8.7	25	17.5	25	9.2	25	21.8	41.4	4/05/2003
20030505	125	30.5	25	19.8	25	0	25	9.2	25	20.6	25	9.6	25	22	41.6	5/05/2003
20030506	126	29.6	25	19.3	25	0	25	8.3	25	20.7	25	7.8	25	18.8	34.9	6/05/2003
20030507	127	29.7	25	16.7	25	0	25	6.9	25	20.6	25	8.9	25	21.3	46.8	7/05/2003
20030508	128	30.5	25	15.9	25	0	25	7	25	19.9	25	9.2	25	21.1	51	8/05/2003
20030509	129	30.3	25	16.5	25	0	25	6.5	25	17.6	25	10.3	25	23.9	54.9	9/05/2003
20030510	130	30.3	25	18.1	25	0	25	5	25	15.7	25	11.6	25	26.9	55.9	10/05/2003
20030511	131	29.9	25	20.9	25	0	25	5.1	25	16.5	25	12.9	25	30.6	52.2	11/05/2003
20030512	132	30.8	25	15.5	25	0	25	7.3	25	19.5	25	13.5	25	30.4	76.7	12/05/2003
20030513	133	30.2	25	17.2	25	0	25	6.5	25	19	25	9.2	25	21.4	46.9	13/05/2003
20030514	134	32.1	25	16.8	25	0	25	5.2	25	17.3	25	12.6	25	26.4	65.9	14/05/2003
20030515	135	33.3	25	17.1	25	0	25	6.4	25	18.2	25	17	25	33.2	87.2	15/05/2003
20030516	136	32.9	25	16	25	0	25	6.6	25	18.7	25	14.5	25	29	79.8	16/05/2003
20030517	137	34	25	14.8	25	0	25	7.6	25	19.6	25	9.4	25	17.7	55.9	17/05/2003
20030518	138	35	25	13.2	25	0	25	7.9	25	19.3	25	9.7	25	17.2	64	18/05/2003
20030519	139	36.1	25	15.3	25	0	25	7.5	25	18.4	25	11.4	25	19.1	65.6	19/05/2003
20030520	140	32.8	25	17.5	25	0	25	8.4	25	19.1	25	9.9	25	19.9	49.5	20/05/2003
20030521	141	28.6	25	12.4	25	0	25	6.7	25	19.8	25	5.8	25	14.8	40.3	21/05/2003
20030522	142	30.1	25	10.2	25	0	25	6	25	19.3	25	7.1	25	16.6	57.1	22/05/2003
20030523	143	31.3	25	11.9	25	0	25	6.5	25	19.3	25	7.6	25	16.6	54.6	23/05/2003
20030524	144	32.3	25	13	25	0	25	7.7	25	19.2	25	7.1	25	14.7	47.4	24/05/2003
20030525	145	28.1	25	14.9	25	0	25	7.5	25	19.1	25	7.6	25	20	44.9	25/05/2003
20030526	146	28.5	25	12.6	25	0	25	6.9	25	18.8	25	7.6	25	19.5	52.1	26/05/2003
20030527	147	28.6	25	12.8	25	0	25	7.4	25	18.4	25	7.4	25	18.9	50.1	27/05/2003
20030528	148	26.7	25	16.3	25	0	25	8.1	25	19	25	6.8	25	19.4	36.7	28/05/2003
20030529	149	27.2	25	11	25	0	25	6.4	25	18.5	25	6.9	25	19.1	52.6	29/05/2003
20030530	150	29.8	25	15.7	25	0	25	5.6	25	16.4	25	12.3	25	29.3	69	30/05/2003
20030531	151	27.1	25	17.4	25	0	25	4	25	15.1	25	16.6	25	46.3	83.6	31/05/2003
20030601	152	29.7	25	16.1	25	0.3	25	4	25	16.2	25	16.8	25	40.3	91.9	1/06/2003
20030602	153	29.1	25	20.1	25	0	25	4.1	25	13.9	25	17.5	25	43.4	74.4	2/06/2003
20030603	154	33.4	25	15.8	25	0	25	6	25	16.3	25	18.4	25	35.8	100	3/06/2003
20030604	155	33.3	25	13	25	0	25	5.8	25	17.5	25	9.2	25	18	61.5	4/06/2003
20030605	156	30.5	25	14.7	25	0	25	7	25	18.2	25	8.1	25	18.6	48.5	5/06/2003
20030606	157	29.7	25	12.1	25	0	25	9	25	18.4	25	6.6	25	15.8	46.8	6/06/2003
20030607	158	27	25	12.8	25	0	25	8.3	25	18.7	25	4.3	25	12.1	29.1	7/06/2003
20030608	159	25.5	25	8	25	0	25	7.5	25	18.8	25	4.5	25	13.8	42	8/06/2003
20030609	160	25.6	25	10.8	25	0	25	6.2	25	18.7	25	5	25	15.2	38.6	9/06

20030610	161	27.2	25	9.5	25	0	25	5.5	25	18.5	25	5.9	25	16.4	49.7	10/06/2003
20030611	162	29.2	25	15.8	25	0	25	6	25	17.8	25	12.4	25	30.6	69.1	11/06/2003
20030612	163	29.5	25	12.9	25	0	25	5.9	25	18.1	25	11.2	25	27.2	75.3	12/06/2003
20030613	164	29.1	25	18.5	25	0	25	7.8	25	18	25	11.4	25	28.3	53.6	13/06/2003
20030614	165	25.9	25	14.6	25	0	25	8.8	25	18.2	25	6.4	25	19.2	38.5	14/06/2003
20030615	166	25.5	25	12.7	25	0	25	8.3	25	17.3	25	4.5	25	13.8	30.7	15/06/2003
20030616	167	25.8	25	16.4	25	0	25	7.8	25	13.8	25	6.1	25	18.4	32.7	16/06/2003
20030617	168	21.2	25	17.1	25	0	25	5.4	25	13.6	25	5.9	25	23.4	30.3	17/06/2003
20030618	169	24.9	25	8.3	25	0	25	5.7	25	18.3	25	7	25	22.2	64	18/06/2003
20030619	170	26	25	8	25	0	25	5.6	25	18.2	25	5.8	25	17.3	54.1	19/06/2003
20030620	171	23.4	25	9.6	25	0	25	6.3	25	17.4	25	7.8	25	27.1	65.3	20/06/2003
20030621	172	22.7	25	5.3	25	0	25	4.3	25	17.1	25	6.5	25	23.6	73	21/06/2003
20030622	173	23.1	25	7.1	25	0	25	6	25	14.9	25	7.1	25	25.1	70.4	22/06/2003
20030623	174	25.5	25	7.7	25	0	25	4.8	25	16.3	25	7.1	25	21.8	67.6	23/06/2003
20030624	175	29.4	25	10	25	0	25	6.1	25	17.3	25	6.7	25	16.3	54.6	24/06/2003
20030625	176	25.4	25	11.9	25	0	25	6.6	25	18	25	6.2	25	19.1	44.5	25/06/2003
20030626	177	24.3	25	5.8	25	0	25	5	25	18.4	25	6.5	25	21.4	70.5	26/06/2003
20030627	178	28	25	7	25	0	25	4.5	25	18.4	25	6.1	25	16.1	60.9	27/06/2003
20030628	179	31.8	25	10.2	25	0	25	5.2	25	18.5	25	5.5	25	11.7	44.2	28/06/2003
20030629	180	34	25	10.7	25	0	25	6.3	25	18.1	25	7	25	13.2	54.4	29/06/2003
20030630	181	33.7	25	11.2	25	0	25	6.4	25	17.9	25	8.2	25	15.7	61.7	30/06/2003
20030701	182	32.1	25	10.4	25	0	25	5.9	25	17.4	25	10.1	25	21.1	80.1	1/07/2003
20030702	183	24.2	25	10.7	25	0	25	4.9	25	18	25	11.5	25	38.1	89.4	2/07/2003
20030703	184	22.6	25	6.7	25	0	25	6.2	25	18.5	25	7	25	25.5	71.4	3/07/2003
20030704	185	23.4	25	7.1	25	0	25	5.6	25	18.6	25	6.8	25	23.6	67.5	4/07/2003
20030705	186	24.6	25	10.1	25	0	25	6.8	25	18.5	25	5.7	25	18.4	46.1	5/07/2003
20030706	187	25.7	25	11	25	0	25	5	25	18.4	25	7.2	25	21.8	54.9	6/07/2003
20030707	188	27.7	25	11.2	25	0	25	4.6	25	18.1	25	10.3	25	27.7	77.5	7/07/2003
20030708	189	27.9	25	11.9	25	0	25	5.6	25	18	25	11.3	25	30.1	81.2	8/07/2003
20030709	190	27.9	25	12.4	25	0	25	6.2	25	17.7	25	11.9	25	31.7	82.7	9/07/2003
20030710	191	28.2	25	12.7	25	0	25	5.4	25	18.3	25	8.9	25	23.3	60.6	10/07/2003
20030711	192	29.5	25	11.2	25	0	25	5.2	25	18.2	25	9.8	25	23.8	73.7	11/07/2003
20030712	193	30.1	25	13.3	25	0	25	7.2	25	17.1	25	9.2	25	21.6	60.3	12/07/2003
20030713	194	28.8	25	14.5	25	0	25	7.7	25	18.1	25	7.8	25	19.7	47.3	13/07/2003
20030714	195	27.4	25	13.3	25	0	25	7.4	25	18.7	25	10.3	25	28.2	67.5	14/07/2003
20030715	196	27.7	25	14.1	25	0	25	7	25	19	25	7	25	18.8	43.5	15/07/2003
20030716	197	28	25	14.6	25	0	25	6.4	25	19.1	25	7.5	25	19.8	45.2	16/07/2003
20030717	198	27.8	25	13.1	25	0.1	25	6.7	25	19.1	25	7.9	25	21.1	52.4	17/07/2003
20030718	199	28.9	25	15	25	0	25	7.6	25	18.8	25	9.8	25	24.6	57.5	18/07/2003
20030719	200	28.3	25	16.2	25	0	25	7.3	25	18.9	25	11.1	25	28.9	60.3	19/07/2003
20030720	201	29	25	14.9	25	0	25	6.2	25	19	25	10.2	25	25.5	60.2	20/07/2003
20030721	202	28.2	25	15.9	25	0	25	6	25	18.9	25	11.8	25	30.9	65.4	21/07/2003
20030722	203	29.1	25	13.6	25	0	25	5.8	25	19	25	11	25	27.3	70.7	22/07/2003
20030723	204	30.2	25	16.4	25	0	25	9	25	17.2	25	12.9	25	30.1	69.2	23/07/2003
20030724	205	21.4	25	10.4	25	0	25	7	25	20.3	25	3.1	25	12.2	24.6	24/07/2003
20030725	206	21.7	25	5.8	25	0	25	5.4	25	19.9	25	5.3	25	20.4	57.5	25/07/2003
20030726	207	23.1	25	5.5	25	0	25	6.5	25	20.3	25	5.4	25	19.1	59.8	26/07/2003
20030727	208	26.4	25	5.9	25	0	25	7.1	25	20.4	25	4.5	25	13.1	48.5	27/07/2003
20030728	209	27.9	25	7.9	25	0	25	6.1	25	20.5	25	3.9	25	10.4	36.6	28/07/2003
20030729	210	26.1	25	6.5	25	0	25	7.6	25	20.6	25	4.2	25	12.4	43.4	29/07/2003
20030730	211	24.6	25	6.8	25	0	25	8	25	20.8	25	2.9	25	9.4	29.4	30/07/2003
20030731	212	22.5	25	9.1	25	0	25	6.4	25	20.9	25	4.7	25	17.3	40.7	31/07/2003
20030801	213	23.3	25	9.7	25	0	25	6.7	25	21	25	3.4	25	11.9	28.3	1/08/2003
20030802	214	26	25	4.9	25	0	25	7.8	25	21.2	25	3.2	25	9.5	37	2/08/2003
20030803	215	26.4	25	9.2	25	0	25	6.3	25	21.1	25	2.9	25	8.4	24.9	3/08/2003
20030804	216	28.4	25	7	25	0	25	5.7	25	20.7	25	6.9	25	17.8	68.9	4/08/2003
20030805	217	31.2	25	9.1	25	0	25	6.4	25	20.4	25	8.1	25	17.8	70.1	5/08/2003
20030806	218	32.7	25	11.1	25	0	25	6.4	25	20.6	25	8.8	25	17.8	66.6	6/08/2003
20030807	219	31.9	25	12.6	25	0	25	7	25	20.9	25	7.9	25	16.7	54.2	7/08/2003
20030808	220	32.8	25	13.3	25	0	25	8.1	25	21.2	25	8	25	16.1	52.4	8/08/2003
20030809	221	32	25	17.1	25	0	25	7.9	25	21.1	25	7.8	25	16.4	40	9/08/2003
20030810	222	32.9	25	18.2	25	0	25	8.2	25	21.3	25	8.3	25	16.6	39.7	10/08/2003
20030811	223	32.9	25	15.9	25	0	25	7.6	25	20.3	25	15	25	30	83.1	11/08/2003
20030812	224	32.5	25	16.4	25	0	25	7.6	25	20.9	25	14.8	25	30.3	79.4	12/08/2003
20030813	225	35.8	25	15.1	25	0	25	8.6	25	19.3	25	14.5	25	24.7	84.5	13/08/2003
20030814	226	26.2	25	16.7	25	0	25	6.2	25	18.4	25	12.7	25	37.3	66.8	14/08/2003
20030815	227	15.5	25	13.3	25	5.8	25	3.1	25	8.4	25	14	25	79.6	91.7	15/08/2003
20030816	228	24.2	25	9.1	25	5.2	25	4.9	25	21	25	11.3	25	37.4	97.8	16/08/2003
20030817	229	26.6	25	9.2	25	0	25	5.9	25	22	25	9.1	25	26.1	78.3	17/08/2003
20030818	230	28	25	10.5	25	0	25	6.8	25	22.3	25	6.5	25	17.2	51.2	18/08/2003
20030819	231	28.6	25	10.5	25	0	25	7.3	25	22.8	25	4.5	25	11.5	35.5	19/08/2003
20030820	232	31.2	25	13.6	25	0	25	6.8	25	22.7	25	6.6	25	14.5	42.4	20/08/2003
20030821	233	34.2	25	11	25	0	25	6.8	25	22.2	25	7.8	25	14.5	59.5	21/08/2003
20030822	234	33.1	25	15.9	25	0	25	9.8	25	19.1	25	16.6	25	32.8	91.9	22/08/2003
20030823	235	33	25	20.6	25	0	25	7.9	25	18.5	25	19.2	25	38.2	79.2	23/08/2003
20030824	236	26.8	25	18	25	3.1	25	6	25	19.4	25	12.6	25	35.8	61.1	24/08/2003
20030825	237	28.1	25	11.4	25	0.1	25	7.5	25	22.8	25	9	25	23.7	66.8	25/08/2003
20030826	238	26.8	25	11.6	25	0	25	9.9	25	23.2	25	6.9	25	19.6	50.5	26/08/2003
20030827	239	24.8	25	14.3	25	0	25	10.1	25	20.7	25	7.2	25	23	44.2	27/08/2003
20030828	240	26.5	25	16.4	25	0	25	7.4	25	18.9	25	5.7	25	16.5	30.6	28/08/2003
20030829	241	29.3	25	12.9	25	0	25	6.5	25	23.3	25	6.5	25	16	43.7	29/08/2003
20030830	242	31.8	25	14.7	25	0	25	9	25	23	25	10.4	25	22.1	62.2	30/08/2003
20030831	243	29.8	25	18.8	25	0	25	9.9	25	21.5	25	6.1	25	14.5	28.1	31/08/2003

20030901	244	26.1	25	15.3	25	0	25	10.4	25	23.6	25	5.7	25	16.9	32.8	1/09/2003
20030902	245	24.9	25	11.9	25	0	25	9.8	25	24	25	5.3	25	16.8	38.1	2/09/2003
20030903	246	24.8	25	11.3	25	0	25	8.6	25	24.7	25	4.1	25	13.1	30.6	3/09/2003
20030904	247	28.5	25	10.1	25	0	25	8.9	25	24.9	25	4.1	25	10.5	33.2	4/09/2003
20030905	248	29.5	25	12	25	0	25	7.4	25	24.6	25	7.6	25	18.4	54.2	5/09/2003
20030906	249	31.3	25	12.4	25	0	25	7.5	25	24.4	25	8.9	25	19.5	61.8	6/09/2003
20030907	250	32	25	15.2	25	0	25	8.1	25	23.6	25	8.4	25	17.7	48.7	7/09/2003
20030908	251	33.7	25	17.6	25	0	25	7.6	25	23.6	25	9.1	25	17.4	45.2	8/09/2003
20030909	252	33.9	25	16.6	25	0	25	9.4	25	24.8	25	7.1	25	13.4	37.6	9/09/2003
20030910	253	33.1	25	15.1	25	0	25	9.6	25	24.4	25	6.4	25	12.7	37.3	10/09/2003
20030911	254	34.1	25	14.2	25	0	25	8.9	25	24.8	25	7.3	25	13.6	45.1	11/09/2003
20030912	255	35.1	25	14.9	25	0	25	10	25	24.9	25	9.8	25	17.3	57.9	12/09/2003
20030913	256	37.3	25	18.6	25	0	25	9.6	25	23.5	25	12.4	25	19.4	57.9	13/09/2003
20030914	257	38	25	21.5	25	0	25	11.7	25	23.7	25	15.3	25	23.1	59.7	14/09/2003
20030915	258	33.3	25	15.7	25	0	25	10.7	25	25.5	25	5.4	25	10.6	30.3	15/09/2003
20030916	259	31.6	25	13.3	25	0	25	9.7	25	26.1	25	5.1	25	11	33.4	16/09/2003
20030917	260	33.2	25	14.8	25	0	25	9.6	25	24.3	25	4.8	25	9.4	28.5	17/09/2003
20030918	261	34.9	25	17.8	25	0	25	8.6	25	22.4	25	6.5	25	11.6	31.9	18/09/2003
20030919	262	37.1	25	20.8	25	0	25	9.8	25	24.7	25	9	25	14.3	36.7	19/09/2003
20030920	263	38.6	25	22.8	25	0	25	10	25	22.8	25	7.1	25	10.4	25.6	20/09/2003
20030921	264	38.5	25	21	25	0	25	10.7	25	24.7	25	7.7	25	11.3	31	21/09/2003
20030922	265	36.9	25	21.6	25	0	25	12	25	25.4	25	14.1	25	22.6	54.7	22/09/2003
20030923	266	36.2	25	18.4	25	0	25	10.4	25	25.2	25	15	25	25	70.9	23/09/2003
20030924	267	39	25	23	25	0	25	11.3	25	23.5	25	16.7	25	23.9	59.5	24/09/2003
20030925	268	39	25	25.5	25	0	25	9.3	25	23.8	25	12.1	25	17.3	37.1	25/09/2003
20030926	269	40	25	23.1	25	0	25	10.7	25	23	25	9.3	25	12.6	32.9	26/09/2003
20030927	270	38.2	25	27.5	25	0	25	15.4	25	25.8	25	5.5	25	8.2	15	27/09/2003
20030928	271	37.9	25	21	25	0	25	12.3	25	26.2	25	5.4	25	8.2	21.7	28/09/2003
20030929	272	37.3	25	18.2	25	0	25	10	25	26.9	25	3.6	25	5.6	17.2	29/09/2003
20030930	273	37.9	25	15.9	25	0	25	12.1	25	27.4	25	3.4	25	5.2	18.8	30/09/2003
20031001	274	36	25	22.1	25	0	25	11.7	25	15.4	25	14.2	25	23.9	53.4	1/10/2003
20031002	275	38	25	24.4	25	0	25	13.1	25	24.4	25	18.4	25	27.8	60.2	2/10/2003
20031003	276	31.4	25	19.8	25	0	25	11.2	25	27	25	9.1	25	19.8	39.4	3/10/2003
20031004	277	31.7	25	15	25	0	25	9.3	25	27.7	25	7.2	25	15.4	42.2	4/10/2003
20031005	278	35.1	25	13.2	25	0	25	10.5	25	28.2	25	4.7	25	8.3	31	5/10/2003
20031006	279	37.5	25	15.3	25	0	25	11.6	25	16	25	5.4	25	8.4	31.1	6/10/2003
20031007	280	31.5	25	18.6	25	0	25	11.3	25	26.2	25	12.6	25	27.3	58.8	7/10/2003
20031008	281	32.9	25	16.1	25	0	25	12.9	25	27.9	25	9.5	25	19	51.9	8/10/2003
20031009	282	34.1	25	18.5	25	0	25	12.6	25	28.1	25	5.1	25	9.5	24	9/10/2003
20031010	283	32	25	18.3	25	0	25	15.7	25	28	25	6.8	25	14.3	32.3	10/10/2003
20031011	284	30.4	25	14.9	25	0	25	13.7	25	28.9	25	2.9	25	6.7	17.1	11/10/2003
20031012	285	33.1	25	13.2	25	0	25	9.3	25	28.7	25	3.4	25	6.7	22.4	12/10/2003
20031013	286	35.4	25	17.3	25	0	25	10	25	27.4	25	10.9	25	19	55.2	13/10/2003
20031014	287	36.7	25	18.9	25	0	25	11.2	25	26.9	25	12.2	25	19.8	55.9	14/10/2003
20031015	288	37.6	25	16.5	25	0	25	10.5	25	26.8	25	11.5	25	17.7	61.3	15/10/2003
20031016	289	38.5	25	18.8	25	0	25	10.9	25	25.4	25	16.7	25	24.5	77	16/10/2003
20031017	290	38.2	25	20.9	25	0	25	9.4	25	26.1	25	12.2	25	18.2	49.4	17/10/2003
20031018	291	37.4	25	19.8	25	0	25	10.5	25	26.6	25	17.2	25	26.8	74.5	18/10/2003
20031019	292	39.3	25	22.5	25	0	25	15.3	25	27.1	25	15.7	25	22.1	57.6	19/10/2003
20031020	293	35.1	25	20.1	25	6.6	25	12.4	25	28.3	25	9.1	25	16.1	38.7	20/10/2003
20031021	294	35.7	25	18.1	25	0	25	12.4	25	28.4	25	4.7	25	8	22.6	21/10/2003
20031022	295	36.3	25	16.1	25	0	25	11.1	25	29.8	25	4.6	25	7.6	25.2	22/10/2003
20031023	296	38	25	18.4	25	0	25	13.3	25	30.1	25	5.1	25	7.7	24.1	23/10/2003
20031024	297	38.5	25	19.4	25	0	25	12.1	25	29.9	25	5.8	25	8.5	25.8	24/10/2003
20031025	298	40.7	25	17.6	25	0	25	13.6	25	28.9	25	5	25	6.5	24.9	25/10/2003
20031026	299	42.6	25	21.6	25	0	25	14.6	25	28.6	25	6.6	25	7.8	25.6	26/10/2003
20031027	300	42.7	25	22.4	25	0	25	15.1	25	26.4	25	6.7	25	7.9	24.7	27/10/2003
20031028	301	43.2	25	27.7	25	0	25	16.6	25	24.3	25	9.6	25	11	25.8	28/10/2003
20031029	302	39.5	25	27.8	25	0	25	15.1	25	28	25	9.4	25	13.1	25.2	29/10/2003
20031030	303	39.1	25	24.7	25	0	25	13.8	25	28.1	25	5.2	25	7.4	16.7	30/10/2003
20031031	304	40.1	25	25	25	0	25	14.2	25	23.4	25	12.5	25	16.9	39.5	31/10/2003
20031101	305	37.3	25	24.7	25	0	25	12.9	25	24.6	25	8.3	25	13	26.7	1/11/2003
20031102	306	30.5	25	22.9	25	0	25	12	25	24.4	25	7	25	16	25.1	2/11/2003
20031103	307	35.5	25	18.9	25	0	25	14.1	25	29.9	25	4.2	25	7.3	19.2	3/11/2003
20031104	308	37.4	25	17.6	25	0	25	11.8	25	30	25	3.7	25	5.8	18.4	4/11/2003
20031105	309	39.1	25	19.1	25	0	25	11.7	25	28.9	25	12.7	25	18.1	57.5	5/11/2003
20031106	310	38.2	25	24.5	25	0	25	11.9	25	26.8	25	19.4	25	29	63.1	6/11/2003
20031107	311	39.2	25	22.1	25	0.5	25	11.2	25	25.8	25	14.2	25	20.1	53.4	7/11/2003
20031108	312	39.2	25	23.2	25	4.2	25	13.5	25	26.2	25	12.9	25	18.3	45.4	8/11/2003
20031109	313	38.3	25	26.8	25	0	25	9.7	25	21.8	25	14.3	25	21.2	40.6	9/11/2003
20031110	314	37.1	25	19.6	25	6.1	25	10.6	25	21.4	25	18.2	25	28.8	79.8	10/11/2003
20031111	315	35.2	25	22	25	0	25	8.8	25	16.5	25	13.9	25	24.4	52.6	11/11/2003
20031112	316	35.6	25	24.7	25	0	25	9.2	25	21.2	25	14.2	25	24.4	45.6	12/11/2003
20031113	317	38.8	25	24.8	25	0	25	11.8	25	26.1	25	13	25	18.8	41.5	13/11/2003
20031114	318	38.8	25	23	25	0	25	14.2	25	27.5	25	8.8	25	12.7	31.3	14/11/2003
20031115	319	38.5	25	23.9	25	0	25	13.2	25	27.4	25	11.1	25	16.3	37.4	15/11/2003
20031116	320	38.8	25	24.5	25	0	25	11.8	25	29.9	25	13.7	25	19.8	44.6	16/11/2003
20031117	321	40.9	25	23.2	25	0	25	14.1	25	29.6	25	12.3	25	15.9	43.3	17/11/2003
20031118	322	42	25	22.3	25	0	25	13.1	25	29.2	25	16.4	25	20	60.9	18/11/2003
20031119	323	42.4	25	23.5	25	0.1	25	13.3	25	28.5	25	10.7	25	12.8	37	19/11/2003
20031120	324	43.2	25	26.3	25	0	25	14.5	25	26.3	25	15.7	25	18	45.9	20/11/2003
20031121	325	39	25	27.9	25	0	25	12.8	25	20.7	25	16.3	25	23.3	43.4	21/11/2003
20031122	326	37.3	25	25.1	25	0	25	17.1	25	28.7	25	16.6				

20031123	327	36	25	21.6	25	0	25	16.2	25	31.3	25	5.9	25	9.9	22.9	23/11/2003
20031124	328	34.4	25	18.6	25	0	25	13.7	25	31.5	25	4.4	25	8.1	20.5	24/11/2003
20031125	329	35.9	25	17.1	25	0	25	12.6	25	31.5	25	5.1	25	8.6	26.2	25/11/2003
20031126	330	39.3	25	18.5	25	0	25	12.3	25	31.3	25	4.6	25	6.5	21.6	26/11/2003
20031127	331	40.6	25	22	25	0	25	12.4	25	29.6	25	7	25	9.2	26.5	27/11/2003
20031128	332	39.5	25	26.2	25	0	25	11.8	25	25.6	25	18.5	25	25.8	54.4	28/11/2003
20031129	333	37.4	25	22.2	25	3.5	25	9.4	25	23.2	25	19.1	25	29.8	71.4	29/11/2003
20031130	334	37.1	25	21.6	25	6.5	25	9.9	25	25	25	17.5	25	27.7	67.9	30/11/2003
20031201	335	38.5	25	24.1	25	0.1	25	8.7	25	23.2	25	13.1	25	19.2	43.7	1/12/2003
20031202	336	35.9	25	22.4	25	3.8	25	7.5	25	18.2	25	22.9	25	38.8	84.6	2/12/2003
20031203	337	37.1	25	24.1	25	0.4	25	7.7	25	22	25	22.8	25	36.1	76	3/12/2003
20031204	338	34.8	25	23.9	25	0.9	25	6.2	25	16.8	25	27.1	25	48.7	91.4	4/12/2003
20031205	339	31.4	25	21.2	25	31.8	25	5.5	25	17.8	25	25.5	25	55.5	100	5/12/2003
20031206	340	36.3	25	20.5	25	1	25	12.3	25	30.3	25	13.5	25	22.3	56	6/12/2003
20031207	341	38.6	25	18.8	25	0	25	12.5	25	31	25	10	25	14.6	46.1	7/12/2003
20031208	342	41.6	25	19.3	25	0.2	25	11.9	25	26.4	25	8	25	10	35.8	8/12/2003
20031209	343	41.9	25	25.2	25	0	25	13.2	25	29.3	25	8.7	25	10.7	27.1	9/12/2003
20031210	344	42.8	25	24.7	25	0	25	13.4	25	26.7	25	9	25	10.5	28.9	10/12/2003
20031211	345	41.4	25	27.6	25	0	25	14.8	25	26.5	25	13.7	25	17.2	37.1	11/12/2003
20031212	346	39.6	25	29.1	25	0	25	11.4	25	16.7	25	17.2	25	23.8	42.7	12/12/2003
20031213	347	37.5	25	29.7	25	0	25	10.3	25	18.7	25	18.3	25	28.4	43.9	13/12/2003
20031214	348	40.8	25	26.8	25	0	25	12.8	25	26.6	25	16.5	25	21.4	46.8	14/12/2003
20031215	349	38.7	25	29.6	25	0	25	9.7	25	21.2	25	22.4	25	32.6	54	15/12/2003
20031216	350	37.8	25	22.5	25	1.6	25	9.1	25	21.3	25	25.4	25	38.8	93.2	16/12/2003
20031217	351	38	25	26.5	25	0	25	11.7	25	25.2	25	23.1	25	34.9	66.7	17/12/2003
20031218	352	36.2	25	23.7	25	9.3	25	12	25	25.4	25	24.9	25	41.4	85	18/12/2003
20031219	353	38.4	25	24.6	25	0.1	25	13	25	29.3	25	20.7	25	30.6	66.9	19/12/2003
20031220	354	39.7	25	25	25	0	25	13.5	25	29.7	25	14.5	25	20	45.8	20/12/2003
20031221	355	39.8	25	25.7	25	0	25	12.7	25	29.5	25	18.7	25	25.6	56.6	21/12/2003
20031222	356	39.2	25	27.3	25	0	25	12.9	25	24.2	25	23.8	25	33.7	65.6	22/12/2003
20031223	357	41	25	29.2	25	0	25	13.5	25	27.6	25	20	25	25.7	49.4	23/12/2003
20031224	358	40.4	25	29.6	25	0	25	13	25	24.5	25	24.1	25	32	58.1	24/12/2003
20031225	359	41.8	25	29.4	25	0	25	12.3	25	25.2	25	25.4	25	31.3	62	25/12/2003
20031226	360	38	25	26.4	25	0	25	8.5	25	17.2	25	25.2	25	38	73.2	26/12/2003
20031227	361	35.7	25	23.3	25	15	25	9	25	19	25	27.5	25	47.1	96.2	27/12/2003
20031228	362	37.6	25	25	25	0.5	25	6.6	25	21.1	25	27.4	25	42.3	86.5	28/12/2003
20031229	363	36.5	25	24.6	25	10.7	25	9	25	25.6	25	27.8	25	45.5	89.9	29/12/2003
20031230	364	36.3	25	24.9	25	1.2	25	10.5	25	24.8	25	21	25	34.8	66.7	30/12/2003
20031231	365	38.3	25	26.4	25	0.1	25	12.2	25	28.6	25	25.7	25	38.2	74.7	31/12/2003
20040101	1	40.2	25	24.4	25	0	25	12	25	29.4	25	20.4	25	27.4	66.8	1/01/2004
20040102	2	41.1	25	25.4	25	0	25	11.9	25	28.5	25	24	25	30.7	74	2/01/2004
20040103	3	41.3	25	27.5	25	0	25	12.5	25	25.8	25	22.8	25	28.8	62.1	3/01/2004
20040104	4	41.9	25	24.7	25	1.5	25	11.7	25	28.8	25	21.6	25	26.5	69.4	4/01/2004
20040105	5	43.9	25	26.8	25	0	25	14	25	27.4	25	22.7	25	25.1	64.4	5/01/2004
20040106	6	40	25	25.9	25	0	25	11.6	25	26.3	25	22	25	29.8	65.9	6/01/2004
20040107	7	37.4	25	27.1	25	0	25	10.1	25	22.6	25	26.5	25	41.3	73.9	7/01/2004
20040108	8	37.9	25	27.8	25	1	25	7.9	25	23	25	26.8	25	40.7	71.7	8/01/2004
20040109	9	36.6	25	24.1	25	14.3	25	8.2	25	25.5	25	18.7	25	30.5	62.3	9/01/2004
20040110	10	36.6	25	24.2	25	1.8	25	11	25	24.5	25	25.3	25	41.2	83.8	10/01/2004
20040111	11	37.8	25	26.2	25	5.3	25	7.1	25	19.2	25	26.4	25	40.3	77.6	11/01/2004
20040112	12	30	25	23.5	25	25.7	25	4.3	25	16.2	25	28.1	25	66.2	97.1	12/01/2004
20040113	13	30.4	25	23.8	25	20.5	25	6.3	25	17.9	25	28.1	25	64.7	95.3	13/01/2004
20040114	14	25.6	25	22.7	25	44.4	25	5.2	25	7.2	25	27.3	25	83.2	99	14/01/2004
20040115	15	27.3	25	22.9	25	138.6	25	5.2	25	11.4	25	28.7	25	79.1	100	15/01/2004
20040116	16	33.6	25	22.8	25	42	25	6.8	25	22	25	27.7	25	53.2	99.8	16/01/2004
20040117	17	37.7	25	23.8	25	0	25	9.8	25	27.6	25	29.6	25	45.4	100	17/01/2004
20040118	18	37.5	25	22.2	25	0	25	10.8	25	26.4	25	19.2	25	29.8	71.8	18/01/2004
20040119	19	36.5	25	24.3	25	0	25	8.4	25	19.8	25	17.9	25	29.3	58.9	19/01/2004
20040120	20	34.2	25	25.2	25	0	25	8.7	25	18.4	25	25.4	25	47.2	79.3	20/01/2004
20040121	21	36.8	25	26.5	25	0	25	6.6	25	24.6	25	21.4	25	34.5	61.8	21/01/2004
20040122	22	36.9	25	24.5	25	0	25	9.7	25	26.9	25	21.8	25	34.9	70.9	22/01/2004
20040123	23	35.7	25	22.9	25	0	25	7.9	25	26.6	25	23.5	25	40.2	84.2	23/01/2004
20040124	24	35.5	25	24.7	25	0	25	8	25	27.2	25	26.6	25	46	85.5	24/01/2004
20040125	25	36.2	25	25.8	25	0	25	8.8	25	25.2	25	28.5	25	47.4	85.8	25/01/2004
20040126	26	36.1	25	24.3	25	0	25	7.4	25	25.4	25	25.5	25	42.7	84	26/01/2004
20040127	27	38.5	25	26.2	25	0.2	25	8.9	25	26.8	25	24.8	25	36.4	72.9	27/01/2004
20040128	28	36.3	25	26.9	25	0	25	7.3	25	19.8	25	24.4	25	40.4	68.9	28/01/2004
20040129	29	34.2	25	23.4	25	1.8	25	5.2	25	22.8	25	25.8	25	48	89.7	29/01/2004
20040130	30	37.4	25	25.7	25	0	25	8.1	25	26.2	25	25.5	25	39.8	77.2	30/01/2004
20040131	31	36.8	25	24.9	25	0.1	25	9.1	25	21.6	25	25.4	25	40.9	80.7	31/01/2004
20040201	32	30.7	25	22.5	25	28.5	25	3.1	25	20	25	26.6	25	60.2	97.6	1/02/2004
20040202	33	31.8	25	23.8	25	0.2	25	7.9	25	11.6	25	28	25	59.6	95	2/02/2004
20040203	34	30.3	25	19.9	25	2.2	25	5.6	25	16.4	25	18.8	25	43.6	80.9	3/02/2004
20040204	35	32.1	25	20.9	25	0	25	7.9	25	27.6	25	19	25	39.7	76.9	4/02/2004
20040205	36	33.8	25	22	25	0	25	8.2	25	25.2	25	20.6	25	39.2	77.9	5/02/2004
20040206	37	34.2	25	24.7	25	0.3	25	6	25	17.7	25	28.2	25	52.4	90.7	6/02/2004
20040207	38	34.1	25	24.6	25	1.5	25	8	25	22.3	25	24.7	25	46.2	79.9	7/02/2004
20040208	39	35.2	25	23.4	25	0.1	25	7.8	25	25.6	25	23.7	25	41.7	82.4	8/02/2004
20040209	40	35.3	25	23.5	25	0.7	25	7.8	25	26.7	25	21.8	25	38.1	75.3	9/02/2004
20040210	41	35.3	25	25.2	25	0	25	7.4	25	24.6	25	27.6	25	48.3	86.1	10/02/2004
20040211	42	36.8	25	25.6	25	0	25	9.1	25	27	25	26.8	25	43.2	81.7	11/02/2004
20040212	43	34.7	25	27.2	25	0	25	7.2	25	19.2	25	26	25	47	72.1	12/02/2004
20040213	44	32	25	24.2	25	18.2	25									

20040214	45	32.5	25	24.9	25	2.7	25	6.7	25	19.5	25	28.6	25	58.5	90.9	14/02/2004
20040215	46	34.6	25	24.1	25	13.9	25	5.9	25	24.7	25	28.4	25	51.6	94.6	15/02/2004
20040216	47	36.5	25	25	25	0	25	7.7	25	26.3	25	27.1	25	44.4	85.6	16/02/2004
20040217	48	37.4	25	25.5	25	0	25	8.7	25	27.6	25	23.6	25	36.8	72.3	17/02/2004
20040218	49	36.3	25	27.2	25	0	25	6	25	24.2	25	27.3	25	45.2	75.7	18/02/2004
20040219	50	37.2	25	26.6	25	0.2	25	7	25	23.4	25	26.2	25	41.3	75.3	19/02/2004
20040220	51	38.3	25	24.5	25	0	25	7	25	26.2	25	25.4	25	37.7	82.6	20/02/2004
20040221	52	38.8	25	26	25	0	25	7.9	25	25.3	25	28.6	25	41.3	85.1	21/02/2004
20040222	53	37.4	25	26.1	25	0	25	8.3	25	20.4	25	27.5	25	42.9	81.3	22/02/2004
20040223	54	37	25	25.5	25	0	25	8.3	25	22.2	25	28.9	25	46	88.6	23/02/2004
20040224	55	37.4	25	25.6	25	0	25	8	25	21.6	25	26.2	25	40.8	79.8	24/02/2004
20040225	56	36.1	25	24.7	25	16.8	25	5.4	25	20.2	25	28.6	25	47.9	91.9	25/02/2004
20040226	57	37	25	24.4	25	6.3	25	7.6	25	24.1	25	28.4	25	45.3	93	26/02/2004
20040227	58	35.7	25	22.1	25	1.7	25	7.9	25	27.4	25	14.4	25	24.6	54.2	27/02/2004
20040228	59	36.8	25	19.3	25	0	25	8.5	25	27.1	25	19.4	25	31.3	86.7	28/02/2004
20040229	60	37.4	25	23.1	25	0	25	8.5	25	24.3	25	19.8	25	30.9	70.1	29/02/2004
20040301	61	36.8	25	23.9	25	0	25	9.8	25	23.9	25	22	25	35.4	74.2	1/03/2004
20040302	62	35	25	23	25	0	25	10.2	25	25.6	25	19.6	25	34.9	69.8	2/03/2004
20040303	63	36.2	25	25.1	25	0	25	10.7	25	25.4	25	22.1	25	36.8	69.4	3/03/2004
20040304	64	35.2	25	24.1	25	0	25	8.3	25	27.2	25	15.6	25	27.4	52	4/03/2004
20040305	65	35.8	25	20.3	25	0	25	9.2	25	26.5	25	16	25	27.2	67.2	5/03/2004
20040306	66	39.2	25	19.5	25	0	25	9.4	25	26.6	25	13.6	25	19.2	60	6/03/2004
20040307	67	40.1	25	21.5	25	0	25	8	25	26.4	25	17.8	25	24	69.4	7/03/2004
20040308	68	40.7	25	24.2	25	0	25	9	25	26.2	25	18.7	25	24.4	61.9	8/03/2004
20040309	69	39.4	25	25	25	0.1	25	11.6	25	24.3	25	13.8	25	19.3	43.6	9/03/2004
20040310	70	40.2	25	24.7	25	0	25	12.5	25	25	25	13.4	25	18	43.1	10/03/2004
20040311	71	40.3	25	26.5	25	0	25	11	25	22.2	25	15.3	25	20.4	44.2	11/03/2004
20040312	72	38.3	25	27.2	25	0	25	8.3	25	22.6	25	21.8	25	32.4	60.4	12/03/2004
20040313	73	33.8	25	24.1	25	3.9	25	8.6	25	15.3	25	26.6	25	50.6	88.6	13/03/2004
20040314	74	36.1	25	23.6	25	25.6	25	7.6	25	19.2	25	21.4	25	35.8	73.5	14/03/2004
20040315	75	37.9	25	25.5	25	0	25	8.9	25	19	25	20.8	25	31.6	63.8	15/03/2004
20040316	76	38.1	25	24.9	25	0	25	9.4	25	19.4	25	22.8	25	34.2	72.4	16/03/2004
20040317	77	39	25	25.8	25	0	25	9.8	25	23	25	16.6	25	23.7	50	17/03/2004
20040318	78	39	25	24.5	25	0	25	10.5	25	22.2	25	21.5	25	30.7	69.9	18/03/2004
20040319	79	38.8	25	27.7	25	0	25	12.1	25	23.4	25	18.5	25	26.7	49.8	19/03/2004
20040320	80	38	25	24.3	25	0	25	9.8	25	24.8	25	15.1	25	22.8	49.7	20/03/2004
20040321	81	39	25	23.1	25	0	25	11.4	25	24.1	25	14.2	25	20.3	50.3	21/03/2004
20040322	82	37.8	25	23.2	25	0	25	11.3	25	25.2	25	11.4	25	17.4	40.1	22/03/2004
20040323	83	37.8	25	24.5	25	0.1	25	10.8	25	23.4	25	11	25	16.8	35.8	23/03/2004
20040324	84	36.8	25	26.5	25	0	25	8.6	25	20.2	25	9.9	25	15.9	28.6	24/03/2004
20040325	85	37.8	25	21.3	25	0	25	8.1	25	24.3	25	12.1	25	18.5	47.8	25/03/2004
20040326	86	36	25	23	25	0	25	7.7	25	21.9	25	22.1	25	37.2	78.7	26/03/2004
20040327	87	36.6	25	23.1	25	0	25	8.5	25	23.4	25	16	25	26.1	56.6	27/03/2004
20040328	88	37.6	25	20.3	25	0	25	7.7	25	23.2	25	14	25	21.6	58.8	28/03/2004
20040329	89	38.1	25	20.4	25	0	25	8.2	25	24.1	25	13.7	25	20.6	57.2	29/03/2004
20040330	90	37.3	25	21	25	0	25	9.3	25	23.9	25	12.1	25	19	48.7	30/03/2004
20040331	91	37.3	25	20.8	25	0	25	8.8	25	23.9	25	12.8	25	20.1	52.1	31/03/2004
20040401	92	37.4	25	21.3	25	0	25	10.3	25	23.2	25	11.1	25	17.3	43.8	1/04/2004
20040402	93	37.3	25	19.6	25	0	25	10.5	25	24.2	25	11.4	25	17.9	50	2/04/2004
20040403	94	37.5	25	20.4	25	0	25	9.9	25	24.3	25	11.2	25	17.4	46.8	3/04/2004
20040404	95	37.6	25	22.8	25	0	25	9.9	25	23.2	25	17.9	25	27.6	64.5	4/04/2004
20040405	96	37.3	25	22.7	25	0	25	8.4	25	23.2	25	15.3	25	24	55.5	5/04/2004
20040406	97	36.7	25	23.5	25	0	25	9.6	25	23	25	14.5	25	23.5	50.1	6/04/2004
20040407	98	35.9	25	22.7	25	0	25	9.1	25	23.3	25	12.5	25	21.2	45.3	7/04/2004
20040408	99	36	25	23.6	25	0	25	9.2	25	22.9	25	12.9	25	21.7	44.3	8/04/2004
20040409	100	34.9	25	22.5	25	0	25	8.7	25	20.8	25	12.2	25	21.8	44.8	9/04/2004
20040410	101	34.1	25	19.4	25	0	25	9.4	25	22.7	25	12.2	25	22.8	54.2	10/04/2004
20040411	102	33.2	25	18.2	25	0	25	8.9	25	23.3	25	11.4	25	22.4	54.6	11/04/2004
20040412	103	33.2	25	18.1	25	0	25	8.5	25	22.8	25	14.1	25	27.7	67.9	12/04/2004
20040413	104	34.3	25	16.4	25	0	25	8.3	25	22.8	25	13.4	25	24.8	71.9	13/04/2004
20040414	105	34	25	20.3	25	0	25	8.1	25	22.8	25	11.6	25	21.8	48.7	14/04/2004
20040415	106	34.1	25	20.5	25	0	25	8.7	25	22.8	25	13.2	25	24.7	54.8	15/04/2004
20040416	107	34.1	25	21.1	25	0	25	9.5	25	22.2	25	14.4	25	26.9	57.6	16/04/2004
20040417	108	35.1	25	17.7	25	0	25	7.8	25	20.4	25	13	25	23	64.2	17/04/2004
20040418	109	35.7	25	18.6	25	0	25	9.7	25	22.6	25	11.4	25	19.5	53.2	18/04/2004
20040419	110	35.6	25	20.9	25	0	25	9.3	25	22.2	25	8.8	25	15.1	35.6	19/04/2004
20040420	111	36.1	25	21.1	25	0	25	8.3	25	21.3	25	6.9	25	11.5	27.6	20/04/2004
20040421	112	36	25	19.9	25	0	25	8.1	25	21.5	25	7.2	25	12.1	31	21/04/2004
20040422	113	35.4	25	21.5	25	0	25	7.2	25	20.1	25	13.7	25	23.8	53.4	22/04/2004
20040423	114	35.1	25	19.9	25	0	25	8.8	25	20	25	11.6	25	20.5	49.9	23/04/2004
20040424	115	34.9	25	20.6	25	0	25	11.5	25	21.3	25	10.3	25	18.4	42.5	24/04/2004
20040425	116	33.5	25	20.5	25	0	25	9.3	25	16.9	25	8.1	25	15.7	33.6	25/04/2004
20040426	117	32.3	25	21.8	25	0	25	6.5	25	14.2	25	19.3	25	39.9	73.9	26/04/2004
20040427	118	32.2	25	22.4	25	0	25	5.7	25	17.5	25	20.1	25	41.8	74.2	27/04/2004
20040428	119	30.3	25	19.8	25	0	25	5.3	25	16.6	25	17.6	25	40.8	76.2	28/04/2004
20040429	120	27.6	25	17	25	0	25	7.8	25	20	25	12.3	25	33.3	63.5	29/04/2004
20040430	121	26.8	25	10.2	25	0	25	6.8	25	21.5	25	8.5	25	24.1	68.3	30/04/2004
20040501	122	28.4	25	10.6	25	0	25	7.6	25	19.7	25	8.6	25	22.2	67.3	1/05/2004
20040502	123	28.9	25	15.3	25	0	25	8.9	25	20.2	25	9.3	25	23.4	53.5	2/05/2004
20040503	124	30.2	25	17.1	25	0	25	8.4	25	20.8	25	8.8	25	20.5	45.2	3/05/2004
20040504	125	32.7	25	17.1	25	0	25	8	25	20.3	25	7.7	25	15.6	39.5	4/05/2004
20040505	126	32.7	25	22.1	25	0	25	7.1	25	15.1	25	12	25	24.3	45.1	5/05/2004
20040506	127	32.5	25	22.5	25	0	25	6	25	12.6	25	17.5	25	35.8	64.2	

20040507	128	31.9	25	20.8	25	0	25	5.8	25	13.8	25	11.9	25	25.2	48.5	7/05/2004
20040508	129	32.8	25	17.9	25	0	25	7.2	25	19.1	25	13.6	25	27.3	66.3	8/05/2004
20040509	130	33.3	25	20.8	25	0	25	7.1	25	15.5	25	12.2	25	23.8	49.7	9/05/2004
20040510	131	30.9	25	16.5	25	0	25	7.7	25	19.6	25	13	25	29.1	69.3	10/05/2004
20040511	132	29.8	25	16.1	25	0	25	7.4	25	19.7	25	8.9	25	21.2	48.7	11/05/2004
20040512	133	29.2	25	13	25	0	25	5.7	25	20.4	25	5.8	25	14.3	38.8	12/05/2004
20040513	134	30.7	25	10.4	25	0	25	5.7	25	20.6	25	4.6	25	10.4	36.5	13/05/2004
20040514	135	32	25	12.4	25	0	25	5.8	25	17.9	25	4.8	25	10.1	33.4	14/05/2004
20040515	136	31.7	25	11.4	25	0	25	6.2	25	19.8	25	4.5	25	9.6	33.4	15/05/2004
20040516	137	32	25	13.2	25	0	25	8.5	25	20	25	6.4	25	13.5	42.2	16/05/2004
20040517	138	33.4	25	18	25	0	25	5.6	25	20	25	6.8	25	13.2	33	17/05/2004
20040518	139	34.6	25	15.9	25	0	25	8.1	25	17.9	25	12	25	21.8	66.5	18/05/2004
20040519	140	28.1	25	21.6	25	0	25	7.3	25	10	25	12.6	25	33.1	48.9	19/05/2004
20040520	141	29.8	25	19.5	25	0	25	7.2	25	10.6	25	11.1	25	26.5	49	20/05/2004
20040521	142	29.2	25	18.8	25	0	25	5.2	25	12.2	25	7.9	25	19.5	36.4	21/05/2004
20040522	143	32.7	25	16.1	25	0	25	5.8	25	18.1	25	10.4	25	21	56.9	22/05/2004
20040523	144	32	25	16.6	25	0	25	5.1	25	16.6	25	16.7	25	35.1	88.5	23/05/2004
20040524	145	33.3	25	18.3	25	0	25	6.2	25	18.1	25	15.4	25	30.1	73.3	24/05/2004
20040525	146	33.4	25	19.9	25	0	25	5.2	25	15.2	25	17.2	25	33.4	74.1	25/05/2004
20040526	147	30	25	21.2	25	0	25	5.4	25	12.6	25	21.1	25	49.7	83.8	26/05/2004
20040527	148	19.3	25	18.4	25	3	25	3.1	25	7	25	14.5	25	64.8	68.5	27/05/2004
20040528	149	23.5	25	15	25	8.2	25	7.2	25	17.3	25	10.6	25	36.6	62.2	28/05/2004
20040529	150	22.7	25	13.5	25	0	25	7.5	25	12.7	25	7.2	25	26.1	46.6	29/05/2004
20040530	151	24.9	25	15.7	25	0	25	7.4	25	14.6	25	7.4	25	23.5	41.5	30/05/2004
20040531	152	27.5	25	14.4	25	0	25	5.5	25	16.4	25	5.7	25	15.5	34.8	31/05/2004
20040601	153	29.8	25	16.6	25	0	25	5.6	25	17.7	25	13.4	25	31.9	71	1/06/2004
20040602	154	30.4	25	16.7	25	0	25	5.3	25	17.7	25	16.7	25	38.5	87.9	2/06/2004
20040603	155	32	25	17	25	0	25	6.9	25	17.3	25	15.5	25	32.6	80	3/06/2004
20040604	156	28.6	25	18.5	25	0	25	6.2	25	17.3	25	16.5	25	42.2	77.5	4/06/2004
20040605	157	29.4	25	15.6	25	0	25	5.9	25	17.7	25	13.3	25	32.4	75.1	5/06/2004
20040606	158	31	25	16.2	25	0	25	5.7	25	17.3	25	14.5	25	32.3	78.8	6/06/2004
20040607	159	31.4	25	16.8	25	0	25	5.3	25	17.3	25	14.5	25	31.6	75.8	7/06/2004
20040608	160	30.9	25	17.6	25	0	25	5.5	25	17.4	25	12.2	25	27.3	60.7	8/06/2004
20040609	161	29.8	25	15.1	25	0	25	5.9	25	17.9	25	9.7	25	23.1	56.6	9/06/2004
20040610	162	29.9	25	13.1	25	0	25	6.7	25	17.7	25	9.4	25	22.3	62.4	10/06/2004
20040611	163	29.6	25	13.4	25	0	25	7	25	18.1	25	9.6	25	23.2	62.5	11/06/2004
20040612	164	28.6	25	12.2	25	0	25	5.7	25	17.8	25	8.4	25	21.5	59.1	12/06/2004
20040613	165	28	25	11.6	25	0	25	5.8	25	17.9	25	8.1	25	21.4	59.3	13/06/2004
20040614	166	28.1	25	11.1	25	0	25	6.1	25	18.1	25	8	25	21	60.6	14/06/2004
20040615	167	27.4	25	12.2	25	0	25	7.8	25	17.8	25	8.7	25	23.8	61.3	15/06/2004
20040616	168	23.8	25	10.9	25	0	25	7.2	25	18	25	8	25	27.1	61.4	16/06/2004
20040617	169	21.3	25	6.7	25	0	25	5.5	25	18.3	25	5.5	25	21.7	56.1	17/06/2004
20040618	170	23.1	25	5.3	25	0	25	4.1	25	18.3	25	5	25	17.7	56.2	18/06/2004
20040619	171	26	25	4.3	25	0	25	5.8	25	18.5	25	4.7	25	14	56.6	19/06/2004
20040620	172	20.4	25	10.6	25	0	25	6.7	25	18.3	25	6.4	25	26.7	50.1	20/06/2004
20040621	173	20.9	25	6.7	25	0	25	5.7	25	18.4	25	5.3	25	21.5	54	21/06/2004
20040622	174	24	25	8.2	25	0	25	4.7	25	18	25	5.6	25	18.8	51.5	22/06/2004
20040623	175	25.4	25	8	25	0	25	4.7	25	18.3	25	5.6	25	17.3	52.2	23/06/2004
20040624	176	27.2	25	7	25	0	25	5.5	25	18.1	25	6.2	25	17.2	61.9	24/06/2004
20040625	177	26.3	25	8.6	25	0	25	6.6	25	18.5	25	4.8	25	14	43	25/06/2004
20040626	178	22	25	9.4	25	0	25	6.1	25	17.7	25	7.5	25	28.4	63.6	26/06/2004
20040627	179	22.6	25	6.6	25	0	25	6	25	18.4	25	6.5	25	23.7	66.7	27/06/2004
20040628	180	24.7	25	3.4	25	0	25	5.4	25	18.5	25	4.4	25	14.1	56.5	28/06/2004
20040629	181	25.7	25	3.3	25	0	25	4.8	25	18.6	25	4.3	25	13	55.6	29/06/2004
20040630	182	27.3	25	6.6	25	0	25	4.5	25	18.2	25	6.3	25	17.4	64.7	30/06/2004
20040701	183	28.7	25	10.4	25	0	25	4.6	25	18.2	25	9	25	22.9	71.4	1/07/2004
20040702	184	29.9	25	11.7	25	0	25	5.1	25	18	25	8.6	25	20.4	62.6	2/07/2004
20040703	185	31	25	12.7	25	0	25	4.8	25	17.6	25	9	25	20	61.3	3/07/2004
20040704	186	30.4	25	11.8	25	0	25	5.8	25	18.2	25	7.5	25	17.3	54.2	4/07/2004
20040705	187	31.2	25	12.3	25	0	25	7.9	25	18.3	25	7.6	25	16.7	53.2	5/07/2004
20040706	188	28.7	25	12.3	25	0	25	7.3	25	18.6	25	6.9	25	17.5	48.3	6/07/2004
20040707	189	24	25	10.4	25	0	25	7.6	25	19	25	4.5	25	15.1	35.7	7/07/2004
20040708	190	23.7	25	6.6	25	0	25	5.7	25	18.9	25	5.1	25	17.4	52.4	8/07/2004
20040709	191	27.6	25	8	25	0	25	4.8	25	19.2	25	3.8	25	10.3	35.4	9/07/2004
20040710	192	28	25	9.7	25	0	25	5.3	25	18.9	25	4.7	25	12.4	39.1	10/07/2004
20040711	193	28.7	25	9.8	25	0	25	6.5	25	18.9	25	6.8	25	17.3	56.2	11/07/2004
20040712	194	28.6	25	11.6	25	0	25	7.2	25	18.7	25	6	25	15.3	44	12/07/2004
20040713	195	27.6	25	12.6	25	0	25	7.6	25	19.2	25	6.4	25	17.3	43.9	13/07/2004
20040714	196	24.8	25	12.3	25	0	25	6.9	25	18.9	25	7.8	25	24.9	54.6	14/07/2004
20040715	197	26.1	25	9.2	25	0	25	6.2	25	19.2	25	6	25	17.7	51.6	15/07/2004
20040716	198	27.1	25	12.1	25	0	25	7.6	25	19	25	6.4	25	17.8	45.4	16/07/2004
20040717	199	24	25	10.8	25	0	25	8.3	25	19.5	25	3.9	25	13.1	30.1	17/07/2004
20040718	200	19.5	25	7.3	25	0	25	8	25	19.5	25	4.3	25	19	42.1	18/07/2004
20040719	201	18.4	25	3.3	25	0	25	6.3	25	19.9	25	3.1	25	14.7	40.1	19/07/2004
20040720	202	19.8	25	2.9	25	0	25	5.5	25	20	25	3.6	25	15.6	47.9	20/07/2004
20040721	203	21	25	4.2	25	0	25	6	25	19.8	25	4.9	25	19.7	59.4	21/07/2004
20040722	204	25	25	6	25	0	25	5.7	25	19.8	25	5.2	25	16.4	55.6	22/07/2004
20040723	205	27.4	25	10.7	25	0	25	4.7	25	19.6	25	7.3	25	20	56.8	23/07/2004
20040724	206	28.8	25	10.1	25	0	25	5.2	25	18.3	25	10.1	25	25.5	81.8	24/07/2004
20040725	207	29.4	25	10.6	25	0	25	6.1	25	18.9	25	11.1	25	27.1	86.9	25/07/2004
20040726	208	31.9	25	12.3	25	0	25	8.2	25	18.9	25	11.8	25	25	82.5	26/07/2004
20040727	209	25.8	25	14	25	0	25	6.8	25	19.8	25	9.4	25	28.3	58.8	27/07/2004
20040728	210	25	25	8.3	25	0	25	5.9	25	20.3	25	6	25	18.9	54.8	28/07/2004

20040729	211	26	25	8.2	25	0	25	6.1	25	20.4	25	6.1	25	18.2	56.1	29/07/2004
20040730	212	28.7	25	8.9	25	0	25	5.8	25	20.5	25	5.8	25	14.7	50.9	30/07/2004
20040731	213	29.5	25	10.1	25	0	25	5.5	25	20.5	25	7	25	17	56.7	31/07/2004
20040801	214	31.6	25	10.7	25	0	25	5.7	25	19.9	25	8.5	25	18.3	66.1	1/08/2004
20040802	215	32.8	25	11.5	25	0	25	7.4	25	20	25	8.1	25	16.3	59.7	2/08/2004
20040803	216	28.6	25	16.2	25	0	25	8.5	25	19.1	25	7.8	25	19.9	42.4	3/08/2004
20040804	217	23.8	25	11.3	25	0	25	6.2	25	21.2	25	4.3	25	14.6	32.1	4/08/2004
20040805	218	24.9	25	6.7	25	0	25	6.3	25	21.1	25	5.5	25	17.5	56.1	5/08/2004
20040806	219	25	25	8.7	25	0	25	5.9	25	21.1	25	6.7	25	21.2	59.6	6/08/2004
20040807	220	27.2	25	7	25	0	25	7.4	25	21.6	25	4.9	25	13.6	48.9	7/08/2004
20040808	221	27.3	25	8.3	25	0	25	7.6	25	21.7	25	4.8	25	13.2	43.9	8/08/2004
20040809	222	26.7	25	13.6	25	0	25	7.2	25	21.8	25	4.9	25	14	31.5	9/08/2004
20040810	223	25.9	25	12.3	25	0	25	7.7	25	19.3	25	5	25	15	35	10/08/2004
20040811	224	24.7	25	8.8	25	0.1	25	7.4	25	22.1	25	4.9	25	15.8	43.3	11/08/2004
20040812	225	25.6	25	8.1	25	0	25	6	25	21.9	25	4.4	25	13.4	40.8	12/08/2004
20040813	226	28.5	25	6.5	25	0	25	6.9	25	22.3	25	4.1	25	10.5	42.4	13/08/2004
20040814	227	29.8	25	8.5	25	0	25	7	25	22.2	25	5.9	25	14.1	53.2	14/08/2004
20040815	228	28.8	25	11	25	0	25	6.5	25	21.8	25	6.2	25	15.7	47.3	15/08/2004
20040816	229	31.2	25	7.6	25	0	25	6.8	25	22.5	25	5	25	11	47.9	16/08/2004
20040817	230	27.2	25	12.8	25	0	25	8.8	25	21.5	25	5.4	25	15	36.6	17/08/2004
20040818	231	23.3	25	5.5	25	0	25	6.9	25	22.8	25	4.9	25	17.1	54.3	18/08/2004
20040819	232	24	25	6.6	25	0	25	7.4	25	22.9	25	4.5	25	15.1	46.2	19/08/2004
20040820	233	25.3	25	6.7	25	0	25	6.1	25	23.2	25	3.8	25	11.8	38.7	20/08/2004
20040821	234	28.4	25	5.5	25	0	25	6.3	25	23.3	25	3.3	25	8.5	36.6	21/08/2004
20040822	235	29.7	25	8.7	25	0	25	7	25	23.4	25	3.1	25	7.4	27.6	22/08/2004
20040823	236	30.2	25	8.6	25	0	25	7.2	25	23.7	25	2.7	25	6.3	24.2	23/08/2004
20040824	237	30.9	25	10.6	25	0	25	6.8	25	23.3	25	5.7	25	12.8	44.6	24/08/2004
20040825	238	30.5	25	18.2	25	0	25	7.6	25	23	25	7.5	25	17.2	35.9	25/08/2004
20040826	239	31.3	25	12.6	25	0	25	6.7	25	22.1	25	8.4	25	18.4	57.6	26/08/2004
20040827	240	33.2	25	11.7	25	0	25	7.8	25	22.2	25	7.6	25	14.9	55.3	27/08/2004
20040828	241	33	25	16.9	25	0	25	8.3	25	23.6	25	8.3	25	16.5	43.1	28/08/2004
20040829	242	32.2	25	12.1	25	0	25	8.6	25	23.5	25	10.1	25	21	71.6	29/08/2004
20040830	243	31.2	25	16.3	25	0	25	6.7	25	15.1	25	14	25	30.8	75.6	30/08/2004
20040831	244	18.4	25	12.4	25	4.1	25	4.8	25	15	25	11.9	25	56.3	82.7	31/08/2004
20040901	245	23.6	25	8.6	25	1.1	25	7.5	25	23.8	25	10.1	25	34.7	90.5	1/09/2004
20040902	246	24.4	25	8	25	0	25	7.3	25	24.3	25	7.8	25	25.5	72.8	2/09/2004
20040903	247	26.7	25	11	25	0	25	7.6	25	23.8	25	7.3	25	20.8	55.6	3/09/2004
20040904	248	28.4	25	13.1	25	0	25	9	25	24.2	25	7.1	25	18.4	47.1	4/09/2004
20040905	249	29.2	25	13.8	25	0	25	8.4	25	24	25	5.7	25	14.1	36.1	5/09/2004
20040906	250	31.7	25	15.1	25	0	25	6.8	25	24.8	25	5.6	25	12	32.6	6/09/2004
20040907	251	33.7	25	15.7	25	0	25	9	25	20.8	25	11.5	25	22	64.5	7/09/2004
20040908	252	30.8	25	19.7	25	0	25	7.9	25	20.9	25	11.4	25	25.7	49.7	8/09/2004
20040909	253	27.9	25	12.9	25	0.3	25	9.6	25	24.5	25	7.8	25	20.8	52.5	9/09/2004
20040910	254	28.8	25	11.2	25	0	25	8.1	25	25.5	25	5.9	25	14.9	44.4	10/09/2004
20040911	255	31.1	25	10.2	25	0	25	11.3	25	25.4	25	4.8	25	10.6	38.6	11/09/2004
20040912	256	27.7	25	15.4	25	0	25	11.7	25	25.1	25	6.6	25	17.8	37.7	12/09/2004
20040913	257	25.1	25	12.4	25	0	25	12.2	25	24.9	25	3.3	25	10.4	22.9	13/09/2004
20040914	258	27.4	25	8.6	25	0	25	9.5	25	24.6	25	3.2	25	8.8	28.7	14/09/2004
20040915	259	29.9	25	11.5	25	0	25	8.5	25	25.3	25	4.1	25	9.7	30.2	15/09/2004
20040916	260	31.7	25	13.6	25	0	25	9	25	25.7	25	5	25	10.7	32.1	16/09/2004
20040917	261	33	25	14.9	25	0	25	8.5	25	25.6	25	6.7	25	13.3	39.6	17/09/2004
20040918	262	33.5	25	13.5	25	0	25	8.7	25	26.1	25	7.7	25	14.9	49.8	18/09/2004
20040919	263	33.7	25	16.7	25	0	25	10.9	25	25.9	25	4.8	25	9.2	25.3	19/09/2004
20040920	264	33.7	25	15.8	25	0	25	10.3	25	26.2	25	4.8	25	9.2	26.8	20/09/2004
20040921	265	34.5	25	14.3	25	0	25	10.5	25	26.4	25	6.6	25	12.1	40.5	21/09/2004
20040922	266	32.8	25	16.6	25	0	25	8.9	25	26.4	25	8.3	25	16.7	44	22/09/2004
20040923	267	35	25	15	25	0	25	10.3	25	26.4	25	8.9	25	15.8	52.2	23/09/2004
20040924	268	35.8	25	17.4	25	0	25	9.4	25	26.2	25	7.5	25	12.8	37.8	24/09/2004
20040925	269	36.3	25	18.5	25	0	25	9.2	25	26.5	25	7.7	25	12.7	36.2	25/09/2004
20040926	270	36.8	25	17.4	25	0	25	9.9	25	27.1	25	5.7	25	9.2	28.7	26/09/2004
20040927	271	37.4	25	16.8	25	0	25	10.6	25	26.6	25	7.3	25	11.4	38.2	27/09/2004
20040928	272	37	25	19.4	25	0	25	10.5	25	26.4	25	9.6	25	15.3	42.6	28/09/2004
20040929	273	36.2	25	19.2	25	0	25	10.7	25	26.7	25	9.4	25	15.6	42.3	29/09/2004
20040930	274	37.2	25	17.9	25	0	25	8.7	25	25.5	25	11.1	25	17.5	54.2	30/09/2004
20041001	275	37.2	25	19.6	25	0	25	12.6	25	24.7	25	14.4	25	22.7	63.2	1/10/2004
20041002	276	34.9	25	22.2	25	0	25	12.1	25	26.8	25	7.9	25	14.1	29.5	2/10/2004
20041003	277	36.3	25	16	25	0	25	12.8	25	27.6	25	5.2	25	8.6	28.6	3/10/2004
20041004	278	37.6	25	19.7	25	0	25	10.3	25	28.3	25	4.4	25	6.8	19.2	4/10/2004
20041005	279	39.1	25	19.3	25	0	25	10.1	25	25	25	8.1	25	11.5	36.2	5/10/2004
20041006	280	39.3	25	21.9	25	0	25	10.7	25	27.1	25	9.1	25	12.8	34.6	6/10/2004
20041007	281	40.2	25	20.1	25	0	25	11.5	25	27.5	25	6.6	25	8.9	28.1	7/10/2004
20041008	282	39.8	25	19.4	25	0	25	13.4	25	27.2	25	7.4	25	10.1	32.9	8/10/2004
20041009	283	38.1	25	20.4	25	0	25	12.1	25	27.8	25	4.2	25	6.3	17.5	9/10/2004
20041010	284	36.8	25	18.9	25	0	25	12.1	25	28.9	25	3.9	25	6.3	17.9	10/10/2004
20041011	285	37	25	15.7	25	0	25	9.4	25	27.3	25	6.6	25	10.5	37	11/10/2004
20041012	286	37.2	25	21.6	25	0	25	11.5	25	26.7	25	14.3	25	22.5	55.4	12/10/2004
20041013	287	35.3	25	20.8	25	0	25	13.1	25	28.2	25	8.8	25	15.4	35.8	13/10/2004
20041014	288	35.6	25	19.7	25	0	25	10	25	28	25	10.6	25	18.2	46.2	14/10/2004
20041015	289	38.6	25	17.7	25	0	25	12.3	25	26.6	25	9.5	25	13.9	46.9	15/10/2004
20041016	290	39.8	25	20.3	25	0	25	11.6	25	28.7	25	6.9	25	9.5	29	16/10/2004
20041017	291	41.3	25	21.7	25	0	25	12.3	25	28.6	25	6.9	25	8.7	26.6	17/10/2004
20041018	292	39.5	25	21.5	25	0	25	14.8	25	28.5	25	3.8	25	5.3	14.8	18/10/2004
20041019	293	34.5	25	22.4	25	0	25	12.4	25	27.1	25	4.3	25	7.9	15.9	19/10/2004

20041020	294	34.4	25	15.6	25	0	25	10.8	25	28.4	25	3.4	25	6.3	19.2	20/10/2004
20041021	295	35.5	25	14.7	25	0	25	9.7	25	29.5	25	3.6	25	6.2	21.5	21/10/2004
20041022	296	39.5	25	16.2	25	0	25	10.7	25	30	25	3.5	25	4.9	19	22/10/2004
20041023	297	41.1	25	18.6	25	0	25	10.6	25	28	25	9.1	25	11.6	42.5	23/10/2004
20041024	298	41.8	25	22.5	25	0	25	10.9	25	27.2	25	13.8	25	17	50.7	24/10/2004
20041025	299	43.4	25	23.2	25	0	25	11.1	25	27.7	25	8.8	25	10	31	25/10/2004
20041026	300	43.3	25	25.3	25	0	25	12.5	25	24.2	25	14.3	25	16.3	44.4	26/10/2004
20041027	301	41.3	25	26.3	25	0.5	25	15.9	25	27.8	25	12.9	25	16.3	37.7	27/10/2004
20041028	302	38.5	25	24.6	25	0	25	15.9	25	27.8	25	6.4	25	9.4	20.7	28/10/2004
20041029	303	37.5	25	23.6	25	0	25	14.8	25	30	25	3.9	25	6	13.4	29/10/2004
20041030	304	38.7	25	20	25	0	25	12.5	25	29.4	25	5.7	25	8.3	24.4	30/10/2004
20041031	305	39.1	25	19.6	25	0	25	10	25	28.7	25	12.6	25	17.9	55.3	31/10/2004
20041101	306	38.9	25	23.9	25	0	25	10.8	25	27.8	25	16.8	25	24.2	56.7	1/11/2004
20041102	307	40.1	25	25.1	25	0.5	25	11.5	25	24.8	25	16.8	25	22.7	52.7	2/11/2004
20041103	308	40.7	25	23.2	25	4.3	25	11.6	25	27.8	25	15.8	25	20.6	55.6	3/11/2004
20041104	309	35.3	25	26.6	25	0	25	5.8	25	15.8	25	22	25	38.5	63.2	4/11/2004
20041105	310	32.6	25	22.2	25	6.5	25	9.7	25	20.9	25	21.8	25	44.3	81.5	5/11/2004
20041106	311	31.1	25	20.7	25	0	25	11.2	25	24.2	25	7.8	25	17.3	32	6/11/2004
20041107	312	33.7	25	18.2	25	0	25	12	25	29.8	25	6.5	25	12.4	31.1	7/11/2004
20041108	313	34.5	25	18	25	0	25	10.6	25	21.8	25	5.9	25	10.8	28.6	8/11/2004
20041109	314	37.8	25	17.5	25	0	25	10.3	25	30.4	25	4.6	25	7	23	9/11/2004
20041110	315	40.1	25	18.4	25	0	25	11.4	25	30.8	25	5.5	25	7.4	26	10/11/2004
20041111	316	43	25	20.2	25	0	25	13.4	25	29.6	25	10.8	25	12.5	45.6	11/11/2004
20041112	317	40.7	25	24.6	25	0	25	10.7	25	29.4	25	11.7	25	15.3	37.8	12/11/2004
20041113	318	41	25	25.7	25	0.2	25	12.7	25	22.2	25	16.7	25	21.5	50.6	13/11/2004
20041114	319	38.8	25	25.2	25	0	25	15.3	25	30.2	25	6	25	8.7	18.7	14/11/2004
20041115	320	38.2	25	20.3	25	0	25	14.8	25	28.3	25	5.5	25	8.2	23.1	15/11/2004
20041116	321	40.2	25	21.3	25	0	25	13.4	25	30.1	25	5.3	25	7.1	20.9	16/11/2004
20041117	322	40.4	25	22.6	25	0	25	11.6	25	29.6	25	9.7	25	12.9	35.4	17/11/2004
20041118	323	40.8	25	24.8	25	0	25	13.4	25	27.5	25	22.4	25	29.1	71.6	18/11/2004
20041119	324	39.1	25	27.2	25	0	25	10.8	25	25.3	25	19.8	25	28.2	54.9	19/11/2004
20041120	325	38.8	25	23.9	25	0.1	25	11.2	25	25.5	25	18.8	25	27.2	63.4	20/11/2004
20041121	326	34.4	25	21.8	25	1.9	25	9.4	25	18.9	25	23.3	25	42.8	89.2	21/11/2004
20041122	327	37.4	25	24.8	25	1.2	25	14	25	23.8	25	16.3	25	25.4	52.1	22/11/2004
20041123	328	37.1	25	23.9	25	0	25	12.5	25	24.5	25	11.8	25	18.7	39.8	23/11/2004
20041124	329	35.4	25	25.9	25	0	25	9.8	25	22.4	25	19.6	25	34.1	58.7	24/11/2004
20041125	330	36.2	25	20.4	25	3	25	12.1	25	29.4	25	16.2	25	27	67.6	25/11/2004
20041126	331	36.5	25	24.2	25	0	25	12.7	25	30.3	25	13.9	25	22.8	46	26/11/2004
20041127	332	37.9	25	24.1	25	0	25	13.5	25	29.7	25	12.4	25	18.8	41.3	27/11/2004
20041128	333	37.8	25	24	25	0	25	13.6	25	30.5	25	10.8	25	16.5	36.2	28/11/2004
20041129	334	39	25	21.5	25	0	25	12.1	25	31	25	10.9	25	15.6	42.5	29/11/2004
20041130	335	40.3	25	22.1	25	0	25	12.9	25	30.6	25	9.8	25	13.1	36.9	30/11/2004
20041201	336	41.5	25	23.6	25	0	25	14.7	25	29.3	25	17.8	25	22.3	61.1	1/12/2004
20041202	337	40.1	25	25.7	25	0	25	16.1	25	29.5	25	12.6	25	17	38.2	2/12/2004
20041203	338	41.7	25	26.7	25	0	25	12.9	25	30.3	25	7.5	25	9.3	21.4	3/12/2004
20041204	339	43.2	25	28.3	25	0	25	15.1	25	30.1	25	4.3	25	4.9	11.2	4/12/2004
20041205	340	42.5	25	25.9	25	0	25	11.5	25	29	25	18.4	25	21.9	55.1	5/12/2004
20041206	341	43.9	25	23	25	0	25	12.3	25	29.4	25	15.4	25	17	54.8	6/12/2004
20041207	342	38	25	28.1	25	0	25	13.3	25	27.8	25	20	25	30.2	52.6	7/12/2004
20041208	343	36.2	25	23.6	25	0.9	25	10.1	25	27	25	8.3	25	13.8	28.5	8/12/2004
20041209	344	35.4	25	23.9	25	0	25	10.5	25	18	25	19.3	25	33.6	65.1	9/12/2004
20041210	345	34.2	25	20	25	7.6	25	7.9	25	24	25	22.2	25	41.3	95	10/12/2004
20041211	346	38.3	25	23.1	25	0	25	9.8	25	25.9	25	26.8	25	39.8	94.9	11/12/2004
20041212	347	40	25	25.5	25	0	25	11.2	25	25.6	25	25.9	25	35.1	79.4	12/12/2004
20041213	348	40.9	25	27.5	25	1.5	25	10.2	25	27.1	25	23.3	25	30.1	63.5	13/12/2004
20041214	349	34.2	25	21.4	25	15.9	25	10.6	25	21.2	25	23	25	42.8	90.3	14/12/2004
20041215	350	40.4	25	21.3	25	0.3	25	12.2	25	29	25	11.5	25	15.3	45.4	15/12/2004
20041216	351	41.6	25	23.4	25	0	25	11.8	25	30.3	25	9.5	25	11.8	33	16/12/2004
20041217	352	39.8	25	25.4	25	0	25	11.3	25	23.6	25	20.9	25	28.6	64.4	17/12/2004
20041218	353	39.2	25	23.9	25	0.7	25	10.3	25	23.7	25	21	25	29.7	70.8	18/12/2004
20041219	354	40.5	25	25.2	25	0	25	10.5	25	26.9	25	21.1	25	27.9	65.8	19/12/2004
20041220	355	42.6	25	25.4	25	0	25	11.6	25	24.9	25	18.8	25	22.2	58	20/12/2004
20041221	356	43.3	25	26.5	25	0	25	12	25	28.2	25	15	25	17.1	43.3	21/12/2004
20041222	357	38.8	25	22.6	25	7.8	25	10.4	25	23.5	25	21.1	25	30.5	77	22/12/2004
20041223	358	37.6	25	27.6	25	0	25	11.2	25	16.9	25	22.1	25	34.1	59.9	23/12/2004
20041224	359	32.1	25	21.9	25	21.7	25	3	25	10.1	25	25	25	52.3	95.2	24/12/2004
20041225	360	29	25	23	25	32.2	25	4	25	11	25	26.4	25	65.9	94	25/12/2004
20041226	361	31.5	25	22.8	25	12	25	6.3	25	17.7	25	24.8	25	53.7	89.4	26/12/2004
20041227	362	32.2	25	22.5	25	58.4	25	6.6	25	16.1	25	27.3	25	56.8	100	27/12/2004
20041228	363	36.4	25	23.8	25	9	25	10.6	25	23.4	25	28.1	25	46.3	95.3	28/12/2004
20041229	364	35.6	25	21.1	25	0.8	25	10.2	25	22.6	25	7.6	25	13.1	30.4	29/12/2004
20041230	365	37.3	25	18.7	25	0	25	9.4	25	28.5	25	9	25	14.1	41.8	30/12/2004
20041231	366	36.3	25	24.8	25	0	25	10	25	26.1	25	25.9	25	42.9	82.8	31/12/2004
20050101	1	34.9	25	24.9	25	0	25	9.6	25	24.6	25	24.1	25	43.1	76.6	1/01/2005
20050102	2	36.4	25	24.2	25	0	25	10.4	25	27.9	25	23	25	37.9	76.2	2/01/2005
20050103	3	36.7	25	25.8	25	0	25	9.3	25	24.7	25	24	25	38.9	72.3	3/01/2005
20050104	4	37.1	25	25	25	0.5	25	6.8	25	17.9	25	27.9	25	44.2	88.1	4/01/2005
20050105	5	29.3	25	24.8	25	2.9	25	8.6	25	8.2	25	29.2	25	71.7	93.3	5/01/2005
20050106	6	25.3	25	19.4	25	152.8	25	3.4	25	8.2	25	22.6	25	70.1	100	6/01/2005
20050107	7	28.8	25	20.5	25	48.7	25	5.4	25	20.1	25	21.4	25	54.1	88.8	7/01/2005
20050108	8	33.9	25	23.7	25	0	25	8.5	25	19.3	25	22.9	25	43.3	78.2	8/01/2005
20050109	9	33.6	25	22.6	25	10.9	25	7	25	19.5	25	27.2	25	52.3	99.2	9/01/2005
20050110	10	35.4	25	25	25	0.1										

20050111	11	35.5	25	22	25	0	25	10	25	28.7	25	17.2	25	29.8	65.1	11/01/2005
20050112	12	36.1	25	22.6	25	0	25	10.2	25	30.1	25	13.4	25	22.4	48.9	12/01/2005
20050113	13	36.5	25	21.8	25	0	25	10.4	25	29.8	25	14.2	25	23.3	54.4	13/01/2005
20050114	14	36.9	25	21	25	0	25	9.9	25	29.9	25	14.6	25	23.4	58.7	14/01/2005
20050115	15	36.7	25	22.2	25	0	25	9.1	25	27.4	25	19	25	30.8	71	15/01/2005
20050116	16	37.6	25	25.8	25	0	25	9.9	25	24.1	25	21.2	25	32.7	63.8	16/01/2005
20050117	17	38.7	25	27.2	25	0	25	11.2	25	27.8	25	19.8	25	28.8	54.9	17/01/2005
20050118	18	37.1	25	26	25	0	25	7.6	25	24.5	25	20.7	25	32.8	61.6	18/01/2005
20050119	19	36.8	25	24.3	25	5.4	25	8.2	25	24.3	25	24.3	25	39.1	80	19/01/2005
20050120	20	37.2	25	25.6	25	0.1	25	8.8	25	24	25	27.8	25	43.8	84.7	20/01/2005
20050121	21	38.6	25	25.2	25	0.1	25	11.1	25	26	25	24.2	25	35.4	75.5	21/01/2005
20050122	22	39.1	25	23.3	25	0	25	12	25	24.7	25	14.4	25	20.5	50.4	22/01/2005
20050123	23	36.7	25	26.1	25	0	25	9.4	25	17.8	25	22.8	25	36.9	67.4	23/01/2005
20050124	24	37.1	25	25.3	25	0	25	10.7	25	25.1	25	22.9	25	36.3	71	24/01/2005
20050125	25	36.5	25	24.8	25	0	25	10.4	25	27.6	25	21.7	25	35.5	69.3	25/01/2005
20050126	26	36	25	23.3	25	0	25	9.2	25	26.9	25	20	25	33.7	69.9	26/01/2005
20050127	27	37.9	25	24.8	25	0	25	9.9	25	26.9	25	22.1	25	33.5	70.6	27/01/2005
20050128	28	38.9	25	23.8	25	0	25	8.9	25	26.5	25	20	25	28.8	67.9	28/01/2005
20050129	29	40.1	25	25.5	25	0	25	11.8	25	24.9	25	24	25	32.4	73.6	29/01/2005
20050130	30	39.7	25	27.4	25	0	25	9.1	25	24.2	25	25.3	25	34.8	69.3	30/01/2005
20050131	31	39.8	25	27.9	25	4.1	25	9.2	25	20	25	23.1	25	31.6	61.5	31/01/2005
20050201	32	39.1	25	27.3	25	0	25	10.2	25	25.3	25	26.1	25	37.1	71.9	1/02/2005
20050202	33	33.5	25	26.2	25	0.5	25	13.2	25	19.7	25	26.8	25	51.8	78.8	2/02/2005
20050203	34	32.7	25	21.6	25	0	25	11.8	25	29.7	25	5	25	10.1	19.4	3/02/2005
20050204	35	33.8	25	18.3	25	0	25	10.7	25	30.4	25	5.7	25	10.8	27.1	4/02/2005
20050205	36	37.3	25	17	25	0	25	11	25	30.2	25	7.8	25	12.2	40.3	5/02/2005
20050206	37	39.7	25	19.4	25	0.1	25	11	25	29.7	25	8.8	25	12.1	39.1	6/02/2005
20050207	38	38.6	25	24.9	25	0	25	10.5	25	20.3	25	24.4	25	35.7	77.5	7/02/2005
20050208	39	35.6	25	24.4	25	0.7	25	9.6	25	20.9	25	27.4	25	47.1	89.7	8/02/2005
20050209	40	26.8	25	23.3	25	8.1	25	8.7	25	14.1	25	26.7	25	75.8	93.4	9/02/2005
20050210	41	34.6	25	20.8	25	15.1	25	8.5	25	23.2	25	21.7	25	39.5	88.4	10/02/2005
20050211	42	35.1	25	19.8	25	0.1	25	10	25	28.4	25	14.4	25	25.5	62.4	11/02/2005
20050212	43	37.3	25	19.4	25	0	25	10.7	25	29.3	25	13.3	25	20.8	59.1	12/02/2005
20050213	44	38.6	25	20.9	25	0	25	11.2	25	29.5	25	9	25	13.1	36.4	13/02/2005
20050214	45	38.2	25	22.3	25	0	25	10.2	25	27.8	25	15.6	25	23.3	58	14/02/2005
20050215	46	38	25	23.5	25	0	25	11.4	25	28	25	14.7	25	22.2	50.8	15/02/2005
20050216	47	38.9	25	23	25	0	25	10.6	25	27.5	25	20.8	25	29.9	74.1	16/02/2005
20050217	48	40.5	25	23.3	25	0	25	10.2	25	27.3	25	20	25	26.4	69.9	17/02/2005
20050218	49	40.4	25	24.4	25	0	25	10.7	25	27.2	25	17.7	25	23.5	57.9	18/02/2005
20050219	50	39.3	25	24.5	25	0	25	10.6	25	27.1	25	21.4	25	30.1	69.6	19/02/2005
20050220	51	39.3	25	23.6	25	0	25	10.5	25	25.9	25	16.5	25	23.2	56.7	20/02/2005
20050221	52	40.7	25	23.3	25	0	25	9.7	25	25.6	25	11.3	25	14.8	39.5	21/02/2005
20050222	53	41.1	25	26.5	25	0	25	9.6	25	25.2	25	16.7	25	21.4	48.2	22/02/2005
20050223	54	39.7	25	25.5	25	2.6	25	10.6	25	25.4	25	21.2	25	29.2	65	23/02/2005
20050224	55	41.1	25	25.2	25	0	25	9.9	25	25.3	25	22.1	25	28.3	69	24/02/2005
20050225	56	40.6	25	23.7	25	0.7	25	9.2	25	24.8	25	23.4	25	30.7	79.9	25/02/2005
20050226	57	39.6	25	21.1	25	5.8	25	9.7	25	25.5	25	21.5	25	29.8	86	26/02/2005
20050227	58	39.9	25	25.6	25	0.3	25	10.4	25	25.2	25	17.1	25	23.3	52.1	27/02/2005
20050228	59	39.8	25	23.9	25	0	25	11.7	25	25	25	16.4	25	22.5	55.3	28/02/2005
20050301	60	39.1	25	24.8	25	0	25	11.7	25	26.4	25	16.3	25	23.2	52.1	1/03/2005
20050302	61	39.7	25	26.7	25	0	25	11.2	25	24.9	25	17.1	25	23.6	48.8	2/03/2005
20050303	62	38.6	25	24.4	25	0	25	10.9	25	22	25	16	25	23.4	52.4	3/03/2005
20050304	63	38.6	25	20.7	25	0	25	9.8	25	23.3	25	14.4	25	21	59	4/03/2005
20050305	64	39.6	25	24.7	25	0	25	9.8	25	25.1	25	19.6	25	27.1	63	5/03/2005
20050306	65	41.1	25	24.2	25	0	25	12.7	25	26.1	25	12.9	25	16.5	42.7	6/03/2005
20050307	66	40.8	25	26.4	25	0	25	13.9	25	25.2	25	13.4	25	17.4	38.9	7/03/2005
20050308	67	40.3	25	25.6	25	0	25	13.3	25	23.3	25	8.5	25	11.3	25.9	8/03/2005
20050309	68	39.6	25	24.4	25	0	25	10.1	25	24.2	25	7	25	9.7	22.9	9/03/2005
20050310	69	39.7	25	27.2	25	0	25	11.7	25	20.9	25	18.6	25	25.6	51.6	10/03/2005
20050311	70	39.8	25	26.3	25	0	25	12.4	25	24.3	25	14.6	25	20	42.7	11/03/2005
20050312	71	38.6	25	25.1	25	0	25	12	25	24.6	25	14.8	25	21.6	46.5	12/03/2005
20050313	72	37.3	25	22.5	25	0	25	11	25	25.5	25	13.6	25	21.3	49.9	13/03/2005
20050314	73	35.8	25	26.6	25	0	25	10.6	25	21.9	25	20.2	25	34.4	58	14/03/2005
20050315	74	38	25	21.6	25	0.1	25	10.4	25	23.6	25	13	25	19.6	50.4	15/03/2005
20050316	75	38.5	25	22.3	25	0	25	9.9	25	17.4	25	14.2	25	20.9	52.8	16/03/2005
20050317	76	37.7	25	24.1	25	0	25	6.8	25	15.9	25	15	25	23	50	17/03/2005
20050318	77	35.4	25	25.7	25	0	25	7.6	25	16.4	25	20.6	25	35.8	62.4	18/03/2005
20050319	78	37.1	25	22.5	25	0	25	8.4	25	20.6	25	22.1	25	35	81.1	19/03/2005
20050320	79	38.1	25	23.8	25	0	25	8.3	25	20.2	25	22.1	25	33.2	75	20/03/2005
20050321	80	40.2	25	26.9	25	0	25	10.1	25	21.8	25	15.8	25	21.2	44.6	21/03/2005
20050322	81	39.8	25	21.4	25	0	25	12.5	25	25.7	25	7.4	25	10.1	29	22/03/2005
20050323	82	37.9	25	18.7	25	0	25	11	25	25.1	25	6.6	25	10	30.6	23/03/2005
20050324	83	37.6	25	18.6	25	0	25	10.3	25	19.9	25	7.3	25	11.3	34.1	24/03/2005
20050325	84	36.9	25	19.1	25	0	25	11.9	25	25.6	25	6.4	25	10.3	29	25/03/2005
20050326	85	36.2	25	18.2	25	0	25	12.1	25	25.9	25	4.9	25	8.2	23.5	26/03/2005
20050327	86	37.9	25	17.6	25	0	25	11.6	25	26	25	4.4	25	6.7	21.9	27/03/2005
20050328	87	39.1	25	20.1	25	0	25	9.9	25	25.4	25	7	25	10	29.8	28/03/2005
20050329	88	39.5	25	22.1	25	0	25	10.9	25	24.4	25	10.8	25	15	40.6	29/03/2005
20050330	89	37.4	25	25.5	25	0	25	10	25	22.8	25	14.7	25	22.9	45.1	30/03/2005
20050331	90	38	25	24	25	0	25	10	25	23.8	25	14.6	25	22	48.9	31/03/2005
20050401	91	37.6	25	25.4	25	0	25	11	25	23.7	25	14.2	25	21.9	43.8	1/04/2005
20050402	92	36.2	25	24.4	25	0	25	10.8	25	23.7	25	14.2	25	23.6	46.5	2/04/2005
20050403	93	36.5	25	22.1	25	0	25	10.2	25	24.4	25	12.2	25	20	45.9	

20050404	94	36.6	25	20.1	25	0	25	11.1	25	24.2	25	10.3	25	16.8	43.8	4/04/2005
20050405	95	36.7	25	19.9	25	0	25	10.3	25	24.2	25	9.3	25	15.1	40	5/04/2005
20050406	96	36.5	25	22.6	25	0	25	9.9	25	22.9	25	13.8	25	22.6	50.3	6/04/2005
20050407	97	37.4	25	22.7	25	0	25	9.4	25	19.9	25	14.4	25	22.5	52.2	7/04/2005
20050408	98	37.9	25	26.3	25	0	25	9	25	20.7	25	18	25	27.3	52.6	8/04/2005
20050409	99	38.6	25	25.5	25	0	25	9.1	25	20.1	25	19.8	25	28.9	60.7	9/04/2005
20050410	100	37.3	25	27.4	25	0	25	8.8	25	18.4	25	21.4	25	33.5	58.6	10/04/2005
20050411	101	36.9	25	26.1	25	0.4	25	10.7	25	20	25	20	25	32	59.2	11/04/2005
20050412	102	36.8	25	22.2	25	0	25	10.7	25	20.7	25	15.9	25	25.6	59.4	12/04/2005
20050413	103	35.6	25	20.7	25	0	25	10	25	21.9	25	11.4	25	19.6	46.7	13/04/2005
20050414	104	35.3	25	22	25	0	25	10.1	25	21.7	25	12.4	25	21.7	46.9	14/04/2005
20050415	105	35.7	25	19.4	25	0	25	11.6	25	22.6	25	10.5	25	18	46.6	15/04/2005
20050416	106	35.5	25	19.5	25	0	25	9.8	25	21.1	25	10	25	17.3	44.1	16/04/2005
20050417	107	35.9	25	19.9	25	0	25	8.4	25	22.5	25	9.9	25	16.8	42.6	17/04/2005
20050418	108	37.2	25	20.1	25	0	25	8.3	25	22.6	25	10.1	25	15.9	42.9	18/04/2005
20050419	109	37.4	25	19.8	25	0	25	10.7	25	22.6	25	9.7	25	15.1	42	19/04/2005
20050420	110	37.2	25	19.6	25	0	25	11	25	22.3	25	9.2	25	14.5	40.4	20/04/2005
20050421	111	35.8	25	20.9	25	0	25	10.4	25	21.6	25	9.8	25	16.7	39.7	21/04/2005
20050422	112	34.2	25	23.1	25	0	25	10.5	25	21.8	25	11.8	25	21.9	41.8	22/04/2005
20050423	113	33.1	25	18.1	25	0	25	9.2	25	21.3	25	12.5	25	24.7	60.2	23/04/2005
20050424	114	33.9	25	20.6	25	0	25	8.9	25	20.6	25	12.4	25	23.4	51.1	24/04/2005
20050425	115	33.3	25	18.3	25	0	25	9.2	25	21.5	25	10.4	25	20.3	49.5	25/04/2005
20050426	116	33.4	25	20.8	25	0	25	9.5	25	21.6	25	10.2	25	19.8	41.5	26/04/2005
20050427	117	33.5	25	20.3	25	0	25	9.2	25	21.4	25	9.6	25	18.6	40.3	27/04/2005
20050428	118	32.8	25	17.5	25	0	25	8.2	25	21.3	25	10.8	25	21.7	54	28/04/2005
20050429	119	33.3	25	21.4	25	0	25	8.5	25	20	25	14.7	25	28.7	57.7	29/04/2005
20050430	120	33.8	25	21.5	25	0	25	8.2	25	18.6	25	12.1	25	23	47.2	30/04/2005
20050501	121	34.7	25	17.3	25	0	25	10.7	25	20.9	25	10.4	25	18.8	52.7	1/05/2005
20050502	122	31.9	25	18.8	25	0	25	9	25	21	25	3.8	25	8	17.5	2/05/2005
20050503	123	33.1	25	16.9	25	0	25	8.3	25	21.1	25	5.6	25	11.1	29.1	3/05/2005
20050504	124	31.7	25	19.2	25	0	25	6.8	25	16	25	9.4	25	20.1	42.3	4/05/2005
20050505	125	32.3	25	19.3	25	0	25	7.7	25	19.9	25	10.2	25	21.1	45.6	5/05/2005
20050506	126	32.6	25	17.7	25	0	25	7.5	25	19	25	9.4	25	19.1	46.4	6/05/2005
20050507	127	32.2	25	19.3	25	0	25	9.7	25	18.9	25	10	25	20.8	44.7	7/05/2005
20050508	128	31.8	25	21.5	25	0	25	8.5	25	17.2	25	10.4	25	22.1	40.6	8/05/2005
20050509	129	30.6	25	23.8	25	0	25	7	25	11.4	25	12.2	25	27.8	41.4	9/05/2005
20050510	130	31.8	25	22.8	25	0	25	4.8	25	14.2	25	15.9	25	33.8	57.3	10/05/2005
20050511	131	29.9	25	16.3	25	5.1	25	5.4	25	18.4	25	18.5	25	43.9	99.9	11/05/2005
20050512	132	29.9	25	14.5	25	0.1	25	6.9	25	19.9	25	11.3	25	26.8	68.5	12/05/2005
20050513	133	28	25	11.9	25	0	25	6.5	25	19.6	25	12.1	25	32	86.9	13/05/2005
20050514	134	29.4	25	11.5	25	0	25	6.4	25	20.1	25	7.8	25	19	57.5	14/05/2005
20050515	135	31.1	25	10.4	25	0	25	6.6	25	20	25	6.4	25	14.2	50.8	15/05/2005
20050516	136	29.2	25	12.9	25	0	25	7.1	25	19.6	25	7.1	25	17.5	47.7	16/05/2005
20050517	137	27.9	25	13	25	0	25	7.4	25	19.6	25	7.1	25	18.9	47.4	17/05/2005
20050518	138	27.6	25	11.9	25	0	25	6.6	25	19.9	25	6.3	25	17.1	45.2	18/05/2005
20050519	139	28.2	25	10.4	25	0	25	6.5	25	19.8	25	6.4	25	16.7	50.8	19/05/2005
20050520	140	27.9	25	9	25	0	25	6.8	25	19.5	25	5.5	25	14.6	47.9	20/05/2005
20050521	141	28.1	25	8.6	25	0	25	6.1	25	19.4	25	5.8	25	15.3	51.9	21/05/2005
20050522	142	28.6	25	10.2	25	0	25	6.7	25	18.9	25	5.2	25	13.3	41.8	22/05/2005
20050523	143	29.3	25	10.6	25	0	25	7	25	18.8	25	5.5	25	13.5	43.1	23/05/2005
20050524	144	30	25	13	25	0	25	6.7	25	18.9	25	6.1	25	14.4	40.8	24/05/2005
20050525	145	30.3	25	14.4	25	0	25	7.7	25	18.4	25	9	25	20.9	54.9	25/05/2005
20050526	146	28.3	25	16.9	25	0	25	7.5	25	11	25	7	25	18.2	36.4	26/05/2005
20050527	147	27.8	25	13.1	25	0	25	8.2	25	18.7	25	5.9	25	15.8	39.2	27/05/2005
20050528	148	27.2	25	11.6	25	0	25	7.9	25	18.9	25	4.4	25	12.2	32.2	28/05/2005
20050529	149	26.4	25	9.6	25	0	25	8	25	19	25	5.9	25	17.1	49.4	29/05/2005
20050530	150	26.2	25	10.1	25	0	25	7.2	25	19.1	25	5.8	25	17.1	47	30/05/2005
20050531	151	27.5	25	10.2	25	0	25	7.6	25	19.1	25	5.5	25	15	44.2	31/05/2005
20050601	152	27.8	25	11.4	25	0	25	6.7	25	18.9	25	6	25	16.1	44.5	1/06/2005
20050602	153	28.5	25	12	25	0	25	6.7	25	18.8	25	6.5	25	16.7	46.4	2/06/2005
20050603	154	29.9	25	13.8	25	0	25	6.6	25	17.7	25	10.5	25	24.9	66.6	3/06/2005
20050604	155	30.6	25	18.2	25	0	25	6.8	25	16.8	25	11.1	25	25.3	53.1	4/06/2005
20050605	156	31.1	25	16.5	25	0	25	5.4	25	16.8	25	12.6	25	27.9	67.2	5/06/2005
20050606	157	30.8	25	17.7	25	0	25	4.9	25	16	25	13.8	25	31.1	68.2	6/06/2005
20050607	158	31.1	25	18.1	25	0	25	6.3	25	16.5	25	15.7	25	34.7	75.6	7/06/2005
20050608	159	31.1	25	17.2	25	0	25	5.3	25	17.8	25	10.1	25	22.4	51.5	8/06/2005
20050609	160	31	25	13.8	25	0	25	5.6	25	17.8	25	11.4	25	25.4	72.3	9/06/2005
20050610	161	31.6	25	13.9	25	0	25	6.1	25	17.5	25	11.2	25	24.1	70.6	10/06/2005
20050611	162	30.9	25	15.8	25	0	25	5.2	25	16.6	25	14.7	25	32.9	81.9	11/06/2005
20050612	163	32.9	25	16.9	25	0	25	5.6	25	16.8	25	13.1	25	26.2	68.1	12/06/2005
20050613	164	33.1	25	16.4	25	0	25	6.3	25	16	25	14.6	25	28.9	78.3	13/06/2005
20050614	165	30.1	25	16.7	25	0	25	4.8	25	12.5	25	17.1	25	40.1	90	14/06/2005
20050615	166	17.9	25	17.4	25	0.1	25	3.1	25	11.1	25	12.9	25	62.9	64.9	15/06/2005
20050616	167	22.5	25	12.1	25	5.8	25	4.4	25	17.2	25	11.6	25	42.6	82.2	16/06/2005
20050617	168	26.3	25	12.8	25	0	25	3.8	25	14.6	25	9.3	25	27.2	63	17/06/2005
20050618	169	29.6	25	13.9	25	0.2	25	4.5	25	11.1	25	10.7	25	25.8	67.4	18/06/2005
20050619	170	24.6	25	18.9	25	0	25	2.6	25	9.2	25	18.4	25	59.5	84.3	19/06/2005
20050620	171	25.3	75	10.8	75	0	25	1.8	25	5.4	25	17	25	52.7	100	20/06/2005
20050621	172	19.9	25	13.5	25	0	25	3.7	25	10.2	25	14.3	25	61.6	92.5	21/06/2005
20050622	173	21.4	25	9.6	25	0	25	4.7	25	17.3	25	9.7	25	38.1	81.2	22/06/2005
20050623	174	19.7	25	5.5	25	0	25	4.7	25	18.2	25	8.1	25	35.3	89.7	23/06/2005
20050624	175	22.1	25	3.9	25	0	25	3.9	25	18.1	25	8.8	25	33.1	100	24/06/2005
20050625	176	24.8	25	5.7	25	0	25	4.6	25	18.2	25	7.1	25	22		

20050626	177	25.6	25	8.3	25	0	25	6.4	25	17.6	25	8.2	25	25	74.9	26/06/2005
20050627	178	23.2	25	9.4	25	0	25	5.7	25	17.7	25	7.9	25	27.8	67	27/06/2005
20050628	179	23.1	25	9.5	25	0	25	6.3	25	18.1	25	7.9	25	28	66.6	28/06/2005
20050629	180	22.3	25	8.1	25	0	25	5	25	18.1	25	8.9	25	33.1	82.5	29/06/2005
20050630	181	23.7	25	7.1	25	0	25	4.6	25	17.9	25	9.6	25	32.8	95.2	30/06/2005
20050701	182	25.5	25	6.4	25	0	25	5.5	25	18.1	25	9.4	25	28.8	97.8	1/07/2005
20050702	183	25.6	25	9.3	25	0	25	7.7	25	18.2	25	9	25	27.4	76.9	2/07/2005
20050703	184	24.5	25	12	25	0	25	6.1	25	16.9	25	7.3	25	23.8	52.1	3/07/2005
20050704	185	27	25	13.7	25	0	25	4.7	25	18.5	25	7.4	25	20.8	47.2	4/07/2005
20050705	186	31	25	12	25	0	25	4.8	25	17.3	25	12.6	25	28	89.9	5/07/2005
20050706	187	31.3	25	15.6	25	0	25	5.9	25	16.9	25	16.4	25	35.9	92.6	6/07/2005
20050707	188	29.9	25	17.6	25	0	25	5.4	25	17.9	25	12.6	25	29.9	62.6	7/07/2005
20050708	189	27	25	13.8	25	0	25	5.2	25	16.6	25	10.8	25	30.3	68.5	8/07/2005
20050709	190	22	25	15.2	25	0	25	6.7	25	11.5	25	13.1	25	49.6	75.9	9/07/2005
20050710	191	20.7	25	8.2	25	0	25	6.6	25	18.9	25	6.8	25	27.9	62.6	10/07/2005
20050711	192	22.2	25	7.3	25	0	25	5.3	25	18.9	25	5.6	25	20.9	54.8	11/07/2005
20050712	193	25.5	25	5.7	25	0	25	4	25	18.7	25	5	25	15.3	54.6	12/07/2005
20050713	194	28.4	25	8.7	25	0	25	4.2	25	19	25	5.4	25	14	48	13/07/2005
20050714	195	31.5	25	12.5	25	0	25	7	25	16.8	25	6.9	25	14.9	47.6	14/07/2005
20050715	196	25.5	25	14.3	25	0	25	5.9	25	18.5	25	7.1	25	21.8	43.6	15/07/2005
20050716	197	24	25	7.8	25	0	25	5.4	25	18.9	25	8	25	26.8	75.6	16/07/2005
20050717	198	24.4	25	6.4	25	0	25	7	25	19.3	25	6.3	25	20.6	65.6	17/07/2005
20050718	199	27.1	25	8.7	25	0	25	7.3	25	19.2	25	6	25	16.7	53.4	18/07/2005
20050719	200	25.7	25	12.3	25	0	25	6.9	25	18.6	25	6.7	25	20.3	46.9	19/07/2005
20050720	201	22.8	25	12.1	25	0	25	5.1	25	15.4	25	8.1	25	29.2	57.4	20/07/2005
20050721	202	25.3	25	14.4	25	0	25	6.7	25	17	25	12.4	25	38.5	75.6	21/07/2005
20050722	203	26.9	25	15.9	25	0	25	6.4	25	18.9	25	11.6	25	32.7	64.2	22/07/2005
20050723	204	27.6	25	15.7	25	0	25	6.5	25	18.9	25	11.5	25	31.1	64.5	23/07/2005
20050724	205	26.4	25	15.4	25	0	25	7.3	25	13.6	25	11.9	25	34.6	68.1	24/07/2005
20050725	206	28.1	25	19.9	25	0	25	7.8	25	14.8	25	9	25	23.7	38.7	25/07/2005
20050726	207	27.3	25	12.5	25	0	25	7.6	25	20	25	7.3	25	20.1	50.4	26/07/2005
20050727	208	28	25	10.2	25	0	25	7.5	25	20.2	25	6.4	25	16.9	51.5	27/07/2005
20050728	209	28.7	25	9.8	25	0	25	6.5	25	20	25	7.2	25	18.3	59.5	28/07/2005
20050729	210	28.8	25	11.4	25	0	25	6.1	25	20.1	25	7	25	17.7	52	29/07/2005
20050730	211	29	25	13.6	25	0	25	6.2	25	20.2	25	8	25	20	51.4	30/07/2005
20050731	212	30.1	25	14	25	0	25	6.3	25	17.5	25	9.4	25	22	58.8	31/07/2005
20050801	213	23.4	25	15.6	25	4.2	25	3.5	25	13.5	25	15.2	25	52.8	85.8	1/08/2005
20050802	214	25	25	11.3	25	0	25	3.9	25	16.6	25	15	25	47.4	100	2/08/2005
20050803	215	26.9	25	15.7	25	0	25	3.9	25	14.2	25	16.5	25	46.6	92.6	3/08/2005
20050804	216	29	25	17.6	25	0	25	7.8	25	14.7	25	14.6	25	36.5	72.6	4/08/2005
20050805	217	25.4	25	13.6	25	0	25	7	25	18.9	25	9.9	25	30.5	63.6	5/08/2005
20050806	218	24	25	10.3	25	0	25	6.8	25	20.9	25	6.4	25	21.5	51.1	6/08/2005
20050807	219	24.8	25	7.9	25	0	25	7	25	20.8	25	6.4	25	20.5	60.1	7/08/2005
20050808	220	26	25	11.3	25	0	25	7.2	25	20.4	25	6.5	25	19.3	48.6	8/08/2005
20050809	221	27.3	25	11.9	25	0	25	5.8	25	20.8	25	9.4	25	25.9	67.5	9/08/2005
20050810	222	29.3	25	12.1	25	0	25	7.1	25	19.9	25	6.8	25	16.7	48.2	10/08/2005
20050811	223	26.9	25	15.9	25	0	25	7	25	15.1	25	5.5	25	15.5	30.5	11/08/2005
20050812	224	24.6	25	14.8	25	0	25	7	25	21.7	25	5.6	25	18.1	33.3	12/08/2005
20050813	225	22.8	25	10.9	25	0	25	7.2	25	21.9	25	4.6	25	16.6	35.3	13/08/2005
20050814	226	25.1	25	9.8	25	0	25	6	25	22.2	25	4.3	25	13.5	35.5	14/08/2005
20050815	227	27.9	25	5.1	25	0	25	6.3	25	22.2	25	3.7	25	9.8	42.1	15/08/2005
20050816	228	28.7	25	9.4	25	0	25	6.6	25	22.3	25	5.7	25	14.5	48.4	16/08/2005
20050817	229	29.9	25	16	25	0	25	6.9	25	21.7	25	10.6	25	25.1	58.3	17/08/2005
20050818	230	29.7	25	16.7	25	0	25	7	25	22.1	25	10.4	25	24.9	54.7	18/08/2005
20050819	231	30.6	25	12.8	25	0	25	8.7	25	21.9	25	11.2	25	25.5	75.8	19/08/2005
20050820	232	27.9	25	15.8	25	0	25	9.3	25	22.2	25	6.1	25	16.2	34	20/08/2005
20050821	233	27.7	25	12.5	25	0	25	8	25	22.7	25	7.7	25	20.7	53.2	21/08/2005
20050822	234	27.8	25	11.3	25	0	25	8.6	25	22.9	25	6.5	25	17.4	48.6	22/08/2005
20050823	235	29.3	25	11.6	25	0	25	8.7	25	22.9	25	5.6	25	13.7	41	23/08/2005
20050824	236	30	25	15.9	25	0	25	9.3	25	23.2	25	5.8	25	13.7	32.1	24/08/2005
20050825	237	30	25	15.3	25	0	25	9.7	25	22.8	25	7.2	25	17	41.4	25/08/2005
20050826	238	30.1	25	15.3	25	0	25	9.1	25	22.9	25	10.3	25	24.1	59.3	26/08/2005
20050827	239	27.5	25	17.4	25	0	25	7.4	25	15.4	25	7.4	25	20.2	37.3	27/08/2005
20050828	240	29.7	25	15.8	25	0	25	7.6	25	21.9	25	8.9	25	21.3	49.6	28/08/2005
20050829	241	29.3	25	13.3	25	0	25	7.5	25	23.4	25	9.7	25	23.8	63.6	29/08/2005
20050830	242	31.1	25	12.6	25	0	25	8.1	25	23.6	25	10.1	25	22.4	69.3	30/08/2005
20050831	243	33.4	25	14.5	25	0	25	7.7	25	23.3	25	11.6	25	22.5	70.3	31/08/2005
20050901	244	33.8	25	16.1	25	0	25	8.2	25	23.5	25	10.5	25	20	57.4	1/09/2005
20050902	245	33.8	25	16.7	25	0	25	9.5	25	23.6	25	13	25	24.7	68.4	2/09/2005
20050903	246	33.4	25	17.1	25	0	25	8.1	25	24.2	25	8.6	25	16.7	44.1	3/09/2005
20050904	247	36.2	25	13.5	25	0	25	8	25	23.8	25	8.1	25	13.5	52.4	4/09/2005
20050905	248	34	25	17.3	25	0	25	10.6	25	24	25	9.6	25	18	48.6	5/09/2005
20050906	249	33.8	25	14.6	25	0	25	9	25	24.3	25	5.6	25	10.6	33.7	6/09/2005
20050907	250	34.8	25	13.4	25	0	25	8.7	25	25	25	5.3	25	9.5	34.5	7/09/2005
20050908	251	34.7	25	17	25	0	25	9.8	25	23.2	25	11	25	19.9	56.8	8/09/2005
20050909	252	34.8	25	17.8	25	0	25	11.8	25	22.2	25	14	25	25.2	68.7	9/09/2005
20050910	253	28.6	25	21.7	25	0	25	7.8	25	13.7	25	17.6	25	45	67.8	10/09/2005
20050911	254	28.1	25	18.3	25	0.1	25	7.5	25	22.1	25	7.5	25	19.7	35.7	11/09/2005
20050912	255	29.1	25	11.1	25	0	25	8.3	25	24.9	25	6.3	25	15.6	47.7	12/09/2005
20050913	256	33	25	9.8	25	0	25	7.7	25	25.3	25	4.6	25	9.1	38	13/09/2005
20050914	257	35.6	25	15.9	25	0	25	9.7	25	22.8	25	5.1	25	8.8	28.2	14/09/2005
20050915	258	36	25	19.7	25	0	25	7.2	25	19.1	25	7.1	25	11.9	31	15/09/2005
20050916	259	30.4	25	18.1	25	0.1	25	8.2	25	20.5	25	17.5	25	40.3	84.3	16/09/2005

20050917	260	26.6	25	11.8	25	0	25	8	25	25.9	25	6.7	25	19.2	48.4	17/09/2005
20050918	261	31.9	25	8.8	25	0	25	7.4	25	26.3	25	5.5	25	11.6	48.6	18/09/2005
20050919	262	34.2	25	14.6	25	0	25	12.6	25	25.8	25	3.8	25	7.1	22.9	19/09/2005
20050920	263	34.2	25	19.8	25	0	25	10.9	25	25.6	25	4.4	25	8.2	19.1	20/09/2005
20050921	264	35.5	25	14.7	25	0	25	8.7	25	26.3	25	5	25	8.6	29.9	21/09/2005
20050922	265	35.3	25	18.1	25	0	25	10.8	25	26.2	25	7.8	25	13.6	37.6	22/09/2005
20050923	266	34.5	25	17.9	25	0	25	10.3	25	26.2	25	9.1	25	16.6	44.4	23/09/2005
20050924	267	35.5	25	16.8	25	0	25	10.8	25	26	25	9.9	25	17.1	51.8	24/09/2005
20050925	268	35.7	25	17.8	25	0	25	11.6	25	26.4	25	8	25	13.7	39.3	25/09/2005
20050926	269	36.7	25	16.7	25	0	25	10	25	26.3	25	8.7	25	14.1	45.8	26/09/2005
20050927	270	37.7	25	19.1	25	0	25	9.5	25	26.2	25	9.4	25	14.4	42.5	27/09/2005
20050928	271	38.6	25	20	25	0	25	12.1	25	26.3	25	10.2	25	14.9	43.6	28/09/2005
20050929	272	37.3	25	21.9	25	0	25	10.6	25	23.8	25	14.7	25	23	56	29/09/2005
20050930	273	39.7	25	21.7	25	0	25	8.9	25	21.8	25	10.7	25	14.7	41.2	30/09/2005
20051001	274	38.3	25	25.5	25	0	25	8.8	25	18.4	25	10.5	25	15.6	32.2	1/10/2005
20051002	275	40.4	25	22.2	25	0	25	11	25	21.9	25	11.2	25	14.9	41.9	2/10/2005
20051003	276	39.6	25	24.9	25	0	25	11.1	25	17.7	25	11.9	25	16.5	37.8	3/10/2005
20051004	277	36.2	25	21	25	1.2	25	8.6	25	19.5	25	19.3	25	32.1	77.6	4/10/2005
20051005	278	37.4	25	20.6	25	0.1	25	15.4	25	26.9	25	10.3	25	16.1	42.5	5/10/2005
20051006	279	38	25	20.1	25	0	25	9.7	25	26.9	25	9.3	25	14	39.5	6/10/2005
20051007	280	38.2	25	16.9	25	0	25	10.9	25	25.8	25	10.7	25	16	55.6	7/10/2005
20051008	281	35.8	25	24	25	0	25	13.1	25	25.5	25	19.3	25	32.8	64.7	8/10/2005
20051009	282	32.9	25	18.9	25	0	25	10.1	25	27.9	25	5.5	25	11	25.2	9/10/2005
20051010	283	36.8	25	18.3	25	0	25	10.8	25	28.1	25	5.3	25	8.5	25.2	10/10/2005
20051011	284	35.3	25	23.2	25	0	25	8.9	25	22.9	25	4.4	25	7.7	15.5	11/10/2005
20051012	285	37.1	25	23.9	25	0	25	9.1	25	24.5	25	11	25	17.4	37.1	12/10/2005
20051013	286	34.6	25	25.7	25	0	25	7.4	25	17.6	25	15.2	25	27.6	46	13/10/2005
20051014	287	27.7	25	16.5	25	13.2	25	5.7	25	18.5	25	17.3	25	46.6	92.2	14/10/2005
20051015	288	34.8	25	18.8	25	0	25	9	25	21	25	18.1	25	32.5	83.5	15/10/2005
20051016	289	37.5	25	21.4	25	1.1	25	10	25	26.7	25	15.8	25	24.5	62	16/10/2005
20051017	290	36.7	25	24.2	25	0	25	10.4	25	27.6	25	12.9	25	20.9	42.7	17/10/2005
20051018	291	32.6	25	26	25	0	25	7.5	25	15.7	25	10.7	25	21.8	31.8	18/10/2005
20051019	292	29.6	25	20.7	25	0	25	6.7	25	12.1	25	14.2	25	34.2	58.2	19/10/2005
20051020	293	32.6	25	19.4	25	2.4	25	7.3	25	18.4	25	19.5	25	39.6	86.6	20/10/2005
20051021	294	35.4	25	21.1	25	0	25	8.3	25	24.8	25	18.5	25	32.2	74	21/10/2005
20051022	295	38.6	25	21	25	0	25	12.3	25	28	25	10.1	25	14.8	40.6	22/10/2005
20051023	296	40.3	25	17	25	0	25	12.4	25	28.9	25	4.9	25	6.5	25.3	23/10/2005
20051024	297	39.2	25	23.7	25	0	25	12.9	25	27.5	25	12.5	25	17.7	42.7	24/10/2005
20051025	298	39.5	25	20	25	0	25	12.4	25	29.3	25	6.3	25	8.8	27	25/10/2005
20051026	299	43	25	20.7	25	0	25	11.8	25	25.8	25	14.7	25	17	60.2	26/10/2005
20051027	300	40.8	25	27.1	25	0	25	10.4	25	20.6	25	12.4	25	16.1	34.6	27/10/2005
20051028	301	41.8	25	25.6	25	0	25	11.2	25	27.5	25	20.9	25	25.8	63.7	28/10/2005
20051029	302	41.4	25	26.5	25	0	25	13.3	25	27.8	25	18.8	25	23.7	54.3	29/10/2005
20051030	303	39.2	25	27.3	25	0	25	11.7	25	28.3	25	14.1	25	19.9	38.9	30/10/2005
20051031	304	40.4	25	26.1	25	0	25	12.5	25	27.8	25	14.9	25	19.8	44.1	31/10/2005
20051101	305	41.6	25	26.6	25	0	25	13.6	25	27.8	25	13.9	25	17.3	39.9	1/11/2005
20051102	306	39	25	28.5	25	0	25	8.9	25	22.9	25	21.8	25	31.2	56	2/11/2005
20051103	307	33	25	24.3	25	1.4	25	7.1	25	15.6	25	21.5	25	42.7	70.8	3/11/2005
20051104	308	38.5	25	23.2	25	0	25	9.9	25	26.4	25	17.3	25	25.4	60.9	4/11/2005
20051105	309	38.8	25	25.5	25	0	25	10.7	25	28.7	25	14.6	25	21.1	44.8	5/11/2005
20051106	310	41.4	25	24.6	25	0.1	25	11.9	25	26.8	25	20.5	25	25.8	66.3	6/11/2005
20051107	311	37	25	28.1	25	0.1	25	7.7	25	14.3	25	23.1	25	36.8	60.8	7/11/2005
20051108	312	39.9	25	25.2	25	0.1	25	8.4	25	22.8	25	20.5	25	27.9	64	8/11/2005
20051109	313	40.8	25	26.2	25	2.6	25	11.6	25	25	25	22.6	25	29.4	66.5	9/11/2005
20051110	314	38.4	25	26.9	25	0	25	7.4	25	20.1	25	19.4	25	28.7	54.7	10/11/2005
20051111	315	37.5	25	22.9	25	6.8	25	11.7	25	26.4	25	17.8	25	27.6	63.8	11/11/2005
20051112	316	39	25	22.8	25	0	25	13.3	25	28.8	25	5.4	25	7.7	19.5	12/11/2005
20051113	317	38.9	25	22.3	25	0	25	12.6	25	30.8	25	4.9	25	7	18.2	13/11/2005
20051114	318	39.7	25	21.8	25	0	25	13.7	25	28.9	25	4	25	5.5	15.3	14/11/2005
20051115	319	40.8	25	19.9	25	0	25	11.6	25	28.7	25	6.1	25	7.9	26.3	15/11/2005
20051116	320	41.9	25	23.7	25	0	25	12	25	26.7	25	14.6	25	17.9	49.8	16/11/2005
20051117	321	40.6	25	25.5	25	0	25	11.6	25	27.2	25	10.3	25	13.5	31.6	17/11/2005
20051118	322	39.3	25	24.5	25	0	25	10.7	25	25.4	25	20.7	25	29.1	67.3	18/11/2005
20051119	323	40	25	23.7	25	0	25	11.1	25	25.6	25	20	25	27.1	68.3	19/11/2005
20051120	324	33.6	25	22.7	25	6.4	25	8.2	25	17.1	25	21.4	25	41.1	77.6	20/11/2005
20051121	325	39.2	25	21.8	25	0.1	25	10.5	25	24.4	25	19.3	25	27.3	73.9	21/11/2005
20051122	326	37.7	25	25.1	25	0	25	8.1	25	22.6	25	16.1	25	24.7	50.5	22/11/2005
20051123	327	32.7	25	20.3	25	13.7	25	7.2	25	18.9	25	23.1	25	46.7	97	23/11/2005
20051124	328	35.7	25	22.2	25	0.7	25	7.9	25	23.4	25	21.1	25	36.1	78.9	24/11/2005
20051125	329	39.1	25	23.5	25	0.1	25	8.2	25	26.9	25	23.2	25	33	80.2	25/11/2005
20051126	330	41.3	25	24.5	25	0	25	13.2	25	24.9	25	16.2	25	20.5	52.7	26/11/2005
20051127	331	40.4	25	25.9	25	0	25	16.4	25	29.2	25	8.1	25	10.7	24.2	27/11/2005
20051128	332	36.7	25	23.6	25	0	25	14.6	25	32.1	25	4.3	25	7	14.8	28/11/2005
20051129	333	37.7	25	19.4	25	0	25	11	25	30.8	25	4.2	25	6.4	18.7	29/11/2005
20051130	334	40.8	25	17.9	25	0	25	12.3	25	29.9	25	4.4	25	5.7	21.5	30/11/2005
20051201	335	40.3	25	27.2	25	0	25	11.1	25	23.7	25	24.9	25	33.2	69	1/12/2005
20051202	336	39.1	25	23.7	25	0	25	10.5	25	25.3	25	20.4	25	29	69.6	2/12/2005
20051203	337	39.3	25	22.8	25	0	25	11	25	30	25	8.6	25	12.1	31	3/12/2005
20051204	338	41.2	25	20.8	25	0	25	11.6	25	27.8	25	5.9	25	7.5	24	4/12/2005
20051205	339	41.8	25	29.2	25	0	25	9.9	25	21.5	25	17.9	25	22.1	44.2	5/12/2005
20051206	340	41.7	25	28.7	25	0	25	9.1	25	22.5	25	20.1	25	24.9	51.1	6/12/2005
20051207	341	40.7	25	29	25	0	25	8.9	25	20.1	25	22.5	25	29.4	56.2	7/12/2005
20051208	342	39.4	25	28	25	0	25									

20051209	343	43	25	26.5	25	0	25	10.2	25	20.3	25	20.8	25	24.1	60.1	9/12/2005
20051210	344	41.5	25	25.9	25	0.2	25	11.6	25	18.8	25	16.2	25	20.3	48.5	10/12/2005
20051211	345	42.2	25	25.2	25	0	25	16.1	25	29.5	25	7.1	25	8.6	22.2	11/12/2005
20051212	346	40.7	25	28.7	25	0	25	12.3	25	24.4	25	18.7	25	24.4	47.5	12/12/2005
20051213	347	40.1	25	27.8	25	0	25	9.6	25	21.6	25	21	25	28.3	56.2	13/12/2005
20051214	348	39.8	25	27.3	25	0	25	11.1	25	21.4	25	18.4	25	25.2	50.7	14/12/2005
20051215	349	43.1	25	27.3	25	0	25	12.4	25	25.8	25	9.3	25	10.7	25.6	15/12/2005
20051216	350	41.1	25	27.8	25	0	25	11.3	25	22.3	25	16.9	25	21.6	45.2	16/12/2005
20051217	351	37.5	25	28.5	25	0	25	11	25	20.2	25	16.2	25	25.1	41.6	17/12/2005
20051218	352	39.3	25	25.6	25	0	25	16.6	25	31.1	25	6.1	25	8.6	18.6	18/12/2005
20051219	353	40.3	25	20.8	25	0	25	15.4	25	31.2	25	4.6	25	6.1	18.7	19/12/2005
20051220	354	42.4	25	24	25	0	25	13.3	25	31.3	25	5.1	25	6.1	17.1	20/12/2005
20051221	355	41.6	25	27.9	25	0	25	11.7	25	27.1	25	22.8	25	28.4	60.7	21/12/2005
20051222	356	42.1	25	24.7	25	0	25	12.8	25	29.9	25	14.5	25	17.6	46.6	22/12/2005
20051223	357	41.6	25	27.3	25	0	25	12.7	25	31.1	25	11.3	25	14.1	31.1	23/12/2005
20051224	358	42.5	25	25.6	25	0	25	15.2	25	26.8	25	22.2	25	26.4	67.6	24/12/2005
20051225	359	41.1	25	28.5	25	0	25	13	25	26.2	25	22.3	25	28.5	57.3	25/12/2005
20051226	360	41.8	25	26.9	25	0	25	11.4	25	22.4	25	17.9	25	22.1	50.5	26/12/2005
20051227	361	39.5	25	26.6	25	0.6	25	10.4	25	24.9	25	24.6	25	34.2	70.7	27/12/2005
20051228	362	41	25	25.8	25	0	25	13.2	25	25.7	25	23.3	25	29.9	70.2	28/12/2005
20051229	363	42	25	27.7	25	0	25	8.7	25	23.8	25	18.3	25	22.3	49.3	29/12/2005
20051230	364	40.8	25	26.1	25	0	25	12.3	25	26.9	25	16.6	25	21.6	49.1	30/12/2005
20051231	365	42.5	25	24.2	25	0	25	13.4	25	26.5	25	12.6	25	15	41.7	31/12/2005
20060101	1	40.5	25	28.8	25	0	25	12	25	27.6	25	16.4	25	21.6	41.4	1/01/2006
20060102	2	41.9	25	27.4	25	0	25	12.5	25	27.7	25	18.9	25	23.2	51.8	2/01/2006
20060103	3	42.3	25	28.2	25	0	25	13.1	25	26.9	25	21.1	25	25.3	55.2	3/01/2006
20060104	4	44.3	25	27.9	25	0	25	13.8	25	28.5	25	21.2	25	22.9	56.4	4/01/2006
20060105	5	42.9	25	28.8	25	0	25	12.1	25	27.9	25	21.8	25	25.4	55.1	5/01/2006
20060106	6	42.5	25	25.1	25	3.9	25	12.3	25	25.2	25	26.2	25	31.1	82.2	6/01/2006
20060107	7	42.7	25	25.3	25	6	25	11.9	25	28.8	25	22.7	25	26.7	70.4	7/01/2006
20060108	8	44.6	25	28.9	25	0	25	14.6	25	29.2	25	12.2	25	13	30.6	8/01/2006
20060109	9	42.8	25	27.7	25	0	25	12	25	27.4	25	25.3	25	29.6	68.1	9/01/2006
20060110	10	37.5	25	24.7	25	0	25	10.5	25	23.4	25	22.9	25	35.5	73.6	10/01/2006
20060111	11	36.8	25	24.2	25	0	25	9	25	24.6	25	23.2	25	37.4	76.8	11/01/2006
20060112	12	34.1	25	26.2	25	0	25	6.5	25	20.7	25	23	25	43	67.6	12/01/2006
20060113	13	30.9	25	22.8	25	11.1	25	7.3	25	22.1	25	25.8	25	57.8	93	13/01/2006
20060114	14	34.5	25	23.2	25	21	25	7.7	25	17.1	25	27	25	49.4	95	14/01/2006
20060115	15	35.1	25	23.9	25	1.9	25	10.3	25	22.4	25	25.3	25	44.7	85.3	15/01/2006
20060116	16	35.6	25	25.2	25	0.1	25	10.1	25	23.5	25	24.2	25	41.6	75.5	16/01/2006
20060117	17	34.6	25	26.2	25	0.1	25	10.2	25	18.9	25	24.3	25	44.2	71.5	17/01/2006
20060118	18	34.9	25	25.2	25	3.6	25	7.6	25	18.7	25	24.8	25	44.3	77.4	18/01/2006
20060119	19	38.1	25	25.5	25	0	25	9.7	25	25.2	25	25.4	25	38.1	77.9	19/01/2006
20060120	20	40.3	25	27.7	25	0	25	7.8	25	24.2	25	22.8	25	30.4	61.4	20/01/2006
20060121	21	39	25	24.9	25	0.9	25	9.7	25	22.1	25	28.2	25	40.3	89.6	21/01/2006
20060122	22	39.3	25	27.7	25	0.1	25	9.4	25	25	25	24.1	25	33.9	64.9	22/01/2006
20060123	23	40.7	25	26.5	25	3.4	25	8.9	25	25.3	25	25.1	25	32.8	72.5	23/01/2006
20060124	24	37.8	25	25.9	25	1	25	9	25	23.4	25	27.7	25	42.3	82.9	24/01/2006
20060125	25	34.7	25	26.1	25	0.3	25	7	25	19.6	25	26.6	25	48.1	78.7	25/01/2006
20060126	26	30.6	25	24.3	25	0.9	25	6.8	25	18.4	25	27.6	25	62.9	90.9	26/01/2006
20060127	27	29.5	25	23.7	25	9.6	25	6	25	12.7	25	27.8	25	67.4	94.9	27/01/2006
20060128	28	30.6	25	24	25	21.7	25	6.1	25	16.2	25	27.8	25	63.3	93.2	28/01/2006
20060129	29	32.7	25	24	25	1.3	25	7.6	25	21	25	28.1	25	56.8	94.2	29/01/2006
20060130	30	31.7	25	24.2	25	14.7	25	6.1	25	18	25	28.3	25	60.5	93.7	30/01/2006
20060131	31	34.1	25	25.1	25	3.9	25	6.7	25	23.3	25	29.7	25	55.5	93.2	31/01/2006
20060201	32	35.7	25	25.1	25	0.1	25	9.6	25	24.7	25	29.1	25	49.8	91.3	1/02/2006
20060202	33	36.4	25	25.8	25	0	25	9.2	25	25.6	25	28	25	46.1	84.3	2/02/2006
20060203	34	36.5	25	23.9	25	0.1	25	11.2	25	27.5	25	23.5	25	38.5	79.3	3/02/2006
20060204	35	35.5	25	22.8	25	17.5	25	7.5	25	23.3	25	25.9	25	44.8	93.3	4/02/2006
20060205	36	38.9	25	23.7	25	0	25	8.6	25	27.4	25	28.9	25	41.5	98.6	5/02/2006
20060206	37	36.4	25	24.5	25	14.3	25	7.7	25	18.9	25	25.9	25	42.6	84.3	6/02/2006
20060207	38	37.8	25	22.3	25	13.1	25	8.2	25	26	25	26.5	25	40.4	98.5	7/02/2006
20060208	39	38.5	25	26.1	25	0	25	9.3	25	27.4	25	29	25	42.6	85.8	8/02/2006
20060209	40	37.5	25	26.1	25	0	25	8.6	25	26.1	25	27.4	25	42.5	81.1	9/02/2006
20060210	41	35.6	25	21.5	25	34.3	25	10.1	25	23.7	25	26.7	25	45.9	100	10/02/2006
20060211	42	36.3	25	24.2	25	0.2	25	11.1	25	28.5	25	14.3	25	23.7	47.4	11/02/2006
20060212	43	38.2	25	22.4	25	0	25	10.8	25	29.1	25	12.6	25	18.8	46.5	12/02/2006
20060213	44	39.2	25	22.7	25	0	25	10.8	25	29.2	25	11.7	25	16.6	42.4	13/02/2006
20060214	45	38.4	25	26.8	25	0.1	25	10.9	25	26.3	25	23.8	25	35.2	67.6	14/02/2006
20060215	46	36.2	25	26.6	25	7.2	25	13.3	25	25.4	25	27.7	25	46.1	79.6	15/02/2006
20060216	47	36.5	25	23.8	25	4.3	25	7.8	25	24.2	25	24.9	25	40.8	84.5	16/02/2006
20060217	48	37	25	26	25	0	25	8	25	25.5	25	25.8	25	41.1	76.8	17/02/2006
20060218	49	35.1	25	26.7	25	0.1	25	8.6	25	21.2	25	28.4	25	50.2	81.1	18/02/2006
20060219	50	37.4	25	22.6	25	1.5	25	9.3	25	25.4	25	23.8	25	37.1	86.8	19/02/2006
20060220	51	39	25	25.5	25	0.3	25	8.5	25	25.8	25	23.4	25	33.5	71.7	20/02/2006
20060221	52	38.7	25	25.4	25	0.1	25	10.2	25	24	25	20.7	25	30.1	63.8	21/02/2006
20060222	53	36	25	25.7	25	0	25	11	25	20.9	25	20.4	25	34.3	61.8	22/02/2006
20060223	54	37.1	25	25.5	25	0.1	25	10	25	22	25	20.6	25	32.6	63.1	23/02/2006
20060224	55	36.9	25	25.5	25	0	25	9.1	25	24.1	25	21.7	25	34.8	66.5	24/02/2006
20060225	56	36.6	25	25.5	25	0	25	9.2	25	25.4	25	20	25	32.6	61.3	25/02/2006
20060226	57	38.3	25	23.7	25	0	25	9.4	25	25.4	25	19.6	25	29.1	66.9	26/02/2006
20060227	58	38.6	25	25.8	25	0	25	10.4	25	25.3	25	15.2	25	22.2	45.8	27/02/2006
20060228	59	38.8	25	26.9	25	0	25	10.7	25	25.7	25	15.9	25	23	44.9	28/02/2006
20060301	60	38.9														

20060302	61	39.1	25	27.9	25	0	25	10.3	25	22.9	25	18.3	25	26	48.7	2/03/2006
20060303	62	39.2	25	25.8	25	0	25	10.3	25	24.5	25	19	25	26.9	57.2	3/03/2006
20060304	63	38.1	25	24.6	25	0	25	9.5	25	23.5	25	17.1	25	25.7	55.3	4/03/2006
20060305	64	38.5	25	26.2	25	0	25	8.7	25	22.6	25	20.8	25	30.6	61.2	5/03/2006
20060306	65	34.9	25	24.5	25	0.1	25	6.6	25	17.4	25	21	25	37.6	68.3	6/03/2006
20060307	66	36	25	25.3	25	0	25	7.3	25	16.9	25	24.4	25	41.1	75.7	7/03/2006
20060308	67	34	25	23.1	25	20.4	25	6.6	25	17.8	25	28.3	25	53.2	100	8/03/2006
20060309	68	33.9	25	24.3	25	11.5	25	4.6	25	16.9	25	29	25	54.8	95.5	9/03/2006
20060310	69	34.2	25	25.2	25	0	25	5.1	25	19	25	27.7	25	51.5	86.4	10/03/2006
20060311	70	32.1	25	23.2	25	7.5	25	3.6	25	17.1	25	27.7	25	57.9	97.4	11/03/2006
20060312	71	34.1	25	23.4	25	18.3	25	7.9	25	23	25	24	25	44.9	83.4	12/03/2006
20060313	72	35.4	25	25.8	25	0	25	10.9	25	24.4	25	22.9	25	39.8	69	13/03/2006
20060314	73	35.1	25	24.9	25	0	25	10.6	25	24	25	20	25	35.4	63.5	14/03/2006
20060315	74	34	25	25.3	25	0	25	9.1	25	24.6	25	19	25	35.7	58.9	15/03/2006
20060316	75	34.8	25	22	25	0	25	9.3	25	22.2	25	18.8	25	33.8	71.1	16/03/2006
20060317	76	34.7	25	23.4	25	0	25	8.7	25	17.5	25	17.7	25	32	61.5	17/03/2006
20060318	77	33.3	25	22.4	25	0	25	7.5	25	14.2	25	16.2	25	31.7	59.8	18/03/2006
20060319	78	34.9	25	25.8	25	0	25	8.9	25	19.4	25	16.6	25	29.7	50	19/03/2006
20060320	79	37	25	22.4	25	0	25	9.5	25	17.7	25	20.7	25	33	76.4	20/03/2006
20060321	80	25.1	25	23.2	25	6.6	25	6.3	25	6.5	25	25.4	25	79.7	89.4	21/03/2006
20060322	81	23.7	25	22.3	25	99	25	3.9	25	7	25	24.9	25	85	92.5	22/03/2006
20060323	82	29.5	25	21.3	25	39.9	25	4.9	25	17.1	25	24.5	25	59.4	96.8	23/03/2006
20060324	83	32.6	25	23.1	25	0.1	25	5.6	25	17.7	25	25	25	50.8	88.5	24/03/2006
20060325	84	33.2	25	21.5	25	0	25	6.8	25	22.4	25	25.7	25	50.5	100	25/03/2006
20060326	85	33	25	22.4	25	0	25	7.3	25	22.5	25	23.7	25	47.1	87.5	26/03/2006
20060327	86	32.9	25	20.7	25	0	25	7.6	25	23.7	25	18.7	25	37.4	76.6	27/03/2006
20060328	87	34	25	20.7	25	0	25	8.5	25	23.3	25	18.5	25	34.8	75.8	28/03/2006
20060329	88	34.9	25	21.2	25	0	25	9.6	25	24.4	25	13	25	23.2	51.7	29/03/2006
20060330	89	34.9	25	20.5	25	0	25	9.6	25	22.3	25	13	25	23.2	53.9	30/03/2006
20060331	90	35.2	25	20.5	25	0	25	9.4	25	22.4	25	11.9	25	20.9	49.4	31/03/2006
20060401	91	34	25	21.8	25	0	25	10.1	25	20.1	25	14	25	26.3	53.6	1/04/2006
20060402	92	34.2	25	18.9	25	0	25	7.9	25	24.3	25	9.6	25	17.8	44	2/04/2006
20060403	93	35.4	25	18.9	25	0	25	7.4	25	23.2	25	10.3	25	17.9	47.2	3/04/2006
20060404	94	31.8	25	22.3	25	6.4	25	6.8	25	18.4	25	26.2	25	55.7	97.3	4/04/2006
20060405	95	27.4	25	22.7	25	39.8	25	4.2	25	8.7	25	27.7	25	75.9	100	5/04/2006
20060406	96	23.3	25	21.9	25	53.7	25	4	25	5.9	25	23	25	80.4	87.6	6/04/2006
20060407	97	20.3	25	17.2	25	9.6	25	2.7	25	6.1	25	17.2	25	72.2	87.7	7/04/2006
20060408	98	22.6	25	17	25	14.6	25	2.3	25	9.9	25	18.6	25	67.9	96	8/04/2006
20060409	99	27.4	25	18.4	25	0.1	25	4.1	25	16.7	25	20.4	25	55.9	96.4	9/04/2006
20060410	100	28.8	25	19	25	0.1	25	4.6	25	17.4	25	21.4	25	54.1	97.4	10/04/2006
20060411	101	31.6	25	22	25	0.4	25	5.4	25	18.9	25	26.6	25	57.2	100	11/04/2006
20060412	102	32.9	25	22.8	25	0	25	3.9	25	20.3	25	28.6	25	57.2	100	12/04/2006
20060413	103	32.7	25	23.9	25	0	25	5	25	19.1	25	27.2	25	55	91.7	13/04/2006
20060414	104	32.9	25	22.4	25	0.4	25	6.2	25	20.5	25	25.2	25	50.4	93.1	14/04/2006
20060415	105	32.7	25	22.6	25	0	25	7.6	25	21.1	25	22.9	25	46.3	83.5	15/04/2006
20060416	106	32.7	25	19.9	25	0	25	7	25	20.4	25	16.7	25	33.8	71.9	16/04/2006
20060417	107	32.7	25	20.7	25	0	25	6.9	25	21.6	25	18.9	25	38.2	77.4	17/04/2006
20060418	108	33.3	25	21.6	25	0	25	7.1	25	20.3	25	22.1	25	43.2	85.7	18/04/2006
20060419	109	33.3	25	23.2	25	0	25	6.6	25	16.3	25	24.5	25	47.9	86.2	19/04/2006
20060420	110	31	25	24.5	25	0	25	8	25	13.3	25	20.8	25	46.3	67.7	20/04/2006
20060421	111	30.9	25	20.6	25	0	25	7.8	25	12.2	25	9.8	25	21.9	40.4	21/04/2006
20060422	112	30.6	25	17.7	25	0	25	9.8	25	21	25	6.5	25	14.8	32.1	22/04/2006
20060423	113	30.1	25	15.4	25	0	25	8.1	25	21.8	25	7.6	25	17.8	43.5	23/04/2006
20060424	114	29.9	25	15.3	25	0	25	6.9	25	21.7	25	6.7	25	15.9	38.6	24/04/2006
20060425	115	30.4	25	17.8	25	0	25	5.7	25	20.4	25	10.8	25	24.9	53	25/04/2006
20060426	116	31.1	25	16.6	25	0	25	7.3	25	17.8	25	16.4	25	36.3	86.9	26/04/2006
20060427	117	28.1	25	19.8	25	0	25	3.1	25	12.2	25	16.4	25	43.1	71	27/04/2006
20060428	118	24.2	25	20.8	25	0	25	3	25	8	25	17.3	25	57.3	70.5	28/04/2006
20060429	119	21.3	25	20	25	14.9	25	3.9	25	5.8	25	20.7	25	81.8	88.6	29/04/2006
20060430	120	26.8	25	19.3	25	9.1	25	3.8	25	16.2	25	20.4	25	57.9	91.2	30/04/2006
20060501	121	26.1	25	14.5	25	0	25	5.7	25	20.5	25	11.5	25	34	69.7	1/05/2006
20060502	122	25.9	25	11.2	25	0	25	5.5	25	20.6	25	11.3	25	33.8	85	2/05/2006
20060503	123	26.2	25	11.3	25	0	25	5.3	25	20.2	25	10	25	29.4	74.7	3/05/2006
20060504	124	27.2	25	9.7	25	0	25	5.9	25	19.3	25	9.2	25	25.5	76.5	4/05/2006
20060505	125	28.5	25	12	25	0	25	6.6	25	19.6	25	11.4	25	29.3	81.3	5/05/2006
20060506	126	28	25	11.1	25	0	25	5.6	25	19.7	25	9.1	25	24.1	68.9	6/05/2006
20060507	127	28.7	25	11	25	0	25	7.7	25	19.8	25	8.7	25	22.1	66.3	7/05/2006
20060508	128	27.6	25	12.5	25	0	25	7.8	25	20.2	25	8.4	25	22.8	58	8/05/2006
20060509	129	27.5	25	12.5	25	0	25	6.7	25	17.5	25	6.8	25	18.5	46.9	9/05/2006
20060510	130	28.3	25	14.8	25	0	25	6.4	25	16.9	25	7.6	25	19.8	45.2	10/05/2006
20060511	131	29	25	13.4	25	0	25	6.8	25	19.3	25	9.1	25	22.7	59.2	11/05/2006
20060512	132	29.7	25	17.1	25	0	25	6	25	19.7	25	7.3	25	17.5	37.5	12/05/2006
20060513	133	28.5	25	16.3	25	0	25	7.1	25	19.6	25	11	25	28.3	59.4	13/05/2006
20060514	134	28.1	25	16	25	0	25	4.2	25	16.1	25	17.8	25	46.8	98	14/05/2006
20060515	135	28.3	25	18.7	25	0	25	5.4	25	16.4	25	17	25	44.2	78.9	15/05/2006
20060516	136	28.4	25	13.9	25	0	25	4.8	25	18.7	25	13.4	25	34.6	84.4	16/05/2006
20060517	137	28.7	25	13.1	25	0	25	5.6	25	19.2	25	14.8	25	37.6	98.2	17/05/2006
20060518	138	28.2	25	14	25	0	25	5.5	25	19.5	25	10.9	25	28.5	68.2	18/05/2006
20060519	139	28.3	25	12.6	25	0	25	5.8	25	19.3	25	10.8	25	28.1	74.1	19/05/2006
20060520	140	29.5	25	15	25	0	25	6.1	25	16.7	25	14	25	34	82.1	20/05/2006
20060521	141	29.2	25	17.5	25	0	25	4.6	25	12.6	25	14.9	25	36.8	74.5	21/05/2006
20060522	142	29.7	25	19.8	25	0	25	5.3	25	12.1	25	16.3	25	39.1	70.6	22/05/2006
20060523	143	25.3	25	15.8	25	0	25	5.2	25	15.2	25	14.4	25	44.7	80.3	23/05

20060524	144	25.1	25	10.4	25	0	25	4.3	25	19.4	25	6.9	25	21.7	54.7	24/05/2006
20060525	145	25.4	25	7.7	25	0	25	3.9	25	18.9	25	5.8	25	17.9	55.2	25/05/2006
20060526	146	25.3	25	7	25	0	25	6.2	25	18.9	25	5.6	25	17.4	55.9	26/05/2006
20060527	147	25.2	25	7.5	25	0	25	6	25	19.5	25	4.8	25	15	46.3	27/05/2006
20060528	148	23.1	25	7.5	25	0	25	6.2	25	19.2	25	6	25	21.2	57.9	28/05/2006
20060529	149	24.8	25	6	25	0	25	4.9	25	19.3	25	4.8	25	15.3	51.4	29/05/2006
20060530	150	25.8	25	7.1	25	0	25	5.7	25	18.4	25	5.3	25	16	52.6	30/05/2006
20060531	151	26.1	25	7.8	25	0	25	4.9	25	18.6	25	5.8	25	17.2	54.8	31/05/2006
20060601	152	25	25	6.7	25	0	25	4.9	25	18.1	25	5.4	25	17.1	55.1	1/06/2006
20060602	153	23.1	25	6.7	25	0	25	5.6	25	18.6	25	7.1	25	25.1	72.4	2/06/2006
20060603	154	21.3	25	6.1	25	0	25	4.7	25	18.6	25	8	25	31.6	85	3/06/2006
20060604	155	22.7	25	6	25	0	25	5.1	25	18.3	25	7.2	25	26.1	77	4/06/2006
20060605	156	22.3	25	5.9	25	0	25	5.3	25	18.9	25	6.6	25	24.5	71.1	5/06/2006
20060606	157	23.8	25	6	25	0	25	5.8	25	18.1	25	5.6	25	19	59.9	6/06/2006
20060607	158	25.1	25	7.3	25	0	25	5.4	25	16.5	25	5.4	25	17	52.8	7/06/2006
20060608	159	26	25	8.4	25	0	25	4.9	25	17.9	25	5.5	25	16.4	49.9	8/06/2006
20060609	160	27.6	25	12.2	25	0	25	4.5	25	15.6	25	15.1	25	40.9	100	9/06/2006
20060610	161	24.5	25	14.7	25	0	25	6.7	25	17.5	25	7.6	25	24.7	45.5	10/06/2006
20060611	162	21.1	25	9.3	25	0	25	6.2	25	18.1	25	6.3	25	25.2	53.8	11/06/2006
20060612	163	19.9	25	8.3	25	0	25	5.2	25	18.3	25	7	25	30.1	64	12/06/2006
20060613	164	23.3	25	9	25	0	25	5.2	25	18	25	7.3	25	25.5	63.6	13/06/2006
20060614	165	26.5	25	12.4	25	0	25	5.4	25	17.1	25	12.2	25	35.2	84.8	14/06/2006
20060615	166	26.3	25	13.4	25	0	25	5.1	25	17.3	25	12.1	25	35.4	78.8	15/06/2006
20060616	167	26.5	25	14.7	25	0	25	5.5	25	17.2	25	13.1	25	37.8	78.4	16/06/2006
20060617	168	26.3	25	11.2	25	0	25	4.9	25	16.8	25	10.3	25	30.1	77.5	17/06/2006
20060618	169	25.7	25	13.5	25	0	25	5.1	25	17.2	25	6.3	25	19.1	40.7	18/06/2006
20060619	170	26.4	25	11	25	0	25	4.7	25	17.2	25	7.2	25	20.9	54.9	19/06/2006
20060620	171	26.4	25	11.1	25	0	25	4.9	25	17.5	25	6.7	25	19.5	50.7	20/06/2006
20060621	172	26.1	25	10.4	25	0	25	4.8	25	17.5	25	13.2	25	39	100	21/06/2006
20060622	173	27	25	12.4	25	0	25	4.8	25	17.4	25	13.1	25	36.8	91	22/06/2006
20060623	174	28	25	11.9	25	0	25	5.1	25	16.6	25	10.9	25	28.8	78.3	23/06/2006
20060624	175	28.3	25	14.1	25	0	25	5.5	25	16.9	25	12.2	25	31.7	75.9	24/06/2006
20060625	176	27.1	25	16.9	25	0	25	6.2	25	17.6	25	11.3	25	31.5	58.7	25/06/2006
20060626	177	26.6	25	13.5	25	0	25	4.9	25	15	25	10.8	25	31	69.8	26/06/2006
20060627	178	28.1	25	13.5	25	0	25	5.1	25	15.5	25	10.2	25	26.8	66	27/06/2006
20060628	179	28	25	16.3	25	0	25	5	25	17.1	25	10.6	25	28	57.2	28/06/2006
20060629	180	27	25	13.9	25	0	25	5.2	25	15.9	25	11.4	25	32	71.8	29/06/2006
20060630	181	27.1	25	12.9	25	0	25	5.5	25	16.8	25	12.1	25	33.7	81.4	30/06/2006
20060701	182	25.4	25	9.8	25	0	25	4.3	25	17.4	25	6.3	25	19.4	52	1/07/2006
20060702	183	25.3	25	6.8	25	0	25	5.2	25	17.7	25	5.8	25	18	58.7	2/07/2006
20060703	184	23.4	25	5.8	25	0	25	5.6	25	18.6	25	5.6	25	19.5	60.8	3/07/2006
20060704	185	22.6	25	5.7	25	0	25	4.4	25	18.6	25	6.2	25	22.6	67.7	4/07/2006
20060705	186	24.6	25	5.8	25	0	25	5.2	25	18.6	25	6	25	19.4	65.1	5/07/2006
20060706	187	25.6	25	6.6	25	0	25	5.6	25	18.5	25	6.3	25	19.2	64.7	6/07/2006
20060707	188	26	25	9.1	25	0	25	5.1	25	18.6	25	8.5	25	25.3	73.6	7/07/2006
20060708	189	24.8	25	9.1	25	0	25	5.3	25	18.5	25	5.8	25	18.5	50.2	8/07/2006
20060709	190	25.6	25	6.6	25	0	25	4.1	25	19	25	5.3	25	16.1	54.4	9/07/2006
20060710	191	27.4	25	7.6	25	0	25	4.5	25	18.9	25	7.2	25	19.7	69	10/07/2006
20060711	192	28.9	25	8.8	25	0	25	4.2	25	18.2	25	9.8	25	24.6	86.6	11/07/2006
20060712	193	29.4	25	13.8	25	0	25	4.5	25	15	25	8	25	19.5	50.7	12/07/2006
20060713	194	22.6	25	17.7	25	3.1	25	2.3	25	9.3	25	20	25	73	98.8	13/07/2006
20060714	195	25.5	25	17.4	25	0.7	25	2.1	25	6.2	25	18.3	25	56.1	92.1	14/07/2006
20060715	196	22	25	13.4	25	0	25	4.7	25	18	25	11.7	25	44.3	76.2	15/07/2006
20060716	197	21.3	25	5.5	25	0	25	4.6	25	18.9	25	9.3	25	36.7	100	16/07/2006
20060717	198	20.3	25	5.1	25	0	25	4.4	25	18.4	25	8.7	25	36.5	99.1	17/07/2006
20060718	199	20.9	25	6.5	25	0	25	4	25	18.5	25	9.6	25	38.9	99.2	18/07/2006
20060719	200	22.2	25	7.5	25	0	25	4.7	25	19	25	8.9	25	33.3	85.9	19/07/2006
20060720	201	24.3	25	8.3	25	0	25	4.4	25	19.3	25	8.3	25	27.3	75.9	20/07/2006
20060721	202	25.8	25	8.7	25	0	25	4.1	25	18.5	25	12.9	25	38.8	100	21/07/2006
20060722	203	27.4	25	9.1	25	0	25	3.8	25	17.9	25	11.9	25	32.6	100	22/07/2006
20060723	204	27.7	25	13.1	25	0	25	5.2	25	16.7	25	12.4	25	33.4	82.3	23/07/2006
20060724	205	25.1	25	10.9	25	0	25	6.1	25	18.9	25	10.3	25	32.3	79	24/07/2006
20060725	206	23.5	25	9.7	25	0	25	5.4	25	19.6	25	7.1	25	24.5	59	25/07/2006
20060726	207	25.7	25	7.2	25	0	25	4.5	25	19.6	25	6.8	25	20.6	67	26/07/2006
20060727	208	26.8	25	9.4	25	0	25	4.2	25	19.5	25	7.8	25	22.1	66.2	27/07/2006
20060728	209	27.9	25	10.6	25	0	25	5	25	19.9	25	8.5	25	22.6	66.5	28/07/2006
20060729	210	29	25	9.2	25	0	25	5.4	25	20.1	25	5.5	25	13.7	47.3	29/07/2006
20060730	211	30.8	25	11.3	25	0	25	4.9	25	20	25	7.8	25	17.6	58.3	30/07/2006
20060731	212	30	25	15.1	25	0	25	6.5	25	19.2	25	8.4	25	19.8	49	31/07/2006
20060801	213	27.5	25	10.7	25	0	25	5.9	25	20.2	25	9.7	25	26.4	75.4	1/08/2006
20060802	214	28.6	25	8.2	25	0	25	5.9	25	20.4	25	6.8	25	17.4	62.6	2/08/2006
20060803	215	28.6	25	9.5	25	0	25	8.6	25	20.8	25	4.9	25	12.5	41.3	3/08/2006
20060804	216	24.9	25	8.2	25	0	25	7.4	25	21	25	6.6	25	21	60.7	4/08/2006
20060805	217	24.1	25	8.6	25	0	25	6.7	25	21.1	25	6.2	25	20.7	55.5	5/08/2006
20060806	218	24.5	25	6.7	25	0	25	6.5	25	21.1	25	5.9	25	19.2	60.2	6/08/2006
20060807	219	25.6	25	7.1	25	0	25	6.4	25	21.2	25	5.7	25	17.4	56.5	7/08/2006
20060808	220	26.2	25	11.3	25	0	25	6.9	25	21.4	25	5.2	25	15.3	38.9	8/08/2006
20060809	221	26.6	25	12.4	25	0	25	6.2	25	21.7	25	4.9	25	14.1	34.1	9/08/2006
20060810	222	27.4	25	6.3	25	0	25	6.7	25	21.8	25	3	25	8.2	31.4	10/08/2006
20060811	223	27.7	25	7.8	25	0	25	6.3	25	21.9	25	4.4	25	11.8	41.6	11/08/2006
20060812	224	27.7	25	8.7	25	0	25	5.8	25	21.8	25	5.7	25	15.3	50.7	12/08/2006
20060813	225	28.4	25	9.7	25	0	25	5.9	25	21.5	25	7.7	25	19.9	64	13/08/2006
20060814	226	28.8	25	9.7	25	0	25	5.9	25	21.7	25	7.6	25	19.2	63.2	14/08/2006

20060815	227	29.8	25	9.3	25	0	25	6.4	25	22.1	25	7	25	16.7	59.8	15/08/2006
20060816	228	29.3	25	11.3	25	0	25	6.4	25	22.1	25	6.9	25	16.9	51.6	16/08/2006
20060817	229	29.7	25	9.6	25	0	25	6.5	25	21.2	25	9.3	25	22.3	77.9	17/08/2006
20060818	230	29.8	25	13	25	0	25	7.3	25	22.2	25	7.4	25	17.6	49.4	18/08/2006
20060819	231	29.6	25	11.8	25	0	25	6.5	25	22.2	25	7.1	25	17.1	51.3	19/08/2006
20060820	232	30.3	25	10.7	25	0	25	6.3	25	22.6	25	6.7	25	15.5	52.1	20/08/2006
20060821	233	31.3	25	10.4	25	0	25	7.1	25	22.7	25	8.1	25	17.7	64.3	21/08/2006
20060822	234	32.5	25	12	25	0	25	6.3	25	22.9	25	7.8	25	15.9	55.7	22/08/2006
20060823	235	32.3	25	10.4	25	0	25	7.7	25	23	25	6.8	25	14.1	54	23/08/2006
20060824	236	33.4	25	12.2	25	0	25	6.3	25	23.1	25	7.8	25	15.2	54.9	24/08/2006
20060825	237	33.2	25	12.5	25	0	25	7.5	25	22.9	25	7.7	25	15.1	53.2	25/08/2006
20060826	238	31.6	25	12.8	25	0	25	6.9	25	23	25	7.8	25	16.8	52.8	26/08/2006
20060827	239	33.4	25	11.2	25	0	25	9.1	25	22.8	25	6.7	25	13	50.4	27/08/2006
20060828	240	30.6	25	15.5	25	0	25	9.5	25	23.3	25	6.7	25	15.3	38.1	28/08/2006
20060829	241	27.4	25	13.2	25	0	25	9.5	25	24	25	4.6	25	12.6	30.3	29/08/2006
20060830	242	28.3	25	10	25	0	25	8.2	25	24.3	25	5.7	25	14.8	46.5	30/08/2006
20060831	243	30.8	25	12.4	25	0	25	7.3	25	23.2	25	7.9	25	17.8	54.9	31/08/2006
20060901	244	31	25	15.7	25	0	25	8	25	22.8	25	11.9	25	26.5	66.8	1/09/2006
20060902	245	31.9	25	16.8	25	0	25	6.4	25	22.5	25	16.9	25	35.7	88.4	2/09/2006
20060903	246	33.9	25	19.7	25	0	25	6.9	25	21.5	25	17.6	25	33.3	76.7	3/09/2006
20060904	247	35.3	25	18.1	25	0	25	8.2	25	22.6	25	13.4	25	23.4	64.6	4/09/2006
20060905	248	36.6	25	21.6	25	0	25	8.7	25	18.2	25	12.8	25	20.8	49.6	5/09/2006
20060906	249	36.1	25	25.8	25	0.2	25	12.4	25	21.8	25	6.2	25	10.4	18.7	6/09/2006
20060907	250	31.2	25	19.5	25	0	25	12.9	25	24.9	25	5.9	25	13	26	7/09/2006
20060908	251	26.4	25	11.6	25	0	25	10.3	25	25	25	6.1	25	17.7	44.7	8/09/2006
20060909	252	27.2	25	8.6	25	0	25	9.4	25	25.2	25	6.2	25	17.2	55.5	9/09/2006
20060910	253	24.5	25	9.6	25	0	25	8.9	25	25.5	25	4.8	25	15.6	40.2	10/09/2006
20060911	254	26.3	25	8.1	25	0	25	7.9	25	25.3	25	6.5	25	19	60.2	11/09/2006
20060912	255	28.7	25	10	25	0	25	8.4	25	24.7	25	7.1	25	18	57.9	12/09/2006
20060913	256	28.7	25	15.3	25	0	25	8.8	25	25.4	25	6.8	25	17.3	39.1	13/09/2006
20060914	257	29.6	25	15	25	0	25	8.5	25	24.5	25	9.9	25	23.9	58.1	14/09/2006
20060915	258	30.6	25	14.8	25	0	25	7	25	23	25	9	25	20.5	53.5	15/09/2006
20060916	259	31.1	25	14.4	25	0	25	8.6	25	25.6	25	8.5	25	18.8	51.8	16/09/2006
20060917	260	32.3	25	14	25	0	25	9.4	25	25.8	25	7.1	25	14.7	44.4	17/09/2006
20060918	261	32.3	25	16.5	25	0	25	10.1	25	25.4	25	6.9	25	14.3	36.8	18/09/2006
20060919	262	30.6	25	14.8	25	0	25	8.5	25	25.9	25	9.1	25	20.7	54.1	19/09/2006
20060920	263	34.1	25	12.5	25	0	25	9.4	25	25.4	25	8.5	25	15.9	58.7	20/09/2006
20060921	264	34.7	25	15.9	25	0	25	8.8	25	25.2	25	10.1	25	18.3	55.9	21/09/2006
20060922	265	34.3	25	13.6	25	0	25	8.9	25	25.8	25	9	25	16.6	57.8	22/09/2006
20060923	266	35	25	14.3	25	0	25	9.4	25	26.4	25	6.8	25	12.1	41.7	23/09/2006
20060924	267	35.7	25	15.1	25	0	25	10.4	25	25.4	25	9.8	25	16.8	57.1	24/09/2006
20060925	268	37	25	20	25	0	25	11.5	25	26.4	25	6.7	25	10.7	28.7	25/09/2006
20060926	269	36.4	25	16.7	25	0	25	10	25	26.3	25	6.2	25	10.2	32.6	26/09/2006
20060927	270	36.4	25	17.8	25	0	25	10.2	25	25.8	25	11.7	25	19.3	57.4	27/09/2006
20060928	271	35.9	25	18.3	25	0	25	11.3	25	26.5	25	9.2	25	15.6	43.8	28/09/2006
20060929	272	36.4	25	17.8	25	0	25	12.2	25	27.1	25	5.3	25	8.7	26	29/09/2006
20060930	273	36.2	25	19.5	25	0	25	10.1	25	26.3	25	8.2	25	13.6	36.2	30/09/2006
20061001	274	35.5	25	21.6	25	0	25	10.3	25	25.5	25	12.3	25	21.3	47.7	1/10/2006
20061002	275	35.2	25	17.5	25	0	25	9.3	25	25.6	25	7.8	25	13.7	39	2/10/2006
20061003	276	35.4	25	17.2	25	0	25	10.4	25	26.5	25	8.8	25	15.3	44.9	3/10/2006
20061004	277	35.7	25	17.3	25	0	25	10.7	25	27.5	25	8.2	25	14	41.5	4/10/2006
20061005	278	36.5	25	14.9	25	0	25	12	25	28.1	25	6.4	25	10.5	37.8	5/10/2006
20061006	279	38	25	17.1	25	0	25	13.6	25	27.5	25	5.2	25	7.8	26.7	6/10/2006
20061007	280	36.9	25	18.5	25	0	25	10.8	25	28	25	5.8	25	9.3	27.2	7/10/2006
20061008	281	36.6	25	16	25	0	25	11.4	25	28.6	25	5.4	25	8.8	29.7	8/10/2006
20061009	282	37.3	25	18.7	25	0	25	11.8	25	27.8	25	7.9	25	12.4	36.7	9/10/2006
20061010	283	36.4	25	22.7	25	0	25	11	25	27	25	4.7	25	7.7	17	10/10/2006
20061011	284	34.5	25	21.1	25	0	25	12.1	25	27.4	25	13.4	25	24.5	53.6	11/10/2006
20061012	285	34.1	25	19.8	25	0	25	10.9	25	26.3	25	14.9	25	27.9	64.6	12/10/2006
20061013	286	33.8	25	20.5	25	0	25	9.8	25	27.7	25	11.2	25	21.3	46.5	13/10/2006
20061014	287	34.3	25	20.7	25	0	25	10.3	25	28.3	25	10.4	25	19.2	42.6	14/10/2006
20061015	288	35.8	25	18.1	25	0	25	10.9	25	28.2	25	10.5	25	17.9	50.6	15/10/2006
20061016	289	37.6	25	18.5	25	0	25	12.9	25	28.6	25	7.9	25	12.2	37.1	16/10/2006
20061017	290	36.3	25	18.6	25	0	25	9.6	25	28.8	25	9.6	25	15.9	44.8	17/10/2006
20061018	291	36.7	25	20.4	25	0	25	10.8	25	25.9	25	16.1	25	26.1	67.2	18/10/2006
20061019	292	38.1	25	24.1	25	0	25	12.3	25	27.9	25	16.6	25	24.9	55.3	19/10/2006
20061020	293	38.2	25	20.1	25	0	25	12.1	25	28.5	25	11.5	25	17.2	48.9	20/10/2006
20061021	294	38.4	25	19	25	0	25	13.2	25	28.4	25	10.8	25	16	49.2	21/10/2006
20061022	295	38.3	25	23.5	25	0	25	12.1	25	25.7	25	10.8	25	16	37.3	22/10/2006
20061023	296	37.2	25	27.6	25	0	25	11.5	25	26	25	11.6	25	18.3	31.4	23/10/2006
20061024	297	36.8	25	26	25	0	25	11.7	25	27	25	14.6	25	23.5	43.4	24/10/2006
20061025	298	37	25	21.4	25	0	25	11.6	25	28	25	12.3	25	19.6	48.3	25/10/2006
20061026	299	38.1	25	22.7	25	0	25	11.5	25	28.5	25	11.3	25	17	41	26/10/2006
20061027	300	38.5	25	22.2	25	0	25	10.6	25	25.1	25	14	25	20.6	52.3	27/10/2006
20061028	301	33.6	25	26.5	25	0	25	8.8	25	17	25	9.4	25	18.1	27.2	28/10/2006
20061029	302	37.4	25	21.2	25	0	25	14.3	25	29.1	25	5.9	25	9.2	23.4	29/10/2006
20061030	303	38.7	25	20.5	25	0	25	12.8	25	29.9	25	3.1	25	4.5	12.9	30/10/2006
20061031	304	39.2	25	21.7	25	0	25	9.9	25	26.4	25	3.5	25	5	13.5	31/10/2006
20061101	305	38.7	25	24	25	0	25	7.4	25	15.5	25	5.5	25	8	18.4	1/11/2006
20061102	306	38.5	25	22.3	25	0	25	10	25	22.4	25	15.6	25	22.9	58	2/11/2006
20061103	307	35.7	25	24.9	25	0.2	25	10.7	25	21.9	25	14.7	25	25.2	46.7	3/11/2006
20061104	308	36.1	25	20.8	25	0	25	12.4	25	29.9	25	8.2	25	13.7	33.4	4/11/2006
20061105	309	37.8	25	18.4	25	0	25	11.1	25	30.2	25	4.7	25	7.2	22.2	

20061106	310	39.3	25	19.7	25	0	25	11.3	25	29.3	25	5.6	25	7.9	24.4	6/11/2006
20061107	311	41.4	25	20.2	25	0	25	13.4	25	28.5	25	5.7	25	7.2	24.1	7/11/2006
20061108	312	40	25	20	25	0	25	16	25	30.2	25	5	25	6.8	21.4	8/11/2006
20061109	313	40.1	25	20.6	25	0	25	16.5	25	30.6	25	5.4	25	7.3	22.3	9/11/2006
20061110	314	38.2	25	18.8	25	0	25	12.6	25	31.2	25	2.8	25	4.2	12.9	10/11/2006
20061111	315	40.3	25	17.9	25	0	25	11.6	25	29.9	25	4.3	25	5.7	21	11/11/2006
20061112	316	40.9	25	23.2	25	0	25	12.1	25	29.2	25	10.4	25	13.4	36.6	12/11/2006
20061113	317	42	25	24.9	25	0	25	15.1	25	26.5	25	20.3	25	24.8	64.5	13/11/2006
20061114	318	41.3	25	27.2	25	0	25	14.5	25	27.9	25	6.9	25	8.7	19.1	14/11/2006
20061115	319	38.7	25	19	25	0	25	16.8	25	30.5	25	5	25	7.3	22.8	15/11/2006
20061116	320	34.8	25	20.4	25	0	25	15.3	25	30.5	25	6.2	25	11.1	25.9	16/11/2006
20061117	321	35.4	25	17.1	25	0	25	12.3	25	31.3	25	2.9	25	5	14.9	17/11/2006
20061118	322	37.7	25	21.5	25	0	25	12	25	29.9	25	9.9	25	15.2	38.6	18/11/2006
20061119	323	37.5	25	23.1	25	0	25	13.1	25	28.9	25	11.4	25	17.7	40.3	19/11/2006
20061120	324	36.6	25	21.5	25	0	25	12.5	25	29.8	25	11.6	25	18.9	45.3	20/11/2006
20061121	325	37.1	25	21.9	25	0	25	12.8	25	29.2	25	12	25	19	45.7	21/11/2006
20061122	326	37.9	25	23.1	25	0	25	14.1	25	29.3	25	11	25	16.7	38.9	22/11/2006
20061123	327	40.7	25	22.6	25	0	25	13.4	25	29.7	25	11.8	25	15.4	43	23/11/2006
20061124	328	41.5	25	21	25	0	25	14.1	25	30.3	25	8	25	10	32.2	24/11/2006
20061125	329	40.8	25	22.6	25	0	25	13.4	25	30.5	25	11.3	25	14.7	41.2	25/11/2006
20061126	330	40.7	25	23.1	25	0	25	13.6	25	29.7	25	15.6	25	20.4	55.2	26/11/2006
20061127	331	41.9	25	26	25	0	25	16.1	25	29.3	25	15.5	25	19	46.1	27/11/2006
20061128	332	41.3	25	24.9	25	0	25	13.5	25	29.8	25	13.3	25	16.8	42.2	28/11/2006
20061129	333	41.8	25	20.7	25	0	25	11.5	25	30.6	25	17.5	25	21.6	71.7	29/11/2006
20061130	334	45	25	23.8	25	0	25	10.5	25	29.1	25	12.1	25	12.6	41.1	30/11/2006
20061201	335	46.8	25	26	25	0	25	15.7	25	29.1	25	11.8	25	11.2	35.1	1/12/2006
20061202	336	44.6	25	28.1	25	0	25	17	25	25.5	25	17.6	25	18.7	46.3	2/12/2006
20061203	337	40.4	25	27.7	25	0	25	13.4	25	25.5	25	9.9	25	13.1	26.7	3/12/2006
20061204	338	40.5	25	27.4	25	0	25	15.3	25	29.8	25	6.6	25	8.7	18.1	4/12/2006
20061205	339	41.9	25	24	25	0	25	14.2	25	31.1	25	6.3	25	7.7	21.1	5/12/2006
20061206	340	40.5	25	24.8	25	0	25	12.7	25	26.6	25	21.3	25	28.1	68.1	6/12/2006
20061207	341	38.2	25	24.6	25	0	25	9.2	25	23.5	25	20.4	25	30.5	66	7/12/2006
20061208	342	35.6	25	22	25	0	25	10.5	25	23	25	19.6	25	33.7	74.2	8/12/2006
20061209	343	37	25	23.6	25	0	25	11.6	25	26.8	25	18.3	25	29.2	62.8	9/12/2006
20061210	344	38.7	25	26.4	25	0	25	11.4	25	25.6	25	17.5	25	25.4	50.9	10/12/2006
20061211	345	39.4	25	26.6	25	0	25	12.9	25	27.4	25	19.3	25	27	55.4	11/12/2006
20061212	346	40	25	27.7	25	0	25	13	25	26.1	25	17.5	25	23.7	47.1	12/12/2006
20061213	347	40.9	25	24.2	25	0	25	14.1	25	28.2	25	15.3	25	19.8	50.7	13/12/2006
20061214	348	40.8	25	24.2	25	0	25	13.2	25	29	25	14.5	25	18.8	48	14/12/2006
20061215	349	41.5	25	23.9	25	0	25	14.2	25	29.6	25	16.1	25	20.2	54.3	15/12/2006
20061216	350	42.4	25	23.3	25	0	25	13.8	25	27.1	25	15.5	25	18.5	54.2	16/12/2006
20061217	351	42.4	25	29.5	25	0	25	13.8	25	27.1	25	12.4	25	14.8	30.1	17/12/2006
20061218	352	43.1	25	26.9	25	0	25	13.5	25	29	25	5.7	25	6.6	16.1	18/12/2006
20061219	353	40.5	25	26.4	25	0	25	12.3	25	26.9	25	20	25	26.4	58.1	19/12/2006
20061220	354	39.5	25	24.4	25	3.3	25	11.9	25	24.8	25	23	25	32	75.3	20/12/2006
20061221	355	38.1	25	25.1	25	9.5	25	12.4	25	22.5	25	17.6	25	26.4	55.2	21/12/2006
20061222	356	36	25	24.7	25	0.1	25	6.4	25	20.2	25	20	25	33.7	64.3	22/12/2006
20061223	357	38.1	25	25.8	25	0	25	11.1	25	27.5	25	14.1	25	21.2	42.5	23/12/2006
20061224	358	38	25	25.6	25	0.1	25	8.4	25	20.4	25	16.3	25	24.6	49.7	24/12/2006
20061225	359	32.4	25	22.7	25	2.5	25	6	25	13	25	21.7	25	44.6	78.7	25/12/2006
20061226	360	24.4	25	20.3	25	0.1	25	7	25	11	25	16.9	25	55.3	71	26/12/2006
20061227	361	25.9	25	16.9	25	0.1	25	4.7	25	11.7	25	13.7	25	41	71.2	27/12/2006
20061228	362	33.9	25	19.4	25	0	25	8.6	25	24.7	25	18	25	34	79.9	28/12/2006
20061229	363	37.1	25	20.6	25	0	25	10.4	25	28.7	25	18.3	25	29	75.5	29/12/2006
20061230	364	39.5	25	23	25	0	25	10.8	25	26.6	25	13.1	25	18.2	46.6	30/12/2006
20061231	365	41.8	25	25.5	25	0	25	13.1	25	28.5	25	20.7	25	25.5	63.4	31/12/2006
20070101	1	42.1	25	25.8	25	0	25	12.3	25	28.9	25	20.6	25	25	62	1/01/2007
20070102	2	42.9	25	28.6	25	0	25	12.9	25	26.7	25	17.6	25	20.5	45	2/01/2007
20070103	3	41.6	25	26	25	0	25	11	25	28.3	25	19.1	25	23.8	56.8	3/01/2007
20070104	4	39.3	25	28.8	25	0.2	25	11	25	22.2	25	19.5	25	27.4	49.3	4/01/2007
20070105	5	40.9	25	28.6	25	0.4	25	9.1	25	24.9	25	23	25	29.7	58.8	5/01/2007
20070106	6	37.6	25	23.9	25	40.7	25	10	25	20.1	25	29.2	25	45	98.5	6/01/2007
20070107	7	34.1	25	23.9	25	16.9	25	6.6	25	15.6	25	29.9	25	55.9	100	7/01/2007
20070108	8	36	25	23.3	25	0.7	25	8.4	25	21.2	25	26.7	25	44.9	93.4	8/01/2007
20070109	9	37.3	25	25	25	0	25	8.7	25	22.4	25	25.4	25	39.8	80.2	9/01/2007
20070110	10	39	25	26.9	25	0	25	9.8	25	24.4	25	26.2	25	37.5	73.9	10/01/2007
20070111	11	37.2	25	24.5	25	3.8	25	10.7	25	19.2	25	27	25	42.6	87.8	11/01/2007
20070112	12	35.7	25	24	25	1	25	7	25	19.1	25	26.5	25	45.3	88.8	12/01/2007
20070113	13	35.9	25	23.1	25	3.9	25	7.7	25	20.8	25	27.4	25	46.4	97	13/01/2007
20070114	14	33.8	25	25.3	25	0	25	6.3	25	24.5	25	27	25	51.3	83.7	14/01/2007
20070115	15	34	25	24.3	25	17	25	6.7	25	17.7	25	27.7	25	52.1	91.2	15/01/2007
20070116	16	26.4	25	24.8	25	2.4	25	2.5	25	7.3	25	27.1	25	78.8	86.6	16/01/2007
20070117	17	25.1	25	22.1	25	48.9	25	3.5	25	7.6	25	26.1	25	81.9	98.2	17/01/2007
20070118	18	30.2	25	22.4	25	1.7	25	4.4	25	15.5	25	26.8	25	62.4	99	18/01/2007
20070119	19	30.4	25	22.5	25	11	25	7.5	25	18	25	28.3	25	65.2	100	19/01/2007
20070120	20	31.3	25	24	25	6	25	5.1	25	14.2	25	28.3	25	61.9	94.9	20/01/2007
20070121	21	28.1	25	24.1	25	10.8	25	5.9	25	15.7	25	27.4	25	72.1	91.3	21/01/2007
20070122	22	26	25	19.5	25	1.2	25	3.2	25	12.2	25	20.5	25	61	90.5	22/01/2007
20070123	23	30.6	25	21.4	25	3	25	3.5	25	15.1	25	25.9	25	59	100	23/01/2007
20070124	24	32.6	25	23.2	25	5.2	25	4.9	25	20.7	25	28.9	25	58.8	100	24/01/2007
20070125	25	35.5	25	25.6	25	1	25	7	25	21.4	25	25.6	25	44.3	78	25/01/2007
20070126	26	33.5	25	24.4	25	0.1	25	6.2	25	23.4	25	29	25	56.1	94.9	26/01/2007
20070127	27	33.2	25	23.1	25	32	25	4.9	25	20.5	25	26.5	25			

20070128	28	35.1	25	24.1	25	1.7	25	9.1	25	21.7	25	19.8	25	35	66	28/01/2007
20070129	29	36.5	25	21	25	0	25	9.1	25	28.4	25	13.4	25	21.9	53.9	29/01/2007
20070130	30	37.5	25	22.4	25	0	25	10.4	25	28.3	25	17.2	25	26.7	63.5	30/01/2007
20070131	31	35.9	25	25.7	25	0	25	9.3	25	25.8	25	25.1	25	42.5	76	31/01/2007
20070201	32	33.6	25	25.1	25	0.6	25	7.6	25	21.9	25	24.1	25	46.3	75.6	1/02/2007
20070202	33	27.9	25	22.9	25	0.3	25	6.1	25	14.6	25	24.1	25	64.1	86.3	2/02/2007
20070203	34	29.8	25	21.2	25	8.8	25	6.1	25	13	25	22.5	25	53.6	89.4	3/02/2007
20070204	35	29	25	22.9	25	0	25	5.2	25	14.4	25	23.5	25	58.7	84.2	4/02/2007
20070205	36	27.9	25	23.3	25	1.9	25	5.2	25	16.1	25	25.4	25	67.6	88.8	5/02/2007
20070206	37	33.7	25	23.7	25	0.2	25	8.9	25	23.2	25	24	25	45.9	81.9	6/02/2007
20070207	38	35.6	25	22.6	25	0	25	8.6	25	23.7	25	20	25	34.4	73	7/02/2007
20070208	39	37.1	25	20.2	25	0	25	9	25	29.1	25	19.4	25	30.7	82	8/02/2007
20070209	40	38.9	25	20.1	25	0	25	11.1	25	28.4	25	15.9	25	22.9	67.6	9/02/2007
20070210	41	38.1	25	19.4	25	0	25	9.8	25	28.6	25	9.5	25	14.3	42.2	10/02/2007
20070211	42	38.7	25	19.1	25	0	25	10.2	25	29.2	25	10.7	25	15.5	48.4	11/02/2007
20070212	43	36.5	25	18.2	25	0	25	10.9	25	29.4	25	9.5	25	15.6	45.5	12/02/2007
20070213	44	36.1	25	17	25	0	25	8.7	25	28.7	25	11.9	25	19.9	61.5	13/02/2007
20070214	45	38.3	25	19.5	25	0	25	9	25	28.9	25	12.3	25	18.3	54.3	14/02/2007
20070215	46	37.9	25	20.5	25	0	25	8.7	25	27.5	25	16	25	24.3	66.4	15/02/2007
20070216	47	37	25	24.7	25	0	25	7.6	25	26.4	25	26.3	25	41.9	84.5	16/02/2007
20070217	48	36.3	25	23.4	25	10.8	25	8.9	25	25.6	25	25.5	25	42.2	88.6	17/02/2007
20070218	49	36.8	25	25	25	0.2	25	8.8	25	26.7	25	23.6	25	38	74.5	18/02/2007
20070219	50	36.4	25	24.8	25	0	25	10	25	26.4	25	21.8	25	35.9	69.7	19/02/2007
20070220	51	37.4	25	25.7	25	0	25	10.8	25	27.5	25	20.7	25	32.3	62.7	20/02/2007
20070221	52	36.6	25	25.8	25	0	25	10.9	25	27.3	25	19.6	25	31.9	59	21/02/2007
20070222	53	37.6	25	25.9	25	0	25	10	25	25.9	25	20.4	25	31.5	61.1	22/02/2007
20070223	54	37.7	25	24.2	25	0	25	9.2	25	23.5	25	20.1	25	30.8	66.6	23/02/2007
20070224	55	38.5	25	24.4	25	0	25	10	25	25.9	25	19.9	25	29.2	65.1	24/02/2007
20070225	56	39.1	25	22.3	25	0	25	12.3	25	26.6	25	18.3	25	26	68	25/02/2007
20070226	57	38.5	25	23.8	25	0	25	12	25	26.9	25	16.2	25	23.8	55	26/02/2007
20070227	58	39.2	25	25.5	25	0	25	12.1	25	24.5	25	19.9	25	28.2	61	27/02/2007
20070228	59	39.8	25	24.3	25	0	25	11.6	25	25.7	25	16.7	25	22.9	55	28/02/2007
20070301	60	40.7	25	25.5	25	0	25	8.9	25	24.7	25	18.5	25	24.2	56.7	1/03/2007
20070302	61	40.4	25	25.8	25	0	25	7.4	25	23.7	25	24.7	25	32.8	74.4	2/03/2007
20070303	62	39.5	25	25.6	25	0	25	9.7	25	22.6	25	24.6	25	34.2	75	3/03/2007
20070304	63	38	25	21.9	25	34.3	25	7.1	25	22.2	25	25.8	25	38.9	98.2	4/03/2007
20070305	64	39.3	25	24.5	25	2.4	25	10.1	25	23.9	25	27.9	25	39.3	90.8	5/03/2007
20070306	65	40.4	25	25.6	25	0	25	11.7	25	25.2	25	18.2	25	24.2	55.5	6/03/2007
20070307	66	35.6	25	24.7	25	0	25	8.8	25	22.4	25	22.5	25	38.7	72.3	7/03/2007
20070308	67	34.7	25	25.2	25	0	25	9	25	15.1	25	23.8	25	43	74.3	8/03/2007
20070309	68	37.2	25	23.6	25	0	25	7.8	25	21.7	25	24.1	25	38	82.8	9/03/2007
20070310	69	37.7	25	23.9	25	0	25	7.7	25	23.9	25	24.2	25	37.1	81.6	10/03/2007
20070311	70	38.8	25	24.3	25	0	25	8.4	25	24.7	25	23.6	25	34.1	77.7	11/03/2007
20070312	71	39.1	25	23	25	3.3	25	9.4	25	22.4	25	26.6	25	37.8	94.7	12/03/2007
20070313	72	39.2	25	24	25	0	25	10	25	21.8	25	21.9	25	31	73.4	13/03/2007
20070314	73	38.6	25	23.3	25	20.3	25	9.2	25	24.7	25	23.2	25	33.9	81.1	14/03/2007
20070315	74	34.8	25	25.1	25	0	25	7.1	25	19.6	25	25.4	25	45.7	79.7	15/03/2007
20070316	75	35.2	25	24.8	25	0.2	25	7.6	25	20.9	25	25.8	25	45.4	82.4	16/03/2007
20070317	76	36.5	25	24.2	25	0	25	8.1	25	21.8	25	26	25	42.6	86.1	17/03/2007
20070318	77	35.4	25	21	25	0	25	9.9	25	24.2	25	20.5	25	35.7	82.5	18/03/2007
20070319	78	35.2	25	22.7	25	0	25	8.6	25	24.2	25	19.7	25	34.6	71.4	19/03/2007
20070320	79	36.8	25	20.7	25	0	25	8.4	25	23.3	25	17.6	25	28.4	72.1	20/03/2007
20070321	80	36.6	25	24	25	0	25	7.6	25	22.1	25	21.1	25	34.4	70.7	21/03/2007
20070322	81	37.6	25	25.6	25	0.4	25	8.7	25	21.2	25	24.8	25	38.2	75.6	22/03/2007
20070323	82	35.8	25	24.5	25	0	25	7.3	25	20.7	25	24.6	25	41.9	80	23/03/2007
20070324	83	38.3	25	24.8	25	0	25	9.2	25	21	25	18.2	25	27	58.2	24/03/2007
20070325	84	36.9	25	25.6	25	0	25	10.1	25	20	25	22.1	25	35.4	67.3	25/03/2007
20070326	85	38	25	25.1	25	1.9	25	7.9	25	18.3	25	16.5	25	24.9	51.8	26/03/2007
20070327	86	38.2	25	23.8	25	0	25	8.1	25	22.1	25	18.8	25	28.1	63.8	27/03/2007
20070328	87	35	25	24.6	25	0	25	8.5	25	17.6	25	24.1	25	42.9	77.9	28/03/2007
20070329	88	33.5	25	25.5	25	0	25	5.9	25	12.1	25	25.1	25	48.5	76.9	29/03/2007
20070330	89	30.7	25	20.1	25	0.2	25	10.4	25	18.9	25	12.5	25	28.3	53.2	30/03/2007
20070331	90	34	25	19.3	25	0	25	12	25	24.4	25	7.6	25	14.3	34	31/03/2007
20070401	91	35.7	25	19.9	25	0	25	9.9	25	24.6	25	6	25	10.3	25.8	1/04/2007
20070402	92	35.7	25	20.5	25	0	25	9.2	25	21.8	25	14.8	25	25.3	61.4	2/04/2007
20070403	93	36.7	25	24.5	25	0	25	9.6	25	23.4	25	14.1	25	22.8	45.9	3/04/2007
20070404	94	35.8	25	21.2	25	0	25	8.5	25	24	25	11.5	25	19.6	45.7	4/04/2007
20070405	95	36.4	25	19.8	25	0	25	11	25	23.1	25	11.5	25	18.9	49.8	5/04/2007
20070406	96	35.8	25	20	25	0	25	11.5	25	23.7	25	10.8	25	18.4	46.2	6/04/2007
20070407	97	35	25	20.2	25	0	25	10.4	25	23.2	25	7.3	25	13	30.9	7/04/2007
20070408	98	35	25	19.2	25	0	25	10.7	25	23.4	25	11.3	25	20.1	50.8	8/04/2007
20070409	99	33.4	25	20.8	25	0	25	11.2	25	23.7	25	11.8	25	22.9	48.1	9/04/2007
20070410	100	33.3	25	19.9	25	0	25	9.5	25	21.5	25	15	25	29.3	64.6	10/04/2007
20070411	101	33.1	25	20.4	25	0	25	9.3	25	21.4	25	12.3	25	24.3	51.3	11/04/2007
20070412	102	33.5	25	20.8	25	0	25	8.7	25	22.1	25	12.9	25	24.9	52.5	12/04/2007
20070413	103	32.9	25	20.5	25	0	25	8.9	25	22.3	25	13	25	26	53.9	13/04/2007
20070414	104	33.8	25	23.2	25	0	25	7.9	25	21.2	25	13.7	25	26	48.2	14/04/2007
20070415	105	33.6	25	22.3	25	0	25	7.8	25	20.4	25	16.7	25	32.1	62	15/04/2007
20070416	106	34.1	25	16.9	25	0	25	8.6	25	23	25	11.2	25	20.9	58.2	16/04/2007
20070417	107	35.1	25	18.3	25	0	25	8	25	22.5	25	11.6	25	20.5	55.2	17/04/2007
20070418	108	35.4	25	17.1	25	0	25	7.9	25	22.7	25	9.6	25	16.7	49.3	18/04/2007
20070419	109	35.8	25	17.2	25	0	25	8.1	25	22.5	25	8.8	25	15	44.9	19/04/2007
20070420	110	35.5	25	17.5	25	0	25	8.1	25	22.3	25	9.4	25	16.3	47	20/04/2007

20070421	111	35.7	25	17.9	25	0	25	9	25	22.5	25	7.5	25	12.8	36.6	21/04/2007
20070422	112	35.5	25	16.3	25	0	25	8.5	25	22.9	25	4.7	25	8.1	25.4	22/04/2007
20070423	113	35.2	25	17.4	25	0	25	8	25	21.9	25	13.2	25	23.2	66.5	23/04/2007
20070424	114	35	25	18.5	25	0	25	7.5	25	21.7	25	11.5	25	20.5	54	24/04/2007
20070425	115	35	25	17.9	25	0	25	9.3	25	21.8	25	10.6	25	18.9	51.7	25/04/2007
20070426	116	35.6	25	19	25	0	25	7.9	25	21.7	25	9.8	25	16.9	44.6	26/04/2007
20070427	117	37.5	25	18.4	25	0	25	8.5	25	21.4	25	11.4	25	17.7	53.9	27/04/2007
20070428	118	34	25	19.9	25	0	25	7.1	25	20.8	25	13.6	25	25.6	58.6	28/04/2007
20070429	119	32.3	25	20.1	25	0	25	7.2	25	20.4	25	9.7	25	20.1	41.2	29/04/2007
20070430	120	32.9	25	18.9	25	0	25	7.3	25	21	25	8.5	25	17	38.9	30/04/2007
20070501	121	34.4	25	17	25	0	25	8	25	21.8	25	5.8	25	10.7	30	1/05/2007
20070502	122	36	25	15.5	25	0	25	6.8	25	19.6	25	5.1	25	8.6	29	2/05/2007
20070503	123	37.5	25	17	25	0	25	8	25	20	25	8.3	25	12.9	42.9	3/05/2007
20070504	124	38.6	25	19.9	25	0	25	7.9	25	19.6	25	11	25	16.1	47.4	4/05/2007
20070505	125	36.8	25	22.6	25	0	25	9.2	25	20.1	25	10.1	25	16.3	36.8	5/05/2007
20070506	126	35.2	25	18.8	25	0	25	9.5	25	20.8	25	8.1	25	14.2	37.3	6/05/2007
20070507	127	34.5	25	17.9	25	0	25	8.2	25	20.8	25	7.9	25	14.4	38.5	7/05/2007
20070508	128	33.4	25	16.3	25	0	25	8.5	25	20.5	25	10	25	19.4	54	8/05/2007
20070509	129	33.4	25	22.7	25	0	25	7.7	25	16.7	25	17.6	25	34.2	63.8	9/05/2007
20070510	130	32.7	25	20.5	25	0	25	8.6	25	17.6	25	13.9	25	28.1	57.7	10/05/2007
20070511	131	32.1	25	17.9	25	0	25	7.5	25	18.7	25	13.1	25	27.4	63.9	11/05/2007
20070512	132	31.3	25	23.1	25	0	25	4.1	25	10.6	25	13.9	25	30.4	49.2	12/05/2007
20070513	133	32	25	18.9	25	0	25	6	25	18.6	25	16.6	25	34.9	76.1	13/05/2007
20070514	134	32.8	25	19.5	25	0	25	5.9	25	17.8	25	17.6	25	35.4	77.7	14/05/2007
20070515	135	33.6	25	21.2	25	0	25	6.3	25	14.1	25	14.7	25	28.3	58.4	15/05/2007
20070516	136	33.8	25	20.7	25	0	25	6.7	25	16.2	25	14.4	25	27.4	59	16/05/2007
20070517	137	35.1	25	18.7	25	0	25	6.4	25	15.3	25	12.3	25	21.8	57.1	17/05/2007
20070518	138	30	25	20.9	25	0	25	5.9	25	13.6	25	19.4	25	45.7	78.5	18/05/2007
20070519	139	28	25	21.6	25	0	25	5.5	25	16.8	25	12.1	25	32	46.9	19/05/2007
20070520	140	29.7	25	15.7	25	0	25	6.6	25	19.1	25	8.6	25	20.6	48.2	20/05/2007
20070521	141	28.8	25	15.3	25	0	25	7.7	25	18.8	25	7.7	25	19.4	44.3	21/05/2007
20070522	142	27.5	25	11	25	0	25	7.3	25	19.3	25	6.6	25	18	50.3	22/05/2007
20070523	143	30.2	25	11.9	25	0	25	8.1	25	19.5	25	6.2	25	14.4	44.5	23/05/2007
20070524	144	31.8	25	14.7	25	0	25	7	25	18.3	25	6.5	25	13.8	38.9	24/05/2007
20070525	145	32.6	25	19.8	25	0	25	6.3	25	16	25	11.8	25	24	51.1	25/05/2007
20070526	146	26.8	25	20.4	25	0	25	5.5	25	16.4	25	14.6	25	41.4	60.9	26/05/2007
20070527	147	30.9	25	18.3	25	6	25	5.2	25	17.4	25	14.9	25	33.4	70.9	27/05/2007
20070528	148	32.4	25	17.3	25	0	25	5.7	25	16.2	25	15.7	25	32.3	79.5	28/05/2007
20070529	149	32.7	25	17.9	25	0	25	5.9	25	14.9	25	14.9	25	30.1	72.7	29/05/2007
20070530	150	28.6	25	17.6	25	0	25	6.7	25	14.6	25	13.2	25	33.7	65.6	30/05/2007
20070531	151	29	25	16.9	25	0	25	6.4	25	13.4	25	11.8	25	29.5	61.3	31/05/2007
20070601	152	29.2	25	14.4	25	0	25	6.7	25	17.2	25	8.6	25	21.2	52.5	1/06/2007
20070602	153	29.7	25	15.5	25	0	25	6.6	25	16.6	25	8.6	25	20.6	48.9	2/06/2007
20070603	154	30.2	25	15.1	25	0	25	8.1	25	18	25	6.4	25	14.9	37.3	3/06/2007
20070604	155	29	25	14.9	25	0	25	6.5	25	14	25	7.7	25	19.2	45.5	4/06/2007
20070605	156	23.7	25	15.7	25	0.5	25	5.9	25	11.4	25	11.1	25	37.9	62.3	5/06/2007
20070606	157	18.2	25	12.2	25	5.7	25	4.5	25	9.8	25	12.4	25	59.4	87.3	6/06/2007
20070607	158	18.8	25	9.9	25	9.6	25	4.2	25	17.2	25	7.3	25	33.7	59.9	7/06/2007
20070608	159	18.7	25	3.4	25	0	25	4.1	25	18	25	7.3	25	33.9	93.7	8/06/2007
20070609	160	20.5	25	4.6	25	0	25	4	25	18.4	25	7.9	25	32.8	93.2	9/06/2007
20070610	161	21.9	25	6.5	25	0	25	4.2	25	18.2	25	8.7	25	33.1	89.9	10/06/2007
20070611	162	23.4	25	5.6	25	0	25	4.8	25	18.3	25	7.2	25	25	79.2	11/06/2007
20070612	163	24	25	8.4	25	0	25	6.6	25	18.5	25	6	25	20.1	54.5	12/06/2007
20070613	164	22	25	9.5	25	0	25	6.2	25	14.1	25	6.3	25	23.8	53.1	13/06/2007
20070614	165	23.4	25	9	25	0	25	6	25	17.5	25	5.6	25	19.5	48.8	14/06/2007
20070615	166	23.3	25	6.6	25	0	25	6.4	25	18.1	25	5	25	17.5	51.3	15/06/2007
20070616	167	25.5	25	10.4	25	0	25	4.9	25	15.2	25	4.2	25	12.9	33.3	16/06/2007
20070617	168	16.1	25	13.7	25	4.1	25	4.2	25	5.3	25	14.8	25	80.9	94.5	17/06/2007
20070618	169	17.7	25	11.7	25	68.2	25	2.1	25	9.5	25	13.6	25	67.2	99	18/06/2007
20070619	170	17.8	25	9.7	25	0	25	3.7	25	13.8	25	11	25	54	91.5	19/06/2007
20070620	171	10.8	25	9.5	25	0	25	3.9	25	5.8	25	8.4	25	64.9	70.8	20/06/2007
20070621	172	12.3	25	7.2	25	18.4	25	0.7	25	5	25	9.7	25	67.9	95.6	21/06/2007
20070622	173	16.2	25	8	25	0.4	25	2	25	9.9	25	10.4	25	56.5	97	22/06/2007
20070623	174	19.8	25	9.5	25	0.6	25	3.2	25	12.5	25	11	25	47.7	92.7	23/06/2007
20070624	175	22.9	25	9	25	0	25	2	25	13.1	25	12.4	25	44.4	100	24/06/2007
20070625	176	15.9	25	13.1	25	1.3	25	2.7	25	4.1	25	13.8	25	76.4	91.6	25/06/2007
20070626	177	20.6	25	11	25	14	25	3.6	25	17.1	25	11.5	25	47.4	87.7	26/06/2007
20070627	178	19.5	25	6.8	25	0	25	4.6	25	18.2	25	8.3	25	36.6	84	27/06/2007
20070628	179	19.3	25	4	25	0	25	4.2	25	18.2	25	7.9	25	35.3	97.2	28/06/2007
20070629	180	20.5	25	4.2	25	0	25	3.7	25	18	25	9.2	25	38.2	100	29/06/2007
20070630	181	23.6	25	4.8	25	0	25	3.1	25	18.1	25	9.5	25	32.6	100	30/06/2007
20070701	182	25.3	25	7.4	25	0	25	4.1	25	18	25	10.2	25	31.6	99.1	1/07/2007
20070702	183	26.8	25	8.7	25	0	25	4.2	25	17.7	25	11.4	25	32.4	100	2/07/2007
20070703	184	26.5	25	7.9	25	0	25	4.1	25	17.9	25	11.2	25	32.4	100	3/07/2007
20070704	185	28.7	25	8.7	25	0	25	4.8	25	16.5	25	11.3	25	28.7	100	4/07/2007
20070705	186	25.1	25	12.8	25	0	25	5.4	25	18.2	25	8.4	25	26.4	56.9	5/07/2007
20070706	187	23.5	25	6.8	25	0	25	4.5	25	18.3	25	8.9	25	30.7	90.1	6/07/2007
20070707	188	23.1	25	8.6	25	0	25	4.9	25	18.4	25	9.8	25	34.7	87.8	7/07/2007
20070708	189	21.3	25	9	25	0	25	5.3	25	18.6	25	7.8	25	30.8	68	8/07/2007
20070709	190	20.2	25	4.8	25	0	25	4.9	25	18.8	25	6.9	25	29.2	80.3	9/07/2007
20070710	191	21.4	25	5.4	25	0	25	4.3	25	18.9	25	6.3	25	24.7	70.3	10/07/2007
20070711	192	22.9	25	5.9	25	0	25	5.2	25	18.8	25	6.8	25	24.4	73.3	11/07/2007
20070712	193	23.5	25	7.7	25	0	25	5.4	25	18.9	25	6.3	25	21.8	60	12/07/2007

20070713	194	22.5	25	6.3	25	0	25	5.5	25	19.2	25	5.1	25	18.7	53.5	13/07/2007
20070714	195	21.2	25	5.6	25	0	25	5.6	25	19.3	25	5.4	25	21.5	59.4	14/07/2007
20070715	196	23.6	25	5.1	25	0	25	6	25	19.2	25	5.2	25	17.9	59.2	15/07/2007
20070716	197	24	25	8.9	25	0	25	5.1	25	12.8	25	6	25	20.1	52.7	16/07/2007
20070717	198	24.6	25	11.8	25	0	25	6.5	25	16.1	25	5.4	25	17.5	39	17/07/2007
20070718	199	20.9	25	11	25	0	25	4.6	25	15.4	25	4.5	25	18.2	34.3	18/07/2007
20070719	200	21.5	25	5.5	25	0	25	6.9	25	19.5	25	5.7	25	22.2	63.1	19/07/2007
20070720	201	21.3	25	8.3	25	0	25	5.8	25	19.8	25	3.9	25	15.4	35.6	20/07/2007
20070721	202	22.8	25	6.7	25	0	25	5.7	25	19.8	25	4.3	25	15.5	43.8	21/07/2007
20070722	203	24.3	25	9.5	25	0	25	5.5	25	19.7	25	5.1	25	16.8	43	22/07/2007
20070723	204	26	25	13.1	25	0	25	5	25	19.1	25	10.6	25	31.5	70.4	23/07/2007
20070724	205	25.9	25	10.2	25	0	25	4.9	25	17.9	25	12.6	25	37.7	100	24/07/2007
20070725	206	27.4	25	16.7	25	0	25	5.4	25	16.5	25	12.5	25	34.3	65.8	25/07/2007
20070726	207	27.9	25	14.5	25	0	25	4.7	25	18.1	25	12.1	25	32.2	73.3	26/07/2007
20070727	208	28.8	25	12.4	25	0	25	6	25	18.4	25	11.4	25	28.8	79.2	27/07/2007
20070728	209	28.3	25	13.7	25	0	25	5.4	25	19.7	25	9.9	25	25.7	63.2	28/07/2007
20070729	210	28.4	25	11	25	0	25	5.7	25	19.7	25	9.6	25	24.8	73.2	29/07/2007
20070730	211	29.2	25	9.9	25	0	25	6.4	25	20.3	25	8	25	19.7	65.6	30/07/2007
20070731	212	27.9	25	8.8	25	0	25	5.7	25	20.4	25	6.9	25	18.4	61	31/07/2007
20070801	213	28.8	25	9	25	0	25	5.6	25	20.5	25	7.4	25	18.7	64.5	1/08/2007
20070802	214	29	25	9.3	25	0	25	5	25	20.4	25	9.9	25	24.7	84.6	2/08/2007
20070803	215	27.7	25	11.4	25	0	25	7.4	25	18.1	25	11.7	25	31.5	86.9	3/08/2007
20070804	216	23.6	25	13	25	0	25	7.2	25	20	25	9	25	30.9	60.1	4/08/2007
20070805	217	22.9	25	7.1	25	0	25	7.6	25	21.2	25	5.1	25	18.3	50.6	5/08/2007
20070806	218	24	25	6.9	25	0	25	6.2	25	21.3	25	5.2	25	17.4	52.3	6/08/2007
20070807	219	26	25	8.2	25	0	25	5.5	25	21.3	25	5.7	25	17	52.5	7/08/2007
20070808	220	26.9	25	8.1	25	0	25	5.4	25	21.1	25	7.2	25	20.3	66.7	8/08/2007
20070809	221	28.3	25	9.9	25	0	25	6.9	25	21.3	25	6.9	25	17.9	56.6	9/08/2007
20070810	222	28.1	25	10.2	25	0	25	5.9	25	21.6	25	7.3	25	19.2	58.7	10/08/2007
20070811	223	29.4	25	10.7	25	0	25	6	25	21.3	25	8.6	25	21	66.9	11/08/2007
20070812	224	31.2	25	10.7	25	0	25	7	25	21.3	25	8.2	25	18	63.8	12/08/2007
20070813	225	31	25	12.7	25	0	25	8.2	25	21.5	25	5	25	11.1	34.1	13/08/2007
20070814	226	30.5	25	11.9	25	0	25	8	25	21.6	25	4.9	25	11.2	35.2	14/08/2007
20070815	227	31.4	25	14.4	25	0	25	5.8	25	21.7	25	5.5	25	12	33.5	15/08/2007
20070816	228	29.3	25	13.7	25	0	25	5.8	25	15.5	25	9.8	25	24	62.6	16/08/2007
20070817	229	16.7	25	13.6	25	2.3	25	2.7	25	5.8	25	12.4	25	65.3	79.7	17/08/2007
20070818	230	24.6	25	13.7	25	0.1	25	5.8	25	16.4	25	7.7	25	24.9	49.1	18/08/2007
20070819	231	25.6	25	14.2	25	0.1	25	7	25	19.6	25	12	25	36.6	74.1	19/08/2007
20070820	232	25.8	25	13.3	25	0	25	7.9	25	22.4	25	10	25	30.1	65.5	20/08/2007
20070821	233	24.6	25	8	25	0	25	7.2	25	23	25	6.4	25	20.7	59.7	21/08/2007
20070822	234	27.1	25	8.9	25	0	25	6.4	25	21.4	25	8.5	25	23.7	74.6	22/08/2007
20070823	235	27.7	25	15	25	0	25	5.9	25	20.9	25	14.1	25	38	82.7	23/08/2007
20070824	236	27.3	25	14.6	25	0	25	7	25	22.6	25	13.9	25	38.3	83.7	24/08/2007
20070825	237	27.7	25	10.7	25	0	25	6	25	22.7	25	11.4	25	30.7	88.7	25/08/2007
20070826	238	29.1	25	12.9	25	0	25	7.3	25	23	25	8.9	25	22.1	59.9	26/08/2007
20070827	239	30.2	25	13.8	25	0	25	6.5	25	22.8	25	11	25	25.6	69.8	27/08/2007
20070828	240	29.9	25	15.8	25	0	25	6.8	25	22.9	25	11.3	25	26.8	63	28/08/2007
20070829	241	29.5	25	17.5	25	0	25	7.4	25	23	25	11.6	25	28.1	58	29/08/2007
20070830	242	28.7	25	16.1	25	0	25	6.8	25	22.6	25	11.8	25	30	64.5	30/08/2007
20070831	243	30.2	25	12.3	25	0	25	7.9	25	23.4	25	12	25	28	83.9	31/08/2007
20070901	244	30	25	17	25	0	25	7.2	25	23.1	25	12.4	25	29.2	64	1/09/2007
20070902	245	29.5	25	17.6	25	0	25	7	25	23.9	25	10.7	25	26	53.2	2/09/2007
20070903	246	28.7	25	15.5	25	0	25	8.6	25	19.5	25	8.8	25	22.4	50	3/09/2007
20070904	247	30.7	25	13.1	25	0	25	8.6	25	22.5	25	11	25	24.9	73	4/09/2007
20070905	248	29.3	25	12.1	25	0	25	7	25	24.3	25	5.3	25	13	37.6	5/09/2007
20070906	249	28.6	25	15.9	25	0	25	7.8	25	23.1	25	13.8	25	35.3	76.4	6/09/2007
20070907	250	28.6	25	13.2	25	0	25	7	25	23.7	25	12.1	25	30.9	79.8	7/09/2007
20070908	251	29.8	25	13	25	0	25	6.6	25	24	25	9.4	25	22.4	62.8	8/09/2007
20070909	252	31.6	25	13.2	25	0	25	7	25	24.3	25	10.1	25	21.7	66.6	9/09/2007
20070910	253	33.7	25	12.2	25	0	25	9.4	25	23.9	25	9	25	17.2	63.4	10/09/2007
20070911	254	31	25	17	25	0	25	8.6	25	24.6	25	6.7	25	14.9	34.6	11/09/2007
20070912	255	32.1	25	8.8	25	0	25	7.4	25	24.9	25	5.9	25	12.3	52.1	12/09/2007
20070913	256	34.8	25	11.5	25	0	25	8.3	25	25.2	25	5.1	25	9.2	37.6	13/09/2007
20070914	257	34.9	25	11.4	25	0	25	7.5	25	23.7	25	7.7	25	13.8	57.2	14/09/2007
20070915	258	35.3	25	15.5	25	0	25	7.5	25	23.2	25	8.2	25	14.3	46.6	15/09/2007
20070916	259	36.1	25	19.9	25	0	25	8.2	25	25.2	25	3.7	25	6.2	15.9	16/09/2007
20070917	260	38.3	25	17.1	25	0	25	10	25	25.6	25	8.3	25	12.3	42.6	17/09/2007
20070918	261	36.1	25	15.6	25	0	25	9.1	25	26.1	25	4.5	25	7.5	25.4	18/09/2007
20070919	262	37.5	25	12.8	25	0	25	10.3	25	26.4	25	4.8	25	7.4	32.5	19/09/2007
20070920	263	35.2	25	18.6	25	0	25	11.5	25	25.5	25	5.8	25	10.2	27.1	20/09/2007
20070921	264	33.8	25	14.7	25	0	25	10.1	25	25.6	25	4	25	7.6	23.9	21/09/2007
20070922	265	34.4	25	13.8	25	0	25	11	25	26.5	25	3.3	25	6.1	20.9	22/09/2007
20070923	266	34	25	13.6	25	0	25	8.9	25	26.5	25	3.6	25	6.8	23.1	23/09/2007
20070924	267	36.3	25	14.4	25	0	25	8.5	25	25.7	25	10.1	25	16.7	61.6	24/09/2007
20070925	268	37	25	17.2	25	0	25	8.7	25	24.7	25	16.4	25	26.1	83.6	25/09/2007
20070926	269	36.1	25	20.6	25	0	25	9.6	25	21.1	25	18.3	25	30.6	75.5	26/09/2007
20070927	270	33.1	25	18.9	25	0.5	25	9.9	25	25.7	25	7.3	25	14.4	33.4	27/09/2007
20070928	271	34.9	25	14.9	25	0	25	9.7	25	26.5	25	5.8	25	10.4	34.3	28/09/2007
20070929	272	34.2	25	16.9	25	0	25	12.4	25	26.7	25	5.1	25	9.5	26.5	29/09/2007
20070930	273	34	25	15.9	25	0	25	11.7	25	26.7	25	5	25	9.4	27.7	30/09/2007
20071001	274	35.9	25	17.3	25	0	25	10.3	25	27.2	25	6.1	25	10.3	30.9	1/10/2007
20071002	275	36.8	25	18.7	25	0	25	9.4	25	26.9	25	10.2	25	16.4	47.3	2/10/2007
20071003	276	38	25	19	25	0	25	9.7	25	25.7	25	14.7	25	22.2	66.9	3/10/2007

20071004	277	39.5	25	21.9	25	0	25	11	25	22.2	25	9.8	25	13.6	37.3	4/10/2007
20071005	278	39.5	25	22.2	25	0	25	11.4	25	26.2	25	8.9	25	12.4	33.3	5/10/2007
20071006	279	39.6	25	19.1	25	0	25	9.5	25	25.7	25	10.9	25	15.1	49.3	6/10/2007
20071007	280	40.5	25	20.7	25	0	25	11.3	25	23.8	25	14.5	25	19.1	59.4	7/10/2007
20071008	281	37.2	25	24.6	25	0	25	8.6	25	19.9	25	17.4	25	27.4	56.3	8/10/2007
20071009	282	41.4	25	23.9	25	0	25	11.7	25	25.5	25	17.2	25	21.6	58	9/10/2007
20071010	283	38.9	25	27.4	25	0	25	6.8	25	16.1	25	17.6	25	25.3	48.2	10/10/2007
20071011	284	40.3	25	24.3	25	0	25	11.7	25	25.7	25	19.8	25	26.4	65.2	11/10/2007
20071012	285	35.2	25	25.3	25	0	25	14.7	25	26.5	25	8	25	14.1	24.8	12/10/2007
20071013	286	32	25	17.6	25	0	25	13.5	25	28.7	25	4	25	8.4	19.9	13/10/2007
20071014	287	32.6	25	13.2	25	0	25	12.2	25	28.8	25	3.9	25	7.9	25.7	14/10/2007
20071015	288	34.7	25	15.2	25	0	25	10.2	25	28.5	25	6.2	25	11.2	35.9	15/10/2007
20071016	289	35.1	25	18.8	25	0	25	10.7	25	28.1	25	9.5	25	16.8	43.8	16/10/2007
20071017	290	37.5	25	15.3	25	0	25	11.1	25	28.5	25	7.1	25	11	40.9	17/10/2007
20071018	291	37.4	25	17.1	25	0	25	11.8	25	29	25	6	25	9.4	30.8	18/10/2007
20071019	292	37.1	25	22.5	25	0	25	13.2	25	27.8	25	11.4	25	18.1	41.8	19/10/2007
20071020	293	36.1	25	21	25	0	25	11.3	25	27.8	25	12.3	25	20.6	49.5	20/10/2007
20071021	294	34.8	25	20.9	25	0	25	10.5	25	27.5	25	11.3	25	20.3	45.7	21/10/2007
20071022	295	36.6	25	20.1	25	0	25	10.1	25	28.3	25	12.2	25	19.9	51.9	22/10/2007
20071023	296	38.2	25	21.6	25	0	25	10.9	25	22.5	25	14.9	25	22.2	57.8	23/10/2007
20071024	297	35.3	25	24	25	0.2	25	11.9	25	23.8	25	10.6	25	18.5	35.5	24/10/2007
20071025	298	35.5	25	20.3	25	0.1	25	10.5	25	29.5	25	8.7	25	15.1	36.5	25/10/2007
20071026	299	36.7	25	17.1	25	0	25	10.5	25	23.9	25	6.9	25	11.2	35.4	26/10/2007
20071027	300	40	25	17.5	25	0	25	10.8	25	29.4	25	5	25	6.8	25	27/10/2007
20071028	301	42.5	25	19.5	25	0	25	13.7	25	22.9	25	8.2	25	9.7	36.2	28/10/2007
20071029	302	41.8	25	24.6	25	0	25	15.6	25	27.2	25	15.4	25	19	49.8	29/10/2007
20071030	303	37.9	25	26.1	25	0	25	9	25	17.7	25	18.3	25	27.8	54.1	30/10/2007
20071031	304	40.2	25	24.1	25	0	25	11.3	25	23.2	25	17.3	25	23.2	57.7	31/10/2007
20071101	305	39.3	25	22.6	25	0	25	11.7	25	21.9	25	13	25	18.3	47.4	1/11/2007
20071102	306	39.9	25	24.5	25	0	25	10	25	22.8	25	13.5	25	18.4	43.9	2/11/2007
20071103	307	36.9	25	26.6	25	0	25	8.5	25	18.9	25	19.6	25	31.4	56.3	3/11/2007
20071104	308	34.4	25	22.2	25	1.9	25	11.2	25	21.4	25	17	25	31.3	63.5	4/11/2007
20071105	309	28.1	25	21.5	25	0	25	6.7	25	15.3	25	7.5	25	19.7	29.3	5/11/2007
20071106	310	34.3	25	16.4	25	0	25	12	25	30.3	25	6.5	25	12	34.9	6/11/2007
20071107	311	34.1	25	18.2	25	0	25	12.5	25	30.8	25	5.2	25	9.7	24.9	7/11/2007
20071108	312	36.2	25	17.7	25	0	25	12.7	25	28.5	25	5.3	25	8.8	26.2	8/11/2007
20071109	313	38.9	25	20.4	25	0	25	12.9	25	29.4	25	7.5	25	10.8	31.3	9/11/2007
20071110	314	40.1	25	22.5	25	0	25	12.3	25	29.2	25	13.6	25	18.3	49.9	10/11/2007
20071111	315	40.3	25	24.3	25	0	25	11.9	25	26.7	25	16.6	25	22.1	54.7	11/11/2007
20071112	316	38.9	25	25.3	25	0	25	10.7	25	27.8	25	20	25	28.8	62	12/11/2007
20071113	317	37.3	25	24.5	25	0	25	9.5	25	26.4	25	20.1	25	31.5	65.4	13/11/2007
20071114	318	36.3	25	22.3	25	6.4	25	9.6	25	24.1	25	21.1	25	34.9	78.4	14/11/2007
20071115	319	36.1	25	21.1	25	6.5	25	9	25	26.3	25	22.5	25	37.7	90	15/11/2007
20071116	320	38.8	25	23.1	25	0	25	10.2	25	27.1	25	18.9	25	27.3	66.9	16/11/2007
20071117	321	39	25	23.8	25	0	25	11.5	25	27.2	25	17.9	25	25.6	60.7	17/11/2007
20071118	322	39.3	25	23.8	25	0	25	11	25	26.5	25	20.3	25	28.6	68.9	18/11/2007
20071119	323	38.9	25	26.6	25	0	25	13.1	25	27.3	25	19.5	25	28	56	19/11/2007
20071120	324	38.5	25	26.2	25	0	25	11.7	25	28.6	25	16.3	25	23.9	47.9	20/11/2007
20071121	325	39.8	25	24.7	25	0	25	12.6	25	29.3	25	13.5	25	18.5	43.4	21/11/2007
20071122	326	39.7	25	23.5	25	0	25	15.9	25	29.2	25	10.5	25	14.5	36.3	22/11/2007
20071123	327	35	25	21.8	25	0	25	13.8	25	31.2	25	6.3	25	11.2	24.1	23/11/2007
20071124	328	37	25	18	25	0	25	12.8	25	31.5	25	5.9	25	9.4	28.6	24/11/2007
20071125	329	38.6	25	21	25	0	25	12.1	25	31.3	25	8.8	25	12.9	35.4	25/11/2007
20071126	330	40.2	25	21.5	25	0	25	12.1	25	29.2	25	8.7	25	11.7	33.9	26/11/2007
20071127	331	40.2	25	21.5	25	0	25	11.7	25	28.7	25	11	25	14.8	42.9	27/11/2007
20071128	332	41.5	25	23.1	25	0	25	14.8	25	29.8	25	11.2	25	14	39.6	28/11/2007
20071129	333	42.1	25	22.8	25	0	25	14.5	25	29	25	11.7	25	14.2	42.2	29/11/2007
20071130	334	42.3	25	22.6	25	0	25	13	25	29.3	25	12	25	14.4	43.8	30/11/2007
20071201	335	43.7	25	22.8	25	0	25	15.5	25	30.4	25	7.9	25	8.8	28.5	1/12/2007
20071202	336	42.6	25	22.6	25	0	25	12.9	25	29.9	25	8.1	25	9.6	29.6	2/12/2007
20071203	337	43.7	25	25.6	25	0	25	13.6	25	27	25	16.5	25	18.4	50.3	3/12/2007
20071204	338	39.4	25	24	25	0.8	25	11.4	25	28.4	25	20.7	25	29	69.4	4/12/2007
20071205	339	39.4	25	21.2	25	0	25	10.9	25	25	25	6.4	25	9	25.4	5/12/2007
20071206	340	41.4	25	23	25	0	25	9.7	25	29.3	25	13.7	25	17.2	48.8	6/12/2007
20071207	341	41.9	25	24.8	25	0	25	13.5	25	26.3	25	20.4	25	25	65.2	7/12/2007
20071208	342	40.7	25	28.1	25	0	25	10.2	25	23.8	25	18.9	25	24.7	49.7	8/12/2007
20071209	343	41.8	25	29.7	25	0	25	8.7	25	22.2	25	17.4	25	21.4	41.7	9/12/2007
20071210	344	37.2	25	24.2	25	33.6	25	10.8	25	16.9	25	21.8	25	34.4	72.2	10/12/2007
20071211	345	40.7	25	24.4	25	0	25	13.3	25	28.2	25	11	25	14.4	36	11/12/2007
20071212	346	40.8	25	24.3	25	0	25	11.8	25	28	25	10	25	13	32.9	12/12/2007
20071213	347	41.9	25	26.2	25	0	25	12.9	25	27.8	25	18.5	25	22.7	54.4	13/12/2007
20071214	348	42.2	25	24.4	25	0	25	12.6	25	27.1	25	21.4	25	25.8	70	14/12/2007
20071215	349	38.2	25	27.1	25	0	25	12.1	25	26.2	25	24.6	25	36.7	68.6	15/12/2007
20071216	350	39.4	25	23.4	25	7.2	25	8.4	25	24.3	25	22.2	25	31.1	77.2	16/12/2007
20071217	351	40	25	24.9	25	7.1	25	10.9	25	26.1	25	24	25	32.5	76.2	17/12/2007
20071218	352	39.8	25	25.1	25	1.8	25	10.2	25	24.1	25	24.3	25	33.3	76.3	18/12/2007
20071219	353	39.5	25	27.4	25	0	25	9.9	25	18.6	25	24.2	25	33.7	66.3	19/12/2007
20071220	354	37.6	25	25.4	25	0.9	25	5.9	25	17	25	27.9	25	43	86	20/12/2007
20071221	355	39.1	25	24.7	25	7.5	25	8.4	25	25.7	25	25.6	25	36.4	82.3	21/12/2007
20071222	356	33.7	25	25.9	25	4.6	25	10	25	16.3	25	27.3	25	52.2	81.7	22/12/2007
20071223	357	33.7	25	22.7	25	14.9	25	9.1	25	17.5	25	12.4	25	23.7	45	23/12/2007
20071224	358	35.5	25	23.9	25	0	25	10.7	25	18.3	25	11.7	25	20.2	39.5	24/12/2007
20071225	359	35.3	25	24.3	25											

20071226	360	34.8	25	24.2	25	0	25	8.7	25	21.3	25	23.6	25	42.4	78.2	26/12/2007
20071227	361	33	25	23.3	25	2.5	25	9	25	24.1	25	26.1	25	51.9	91.3	27/12/2007
20071228	362	31.5	25	21.8	25	2.6	25	8.6	25	23.4	25	20	25	43.3	76.6	28/12/2007
20071229	363	34	25	22	25	0	25	9.8	25	28.3	25	19.3	25	36.3	73	29/12/2007
20071230	364	36.1	25	24.4	25	0	25	11.2	25	28.1	25	20	25	33.5	65.5	30/12/2007
20071231	365	37	25	24.7	25	0	25	10.9	25	28.9	25	17.2	25	27.4	55.3	31/12/2007
20080101	1	38.4	25	21.6	25	0	25	11	25	26.8	25	14.5	25	21.4	56.2	1/01/2008
20080102	2	39.4	25	27.1	25	0	25	12.2	25	28.6	25	17.5	25	24.5	48.8	2/01/2008
20080103	3	39.1	25	24.4	25	0	25	10.1	25	26.4	25	16.6	25	23.6	54.3	3/01/2008
20080104	4	39.6	25	23	25	0	25	11.2	25	27.3	25	14.5	25	20.1	51.6	4/01/2008
20080105	5	38.4	25	23.7	25	7.5	25	11.3	25	26.4	25	23.1	25	34.1	78.9	5/01/2008
20080106	6	38.3	25	22.5	25	0	25	11.2	25	27.9	25	22	25	32.7	80.7	6/01/2008
20080107	7	40.4	25	26	25	0	25	12.9	25	28.6	25	15.6	25	20.7	46.4	7/01/2008
20080108	8	40.6	25	29.3	25	0	25	12.5	25	19.1	25	20.4	25	26.8	50.1	8/01/2008
20080109	9	30.9	25	26.4	25	0	25	8.2	25	16.6	25	22.6	25	50.6	65.7	9/01/2008
20080110	10	34.1	25	24.1	25	0	25	9	25	16.2	25	25.4	25	47.5	84.6	10/01/2008
20080111	11	29.8	25	23.9	25	30	25	6.5	25	17.1	25	28	25	66.8	94.4	11/01/2008
20080112	12	32.2	25	24.1	25	22.5	25	9.4	25	20.1	25	26.3	25	54.7	87.6	12/01/2008
20080113	13	36.6	25	24.4	25	0.1	25	9.7	25	23.8	25	26.5	25	43.2	86.7	13/01/2008
20080114	14	37.9	25	22.9	25	0	25	11.3	25	23.8	25	24.3	25	36.9	87.1	14/01/2008
20080115	15	37.6	25	22.2	25	0	25	9.4	25	26.8	25	21.1	25	32.5	78.9	15/01/2008
20080116	16	39.2	25	24.9	25	0	25	11.1	25	26.7	25	24.2	25	34.2	76.9	16/01/2008
20080117	17	38.8	25	24.5	25	0	25	11.8	25	25.2	25	21.4	25	30.9	69.6	17/01/2008
20080118	18	38.6	25	24.8	25	0	25	10.3	25	27.4	25	25.4	25	37.1	81.2	18/01/2008
20080119	19	38.8	25	22.6	25	0	25	9.3	25	27.2	25	19.3	25	27.9	70.4	19/01/2008
20080120	20	40.4	25	25.9	25	0	25	10.6	25	27.9	25	25.2	25	33.4	75.4	20/01/2008
20080121	21	39.2	25	26.5	25	0	25	11.5	25	25.8	25	22.4	25	31.7	64.7	21/01/2008
20080122	22	38.6	25	25.6	25	0	25	10.6	25	27.6	25	18.4	25	26.9	56.1	22/01/2008
20080123	23	38.6	25	23.9	25	0	25	12.2	25	27.9	25	18.4	25	26.9	62.1	23/01/2008
20080124	24	38.2	25	26.1	25	0	25	10.3	25	27.9	25	18.9	25	28.2	55.9	24/01/2008
20080125	25	38.7	25	26.2	25	0	25	9.2	25	27.4	25	21.3	25	31	62.6	25/01/2008
20080126	26	40.4	25	25.4	25	0	25	8.8	25	27.8	25	20.4	25	27.1	62.9	26/01/2008
20080127	27	38.9	25	24.6	25	0.4	25	7.7	25	19.1	25	22	25	31.6	71.1	27/01/2008
20080128	28	39.4	25	21.8	25	0.4	25	9.5	25	25.8	25	23.3	25	32.6	89.2	28/01/2008
20080129	29	37.9	25	24	25	0	25	9.9	25	25.4	25	21.9	25	33.2	73.4	29/01/2008
20080130	30	39.1	25	25.8	25	0	25	10.9	25	27.9	25	19	25	27	57.2	30/01/2008
20080131	31	39.1	25	24	25	0	25	12.6	25	28.6	25	20.4	25	29	68.4	31/01/2008
20080201	32	38.5	25	26.8	25	0	25	11.9	25	27.6	25	21.7	25	31.9	61.6	1/02/2008
20080202	33	38.2	25	26.7	25	0	25	9.3	25	25	25	21	25	31.4	60	2/02/2008
20080203	34	40.8	25	25.4	25	1.6	25	7.4	25	23.8	25	18.9	25	24.6	58.3	3/02/2008
20080204	35	40	25	25.9	25	0	25	8.5	25	22.8	25	20.5	25	27.8	61.4	4/02/2008
20080205	36	40.9	25	26.5	25	0	25	9.3	25	24.2	25	23.5	25	30.4	67.9	5/02/2008
20080206	37	41.4	25	26	25	3.7	25	10.8	25	25.3	25	27.3	25	34.4	81.2	6/02/2008
20080207	38	41.5	25	25.3	25	0.1	25	13	25	24.5	25	14.4	25	18	44.7	7/02/2008
20080208	39	41	25	24.4	25	0	25	12	25	25.8	25	8.1	25	10.4	26.5	8/02/2008
20080209	40	39.2	25	24.3	25	0	25	12.4	25	23	25	7.4	25	10.5	24.4	9/02/2008
20080210	41	37.4	25	26.1	25	0	25	7.7	25	20.7	25	23.2	25	36.2	68.6	10/02/2008
20080211	42	39.1	25	25.4	25	0	25	8.1	25	20.8	25	24	25	34.1	74	11/02/2008
20080212	43	36.2	25	24.8	25	11.3	25	8.7	25	16.4	25	27.5	25	45.8	87.9	12/02/2008
20080213	44	34.5	25	24.4	25	0.4	25	4.5	25	11.7	25	27.1	25	49.5	88.7	13/02/2008
20080214	45	36.9	25	24.6	25	0	25	8.9	25	22.8	25	24.9	25	39.9	80.5	14/02/2008
20080215	46	39.1	25	25.4	25	0	25	9.2	25	21.5	25	25	25	35.6	77.1	15/02/2008
20080216	47	33.6	25	24	25	0	25	9.6	25	17.4	25	25.1	25	48.2	84.1	16/02/2008
20080217	48	34.1	25	23.9	25	0	25	8	25	18.4	25	22.4	25	41.9	75.5	17/02/2008
20080218	49	37.4	25	25.6	25	0	25	8.3	25	22.1	25	21.7	25	33.8	66.1	18/02/2008
20080219	50	37.5	25	25.3	25	0	25	7.8	25	24.4	25	22.7	25	35.2	70.4	19/02/2008
20080220	51	39.5	25	24.7	25	0	25	9	25	26.8	25	24.4	25	34	78.4	20/02/2008
20080221	52	39.5	25	25.7	25	0	25	9.8	25	26.8	25	21.6	25	30.1	65.4	21/02/2008
20080222	53	39.6	25	25	25	0	25	9.6	25	25.8	25	23.8	25	33	75.2	22/02/2008
20080223	54	39.2	25	27.3	25	0	25	8.6	25	23.6	25	25.6	25	36.2	70.6	23/02/2008
20080224	55	39.4	25	26.5	25	0.1	25	11.3	25	22.4	25	16.7	25	23.4	48.2	24/02/2008
20080225	56	38.3	25	24.6	25	0.9	25	9.1	25	20.2	25	21.5	25	31.9	69.5	25/02/2008
20080226	57	36.9	25	24.1	25	0	25	7.1	25	19.2	25	22.7	25	36.4	75.6	26/02/2008
20080227	58	37.6	25	24.4	25	0	25	10.3	25	23	25	22.8	25	35.2	74.6	27/02/2008
20080228	59	39.4	25	26.9	25	0	25	12.1	25	22.6	25	22.1	25	30.9	62.4	28/02/2008
20080229	60	37.4	25	24.9	25	0	25	11.2	25	27.1	25	14.9	25	23.2	47.3	29/02/2008
20080301	61	35.9	25	22.2	25	0	25	11	25	27.5	25	8.8	25	14.9	32.9	1/03/2008
20080302	62	37.1	25	19.8	25	0	25	11	25	25.9	25	11.9	25	18.9	51.6	2/03/2008
20080303	63	36.2	25	25	25	0	25	10.2	25	24	25	19.2	25	32	60.6	3/03/2008
20080304	64	35.9	25	23.9	25	0	25	10.3	25	26	25	14.9	25	25.2	50.3	4/03/2008
20080305	65	36.2	25	24.6	25	0	25	10.7	25	23.3	25	16.2	25	27	52.4	5/03/2008
20080306	66	34.5	25	22.7	25	0	25	10.7	25	23.7	25	12.4	25	22.7	45	6/03/2008
20080307	67	36.2	25	23.8	25	0	25	10.4	25	25.6	25	15.5	25	25.8	52.6	7/03/2008
20080308	68	36.9	25	20.8	25	0	25	11	25	26.8	25	10.8	25	17.3	44	8/03/2008
20080309	69	36.6	25	19	25	0.1	25	11.6	25	26.6	25	8.6	25	14	39.2	9/03/2008
20080310	70	36.1	25	20.5	25	0	25	11	25	26.7	25	11.9	25	19.9	49.4	10/03/2008
20080311	71	35.8	25	22	25	0	25	11.8	25	26.1	25	11.5	25	19.6	43.5	11/03/2008
20080312	72	36.4	25	23.4	25	0	25	11	25	26.1	25	13.8	25	22.7	48	12/03/2008
20080313	73	37.3	25	26.1	25	0	25	9.1	25	24.2	25	14.9	25	23.4	44.1	13/03/2008
20080314	74	37.5	25	26.3	25	0	25	8.7	25	20.8	25	21.6	25	33.5	63.1	14/03/2008
20080315	75	35.7	25	25.3	25	0	25	9.5	25	22	25	22.1	25	37.8	68.6	15/03/2008
20080316	76	36.3	25	23.1	25	0.6	25	10.1	25	24.7	25	14.9	25	24.7	52.7	16/03/2008
20080317	77	36.6	25	24.6	25	0	25	11	25	24.7	25	17.5	25	28.5	56.6	

20080318	78	36.4	25	22.6	25	0	25	9.6	25	22.7	25	14.9	25	24.5	54.4	18/03/2008
20080319	79	36.8	25	23.8	25	0	25	9.4	25	23.6	25	19.1	25	30.8	64.8	19/03/2008
20080320	80	37.5	25	22.5	25	0	25	9.1	25	21.9	25	16.3	25	25.3	59.8	20/03/2008
20080321	81	38.1	25	22.6	25	0	25	10.1	25	20.1	25	14.9	25	22.4	54.4	21/03/2008
20080322	82	37.8	25	22.4	25	0	25	7.3	25	21.4	25	15.6	25	23.8	57.6	22/03/2008
20080323	83	38.6	25	24.3	25	0	25	8.5	25	21.8	25	16.5	25	24.1	54.3	23/03/2008
20080324	84	39.8	25	23.8	25	0	25	8.6	25	23.6	25	15.3	25	21	51.9	24/03/2008
20080325	85	39.4	25	25	25	0	25	8.2	25	20.8	25	19.1	25	26.7	60.3	25/03/2008
20080326	86	35.5	25	23.5	25	20.7	25	12.5	25	18.4	25	20.4	25	35.3	70.5	26/03/2008
20080327	87	33.5	25	22.9	25	0.1	25	12.6	25	18.8	25	8	25	15.5	28.7	27/03/2008
20080328	88	29.6	25	23.3	25	0	25	8.8	25	12.9	25	5.2	25	12.5	18.2	28/03/2008
20080329	89	33	25	17.6	25	0	25	9.2	25	24.2	25	5.8	25	11.5	28.8	29/03/2008
20080330	90	33.1	25	15.5	25	0	25	8.5	25	23	25	3.5	25	6.9	19.9	30/03/2008
20080331	91	34.6	25	16.2	25	0	25	11.7	25	22	25	3.7	25	6.7	20.1	31/03/2008
20080401	92	34.8	25	19.3	25	0	25	9.2	25	23.7	25	7	25	12.6	31.3	1/04/2008
20080402	93	36.3	25	19.8	25	0	25	8.2	25	23.1	25	9.5	25	15.7	41.2	2/04/2008
20080403	94	36	25	16.9	25	0	25	13.2	25	23	25	8.2	25	13.8	42.6	3/04/2008
20080404	95	33.6	25	18.3	25	0	25	9.9	25	23.7	25	4.9	25	9.4	23.3	4/04/2008
20080405	96	34.5	25	15.7	25	0	25	10.1	25	24.1	25	4	25	7.3	22.4	5/04/2008
20080406	97	34.6	25	17	25	0	25	10.3	25	24.4	25	4.5	25	8.2	23.2	6/04/2008
20080407	98	34	25	17.4	25	0	25	8	25	23.8	25	9.4	25	17.7	47.3	7/04/2008
20080408	99	34.3	25	18.6	25	0	25	8.4	25	23	25	10.3	25	19	48.1	8/04/2008
20080409	100	34.3	25	17.4	25	0	25	8.5	25	22.4	25	9.4	25	17.4	47.3	9/04/2008
20080410	101	34.1	25	14.5	25	0	25	8.2	25	23.6	25	7.2	25	13.5	43.6	10/04/2008
20080411	102	34.1	25	16.2	25	0	25	8.3	25	23.9	25	6.7	25	12.5	36.4	11/04/2008
20080412	103	34.8	25	16.9	25	0	25	8.6	25	22.7	25	9.9	25	17.8	51.4	12/04/2008
20080413	104	35.1	25	18	25	0	25	11.1	25	21.5	25	9.7	25	17.2	47	13/04/2008
20080414	105	34.9	25	18.9	25	0	25	11.6	25	22.8	25	7.2	25	12.9	33	14/04/2008
20080415	106	34.4	25	23	25	0	25	11.4	25	22.4	25	6.8	25	12.5	24.2	15/04/2008
20080416	107	34	25	17.5	25	0	25	10	25	23	25	4.6	25	8.6	23	16/04/2008
20080417	108	33.3	25	14.9	25	0	25	8.6	25	22.5	25	5.3	25	10.4	31.3	17/04/2008
20080418	109	32	25	16.8	25	0	25	8.3	25	22.9	25	8.1	25	17	42.4	18/04/2008
20080419	110	32	25	14.7	25	0	25	8.2	25	22.1	25	7.5	25	15.8	44.9	19/04/2008
20080420	111	32.1	25	19.3	25	0	25	7	25	20.9	25	10.2	25	21.3	45.6	20/04/2008
20080421	112	33.2	25	20	25	0	25	7.8	25	21.2	25	10.6	25	20.8	45.4	21/04/2008
20080422	113	33.1	25	16.1	25	0	25	9.2	25	20.9	25	8.8	25	17.4	48.1	22/04/2008
20080423	114	32.5	25	21.7	25	0	25	8.2	25	21	25	5.9	25	12.1	22.7	23/04/2008
20080424	115	30.1	25	17.9	25	0	25	7	25	18.1	25	5.8	25	13.6	28.3	24/04/2008
20080425	116	31.2	25	14.4	25	0	25	8.1	25	22	25	7.6	25	16.7	46.4	25/04/2008
20080426	117	31.6	25	13.4	25	0	25	6.9	25	21.5	25	6.3	25	13.6	41	26/04/2008
20080427	118	33.6	25	13.3	25	0	25	7.7	25	20.7	25	5.3	25	10.2	34.7	27/04/2008
20080428	119	31	25	14.6	25	0	25	7.8	25	21.4	25	7.4	25	16.5	44.6	28/04/2008
20080429	120	30.4	25	13.1	25	0	25	7.8	25	21.7	25	5.5	25	12.7	36.5	29/04/2008
20080430	121	32	25	11.9	25	0	25	7.6	25	21.8	25	4	25	8.4	28.7	30/04/2008
20080501	122	32.3	25	15.4	25	0	25	7	25	21.3	25	8.9	25	18.4	50.9	1/05/2008
20080502	123	31.7	25	17.8	25	0	25	9.1	25	20.7	25	10.3	25	22	50.6	2/05/2008
20080503	124	32.2	25	17.5	25	0	25	9.3	25	20.6	25	9.8	25	20.4	49	3/05/2008
20080504	125	30.9	25	15.5	25	0	25	8.1	25	21.2	25	5.3	25	11.9	30.1	4/05/2008
20080505	126	31.2	25	13.4	25	0	25	6.9	25	20.3	25	5.1	25	11.2	33.2	5/05/2008
20080506	127	32.2	25	12.2	25	0	25	7.5	25	19.7	25	4.9	25	10.2	34.5	6/05/2008
20080507	128	31	25	14.6	25	0	25	9.5	25	21.2	25	4.4	25	9.8	26.5	7/05/2008
20080508	129	30.4	25	13.2	25	0	25	8.6	25	19.8	25	5.3	25	12.2	35	8/05/2008
20080509	130	29.6	25	18.8	25	0	25	6.5	25	17.8	25	6.6	25	15.9	30.4	9/05/2008
20080510	131	30.1	25	14	25	0	25	7.1	25	20.5	25	7.7	25	18	48.2	10/05/2008
20080511	132	30.1	25	15.3	25	0	25	7.1	25	19.5	25	10.8	25	25.3	62.2	11/05/2008
20080512	133	31.1	25	16.1	25	0	25	5.8	25	20	25	5.3	25	11.7	29	12/05/2008
20080513	134	30.6	25	16.5	25	0	25	6	25	19.6	25	8.6	25	19.6	45.8	13/05/2008
20080514	135	31.4	25	16.4	25	0	25	6.1	25	17.7	25	11.4	25	24.8	61.2	14/05/2008
20080515	136	31.3	25	15.5	25	0	25	5.7	25	16.9	25	13.7	25	30	77.8	15/05/2008
20080516	137	31.9	25	14.7	25	0	25	6.7	25	19	25	9.4	25	19.9	56.2	16/05/2008
20080517	138	31.7	25	11.8	25	0	25	8	25	19.6	25	4.5	25	9.6	32.5	17/05/2008
20080518	139	24.6	25	11.8	25	0	25	6	25	19.8	25	6.1	25	19.7	44.1	18/05/2008
20080519	140	26.1	25	8.8	25	0	25	5.4	25	19.6	25	6.3	25	18.6	55.7	19/05/2008
20080520	141	26.8	25	9.6	25	0	25	5.3	25	19.5	25	7.7	25	21.9	64.5	20/05/2008
20080521	142	28	25	10.2	25	0	25	5.7	25	19.3	25	6.4	25	16.9	51.5	21/05/2008
20080522	143	29.4	25	12.2	25	0	25	5.6	25	19.3	25	5.9	25	14.4	41.5	22/05/2008
20080523	144	29.2	25	12.5	25	0	25	5.2	25	16.9	25	5.7	25	14.1	39.4	23/05/2008
20080524	145	29.6	25	13	25	0	25	5.1	25	15.6	25	7.4	25	17.8	49.4	24/05/2008
20080525	146	29.9	25	15.7	25	0	25	5.7	25	14.9	25	11.3	25	26.8	63.4	25/05/2008
20080526	147	28.6	25	16.8	25	0	25	5.7	25	15.5	25	9.7	25	24.8	50.7	26/05/2008
20080527	148	28.3	25	15.4	25	0	25	7.3	25	17.1	25	7.5	25	19.5	42.9	27/05/2008
20080528	149	28.2	25	10.8	25	0	25	5.9	25	16.6	25	6.7	25	17.5	51.8	28/05/2008
20080529	150	27.3	25	11.4	25	0	25	6.7	25	16.9	25	6.3	25	17.4	46.8	29/05/2008
20080530	151	26.8	25	16	25	0	25	7.5	25	17.7	25	8.1	25	23	44.6	30/05/2008
20080531	152	26.3	25	12.2	25	0	25	5.8	25	17.7	25	10.3	25	30.1	72.5	31/05/2008
20080601	153	26.5	25	17.6	25	0	25	4.1	25	14.2	25	16.2	25	46.8	80.5	1/06/2008
20080602	154	26	25	15.6	25	0	25	5.8	25	15.7	25	15.2	25	45.2	85.8	2/06/2008
20080603	155	26.6	25	10.6	25	0	25	4.7	25	16.4	25	13.5	25	38.8	100	3/06/2008
20080604	156	27.1	25	13.7	25	0	25	4.9	25	18	25	13	25	36.3	83	4/06/2008
20080605	157	28.4	25	12.2	25	0	25	4.8	25	17.5	25	13	25	33.6	91.5	5/06/2008
20080606	158	29	25	18.2	25	0	25	6.7	25	13.6	25	10.6	25	26.5	50.7	6/06/2008
20080607	159	27.7	25	18.8	25	0	25	4.8	25	14.3	25	9.1	25	24.5	42	7/06/2008
20080608	160	25.8	25	17.3	25	0	25	3.2	25	9.2	25	11.7	25	35.2	59.3	8/06/2008

20080609	161	29.6	25	16.1	25	0	25	4.3	25	16.3	25	14.7	25	35.5	80.4	9/06/2008
20080610	162	31.1	25	16.9	25	0	25	5	25	17.5	25	15.2	25	33.6	79	10/06/2008
20080611	163	31.2	25	18.5	25	0	25	6.4	25	17.7	25	14.7	25	32.4	69.1	11/06/2008
20080612	164	30.6	25	18.7	25	0	25	5.7	25	17.5	25	13.6	25	31	63.1	12/06/2008
20080613	165	29.9	25	18.7	25	0	25	6.3	25	15.8	25	13.5	25	32	62.6	13/06/2008
20080614	166	26.6	25	18.8	25	0	25	7.3	25	16.1	25	9.8	25	28.1	45.2	14/06/2008
20080615	167	23.6	25	13.1	25	0	25	4.9	25	15.7	25	5.9	25	20.3	39.2	15/06/2008
20080616	168	25.7	25	10.6	25	0	25	5.6	25	17.8	25	5.4	25	16.4	42.3	16/06/2008
20080617	169	27.9	25	9.8	25	0	25	5	25	18.3	25	7	25	18.6	57.8	17/06/2008
20080618	170	30.2	25	12.3	25	0	25	7.4	25	17	25	9.3	25	21.7	65.1	18/06/2008
20080619	171	27.2	25	17	25	0	25	8.8	25	17.5	25	6.3	25	17.5	32.5	19/06/2008
20080620	172	24.6	25	12.3	25	0	25	7.1	25	18.2	25	7.9	25	25.5	55.3	20/06/2008
20080621	173	23.2	25	11.1	25	0	25	7.2	25	18.2	25	8.5	25	29.9	64.4	21/06/2008
20080622	174	23.2	25	12.6	25	0	25	6.9	25	18.1	25	6.9	25	24.3	47.3	22/06/2008
20080623	175	24.2	25	12.9	25	0	25	5.6	25	18.2	25	7.3	25	24.2	49.1	23/06/2008
20080624	176	23.7	25	11.8	25	0	25	5	25	18.3	25	7.3	25	24.9	52.8	24/06/2008
20080625	177	25.9	25	9.3	25	0	25	5.4	25	18.2	25	6.1	25	18.3	52.1	25/06/2008
20080626	178	26.8	25	10	25	0	25	6.8	25	18.3	25	6.9	25	19.6	56.2	26/06/2008
20080627	179	27.7	25	13.4	25	0	25	5.3	25	18.5	25	5.8	25	15.6	37.8	27/06/2008
20080628	180	27.7	25	14	25	0	25	5.7	25	18.1	25	7.3	25	19.7	45.7	28/06/2008
20080629	181	29.8	25	10.7	25	0	25	5	25	17.7	25	9.2	25	21.9	71.5	29/06/2008
20080630	182	30.2	25	14.1	25	0	25	7.4	25	17.5	25	8.5	25	19.8	52.9	30/06/2008
20080701	183	27.8	25	13.4	25	0	25	7.4	25	18.4	25	6.1	25	16.3	39.7	1/07/2008
20080702	184	25.5	25	7.5	25	0	25	6.4	25	18.7	25	4.7	25	14.4	45.4	2/07/2008
20080703	185	25	25	7.3	25	0	25	5.6	25	18.2	25	7.3	25	23.1	71.4	3/07/2008
20080704	186	25.7	25	9	25	0	25	5.6	25	18.5	25	7.3	25	22.1	63.6	4/07/2008
20080705	187	26.2	25	9.3	25	0	25	4.9	25	18.5	25	5.8	25	17.1	49.5	5/07/2008
20080706	188	26.4	25	11.3	25	0	25	5.4	25	18.8	25	6.2	25	18	46.3	6/07/2008
20080707	189	28	25	11.2	25	0	25	6.7	25	17	25	7.7	25	20.4	57.9	7/07/2008
20080708	190	22.6	25	11.7	25	0	25	7.8	25	18.8	25	5.2	25	19	37.8	8/07/2008
20080709	191	22.3	25	6	25	0	25	5.8	25	19.3	25	5	25	18.6	53.5	9/07/2008
20080710	192	23.2	25	3.6	25	0	25	4.9	25	19.1	25	4.3	25	15.1	54.4	10/07/2008
20080711	193	24.6	25	4.5	25	0	25	5.3	25	18.9	25	3.9	25	12.6	46.3	11/07/2008
20080712	194	28.4	25	6.2	25	0	25	4.9	25	19.4	25	4	25	10.3	42.2	12/07/2008
20080713	195	30.4	25	6.9	25	0	25	5.8	25	19.3	25	3.8	25	8.8	38.2	13/07/2008
20080714	196	29	25	14.1	25	0	25	7.4	25	16.8	25	3.1	25	7.7	19.3	14/07/2008
20080715	197	27.4	25	15.2	25	0	25	6.5	25	14.6	25	4.2	25	11.5	24.3	15/07/2008
20080716	198	28.2	25	11.8	25	0	25	5.4	25	19.1	25	8.2	25	21.4	59.3	16/07/2008
20080717	199	29.2	25	12.3	25	0	25	5.5	25	18.9	25	11.8	25	29.1	82.5	17/07/2008
20080718	200	30	25	11.2	25	0	25	4.7	25	18.9	25	8.6	25	20.3	64.7	18/07/2008
20080719	201	31.2	25	12	25	0	25	6.5	25	19.3	25	7.2	25	15.8	51.4	19/07/2008
20080720	202	34	25	14.1	25	0	25	8.6	25	17.9	25	14	25	26.3	87.1	20/07/2008
20080721	203	23.6	25	15.9	25	0	25	7.4	25	16.2	25	3.4	25	11.7	18.8	21/07/2008
20080722	204	23	25	13.9	25	0.1	25	4.4	25	9.1	25	7	25	24.9	44.1	22/07/2008
20080723	205	18.8	25	12.5	25	0	25	3.8	25	13	25	10.9	25	50.3	75.3	23/07/2008
20080724	206	21	25	6.5	25	1.6	25	4.7	25	18.9	25	7.7	25	31	79.6	24/07/2008
20080725	207	23.2	25	8.1	25	0	25	4.9	25	19.7	25	8.1	25	28.5	75	25/07/2008
20080726	208	23.3	25	9.6	25	0	25	4.8	25	19.8	25	9.7	25	33.9	81.2	26/07/2008
20080727	209	25.9	25	7.7	25	0	25	5.5	25	20	25	7.2	25	21.6	68.5	27/07/2008
20080728	210	23.3	25	8.5	25	0	25	7.2	25	20.3	25	5.5	25	19.2	49.6	28/07/2008
20080729	211	21.4	25	5.7	25	0	25	5.3	25	20.2	25	4.7	25	18.4	51.3	29/07/2008
20080730	212	26.4	25	5.1	25	0	25	4.6	25	20.8	25	4.3	25	12.5	49	30/07/2008
20080731	213	31.1	25	7	25	0	25	5.6	25	20.8	25	3.7	25	8.2	37	31/07/2008
20080801	214	34.3	25	9.4	25	0	25	8.5	25	20.9	25	3.7	25	6.8	31.4	1/08/2008
20080802	215	28.7	25	12.5	25	0	25	6.9	25	20.9	25	7.2	25	18.3	49.7	2/08/2008
20080803	216	30	25	9.6	25	0	25	6	25	20.9	25	4.6	25	10.8	38.5	3/08/2008
20080804	217	31.7	25	10.2	25	0	25	8.4	25	21	25	4.7	25	10.1	37.8	4/08/2008
20080805	218	25.7	25	15	25	0	25	7.7	25	21.1	25	6.7	25	20.3	39.3	5/08/2008
20080806	219	24	25	9.9	25	0	25	7	25	21.1	25	6.5	25	21.8	53.3	6/08/2008
20080807	220	24.3	25	7.3	25	0	25	7.6	25	21.5	25	5.3	25	17.5	51.9	7/08/2008
20080808	221	24.5	25	7.9	25	0	25	6.9	25	21.7	25	4.9	25	15.9	46	8/08/2008
20080809	222	26.2	25	6.9	25	0	25	7.2	25	21.9	25	3.4	25	10	34.2	9/08/2008
20080810	223	24.4	25	9	25	0	25	7.4	25	22.1	25	3.2	25	10.5	27.9	10/08/2008
20080811	224	21.8	25	7.6	25	0	25	8.5	25	21.8	25	3.7	25	14.2	35.5	11/08/2008
20080812	225	23	25	10.2	25	0	25	7.5	25	19.4	25	3.3	25	11.8	26.5	12/08/2008
20080813	226	25.8	25	8.1	25	0	25	7.8	25	19.9	25	3.3	25	9.9	30.6	13/08/2008
20080814	227	25.6	25	12.5	25	0	25	8	25	15.7	25	3.7	25	11.3	25.5	14/08/2008
20080815	228	24.6	25	9.6	25	0	25	8.1	25	22.1	25	4.5	25	14.6	37.7	15/08/2008
20080816	229	22.3	25	9.5	25	0	25	8.1	25	21.9	25	4.1	25	15.2	34.6	16/08/2008
20080817	230	23.1	25	8	25	0	25	8	25	20.8	25	4.3	25	15.2	40.1	17/08/2008
20080818	231	24.2	25	13.8	25	0	25	7.6	25	21.8	25	5.9	25	19.5	37.4	18/08/2008
20080819	232	26.1	25	11.8	25	0	25	7.4	25	22.6	25	6.5	25	19.2	47	19/08/2008
20080820	233	27.5	25	11.7	25	0	25	5.9	25	23	25	5.1	25	13.9	37.1	20/08/2008
20080821	234	30.3	25	10.2	25	0	25	10.4	25	22.9	25	7	25	16.2	56.3	21/08/2008
20080822	235	21.9	25	12.8	25	0	25	9.5	25	20.8	25	4.9	25	18.7	33.2	22/08/2008
20080823	236	22.8	25	10.3	25	0	25	9.3	25	21.2	25	4.2	25	15.1	33.5	23/08/2008
20080824	237	25.3	25	13.1	25	0	25	6.2	25	15.2	25	3.3	25	10.2	21.9	24/08/2008
20080825	238	32.8	25	14.2	25	0	25	6.9	25	21.8	25	5	25	10.1	30.9	25/08/2008
20080826	239	33.3	25	17.5	25	0	25	9.1	25	20.1	25	7.8	25	15.2	39	26/08/2008
20080827	240	33.5	25	20.3	25	0	25	11	25	22.5	25	4.7	25	9.1	19.7	27/08/2008
20080828	241	34	25	15.6	25	0	25	8.8	25	22.5	25	6.1	25	11.5	34.4	28/08/2008
20080829	242	34.2	25	21	25	0	25	6.9	25	19.3	25	9.6	25	17.8	38.6	29/08/2008
20080830	243	35.3	25	19.7	25	0	25	9.8	25	22.9	25	12.3	25	21.5	53.6	30/08/2008

20080831	244	33.1	25	19.3	25	0	25	7.6	25	22.1	25	12.7	25	25.1	56.8	31/08/2008
20080901	245	29.5	25	17.9	25	0	25	5.4	25	14.9	25	13.4	25	32.5	65.4	1/09/2008
20080902	246	31.8	25	18.9	25	0	25	7.1	25	15.2	25	12.4	25	26.4	56.8	2/09/2008
20080903	247	21.8	25	16.4	25	2.7	25	4.5	25	10.6	25	15	25	57.5	80.5	3/09/2008
20080904	248	25.5	25	14.7	25	1	25	5.7	25	17.1	25	15.9	25	48.7	95.1	4/09/2008
20080905	249	27.3	25	8.7	25	0	25	7.9	25	23.8	25	11.2	25	30.9	99.6	5/09/2008
20080906	250	27.1	25	12.4	25	0	25	6.9	25	24.3	25	10.8	25	30.1	75.1	6/09/2008
20080907	251	30.5	25	12.4	25	0	25	8.6	25	24.3	25	9	25	20.6	62.5	7/09/2008
20080908	252	31.5	25	14	25	0	25	10.9	25	25	25	7.2	25	15.6	45.1	8/09/2008
20080909	253	30.8	25	17.6	25	0	25	10.5	25	24.9	25	6.7	25	15.1	33.3	9/09/2008
20080910	254	32.3	25	14.3	25	0	25	9	25	24.5	25	6.3	25	13	38.7	10/09/2008
20080911	255	34.5	25	13.2	25	0	25	8.2	25	25	25	10	25	18.3	65.9	11/09/2008
20080912	256	36.8	25	15.7	25	0	25	9.9	25	22.3	25	15	25	24.2	84.1	12/09/2008
20080913	257	36.6	25	21.2	25	0	25	9.5	25	21.9	25	17.6	25	28.7	69.9	13/09/2008
20080914	258	35.7	25	21.8	25	0.1	25	7	25	19.7	25	19	25	32.5	72.8	14/09/2008
20080915	259	36.5	25	23.9	25	0.2	25	9.2	25	17.2	25	14.2	25	23.3	47.9	15/09/2008
20080916	260	33.8	25	19.7	25	14.3	25	11.8	25	24.9	25	11.4	25	21.7	49.7	16/09/2008
20080917	261	35	25	16.6	25	0	25	9	25	25.8	25	7.3	25	13	38.7	17/09/2008
20080918	262	35.7	25	13.4	25	0	25	10.3	25	26.2	25	4.7	25	8	30.6	18/09/2008
20080919	263	37.3	25	13.4	25	0	25	9.9	25	24.8	25	4.8	25	7.5	31.2	19/09/2008
20080920	264	36.4	25	18.1	25	0	25	9.7	25	24.1	25	16.6	25	27.3	80	20/09/2008
20080921	265	36.8	25	19.7	25	0	25	10.9	25	25.4	25	9.3	25	15	40.5	21/09/2008
20080922	266	35.2	25	18.4	25	0	25	10.5	25	23.7	25	10.6	25	18.6	50.1	22/09/2008
20080923	267	29	25	18.9	25	0	25	11.1	25	22.2	25	14.6	25	36.5	66.9	23/09/2008
20080924	268	29.6	25	14.4	25	0	25	10.1	25	26.6	25	9	25	21.7	54.9	24/09/2008
20080925	269	33.4	25	17.6	25	0	25	9.8	25	25.6	25	10.1	25	19.6	50.2	25/09/2008
20080926	270	34.1	25	22	25	0	25	9.5	25	25.9	25	12.3	25	23	46.5	26/09/2008
20080927	271	35.1	25	20.2	25	0	25	9.8	25	26.9	25	8.5	25	15	35.9	27/09/2008
20080928	272	35.5	25	18	25	0	25	9.6	25	26.8	25	8.7	25	15.1	42.2	28/09/2008
20080929	273	38.5	25	16.7	25	0	25	11.4	25	26.8	25	7.2	25	10.6	37.9	29/09/2008
20080930	274	37.8	25	22.1	25	0	25	11.9	25	26.9	25	7.2	25	11	27.1	30/09/2008
20081001	275	39.2	25	21.8	25	0	25	9.3	25	24.3	25	7.3	25	10.3	28	1/10/2008
20081002	276	37.5	25	24.4	25	0	25	11.1	25	25.1	25	14.2	25	22	46.5	2/10/2008
20081003	277	38.7	25	24.2	25	0	25	10.4	25	25.4	25	15.4	25	22.4	51	3/10/2008
20081004	278	40.2	25	23.2	25	0	25	10.4	25	25.3	25	16	25	21.5	56.3	4/10/2008
20081005	279	40.4	25	24.3	25	0	25	11.3	25	23.3	25	17	25	22.6	56	5/10/2008
20081006	280	38.5	25	27.8	25	0	25	14.6	25	18	25	17.7	25	26	47.4	6/10/2008
20081007	281	37.9	25	24	25	0	25	14.9	25	26	25	4.8	25	7.3	16.1	7/10/2008
20081008	282	34.7	25	21.5	25	0	25	15.3	25	26.8	25	4.6	25	8.3	17.9	8/10/2008
20081009	283	33.2	25	22.7	25	0	25	13.5	25	25.2	25	4	25	7.9	14.5	9/10/2008
20081010	284	35.6	25	18.8	25	0	25	13.6	25	27.6	25	3.3	25	5.7	15.2	10/10/2008
20081011	285	37	25	19.5	25	0	25	12.5	25	26.2	25	5.6	25	8.9	24.7	11/10/2008
20081012	286	38	25	22.4	25	0	25	9.7	25	25.8	25	15.7	25	23.7	58	12/10/2008
20081013	287	39.3	25	22.4	25	0	25	11.7	25	25.7	25	16.3	25	22.9	60.2	13/10/2008
20081014	288	38.8	25	27.6	25	0	25	11.8	25	22.2	25	14.4	25	20.8	39	14/10/2008
20081015	289	38.5	25	25.6	25	0	25	15	25	25.4	25	12.5	25	18.4	38.1	15/10/2008
20081016	290	38	25	23	25	0	25	12.4	25	26.7	25	10	25	15.1	35.6	16/10/2008
20081017	291	38.4	25	25.6	25	0	25	12.8	25	25.2	25	11.5	25	17	35	17/10/2008
20081018	292	37.2	25	24.9	25	0	25	13.3	25	27.4	25	11.9	25	18.8	37.8	18/10/2008
20081019	293	35.5	25	23.3	25	0	25	11.4	25	24.5	25	12	25	20.8	42	19/10/2008
20081020	294	36.1	25	23.7	25	0	25	12.3	25	28.1	25	10.3	25	17.2	35.2	20/10/2008
20081021	295	36.9	25	22.4	25	0	25	15.1	25	28.6	25	8.4	25	13.5	31	21/10/2008
20081022	296	37	25	21.5	25	0	25	15.9	25	29.2	25	4	25	6.4	15.6	22/10/2008
20081023	297	35.5	25	21.9	25	0	25	14.5	25	30	25	2.1	25	3.6	8	23/10/2008
20081024	298	35.2	25	13.5	25	0	25	11.2	25	29.9	25	2.8	25	4.9	18.1	24/10/2008
20081025	299	36.5	25	19.1	25	0	25	10.4	25	29.9	25	3.7	25	6.1	16.7	25/10/2008
20081026	300	37.9	25	17.8	25	0	25	10.1	25	28.3	25	7.2	25	10.9	35.3	26/10/2008
20081027	301	38.1	25	22.4	25	0	25	10.9	25	28.1	25	13.6	25	20.4	50.2	27/10/2008
20081028	302	39.7	25	24.1	25	0	25	12.4	25	28.8	25	12.8	25	17.6	42.7	28/10/2008
20081029	303	39.4	25	22.2	25	0	25	11.6	25	28.7	25	11.7	25	16.4	43.7	29/10/2008
20081030	304	41.8	25	23.7	25	0	25	13.8	25	29.4	25	8.3	25	10.2	28.3	30/10/2008
20081031	305	40.1	25	25.6	25	0	25	11.9	25	29.5	25	12	25	16.2	36.6	31/10/2008
20081101	306	39	25	22.8	25	0	25	10.8	25	28.2	25	16.6	25	23.7	59.8	1/11/2008
20081102	307	41.1	25	24.7	25	0	25	13.5	25	27.4	25	11.3	25	14.4	36.3	2/11/2008
20081103	308	40.4	25	24.1	25	0	25	11.7	25	27.5	25	15	25	19.9	50	3/11/2008
20081104	309	42.1	25	26.5	25	0	25	12.9	25	28.9	25	13.2	25	16	38.1	4/11/2008
20081105	310	42.7	25	25.7	25	0	25	13.2	25	27.7	25	6.7	25	7.9	20.3	5/11/2008
20081106	311	40.9	25	28.6	25	0	25	10.6	25	25.1	25	9.2	25	11.9	23.5	6/11/2008
20081107	312	41.5	25	26	25	0	25	11.3	25	21.1	25	14.1	25	17.7	42	7/11/2008
20081108	313	28.8	25	24.4	25	8.3	25	7.2	25	13.6	25	23.4	25	59.1	76.6	8/11/2008
20081109	314	32.4	25	17.1	25	0	25	11.1	25	27.9	25	14.3	25	29.4	73.4	9/11/2008
20081110	315	35.7	25	21.1	25	0	25	11.3	25	30.1	25	7.6	25	13	30.4	10/11/2008
20081111	316	37.6	25	21	25	0	25	10.9	25	29.9	25	10.6	25	16.3	42.6	11/11/2008
20081112	317	39.2	25	22.4	25	0	25	11.4	25	27.8	25	13.2	25	18.7	48.7	12/11/2008
20081113	318	40	25	22.4	25	0	25	10.3	25	26.3	25	19.5	25	26.4	72	13/11/2008
20081114	319	39.9	25	25.3	25	0	25	12.4	25	27.6	25	16	25	21.8	49.6	14/11/2008
20081115	320	39.3	25	26.8	25	0	25	12.1	25	27.2	25	13.9	25	19.6	39.5	15/11/2008
20081116	321	40.6	25	24.3	25	0	25	8.9	25	27.9	25	11.2	25	14.7	36.9	16/11/2008
20081117	322	41.9	25	25.6	25	0	25	10.8	25	26.4	25	12.8	25	15.7	39	17/11/2008
20081118	323	39.3	25	25.2	25	0.1	25	9.7	25	22	25	14.7	25	20.7	45.9	18/11/2008
20081119	324	37	25	26.3	25	0	25	7.5	25	21.6	25	20.2	25	32.2	59.1	19/11/2008
20081120	325	39.7	25	25.2	25	0	25	11.7	25	24.6	25	21.6	25	29.8	67.4	20/11/2008
20081121	326	41.8	25	22.8	25	0	25	11.5	25	29.8	25	11.9				

20081122	327	40.5	25	27.4	25	1.7	25	13.7	25	26	25	23.9	25	31.5	65.5	22/11/2008
20081123	328	38.7	25	25.3	25	0	25	11	25	25.3	25	9.4	25	13.7	29.2	23/11/2008
20081124	329	38.3	25	23.6	25	0	25	8.7	25	24.7	25	6.8	25	10.1	23.4	24/11/2008
20081125	330	36.6	25	23.7	25	6.2	25	8	25	20.7	25	23.1	25	37.6	78.9	25/11/2008
20081126	331	37	25	23.2	25	4.4	25	8.2	25	20.6	25	25.4	25	40.5	89.4	26/11/2008
20081127	332	41.5	25	27	25	0	25	12	25	26.9	25	23.3	25	29.2	65.4	27/11/2008
20081128	333	40.7	25	29.6	25	0	25	12.7	25	21.1	25	24.7	25	32.3	59.6	28/11/2008
20081129	334	35.4	25	24.3	25	30.5	25	9.5	25	17.9	25	26.5	25	46.1	87.3	29/11/2008
20081130	335	36.6	25	22.5	25	0	25	9.9	25	29.2	25	9.1	25	14.8	33.4	30/11/2008
20081201	336	39.2	25	20.6	25	0	25	10.9	25	30.6	25	6	25	8.5	24.7	1/12/2008
20081202	337	41.1	25	20.6	25	0	25	12	25	30.1	25	7.8	25	10	32.2	2/12/2008
20081203	338	41.1	25	23.9	25	0	25	11.9	25	29	25	20.9	25	26.7	70.5	3/12/2008
20081204	339	42.5	25	27.1	25	0	25	12.3	25	28.7	25	20.3	25	24.1	56.6	4/12/2008
20081205	340	42.4	25	29.6	25	0	25	13.4	25	28.9	25	15.5	25	18.5	37.4	5/12/2008
20081206	341	41.9	25	26.5	25	0	25	13.4	25	27.3	25	13.5	25	16.5	39	6/12/2008
20081207	342	40.8	25	25.9	25	0	25	12.8	25	26.7	25	19.5	25	25.3	58.4	7/12/2008
20081208	343	38.6	25	26.2	25	2.8	25	8.5	25	27.2	25	16.8	25	24.5	49.4	8/12/2008
20081209	344	42.6	25	27	25	0	25	13.7	25	25.9	25	16.1	25	19	45.2	9/12/2008
20081210	345	43.1	25	30.8	25	0	25	11.2	25	26.4	25	20.6	25	23.7	46.4	10/12/2008
20081211	346	40.7	25	29	25	0	25	13.2	25	22.5	25	20.8	25	27.2	51.9	11/12/2008
20081212	347	40.2	25	28.9	25	0	25	11.2	25	24.9	25	20.9	25	28	52.5	12/12/2008
20081213	348	37.3	25	29.7	25	0	25	10.7	25	20.5	25	24.3	25	38.1	58.3	13/12/2008
20081214	349	34.6	25	24.4	25	1.2	25	14.4	25	27.3	25	10.3	25	18.7	33.7	14/12/2008
20081215	350	35.7	25	21	25	0	25	13.3	25	30.8	25	7	25	12	28.2	15/12/2008
20081216	351	39.2	25	21.3	25	0	25	11.3	25	31	25	5.4	25	7.6	21.3	16/12/2008
20081217	352	41.3	25	23.9	25	0	25	12.6	25	30.7	25	7	25	8.9	23.6	17/12/2008
20081218	353	41.4	25	23.5	25	0	25	13.9	25	26.7	25	17.7	25	22.3	61.2	18/12/2008
20081219	354	38.5	25	27.4	25	0	25	8.9	25	18.7	25	20.4	25	30	55.9	19/12/2008
20081220	355	41.9	25	25.4	25	0	25	13.1	25	26.5	25	19	25	23.3	58.6	20/12/2008
20081221	356	42.5	25	22.3	25	0	25	11.5	25	30.7	25	6.9	25	8.2	25.6	21/12/2008
20081222	357	40.5	25	28.3	25	0	25	10.7	25	25.6	25	23.2	25	30.6	60.3	22/12/2008
20081223	358	41.3	25	29.1	25	0	25	11.5	25	27.2	25	19.5	25	24.7	48.4	23/12/2008
20081224	359	41.7	25	29.2	25	0.2	25	11.3	25	24	25	19.9	25	24.7	49.1	24/12/2008
20081225	360	41.8	25	28	25	0.2	25	11.3	25	24.9	25	23.4	25	28.8	61.9	25/12/2008
20081226	361	42.1	25	27.5	25	0.1	25	12.4	25	25.1	25	19	25	23	51.8	26/12/2008
20081227	362	40	25	26.9	25	0	25	8.2	25	21.6	25	21.6	25	29.3	61	27/12/2008
20081228	363	39	25	28.3	25	0	25	7.8	25	21.5	25	25.5	25	36.5	66.3	28/12/2008
20081229	364	37.3	25	27.6	25	0.3	25	9.8	25	16.8	25	24	25	37.6	65	29/12/2008
20081230	365	39.6	25	24.3	25	0	25	9.9	25	22.3	25	22.3	25	30.9	73.4	30/12/2008
20081231	366	39.5	25	26.8	25	0.1	25	9.3	25	22.1	25	25.1	25	34.9	71.2	31/12/2008
20090101	1	27.4	25	21.8	25	0.4	25	6	25	8.5	25	23.4	25	64.1	89.6	1/01/2009
20090102	2	23.7	25	21.5	25	55	25	3.2	25	7.1	25	23.9	25	81.6	93.2	2/01/2009
20090103	3	24	25	21.4	25	48	25	4.1	25	7	25	24.5	25	82.1	96.2	3/01/2009
20090104	4	26.2	25	22.2	25	98.8	25	3.1	25	7.7	25	26.1	25	76.8	97.6	4/01/2009
20090105	5	29.4	25	22.4	25	39.6	25	4.9	25	16.1	25	27.2	25	66.4	100	5/01/2009
20090106	6	30.2	25	24.2	25	2.1	25	4.5	25	18.6	25	29.1	25	67.8	96.4	6/01/2009
20090107	7	29.8	25	24.7	25	9	25	5.1	25	16.8	25	29.3	25	69.9	94.2	7/01/2009
20090108	8	30.1	25	24.1	25	41.3	25	4.7	25	16.2	25	28.4	25	66.6	94.6	8/01/2009
20090109	9	33.8	25	25.5	25	0	25	5.8	25	18.5	25	25.3	25	48.1	77.5	9/01/2009
20090110	10	31	25	23.2	25	0.1	25	5.7	25	16.3	25	26.1	25	58.1	91.8	10/01/2009
20090111	11	32.1	25	24.2	25	0.1	25	7.5	25	20.7	25	24.5	25	51.2	81.2	11/01/2009
20090112	12	30.8	25	24.7	25	0	25	8.7	25	16.3	25	21.4	25	48.2	68.8	12/01/2009
20090113	13	22.6	25	21.3	25	0	25	3.7	25	14.2	25	20.6	25	75.2	81.4	13/01/2009
20090114	14	29	25	19.4	25	28.4	25	3.3	25	14.4	25	22.4	25	55.9	99.5	14/01/2009
20090115	15	32.5	25	21.8	25	5.5	25	5.9	25	25.6	25	27.4	25	56	100	15/01/2009
20090116	16	33.6	25	23.1	25	22.9	25	5.5	25	20.7	25	26.7	25	51.3	94.5	16/01/2009
20090117	17	33.7	25	23	25	11.6	25	7.7	25	20	25	28	25	53.5	99.7	17/01/2009
20090118	18	33.8	25	25.4	25	0	25	5.7	25	20	25	29.2	25	55.5	90	18/01/2009
20090119	19	31.5	25	25	25	0	25	6.5	25	19.3	25	28.1	25	60.8	88.7	19/01/2009
20090120	20	32.3	25	23.2	25	14.8	25	6	25	22.7	25	27.7	25	57.3	97.4	20/01/2009
20090121	21	31.1	25	24.5	25	1.2	25	3.1	25	17.6	25	29	25	64.2	94.4	21/01/2009
20090122	22	31.7	25	24.3	25	37	25	5.8	25	17.1	25	29.4	25	62.9	96.8	22/01/2009
20090123	23	32.7	25	24.8	25	1.4	25	5.3	25	19.9	25	30.2	25	61.1	96.5	23/01/2009
20090124	24	30.7	25	24.3	25	8.7	25	5.5	25	11.6	25	30	25	67.9	98.8	24/01/2009
20090125	25	32.4	25	23.3	25	4.7	25	4.5	25	14.8	25	29	25	59.6	100	25/01/2009
20090126	26	31.7	25	23.9	25	0	25	7.8	25	14.5	25	28.7	25	61.4	96.8	26/01/2009
20090127	27	23.7	25	22.3	25	5.8	25	3.3	25	10	25	24.8	25	84.7	92.1	27/01/2009
20090128	28	28.2	25	20.7	25	5.7	25	4.5	25	11.1	25	23.7	25	62	97.1	28/01/2009
20090129	29	26.1	25	21.1	25	6.6	25	6.2	25	7.2	25	24.4	25	72.2	97.6	29/01/2009
20090130	30	29.8	25	21.7	25	62.3	25	4.3	25	15.4	25	25.7	25	61.3	99	30/01/2009
20090131	31	31.1	25	22.8	25	19.5	25	5.7	25	17.2	25	26	25	57.5	93.7	31/01/2009
20090201	32	31	25	25.2	25	0.1	25	5.5	25	17	25	24	25	53.4	74.9	1/02/2009
20090202	33	32	25	24.1	25	0	25	6.2	25	21.7	25	25.5	25	53.6	85	2/02/2009
20090203	34	30.9	25	23.6	25	0	25	5.2	25	21.2	25	24.5	25	54.8	84.1	3/02/2009
20090204	35	33.8	25	23.1	25	5.6	25	7.4	25	24.5	25	24.6	25	46.8	87.1	4/02/2009
20090205	36	35.3	25	22.7	25	0.1	25	8.3	25	26.5	25	25	25	43.7	90.7	5/02/2009
20090206	37	35.1	25	24.5	25	0	25	8.4	25	26.7	25	23.6	25	41.7	76.8	6/02/2009
20090207	38	33.1	25	25.7	25	0	25	8	25	20	25	23.9	25	47.2	72.4	7/02/2009
20090208	39	26.8	25	24.3	25	11.9	25	6.5	25	9	25	28.9	25	82	95.2	8/02/2009
20090209	40	28.1	25	23	25	97.8	25	4.4	25	11.6	25	29.3	25	77.1	100	9/02/2009
20090210	41	28	25	23.2	25	140.3	25	4.4	25	13.5	25	27.9	25	73.8	98.2	10/02/2009
20090211	42	29.4	25	23.9	25	1.4	25	6.1	25	10.8	25	26	25	63.4	87.7	11/02/2009
20090212	43	30.1	25	20.7	25	31.7	25	5.4								

20090213	44	31.7	25	19.4	25	0.1	25	9.4	25	27.4	25	11.3	25	24.2	50.2	13/02/2009
20090214	45	31.4	25	15.2	25	0	25	7.4	25	28.9	25	10.6	25	23.1	61.4	14/02/2009
20090215	46	32.5	25	16.7	25	0	25	6.9	25	28.8	25	14.6	25	29.9	76.8	15/02/2009
20090216	47	32.8	25	18.8	25	0	25	8.2	25	27	25	16.3	25	32.8	75.2	16/02/2009
20090217	48	33.4	25	18.2	25	0	25	8.2	25	28.2	25	13.6	25	26.4	65.1	17/02/2009
20090218	49	34.4	25	18.7	25	0	25	8	25	27.9	25	17.4	25	32	80.7	18/02/2009
20090219	50	34.9	25	20	25	0	25	6.7	25	26.9	25	19.2	25	34.3	82.2	19/02/2009
20090220	51	36.8	25	21.6	25	0	25	8.9	25	26.9	25	21.1	25	34	81.8	20/02/2009
20090221	52	37.2	25	22.5	25	0	25	9	25	25.6	25	17.9	25	28.2	65.7	21/02/2009
20090222	53	36.5	25	24.6	25	0	25	7.7	25	23.7	25	25	25	40.9	80.9	22/02/2009
20090223	54	32.7	25	23	25	0.2	25	5.9	25	22.6	25	25.2	25	50.9	89.7	23/02/2009
20090224	55	31	25	22.5	25	0.1	25	6.6	25	17.2	25	25.6	25	57	94	24/02/2009
20090225	56	32.2	25	22.8	25	2.8	25	5	25	18	25	26.2	25	54.5	94.4	25/02/2009
20090226	57	35.4	25	22.8	25	3.7	25	6.3	25	23.8	25	26.2	25	45.6	94.4	26/02/2009
20090227	58	35.8	25	21.4	25	0	25	7.7	25	25.4	25	23.1	25	39.3	90.7	27/02/2009
20090228	59	36	25	21.6	25	0	25	8.5	25	26.6	25	19.2	25	32.3	74.4	28/02/2009
20090301	60	36.3	25	21.3	25	0	25	8.4	25	26.4	25	19.6	25	32.4	77.4	1/03/2009
20090302	61	36.3	25	22.5	25	0	25	8.5	25	25.7	25	19.1	25	31.6	70.1	2/03/2009
20090303	62	36.9	25	21.6	25	0	25	8.6	25	26.4	25	17	25	27.2	65.9	3/03/2009
20090304	63	35.4	25	21	25	0	25	13.1	25	24.5	25	20.1	25	35	80.9	4/03/2009
20090305	64	34	25	21.3	25	0	25	11.5	25	26	25	8.5	25	16	33.6	5/03/2009
20090306	65	33.7	25	18.1	25	0	25	9.1	25	27.2	25	9.8	25	18.7	47.2	6/03/2009
20090307	66	34.7	25	16.9	25	0	25	8.5	25	26.3	25	10.6	25	19.2	55.1	7/03/2009
20090308	67	36.1	25	20.4	25	0	25	7.4	25	24.5	25	13.1	25	21.9	54.7	8/03/2009
20090309	68	36.4	25	20.7	25	0	25	6.9	25	25.5	25	16.7	25	27.5	68.4	9/03/2009
20090310	69	36.4	25	22.5	25	0.1	25	8.5	25	24.8	25	19.6	25	32.3	71.9	10/03/2009
20090311	70	36.3	25	23.7	25	0	25	8.4	25	23.3	25	22	25	36.4	75.1	11/03/2009
20090312	71	35.3	25	23.6	25	0	25	7.7	25	22	25	23.3	25	40.8	80	12/03/2009
20090313	72	36.1	25	24.3	25	0	25	7.2	25	24.6	25	22.3	25	37.3	73.4	13/03/2009
20090314	73	38.4	25	22.3	25	0	25	7.8	25	22.3	25	21.2	25	31.3	78.8	14/03/2009
20090315	74	38.5	25	23.3	25	0	25	12.4	25	24.6	25	20.4	25	30	71.3	15/03/2009
20090316	75	36	25	22.2	25	0	25	10.4	25	24.4	25	9.7	25	16.3	36.3	16/03/2009
20090317	76	34.4	25	19.4	25	0	25	10.1	25	26.2	25	8.5	25	15.6	37.8	17/03/2009
20090318	77	35.9	25	18.5	25	0	25	9.5	25	26	25	10	25	16.9	47	18/03/2009
20090319	78	35	25	18.7	25	0	25	7.2	25	25.2	25	16.5	25	29.3	76.6	19/03/2009
20090320	79	35.9	25	22.4	25	0	25	7.5	25	22.6	25	19.5	25	33	72	20/03/2009
20090321	80	37.1	25	21.7	25	0	25	8.1	25	22.7	25	16.7	25	26.5	64.4	21/03/2009
20090322	81	37.1	25	21.8	25	0	25	8	25	23.3	25	16.3	25	25.8	62.4	22/03/2009
20090323	82	37.3	25	21.1	25	0	25	8.2	25	22.8	25	15.6	25	24.5	62.4	23/03/2009
20090324	83	35.9	25	21.3	25	0	25	9.3	25	24.4	25	15.8	25	26.7	62.4	24/03/2009
20090325	84	35.2	25	20.8	25	0	25	8.4	25	24	25	14	25	24.6	57	25/03/2009
20090326	85	34.8	25	19.2	25	0	25	8.7	25	24.3	25	14.9	25	26.8	67	26/03/2009
20090327	86	35.8	25	18.6	25	0	25	8.3	25	24.9	25	12.3	25	20.9	57.4	27/03/2009
20090328	87	36.5	25	18.1	25	0	25	8.5	25	25	25	12.3	25	20.1	59.3	28/03/2009
20090329	88	35.9	25	20.3	25	0	25	7.9	25	22.6	25	14.8	25	25	62.2	29/03/2009
20090330	89	35.7	25	19.2	25	0	25	8.5	25	24	25	12.6	25	21.6	56.7	30/03/2009
20090331	90	36	25	17.4	25	0	25	8.8	25	24.5	25	11.6	25	19.5	58.4	31/03/2009
20090401	91	36.5	25	17	25	0	25	7.9	25	24.6	25	10.1	25	16.5	52.2	1/04/2009
20090402	92	36.5	25	17.8	25	0	25	8.8	25	24.1	25	11.9	25	19.5	58.4	2/04/2009
20090403	93	37.1	25	20.9	25	0	25	9.9	25	23.3	25	14.5	25	23	58.7	3/04/2009
20090404	94	37.5	25	25.2	25	0	25	11.9	25	22.4	25	13.4	25	20.8	41.8	4/04/2009
20090405	95	36	25	24.1	25	0	25	11	25	20.9	25	10.6	25	17.8	35.3	5/04/2009
20090406	96	35.5	25	23.5	25	0	25	9.7	25	21.7	25	10.9	25	18.9	37.7	6/04/2009
20090407	97	35.1	25	21.9	25	0	25	11	25	18.9	25	9.5	25	16.8	36.2	7/04/2009
20090408	98	35.3	25	21.9	25	0	25	8.3	25	19.8	25	10.5	25	18.4	40	8/04/2009
20090409	99	33.3	25	24.8	25	0	25	5.5	25	14.7	25	18.2	25	35.6	58.2	9/04/2009
20090410	100	31.9	25	21.4	25	0.1	25	5.3	25	17	25	18.5	25	39.1	72.6	10/04/2009
20090411	101	32.9	25	23.2	25	0.1	25	4.1	25	15.1	25	22.9	25	45.8	80.6	11/04/2009
20090412	102	26.3	25	21.3	25	25.2	25	4.5	25	14.2	25	23.9	25	69.9	94.4	12/04/2009
20090413	103	33	25	21.8	25	1.5	25	5	25	18.3	25	22.5	25	44.7	86.2	13/04/2009
20090414	104	34.2	25	23.2	25	0	25	5.4	25	19.5	25	22.6	25	42	79.5	14/04/2009
20090415	105	34	25	21.8	25	0	25	8.2	25	20.8	25	20.5	25	38.5	78.5	15/04/2009
20090416	106	33.7	25	20.5	25	0	25	7.7	25	22.3	25	11.3	25	21.6	46.9	16/04/2009
20090417	107	34.4	25	20.1	25	0	25	8	25	22.2	25	10.8	25	19.9	45.9	17/04/2009
20090418	108	34.1	25	20	25	0	25	8.4	25	20.8	25	11.3	25	21.1	48.4	18/04/2009
20090419	109	32.9	25	20.1	25	0	25	7.3	25	22.6	25	9.3	25	18.6	39.5	19/04/2009
20090420	110	32.3	25	15.4	25	0	25	6.7	25	21.6	25	9.6	25	19.9	54.9	20/04/2009
20090421	111	32.6	25	16	25	0	25	6.9	25	22.1	25	9.1	25	18.5	50.1	21/04/2009
20090422	112	33.3	25	14.1	25	0	25	6.1	25	22	25	9.7	25	19	60.3	22/04/2009
20090423	113	33.6	25	16	25	0	25	6.5	25	22.3	25	11.3	25	21.7	62.2	23/04/2009
20090424	114	34.9	25	17.6	25	0	25	7.2	25	21	25	16.3	25	29.1	81	24/04/2009
20090425	115	30.6	25	19.6	25	0	25	6.5	25	21.2	25	11.5	25	26.2	50.4	25/04/2009
20090426	116	31.2	25	12.9	25	0	25	7.7	25	20.4	25	10.8	25	23.8	72.6	26/04/2009
20090427	117	28.9	25	15.8	25	0	25	7	25	21.2	25	10	25	25.1	55.7	27/04/2009
20090428	118	29.1	25	12.1	25	0	25	6.4	25	21.2	25	8.2	25	20.4	58.1	28/04/2009
20090429	119	30.6	25	11.9	25	0	25	7	25	21.6	25	7.6	25	17.3	54.6	29/04/2009
20090430	120	31	25	12.3	25	0	25	7.6	25	20.9	25	8.1	25	18	56.7	30/04/2009
20090501	121	31	25	14.9	25	0	25	7.5	25	20.3	25	7.8	25	17.4	46.1	1/05/2009
20090502	122	29.9	25	15.8	25	0	25	7.2	25	18.1	25	6.7	25	15.9	37.3	2/05/2009
20090503	123	30.6	25	14.2	25	0	25	8.4	25	19.3	25	7.1	25	16.2	43.9	3/05/2009
20090504	124	30.4	25	15.1	25	0	25	6.7	25	18.4	25	6.5	25	15	37.9	4/05/2009
20090505	125	29.9	25	14.3	25	0	25	6.8	25	17.8	25	8.3	25	19.7	51	5/05/2009
20090506	126	29.1	25	14.8	25	0	25	6.9	25	15.1	25	12	25	29.8	71.3	6/05/2009

20090507	127	29.2	25	19.4	25	0	25	5.7	25	14.6	25	13.1	25	32.3	58.2	7/05/2009
20090508	128	29.4	25	15.3	25	0	25	6.3	25	15.3	25	12.2	25	29.8	70.2	8/05/2009
20090509	129	29.6	25	18.9	25	0	25	5.1	25	15	25	12.4	25	29.9	56.8	9/05/2009
20090510	130	29.3	25	15.5	25	0	25	5.1	25	15.1	25	14.5	25	35.6	82.4	10/05/2009
20090511	131	24.5	25	14.6	25	0.4	25	4.7	25	17.1	25	12	25	39	72.3	11/05/2009
20090512	132	26.6	25	11.1	25	0.1	25	4.4	25	18.2	25	13.9	25	39.9	100	12/05/2009
20090513	133	28.7	25	15.5	25	0	25	5.8	25	17.5	25	16	25	40.6	90.9	13/05/2009
20090514	134	29	25	16.5	25	0	25	7.2	25	17.7	25	9.1	25	22.7	48.5	14/05/2009
20090515	135	29.4	25	15.3	25	0	25	6.9	25	14.7	25	8.2	25	20	47.2	15/05/2009
20090516	136	28.7	25	15.2	25	0	25	5.9	25	13.8	25	8.3	25	21.1	48.1	16/05/2009
20090517	137	28.3	25	17.8	25	0	25	6.1	25	14.7	25	6.8	25	17.7	33.4	17/05/2009
20090518	138	26.4	25	16.5	25	0	25	3.9	25	11.4	25	6.5	25	18.9	34.6	18/05/2009
20090519	139	28.7	25	12.4	25	0	25	6.1	25	17.7	25	8.9	25	22.6	61.8	19/05/2009
20090520	140	24.9	25	11.9	25	0	25	5.6	25	19.3	25	9.4	25	29.9	67.5	20/05/2009
20090521	141	24.1	25	7.8	25	0	25	5.2	25	19.1	25	9.5	25	31.7	89.8	21/05/2009
20090522	142	25	25	10.6	25	0	25	4.6	25	18.9	25	11.6	25	36.6	90.8	22/05/2009
20090523	143	26.7	25	8.8	25	0	25	4.4	25	18.9	25	11.4	25	32.6	100	23/05/2009
20090524	144	28.2	25	10.8	25	0	25	4.3	25	19	25	11.1	25	29	85.8	24/05/2009
20090525	145	30	25	11.4	25	0	25	4.7	25	18.5	25	10.5	25	24.7	77.9	25/05/2009
20090526	146	30.4	25	13.4	25	0	25	5.1	25	16.5	25	16.5	25	38	100	26/05/2009
20090527	147	30.6	25	17.4	25	0	25	5.9	25	15.4	25	13.3	25	30.3	67	27/05/2009
20090528	148	29	25	17.2	25	0	25	4.4	25	13.4	25	12.9	25	32.2	65.8	28/05/2009
20090529	149	29.9	25	16.3	25	0	25	5.9	25	16.7	25	13.5	25	32	72.9	29/05/2009
20090530	150	29.3	25	15.7	25	0	25	5.4	25	13.5	25	11.5	25	28.2	64.5	30/05/2009
20090531	151	29.9	25	16	25	0	25	5	25	17.6	25	10.2	25	24.2	56.1	31/05/2009
20090601	152	28.5	25	15.6	25	0	25	4.8	25	16.5	25	14.9	25	38.3	84.1	1/06/2009
20090602	153	28.2	25	14.7	25	0	25	4.3	25	15.2	25	14	25	36.6	83.8	2/06/2009
20090603	154	28.1	25	15	25	0	25	5	25	17.1	25	15	25	39.5	88	3/06/2009
20090604	155	27.7	25	13.3	25	0	25	5.3	25	17.6	25	11.8	25	31.8	77.3	4/06/2009
20090605	156	27.6	25	11	25	0	25	4.5	25	18.2	25	7.9	25	21.4	60.2	5/06/2009
20090606	157	30.8	25	11.3	25	0	25	6.4	25	18.1	25	7.7	25	17.3	57.5	6/06/2009
20090607	158	25.2	25	13.7	25	0	25	6.2	25	17.5	25	6.6	25	20.6	42.1	7/06/2009
20090608	159	23.4	25	8.9	25	0	25	4.6	25	17.9	25	8.1	25	28.2	71.1	8/06/2009
20090609	160	22.9	25	8.1	25	0	25	4.8	25	17.5	25	8.5	25	30.5	78.8	9/06/2009
20090610	161	23.3	25	7.6	25	0	25	4.9	25	18.4	25	8	25	28	76.7	10/06/2009
20090611	162	23.7	25	7.3	25	0	25	4.9	25	18	25	7.6	25	25.9	74.4	11/06/2009
20090612	163	24.9	25	10.8	25	0	25	4.1	25	18.4	25	6.5	25	20.6	50.2	12/06/2009
20090613	164	27.2	25	5.9	25	0	25	4.4	25	18	25	6.8	25	18.9	73.3	13/06/2009
20090614	165	29.7	25	7.1	25	0	25	5.8	25	17.3	25	7.5	25	18	74.4	14/06/2009
20090615	166	24.1	25	14.2	25	0	25	4.6	25	18.3	25	6.5	25	21.7	40.2	15/06/2009
20090616	167	22.8	25	8.3	25	0	25	4.7	25	17.7	25	9.6	25	34.6	87.7	16/06/2009
20090617	168	22.7	25	6.8	25	0	25	4.9	25	18	25	7.8	25	28.3	79	17/06/2009
20090618	169	25	25	6.7	25	0	25	4.3	25	18.2	25	7.4	25	23.4	75.5	18/06/2009
20090619	170	26.9	25	9.7	25	0	25	4.6	25	18.2	25	6.3	25	17.8	52.4	19/06/2009
20090620	171	27.3	25	11.4	25	0	25	4.5	25	17.4	25	6.8	25	18.7	50.5	20/06/2009
20090621	172	28.4	25	12.5	25	0	25	4.1	25	17.5	25	7.9	25	20.4	54.5	21/06/2009
20090622	173	29.9	25	11.3	25	0	25	4.2	25	16.9	25	9.4	25	22.3	70.2	22/06/2009
20090623	174	29.1	25	11.1	25	0	25	5.3	25	17.7	25	7.3	25	18.1	55.3	23/06/2009
20090624	175	29.3	25	10.2	25	0	25	4.8	25	17.9	25	7.3	25	17.9	58.7	24/06/2009
20090625	176	29.4	25	12.5	25	0	25	4.7	25	18	25	7.6	25	18.5	52.5	25/06/2009
20090626	177	31.3	25	10.4	25	0	25	5.1	25	15.1	25	10.6	25	23.2	84.1	26/06/2009
20090627	178	26.8	25	12.3	25	0	25	5.8	25	17.7	25	10.3	25	29.2	72.1	27/06/2009
20090628	179	27.7	25	7.9	25	0	25	4.4	25	18.2	25	8.6	25	23.2	80.8	28/06/2009
20090629	180	28	25	9.1	25	0	25	4.4	25	17.3	25	7.8	25	20.6	67.5	29/06/2009
20090630	181	31.1	25	8.5	25	0	25	5.8	25	17.6	25	8.4	25	18.6	75.7	30/06/2009
20090701	182	34.3	25	11.8	25	0	25	6.6	25	17.9	25	10.2	25	18.9	73.7	1/07/2009
20090702	183	27.8	25	14.7	25	0	25	7.4	25	17.7	25	6.7	25	17.9	40.1	2/07/2009
20090703	184	23.8	25	11.5	25	0	25	6.1	25	18.2	25	6	25	20.4	44.2	3/07/2009
20090704	185	23.1	25	8.9	25	0	25	4.4	25	18.2	25	8.1	25	28.7	71.1	4/07/2009
20090705	186	24.1	25	7.8	25	0	25	5.5	25	17.4	25	8.3	25	27.7	78.5	5/07/2009
20090706	187	24.7	25	11.2	25	0	25	5	25	17.4	25	7.8	25	25.1	58.7	6/07/2009
20090707	188	23.7	25	8.6	25	0	25	4.7	25	18.1	25	7.6	25	25.9	68.1	7/07/2009
20090708	189	25.5	25	7.6	25	0	25	4.8	25	18.2	25	7.1	25	21.8	68.1	8/07/2009
20090709	190	27.5	25	10.8	25	0	25	4.1	25	18.2	25	7.6	25	20.7	58.7	9/07/2009
20090710	191	26.7	25	13.4	25	0	25	4.6	25	18.5	25	8.7	25	24.8	56.6	10/07/2009
20090711	192	26.8	25	8.2	25	0	25	4.2	25	18.3	25	7.5	25	21.3	69	11/07/2009
20090712	193	28.1	25	5.9	25	0	25	6	25	18.6	25	6.7	25	17.6	72.2	12/07/2009
20090713	194	30.1	25	8.1	25	0	25	6.4	25	18.5	25	7.1	25	16.6	65.8	13/07/2009
20090714	195	23.4	25	12.1	25	0	25	5.3	25	18.8	25	7.1	25	24.7	50.3	14/07/2009
20090715	196	21.6	25	3.8	25	0	25	5.1	25	18.6	25	5.6	25	21.7	69.9	15/07/2009
20090716	197	21.3	25	4.7	25	0	25	4.5	25	18.9	25	8.1	25	32	94.9	16/07/2009
20090717	198	21.9	25	3.9	25	0	25	4.6	25	19.3	25	7	25	26.6	86.7	17/07/2009
20090718	199	24.5	25	3.4	25	0	25	3.9	25	19.4	25	5.3	25	17.2	68	18/07/2009
20090719	200	26.3	25	5	25	0	25	4.8	25	19.6	25	4.6	25	13.4	52.8	19/07/2009
20090720	201	29	25	6.1	25	0	25	5.5	25	19.5	25	7	25	17.5	74.4	20/07/2009
20090721	202	29.7	25	8	25	0	25	5	25	19.2	25	8.9	25	21.3	83	21/07/2009
20090722	203	30.6	25	10.8	25	0	25	6.5	25	18.7	25	11.9	25	27.1	91.9	22/07/2009
20090723	204	28.5	25	16.4	25	0	25	7.1	25	19.5	25	7.1	25	18.2	38.1	23/07/2009
20090724	205	25.8	25	11	25	0	25	6.6	25	19.9	25	5.1	25	15.4	38.9	24/07/2009
20090725	206	27.1	25	4.6	25	0	25	4.7	25	19.9	25	4.5	25	12.6	53.1	25/07/2009
20090726	207	31.1	25	7.6	25	0	25	8.1	25	19.5	25	4.3	25	9.5	41.2	26/07/2009
20090727	208	25.1	25	13.3	25	0	25	6.9	25	19.6	25	5.9	25	18.5	38.7	27/07/2009
20090728	209	24.6	25	8.6	25	0	25	7.3	25	20.3	25	6.3	25	20.4	56.4	28/07/2009

20090729	210	26.6	25	9.2	25	0	25	7.6	25	20.1	25	5.9	25	16.9	50.7	29/07/2009
20090730	211	25.6	25	9.4	25	0	25	7	25	20.5	25	6	25	18.3	50.9	30/07/2009
20090731	212	24.8	25	9.3	25	0	25	6.6	25	20.4	25	5.4	25	17.3	46.1	31/07/2009
20090801	213	26.1	25	7.2	25	0	25	5.4	25	20.6	25	5.2	25	15.4	51.2	1/08/2009
20090802	214	27.2	25	6.6	25	0	25	6.5	25	20.7	25	5.7	25	15.8	58.5	2/08/2009
20090803	215	27.4	25	7.1	25	0	25	6.5	25	20.7	25	5.8	25	15.9	57.5	3/08/2009
20090804	216	28.5	25	9.4	25	0	25	6.1	25	21	25	5.8	25	14.9	49.2	4/08/2009
20090805	217	28.5	25	9.5	25	0	25	6.3	25	21.1	25	4.8	25	12.3	40.5	5/08/2009
20090806	218	29.3	25	9.1	25	0	25	5.6	25	21	25	4.6	25	11.3	39.8	6/08/2009
20090807	219	29.9	25	8.8	25	0	25	6.4	25	20.9	25	6.9	25	16.4	61	7/08/2009
20090808	220	29.7	25	10	25	0	25	7.3	25	21.2	25	5.8	25	13.9	47.3	8/08/2009
20090809	221	29.4	25	10.1	25	0	25	5.9	25	21.5	25	5.4	25	13.2	43.7	9/08/2009
20090810	222	30.5	25	10	25	0	25	5.8	25	21.5	25	5.2	25	11.9	42.4	10/08/2009
20090811	223	32.5	25	8.8	25	0	25	6.4	25	21.4	25	6.7	25	13.7	59.2	11/08/2009
20090812	224	32.7	25	10.2	25	0	25	6.5	25	21.5	25	7.2	25	14.6	57.9	12/08/2009
20090813	225	33.6	25	13	25	0	25	6.5	25	21.2	25	8.9	25	17.1	59.5	13/08/2009
20090814	226	33.9	25	13.2	25	0	25	6.5	25	21.5	25	8.1	25	15.3	53.4	14/08/2009
20090815	227	34.1	25	12.8	25	0	25	8	25	21.9	25	6.2	25	11.6	42	15/08/2009
20090816	228	33.9	25	13.8	25	0	25	8.4	25	21.9	25	6.4	25	12.1	40.6	16/08/2009
20090817	229	33	25	14	25	0	25	8.8	25	21.9	25	7.1	25	14.1	44.4	17/08/2009
20090818	230	32.5	25	13.6	25	0	25	7.1	25	22.7	25	5.4	25	11	34.7	18/08/2009
20090819	231	32.8	25	17	25	0	25	6.6	25	22.1	25	8.8	25	17.7	45.4	19/08/2009
20090820	232	32.8	25	14.7	25	0	25	7.1	25	21.8	25	10.9	25	21.9	65.2	20/08/2009
20090821	233	35	25	15.4	25	0	25	7	25	22.3	25	11.1	25	19.7	63.5	21/08/2009
20090822	234	36.1	25	16.3	25	0	25	8.2	25	22.1	25	15.3	25	25.6	82.6	22/08/2009
20090823	235	36.3	25	16.3	25	0	25	7.5	25	22	25	13.3	25	22	71.8	23/08/2009
20090824	236	36	25	16.6	25	0	25	7.4	25	22.4	25	11.4	25	19.2	60.4	24/08/2009
20090825	237	33.9	25	18.3	25	0	25	8.1	25	22.2	25	16.3	25	30.8	77.5	25/08/2009
20090826	238	32.7	25	17.3	25	0	25	10	25	23.6	25	4.9	25	9.9	24.8	26/08/2009
20090827	239	34.9	25	16.2	25	0	25	6.9	25	23.4	25	5.3	25	9.5	28.8	27/08/2009
20090828	240	36.1	25	16.8	25	0	25	8.2	25	23.3	25	9.2	25	15.4	48.1	28/08/2009
20090829	241	36.3	25	18.1	25	0	25	8.6	25	22.7	25	15	25	24.8	72.3	29/08/2009
20090830	242	35.7	25	18.6	25	0	25	11.6	25	22	25	14.6	25	25	68.2	30/08/2009
20090831	243	31.5	25	18.3	25	0	25	10.8	25	22.6	25	6.8	25	14.7	32.3	31/08/2009
20090901	244	33.1	25	16.1	25	0	25	8	25	23.5	25	4.6	25	9.1	25.2	1/09/2009
20090902	245	36	25	20.1	25	0	25	7.1	25	22	25	6.8	25	11.4	28.9	2/09/2009
20090903	246	36.2	25	18.9	25	0	25	7.9	25	18.7	25	13.3	25	22.1	60.9	3/09/2009
20090904	247	32	25	21.9	25	0.2	25	7.1	25	15.9	25	18.6	25	39.1	70.8	4/09/2009
20090905	248	32	25	16.4	25	0	25	7.8	25	24.1	25	5.2	25	10.9	27.9	5/09/2009
20090906	249	34.3	25	14.3	25	0	25	9.2	25	24.5	25	4.8	25	8.9	29.5	6/09/2009
20090907	250	34.4	25	19.5	25	0	25	7.9	25	12.9	25	8.4	25	15.4	37.1	7/09/2009
20090908	251	28.1	25	15	25	0	25	8.9	25	24.9	25	6	25	15.8	35.2	8/09/2009
20090909	252	29.4	25	9.1	25	0	25	7.6	25	25.3	25	5.6	25	13.7	48.5	9/09/2009
20090910	253	30.4	25	10.6	25	0	25	8.6	25	25.5	25	4.2	25	9.7	32.9	10/09/2009
20090911	254	31.6	25	10.1	25	0	25	7.9	25	25.5	25	3.7	25	8	30	11/09/2009
20090912	255	33.1	25	12.7	25	0	25	8.1	25	25	25	4.3	25	8.5	29.3	12/09/2009
20090913	256	35.7	25	15.6	25	0	25	7.5	25	24.6	25	12.2	25	20.9	68.9	13/09/2009
20090914	257	34.8	25	16.1	25	0	25	9.1	25	24.5	25	10.9	25	19.6	59.6	14/09/2009
20090915	258	35.9	25	16.5	25	0	25	8.9	25	25.3	25	9.6	25	16.2	51.2	15/09/2009
20090916	259	36.2	25	16.7	25	0	25	10.1	25	25.1	25	10.7	25	17.8	56.3	16/09/2009
20090917	260	33.5	25	17.8	25	0	25	8.2	25	25.1	25	9	25	17.4	44.2	17/09/2009
20090918	261	35.1	25	16.9	25	0	25	9.5	25	25.5	25	10.9	25	19.3	56.6	18/09/2009
20090919	262	35.8	25	18.4	25	0	25	8.8	25	25.2	25	12.7	25	21.6	60	19/09/2009
20090920	263	37.2	25	18.1	25	0	25	9.5	25	24.9	25	10.2	25	16.1	49.1	20/09/2009
20090921	264	37.7	25	19.1	25	0	25	9	25	25	25	12.2	25	18.7	55.2	21/09/2009
20090922	265	37.6	25	21.3	25	0	25	14.1	25	24.3	25	12.9	25	19.9	50.9	22/09/2009
20090923	266	28.9	25	19.4	25	0	25	11.4	25	26.1	25	3.4	25	8.5	15.1	23/09/2009
20090924	267	31.6	25	12.2	25	0	25	8.9	25	26.7	25	4.4	25	9.5	31	24/09/2009
20090925	268	35	25	11.2	25	0	25	8.9	25	26.7	25	4.9	25	8.7	36.9	25/09/2009
20090926	269	28.8	25	14.7	25	0	25	12.2	25	26	25	6.4	25	16.2	38.3	26/09/2009
20090927	270	27.5	25	12.8	25	0	25	9.8	25	26.5	25	3.8	25	10.4	25.7	27/09/2009
20090928	271	29	25	14	25	0	25	9.7	25	26.4	25	3.7	25	9.2	23.2	28/09/2009
20090929	272	31.4	25	10.8	25	0	25	8.4	25	27.4	25	3.9	25	8.5	30.1	29/09/2009
20090930	273	36	25	11.1	25	0	25	8.9	25	27.6	25	3.6	25	6.1	27.3	30/09/2009
20091001	274	36.9	25	18.2	25	0	25	9.4	25	25.5	25	14.8	25	23.7	70.9	1/10/2009
20091002	275	36.6	25	21.7	25	0	25	11	25	23.7	25	14.4	25	23.5	55.5	2/10/2009
20091003	276	30.5	25	18.8	25	0	25	11.5	25	25.6	25	8.8	25	20.2	40.6	3/10/2009
20091004	277	30.6	25	14.6	25	0	25	11.7	25	27.9	25	5.8	25	13.2	34.9	4/10/2009
20091005	278	30.2	25	14.2	25	0	25	12.2	25	27.9	25	4.1	25	9.6	25.3	5/10/2009
20091006	279	31.7	25	13	25	0	25	10.4	25	26.8	25	4.4	25	9.4	29.4	6/10/2009
20091007	280	33.1	25	15.3	25	0	25	13.4	25	28	25	4.6	25	9.1	26.5	7/10/2009
20091008	281	31.1	25	15.3	25	0	25	12.7	25	28.3	25	3.2	25	7.1	18.4	8/10/2009
20091009	282	32.5	25	13.4	25	0	25	10.2	25	28.6	25	2.8	25	5.7	18.2	9/10/2009
20091010	283	34.5	25	13.2	25	0	25	8.7	25	27.8	25	2.6	25	4.8	17.1	10/10/2009
20091011	284	36.7	25	13.8	25	0	25	9.3	25	27.3	25	6.7	25	10.9	42.5	11/10/2009
20091012	285	37.4	25	16.8	25	0	25	10.4	25	26.8	25	15.5	25	24.2	81.1	12/10/2009
20091013	286	37.5	25	20.6	25	0	25	11.9	25	25.9	25	11.9	25	18.5	49.1	13/10/2009
20091014	287	35.3	25	20.5	25	0	25	12.6	25	27.8	25	5.7	25	10	23.6	14/10/2009
20091015	288	34.2	25	18	25	0	25	13.8	25	28.8	25	4.9	25	9.1	23.8	15/10/2009
20091016	289	31.8	25	17.4	25	0	25	12.6	25	28.6	25	6	25	12.8	30.2	16/10/2009
20091017	290	31.2	25	16.5	25	0	25	12.3	25	29.1	25	4.2	25	9.2	22.4	17/10/2009
20091018	291	33.4	25	14.2	25	0	25	11.9	25	29.1	25	3.4	25	6.6	21	18/10/2009
20091019	292	36.2	25	17.9	25	0	25	11.1	25	28.6	25	7.3	25	12.2	35.6	19/10/2009

20091020	293	35	25	21.7	25	0	25	11.1	25	28.1	25	13.4	25	23.8	51.6	20/10/2009
20091021	294	35.1	25	19.8	25	0	25	10.8	25	29.1	25	7.4	25	13.1	32.1	21/10/2009
20091022	295	36.4	25	19.5	25	0	25	10.6	25	26.7	25	9.5	25	15.6	41.9	22/10/2009
20091023	296	37.1	25	20.9	25	0	25	11.6	25	27.7	25	10.8	25	17.1	43.7	23/10/2009
20091024	297	37.1	25	19.7	25	0	25	12.1	25	28.6	25	9.8	25	15.5	42.7	24/10/2009
20091025	298	38.7	25	18.7	25	0	25	12.8	25	28.8	25	9.7	25	14.1	45	25/10/2009
20091026	299	36.4	25	25	25	0	25	14.2	25	28.3	25	8.5	25	14	26.8	26/10/2009
20091027	300	33.5	25	18.3	25	0	25	10.8	25	30.1	25	5.3	25	10.2	25.2	27/10/2009
20091028	301	35.1	25	17.8	25	0	25	9.7	25	27.7	25	8.8	25	15.6	43.2	28/10/2009
20091029	302	37.2	25	18.8	25	0	25	10.9	25	27.7	25	8.6	25	13.6	39.7	29/10/2009
20091030	303	37.7	25	18.8	25	0	25	10.3	25	27.2	25	16.6	25	25.5	76.5	30/10/2009
20091031	304	37.4	25	25.9	25	0	25	9.9	25	23.5	25	15.1	25	23.5	45.2	31/10/2009
20091101	305	37	25	24.1	25	0	25	11.7	25	28.4	25	14	25	22.3	46.7	1/11/2009
20091102	306	36.2	25	23.8	25	0	25	12.8	25	29.5	25	10.6	25	17.6	36	2/11/2009
20091103	307	36.1	25	22.3	25	0	25	10.5	25	29.3	25	11.5	25	19.2	42.7	3/11/2009
20091104	308	37.8	25	20.9	25	0	25	11	25	29.6	25	10.6	25	16.2	42.9	4/11/2009
20091105	309	38.8	25	20.7	25	0	25	11.7	25	27.9	25	10.3	25	14.9	42.2	5/11/2009
20091106	310	39	25	25.2	25	0	25	12.6	25	26.2	25	13.6	25	19.4	42.4	6/11/2009
20091107	311	37.3	25	23.1	25	0	25	11.1	25	25.6	25	14.6	25	22.9	51.7	7/11/2009
20091108	312	39.2	25	24.5	25	0	25	11	25	27.5	25	14.4	25	20.4	46.8	8/11/2009
20091109	313	37.9	25	23.9	25	0	25	11.1	25	27.5	25	15.2	25	23.1	51.3	9/11/2009
20091110	314	35.8	25	22.8	25	1.7	25	11	25	26.4	25	17.7	25	30.1	63.8	10/11/2009
20091111	315	35.3	25	22.1	25	0	25	11.9	25	28	25	16.4	25	28.7	61.7	11/11/2009
20091112	316	36	25	23.2	25	0	25	11.2	25	28.4	25	14.9	25	25.1	52.4	12/11/2009
20091113	317	38.3	25	19.6	25	0	25	12.7	25	29.7	25	11.8	25	17.5	51.8	13/11/2009
20091114	318	39.9	25	20.6	25	0	25	10.6	25	26.7	25	8.9	25	12.1	36.7	14/11/2009
20091115	319	39.9	25	20.3	25	0	25	12.5	25	28.7	25	11.1	25	15.1	46.6	15/11/2009
20091116	320	40.1	25	22	25	0	25	11.4	25	28.2	25	12.9	25	17.4	48.8	16/11/2009
20091117	321	41.5	25	22.7	25	0	25	14	25	28.5	25	14.3	25	17.9	51.9	17/11/2009
20091118	322	42.3	25	22.7	25	0	25	13.9	25	27.2	25	19.1	25	22.9	69.3	18/11/2009
20091119	323	42.7	25	25.7	25	0	25	11	25	28.4	25	14.7	25	17.3	44.5	19/11/2009
20091120	324	42.2	25	26.4	25	0	25	12.2	25	28.4	25	14.9	25	18	43.3	20/11/2009
20091121	325	40.3	25	26.8	25	0	25	10.5	25	23.9	25	19.8	25	26.4	56.2	21/11/2009
20091122	326	38	25	27.7	25	0	25	10.1	25	17.8	25	17.7	25	26.7	47.7	22/11/2009
20091123	327	31.8	25	21.5	25	1.1	25	3.9	25	10.2	25	16.9	25	35.9	65.9	23/11/2009
20091124	328	24.3	25	18.4	25	20.2	25	2.3	25	10.8	25	19.8	25	65.2	93.6	24/11/2009
20091125	329	29.7	25	17.9	25	5	25	5.5	25	19	25	18.3	25	43.9	89.3	25/11/2009
20091126	330	34.5	25	19.2	25	0.1	25	6.7	25	26.5	25	18.8	25	34.4	84.5	26/11/2009
20091127	331	38.5	25	24	25	0	25	8.1	25	25.2	25	19.2	25	28.2	64.4	27/11/2009
20091128	332	41.3	25	24.7	25	0	25	12.7	25	26.4	25	19.5	25	24.7	62.7	28/11/2009
20091129	333	37.6	25	24.2	25	0	25	13.2	25	29.2	25	6.4	25	9.9	21.2	29/11/2009
20091130	334	35.5	25	20.2	25	0	25	14.9	25	30.8	25	7.6	25	13.1	32.1	30/11/2009
20091201	335	35.3	25	18	25	0	25	13.5	25	31.1	25	8.4	25	14.7	40.7	1/12/2009
20091202	336	36.6	25	19.1	25	0	25	12.7	25	31	25	7.3	25	11.9	33	2/12/2009
20091203	337	39.6	25	20.5	25	0	25	12.8	25	30.2	25	6.3	25	8.7	26.1	3/12/2009
20091204	338	41.7	25	23	25	0	25	12.8	25	30.1	25	9.5	25	11.8	33.8	4/12/2009
20091205	339	41	25	29	25	0	25	13.4	25	27.8	25	15.9	25	20.4	39.7	5/12/2009
20091206	340	41.1	25	27.4	25	0	25	12.9	25	29.6	25	8.9	25	11.4	24.4	6/12/2009
20091207	341	41.7	25	24.7	25	0	25	12.9	25	30	25	13.7	25	17	44	7/12/2009
20091208	342	41.8	25	23.7	25	0	25	11.7	25	28.1	25	22.5	25	27.7	76.8	8/12/2009
20091209	343	43.2	25	24.9	25	0	25	12.6	25	23.3	25	22.6	25	25.9	71.8	9/12/2009
20091210	344	42.1	25	28	25	0	25	16.6	25	25.7	25	17.2	25	20.9	45.5	10/12/2009
20091211	345	42.1	25	29.5	25	0	25	15.2	25	19.8	25	12.7	25	15.4	30.8	11/12/2009
20091212	346	41.3	25	26.6	25	0	25	12.5	25	18.3	25	7.3	25	9.2	21	12/12/2009
20091213	347	40	25	28.1	25	0	25	11.5	25	15.6	25	10.7	25	14.5	28.1	13/12/2009
20091214	348	35.8	25	26.1	25	0	25	10.2	25	18.1	25	15.2	25	25.9	45	14/12/2009
20091215	349	38.7	25	26.9	25	0	25	8.4	25	23.6	25	16.8	25	24.4	47.4	15/12/2009
20091216	350	36.7	25	23.4	25	5.6	25	9.5	25	21.7	25	19.4	25	31.4	67.4	16/12/2009
20091217	351	37.6	25	27.3	25	0	25	8.4	25	23.8	25	20.5	25	31.6	56.5	17/12/2009
20091218	352	38.2	25	27	25	0	25	9	25	20.6	25	21.7	25	32.4	60.9	18/12/2009
20091219	353	35	25	26.1	25	0	25	8.1	25	13.8	25	21.1	25	37.5	62.4	19/12/2009
20091220	354	39.2	25	24.4	25	0.3	25	9.5	25	27.1	25	23	25	32.5	75.3	20/12/2009
20091221	355	40.4	25	26.2	25	0.8	25	9.7	25	24.9	25	23.1	25	30.7	67.9	21/12/2009
20091222	356	39.7	25	26.7	25	1	25	8.8	25	22.9	25	19.5	25	26.9	55.7	22/12/2009
20091223	357	41.3	25	26	25	0	25	11.5	25	26.3	25	22.9	25	29	68.1	23/12/2009
20091224	358	42.2	25	28.5	25	0	25	10.5	25	23.5	25	22.2	25	26.8	57.1	24/12/2009
20091225	359	35.5	25	28.1	25	0	25	10	25	22.5	25	22.2	25	38.4	58.4	25/12/2009
20091226	360	36.5	25	24.7	25	0	25	10.8	25	24.1	25	20.5	25	33.6	65.9	26/12/2009
20091227	361	39.4	25	26.5	25	0	25	11.8	25	27	25	17.6	25	24.6	50.8	27/12/2009
20091228	362	39.1	25	26.3	25	0.4	25	8.7	25	23.3	25	19.9	25	28.3	58.2	28/12/2009
20091229	363	32.2	25	24.3	25	92.5	25	5.3	25	17.5	25	27.1	25	56.4	89.2	29/12/2009
20091230	364	35.2	25	24.5	25	0	25	7.1	25	14.7	25	25.8	25	45.4	83.9	30/12/2009
20091231	365	34.9	25	23.7	25	5.1	25	7	25	22.3	25	26.5	25	47.4	90.5	31/12/2009
20100101	1	36	25	24.7	25	2.9	25	8.3	25	21.3	25	27	25	45.4	86.8	1/01/2010
20100102	2	37.3	25	25.6	25	0.2	25	9.4	25	24	25	25.5	25	40	77.7	2/01/2010
20100103	3	35	25	24.1	25	4.5	25	8.1	25	15.7	25	27.2	25	48.4	90.6	3/01/2010
20100104	4	32.8	25	24.1	25	0.3	25	4.7	25	18	25	25.2	25	50.7	84	4/01/2010
20100105	5	35.1	25	24.5	25	8.4	25	4.5	25	22.4	25	28.5	25	50.4	92.7	5/01/2010
20100106	6	34.9	25	24.5	25	7.6	25	5.7	25	26.3	25	27.8	25	49.7	90.4	6/01/2010
20100107	7	34.7	25	24.6	25	7.8	25	5.1	25	20	25	28.5	25	51.5	92.2	7/01/2010
20100108	8	33.2	25	23.4	25	149.9	25	4.3	25	20.1	25	28.1	25	55.2	97.7	8/01/2010
20100109	9	32.1	25	24.2	25	3.6	25	8.4	25	19.4	25	27	25	56.5	89.4	9/01/2010
20100110	10	34.9	25	24.8</												

20100111	11	35.7	25	25	25	0.1	25	8.7	25	28.3	25	22.2	25	38	70.1	11/01/2010
20100112	12	35.7	25	22.1	25	0	25	8.2	25	29.9	25	18.6	25	31.8	70	12/01/2010
20100113	13	36.6	25	22.8	25	0	25	8.8	25	29.1	25	20	25	32.6	72.1	13/01/2010
20100114	14	38	25	24.5	25	0	25	10	25	27.7	25	17.8	25	26.9	57.9	14/01/2010
20100115	15	37.7	25	23.9	25	0	25	8.4	25	28.3	25	17.1	25	26.2	57.7	15/01/2010
20100116	16	38.3	25	23.8	25	0	25	9.2	25	26.9	25	18.4	25	27.3	62.4	16/01/2010
20100117	17	39.2	25	24.4	25	0	25	13	25	25.9	25	18.8	25	26.6	61.5	17/01/2010
20100118	18	36.5	25	26.5	25	0	25	13.2	25	29.1	25	9.6	25	15.7	27.7	18/01/2010
20100119	19	35.7	25	20	25	0	25	10.7	25	30.4	25	8.2	25	14	35.1	19/01/2010
20100120	20	36.8	25	18.7	25	0	25	10.3	25	29.8	25	8.9	25	14.3	41.3	20/01/2010
20100121	21	36.4	25	21.8	25	0	25	7.2	25	19.3	25	20.3	25	33.4	77.8	21/01/2010
20100122	22	39	25	26.3	25	0	25	7.5	25	20.8	25	20.1	25	28.7	58.8	22/01/2010
20100123	23	40	25	28.1	25	0	25	9	25	18.5	25	23.3	25	31.6	61.3	23/01/2010
20100124	24	38.6	25	24.8	25	0	25	10.5	25	20.9	25	17	25	24.8	54.3	24/01/2010
20100125	25	37.9	25	28.2	25	0	25	9.8	25	18.4	25	24	25	36.4	62.8	25/01/2010
20100126	26	31.7	25	25.2	25	6.2	25	7.1	25	15.9	25	26.8	25	57.3	83.6	26/01/2010
20100127	27	35	25	25.1	25	6.7	25	5.7	25	20.2	25	26.7	25	47.5	83.8	27/01/2010
20100128	28	32	25	24.6	25	3.1	25	8.5	25	9.5	25	27.3	25	57.4	88.3	28/01/2010
20100129	29	26.3	25	23.9	25	2.4	25	7.9	25	8.6	25	26.9	25	78.6	90.7	29/01/2010
20100130	30	23.6	25	21.7	25	27	25	4.2	25	7.4	25	23.8	25	81.7	91.7	30/01/2010
20100131	31	28.1	25	20.8	25	28.4	25	5.4	25	16.4	25	22.6	25	59.5	92	31/01/2010
20100201	32	33	25	20.3	25	1.1	25	9.9	25	26	25	22	25	43.7	92.4	1/02/2010
20100202	33	35.1	25	20.6	25	0.1	25	9	25	27.9	25	19.9	25	35.2	82	2/02/2010
20100203	34	36.4	25	20.8	25	0	25	10	25	27.9	25	19.5	25	32.1	79.4	3/02/2010
20100204	35	37.2	25	22.8	25	0	25	9.1	25	26.3	25	20.6	25	32.5	74.2	4/02/2010
20100205	36	36.5	25	22.2	25	0	25	11.3	25	28.5	25	20.2	25	33.1	75.5	5/02/2010
20100206	37	35.8	25	23.8	25	0	25	14	25	28.7	25	17.4	25	29.6	59	6/02/2010
20100207	38	36.2	25	20.9	25	0	25	9.6	25	28.8	25	18.7	25	31.1	75.7	7/02/2010
20100208	39	38.6	25	22.2	25	0	25	9.6	25	28.2	25	16.9	25	24.7	63.2	8/02/2010
20100209	40	38.2	25	22.8	25	0	25	8.3	25	23.8	25	22.9	25	34.2	82.5	9/02/2010
20100210	41	30.5	25	24.6	25	0	25	6.8	25	20.2	25	23.2	25	53.1	75	10/02/2010
20100211	42	34.6	25	21.9	25	7.4	25	6	25	26	25	22.8	25	41.5	86.8	11/02/2010
20100212	43	34.9	25	23.5	25	0.5	25	6.4	25	23	25	25.6	25	45.8	88.4	12/02/2010
20100213	44	33.6	25	24.5	25	0	25	7	25	20.6	25	27.7	25	53.2	90.1	13/02/2010
20100214	45	27.6	25	23.4	25	7.7	25	3	25	13	25	28.2	25	76.4	98	14/02/2010
20100215	46	32.4	25	23.8	25	3.7	25	6.7	25	21.5	25	27.9	25	57.4	94.7	15/02/2010
20100216	47	32.7	25	24.1	25	3	25	6	25	23.9	25	28	25	56.6	93.3	16/02/2010
20100217	48	35	25	24.6	25	0.8	25	5.6	25	20	25	22	25	39.1	71.1	17/02/2010
20100218	49	35.3	25	25.1	25	0	25	4.8	25	20.4	25	21.7	25	38	68.1	18/02/2010
20100219	50	35.8	25	26.2	25	0	25	6.7	25	22.7	25	27.4	25	46.6	80.6	19/02/2010
20100220	51	34	25	25.3	25	0	25	8.4	25	20.7	25	27.7	25	52.1	85.9	20/02/2010
20100221	52	34.1	25	24.5	25	0.6	25	6.5	25	22.5	25	27.3	25	51	88.8	21/02/2010
20100222	53	33.9	25	25.2	25	0.1	25	5.8	25	20.3	25	26	25	49.1	81.1	22/02/2010
20100223	54	35.1	25	24.6	25	0	25	7.8	25	21.7	25	25.8	25	45.6	83.4	23/02/2010
20100224	55	31.4	25	22.8	25	16.2	25	4.6	25	15.5	25	26.8	25	58.3	96.6	24/02/2010
20100225	56	30	25	24.2	25	0.5	25	4.1	25	13.8	25	26.7	25	62.9	88.4	25/02/2010
20100226	57	34.2	25	25	25	0	25	6.4	25	19.8	25	26.1	25	48.5	82.4	26/02/2010
20100227	58	29.1	25	23.2	25	21.8	25	2.3	25	7.9	25	28	25	69.5	98.5	27/02/2010
20100228	59	29.5	25	23.9	25	19.4	25	5	25	10.6	25	27.7	25	67.2	93.4	28/02/2010
20100301	60	31.8	25	24.1	25	30.3	25	4.4	25	16.2	25	29.9	25	63.6	99.6	1/03/2010
20100302	61	27.9	25	20.2	25	1.5	25	2	25	15.2	25	20.1	25	53.5	84.9	2/03/2010
20100303	62	29.8	25	20.4	25	0	25	3.4	25	14.7	25	21.8	25	52	91	3/03/2010
20100304	63	30.9	25	19	25	0	25	4.8	25	24.3	25	21.7	25	48.6	98.8	4/03/2010
20100305	64	34.9	25	19.7	25	0	25	5.5	25	25.6	25	21.2	25	37.9	92.4	5/03/2010
20100306	65	35.9	25	19.5	25	0	25	9.7	25	26.1	25	19.9	25	33.7	87.8	6/03/2010
20100307	66	35.2	25	18.8	25	0	25	7.4	25	26.2	25	18	25	31.7	83	7/03/2010
20100308	67	34.3	25	19.3	25	0	25	9.7	25	26	25	11.8	25	21.8	52.7	8/03/2010
20100309	68	33	25	19.8	25	0	25	10.8	25	27	25	12.8	25	25.4	55.5	9/03/2010
20100310	69	34.2	25	18.4	25	0	25	8.7	25	25.7	25	14.2	25	26.4	67.1	10/03/2010
20100311	70	33.9	25	22.5	25	2.1	25	4.7	25	15.4	25	21.7	25	41	79.6	11/03/2010
20100312	71	34.7	25	23	25	1.8	25	9.4	25	22.5	25	21.2	25	38.3	75.5	12/03/2010
20100313	72	34.4	25	23.8	25	0	25	8.2	25	22.4	25	21.4	25	39.3	72.6	13/03/2010
20100314	73	33.5	25	22.9	25	0	25	10.3	25	25	25	18.1	25	35	64.8	14/03/2010
20100315	74	34	25	21.6	25	0	25	8.9	25	25	25	18.3	25	34.4	71	15/03/2010
20100316	75	33.9	25	21.1	25	0	25	8.5	25	24.6	25	18.5	25	35	74	16/03/2010
20100317	76	34.4	25	21.8	25	0	25	8.5	25	24.7	25	16.9	25	31.1	64.7	17/03/2010
20100318	77	34	25	21.8	25	0	25	6.9	25	25	25	16.6	25	31.2	63.6	18/03/2010
20100319	78	33.3	25	21.2	25	0	25	8.3	25	25	25	15.9	25	31.1	63.2	19/03/2010
20100320	79	33.8	25	20.2	25	0	25	10.6	25	25.3	25	16.2	25	30.8	68.5	20/03/2010
20100321	80	36.8	25	22.5	25	0	25	8.4	25	22.4	25	16.7	25	26.9	61.3	21/03/2010
20100322	81	32	25	24.2	25	0	25	8.1	25	14.3	25	23.5	25	49.4	77.8	22/03/2010
20100323	82	36	25	23.9	25	3.6	25	5.9	25	17.7	25	27.2	25	45.8	91.7	23/03/2010
20100324	83	35.7	25	24	25	0	25	8	25	24.3	25	22	25	37.6	73.8	24/03/2010
20100325	84	35.6	25	22	25	0	25	8.5	25	23.4	25	17.8	25	30.6	67.4	25/03/2010
20100326	85	35.2	25	22.8	25	0	25	6.7	25	21.4	25	20	25	35.2	72.1	26/03/2010
20100327	86	33.5	25	23.1	25	0	25	9	25	18.3	25	19.2	25	37.1	68	27/03/2010
20100328	87	34.3	25	22.7	25	0	25	7.3	25	18.8	25	20.1	25	37.2	72.9	28/03/2010
20100329	88	34.6	25	23.6	25	0	25	7.2	25	15.4	25	20.2	25	36.7	69.4	29/03/2010
20100330	89	35.8	25	23.1	25	0	25	6	25	16	25	23.7	25	40.3	83.9	30/03/2010
20100331	90	30.1	25	26.1	25	0	25	4.8	25	7.2	25	19.7	25	46.2	58.3	31/03/2010
20100401	91	29.3	25	22	25	0.3	25	4.8	25	9	25	21	25	51.5	79.5	1/04/2010
20100402	92	26.2	25	23.4	25	0.1	25	8.2	25	8.6	25	16.8	25	49.4	58.4	2/04/2010
20100403	93	28.6	25	21.4	25	1.6	25	3.8	25	13	25	22.2	25	56.7	87.1	3/04/2010

20100404	94	31	25	20.9	25	5.4	25	4	25	14.1	25	24.4	25	54.3	98.8	4/04/2010
20100405	95	33.6	25	22.6	25	0.7	25	5.2	25	14.5	25	25.6	25	49.2	93.4	5/04/2010
20100406	96	34.6	25	22.4	25	0	25	5.2	25	17.4	25	25.9	25	47.1	95.6	6/04/2010
20100407	97	35.3	25	23.4	25	0	25	5.9	25	21.2	25	24.2	25	42.3	84.1	7/04/2010
20100408	98	36.9	25	22	25	0	25	6.8	25	19.4	25	23.2	25	37.2	87.8	8/04/2010
20100409	99	36.5	25	20	25	0	25	6.2	25	22.1	25	19.4	25	31.8	83	9/04/2010
20100410	100	38	25	19.9	25	0	25	5.6	25	21.1	25	19.3	25	29.1	83.1	10/04/2010
20100411	101	37.2	25	22.6	25	0	25	7.6	25	15.6	25	22.2	25	35	81	11/04/2010
20100412	102	33.5	25	24	25	4.6	25	5.7	25	17	25	18.1	25	35	60.7	12/04/2010
20100413	103	27.9	25	21.6	25	0	25	6.5	25	14.9	25	19.5	25	51.9	75.6	13/04/2010
20100414	104	32.7	25	17.6	25	0	25	7.1	25	22.5	25	11.7	25	23.7	58.2	14/04/2010
20100415	105	33.4	25	17.6	25	0	25	6	25	20.5	25	15.7	25	30.5	78.1	15/04/2010
20100416	106	33.8	25	19.9	25	0	25	5.4	25	18	25	15.9	25	30.2	68.5	16/04/2010
20100417	107	32.3	25	21.8	25	0	25	5.6	25	17.3	25	17.3	25	35.8	66.3	17/04/2010
20100418	108	30	25	22.8	25	0	25	4.2	25	9.5	25	18	25	42.4	64.9	18/04/2010
20100419	109	33.7	25	20.5	25	0	25	5.7	25	18.6	25	19.9	25	38	82.6	19/04/2010
20100420	110	33.4	25	20.2	25	0	25	6.5	25	21	25	19.4	25	37.7	82	20/04/2010
20100421	111	33.7	25	21.3	25	0	25	5.7	25	19.3	25	18.2	25	34.8	71.9	21/04/2010
20100422	112	33.7	25	20.1	25	0	25	5.2	25	20.3	25	19	25	36.3	80.8	22/04/2010
20100423	113	34.4	25	21	25	0	25	6.2	25	20.6	25	20.6	25	37.9	82.9	23/04/2010
20100424	114	35.2	25	22.2	25	0	25	6.5	25	20	25	20.8	25	36.6	77.8	24/04/2010
20100425	115	36.7	25	23.9	25	0	25	10.7	25	18	25	21.7	25	35.1	73.2	25/04/2010
20100426	116	35.3	25	24.2	25	0	25	6.6	25	20.1	25	15.7	25	27.5	52	26/04/2010
20100427	117	35.1	25	20.8	25	0	25	5.4	25	10.9	25	12.2	25	21.6	49.7	27/04/2010
20100428	118	30.4	25	20.2	25	0	25	5.1	25	12.1	25	8.3	25	19.1	35.1	28/04/2010
20100429	119	32.5	25	15.8	25	0	25	6	25	20.3	25	8.3	25	17	46.3	29/04/2010
20100430	120	33.6	25	17.9	25	0	25	6.6	25	20	25	9.3	25	17.9	45.4	30/04/2010
20100501	121	34.2	25	18.7	25	0	25	7.7	25	20.2	25	13	25	24.2	60.3	1/05/2010
20100502	122	32.8	25	19.4	25	0	25	6.6	25	20	25	14	25	28.1	62.2	2/05/2010
20100503	123	32.6	25	20	25	0	25	5.9	25	19.1	25	16.3	25	33.1	69.7	3/05/2010
20100504	124	33.8	25	21.6	25	0	25	6.4	25	18.4	25	17.8	25	33.8	69	4/05/2010
20100505	125	33.3	25	17.8	25	0	25	9.3	25	19	25	14.3	25	28	70.2	5/05/2010
20100506	126	30.7	25	16.8	25	0	25	7	25	20.3	25	9.6	25	21.7	50.2	6/05/2010
20100507	127	30.2	25	13.1	25	0	25	7.3	25	19.7	25	6.9	25	16.1	45.8	7/05/2010
20100508	128	29.9	25	12.2	25	0	25	6.3	25	20.5	25	6.1	25	14.5	43	8/05/2010
20100509	129	30.4	25	13.6	25	0	25	7	25	20.5	25	8.3	25	19.1	53.3	9/05/2010
20100510	130	30.3	25	14.5	25	0	25	6	25	18.7	25	14	25	32.4	84.8	10/05/2010
20100511	131	31.3	25	18.9	25	0	25	6.2	25	15.2	25	12.2	25	26.7	55.9	11/05/2010
20100512	132	30.9	25	17.5	25	0	25	7.2	25	17.2	25	9.9	25	22.2	49.5	12/05/2010
20100513	133	30.3	25	17	25	0	25	7.2	25	20	25	8.2	25	19	42.3	13/05/2010
20100514	134	27.9	25	17.4	25	0	25	3.8	25	14.7	25	6.4	25	17	32.2	14/05/2010
20100515	135	30.5	25	18.8	25	0	25	5.9	25	10.3	25	7.6	25	17.4	35	15/05/2010
20100516	136	20.1	25	16.5	25	0.6	25	3.2	25	5.8	25	16.5	25	70.2	88	16/05/2010
20100517	137	22.2	25	16.1	25	13.7	25	1.4	25	8.4	25	16.8	25	62.8	91.9	17/05/2010
20100518	138	26.7	25	13.2	25	0.2	25	5.5	25	18.3	25	15.3	25	43.7	100	18/05/2010
20100519	139	27.2	25	11.5	25	0	25	4.9	25	19.2	25	10	25	27.7	73.7	19/05/2010
20100520	140	29.2	25	13.4	25	0	25	3.5	25	9.7	25	10.9	25	26.9	70.9	20/05/2010
20100521	141	27	25	15.6	25	0.3	25	4.2	25	16.3	25	14.8	25	41.5	83.6	21/05/2010
20100522	142	28.8	25	13.7	25	0	25	5.2	25	16.4	25	16.1	25	40.7	100	22/05/2010
20100523	143	31.6	25	16.1	25	0	25	4.5	25	16.6	25	13.3	25	28.6	72.7	23/05/2010
20100524	144	34.1	25	17.6	25	0	25	5	25	15.4	25	17.9	25	33.5	89	24/05/2010
20100525	145	26	25	22.1	25	1.6	25	4.1	25	10.3	25	24.1	25	71.7	90.6	25/05/2010
20100526	146	27.1	25	13.9	25	1.6	25	5.5	25	17.4	25	13.2	25	36.8	83.2	26/05/2010
20100527	147	26	25	11.1	25	0.1	25	2.6	25	18.6	25	12.7	25	37.8	96.2	27/05/2010
20100528	148	28.2	25	11.9	25	0	25	5.1	25	11	25	11.2	25	29.3	80.4	28/05/2010
20100529	149	25.1	25	15.5	25	3.9	25	5.8	25	15.3	25	17.2	25	54	97.7	29/05/2010
20100530	150	22.5	25	9.1	25	0	25	4.5	25	18.3	25	11.5	25	42.2	99.6	30/05/2010
20100531	151	23.1	25	8.1	25	0	25	3.7	25	18.4	25	9.7	25	34.3	89.9	31/05/2010
20100601	152	25	25	7.1	25	0	25	3.8	25	17.6	25	10	25	31.6	99.2	1/06/2010
20100602	153	25.5	25	8.1	25	0	25	4.6	25	17	25	10.2	25	31.3	94.5	2/06/2010
20100603	154	24.4	25	10.6	25	0	25	5.2	25	17.9	25	9.2	25	30.1	72	3/06/2010
20100604	155	25.1	25	9.3	25	0	25	4.8	25	18.2	25	9.5	25	29.8	81.1	4/06/2010
20100605	156	24.6	25	9	25	0	25	6.1	25	18.1	25	10.5	25	34	91.5	5/06/2010
20100606	157	24.4	25	9.9	25	0	25	5.9	25	18.5	25	8.6	25	28.1	70.6	6/06/2010
20100607	158	24.8	25	10.8	25	0	25	5.2	25	18.2	25	8.1	25	25.9	62.6	7/06/2010
20100608	159	26.7	25	9.1	25	0	25	4.9	25	18.2	25	7	25	20	60.6	8/06/2010
20100609	160	25.6	25	11	25	0	25	5.5	25	18.3	25	7.1	25	21.6	54.1	9/06/2010
20100610	161	23	25	9.8	25	0	25	5.7	25	12	25	7.6	25	27.1	62.8	10/06/2010
20100611	162	24	25	12.7	25	0	25	4.5	25	16.4	25	6.7	25	22.5	45.7	11/06/2010
20100612	163	22.6	25	8.5	25	0	25	4.6	25	16.7	25	6.4	25	23.3	57.7	12/06/2010
20100613	164	23.5	25	7.6	25	0	25	5.4	25	16.9	25	6.6	25	22.8	63.3	13/06/2010
20100614	165	24.3	25	8.2	25	0	25	5.3	25	17.7	25	6.5	25	21.4	59.8	14/06/2010
20100615	166	27.4	25	8.9	25	0	25	5.3	25	17.9	25	11.1	25	30.4	97.4	15/06/2010
20100616	167	28.4	25	13.3	25	0	25	3.9	25	17.4	25	14.3	25	37	93.7	16/06/2010
20100617	168	29.8	25	10.7	25	0	25	4	25	17.1	25	13.6	25	32.4	100	17/06/2010
20100618	169	30.1	25	13.1	25	0	25	5.1	25	16.2	25	11.6	25	27.2	77	18/06/2010
20100619	170	25	25	14.6	25	0	25	7	25	15.7	25	7.3	25	23.1	44	19/06/2010
20100620	171	24.6	25	11.7	25	0	25	7	25	17.8	25	10.6	25	34.3	77.1	20/06/2010
20100621	172	26.2	25	10.6	25	0	25	5.8	25	18.1	25	6.4	25	18.8	50.1	21/06/2010
20100622	173	28.7	25	11.1	25	0	25	5.6	25	17.8	25	9.6	25	24.4	72.7	22/06/2010
20100623	174	28	25	15.7	25	0	25	5.3	25	17.4	25	11.7	25	31	65.6	23/06/2010
20100624	175	28.7	25	15.8	25	0	25	5.2	25	17.5	25	13.6	25	34.6	75.8	24/06/2010
20100625	176	28.8	25	12.8	25	0	25	5.4	25	17.2	25	12.8	25	32.3	86.6	25/06/2010

20100626	177	29.8	25	12.6	25	0	25	6.3	25	17.4	25	12.6	25	30	86.4	26/06/2010
20100627	178	27.3	25	14	25	0	25	6.6	25	17.5	25	12.4	25	34.2	77.6	27/06/2010
20100628	179	25.1	25	10.2	25	0	25	6	25	17.8	25	7.6	25	23.9	61.1	28/06/2010
20100629	180	26.1	25	8.9	25	0	25	5.2	25	18	25	5.8	25	17.2	50.9	29/06/2010
20100630	181	24.8	25	9.3	25	0	25	6.7	25	18	25	4.9	25	15.7	41.9	30/06/2010
20100701	182	25.4	25	10.1	25	0	25	6.1	25	17.1	25	4.2	25	13	34	1/07/2010
20100702	183	21.7	25	14	25	0	25	5	25	10.9	25	6.7	25	25.8	41.9	2/07/2010
20100703	184	24.7	25	11.8	25	0	25	5.7	25	16.1	25	9	25	28.9	65.1	3/07/2010
20100704	185	27.6	25	13.6	25	0	25	6.6	25	16.9	25	8.5	25	23	54.6	4/07/2010
20100705	186	28.5	25	13	25	0	25	5.5	25	11.9	25	8.3	25	21.3	55.5	5/07/2010
20100706	187	16.9	25	14	25	0	25	3.7	25	9.1	25	9.1	25	47.3	57	6/07/2010
20100707	188	13.7	25	10.8	25	8.7	25	2.2	25	9.6	25	12.8	25	81.7	98.9	7/07/2010
20100708	189	15.6	25	11.3	25	5.7	25	1.9	25	12.6	25	12.7	25	71.7	94.9	8/07/2010
20100709	190	21.9	25	7.6	25	0	25	2.8	25	17.6	25	11.1	25	42.3	100	9/07/2010
20100710	191	28.3	25	8.8	25	0	25	4.3	25	18	25	14.9	25	38.7	100	10/07/2010
20100711	192	30.7	25	12	25	0	25	4	25	17.1	25	14.7	25	33.3	100	11/07/2010
20100712	193	30.6	25	14.1	25	0	25	4.7	25	17.7	25	15.9	25	36.2	98.9	12/07/2010
20100713	194	30.3	25	13.8	25	0	25	4.9	25	17.8	25	14.7	25	34.1	93.2	13/07/2010
20100714	195	26.4	25	14.6	25	0	25	6.5	25	18.9	25	9.4	25	27.3	56.6	14/07/2010
20100715	196	24.6	25	7.9	25	0	25	5.7	25	18.8	25	7	25	22.6	65.7	15/07/2010
20100716	197	25.8	25	8.7	25	0	25	5.3	25	18.3	25	7.5	25	22.6	66.7	16/07/2010
20100717	198	27	25	9.6	25	0	25	4.7	25	19.2	25	7.5	25	21	62.8	17/07/2010
20100718	199	29.1	25	9.5	25	0	25	6.1	25	18.9	25	8.4	25	20.9	70.8	18/07/2010
20100719	200	26.9	25	12.7	25	0	25	7.3	25	18.5	25	7.8	25	22	53.1	19/07/2010
20100720	201	23.2	25	9.7	25	0	25	6.3	25	18.8	25	8.2	25	28.8	68.2	20/07/2010
20100721	202	24.6	25	8.1	25	0	25	6.5	25	19.1	25	6.7	25	21.7	62.1	21/07/2010
20100722	203	25.7	25	10.8	25	0.1	25	5	25	19	25	5.8	25	17.6	44.8	22/07/2010
20100723	204	27.4	25	13.2	25	0	25	6.5	25	19.4	25	5.2	25	14.2	34.3	23/07/2010
20100724	205	29	25	11.3	25	0	25	6.2	25	18	25	6.7	25	16.7	50.1	24/07/2010
20100725	206	26.1	25	16	25	0	25	5.1	25	9.7	25	8.8	25	26	48.4	25/07/2010
20100726	207	29	25	14.8	25	0	25	4.7	25	15.5	25	14.5	25	36.2	86.2	26/07/2010
20100727	208	30.9	25	18.3	25	0.1	25	5.1	25	16.3	25	15.8	25	35.4	75.2	27/07/2010
20100728	209	32.9	25	17.6	25	0	25	5	25	17.6	25	17.6	25	35.2	87.5	28/07/2010
20100729	210	33.8	25	16.5	25	0	25	6.2	25	18.1	25	16.2	25	30.8	86.4	29/07/2010
20100730	211	34.8	25	15.1	25	0	25	4.6	25	18.6	25	15.2	25	27.3	88.6	30/07/2010
20100731	212	30.3	25	19.3	25	0	25	7.1	25	17	25	15.8	25	36.6	70.6	31/07/2010
20100801	213	27.6	25	13.8	25	0	25	9.2	25	19.1	25	10.9	25	29.5	69.1	1/08/2010
20100802	214	26.2	25	15.5	25	0	25	8.2	25	18.5	25	8.6	25	25.3	48.9	2/08/2010
20100803	215	21	25	9.4	25	0	25	6.4	25	20.6	25	6.2	25	24.9	52.6	3/08/2010
20100804	216	24.5	25	6.2	25	0	25	5.4	25	20.9	25	7.1	25	23.1	74.9	4/08/2010
20100805	217	24.3	25	11.9	25	0	25	6.4	25	19.9	25	6.4	25	21.1	46	5/08/2010
20100806	218	23.7	25	6.8	25	0	25	6.5	25	21	25	7	25	23.9	70.9	6/08/2010
20100807	219	27.5	25	8.8	25	0	25	5.8	25	21.2	25	5.5	25	15	48.6	7/08/2010
20100808	220	31.2	25	10.1	25	0	25	6.3	25	21.2	25	4.9	25	10.8	39.7	8/08/2010
20100809	221	30.6	25	12.6	25	0	25	6.7	25	15.5	25	5.4	25	12.3	37	9/08/2010
20100810	222	20.9	25	13.8	25	0	25	5.1	25	15.5	25	7.1	25	28.7	45	10/08/2010
20100811	223	23.3	25	5.6	25	0	25	6.8	25	21.6	25	7.2	25	25.2	79.2	11/08/2010
20100812	224	23.6	25	6.5	25	0	25	5.7	25	22	25	7	25	24	72.4	12/08/2010
20100813	225	24.7	25	5.1	25	0	25	5.1	25	21.9	25	6.3	25	20.3	71.8	13/08/2010
20100814	226	30.4	25	3.8	25	0	25	6	25	21.9	25	5.5	25	12.7	68.6	14/08/2010
20100815	227	28.5	25	10.6	25	0	25	7.6	25	21.7	25	7.6	25	19.5	59.5	15/08/2010
20100816	228	27	25	8.8	25	0	25	6.2	25	22.1	25	6.4	25	18	56.5	16/08/2010
20100817	229	31.5	25	8.6	25	0	25	6.6	25	22.3	25	5.6	25	12.1	50.2	17/08/2010
20100818	230	35.8	25	12.4	25	0	25	7.8	25	22.2	25	8.1	25	13.8	56.3	18/08/2010
20100819	231	37	25	17.3	25	0	25	7.2	25	20.8	25	11.9	25	19	60.3	19/08/2010
20100820	232	29.9	25	20.2	25	0	25	8.6	25	18.8	25	15.2	25	36	64.2	20/08/2010
20100821	233	31.5	25	16.1	25	0	25	7.1	25	22.2	25	10.1	25	21.9	55.2	21/08/2010
20100822	234	35.6	25	19.2	25	0	25	8.5	25	22.6	25	13.3	25	22.9	59.8	22/08/2010
20100823	235	35.5	25	17.3	25	0	25	8.2	25	21.6	25	15.3	25	26.5	77.5	23/08/2010
20100824	236	32.4	25	16.3	25	0	25	8.1	25	22.5	25	10.2	25	21	55.1	24/08/2010
20100825	237	29.4	25	15.2	25	0	25	6.8	25	21.1	25	6.5	25	15.9	37.7	25/08/2010
20100826	238	17.1	25	14.7	25	0	25	4.3	25	13	25	11.8	25	60.5	70.6	26/08/2010
20100827	239	23.7	25	5.9	25	0	25	5.9	25	23.4	25	7.8	25	26.6	84	27/08/2010
20100828	240	26	25	9.2	25	0	25	7.1	25	22.5	25	8	25	23.8	68.8	28/08/2010
20100829	241	29.2	25	11	25	0	25	9.2	25	23	25	7.5	25	18.5	57.2	29/08/2010
20100830	242	31.7	25	15	25	0	25	6	25	21.8	25	12.9	25	27.6	75.7	30/08/2010
20100831	243	33.2	25	19.9	25	0	25	6.5	25	20.7	25	17.5	25	34.4	75.3	31/08/2010
20100901	244	34.9	25	21	25	0	25	6.6	25	20.6	25	18.2	25	32.5	73.2	1/09/2010
20100902	245	36.1	25	20.5	25	0	25	6	25	21.4	25	16.7	25	28	69.3	2/09/2010
20100903	246	37.1	25	19.5	25	0	25	6.6	25	21.6	25	14.7	25	23.3	64.9	3/09/2010
20100904	247	24.3	25	20	25	0	25	7.4	25	13.6	25	14.4	25	47.4	61.6	4/09/2010
20100905	248	22.6	25	18.6	25	0.2	25	4.2	25	11.6	25	15.1	25	55.1	70.5	5/09/2010
20100906	249	26.1	25	15.6	25	0	25	7.5	25	20.3	25	8.6	25	25.4	48.6	6/09/2010
20100907	250	32.8	25	14.7	25	0	25	6.3	25	24.1	25	7.5	25	15.1	44.9	7/09/2010
20100908	251	37.1	25	20.6	25	0	25	6.3	25	22.9	25	18.7	25	29.6	77.1	8/09/2010
20100909	252	38	25	21.2	25	0	25	7.6	25	23.1	25	17.5	25	26.4	69.5	9/09/2010
20100910	253	27.3	25	23.5	25	0.2	25	4.9	25	16.8	25	19.4	25	53.5	67	10/09/2010
20100911	254	32.8	25	17.8	25	2.2	25	8.3	25	24.1	25	13.7	25	27.5	67.3	11/09/2010
20100912	255	35.9	25	16.7	25	0	25	8.5	25	24.8	25	10.8	25	18.3	56.8	12/09/2010
20100913	256	38.7	25	18.7	25	0	25	8.9	25	22.7	25	11.9	25	17.3	55.2	13/09/2010
20100914	257	37	25	22.3	25	0	25	8.5	25	23.3	25	11.3	25	18	42	14/09/2010
20100915	258	32.4	25	19.8	25	0	25	10.1	25	25	25	8.1	25	16.7	35.1	15/09/2010
20100916	259	32.8	25	19.6	25	0	25	9.9	25	22	25	9	25	18.1	39.5	16/09/2010

20100917	260	28.2	25	18.6	25	0	25	7.4	25	15.7	25	11.5	25	30.1	53.7	17/09/2010
20100918	261	33.5	25	18.3	25	0	25	6.5	25	16.4	25	13.8	25	26.7	65.7	18/09/2010
20100919	262	25.5	25	14.9	25	0	25	4.1	25	8.3	25	13.5	25	41.4	79.7	19/09/2010
20100920	263	26	25	12.4	25	0	25	6	25	18.1	25	11.2	25	33.3	77.8	20/09/2010
20100921	264	30.5	25	15.2	25	0	25	7.7	25	20.7	25	11.7	25	26.8	67.8	21/09/2010
20100922	265	34.3	25	19.5	25	0	25	8.2	25	19.6	25	15.3	25	28.3	67.5	22/09/2010
20100923	266	34.4	25	22.1	25	0	25	7.6	25	16.5	25	17.8	25	32.7	66.9	23/09/2010
20100924	267	33.7	25	21	25	27.8	25	7.4	25	19.3	25	22.7	25	43.4	91.3	24/09/2010
20100925	268	32.3	25	22.7	25	0	25	6.6	25	19.1	25	19.7	25	40.7	71.4	25/09/2010
20100926	269	33.9	25	22.9	25	0	25	8.7	25	21.5	25	14.5	25	27.4	51.9	26/09/2010
20100927	270	34.3	25	21.1	25	0	25	8.7	25	22.3	25	14.5	25	26.8	58	27/09/2010
20100928	271	35.5	25	19.1	25	0	25	10.2	25	25.6	25	9.8	25	17	44.3	28/09/2010
20100929	272	34.3	25	19.1	25	0	25	11.7	25	25.7	25	7.5	25	13.9	33.9	29/09/2010
20100930	273	31.2	25	18.5	25	0	25	9.9	25	26.9	25	7.9	25	17.4	37.1	30/09/2010
20101001	274	33.1	25	16.1	25	0	25	9.5	25	25.8	25	8.2	25	16.2	44.8	1/10/2010
20101002	275	36.5	25	20.5	25	0	25	9.7	25	26.5	25	15.7	25	25.7	65.1	2/10/2010
20101003	276	38.2	25	22.8	25	0	25	10.3	25	26.3	25	16	25	23.9	57.7	3/10/2010
20101004	277	38.8	25	22.5	25	0	25	11.7	25	26.2	25	14.6	25	21.1	53.6	4/10/2010
20101005	278	38.6	25	26	25	0	25	12.6	25	26.5	25	12.2	25	17.8	36.3	5/10/2010
20101006	279	38.2	25	24.8	25	0	25	10.6	25	22.9	25	13	25	19.4	41.5	6/10/2010
20101007	280	35.4	25	23.2	25	0	25	7.7	25	15.8	25	15.7	25	27.3	55.2	7/10/2010
20101008	281	31.2	25	20.9	25	0	25	7.6	25	15.5	25	17.4	25	38.3	70.4	8/10/2010
20101009	282	30.4	25	18.8	25	0	25	6.4	25	18.1	25	16.7	25	38.5	77	9/10/2010
20101010	283	29.2	25	22.2	25	0	25	6.2	25	17.4	25	20.1	25	49.6	75.1	10/10/2010
20101011	284	36	25	19.7	25	0.1	25	7.1	25	24.6	25	20.2	25	34	88.1	11/10/2010
20101012	285	36.7	25	21.3	25	0	25	9.2	25	25.6	25	19.5	25	31.6	77	12/10/2010
20101013	286	36	25	22.8	25	0	25	9	25	25	25	18.6	25	31.3	67	13/10/2010
20101014	287	37.8	25	23.5	25	0	25	10.4	25	16.7	25	18.4	25	28.1	63.6	14/10/2010
20101015	288	25.1	25	22.2	25	32.1	25	6.8	25	11.3	25	26.2	25	82.2	97.9	15/10/2010
20101016	289	25.5	25	11.7	25	1.4	25	7.2	25	25.4	25	7.2	25	22.1	52.4	16/10/2010
20101017	290	27.2	25	12.4	25	0	25	8.3	25	27.3	25	8.3	25	23	57.7	17/10/2010
20101018	291	29.5	25	12.6	25	0	25	9.2	25	27.6	25	8	25	19.4	54.9	18/10/2010
20101019	292	33.5	25	16.5	25	0	25	9.1	25	24.9	25	8.7	25	16.8	46.4	19/10/2010
20101020	293	34.3	25	20.2	25	0	25	7	25	21.4	25	13.6	25	25.1	57.5	20/10/2010
20101021	294	33.5	25	20.4	25	0	25	9.6	25	22.3	25	20.1	25	38.9	83.9	21/10/2010
20101022	295	34.6	25	19.4	25	1.3	25	7.8	25	26.4	25	20.5	25	37.3	91	22/10/2010
20101023	296	35.4	25	20.3	25	0	25	8.9	25	26.9	25	17.7	25	30.8	74.3	23/10/2010
20101024	297	36.8	25	19.7	25	0	25	7.2	25	28	25	14	25	22.6	61	24/10/2010
20101025	298	36.4	25	21.7	25	0	25	11	25	27.5	25	13.8	25	22.7	53.2	25/10/2010
20101026	299	36.8	25	22.5	25	0	25	11	25	25.5	25	11.2	25	18	41.1	26/10/2010
20101027	300	36.4	25	23.1	25	0	25	10	25	23.7	25	11.8	25	19.4	41.8	27/10/2010
20101028	301	37	25	20.4	25	0	25	9.1	25	25.3	25	10.9	25	17.4	45.5	28/10/2010
20101029	302	37.3	25	21.1	25	0	25	10.5	25	25.8	25	18.7	25	29.3	74.8	29/10/2010
20101030	303	31.5	25	23.5	25	0	25	7.6	25	14.5	25	20.9	25	45.2	72.2	30/10/2010
20101031	304	24.6	25	18.4	25	9.3	25	7.1	25	9.5	25	9	25	29.1	42.5	31/10/2010
20101101	305	28.5	25	15	25	0.2	25	8.2	25	20.2	25	10.2	25	26.2	59.9	1/11/2010
20101102	306	30.8	25	16.8	25	0	25	9.5	25	22.6	25	7.5	25	16.9	39.2	2/11/2010
20101103	307	27.6	25	20.6	25	0	25	5.3	25	14.2	25	6.7	25	18.1	27.6	3/11/2010
20101104	308	32.5	25	12.3	25	0	25	9.7	25	28.9	25	7.6	25	15.5	53.2	4/11/2010
20101105	309	34.5	25	16.6	25	0	25	9.6	25	29.1	25	14.9	25	27.2	78.9	5/11/2010
20101106	310	36	25	18.7	25	0	25	8.8	25	28.7	25	11.6	25	19.5	53.8	6/11/2010
20101107	311	37.4	25	19.6	25	0	25	10.2	25	24.7	25	11.3	25	17.6	49.6	7/11/2010
20101108	312	37.5	25	20	25	0.5	25	10.5	25	25.9	25	18.4	25	28.5	78.7	8/11/2010
20101109	313	36.1	25	22	25	0.2	25	8.4	25	21.5	25	15.8	25	26.4	59.8	9/11/2010
20101110	314	36.6	25	22.4	25	0	25	9.9	25	21.5	25	17.3	25	28.2	63.9	10/11/2010
20101111	315	37.8	25	26	25	0	25	6.5	25	17.1	25	17.6	25	26.9	52.4	11/11/2010
20101112	316	32.8	25	19.9	25	14.2	25	4.9	25	19.3	25	22.6	25	45.4	97.3	12/11/2010
20101113	317	33.5	25	23.5	25	0.1	25	5.8	25	15.8	25	24.9	25	48.1	86	13/11/2010
20101114	318	33.3	25	23.6	25	0.9	25	5.7	25	21.4	25	23.4	25	45.7	80.4	14/11/2010
20101115	319	35.4	25	20.9	25	8.3	25	8.7	25	26.9	25	25.7	25	44.7	100	15/11/2010
20101116	320	36.4	25	22.9	25	0	25	9.9	25	24.8	25	21.5	25	35.4	77	16/11/2010
20101117	321	34.3	25	22	25	0.4	25	8.4	25	20.6	25	17.8	25	32.9	67.4	17/11/2010
20101118	322	33.9	25	20.6	25	0	25	10.3	25	25.6	25	12.2	25	23.1	50.3	18/11/2010
20101119	323	35.2	25	20.4	25	0	25	11.7	25	29.4	25	15.1	25	26.6	63	19/11/2010
20101120	324	36.9	25	23.9	25	0	25	10.4	25	27.5	25	15.5	25	24.8	52.3	20/11/2010
20101121	325	37.5	25	24.2	25	0	25	10.1	25	26.6	25	22	25	34.1	72.9	21/11/2010
20101122	326	37.9	25	24.6	25	0	25	8.5	25	26.2	25	23.2	25	35.2	75	22/11/2010
20101123	327	39	25	24.2	25	0.1	25	10	25	27.3	25	22.8	25	32.6	75.5	23/11/2010
20101124	328	38	25	24.2	25	0	25	10.9	25	27.1	25	22.2	25	33.5	73.5	24/11/2010
20101125	329	36.8	25	23	25	0	25	8.9	25	26.7	25	21.3	25	34.3	75.8	25/11/2010
20101126	330	38.6	25	25.1	25	0	25	9.2	25	25	25	20.3	25	29.7	63.7	26/11/2010
20101127	331	29.9	25	25.4	25	0	25	8.1	25	15.5	25	23.2	25	55	71.5	27/11/2010
20101128	332	32.8	25	22.9	25	3.2	25	7.1	25	16	25	25.4	25	51.1	91	28/11/2010
20101129	333	32.9	25	21.5	25	0	25	11.5	25	24.8	25	15.8	25	31.6	61.6	29/11/2010
20101130	334	32.8	25	18.9	25	0	25	11.6	25	30.6	25	9.5	25	19.1	43.5	30/11/2010
20101201	335	34.2	25	16.6	25	0	25	9.4	25	28	25	8.9	25	16.5	47.1	1/12/2010
20101202	336	35.4	25	20.7	25	0	25	6.6	25	19.3	25	10.8	25	18.8	44.3	2/12/2010
20101203	337	39.5	25	18.5	25	0	25	9	25	29.3	25	16.6	25	23.1	78	3/12/2010
20101204	338	41.3	25	23.4	25	0	25	11.5	25	27.3	25	17.3	25	21.9	60.1	4/12/2010
20101205	339	40.9	25	24.4	25	0	25	7.7	25	23.3	25	14.2	25	18.3	46.5	5/12/2010
20101206	340	42	25	25.3	25	0	25	11	25	19.6	25	22.2	25	27.1	68.9	6/12/2010
20101207	341	36.4	25	24.4	25	0	25	6.8	25	18.6	25	23.8	25	39.2	77.9	7/12/2010
20101208	342	39.2	25	26.3	25	0	2									

20101209	343	37	25	23.2	25	42.9	25	6.2	25	23.1	25	27.4	25	43.7	96.4	9/12/2010
20101210	344	29.7	25	24.6	25	0.7	25	5.5	25	10.7	25	27	25	64.7	87.3	10/12/2010
20101211	345	32.4	25	24	25	15.1	25	8	25	19.1	25	26.7	25	54.9	89.5	11/12/2010
20101212	346	35.6	25	22.9	25	12	25	9.6	25	27.1	25	19.6	25	33.7	70.2	12/12/2010
20101213	347	36.9	25	20.2	25	0	25	10.3	25	30.4	25	13.3	25	21.3	56.2	13/12/2010
20101214	348	37.7	25	19.2	25	0	25	9.4	25	29.8	25	12.8	25	19.6	57.6	14/12/2010
20101215	349	39.5	25	21.7	25	0	25	9.8	25	29.3	25	17.7	25	24.6	68.2	15/12/2010
20101216	350	39.3	25	25.4	25	0	25	9	25	26.9	25	26.7	25	37.6	82.3	16/12/2010
20101217	351	35.4	25	27.5	25	0	25	9.2	25	21.2	25	23.7	25	41.2	64.6	17/12/2010
20101218	352	35.4	25	24.5	25	0.8	25	8	25	17.2	25	28	25	48.7	91.1	18/12/2010
20101219	353	34	25	24.6	25	2	25	5.9	25	13.7	25	28.5	25	53.6	92.2	19/12/2010
20101220	354	28.2	25	22.2	25	52.6	25	4.2	25	9.8	25	26.1	25	68.3	97.6	20/12/2010
20101221	355	33.7	25	21.4	25	0	25	9.1	25	24.7	25	19.6	25	37.5	76.9	21/12/2010
20101222	356	33.2	25	22.8	25	0	25	8.6	25	25.3	25	23	25	45.2	82.9	22/12/2010
20101223	357	31.8	25	22.4	25	0	25	7.2	25	23.5	25	23.7	25	50.4	87.5	23/12/2010
20101224	358	33.1	25	21.9	25	18.8	25	8.9	25	20.1	25	24.8	25	49	94.4	24/12/2010
20101225	359	33.2	25	23.8	25	1.8	25	7.2	25	19.8	25	25.1	25	49.3	85.2	25/12/2010
20101226	360	34.6	25	24.5	25	0	25	6.6	25	19.7	25	27.4	25	49.8	89.1	26/12/2010
20101227	361	35.4	25	24.2	25	3.5	25	6.8	25	17.7	25	28.1	25	48.9	93.1	27/12/2010
20101228	362	35.1	25	24.5	25	1.2	25	8.2	25	23.3	25	28.4	25	50.2	92.4	28/12/2010
20101229	363	35.1	25	24.4	25	0	25	8.5	25	20.9	25	26.7	25	47.2	87.4	29/12/2010
20101230	364	33.1	25	22.9	25	26.4	25	6.6	25	21.1	25	28.4	25	56.1	100	30/12/2010
20101231	365	35.8	25	24.5	25	1.2	25	9.7	25	23.7	25	29.7	25	50.5	96.6	31/12/2010
20110101	1	33.7	25	23.8	25	1.2	25	7	25	15.3	25	28.2	25	53.9	95.7	1/01/2011
20110102	2	34.6	25	24.1	25	4.3	25	8.8	25	23.6	25	26.5	25	48.2	88.3	2/01/2011
20110103	3	36.6	25	23.2	25	0	25	8.2	25	28	25	27.6	25	44.9	97.1	3/01/2011
20110104	4	37.2	25	24.8	25	0	25	8	25	24.3	25	29.3	25	46.2	93.6	4/01/2011
20110105	5	33.3	25	25.5	25	0	25	6.2	25	16.4	25	22.6	25	44.2	69.3	5/01/2011
20110106	6	36.6	25	23.9	25	0.8	25	8.9	25	25.3	25	26.8	25	43.6	90.4	6/01/2011
20110107	7	37.2	25	25.3	25	0	25	8.4	25	25.5	25	20.5	25	32.3	63.6	7/01/2011
20110108	8	38.2	25	23.7	25	0	25	11.1	25	24.1	25	27.7	25	41.4	94.6	8/01/2011
20110109	9	36.5	25	25.7	25	0	25	7.1	25	21.7	25	24.9	25	40.8	75.4	9/01/2011
20110110	10	37.4	25	24.1	25	0	25	7.1	25	20.3	25	26	25	40.5	86.6	10/01/2011
20110111	11	33.9	25	23.7	25	7.3	25	5.8	25	16.5	25	27	25	51	92.2	11/01/2011
20110112	12	34	25	24.3	25	8.5	25	5.5	25	12.4	25	28.8	25	54.1	94.8	12/01/2011
20110113	13	32.3	25	25.5	25	2.4	25	4.9	25	12.5	25	30.1	25	62.2	92.3	13/01/2011
20110114	14	33	25	24.3	25	21.1	25	6.7	25	17	25	29	25	57.7	95.5	14/01/2011
20110115	15	33.6	25	24.1	25	2.5	25	7	25	22.1	25	29.4	25	56.5	98	15/01/2011
20110116	16	35.1	25	26.1	25	3.2	25	7.4	25	20.3	25	31.6	25	55.9	93.5	16/01/2011
20110117	17	34.4	25	25.2	25	1.4	25	4.5	25	16.2	25	28.7	25	52.8	89.6	17/01/2011
20110118	18	35.8	25	24.4	25	2.9	25	5.9	25	18.6	25	29	25	49.3	94.9	18/01/2011
20110119	19	35.4	25	25.1	25	0.1	25	5.7	25	20.9	25	29	25	50.4	91	19/01/2011
20110120	20	37.2	25	24.3	25	5.4	25	8.5	25	25.8	25	28.9	25	45.6	95.2	20/01/2011
20110121	21	38.3	25	20.3	25	0.1	25	9.1	25	25.7	25	20.9	25	31	87.8	21/01/2011
20110122	22	36.6	25	25.2	25	0	25	10.2	25	26.9	25	25	25	40.7	78	22/01/2011
20110123	23	36.7	25	23.8	25	0	25	9.2	25	27.9	25	20.8	25	33.7	70.6	23/01/2011
20110124	24	36.4	25	21.3	25	0	25	10.3	25	28.5	25	17.8	25	29.3	70.3	24/01/2011
20110125	25	38.5	25	20.7	25	0	25	9.3	25	28.3	25	20.3	25	29.8	83.2	25/01/2011
20110126	26	39.6	25	23.5	25	0	25	10.4	25	26.6	25	22.7	25	31.4	78.4	26/01/2011
20110127	27	40.2	25	27.2	25	0	25	11.2	25	27.4	25	21.5	25	28.8	59.6	27/01/2011
20110128	28	40.2	25	23.5	25	0.2	25	10.3	25	28.3	25	19.2	25	25.7	66.3	28/01/2011
20110129	29	40.7	25	25.5	25	0	25	10.1	25	26.4	25	20.3	25	26.5	62.2	29/01/2011
20110130	30	35.9	25	24	25	7.2	25	10.6	25	22.7	25	26.3	25	44.5	88.2	30/01/2011
20110131	31	36.6	25	25	25	0.1	25	8.2	25	24.4	25	22.7	25	37	71.7	31/01/2011
20110201	32	38.4	25	25.4	25	0	25	9.2	25	26.5	25	27	25	39.9	83.3	1/02/2011
20110202	33	36.4	25	26.6	25	0.3	25	6.5	25	22.5	25	24.4	25	40.2	70.1	2/02/2011
20110203	34	30.5	25	25.7	25	0	25	5.8	25	6.9	25	23.8	25	54.5	72.1	3/02/2011
20110204	35	29	25	23.4	25	72.6	25	3.5	25	7.7	25	27.4	25	68.4	95.2	4/02/2011
20110205	36	29.6	25	23.5	25	22.2	25	4.3	25	12.3	25	27.8	25	67	96	5/02/2011
20110206	37	32.9	25	22.8	25	8.9	25	7.7	25	21.9	25	27.1	25	54.2	97.7	6/02/2011
20110207	38	32.9	25	23.6	25	0	25	6.2	25	22.9	25	27.6	25	55.2	94.8	7/02/2011
20110208	39	35.2	25	24.6	25	0	25	6.4	25	23.1	25	29.1	25	51.2	94.1	8/02/2011
20110209	40	34.1	25	24	25	0.4	25	7.2	25	21	25	25.5	25	47.7	85.5	9/02/2011
20110210	41	34.4	25	24	25	0.2	25	7.4	25	20.3	25	25.1	25	46.1	84.1	10/02/2011
20110211	42	34.3	25	23.5	25	0.7	25	8.2	25	25	25	25.7	25	47.5	88.8	11/02/2011
20110212	43	34.5	25	24.1	25	0	25	8.6	25	27	25	25.1	25	45.9	83.6	12/02/2011
20110213	44	35.4	25	25.5	25	0	25	9.1	25	25.6	25	25.2	25	43.8	77.2	13/02/2011
20110214	45	36.2	25	23.4	25	4.2	25	8.8	25	26.6	25	24.3	25	40.5	84.5	14/02/2011
20110215	46	35.2	25	23.8	25	0.2	25	8.5	25	20.6	25	24.3	25	42.7	82.5	15/02/2011
20110216	47	36.5	25	24	25	0	25	8	25	24.6	25	27	25	44.2	90.5	16/02/2011
20110217	48	36.9	25	24.9	25	0	25	7.5	25	22.6	25	27.3	25	43.7	86.7	17/02/2011
20110218	49	37.4	25	24.6	25	0	25	9	25	23.8	25	26.6	25	41.5	86	18/02/2011
20110219	50	37.3	25	24.1	25	0.2	25	9.9	25	22.5	25	25.8	25	40.4	86	19/02/2011
20110220	51	36.7	25	23.1	25	1.1	25	5.9	25	19.3	25	24.8	25	40.2	87.8	20/02/2011
20110221	52	37.1	25	24.2	25	5.9	25	6.6	25	21.3	25	26.8	25	42.5	88.8	21/02/2011
20110222	53	35.8	25	22.5	25	13.7	25	7.1	25	20.1	25	28.6	25	48.7	100	22/02/2011
20110223	54	34.6	25	24	25	3.1	25	8.2	25	20.3	25	27.3	25	49.6	91.5	23/02/2011
20110224	55	33.6	25	23.7	25	6.5	25	8.6	25	18.4	25	25.4	25	48.8	86.7	24/02/2011
20110225	56	33.5	25	21.8	25	0.3	25	8.2	25	19.2	25	22.8	25	44.1	87.3	25/02/2011
20110226	57	33.3	25	23.2	25	3.7	25	7.1	25	17.5	25	26.6	25	52	93.6	26/02/2011
20110227	58	32.7	25	22.8	25	26.9	25	6	25	16.4	25	27.1	25	54.8	97.7	27/02/2011
20110228	59	31.5	25	23.6	25	0.2	25	5.5	25	15.9	25	27	25	58.4	92.7	28/02/2011
20110301	60	30.8	25	23.7	25</											

20110302	61	29.4	25	23.5	25	0.1	25	5.6	25	13.8	25	26	25	63.4	89.8	2/03/2011
20110303	62	31.7	25	23.6	25	4	25	5.4	25	12.9	25	27.5	25	58.8	94.4	3/03/2011
20110304	63	32.5	25	23.6	25	1.8	25	6	25	18.6	25	27.4	25	56	94.1	4/03/2011
20110305	64	32.6	25	24	25	0.1	25	4.8	25	16.8	25	28.7	25	58.4	96.2	5/03/2011
20110306	65	34.1	25	24.3	25	0	25	6.6	25	17.3	25	28.5	25	53.3	93.8	6/03/2011
20110307	66	32.7	25	23.6	25	16.7	25	5.2	25	14.3	25	26.5	25	53.6	91	7/03/2011
20110308	67	32.3	25	24	25	11.5	25	5.2	25	18.2	25	27.6	25	57.1	92.5	8/03/2011
20110309	68	30	25	23.8	25	6.7	25	6.4	25	15	25	27.7	25	65.3	94	9/03/2011
20110310	69	30.2	25	23.4	25	18.2	25	4.8	25	16.9	25	27.6	25	64.3	95.9	10/03/2011
20110311	70	24.8	25	22.4	25	62.8	25	5.1	25	6.5	25	25.9	25	82.8	95.6	11/03/2011
20110312	71	25.9	25	21.9	25	109.1	25	4.1	25	7.9	25	25.2	25	75.4	95.9	12/03/2011
20110313	72	26.8	25	21.8	25	9.4	25	4.6	25	9.1	25	25	25	71	95.8	13/03/2011
20110314	73	31	25	22.1	25	10.7	25	4.6	25	20.2	25	27.2	25	60.5	100	14/03/2011
20110315	74	33.4	25	22.4	25	0.1	25	6.9	25	18.6	25	27.2	25	52.9	100	15/03/2011
20110316	75	32.9	25	23.5	25	0.1	25	5.1	25	17.5	25	28.6	25	57.2	98.8	16/03/2011
20110317	76	34.4	25	23.4	25	0.3	25	5.6	25	22.6	25	29.2	25	53.7	100	17/03/2011
20110318	77	34.9	25	24.4	25	0	25	6.6	25	21.6	25	29.4	25	52.6	96.2	18/03/2011
20110319	78	34.2	25	24.6	25	0	25	5.7	25	11	25	31.1	25	57.8	100	19/03/2011
20110320	79	33.2	25	24.6	25	0	25	4.1	25	13.1	25	30.9	25	60.7	99.9	20/03/2011
20110321	80	32.8	25	24.7	25	2.2	25	4.1	25	14.9	25	29.6	25	59.5	95.2	21/03/2011
20110322	81	32.4	25	22	25	0.7	25	5.7	25	22.6	25	21	25	43.2	79.5	22/03/2011
20110323	82	31.3	25	19.1	25	0	25	6.4	25	22.6	25	18.8	25	41.1	85.1	23/03/2011
20110324	83	31.9	25	20.7	25	0	25	8.1	25	22.7	25	16.8	25	35.5	68.8	24/03/2011
20110325	84	30.9	25	18.9	25	0	25	7.9	25	17.7	25	12.8	25	28.7	58.6	25/03/2011
20110326	85	31.8	25	18.4	25	0	25	7.1	25	24.5	25	13	25	27.7	61.5	26/03/2011
20110327	86	32.4	25	16.9	25	0	25	7.1	25	24.3	25	14.1	25	29	73.3	27/03/2011
20110328	87	33.4	25	18.2	25	0	25	7.2	25	21.1	25	19.8	25	38.5	94.8	28/03/2011
20110329	88	27.6	25	22.5	25	0	25	4.1	25	12.6	25	21.1	25	57.1	77.4	29/03/2011
20110330	89	28.4	25	21.7	25	0	25	4	25	11.2	25	21.7	25	56.1	83.6	30/03/2011
20110331	90	27.7	25	21.7	25	0	25	3.3	25	9.2	25	21.4	25	57.6	82.5	31/03/2011
20110401	91	26.8	25	22.7	25	0	25	5.5	25	8.9	25	22.3	25	63.3	80.9	1/04/2011
20110402	92	26	25	21.2	25	0.6	25	5	25	7.1	25	23.4	25	69.6	93	2/04/2011
20110403	93	29.9	25	20.5	25	7.8	25	5.3	25	12.8	25	22.3	25	52.9	92.5	3/04/2011
20110404	94	31.7	25	21.3	25	0	25	5.9	25	17.3	25	20.3	25	43.4	80.2	4/04/2011
20110405	95	31.7	25	21.3	25	0	25	7.3	25	17.7	25	19.9	25	42.6	78.6	5/04/2011
20110406	96	31.1	25	20.7	25	0	25	7.2	25	20.7	25	17.1	25	37.8	70.1	6/04/2011
20110407	97	31.7	25	20	25	0	25	7.6	25	20.5	25	18.2	25	38.9	77.9	7/04/2011
20110408	98	32	25	20.8	25	0	25	6.8	25	20.5	25	18.9	25	39.7	77	8/04/2011
20110409	99	32.5	25	20.3	25	0	25	6.3	25	21.3	25	18.8	25	38.4	79	9/04/2011
20110410	100	32.3	25	16.9	25	0	25	6.2	25	21.8	25	16.8	25	34.7	87.3	10/04/2011
20110411	101	29.6	25	18.1	25	0	25	7.2	25	22.5	25	13.1	25	31.6	63.1	11/04/2011
20110412	102	29	25	13.7	25	0	25	6.2	25	23.4	25	10.8	25	27	68.9	12/04/2011
20110413	103	31	25	11.3	25	0	25	6	25	22.9	25	11.8	25	26.3	88.2	13/04/2011
20110414	104	32.6	25	11.8	25	0	25	6.3	25	21.9	25	12.4	25	25.2	89.6	14/04/2011
20110415	105	33.6	25	13.1	25	0.2	25	6.9	25	20.5	25	13.3	25	25.6	88.3	15/04/2011
20110416	106	30.2	25	17.1	25	0	25	6.8	25	20.5	25	12.1	25	28.2	62.1	16/04/2011
20110417	107	29.1	25	15.1	25	0	25	7.1	25	20.8	25	12.8	25	31.8	74.6	17/04/2011
20110418	108	29.1	25	13.6	25	0	25	5.5	25	21.5	25	11.4	25	28.3	73.2	18/04/2011
20110419	109	30.6	25	14.4	25	0	25	6.1	25	21.9	25	16.6	25	37.8	100	19/04/2011
20110420	110	32	25	14.4	25	0	25	5.8	25	21.2	25	13.3	25	28	81.1	20/04/2011
20110421	111	32.9	25	16.4	25	0	25	5.6	25	20.9	25	15.3	25	30.6	82.1	21/04/2011
20110422	112	32.4	25	17.6	25	0	25	7.8	25	20.1	25	12.8	25	26.3	63.6	22/04/2011
20110423	113	31.5	25	15.5	25	0	25	7.9	25	22	25	10.5	25	22.7	59.7	23/04/2011
20110424	114	32.5	25	16.1	25	0	25	6.7	25	21.1	25	9.1	25	18.6	49.8	24/04/2011
20110425	115	32.6	25	16.4	25	0	25	6.3	25	20.6	25	13.1	25	26.6	70.3	25/04/2011
20110426	116	31.3	25	16.7	25	0	25	6.9	25	20.1	25	14.6	25	31.9	76.8	26/04/2011
20110427	117	30.7	25	14.1	25	0	25	7	25	20.3	25	14.2	25	32.2	88.3	27/04/2011
20110428	118	29.7	25	15.3	25	0	25	5.8	25	20.9	25	13.9	25	33.3	80	28/04/2011
20110429	119	29.2	25	16.4	25	0	25	5.9	25	21	25	13.3	25	32.8	71.3	29/04/2011
20110430	120	29.9	25	14.5	25	0	25	5.6	25	19.9	25	12.6	25	29.9	76.4	30/04/2011
20110501	121	30.6	25	13	25	0	25	5.7	25	19.9	25	11.3	25	25.7	75.5	1/05/2011
20110502	122	31.6	25	12.5	25	0	25	6	25	19.4	25	11	25	23.7	75.9	2/05/2011
20110503	123	30.1	25	16.3	25	0	25	6.2	25	20.1	25	12.3	25	28.8	66.4	3/05/2011
20110504	124	28.6	25	13.3	25	0	25	7	25	20.2	25	12.8	25	32.7	83.9	4/05/2011
20110505	125	28.4	25	14.8	25	0	25	7	25	20.3	25	10.2	25	26.4	60.6	5/05/2011
20110506	126	28.3	25	11.8	25	0	25	6.5	25	20	25	8	25	20.8	57.8	6/05/2011
20110507	127	29	25	11.3	25	0	25	6.1	25	18.9	25	9.2	25	23	68.8	7/05/2011
20110508	128	29.6	25	13.8	25	0	25	6.3	25	14.2	25	8.8	25	21.2	55.8	8/05/2011
20110509	129	26.1	25	17	25	0	25	6.7	25	18.7	25	9.2	25	27.2	47.5	9/05/2011
20110510	130	25.1	25	8.2	25	0	25	6.8	25	20.3	25	7.5	25	23.5	69	10/05/2011
20110511	131	23.7	25	8.1	25	0	25	5.4	25	20.7	25	6.8	25	23.2	63	11/05/2011
20110512	132	24.5	25	6.8	25	0	25	6	25	20.1	25	6.6	25	21.5	66.8	12/05/2011
20110513	133	24.9	25	8.2	25	0	25	4.1	25	20	25	8.6	25	27.3	79.1	13/05/2011
20110514	134	25.8	25	9.7	25	0	25	5.9	25	19.2	25	9.1	25	27.4	75.7	14/05/2011
20110515	135	25.9	25	10.8	25	0	25	6.8	25	19.2	25	7.6	25	22.7	58.7	15/05/2011
20110516	136	26.3	25	11.5	25	0	25	6.1	25	20.1	25	6.1	25	17.8	45	16/05/2011
20110517	137	28.1	25	12.9	25	0	25	6.2	25	19.4	25	12.2	25	32.1	82	17/05/2011
20110518	138	27.9	25	15.6	25	0	25	5.5	25	19.2	25	9.8	25	26.1	55.3	18/05/2011
20110519	139	28.5	25	13.4	25	0	25	5.7	25	18.9	25	13	25	33.4	84.6	19/05/2011
20110520	140	29	25	14.3	25	0	25	4.6	25	18.8	25	12.8	25	32	78.6	20/05/2011
20110521	141	29.8	25	14.4	25	0	25	5.4	25	18.1	25	16.6	25	39.6	100	21/05/2011
20110522	142	30.3	25	14.6	25	0	25	5	25	16.1	25	16.1	25	37.3	96.9	22/05/2011
20110523	143	27.6	25	16	25	0	25	6.6	25	17.4	25	8.8	25	23.8	48.4	23

20110524	144	24.2	25	12.6	25	0	25	5.4	25	18.8	25	9.2	25	30.5	63.1	24/05/2011
20110525	145	23.4	25	7.8	25	0	25	5.5	25	18.9	25	9.1	25	31.6	86	25/05/2011
20110526	146	21.9	25	5.3	25	0	25	4.8	25	15.7	25	6.9	25	26.3	77.5	26/05/2011
20110527	147	23.5	25	6	25	0	25	4.4	25	19.1	25	7.3	25	25.2	78.1	27/05/2011
20110528	148	25.2	25	5.2	25	0	25	5.3	25	19.1	25	6.3	25	19.7	71.3	28/05/2011
20110529	149	26.7	25	6.2	25	0	25	5.8	25	18.9	25	6.3	25	18	66.5	29/05/2011
20110530	150	25.8	25	6.4	25	0	25	5.2	25	18.9	25	6.7	25	20.2	69.7	30/05/2011
20110531	151	23.3	25	6	25	0	25	5.2	25	19	25	7.2	25	25.2	77	31/05/2011
20110601	152	25.5	25	6.2	25	0	25	4.5	25	18.6	25	8	25	24.5	84.4	1/06/2011
20110602	153	25.6	25	8.1	25	0	25	4.5	25	18.5	25	9.4	25	28.6	87.1	2/06/2011
20110603	154	26.7	25	8.2	25	0	25	4.4	25	18.4	25	8.5	25	24.3	78.2	3/06/2011
20110604	155	27.5	25	9.2	25	0	25	4.4	25	18.1	25	9.4	25	25.6	80.8	4/06/2011
20110605	156	28.4	25	8	25	0	25	4.2	25	16.8	25	9.5	25	24.6	88.6	5/06/2011
20110606	157	29.1	25	9.7	25	0	25	4.4	25	17.4	25	9.8	25	24.3	81.5	6/06/2011
20110607	158	29.8	25	14.2	25	0	25	4.9	25	16.4	25	11.7	25	27.9	72.3	7/06/2011
20110608	159	27.9	25	15.8	25	0	25	4.7	25	14.2	25	10.7	25	28.5	59.6	8/06/2011
20110609	160	20.6	25	15.5	25	0	25	2.7	25	7.9	25	14.2	25	58.5	80.7	9/06/2011
20110610	161	13.4	25	11.4	25	1.4	25	1	25	6.1	25	11.8	25	76.8	87.6	10/06/2011
20110611	162	19.2	25	7.7	25	2.8	25	5.1	25	14.8	25	8.2	25	36.9	78.1	11/06/2011
20110612	163	21	25	5.7	25	0	25	5	25	18.2	25	7.4	25	29.8	80.8	12/06/2011
20110613	164	21.5	25	5.3	25	0	25	3.8	25	17.6	25	8.6	25	33.6	96.6	13/06/2011
20110614	165	21.9	25	5.2	25	0	25	4.1	25	17.5	25	9.7	25	36.9	100	14/06/2011
20110615	166	22.5	25	6.4	25	0	25	4.5	25	18.1	25	8.6	25	31.6	89.5	15/06/2011
20110616	167	23.4	25	5.9	25	0	25	3.9	25	17.8	25	8.8	25	30.6	94.8	16/06/2011
20110617	168	24.1	25	7.1	25	0	25	5.1	25	17.7	25	6	25	20	59.5	17/06/2011
20110618	169	23.4	25	6.7	25	0	25	5.5	25	18.3	25	7.5	25	26.1	76.5	18/06/2011
20110619	170	24.4	25	5.2	25	0	25	4.7	25	18	25	6.6	25	21.6	74.7	19/06/2011
20110620	171	26.2	25	4.7	25	0	25	3.5	25	18	25	6	25	17.6	70.3	20/06/2011
20110621	172	25.6	25	4.6	25	0	25	4.4	25	17.7	25	6.3	25	19.2	74.3	21/06/2011
20110622	173	23.6	25	6.3	25	0	25	4.5	25	18	25	9.4	25	32.3	98.5	22/06/2011
20110623	174	23.6	25	6.6	25	0	25	5.1	25	18.1	25	6	25	20.6	61.6	23/06/2011
20110624	175	24.4	25	8.5	25	0	25	5.4	25	18.4	25	6.4	25	20.9	57.7	24/06/2011
20110625	176	25.4	25	8.7	25	0	25	4.9	25	18.2	25	8.1	25	25	72.1	25/06/2011
20110626	177	25	25	11.3	25	0	25	4.7	25	17.8	25	10.3	25	32.5	77	26/06/2011
20110627	178	27.2	25	11.2	25	0	25	5.3	25	14.4	25	14.5	25	40.2	100	27/06/2011
20110628	179	28.2	25	18.5	25	0	25	4.1	25	12.2	25	12.3	25	32.2	57.8	28/06/2011
20110629	180	25.3	25	13.8	25	0	25	3.1	25	14.3	25	16.3	25	50.6	100	29/06/2011
20110630	181	26.4	25	15.1	25	0	25	4.8	25	16.8	25	15.1	25	43.9	88	30/06/2011
20110701	182	26.3	25	14.6	25	0	25	4.8	25	17.4	25	13.1	25	38.3	78.9	1/07/2011
20110702	183	26.3	25	12.4	25	0	25	4.4	25	16.6	25	10.9	25	31.9	75.7	2/07/2011
20110703	184	28.6	25	8.1	25	0	25	4	25	16.4	25	10.2	25	26.1	94.5	3/07/2011
20110704	185	29.9	25	9.3	25	0	25	4.5	25	17.8	25	10.9	25	25.8	93.1	4/07/2011
20110705	186	26.4	25	13.3	25	0	25	5.5	25	16.6	25	11.7	25	34	76.7	5/07/2011
20110706	187	25.8	25	8.8	25	0	25	5.2	25	17.6	25	5.3	25	16	46.8	6/07/2011
20110707	188	25.2	25	8.8	25	0	25	6	25	18.8	25	6.2	25	19.3	54.8	7/07/2011
20110708	189	23.9	25	8.3	25	0	25	4.7	25	18.5	25	6.8	25	22.9	62.1	8/07/2011
20110709	190	23.7	25	6.9	25	0	25	4.8	25	18.8	25	6.6	25	22.5	66.4	9/07/2011
20110710	191	23.7	25	6.2	25	0	25	5.7	25	19.1	25	4.9	25	16.7	51.7	10/07/2011
20110711	192	23.3	25	5.3	25	0	25	5.3	25	18.5	25	5.3	25	18.5	59.5	11/07/2011
20110712	193	27	25	6.5	25	0	25	4.9	25	18.8	25	5.5	25	15.4	56.9	12/07/2011
20110713	194	28.2	25	6.9	25	0	25	5.2	25	18.7	25	6.5	25	17	65.4	13/07/2011
20110714	195	24.5	25	10.8	25	0	25	5.9	25	16.2	25	8.3	25	27	64.1	14/07/2011
20110715	196	19.3	25	13.7	25	0.2	25	2.8	25	8.8	25	14.1	25	63	90	15/07/2011
20110716	197	25.9	25	12.9	25	0.1	25	3.3	25	10.5	25	14.7	25	44	98.9	16/07/2011
20110717	198	27	25	12.8	25	0	25	4.5	25	17.2	25	15.3	25	42.9	100	17/07/2011
20110718	199	25.9	25	9.2	25	0	25	5.1	25	18.7	25	10.6	25	31.7	91.2	18/07/2011
20110719	200	24.6	25	7.7	25	0	25	4.8	25	18.9	25	10.4	25	33.6	99	19/07/2011
20110720	201	23.5	25	7.2	25	0	25	5.1	25	19.5	25	6.5	25	22.5	64	20/07/2011
20110721	202	23.2	25	5.7	25	0	25	4.7	25	19.5	25	8	25	28.1	87.4	21/07/2011
20110722	203	24.8	25	6.2	25	0	25	4.7	25	19.4	25	8.1	25	25.9	85.5	22/07/2011
20110723	204	23.5	25	5.5	25	0	25	5.3	25	19.7	25	6	25	20.7	66.5	23/07/2011
20110724	205	24.9	25	4.5	25	0	25	4.9	25	19.6	25	6	25	19.1	71.3	24/07/2011
20110725	206	25.6	25	6.2	25	0	25	5.1	25	19.6	25	6.3	25	19.2	66.5	25/07/2011
20110726	207	27	25	7.3	25	0	25	4.5	25	19.3	25	6	25	16.8	58.7	26/07/2011
20110727	208	27.9	25	9.8	25	0	25	4.9	25	19.8	25	7.8	25	20.8	64.4	27/07/2011
20110728	209	27.6	25	10.9	25	0	25	5	25	19.8	25	7.4	25	20	56.8	28/07/2011
20110729	210	27.6	25	10.3	25	0	25	5	25	20	25	8.6	25	23.3	68.7	29/07/2011
20110730	211	28.4	25	11.4	25	0	25	4.9	25	19.8	25	10.8	25	27.9	80.2	30/07/2011
20110731	212	29.1	25	11.1	25	0	25	6.1	25	20	25	9.4	25	23.3	71.2	31/07/2011
20110801	213	28.6	25	8.6	25	0	25	5.6	25	20.2	25	8.7	25	22.2	77.9	1/08/2011
20110802	214	28	25	8.2	25	0	25	5.6	25	20.5	25	7.3	25	19.3	67.2	2/08/2011
20110803	215	28.1	25	8.6	25	0	25	5.6	25	20.5	25	7.3	25	19.2	65.4	3/08/2011
20110804	216	27.4	25	11.3	25	0	25	5.5	25	20.9	25	6.8	25	18.6	50.8	4/08/2011
20110805	217	27.8	25	7.6	25	0	25	4.8	25	20.2	25	9.1	25	24.4	87.2	5/08/2011
20110806	218	28.7	25	11.7	25	0	25	5.3	25	18.8	25	9.9	25	25.2	72	6/08/2011
20110807	219	30.2	25	10.1	25	0	25	6.6	25	18.7	25	9.5	25	22.1	76.9	7/08/2011
20110808	220	28.3	25	10.7	25	0	25	6.5	25	20.3	25	6.6	25	17.2	51.3	8/08/2011
20110809	221	27.5	25	6.3	25	0	25	5.2	25	21.4	25	6.1	25	16.6	63.9	9/08/2011
20110810	222	31.4	25	8.4	25	0	25	5.9	25	19.9	25	6.9	25	15	62.6	10/08/2011
20110811	223	24.9	25	10.3	25	0	25	6	25	21.6	25	6.4	25	20.3	51.1	11/08/2011
20110812	224	25.9	25	6.7	25	0	25	5.7	25	21.3	25	7.5	25	22.5	76.5	12/08/2011
20110813	225	27.6	25	7.7	25	0	25	5.6	25	21.5	25	6.8	25	18.4	64.7	13/08/2011
20110814	226	28.8	25	11.8	25	0	25	6.8	25	21.3	25	7.1	25	17.9	51.3	14/08/2011

20110815	227	29.3	25	10.2	25	0	25	5.8	25	21.7	25	7	25	17.2	56.3	15/08/2011
20110816	228	30.9	25	11	25	0	25	6	25	20.8	25	8.7	25	19.5	66.3	16/08/2011
20110817	229	28.3	25	12.8	25	0	25	7.4	25	20.6	25	12.7	25	33	86	17/08/2011
20110818	230	24.3	25	7.9	25	0	25	6	25	22.7	25	5.2	25	17.1	48.8	18/08/2011
20110819	231	25.5	25	7.5	25	0	25	6	25	22.4	25	5.7	25	17.5	55	19/08/2011
20110820	232	26.1	25	8.2	25	0	25	6.2	25	22.5	25	7.6	25	22.5	69.9	20/08/2011
20110821	233	27.8	25	8.6	25	0	25	7.2	25	22.6	25	7.3	25	19.5	65.4	21/08/2011
20110822	234	27	25	9.7	25	0	25	7.8	25	22.4	25	6.2	25	17.4	51.6	22/08/2011
20110823	235	27.1	25	14.1	25	0	25	7.3	25	22.8	25	8.4	25	23.4	52.2	23/08/2011
20110824	236	28	25	12	25	0	25	7.3	25	23	25	8.6	25	22.8	61.4	24/08/2011
20110825	237	30	25	13.7	25	0	25	6.7	25	22.8	25	9.2	25	21.7	58.7	25/08/2011
20110826	238	29.9	25	12.3	25	0	25	6.1	25	21.6	25	8.5	25	20.1	59.5	26/08/2011
20110827	239	32.1	25	15	25	0	25	7.2	25	22.8	25	6.8	25	14.2	39.9	27/08/2011
20110828	240	32.9	25	15.8	25	0	25	11.1	25	22.9	25	6	25	12	33.4	28/08/2011
20110829	241	31.5	25	13.4	25	0	25	8.3	25	23.8	25	4.4	25	9.5	28.6	29/08/2011
20110830	242	30.3	25	9.1	25	0	25	10.1	25	24.3	25	4.6	25	10.7	39.8	30/08/2011
20110831	243	31.2	25	12.2	25	0	25	8.5	25	24.2	25	4.3	25	9.5	30.3	31/08/2011
20110901	244	31.9	25	13.2	25	0	25	7.7	25	23.1	25	9.3	25	19.7	61.3	1/09/2011
20110902	245	32.1	25	16	25	0	25	7.3	25	23.1	25	10.5	25	22	57.8	2/09/2011
20110903	246	31.3	25	16.7	25	0	25	8.1	25	23.8	25	10.1	25	22.1	53.2	3/09/2011
20110904	247	32.2	25	16	25	0	25	7.6	25	23	25	11.2	25	23.3	61.6	4/09/2011
20110905	248	30.4	25	17.2	25	0	25	6.9	25	23.4	25	12.5	25	28.8	63.7	5/09/2011
20110906	249	30.8	25	16.5	25	0	25	7.5	25	23.9	25	10.3	25	23.2	54.9	6/09/2011
20110907	250	31.2	25	12.8	25	0	25	6.6	25	23.6	25	8.7	25	19.1	58.9	7/09/2011
20110908	251	32.5	25	12.9	25	0	25	6.8	25	20.7	25	8.7	25	17.8	58.5	8/09/2011
20110909	252	25.7	25	15.2	25	0	25	8.4	25	23.2	25	8.2	25	24.8	47.5	9/09/2011
20110910	253	25	25	8.8	25	0	25	8.1	25	24.3	25	5.2	25	16.4	45.9	10/09/2011
20110911	254	25.9	25	9.2	25	0	25	7.7	25	23.8	25	5.6	25	16.8	48.2	11/09/2011
20110912	255	27.1	25	10.6	25	0	25	9	25	25.1	25	5.4	25	15.1	42.3	12/09/2011
20110913	256	29.2	25	10.4	25	0	25	8.5	25	25.2	25	4.9	25	12.1	38.9	13/09/2011
20110914	257	30.3	25	11.1	25	0	25	8.4	25	25.7	25	4.8	25	11.1	36.3	14/09/2011
20110915	258	30.1	25	12.5	25	0	25	7.8	25	24.8	25	7.6	25	17.8	52.5	15/09/2011
20110916	259	31.7	25	15.4	25	0	25	8.7	25	25.5	25	7.2	25	15.4	41.2	16/09/2011
20110917	260	31.8	25	13.5	25	0	25	9.6	25	25.5	25	4.9	25	10.4	31.7	17/09/2011
20110918	261	33.2	25	11.6	25	0	25	8.3	25	25	25	7.3	25	14.4	53.5	18/09/2011
20110919	262	34.5	25	13.4	25	0	25	8	25	25.1	25	8	25	14.6	52.1	19/09/2011
20110920	263	33.4	25	19.6	25	0	25	8.7	25	24.6	25	8.7	25	16.9	38.2	20/09/2011
20110921	264	32.1	25	15.7	25	0	25	8.4	25	25.9	25	5.2	25	10.9	29.2	21/09/2011
20110922	265	35.2	25	12	25	0	25	7.2	25	25.4	25	5	25	8.8	35.7	22/09/2011
20110923	266	36	25	14.8	25	0	25	8.8	25	25.8	25	7.1	25	11.9	42.2	23/09/2011
20110924	267	36.1	25	16.4	25	0	25	9.3	25	24.8	25	11.3	25	18.9	60.6	24/09/2011
20110925	268	35.1	25	16.2	25	0	25	9.7	25	25.9	25	8	25	14.1	43.5	25/09/2011
20110926	269	35	25	17	25	0	25	8.4	25	26.1	25	4.5	25	8	23.2	26/09/2011
20110927	270	38.1	25	13.5	25	0	25	8.5	25	25.5	25	6.3	25	9.5	40.7	27/09/2011
20110928	271	36.7	25	17.1	25	0	25	9.8	25	23.8	25	11.3	25	18.3	58	28/09/2011
20110929	272	30.7	25	20.3	25	0	25	7.2	25	25.1	25	11.3	25	25.6	47.5	29/09/2011
20110930	273	32.9	25	13.8	25	0	25	8.5	25	26.3	25	5.3	25	10.6	33.6	30/09/2011
20111001	274	32.7	25	11.3	25	0	25	10.5	25	27.3	25	4.5	25	9.1	33.6	1/10/2011
20111002	275	31	25	11.4	25	0	25	8.7	25	27.4	25	4.6	25	10.2	34.1	2/10/2011
20111003	276	33.2	25	15.6	25	0	25	7.8	25	27.2	25	3.6	25	7.1	20.3	3/10/2011
20111004	277	36.5	25	19	25	0	25	8.3	25	25.7	25	5.2	25	8.5	23.7	4/10/2011
20111005	278	31.6	25	22.9	25	0	25	5.6	25	21.4	25	22	25	47.3	78.8	5/10/2011
20111006	279	34.9	25	18	25	2.5	25	7.1	25	24.5	25	18	25	32.2	87.3	6/10/2011
20111007	280	35.9	25	16.2	25	0	25	8.1	25	26.3	25	9.3	25	15.7	50.5	7/10/2011
20111008	281	35.1	25	17.8	25	0	25	8.4	25	26.1	25	10.7	25	18.9	52.5	8/10/2011
20111009	282	36.8	25	14.9	25	0	25	12.6	25	27.8	25	6.1	25	9.8	36	9/10/2011
20111010	283	40	25	16.2	25	0	25	11.9	25	23.3	25	8.3	25	11.3	45.1	10/10/2011
20111011	284	37.4	25	20.6	25	0.4	25	11.4	25	26.7	25	8.9	25	13.9	36.7	11/10/2011
20111012	285	36.9	25	16.6	25	0	25	9.7	25	23.1	25	6.3	25	10.1	33.4	12/10/2011
20111013	286	39.9	25	18.1	25	0	25	9.8	25	26	25	5.8	25	7.9	27.9	13/10/2011
20111014	287	30.8	25	22	25	0	25	8.8	25	21.8	25	14.6	25	32.9	55.2	14/10/2011
20111015	288	36.1	25	20.2	25	0.1	25	9.7	25	25.2	25	14.9	25	24.9	63	15/10/2011
20111016	289	34.2	25	18.5	25	0.1	25	10.4	25	15.3	25	9	25	16.7	42.3	16/10/2011
20111017	290	35.6	25	23.9	25	0	25	8.5	25	20.5	25	7.3	25	12.6	24.6	17/10/2011
20111018	291	33	25	19.5	25	0.1	25	7.7	25	18.1	25	16.5	25	32.8	72.8	18/10/2011
20111019	292	33.4	25	21.9	25	0.1	25	7.6	25	22.6	25	17.7	25	34.4	67.4	19/10/2011
20111020	293	33.8	25	19.4	25	0	25	8.8	25	25.5	25	16.5	25	31.4	73.3	20/10/2011
20111021	294	34.3	25	20.9	25	0	25	9.2	25	23.7	25	15.6	25	28.8	63.1	21/10/2011
20111022	295	36	25	21.9	25	0	25	10.4	25	21.4	25	16.7	25	28.1	63.6	22/10/2011
20111023	296	35.9	25	22.3	25	0	25	8.5	25	21.5	25	17.9	25	30.3	66.5	23/10/2011
20111024	297	37.2	25	22.2	25	0	25	7.7	25	20.3	25	15.2	25	24	56.8	24/10/2011
20111025	298	39	25	20.6	25	0	25	9.8	25	22.7	25	17.7	25	25.3	73	25/10/2011
20111026	299	40.3	25	23.2	25	0.4	25	12.2	25	27	25	13.2	25	17.6	46.4	26/10/2011
20111027	300	40.3	25	21.7	25	0	25	10.7	25	26.7	25	10	25	13.3	38.5	27/10/2011
20111028	301	40.5	25	21.3	25	0	25	9.8	25	24.4	25	7.7	25	10.2	30.4	28/10/2011
20111029	302	40.9	25	22.7	25	0	25	11.1	25	26.2	25	17.1	25	22.1	62	29/10/2011
20111030	303	39.8	25	24.4	25	0.1	25	8.6	25	24.5	25	16	25	21.9	52.4	30/10/2011
20111031	304	38.6	25	24.7	25	1.1	25	10.4	25	21.3	25	18.3	25	26.7	58.8	31/10/2011
20111101	305	35.8	25	23.2	25	30.7	25	9.1	25	17.4	25	20.1	25	34.2	70.7	1/11/2011
20111102	306	35.8	25	22.5	25	6.7	25	8.3	25	21.9	25	20.9	25	35.6	76.7	2/11/2011
20111103	307	36.1	25	21.7	25	21	25	8.9	25	19.8	25	23.8	25	39.8	91.7	3/11/2011
20111104	308	33.6	25	20.8	25	1.6	25	5.9	25	17.9	25	20.6	25	39.6	83.9	4/11/2011
20111105	309	33.4	25	21.2	25	11.3	25	9	25	20.6	25	21.4	25	41.6	85	

20111106	310	36.2	25	20.1	25	0	25	6.9	25	22.3	25	19.5	25	32.5	82.9	6/11/2011
20111107	311	37.2	25	22.8	25	0	25	8.1	25	25.3	25	22.4	25	35.3	80.7	7/11/2011
20111108	312	37.2	25	23.7	25	0	25	8.8	25	24.7	25	22.2	25	35	75.8	8/11/2011
20111109	313	38.5	25	23.4	25	0	25	8.5	25	22.5	25	19.8	25	29.1	68.8	9/11/2011
20111110	314	38	25	25.6	25	0.4	25	11	25	22.1	25	21.7	25	32.7	66.1	10/11/2011
20111111	315	38	25	24.2	25	1.1	25	10.5	25	22.1	25	18.2	25	27.5	60.3	11/11/2011
20111112	316	38	25	23.1	25	1.8	25	10.9	25	25.4	25	20	25	30.2	70.8	12/11/2011
20111113	317	38.5	25	24.2	25	0	25	9.5	25	25.3	25	24.5	25	36	81.2	13/11/2011
20111114	318	37.8	25	22.7	25	0	25	8.8	25	22.9	25	20	25	30.5	72.5	14/11/2011
20111115	319	38.3	25	23.8	25	0	25	10.8	25	25.9	25	23.3	25	34.6	79.1	15/11/2011
20111116	320	37.7	25	24.4	25	0	25	10.3	25	25	25	17.6	25	27	57.6	16/11/2011
20111117	321	37.7	25	23.6	25	0	25	9.2	25	16.4	25	18.6	25	28.5	63.9	17/11/2011
20111118	322	37.6	25	23.7	25	0	25	9.2	25	23.4	25	19.2	25	29.6	65.5	18/11/2011
20111119	323	35.5	25	22.3	25	11.3	25	10.3	25	20.5	25	22.1	25	38.2	82.1	19/11/2011
20111120	324	35	25	23.8	25	0.2	25	5.6	25	18.9	25	20.7	25	36.8	70.2	20/11/2011
20111121	325	34	25	22.1	25	8.9	25	5.8	25	14.7	25	23.4	25	44	88	21/11/2011
20111122	326	32.9	25	23.8	25	0.1	25	4.9	25	9.7	25	24.5	25	49	83.1	22/11/2011
20111123	327	28.5	25	19.8	25	52	25	4.8	25	16.2	25	20.3	25	52.2	87.9	23/11/2011
20111124	328	31.1	25	19.8	25	0.2	25	6.3	25	14.5	25	18.5	25	40.9	80.1	24/11/2011
20111125	329	31.5	25	22.2	25	0	25	7.6	25	22.3	25	16.4	25	35.5	61.3	25/11/2011
20111126	330	34.7	25	17.1	25	0	25	12.1	25	27.7	25	7.2	25	13	36.9	26/11/2011
20111127	331	36.2	25	16.9	25	0	25	9.2	25	28.8	25	7.9	25	13.2	41.1	27/11/2011
20111128	332	37.4	25	18.6	25	0	25	10	25	28.5	25	9.7	25	15.1	45.3	28/11/2011
20111129	333	38.7	25	24	25	0	25	9.3	25	27.1	25	20.9	25	30.4	70.1	29/11/2011
20111130	334	37.9	25	25.2	25	0	25	8.1	25	24.9	25	23.7	25	36	74	30/11/2011
20111201	335	37.4	25	24.1	25	0	25	11	25	28.4	25	20.8	25	32.4	69.3	1/12/2011
20111202	336	36.6	25	26.3	25	0	25	8.5	25	22.4	25	17.9	25	29.2	52.3	2/12/2011
20111203	337	36.4	25	22.5	25	0.1	25	5.5	25	20.4	25	20.6	25	33.9	75.6	3/12/2011
20111204	338	29.3	25	21.1	25	13.8	25	6.4	25	14.9	25	23.3	25	57.2	93.2	4/12/2011
20111205	339	33	25	19.8	25	18	25	5.9	25	23.8	25	23.4	25	46.5	100	5/12/2011
20111206	340	34	25	19.9	25	0.1	25	8	25	26.8	25	19	25	35.7	81.8	6/12/2011
20111207	341	34.9	25	17.7	25	0	25	11.1	25	30.3	25	12.4	25	22.2	61.3	7/12/2011
20111208	342	35.6	25	17.3	25	0	25	9.4	25	31	25	12.5	25	21.5	63.3	8/12/2011
20111209	343	38.3	25	18.1	25	0	25	9.2	25	23.8	25	11.1	25	16.5	53.5	9/12/2011
20111210	344	38.7	25	25.9	25	0	25	8.3	25	21.5	25	15.9	25	23.1	47.6	10/12/2011
20111211	345	30.8	25	23.3	25	8	25	4.3	25	14.1	25	24.9	25	56.1	87.1	11/12/2011
20111212	346	36.1	25	22.5	25	0	25	9.4	25	26.9	25	23.7	25	39.7	87	12/12/2011
20111213	347	36.5	25	19.1	25	0	25	11.3	25	29	25	11.3	25	18.5	51.1	13/12/2011
20111214	348	37.9	25	17.9	25	0	25	10.2	25	29.6	25	8.7	25	13.2	42.4	14/12/2011
20111215	349	40.1	25	20.5	25	0	25	9.8	25	26.5	25	11.7	25	15.8	48.5	15/12/2011
20111216	350	38.9	25	23.5	25	0	25	10.2	25	24.8	25	24.3	25	34.9	84	16/12/2011
20111217	351	35.3	25	24.9	25	0.1	25	8.2	25	19.3	25	24.5	25	42.9	77.8	17/12/2011
20111218	352	28.8	25	23.3	25	16.7	25	3.8	25	13.2	25	27.8	25	70.2	97.2	18/12/2011
20111219	353	34.7	25	23.7	25	0.4	25	6.2	25	21	25	26.4	25	47.7	90.1	19/12/2011
20111220	354	36.6	25	23.7	25	11.4	25	7.6	25	24.6	25	25.6	25	41.7	87.4	20/12/2011
20111221	355	38.7	25	24	25	0	25	9.2	25	26.5	25	21.9	25	31.8	73.4	21/12/2011
20111222	356	35.7	25	25.2	25	0	25	7.7	25	18.7	25	21.4	25	36.6	66.8	22/12/2011
20111223	357	36	25	20.6	25	22	25	8.9	25	25.8	25	20.8	25	35	85.8	23/12/2011
20111224	358	38	25	22.7	25	0	25	9.3	25	26.6	25	16.1	25	24.3	58.4	24/12/2011
20111225	359	38.7	25	21.7	25	0	25	8.6	25	28.5	25	13.5	25	19.6	52	25/12/2011
20111226	360	37.4	25	22.6	25	0	25	8.3	25	17.8	25	23	25	35.9	83.9	26/12/2011
20111227	361	38.5	25	25.5	25	0	25	9.4	25	17.2	25	24.7	25	36.3	75.7	27/12/2011
20111228	362	35	25	23.3	25	0	25	8.8	25	18.6	25	16.9	25	30.1	59.1	28/12/2011
20111229	363	37	25	20.2	25	0	25	10.5	25	24.9	25	21.6	25	34.4	91.3	29/12/2011
20111230	364	37.6	25	22.4	25	0	25	12	25	26.6	25	23.2	25	35.8	85.7	30/12/2011
20111231	365	38	25	23	25	0	25	9.9	25	26	25	17.9	25	27	63.7	31/12/2011
20120101	1	38.8	25	22.7	25	0	25	11.3	25	27.4	25	17.1	25	24.7	62	1/01/2012
20120102	2	38	25	24.4	25	0.2	25	10.1	25	25.3	25	23.8	25	35.9	77.9	2/01/2012
20120103	3	38.5	25	21.7	25	0.7	25	9.9	25	28.6	25	22.3	25	32.8	85.9	3/01/2012
20120104	4	38.2	25	19.7	25	0	25	10	25	30	25	14	25	20.9	61	4/01/2012
20120105	5	39.1	25	19.9	25	0	25	11.5	25	29	25	13.2	25	18.8	56.8	5/01/2012
20120106	6	41.6	25	22.6	25	0	25	11	25	27.6	25	21.3	25	26.5	77.7	6/01/2012
20120107	7	41.5	25	26.3	25	0	25	14.1	25	25.7	25	19.5	25	24.4	57	7/01/2012
20120108	8	36	25	27.7	25	0	25	8.7	25	19.6	25	19.5	25	32.8	52.5	8/01/2012
20120109	9	40.6	25	26.4	25	0	25	12.2	25	19.4	25	24.6	25	32.3	71.5	9/01/2012
20120110	10	42.6	25	28.2	25	0	25	16.9	25	26.9	25	9.6	25	11.3	25.1	10/01/2012
20120111	11	41.1	25	26.2	25	0	25	13.6	25	26.6	25	7.1	25	9.1	20.9	11/01/2012
20120112	12	40.5	25	26.2	25	0	25	12.4	25	29.1	25	7.5	25	9.9	22.1	12/01/2012
20120113	13	41.1	25	23.3	25	0	25	12.4	25	26.9	25	7.4	25	9.5	25.9	13/01/2012
20120114	14	40.5	25	20	25	0	25	11.1	25	26.7	25	7.8	25	10.3	33.4	14/01/2012
20120115	15	39.4	25	25.5	25	0	25	10.8	25	21.9	25	21	25	29.4	64.4	15/01/2012
20120116	16	36.2	25	24.6	25	0.3	25	8.9	25	22.3	25	22.2	25	37	71.8	16/01/2012
20120117	17	38.7	25	23.7	25	0	25	9.6	25	25.3	25	20.6	25	29.9	70.3	17/01/2012
20120118	18	39.3	25	23.7	25	0	25	10	25	27.2	25	22.2	25	31.2	75.8	18/01/2012
20120119	19	39.9	25	25.4	25	0	25	9.5	25	25.3	25	24.4	25	33.3	75.2	19/01/2012
20120120	20	40.9	25	25.2	25	0	25	11.7	25	23	25	23.9	25	30.9	74.6	20/01/2012
20120121	21	41.4	25	26.3	25	0	25	10.8	25	25.8	25	22	25	27.7	64.3	21/01/2012
20120122	22	41.2	25	24	25	2.8	25	9.2	25	25.2	25	26.5	25	33.7	88.8	22/01/2012
20120123	23	40.6	25	23.4	25	1.8	25	7.8	25	25.8	25	23.7	25	31.1	82.4	23/01/2012
20120124	24	36	25	24.5	25	2.6	25	8.8	25	23.4	25	26.7	25	44.9	86.9	24/01/2012
20120125	25	35.5	25	22.4	25	28.3	25	8.7	25	21	25	25.2	25	43.6	93.1	25/01/2012
20120126	26	28.8	25	22.5	25	2.8	25	5.5	25	13.7	25	24.8	25	62.6	91	26/01/2012
20120127	27	26	25	22.9	25	3.3	25	6.6	25	8.						

20120128	28	35.9	25	21.3	25	196.5	25	7.5	25	18.9	25	25.3	25	42.8	99.9	28/01/2012
20120129	29	35.7	25	25.8	25	0	25	8.8	25	16.8	25	29.2	25	50	87.9	29/01/2012
20120130	30	32.9	25	23.9	25	1.2	25	5.2	25	17.4	25	29	25	58	97.8	30/01/2012
20120131	31	34.2	25	22.6	25	2	25	8.5	25	23.3	25	24.9	25	46.3	90.8	31/01/2012
20120201	32	33.4	25	23.7	25	0	25	7.8	25	20.8	25	25.1	25	48.8	85.7	1/02/2012
20120202	33	34.9	25	23.2	25	0	25	7.8	25	22.7	25	24.1	25	43.1	84.8	2/02/2012
20120203	34	35	25	19.4	25	0	25	9.6	25	28.7	25	10.6	25	18.9	47.1	3/02/2012
20120204	35	36.6	25	18	25	0	25	9.1	25	23.7	25	16.1	25	26.2	78.1	4/02/2012
20120205	36	39.6	25	18.9	25	0	25	10	25	26.9	25	18.5	25	25.6	84.8	5/02/2012
20120206	37	35.8	25	25.2	25	0	25	11.1	25	27.4	25	9.3	25	15.8	29	6/02/2012
20120207	38	34.6	25	23.7	25	0	25	11.7	25	28.8	25	8.8	25	16	30	7/02/2012
20120208	39	34.1	25	16.2	25	0	25	9.4	25	29.7	25	8.5	25	15.9	46.2	8/02/2012
20120209	40	35.5	25	17.5	25	0	25	9.6	25	29.5	25	9.7	25	16.8	48.5	9/02/2012
20120210	41	37.1	25	17.5	25	0	25	9.6	25	29.1	25	10.7	25	17	53.5	10/02/2012
20120211	42	35.5	25	21.8	25	0	25	11.2	25	29.1	25	8	25	13.8	30.6	11/02/2012
20120212	43	36.9	25	17.1	25	0	25	10.1	25	29.2	25	9.3	25	14.9	47.7	12/02/2012
20120213	44	38	25	17.1	25	0	25	10.6	25	29	25	10.2	25	15.4	52.3	13/02/2012
20120214	45	37.9	25	17.8	25	0	25	9.5	25	27.7	25	11.1	25	16.8	54.5	14/02/2012
20120215	46	38.4	25	21.3	25	0	25	10.2	25	26.9	25	16.6	25	24.5	65.6	15/02/2012
20120216	47	37.6	25	22.3	25	0	25	10.3	25	25.8	25	20.9	25	32.2	77.7	16/02/2012
20120217	48	37.3	25	24.5	25	0	25	9	25	23	25	20.4	25	32	66.4	17/02/2012
20120218	49	37.8	25	25.2	25	0	25	10.8	25	24.4	25	19.7	25	30.1	61.5	18/02/2012
20120219	50	38.6	25	22.7	25	0	25	10.9	25	26.9	25	19	25	27.8	68.9	19/02/2012
20120220	51	38.6	25	22.8	25	0	25	9.5	25	26.3	25	18.7	25	27.3	67.4	20/02/2012
20120221	52	38.4	25	24	25	0	25	7.2	25	22.2	25	22.6	25	33.4	75.8	21/02/2012
20120222	53	34.5	25	23.2	25	4.6	25	7.6	25	17.3	25	24.1	25	44.1	84.8	22/02/2012
20120223	54	33.4	25	23	25	10.5	25	7.2	25	17.9	25	24.4	25	47.4	86.9	23/02/2012
20120224	55	32.6	25	24.1	25	0	25	6	25	9.7	25	24.7	25	50.2	82.3	24/02/2012
20120225	56	33.6	25	23.1	25	19.1	25	6.2	25	15.2	25	25.5	25	49	90.3	25/02/2012
20120226	57	34.5	25	22.8	25	0	25	4.6	25	21.2	25	24.3	25	44.4	87.6	26/02/2012
20120227	58	33.3	25	23.5	25	27.4	25	5.9	25	19.1	25	26.9	25	52.6	92.9	27/02/2012
20120228	59	34.8	25	24.3	25	11.4	25	6.6	25	20.2	25	24.3	25	43.7	80	28/02/2012
20120229	60	35.4	25	24.3	25	0	25	6.5	25	22	25	24.7	25	43	81.3	29/02/2012
20120301	61	31.6	25	24.5	25	5.2	25	6	25	19.2	25	27.9	25	60	90.8	1/03/2012
20120302	62	33.3	25	24	25	2.6	25	5.7	25	22.7	25	27.6	25	54	92.5	2/03/2012
20120303	63	32.6	25	24.6	25	9.4	25	3.9	25	12	25	27.7	25	56.3	89.6	3/03/2012
20120304	64	31.2	25	22.4	25	12.3	25	4	25	10.6	25	25.8	25	56.8	95.3	4/03/2012
20120305	65	34.5	25	22.6	25	0.9	25	6.1	25	18.3	25	26.8	25	49	97.8	5/03/2012
20120306	66	34.5	25	24.4	25	0	25	6.5	25	18.2	25	25	25	45.7	81.8	6/03/2012
20120307	67	34.2	25	22.4	25	5.8	25	8.8	25	22.9	25	18.3	25	34	67.6	7/03/2012
20120308	68	34.7	25	21.8	25	0	25	7	25	22.9	25	19.4	25	35.1	74.3	8/03/2012
20120309	69	35	25	24.3	25	0	25	7.3	25	23	25	17.7	25	31.5	58.3	9/03/2012
20120310	70	35.2	25	23.7	25	0	25	7.7	25	22	25	15.1	25	26.6	51.5	10/03/2012
20120311	71	35	25	20.7	25	0	25	8.7	25	25.8	25	20	25	35.6	82	11/03/2012
20120312	72	34.7	25	20.9	25	0	25	7.2	25	21.7	25	19.9	25	36	80.5	12/03/2012
20120313	73	32.5	25	23.5	25	0	25	5.5	25	12.8	25	22	25	45	76	13/03/2012
20120314	74	34.7	25	21.5	25	0	25	5.1	25	19	25	21.4	25	38.7	83.5	14/03/2012
20120315	75	28.8	25	23.7	25	0	25	4.5	25	9.6	25	25.5	25	64.4	87	15/03/2012
20120316	76	30.2	25	23.8	25	3.4	25	4	25	6.9	25	27.4	25	63.8	93	16/03/2012
20120317	77	33.1	25	23.4	25	10.7	25	3.3	25	7.3	25	27.7	25	54.8	96.3	17/03/2012
20120318	78	31.1	25	23.1	25	17.8	25	4.7	25	10.7	25	25.9	25	57.3	91.7	18/03/2012
20120319	79	29.6	25	22.6	25	48.7	25	4.4	25	8	25	24.3	25	58.6	88.7	19/03/2012
20120320	80	26.5	25	21.6	25	1.2	25	3.6	25	8.9	25	23.3	25	67.3	90.3	20/03/2012
20120321	81	31.3	25	21.9	25	0	25	6	25	18.8	25	22.7	25	49.7	86.4	21/03/2012
20120322	82	33	25	18.9	25	0	25	4.3	25	18.6	25	20.9	25	41.5	95.8	22/03/2012
20120323	83	31.9	25	20.7	25	0	25	7.1	25	21.4	25	15	25	31.7	61.5	23/03/2012
20120324	84	30.7	25	18.4	25	0	25	8.9	25	23.6	25	11.5	25	26	54.4	24/03/2012
20120325	85	33.1	25	18.4	25	0	25	6.1	25	21.3	25	12.6	25	24.9	59.6	25/03/2012
20120326	86	33	25	23	25	0	25	6.2	25	21.6	25	14.1	25	28	50.2	26/03/2012
20120327	87	33.3	25	22.5	25	0	25	7	25	23.1	25	23	25	45	84.4	27/03/2012
20120328	88	32.8	25	18.9	25	0	25	7.7	25	24.1	25	17.1	25	34.4	78.4	28/03/2012
20120329	89	32.5	25	16.9	25	0	25	7	25	24.1	25	15	25	30.7	78	29/03/2012
20120330	90	33.8	25	18	25	0	25	6.9	25	23.8	25	15.8	25	30	76.6	30/03/2012
20120331	91	34.5	25	17.7	25	0	25	6.7	25	21.9	25	15.2	25	27.8	75.1	31/03/2012
20120401	92	34.3	25	19.4	25	0	25	7.1	25	23.6	25	13.8	25	25.5	61.3	1/04/2012
20120402	93	35.9	25	15.2	25	0	25	6.9	25	24.2	25	11.3	25	19.1	65.5	2/04/2012
20120403	94	36.4	25	17.1	25	0	25	8.2	25	23.8	25	12.5	25	20.6	64.1	3/04/2012
20120404	95	38	25	18.2	25	0	25	7.5	25	22.8	25	15.3	25	23.1	73.2	4/04/2012
20120405	96	37.6	25	19.9	25	0	25	6.8	25	23	25	15.7	25	24.2	67.6	5/04/2012
20120406	97	36.6	25	18.6	25	0	25	7.8	25	21.8	25	16.8	25	27.4	78.4	6/04/2012
20120407	98	35.3	25	20.4	25	0	25	7	25	17.8	25	16.3	25	28.5	68	7/04/2012
20120408	99	34.7	25	21.5	25	0	25	7.6	25	21.6	25	16.1	25	29.1	62.8	8/04/2012
20120409	100	34.5	25	22.6	25	0	25	10.4	25	21.5	25	18.8	25	34.4	68.6	9/04/2012
20120410	101	31.6	25	19.2	25	3.9	25	10.6	25	21.2	25	11.8	25	25.4	53.1	10/04/2012
20120411	102	29.7	25	20.2	25	0	25	7.4	25	19.1	25	7.9	25	18.9	33.4	11/04/2012
20120412	103	31.5	25	19	25	0	25	7.1	25	20.5	25	11	25	23.8	50.1	12/04/2012
20120413	104	30.7	25	21.8	25	0	25	7.9	25	11.2	25	16.8	25	38	64.4	13/04/2012
20120414	105	32	25	20.6	25	0	25	6	25	20.3	25	16.2	25	34.1	66.8	14/04/2012
20120415	106	32.8	25	18.9	25	0	25	6.1	25	21.7	25	16.4	25	33	75.1	15/04/2012
20120416	107	33.1	25	19.8	25	0	25	7.5	25	22.2	25	15.2	25	30	65.8	16/04/2012
20120417	108	33.5	25	18.6	25	0	25	8.4	25	21.7	25	15.8	25	30.5	73.8	17/04/2012
20120418	109	33.3	25	17.5	25	0	25	7	25	19.7	25	14	25	27.4	70	18/04/2012
20120419	110	34.1	25	17.7	25	0	25	6.3	25	19.6	25	13.9	25	26	68.7	19/04/2012

20120420	111	34.7	25	17.3	25	0	25	7.9	25	20.6	25	14.9	25	26.9	75.5	20/04/2012
20120421	112	35.1	25	17.1	25	0	25	7.1	25	20.4	25	14.7	25	26	75.4	21/04/2012
20120422	113	35.8	25	17.2	25	0	25	8.4	25	19.9	25	14.1	25	24	71.9	22/04/2012
20120423	114	32.6	25	20.3	25	0	25	5	25	12.6	25	14.9	25	30.3	62.6	23/04/2012
20120424	115	24.8	25	22.2	25	0	25	4.3	25	8.9	25	15.1	25	48.3	56.4	24/04/2012
20120425	116	19.7	25	15.8	25	0.8	25	4.5	25	7.9	25	13.5	25	58.8	75.2	25/04/2012
20120426	117	19.3	25	12.7	25	17.6	25	6.3	25	11.3	25	12.2	25	54.5	83.1	26/04/2012
20120427	118	24.6	25	12.2	25	20.4	25	5.8	25	17.3	25	13.2	25	42.7	92.9	27/04/2012
20120428	119	26.4	25	13.6	25	0	25	4.8	25	19.1	25	14.8	25	43	95.1	28/04/2012
20120429	120	28.1	25	12.2	25	0	25	5.2	25	20.5	25	13.5	25	35.5	95.1	29/04/2012
20120430	121	31.3	25	13.7	25	0	25	4.9	25	20.3	25	15.2	25	33.3	97	30/04/2012
20120501	122	33.2	25	18.1	25	0.1	25	5.6	25	17.8	25	18.9	25	37.2	91	1/05/2012
20120502	123	32.5	25	21.3	25	8.2	25	6.5	25	16.6	25	22.7	25	46.4	89.7	2/05/2012
20120503	124	31.4	25	18.7	25	0	25	7.5	25	18.7	25	17.9	25	38.9	83	3/05/2012
20120504	125	28.9	25	15.6	25	0.4	25	6.8	25	19.9	25	12.8	25	32.1	72.3	4/05/2012
20120505	126	27.5	25	12.6	25	0	25	5.4	25	21	25	7.8	25	21.3	53.5	5/05/2012
20120506	127	28.6	25	11.2	25	0	25	5.4	25	20.7	25	6.5	25	16.6	48.9	6/05/2012
20120507	128	30.4	25	9.7	25	0	25	4.8	25	19.9	25	9.1	25	21	75.7	7/05/2012
20120508	129	30.8	25	11.9	25	0	25	4.6	25	19.6	25	11.2	25	25.2	80.4	8/05/2012
20120509	130	31.2	25	13.1	25	0	25	5.8	25	19.5	25	12.8	25	28.2	85	9/05/2012
20120510	131	30.9	25	14.1	25	0	25	6.7	25	19	25	13.9	25	31.1	86.4	10/05/2012
20120511	132	29.6	25	16.2	25	0	25	5.3	25	14.6	25	12.9	25	31.1	70.1	11/05/2012
20120512	133	30.9	25	17.4	25	0	25	4.9	25	17.5	25	14.4	25	32.2	72.5	12/05/2012
20120513	134	30.8	25	15.2	25	0	25	8.4	25	18.5	25	12.2	25	27.5	70.7	13/05/2012
20120514	135	28.2	25	14	25	0	25	9.4	25	20	25	7.3	25	19.1	45.7	14/05/2012
20120515	136	25.6	25	9.5	25	0	25	5.9	25	19.8	25	6.2	25	18.9	52.3	15/05/2012
20120516	137	26.1	25	7.7	25	0	25	5.1	25	19.6	25	6	25	17.7	57.1	16/05/2012
20120517	138	27.8	25	7.4	25	0	25	5	25	19.2	25	6.7	25	17.9	65.1	17/05/2012
20120518	139	30	25	13.7	25	0	25	6.7	25	18.3	25	12.4	25	29.2	79.1	18/05/2012
20120519	140	30.2	25	16.9	25	0	25	4	25	17.2	25	14	25	32.6	72.8	19/05/2012
20120520	141	29.1	25	13.6	25	0	25	4.5	25	16.7	25	10.5	25	26.1	67.5	20/05/2012
20120521	142	29.4	25	12.4	25	0	25	4.8	25	16.4	25	11.5	25	28.1	79.9	21/05/2012
20120522	143	28.6	25	16.1	25	0	25	5.5	25	17	25	16	25	40.9	87.5	22/05/2012
20120523	144	30.9	25	17.5	25	0	25	4.5	25	16.1	25	15.8	25	35.4	79	23/05/2012
20120524	145	19.3	25	18.5	25	24.3	25	3.8	25	7.6	25	20.4	25	91.2	95.8	24/05/2012
20120525	146	17.9	25	13.3	25	9.1	25	3.4	25	10.1	25	7.7	25	37.6	50.4	25/05/2012
20120526	147	20	25	4.5	25	0	25	3.8	25	16.6	25	8.4	25	35.9	99.8	26/05/2012
20120527	148	22.8	25	5.3	25	0	25	4.8	25	19	25	7.9	25	28.5	88.7	27/05/2012
20120528	149	23.3	25	7.5	25	0	25	5.1	25	18.8	25	9.1	25	31.8	87.8	28/05/2012
20120529	150	23.2	25	8.9	25	0	25	5.1	25	16	25	8.6	25	30.3	75.5	29/05/2012
20120530	151	26.1	25	13.9	25	0	25	3.9	25	12.9	25	12.1	25	35.8	76.2	30/05/2012
20120531	152	18	25	16.6	25	9.5	25	3.1	25	9.2	25	18.4	25	89.2	97.5	31/05/2012
20120601	153	25.3	25	11.5	25	25.7	25	2.6	25	13.7	25	16.6	25	51.5	100	1/06/2012
20120602	154	24.6	25	12.7	25	2.9	25	4	25	14.9	25	14.5	25	46.9	98.8	2/06/2012
20120603	155	22.1	25	9.3	25	0	25	3.5	25	11.5	25	13.2	25	49.6	100	3/06/2012
20120604	156	22	25	8.6	25	0	25	4.5	25	17.9	25	12.2	25	46.2	100	4/06/2012
20120605	157	21.6	25	6.2	25	0	25	4.1	25	18.3	25	8.2	25	31.8	86.5	5/06/2012
20120606	158	21	25	6.1	25	0	25	3.7	25	14.3	25	10.8	25	43.4	100	6/06/2012
20120607	159	21.7	25	6	25	0	25	3	25	17.8	25	9.8	25	37.8	100	7/06/2012
20120608	160	23.1	25	10.1	25	0	25	5	25	17.2	25	9.6	25	34	77.7	8/06/2012
20120609	161	24	25	6.9	25	0	25	4.8	25	18.1	25	8	25	26.8	80.5	9/06/2012
20120610	162	23.6	25	8.1	25	0	25	4.4	25	17.6	25	7.4	25	25.4	68.6	10/06/2012
20120611	163	23.1	25	6.8	25	0	25	3.9	25	18.3	25	8.1	25	28.7	82	11/06/2012
20120612	164	23.9	25	7.1	25	0	25	4.7	25	18.3	25	8.1	25	27.3	80.3	12/06/2012
20120613	165	24.3	25	5.9	25	0	25	4.3	25	18.4	25	5.8	25	19.1	62.5	13/06/2012
20120614	166	28.1	25	6.9	25	0	25	4.1	25	17.9	25	8.1	25	21.3	81.5	14/06/2012
20120615	167	28.7	25	7.4	25	0	25	4	25	17.5	25	8.9	25	22.6	86.5	15/06/2012
20120616	168	29.2	25	8.8	25	0	25	3.8	25	16.6	25	10.1	25	24.9	89.2	16/06/2012
20120617	169	25.6	25	11.4	25	0	25	5.3	25	17.5	25	8.9	25	27.1	66.1	17/06/2012
20120618	170	24.8	25	7.4	25	0	25	5.5	25	18.1	25	6.7	25	21.4	65.1	18/06/2012
20120619	171	23.8	25	5.4	25	0	25	4.6	25	18.2	25	6.8	25	23.1	75.9	19/06/2012
20120620	172	24.3	25	5.9	25	0	25	3.7	25	18.2	25	7	25	23	75.4	20/06/2012
20120621	173	26.1	25	4.5	25	0	25	5.2	25	18.2	25	7.6	25	22.5	90.3	21/06/2012
20120622	174	22.7	25	6.1	25	0	25	4.2	25	17.4	25	7.2	25	26.1	76.5	22/06/2012
20120623	175	19.8	25	6.6	25	0	25	7	25	18.4	25	5.7	25	24.7	58.5	23/06/2012
20120624	176	21.1	25	5.6	25	0	25	5	25	18.4	25	5.6	25	22.4	61.6	24/06/2012
20120625	177	23.2	25	6.2	25	0	25	5.3	25	18	25	5.8	25	20.4	61.2	25/06/2012
20120626	178	23.3	25	11.2	25	0	25	5	25	17.4	25	9.7	25	33.9	73	26/06/2012
20120627	179	24.8	25	11.1	25	0	25	4	25	16.2	25	12.9	25	41.2	97.7	27/06/2012
20120628	180	24.7	25	10.7	25	0	25	4.1	25	16.1	25	13.5	25	43.4	100	28/06/2012
20120629	181	25.6	25	7.5	25	0	25	3.6	25	17.4	25	10.4	25	31.7	100	29/06/2012
20120630	182	25.7	25	9.5	25	0	25	5.2	25	17.8	25	8.3	25	25.1	69.9	30/06/2012
20120701	183	22.5	25	9.1	25	0	25	7.3	25	18.3	25	7.2	25	26.4	62.3	1/07/2012
20120702	184	20.8	25	5.9	25	0	25	4.8	25	18.6	25	5.4	25	22	58.2	2/07/2012
20120703	185	20.6	25	4.2	25	0	25	5.9	25	18.6	25	5.2	25	21.4	63.1	3/07/2012
20120704	186	21.4	25	3.7	25	0	25	6.1	25	18.6	25	5.5	25	21.6	69.1	4/07/2012
20120705	187	21.2	25	9.1	25	0	25	5.6	25	18.5	25	5.8	25	23	50.2	5/07/2012
20120706	188	22.3	25	7.5	25	0	25	5.2	25	19.1	25	4.8	25	17.8	46.3	6/07/2012
20120707	189	25.2	25	9.6	25	0	25	4.2	25	18.5	25	8.8	25	27.5	73.7	7/07/2012
20120708	190	27.6	25	11.9	25	0	25	4	25	14.4	25	13.7	25	37.1	98.4	8/07/2012
20120709	191	28.7	25	15	25	0.9	25	2.2	25	12	25	18.5	25	47	100	9/07/2012
20120710	192	23.1	25	17.7	25	1.1	25	2.1	25	11.2	25	20.3	25	71.8	100	10/07/2012
20120711	193	29.1	25	12.8	25	0.2	25	4	25	16.5	25	18.2	25	45.2	100	11/07/2012

20120712	194	31.1	25	12.7	25	0	25	3.9	25	16.5	25	16.2	25	35.9	100	12/07/2012
20120713	195	32.7	25	15.6	25	0	25	4.3	25	14.8	25	18.4	25	37.2	100	13/07/2012
20120714	196	24.8	25	15.9	25	0	25	7.7	25	12.8	25	15.3	25	48.9	84.7	14/07/2012
20120715	197	22	25	14.3	25	0	25	4.6	25	14.7	25	7.8	25	29.5	47.9	15/07/2012
20120716	198	23.1	25	8.5	25	0	25	5.1	25	19	25	7.4	25	26.2	66.7	16/07/2012
20120717	199	26	25	6.7	25	0	25	4.5	25	18.2	25	7.4	25	22	75.5	17/07/2012
20120718	200	26	25	7.9	25	0	25	5.7	25	18.1	25	8.3	25	24.7	78	18/07/2012
20120719	201	24.3	25	9.1	25	0	25	6.4	25	19.5	25	6.9	25	22.7	59.7	19/07/2012
20120720	202	21.5	25	6.1	25	0	25	5.5	25	19.7	25	6.5	25	25.4	69.1	20/07/2012
20120721	203	22.8	25	5.6	25	0	25	4.8	25	19.7	25	5.6	25	20.2	61.6	21/07/2012
20120722	204	24.6	25	7.5	25	0	25	4.6	25	19.8	25	6.9	25	22.3	66.6	22/07/2012
20120723	205	26.4	25	8.7	25	0	25	4.7	25	19.4	25	9.1	25	26.4	80.9	23/07/2012
20120724	206	27.2	25	12.9	25	0	25	4.1	25	19.1	25	8.4	25	23.3	56.5	24/07/2012
20120725	207	29	25	10.5	25	0	25	5.1	25	18.8	25	10.2	25	25.5	80.4	25/07/2012
20120726	208	26.8	25	11	25	0	25	6.7	25	17.4	25	7.2	25	20.4	54.9	26/07/2012
20120727	209	21.9	25	12.2	25	0	25	5.1	25	20	25	5.9	25	22.5	41.5	27/07/2012
20120728	210	22.3	25	5.5	25	0	25	4.9	25	20.4	25	6.4	25	23.8	70.9	28/07/2012
20120729	211	23.6	25	8.7	25	0	25	5.4	25	20.3	25	6.9	25	23.7	61.4	29/07/2012
20120730	212	23.4	25	6.6	25	0	25	5.3	25	20.4	25	6.3	25	21.9	64.7	30/07/2012
20120731	213	23.1	25	7.5	25	0	25	5.9	25	20.4	25	6.7	25	23.7	64.7	31/07/2012
20120801	214	24.4	25	4.5	25	0	25	5.7	25	20.8	25	4.6	25	15.1	54.6	1/08/2012
20120802	215	26.1	25	4.5	25	0	25	3.8	25	20.8	25	4	25	11.8	47.5	2/08/2012
20120803	216	27.7	25	4	25	0	25	5.4	25	20.6	25	5.2	25	14	64	3/08/2012
20120804	217	27.8	25	6.2	25	0	25	6.9	25	20.8	25	4.4	25	11.8	46.4	4/08/2012
20120805	218	27.9	25	6.4	25	0	25	6.2	25	20.8	25	5	25	13.3	52	5/08/2012
20120806	219	28.3	25	6.9	25	0	25	6.5	25	21.2	25	4.8	25	12.5	48.3	6/08/2012
20120807	220	27.9	25	6.7	25	0	25	5.4	25	21.2	25	5.5	25	14.6	56.1	7/08/2012
20120808	221	28	25	8.5	25	0	25	5.7	25	21.4	25	6.7	25	17.7	60.4	8/08/2012
20120809	222	30.4	25	7.2	25	0	25	7.2	25	21.2	25	6.9	25	15.9	68	9/08/2012
20120810	223	24.9	25	11.2	25	0	25	8	25	21.4	25	7.2	25	22.9	54.2	10/08/2012
20120811	224	22.7	25	4.7	25	0	25	8	25	21.7	25	4.9	25	17.8	57.4	11/08/2012
20120812	225	23.3	25	7.2	25	0	25	5.2	25	21.5	25	6.4	25	22.4	63.1	12/08/2012
20120813	226	25.9	25	6	25	0	25	6.1	25	21.8	25	5.2	25	15.6	55.6	13/08/2012
20120814	227	26.4	25	5.6	25	0	25	4.9	25	22	25	5	25	14.5	55	14/08/2012
20120815	228	28.9	25	6.3	25	0	25	5.6	25	21.9	25	5.8	25	14.6	60.8	15/08/2012
20120816	229	30.4	25	7.4	25	0	25	5.7	25	22.1	25	5.8	25	13.4	56.4	16/08/2012
20120817	230	31.3	25	8.2	25	0	25	6.3	25	21.6	25	5.7	25	12.5	52.5	17/08/2012
20120818	231	25.4	25	11.1	25	0	25	7.8	25	22.4	25	6.2	25	19.1	47	18/08/2012
20120819	232	25.3	25	7.4	25	0	25	6.1	25	20.4	25	5.2	25	16.1	50.5	19/08/2012
20120820	233	28.3	25	5	25	0	25	5.1	25	22.6	25	5	25	13	57.4	20/08/2012
20120821	234	30.7	25	7.2	25	0	25	6.4	25	22.3	25	4.2	25	9.5	41.4	21/08/2012
20120822	235	34.4	25	8.5	25	0	25	6.3	25	22.7	25	5	25	9.2	45.1	22/08/2012
20120823	236	34.6	25	12.5	25	0	25	7.7	25	21.2	25	10.9	25	19.8	75.3	23/08/2012
20120824	237	30.4	25	15.9	25	0	25	9.8	25	21.7	25	5.3	25	12.2	29.4	24/08/2012
20120825	238	30.9	25	12.2	25	0	25	7.6	25	22.4	25	4.2	25	9.4	29.6	25/08/2012
20120826	239	29.4	25	11.8	25	0	25	8.3	25	22.2	25	5.8	25	14.2	41.9	26/08/2012
20120827	240	28.3	25	9.4	25	0	25	7.7	25	23.6	25	5.4	25	14	45.8	27/08/2012
20120828	241	31.2	25	9.1	25	0	25	5.7	25	23.6	25	5	25	11	43.3	28/08/2012
20120829	242	33.5	25	11.5	25	0	25	7.2	25	23.3	25	5.7	25	11	42	29/08/2012
20120830	243	34.2	25	11.3	25	0	25	8.7	25	23.1	25	5.5	25	10.2	41.1	30/08/2012
20120831	244	30.2	25	15.8	25	0	25	10.3	25	22.1	25	6.7	25	15.6	37.3	31/08/2012
20120901	245	28.2	25	11.1	25	0	25	7.8	25	23.8	25	4.5	25	11.8	34.1	1/09/2012
20120902	246	30.4	25	8.2	25	0	25	6.8	25	24.2	25	3.8	25	8.8	35	2/09/2012
20120903	247	30.8	25	14.3	25	0	25	8.1	25	23.3	25	8.3	25	18.7	51	3/09/2012
20120904	248	31.7	25	15	25	0	25	7.3	25	23.4	25	8.8	25	18.8	51.6	4/09/2012
20120905	249	33.2	25	12.6	25	0	25	7.8	25	23.7	25	10	25	19.7	68.6	5/09/2012
20120906	250	35	25	13.7	25	0	25	7.8	25	21.5	25	13.5	25	24	86.2	6/09/2012
20120907	251	34.7	25	17.1	25	0	25	10.4	25	22.7	25	12.6	25	22.8	64.7	7/09/2012
20120908	252	28.2	25	13.2	25	0	25	10.1	25	24.6	25	4.4	25	11.5	29	8/09/2012
20120909	253	30.7	25	9.9	25	0	25	9.1	25	24.5	25	4.3	25	9.7	35.3	9/09/2012
20120910	254	32.7	25	14.7	25	0	25	8.5	25	23.9	25	4.1	25	8.3	24.5	10/09/2012
20120911	255	32.8	25	12	25	0	25	8.5	25	24.6	25	9.4	25	18.9	67.1	11/09/2012
20120912	256	32.6	25	16.2	25	0	25	8.2	25	24.3	25	10.2	25	20.7	55.4	12/09/2012
20120913	257	34	25	13.6	25	0	25	12.7	25	25.1	25	8.5	25	16	54.6	13/09/2012
20120914	258	30.4	25	16.5	25	0	25	10.9	25	25.6	25	5.1	25	11.7	27.2	14/09/2012
20120915	259	29.2	25	8.8	25	0	25	9.3	25	26.4	25	3.9	25	9.6	34.5	15/09/2012
20120916	260	32.5	25	11.8	25	0	25	9.4	25	24.9	25	4.4	25	9	31.8	16/09/2012
20120917	261	31.2	25	11.2	25	0	25	8.7	25	25	25	4.7	25	10.3	35.4	17/09/2012
20120918	262	33.7	25	9.2	25	0	25	8	25	25.6	25	5.5	25	10.5	47.3	18/09/2012
20120919	263	36.6	25	12.2	25	0	25	8.8	25	25.2	25	7.3	25	11.9	51.4	19/09/2012
20120920	264	37	25	14.6	25	0	25	10.6	25	24.4	25	7.8	25	12.4	47	20/09/2012
20120921	265	37.7	25	19.6	25	0	25	8.8	25	25	25	16	25	24.5	70.2	21/09/2012
20120922	266	39.4	25	18.5	25	0	25	8.7	25	24.4	25	14.2	25	19.9	66.7	22/09/2012
20120923	267	39.7	25	18.3	25	0	25	11.6	25	22.9	25	16.3	25	22.5	77.5	23/09/2012
20120924	268	35.9	25	21.4	25	0	25	10.1	25	22.9	25	8.7	25	14.7	34.1	24/09/2012
20120925	269	37.9	25	20.5	25	0	25	9.9	25	22.9	25	7.1	25	10.8	29.5	25/09/2012
20120926	270	38.1	25	16.7	25	0	25	9.5	25	26.1	25	4.2	25	6.3	22.1	26/09/2012
20120927	271	37.8	25	15.9	25	0	25	10.2	25	26	25	8.6	25	13.1	47.6	27/09/2012
20120928	272	36.4	25	18.7	25	0	25	8.5	25	22	25	19.6	25	32.3	90.9	28/09/2012
20120929	273	24.5	25	18.6	25	2.2	25	4.2	25	10.8	25	17.2	25	56	80.3	29/09/2012
20120930	274	29.4	25	14.5	25	0.7	25	9.3	25	24.8	25	11	25	26.8	66.7	30/09/2012
20121001	275	31.3	25	12.3	25	0.2	25	11.3	25	26.3	25	7.3	25	16	51.1	1/10/2012
20121002	276	33.2	25	17.2	25	0	25	9.5	25	24.6	25	6.5	25	12.8	33.1	2/10/2012

20121003	277	34.2	25	22.4	25	0	25	9.6	25	23.3	25	14.7	25	27.3	54.3	3/10/2012
20121004	278	34	25	20.1	25	0	25	9.8	25	26.5	25	13.9	25	26.1	59.1	4/10/2012
20121005	279	34.3	25	17.8	25	0	25	11.1	25	27.1	25	11.4	25	21.1	56	5/10/2012
20121006	280	35.1	25	17.7	25	0	25	9.9	25	28.1	25	11.3	25	20	55.8	6/10/2012
20121007	281	37.9	25	16.2	25	0	25	11.2	25	27.4	25	10.6	25	16.1	57.6	7/10/2012
20121008	282	39.8	25	16.8	25	0	25	12.2	25	27.2	25	8.1	25	11.1	42.4	8/10/2012
20121009	283	39	25	15.2	25	0	25	10.7	25	26.9	25	4.1	25	5.9	23.8	9/10/2012
20121010	284	41.2	25	19	25	0	25	11.4	25	22.5	25	5.9	25	7.5	26.9	10/10/2012
20121011	285	27.4	25	13.2	25	4.2	25	8	25	24.2	25	9.9	25	27.1	65.3	11/10/2012
20121012	286	26.6	25	10.8	25	0	25	13.2	25	28.7	25	5.1	25	14.6	39.4	12/10/2012
20121013	287	30.8	25	8.8	25	0	25	10.5	25	29.5	25	3.6	25	8.1	31.8	13/10/2012
20121014	288	34.2	25	12	25	0	25	10.7	25	28.7	25	5.3	25	9.9	37.8	14/10/2012
20121015	289	35.1	25	13.1	25	0	25	10.3	25	28.4	25	8.2	25	14.5	54.4	15/10/2012
20121016	290	34.5	25	15.7	25	0	25	9.5	25	28.3	25	9.1	25	16.6	51	16/10/2012
20121017	291	35.4	25	18.8	25	0	25	9.9	25	28.1	25	11.4	25	19.8	52.6	17/10/2012
20121018	292	36.9	25	19.5	25	0	25	12.6	25	27.7	25	10.7	25	17.1	47.2	18/10/2012
20121019	293	38.5	25	17	25	0	25	10.7	25	28.7	25	7.7	25	11.3	39.8	19/10/2012
20121020	294	38.9	25	18.8	25	0	25	11.9	25	26.2	25	7.3	25	10.5	33.7	20/10/2012
20121021	295	38.1	25	18.5	25	0	25	10.9	25	25.7	25	9.2	25	13.8	43.2	21/10/2012
20121022	296	39.7	25	21	25	0	25	12.3	25	28.2	25	8.4	25	11.6	33.8	22/10/2012
20121023	297	40.4	25	20.7	25	0	25	12.1	25	24.4	25	14	25	18.6	57.4	23/10/2012
20121024	298	40.2	25	23.3	25	0	25	11.6	25	26.8	25	11.6	25	15.6	40.6	24/10/2012
20121025	299	38.5	25	20.8	25	0	25	11.8	25	28.7	25	13.9	25	20.4	56.6	25/10/2012
20121026	300	39.8	25	21.6	25	0	25	9	25	24.6	25	9.2	25	12.6	35.7	26/10/2012
20121027	301	34.7	25	21	25	1	25	11.3	25	22.9	25	12.8	25	23.1	51.5	27/10/2012
20121028	302	36	25	19.7	25	0	25	9.3	25	28.3	25	11	25	18.5	48	28/10/2012
20121029	303	37.5	25	20	25	0	25	9.2	25	26.7	25	14.7	25	22.8	62.9	29/10/2012
20121030	304	38.7	25	21	25	0.3	25	9.7	25	27.7	25	15.6	25	22.7	62.8	30/10/2012
20121031	305	39.6	25	24	25	0	25	10.6	25	27.5	25	20.5	25	28.4	68.7	31/10/2012
20121101	306	40.7	25	24.4	25	0	25	11.8	25	26.6	25	13.8	25	18	45.2	1/11/2012
20121102	307	42.8	25	24	25	0	25	11.2	25	28	25	14.5	25	17	48.6	2/11/2012
20121103	308	42.4	25	22.7	25	0	25	10.2	25	22.3	25	6.9	25	8.2	25	3/11/2012
20121104	309	42.6	25	21.8	25	0	25	11.2	25	28.5	25	11.3	25	13.4	43.3	4/11/2012
20121105	310	39.6	25	23.5	25	0	25	10.1	25	27.6	25	21.7	25	30	75	5/11/2012
20121106	311	38.5	25	24.5	25	0	25	9.6	25	22.1	25	17.5	25	25.7	56.9	6/11/2012
20121107	312	38.6	25	23.9	25	0.6	25	8.7	25	24.7	25	18.6	25	27.2	62.7	7/11/2012
20121108	313	34.9	25	25.4	25	0.1	25	7	25	20.5	25	16.2	25	29	50	8/11/2012
20121109	314	30.9	25	21.3	25	0.8	25	6.2	25	14.2	25	22.5	25	50.4	88.9	9/11/2012
20121110	315	36.5	25	21.6	25	0.2	25	8.1	25	22	25	17.4	25	28.5	67.5	10/11/2012
20121111	316	36.8	25	21.5	25	0	25	9.7	25	28.2	25	15.1	25	24.3	58.9	11/11/2012
20121112	317	38.4	25	24.4	25	0	25	9.5	25	27.8	25	15.6	25	23	51.1	12/11/2012
20121113	318	37.5	25	25	25	0	25	11.7	25	29.8	25	12.8	25	19.8	40.4	13/11/2012
20121114	319	38.4	25	22.3	25	0	25	10.9	25	28.9	25	11.7	25	17.3	43.5	14/11/2012
20121115	320	38.9	25	21.2	25	0	25	12.1	25	29.7	25	11.9	25	17.1	47.3	15/11/2012
20121116	321	41.1	25	20.1	25	0	25	11.3	25	27.7	25	13.1	25	16.7	55.7	16/11/2012
20121117	322	41.7	25	27.4	25	0	25	11.2	25	26.2	25	15.9	25	19.7	43.6	17/11/2012
20121118	323	39.6	25	21.7	25	2.8	25	10.7	25	27.5	25	11.7	25	16.2	45.1	18/11/2012
20121119	324	41.2	25	19.9	25	0	25	12.6	25	29.6	25	4.7	25	6	20.2	19/11/2012
20121120	325	41.3	25	16.8	25	0	25	12.4	25	30.7	25	3.8	25	4.8	19.9	20/11/2012
20121121	326	42.3	25	19.8	25	0	25	13.7	25	29.8	25	5.6	25	6.7	24.3	21/11/2012
20121122	327	42.2	25	20.9	25	0	25	12	25	28.3	25	11.5	25	13.9	46.5	22/11/2012
20121123	328	40.1	25	26.3	25	0	25	11	25	29	25	21.7	25	29.3	63.4	23/11/2012
20121124	329	41.5	25	21.7	25	0	25	8.7	25	27.5	25	18	25	22.5	69.4	24/11/2012
20121125	330	40.9	25	24.5	25	0.4	25	11.2	25	27	25	18	25	23.3	58.6	25/11/2012
20121126	331	40.8	25	25.8	25	0	25	10.3	25	26.2	25	22.4	25	29.1	67.4	26/11/2012
20121127	332	38.6	25	27.6	25	0	25	6	25	24.2	25	21.8	25	31.9	59	27/11/2012
20121128	333	39.1	25	23.9	25	7.4	25	9.1	25	23.8	25	23.7	25	33.7	79.9	28/11/2012
20121129	334	40.2	25	22.6	25	0	25	10.8	25	27.3	25	19.8	25	26.6	72.2	29/11/2012
20121130	335	40.9	25	23.6	25	0	25	12.3	25	28.8	25	15.8	25	20.4	54.3	30/11/2012
20121201	336	42.1	25	25	25	0	25	12.3	25	28.6	25	20.4	25	24.7	64.4	1/12/2012
20121202	337	42.8	25	25	25	0	25	13.3	25	27.8	25	12.8	25	15	40.4	2/12/2012
20121203	338	43.7	25	24.5	25	0	25	14.2	25	27.7	25	12.2	25	13.6	39.7	3/12/2012
20121204	339	41.6	25	28	25	0	25	14.7	25	27.9	25	6.3	25	7.8	16.7	4/12/2012
20121205	340	39.7	25	25.2	25	0	25	15.2	25	30.4	25	5.7	25	7.9	17.8	5/12/2012
20121206	341	40.8	25	20.6	25	0	25	12.8	25	30	25	3.9	25	5.1	16.1	6/12/2012
20121207	342	41.2	25	23.2	25	0	25	12.9	25	29.3	25	7.4	25	9.4	26	7/12/2012
20121208	343	40.8	25	28.2	25	0	25	12.2	25	28.4	25	20.5	25	26.6	53.6	8/12/2012
20121209	344	37.9	25	20.6	25	33.8	25	9.3	25	27.1	25	21.9	25	33.2	90.3	9/12/2012
20121210	345	41	25	24.8	25	0	25	10.5	25	23.4	25	21.2	25	27.3	67.7	10/12/2012
20121211	346	39.5	25	29.3	25	0.2	25	9.3	25	24.2	25	20.3	25	28.3	49.8	11/12/2012
20121212	347	38.8	25	26	25	0.3	25	9.7	25	24.3	25	19	25	27.5	56.5	12/12/2012
20121213	348	39.7	25	23.5	25	0	25	12.6	25	26.5	25	13.9	25	19.1	48	13/12/2012
20121214	349	40	25	22.8	25	0	25	9.3	25	27.6	25	12.7	25	17.2	45.8	14/12/2012
20121215	350	40.7	25	26.5	25	0	25	8.8	25	23.3	25	24.5	25	32	70.8	15/12/2012
20121216	351	36.2	25	23.8	25	17.1	25	10.2	25	18.4	25	26.8	25	44.6	90.9	16/12/2012
20121217	352	37.6	25	26.2	25	0	25	5.9	25	22.5	25	27.8	25	42.9	81.8	17/12/2012
20121218	353	38.3	25	24.4	25	3.7	25	9.2	25	20	25	26.7	25	39.6	87.4	18/12/2012
20121219	354	37.5	25	23.8	25	1.5	25	7.3	25	21.1	25	27.2	25	42.2	92.3	19/12/2012
20121220	355	37.6	25	24.3	25	1.7	25	8.1	25	15.7	25	26.5	25	40.9	87.3	20/12/2012
20121221	356	34.4	25	24.7	25	12.1	25	6.4	25	22.7	25	24.5	25	45	78.8	21/12/2012
20121222	357	37.5	25	24.7	25	0	25	7.3	25	19.4	25	27.4	25	42.5	88.1	22/12/2012
20121223	358	35.9	25	24.1	25	0	25	7.5	25	18.4	25	25.3	25	42.8	84.3	23/12/2012
20121224	359	37.6	25	22.6	25											

20121225	360	39.2	25	25.2	25	0	25	9	25	26	25	24.2	25	34.2	75.5	25/12/2012
20121226	361	40.1	25	26.6	25	0	25	10	25	27.5	25	19.9	25	26.8	57.2	26/12/2012
20121227	362	39.3	25	25.2	25	0.1	25	9.3	25	22.4	25	23.3	25	32.8	72.7	27/12/2012
20121228	363	34.7	25	24	25	7.1	25	10.1	25	23.1	25	25.7	25	46.5	86.2	28/12/2012
20121229	364	39.1	25	22.7	25	0	25	11.8	25	22.5	25	20.8	25	29.6	75.4	29/12/2012
20121230	365	39.7	25	23.5	25	0	25	13.7	25	27.9	25	16.3	25	22.5	56.3	30/12/2012
20121231	366	38.9	25	24.8	25	0	25	10.6	25	28.4	25	18.2	25	26.2	58.2	31/12/2012
20130101	1	38.9	25	24.4	25	0	25	10.5	25	28.1	25	20.3	25	29.2	66.4	1/01/2013
20130102	2	41.2	25	26	25	0	25	10.9	25	27.4	25	20	25	25.4	59.5	2/01/2013
20130103	3	42.3	25	23.8	25	0	25	13.1	25	27.5	25	15.1	25	18.1	51.2	3/01/2013
20130104	4	41.2	25	26.1	25	0	25	13.3	25	27.6	25	22.1	25	28.1	65.4	4/01/2013
20130105	5	41.2	25	26.2	25	0	25	13.4	25	28.5	25	15.6	25	19.8	45.9	5/01/2013
20130106	6	41.2	25	25.6	25	0	25	13.7	25	30	25	14.8	25	18.8	45.1	6/01/2013
20130107	7	40.7	25	26.8	25	0	25	12.4	25	28.6	25	16	25	20.9	45.4	7/01/2013
20130108	8	39.7	25	26.8	25	0	25	11	25	28.5	25	18	25	24.8	51.1	8/01/2013
20130109	9	44.6	25	24.9	25	0	25	11.4	25	28.3	25	21.1	25	22.5	67	9/01/2013
20130110	10	44.7	25	28.5	25	0	25	13.4	25	27.3	25	20.2	25	21.4	51.9	10/01/2013
20130111	11	42.6	25	25.8	25	0.1	25	11.9	25	25.3	25	26.2	25	31	78.9	11/01/2013
20130112	12	42.6	25	27.6	25	0.7	25	12.3	25	25.8	25	25.6	25	30.2	69.3	12/01/2013
20130113	13	43.8	25	27.9	25	0	25	12.9	25	27.4	25	23.7	25	26.3	63.1	13/01/2013
20130114	14	45.5	25	28.6	25	0	25	12.3	25	27.3	25	20.9	25	21.3	53.4	14/01/2013
20130115	15	42.3	25	27	25	0.6	25	11.9	25	24.9	25	24.6	25	29.5	69	15/01/2013
20130116	16	34.5	25	24.2	25	0	25	8	25	17.4	25	24.5	25	44.8	81.2	16/01/2013
20130117	17	34.5	25	25.2	25	0	25	6.7	25	18	25	22.7	25	41.5	70.8	17/01/2013
20130118	18	37.6	25	25.6	25	1.7	25	8.8	25	23.8	25	24.3	25	37.5	74	18/01/2013
20130119	19	39.5	25	24.7	25	0.2	25	9.2	25	19.2	25	25	25	34.8	80.4	19/01/2013
20130120	20	40.8	25	25.3	25	0	25	10.9	25	23	25	22.8	25	29.6	70.7	20/01/2013
20130121	21	40.6	25	26.2	25	0	25	9.6	25	20.8	25	24	25	31.5	70.6	21/01/2013
20130122	22	41.2	25	26.3	25	0	25	12	25	24.8	25	17.4	25	22.1	50.9	22/01/2013
20130123	23	41.8	25	28.8	25	0	25	11.9	25	26.7	25	18	25	22.2	45.5	23/01/2013
20130124	24	42.6	25	28.1	25	0	25	10.4	25	21.1	25	18.1	25	21.4	47.6	24/01/2013
20130125	25	43.7	25	25.7	25	0	25	12.6	25	26.1	25	18.2	25	20.3	55.1	25/01/2013
20130126	26	43.1	25	24.8	25	0	25	11.7	25	21.3	25	15.2	25	17.5	48.6	26/01/2013
20130127	27	43.2	25	30.3	25	0	25	12.1	25	25	25	11.4	25	13.1	26.4	27/01/2013
20130128	28	41.7	25	26.7	25	0	25	14.9	25	28.9	25	6.3	25	7.8	18	28/01/2013
20130129	29	39.7	25	25.3	25	0	25	13.3	25	29.2	25	5.9	25	8.1	18.3	29/01/2013
20130130	30	40.4	25	26.2	25	0	25	12.5	25	30	25	8.8	25	11.7	25.9	30/01/2013
20130131	31	42.6	25	24.8	25	0	25	13	25	29.5	25	6.8	25	8	21.7	31/01/2013
20130201	32	40	25	23.2	25	0	25	14.1	25	28.8	25	6.6	25	8.9	23.2	1/02/2013
20130202	33	36.4	25	21.7	25	0	25	11.3	25	30.7	25	5.2	25	8.6	20	2/02/2013
20130203	34	37.8	25	19.8	25	0	25	12.4	25	30	25	5.1	25	7.8	22.1	3/02/2013
20130204	35	40.3	25	20	25	0	25	10.1	25	30	25	5.1	25	6.8	21.8	4/02/2013
20130205	36	42	25	20.7	25	0	25	11.1	25	28.5	25	10.4	25	12.7	42.6	5/02/2013
20130206	37	40.2	25	23.3	25	0	25	10.3	25	24.1	25	19.4	25	26	67.8	6/02/2013
20130207	38	34.5	25	24.2	25	0	25	7.6	25	24.4	25	20.7	25	37.8	68.6	7/02/2013
20130208	39	38.3	25	22.1	25	8.1	25	9.8	25	24.4	25	20.8	25	30.9	78.2	8/02/2013
20130209	40	39.9	25	22	25	0	25	9	25	24.3	25	16.3	25	22.2	61.7	9/02/2013
20130210	41	40.8	25	24.4	25	0	25	7.4	25	18.9	25	22.4	25	29.1	73.3	10/02/2013
20130211	42	37.3	25	26.9	25	0	25	6.8	25	19.6	25	24.6	25	38.6	69.4	11/02/2013
20130212	43	36.9	25	23.6	25	6.3	25	7.4	25	21.7	25	24.5	25	39.3	84.1	12/02/2013
20130213	44	39	25	25.6	25	0	25	9.5	25	23.7	25	18.3	25	26.2	55.8	13/02/2013
20130214	45	39.4	25	25.2	25	0	25	8.5	25	22.1	25	19	25	26.6	59.3	14/02/2013
20130215	46	38.7	25	27.1	25	0	25	8.8	25	20.8	25	22.5	25	32.7	62.8	15/02/2013
20130216	47	38.4	25	25.4	25	0	25	8.1	25	19.4	25	24.2	25	35.7	74.6	16/02/2013
20130217	48	34.6	25	22.8	25	13.2	25	5.6	25	17.9	25	25.6	25	46.5	92.3	17/02/2013
20130218	49	34	25	22.6	25	0	25	6.6	25	23.3	25	23.4	25	44	85.4	18/02/2013
20130219	50	36.4	25	23.3	25	0	25	8.9	25	24.6	25	22.6	25	37.2	79	19/02/2013
20130220	51	38	25	24.9	25	0	25	9.5	25	25.2	25	18.9	25	28.5	60	20/02/2013
20130221	52	39.8	25	22.7	25	0	25	10.3	25	24.9	25	13.9	25	19	50.4	21/02/2013
20130222	53	41	25	23.3	25	0	25	8.5	25	23.1	25	15.3	25	19.7	53.5	22/02/2013
20130223	54	41.4	25	24	25	0	25	10.1	25	23.9	25	15.6	25	19.6	52.3	23/02/2013
20130224	55	38.8	25	23.1	25	0	25	9.7	25	26.7	25	22.5	25	32.5	79.6	24/02/2013
20130225	56	39.6	25	23	25	0.5	25	8.5	25	24.2	25	22.4	25	31	79.8	25/02/2013
20130226	57	40.4	25	24	25	0	25	8.1	25	23	25	17.8	25	23.6	59.7	26/02/2013
20130227	58	41.2	25	25.7	25	0	25	9	25	23.9	25	19.3	25	24.5	58.5	27/02/2013
20130228	59	41.8	25	28	25	0	25	8.1	25	21.8	25	20.5	25	25.3	54.2	28/02/2013
20130301	60	40.9	25	29.9	25	0	25	10.3	25	20.8	25	20.5	25	26.5	48.6	1/03/2013
20130302	61	38.5	25	24.9	25	0.7	25	8.7	25	23.1	25	15.5	25	22.8	49.2	2/03/2013
20130303	62	39.3	25	22.3	25	0	25	9.5	25	25.4	25	14.3	25	20.1	53.1	3/03/2013
20130304	63	40	25	25.8	25	0	25	8.3	25	21.5	25	17.3	25	23.5	52.1	4/03/2013
20130305	64	41.1	25	27.1	25	0	25	8.4	25	23.3	25	23.8	25	30.4	66.4	5/03/2013
20130306	65	38.5	25	28.4	25	2.2	25	7.6	25	20.7	25	28.3	25	41.6	73.2	6/03/2013
20130307	66	36.4	25	22.4	25	1.6	25	7.6	25	21.3	25	25	25	41.2	92.3	7/03/2013
20130308	67	35.3	25	21.8	25	8.3	25	9.6	25	22.5	25	22.9	25	40.1	87.7	8/03/2013
20130309	68	34.9	25	22.7	25	1.8	25	10.6	25	23.6	25	24.1	25	43.1	87.4	9/03/2013
20130310	69	37	25	24.6	25	0	25	10	25	21.9	25	20.9	25	33.3	67.6	10/03/2013
20130311	70	37.7	25	25.3	25	0	25	9.7	25	25.5	25	16.9	25	25.9	52.4	11/03/2013
20130312	71	37.1	25	25.2	25	0	25	10.2	25	26.1	25	16.7	25	26.5	52.1	12/03/2013
20130313	72	37	25	22.3	25	0	25	10.6	25	26.2	25	13.8	25	22	51.3	13/03/2013
20130314	73	38.5	25	21.3	25	0	25	11	25	26.2	25	13.7	25	20.1	54.1	14/03/2013
20130315	74	39.9	25	22.8	25	0	25	10.4	25	25	25	13.2	25	18	47.6	15/03/2013
20130316	75	39.4	25	22.1	25	0	25	12	25	25.2	25	12.6	25	17.6	47.4	16/03/2013
20130317	76	40.1	25	21.9	25	0	25	12.9	25	25.4	25	11.4	25	15.4	43.4	17/03/201

20130318	77	38.1	25	22.9	25	0	25	11.4	25	25.5	25	9.7	25	14.6	34.7	18/03/2013
20130319	78	38.8	25	21.3	25	0	25	11.7	25	25.1	25	6.1	25	8.8	24.1	19/03/2013
20130320	79	39.2	25	24.7	25	0	25	10.2	25	25.2	25	14.5	25	20.5	46.6	20/03/2013
20130321	80	38.6	25	25.9	25	0	25	10.2	25	23.7	25	19.9	25	29.1	59.6	21/03/2013
20130322	81	38.9	25	27.5	25	0	25	8.3	25	20.5	25	22.7	25	32.6	61.8	22/03/2013
20130323	82	40.8	25	26.9	25	0	25	9.4	25	20.9	25	21.5	25	27.9	60.7	23/03/2013
20130324	83	39	25	24.4	25	0	25	8.7	25	18.7	25	24.1	25	34.5	78.9	24/03/2013
20130325	84	40.2	25	25.4	25	0	25	9.5	25	21.8	25	18.3	25	24.5	56.4	25/03/2013
20130326	85	38.3	25	24.1	25	0	25	8.6	25	19.3	25	17.2	25	25.5	57.3	26/03/2013
20130327	86	37.7	25	23.7	25	0	25	9.1	25	22.5	25	18.8	25	28.8	64.2	27/03/2013
20130328	87	37.7	25	23.7	25	0	25	8.5	25	18.8	25	20	25	30.7	68.3	28/03/2013
20130329	88	37.4	25	24.5	25	0	25	8.9	25	19.7	25	15.2	25	23.7	49.5	29/03/2013
20130330	89	36.3	25	24.1	25	0	25	10.1	25	18.7	25	13.7	25	22.7	45.7	30/03/2013
20130331	90	34.4	25	26.3	25	0	25	8.9	25	12.6	25	13.5	25	24.8	39.5	31/03/2013
20130401	91	35.7	25	23.3	25	0	25	11.2	25	20.2	25	17.1	25	29.3	59.8	1/04/2013
20130402	92	35.7	25	22.9	25	0	25	10.5	25	21.8	25	11.3	25	19.3	40.5	2/04/2013
20130403	93	36.4	25	20.8	25	0	25	10.2	25	22.7	25	8.5	25	14	34.6	3/04/2013
20130404	94	36.5	25	25.2	25	0	25	8.3	25	18.8	25	17.6	25	28.8	54.9	4/04/2013
20130405	95	35.5	25	23.3	25	0	25	8.9	25	18.6	25	13.8	25	23.9	48.3	5/04/2013
20130406	96	32.2	25	24.6	25	0	25	6.2	25	13.4	25	14.4	25	29.9	46.6	6/04/2013
20130407	97	34.7	25	22.5	25	0	25	8.7	25	20.5	25	17.6	25	31.8	64.6	7/04/2013
20130408	98	34.7	25	22.5	25	0	25	9.5	25	21.4	25	15.7	25	28.4	57.6	8/04/2013
20130409	99	34.3	25	22.5	25	0	25	9.2	25	18.9	25	16.8	25	31.1	61.7	9/04/2013
20130410	100	32.3	25	21.5	25	0	25	7.4	25	17.1	25	18	25	37.2	70.2	10/04/2013
20130411	101	26.1	25	18.9	25	0	25	6.9	25	16.1	25	17.3	25	51.2	79.3	11/04/2013
20130412	102	27.4	25	18.3	25	2.1	25	7.3	25	10.8	25	19.5	25	53.4	92.8	12/04/2013
20130413	103	32.2	25	18.9	25	0	25	7	25	21.1	25	18.5	25	38.5	84.8	13/04/2013
20130414	104	34.4	25	17.2	25	0	25	5.9	25	21.6	25	13.8	25	25.4	70.4	14/04/2013
20130415	105	36.5	25	17.7	25	0	25	8.4	25	20.8	25	10.5	25	17.2	51.9	15/04/2013
20130416	106	36.5	25	17.9	25	0	25	8.1	25	21.8	25	13.5	25	22.1	65.9	16/04/2013
20130417	107	36.7	25	18.5	25	0	25	8.7	25	21.9	25	9.2	25	14.9	43.2	17/04/2013
20130418	108	37.2	25	19.3	25	0	25	7.1	25	21.8	25	7.1	25	11.2	31.7	18/04/2013
20130419	109	37.6	25	19.1	25	0	25	11	25	22.2	25	7.9	25	12.2	35.7	19/04/2013
20130420	110	33.5	25	18	25	0	25	11.9	25	22.3	25	6.6	25	12.8	32	20/04/2013
20130421	111	33.9	25	12.9	25	0	25	7.4	25	22.8	25	3.8	25	7.2	25.6	21/04/2013
20130422	112	38.2	25	15.4	25	0	25	9.8	25	22	25	6	25	9	34.3	22/04/2013
20130423	113	35.4	25	19	25	0	25	10	25	21	25	7.5	25	13	34.2	23/04/2013
20130424	114	35.3	25	20.7	25	0	25	9	25	21.4	25	5.9	25	10.3	24.2	24/04/2013
20130425	115	32.8	25	17.7	25	0	25	8.8	25	21.8	25	6.7	25	13.5	33.1	25/04/2013
20130426	116	33.5	25	17.1	25	0	25	8.2	25	20.2	25	9	25	17.4	46.2	26/04/2013
20130427	117	33.2	25	21.3	25	0	25	9.7	25	19.7	25	15.2	25	29.9	60	27/04/2013
20130428	118	33	25	16.5	25	0	25	8.5	25	20.8	25	11.9	25	23.7	63.4	28/04/2013
20130429	119	33.6	25	16.5	25	0	25	6.6	25	21	25	11.9	25	22.9	63.4	29/04/2013
20130430	120	34	25	21.1	25	0	25	8.3	25	19.5	25	14.4	25	27.1	57.6	30/04/2013
20130501	121	34.5	25	20	25	0	25	7.9	25	19.5	25	14.1	25	25.8	60.3	1/05/2013
20130502	122	34.5	25	23	25	0	25	8.3	25	19.6	25	19.2	25	35.1	68.4	2/05/2013
20130503	123	33.8	25	19.9	25	0	25	7.1	25	20.3	25	12.7	25	24.1	54.7	3/05/2013
20130504	124	33.6	25	21.5	25	0	25	6.8	25	20.2	25	13.7	25	26.3	53.4	4/05/2013
20130505	125	33.1	25	19.9	25	0	25	7.3	25	18	25	12.8	25	25.3	55.1	5/05/2013
20130506	126	32.6	25	17.6	25	0	25	8.2	25	20.4	25	9.2	25	18.7	45.7	6/05/2013
20130507	127	31.4	25	16.5	25	0	25	8.7	25	19.9	25	12.6	25	27.4	67.2	7/05/2013
20130508	128	32.1	25	19.7	25	0	25	7	25	17.3	25	16.3	25	34.1	71.1	8/05/2013
20130509	129	32.9	25	21.9	25	0	25	7.1	25	18.2	25	17.1	25	34.2	65.1	9/05/2013
20130510	130	31.4	25	20.9	25	0	25	7	25	17.2	25	16	25	34.8	64.8	10/05/2013
20130511	131	31.7	25	20.6	25	0	25	7	25	18.5	25	16.2	25	34.7	66.8	11/05/2013
20130512	132	32.3	25	20	25	0	25	7.2	25	17	25	15.1	25	31.2	64.6	12/05/2013
20130513	133	23.6	25	19.7	25	0	25	4.1	25	8.9	25	15.9	25	54.6	69.3	13/05/2013
20130514	134	25.8	25	17.9	25	0	25	5.3	25	13.4	25	15.3	25	46.1	74.6	14/05/2013
20130515	135	26.9	25	14.7	25	0	25	4.9	25	14.6	25	10	25	28.2	59.8	15/05/2013
20130516	136	22.3	25	16.6	25	0	25	3.7	25	8.8	25	9.8	25	36.4	51.9	16/05/2013
20130517	137	25.5	25	11.8	25	0	25	5.8	25	13.9	25	10.8	25	33.1	78.1	17/05/2013
20130518	138	25.1	25	16.8	25	0	25	5	25	13.4	25	8.8	25	27.6	46	18/05/2013
20130519	139	29.8	25	12.7	25	0	25	6.4	25	19.4	25	8.8	25	21	60	19/05/2013
20130520	140	31	25	14.2	25	0	25	6	25	18.4	25	6.6	25	14.7	40.8	20/05/2013
20130521	141	32.9	25	14.8	25	0	25	5.3	25	13.8	25	8.5	25	17	50.5	21/05/2013
20130522	142	22.3	25	19	25	0.1	25	2.7	25	8.6	25	21	25	78	95.6	22/05/2013
20130523	143	23.2	25	13	25	3	25	3.5	25	14.9	25	13.9	25	48.9	92.9	23/05/2013
20130524	144	23.2	25	8.6	25	0	25	6.6	25	18	25	9.9	25	34.8	88.7	24/05/2013
20130525	145	24.8	25	13.6	25	0	25	5	25	19.3	25	10.4	25	33.2	66.8	25/05/2013
20130526	146	26.1	25	10.4	25	0	25	5.7	25	18.7	25	7.9	25	23.4	62.7	26/05/2013
20130527	147	27.9	25	12.6	25	0	25	5.6	25	17.5	25	9.7	25	25.8	66.5	27/05/2013
20130528	148	28.6	25	14	25	0	25	5.2	25	18.2	25	10.9	25	27.9	68.2	28/05/2013
20130529	149	29.4	25	16.4	25	0	25	5.5	25	17.7	25	15.5	25	37.8	83.2	29/05/2013
20130530	150	29.7	25	17.9	25	0	25	4.5	25	16.8	25	16	25	38.4	78.1	30/05/2013
20130531	151	30.9	25	17.1	25	0	25	5.9	25	17.6	25	17.3	25	38.7	88.8	31/05/2013
20130601	152	30.7	25	17.8	25	0	25	5.9	25	18.2	25	14.5	25	32.8	71.2	1/06/2013
20130602	153	27.2	25	18.3	25	0	25	7.1	25	14.9	25	13	25	36	61.8	2/06/2013
20130603	154	24.6	25	13.4	25	0	25	6.5	25	16.5	25	11.2	25	36.2	72.9	3/06/2013
20130604	155	28.5	25	14.1	25	0	25	6.4	25	16.8	25	8.7	25	22.4	54.1	4/06/2013
20130605	156	29.2	25	14.3	25	0	25	4.6	25	16	25	10.9	25	26.9	66.9	5/06/2013
20130606	157	30.3	25	14.6	25	0	25	3.8	25	17	25	14.5	25	33.6	87.3	6/06/2013
20130607	158	30.7	25	17.9	25	0	25	6.3	25	15.8	25	14.4	25	32.6	70.2	7/06/2013
20130608	159	29.8	25	18	25	0	25	6.3	25	15.3	25	12.2	25	29.1	59.1	8/06

20130609	160	29.8	25	17.8	25	0	25	5.3	25	15.7	25	14.2	25	33.9	69.7	9/06/2013
20130610	161	30.3	25	19	25	0	25	5.2	25	16.8	25	16.1	25	37.3	73.3	10/06/2013
20130611	162	31.5	25	19.5	25	0	25	5.4	25	16.7	25	15.2	25	32.9	67.1	11/06/2013
20130612	163	28.6	25	19.9	25	0	25	6.5	25	17.4	25	11.8	25	30.2	50.8	12/06/2013
20130613	164	26.7	25	14.8	25	0	25	6.4	25	17.1	25	9.9	25	28.3	58.8	13/06/2013
20130614	165	24	25	11.9	25	0	25	4.9	25	17.8	25	9.7	25	32.5	69.7	14/06/2013
20130615	166	23.4	25	8.1	25	0	25	4.8	25	17	25	7.6	25	26.4	70.4	15/06/2013
20130616	167	24.8	25	8.7	25	0	25	4.7	25	15.5	25	6.6	25	21.1	58.7	16/06/2013
20130617	168	25.8	25	8.4	25	0	25	5.9	25	17.5	25	6.6	25	19.9	59.9	17/06/2013
20130618	169	24.5	25	11.5	25	0	25	5.2	25	17.7	25	5.4	25	17.6	39.8	18/06/2013
20130619	170	23.4	25	6.8	25	0	25	4.7	25	17.3	25	5.9	25	20.5	59.7	19/06/2013
20130620	171	23	25	14.7	25	0	25	4.5	25	7.8	25	5.1	25	18.2	30.5	20/06/2013
20130621	172	23.3	25	13.4	25	0.2	25	4.9	25	12.7	25	6.8	25	23.8	44.3	21/06/2013
20130622	173	23.6	25	6.7	25	0.2	25	5.2	25	18.1	25	6.2	25	21.3	63.2	22/06/2013
20130623	174	24.6	25	5.9	25	0	25	5.7	25	18.3	25	5.1	25	16.5	55	23/06/2013
20130624	175	26.2	25	8.2	25	0	25	5.4	25	18	25	4.5	25	13.2	41.4	24/06/2013
20130625	176	26.6	25	9.2	25	0	25	5.9	25	17.7	25	4.7	25	13.5	40.4	25/06/2013
20130626	177	26.3	25	11.8	25	0	25	5.4	25	14.7	25	4.1	25	12	29.6	26/06/2013
20130627	178	27.3	25	13.3	25	0	25	4.2	25	15.6	25	4.6	25	12.7	30.1	27/06/2013
20130628	179	27.7	25	12.6	25	0	25	7.4	25	17.8	25	6.3	25	17	43.2	28/06/2013
20130629	180	25.9	25	14	25	0	25	7.4	25	17.4	25	8.3	25	24.8	52	29/06/2013
20130630	181	23.2	25	12.6	25	0	25	8.1	25	18	25	9.5	25	33.4	65.2	30/06/2013
20130701	182	23	25	9.7	25	0	25	6.7	25	18.4	25	7.3	25	26	60.7	1/07/2013
20130702	183	24.7	25	8.1	25	0	25	5.5	25	18.3	25	6.6	25	21.2	61.1	2/07/2013
20130703	184	26.9	25	7.5	25	0	25	6.2	25	18.3	25	6.3	25	17.8	60.8	3/07/2013
20130704	185	28.9	25	10	25	0	25	4.9	25	18.5	25	8.5	25	21.3	69.3	4/07/2013
20130705	186	29.1	25	14	25	0	25	5.5	25	18.3	25	6	25	14.9	37.6	5/07/2013
20130706	187	30.1	25	15.2	25	0	25	6.2	25	17.8	25	5.2	25	12.2	30.1	6/07/2013
20130707	188	30.3	25	16.8	25	0	25	7.9	25	18.1	25	5.9	25	13.7	30.9	7/07/2013
20130708	189	31.4	25	17.3	25	0	25	7.4	25	18.3	25	7.5	25	16.3	38	8/07/2013
20130709	190	29.5	25	19.6	25	0	25	8	25	17.4	25	13.2	25	32	57.9	9/07/2013
20130710	191	28.4	25	16.5	25	0	25	5.7	25	17.6	25	10.2	25	26.4	54.4	10/07/2013
20130711	192	29.1	25	17	25	0	25	6.6	25	17.6	25	11.8	25	29.3	60.9	11/07/2013
20130712	193	29.1	25	17.3	25	0	25	5.4	25	18.4	25	13.4	25	33.3	67.9	12/07/2013
20130713	194	29.2	25	16.8	25	0	25	6	25	18.3	25	13.6	25	33.6	71.1	13/07/2013
20130714	195	28.6	25	14.5	25	0	25	5.9	25	18.8	25	12.4	25	31.7	75.1	14/07/2013
20130715	196	28.5	25	12.2	25	0	25	5.6	25	18	25	11.4	25	29.3	80.3	15/07/2013
20130716	197	29.1	25	16.9	25	0	25	5.6	25	17.7	25	12.7	25	31.5	66	16/07/2013
20130717	198	29.3	25	16.5	25	0	25	5.3	25	17.7	25	15	25	36.8	80	17/07/2013
20130718	199	29.9	25	15.9	25	0	25	5.7	25	16.7	25	14.1	25	33.4	78.1	18/07/2013
20130719	200	31	25	15.6	25	0	25	5.5	25	12.7	25	14.1	25	31.4	79.6	19/07/2013
20130720	201	23.8	25	15.8	25	0	25	7.6	25	17	25	8.1	25	27.5	45.1	20/07/2013
20130721	202	23.2	25	11.8	25	0	25	6.9	25	16.6	25	5.3	25	18.6	38.3	21/07/2013
20130722	203	19.5	25	15.2	25	0	25	5.5	25	7.2	25	5.7	25	25.2	33	22/07/2013
20130723	204	21.8	25	8.1	25	0	25	7.1	25	18.5	25	5.2	25	19.9	48.2	23/07/2013
20130724	205	23.1	25	8.1	25	0	25	7.2	25	19.8	25	5.7	25	20.2	52.8	24/07/2013
20130725	206	23.8	25	7.8	25	0	25	6.2	25	19.9	25	5.6	25	19	53	25/07/2013
20130726	207	27.3	25	10.6	25	0	25	5.4	25	20	25	5.6	25	15.4	43.8	26/07/2013
20130727	208	28.8	25	14.2	25	0	25	5.7	25	19.5	25	10.5	25	26.5	64.9	27/07/2013
20130728	209	28.4	25	10.5	25	0	25	5.9	25	19.4	25	10.4	25	26.9	82	28/07/2013
20130729	210	30	25	14.1	25	0	25	6.8	25	19.6	25	11	25	25.9	68.4	29/07/2013
20130730	211	28.6	25	13.7	25	0	25	7.9	25	20.1	25	9.1	25	23.3	58.1	30/07/2013
20130731	212	28.8	25	12.4	25	0	25	6.6	25	19.9	25	6.1	25	15.4	42.4	31/07/2013
20130801	213	28.9	25	10.3	25	0	25	6.3	25	20.2	25	6	25	15.1	47.9	1/08/2013
20130802	214	29.1	25	11	25	0	25	7.7	25	20.4	25	6	25	14.9	45.7	2/08/2013
20130803	215	28.4	25	12.4	25	0	25	8.2	25	20.7	25	6	25	15.5	41.7	3/08/2013
20130804	216	26.3	25	12.7	25	0	25	6.5	25	21	25	4.9	25	14.3	33.4	4/08/2013
20130805	217	26.6	25	8	25	0	25	5.3	25	21	25	6.3	25	18.1	58.8	5/08/2013
20130806	218	28.4	25	7.6	25	0	25	5.6	25	20.8	25	5.1	25	13.2	48.9	6/08/2013
20130807	219	29.6	25	8.1	25	0	25	6.3	25	21	25	4.7	25	11.3	43.5	7/08/2013
20130808	220	30.2	25	10.6	25	0	25	7.1	25	21.3	25	5.3	25	12.3	41.5	8/08/2013
20130809	221	29.2	25	8.9	25	0	25	6.6	25	21.4	25	3.5	25	8.6	30.7	9/08/2013
20130810	222	30.6	25	8.1	25	0	25	6.2	25	21.4	25	3	25	6.8	27.8	10/08/2013
20130811	223	32.4	25	9.2	25	0	25	6.2	25	21.4	25	3.9	25	8	33.5	11/08/2013
20130812	224	33.7	25	10.1	25	0	25	6.7	25	21.1	25	7.1	25	13.6	57.5	12/08/2013
20130813	225	33.9	25	13.1	25	0	25	6	25	21.2	25	5.9	25	11.2	39.2	13/08/2013
20130814	226	34.3	25	11.4	25	0	25	7.4	25	21.5	25	6.5	25	12	48.3	14/08/2013
20130815	227	34.3	25	13.7	25	0	25	6.3	25	21.8	25	5.7	25	10.5	36.4	15/08/2013
20130816	228	35.7	25	14.7	25	0	25	7.2	25	20.6	25	6.4	25	11	38.3	16/08/2013
20130817	229	33.3	25	17.4	25	0	25	8	25	20.3	25	13.6	25	26.6	68.5	17/08/2013
20130818	230	32.8	25	17.1	25	0	25	8.1	25	22.2	25	5.4	25	10.9	27.7	18/08/2013
20130819	231	32.3	25	16.2	25	0	25	9	25	22.4	25	3.3	25	6.8	17.9	19/08/2013
20130820	232	30	25	15.2	25	0	25	9.5	25	22	25	5	25	11.8	29	20/08/2013
20130821	233	27.9	25	15	25	0	25	9.2	25	22.3	25	4.2	25	11.2	24.6	21/08/2013
20130822	234	25.7	25	11.6	25	0	25	8.3	25	21.8	25	3.2	25	9.7	23.4	22/08/2013
20130823	235	26.4	25	9.5	25	0	25	7.1	25	22.4	25	5.9	25	17.1	49.7	23/08/2013
20130824	236	28.3	25	10.4	25	0	25	7.9	25	23.1	25	5.9	25	15.3	46.8	24/08/2013
20130825	237	30.1	25	10.6	25	0	25	7	25	22.9	25	4.6	25	10.8	36	25/08/2013
20130826	238	30.5	25	11	25	0	25	6.5	25	23	25	7.3	25	16.7	55.6	26/08/2013
20130827	239	30.9	25	14.1	25	0	25	6.7	25	22.9	25	8.2	25	18.4	51	27/08/2013
20130828	240	32.5	25	13.3	25	0	25	6.6	25	23.3	25	8.3	25	17	54.4	28/08/2013
20130829	241	33.8	25	14.5	25	0	25	8	25	23.3	25	9.3	25	17.7	56.4	29/08/2013
20130830	242	35.1	25	14.1	25	0	25	8.8	25	23	25	8.6	25	15.2	53.5	30/08/2013

20130831	243	34.6	25	18.6	25	0	25	7.2	25	23.6	25	8.7	25	15.8	40.6	31/08/2013
20130901	244	34.8	25	16.1	25	0	25	9.8	25	23.2	25	8.6	25	15.5	47	1/09/2013
20130902	245	35.2	25	17.1	25	0	25	10	25	23.5	25	7.7	25	13.5	39.5	2/09/2013
20130903	246	33.3	25	17.2	25	0	25	10.6	25	23.7	25	9.7	25	19	49.5	3/09/2013
20130904	247	31.8	25	18.4	25	0	25	8.8	25	24	25	10.9	25	23.2	51.5	4/09/2013
20130905	248	30.8	25	16.5	25	0	25	9	25	24.4	25	9.4	25	21.2	50.1	5/09/2013
20130906	249	30.3	25	17.4	25	0	25	9.3	25	24.6	25	9.3	25	21.5	46.8	6/09/2013
20130907	250	31.1	25	16.5	25	0	25	8.8	25	24.4	25	9.6	25	21.2	51.2	7/09/2013
20130908	251	31.9	25	16.8	25	0	25	8.9	25	24.3	25	10.5	25	22.2	54.9	8/09/2013
20130909	252	33.6	25	12.8	25	0	25	7.3	25	23.9	25	6.4	25	12.3	43.3	9/09/2013
20130910	253	36.4	25	13.3	25	0	25	8.4	25	22.9	25	8.4	25	13.8	55	10/09/2013
20130911	254	37.5	25	15.3	25	0	25	9.2	25	23.5	25	7	25	10.9	40.3	11/09/2013
20130912	255	38.9	25	17.1	25	0	25	10	25	24.7	25	5.5	25	7.9	28.2	12/09/2013
20130913	256	39	25	17.4	25	0	25	9.6	25	21.1	25	8.9	25	12.7	44.8	13/09/2013
20130914	257	38.5	25	22	25	0	25	8.3	25	22.5	25	7.9	25	11.6	29.9	14/09/2013
20130915	258	39.4	25	21.5	25	0	25	9.1	25	21.8	25	13.6	25	19	53.1	15/09/2013
20130916	259	37.3	25	25.8	25	0	25	10.9	25	22.1	25	15.3	25	24	46.1	16/09/2013
20130917	260	33.2	25	17.7	25	0	25	9.2	25	24.9	25	6.9	25	13.6	34.1	17/09/2013
20130918	261	36.9	25	14.2	25	0	25	10.9	25	25.5	25	5	25	8	30.9	18/09/2013
20130919	262	36.8	25	18.2	25	0	25	10.3	25	25	25	6.3	25	10.1	30.2	19/09/2013
20130920	263	33	25	17.6	25	0	25	11.3	25	25.9	25	4.6	25	9.1	22.9	20/09/2013
20130921	264	35.9	25	13.4	25	0	25	11.2	25	26.2	25	3.8	25	6.4	24.7	21/09/2013
20130922	265	36.1	25	14.1	25	0	25	12.1	25	26.7	25	4.1	25	6.9	25.5	22/09/2013
20130923	266	36.9	25	11.8	25	0	25	10.4	25	26.3	25	3.7	25	5.9	26.7	23/09/2013
20130924	267	38.7	25	15.6	25	0	25	10.5	25	25.4	25	8	25	11.6	45.2	24/09/2013
20130925	268	39.1	25	20.4	25	0	25	11.4	25	24.8	25	12.4	25	17.6	51.8	25/09/2013
20130926	269	40.2	25	21.5	25	0	25	10.3	25	24.3	25	12.4	25	16.6	48.4	26/09/2013
20130927	270	40	25	22.6	25	0	25	10.1	25	21.7	25	9	25	12.2	32.8	27/09/2013
20130928	271	37.9	25	21.3	25	0	25	11.5	25	21.6	25	10.6	25	16.1	41.9	28/09/2013
20130929	272	37.1	25	23	25	0	25	11.1	25	21.6	25	4.5	25	7.1	16	29/09/2013
20130930	273	38.3	25	18.8	25	0	25	9.7	25	26	25	5.2	25	7.7	24	30/09/2013
20131001	274	38.8	25	19.1	25	0	25	11.3	25	24.2	25	14.4	25	20.8	65.2	1/10/2013
20131002	275	38.1	25	22.4	25	0	25	11.7	25	24	25	16.6	25	24.9	61.3	2/10/2013
20131003	276	34.8	25	21.2	25	0	25	12.3	25	27.8	25	4.6	25	8.3	18.3	3/10/2013
20131004	277	34.8	25	17	25	0	25	10	25	27.8	25	4.4	25	7.9	22.7	4/10/2013
20131005	278	37.2	25	18.6	25	0	25	9	25	26.3	25	8	25	12.6	37.3	5/10/2013
20131006	279	38.8	25	20.9	25	0	25	10.2	25	26	25	6.3	25	9.1	25.5	6/10/2013
20131007	280	41.1	25	19.8	25	0	25	12.5	25	26.7	25	4.3	25	5.5	18.6	7/10/2013
20131008	281	40.6	25	23.9	25	0	25	14.1	25	26.9	25	5.2	25	6.8	17.5	8/10/2013
20131009	282	39.3	25	20.3	25	0	25	11	25	27.8	25	3.2	25	4.5	13.4	9/10/2013
20131010	283	40.1	25	15.6	25	0	25	12.3	25	28.3	25	7.5	25	10.1	42.3	10/10/2013
20131011	284	40	25	20.3	25	0	25	9.4	25	27.5	25	9.4	25	12.7	39.5	11/10/2013
20131012	285	41.5	25	20.9	25	0	25	11	25	27.7	25	7.9	25	9.9	32	12/10/2013
20131013	286	41.4	25	24	25	0	25	15.6	25	24.7	25	20.8	25	26.2	69.7	13/10/2013
20131014	287	32.7	25	21.1	25	0	25	14.1	25	24.9	25	5.5	25	11.1	22	14/10/2013
20131015	288	35.8	25	18.6	25	0	25	11.4	25	25.5	25	3.3	25	5.6	15.4	15/10/2013
20131016	289	38.5	25	20.9	25	0	25	10.9	25	25.6	25	3.7	25	5.4	15	16/10/2013
20131017	290	41.3	25	17.7	25	0	25	11.2	25	26.4	25	7.9	25	10	39	17/10/2013
20131018	291	39.7	25	21	25	0	25	12	25	26.4	25	5.8	25	8	23.3	18/10/2013
20131019	292	40.4	25	20.2	25	0	25	9.9	25	26.8	25	9.3	25	12.3	39.3	19/10/2013
20131020	293	39.1	25	26	25	0	25	13.6	25	27.9	25	15	25	21.3	44.6	20/10/2013
20131021	294	39.1	25	27.4	25	0	25	13.8	25	26.9	25	12.8	25	18.2	35.1	21/10/2013
20131022	295	38.7	25	25.5	25	0	25	12.6	25	27.5	25	13	25	18.9	39.8	22/10/2013
20131023	296	39.9	25	23.1	25	0	25	15.7	25	26.7	25	9.6	25	13.1	34	23/10/2013
20131024	297	38.1	25	23.4	25	0	25	13	25	27.4	25	8.1	25	12.2	28.2	24/10/2013
20131025	298	38.8	25	23.5	25	0	25	13.1	25	26.1	25	5.2	25	7.5	18	25/10/2013
20131026	299	39.2	25	22.1	25	0	25	11.4	25	27.6	25	3.7	25	5.2	13.9	26/10/2013
20131027	300	39.8	25	24.9	25	0	25	11.9	25	28	25	6.7	25	9.2	21.3	27/10/2013
20131028	301	40.4	25	26.9	25	0	25	12.2	25	26	25	13.1	25	17.4	37	28/10/2013
20131029	302	40	25	25.6	25	0.3	25	14.6	25	28.1	25	15	25	20.3	45.7	29/10/2013
20131030	303	38.5	25	22.2	25	0	25	12.2	25	29.2	25	5.5	25	8.1	20.6	30/10/2013
20131031	304	37.6	25	21.9	25	0	25	12.4	25	29.7	25	4.1	25	6.3	15.6	31/10/2013
20131101	305	37.8	25	21.3	25	0	25	12	25	31	25	3.9	25	5.9	15.4	1/11/2013
20131102	306	39.2	25	21.1	25	0	25	11.3	25	26.7	25	13.3	25	18.8	53.2	2/11/2013
20131103	307	37.5	25	27.5	25	0	25	11.4	25	27.4	25	19	25	29.5	51.8	3/11/2013
20131104	308	40.1	25	21.1	25	0	25	14.7	25	28	25	8.5	25	11.5	34	4/11/2013
20131105	309	40.3	25	25.3	25	0	25	13.2	25	29.6	25	5.4	25	7.2	16.7	5/11/2013
20131106	310	39.4	25	20.2	25	0	25	12.1	25	29.8	25	5.5	25	7.7	23.2	6/11/2013
20131107	311	39.3	25	22.1	25	0	25	12.6	25	28.2	25	15.4	25	21.7	57.9	7/11/2013
20131108	312	40.2	25	26.3	25	0	25	13.4	25	27.9	25	15.2	25	20.4	44.4	8/11/2013
20131109	313	40.6	25	23.9	25	0	25	13.8	25	27.8	25	13.4	25	17.6	45.2	9/11/2013
20131110	314	37.9	25	26.3	25	0	25	14.4	25	24.5	25	8.5	25	12.9	24.8	10/11/2013
20131111	315	37.7	25	23.7	25	0	25	12.2	25	27.9	25	3.7	25	5.7	12.6	11/11/2013
20131112	316	36	25	23.2	25	0	25	12.4	25	26.8	25	3.6	25	6.1	12.7	12/11/2013
20131113	317	37.5	25	21.1	25	0	25	13.1	25	26.9	25	2.9	25	4.5	11.6	13/11/2013
20131114	318	38.9	25	24	25	0	25	13.9	25	27.2	25	3.5	25	5	11.7	14/11/2013
20131115	319	39.7	25	18.7	25	0	25	13.5	25	30.8	25	3.7	25	5.1	17.2	15/11/2013
20131116	320	41.7	25	20.7	25	0	25	13.2	25	27.1	25	4.1	25	5.1	16.8	16/11/2013
20131117	321	39.3	25	23.1	25	0	25	11	25	20.4	25	9.7	25	13.6	34.3	17/11/2013
20131118	322	34.5	25	24.8	25	0	25	8.1	25	19.1	25	16.5	25	30.2	52.7	18/11/2013
20131119	323	32.8	25	24.4	25	0.2	25	6	25	15.4	25	20.2	25	40.6	66.1	19/11/2013
20131120	324	37.8	25	23.5	25	0	25	7.9	25	21.5	25	21.9	25	33.4	75.7	20/11/2013
20131121	325	39.1	25	24.5	25	0.3	25	9.7	25	25.1	25	16.8	25	23.9	54.7	21/11/2013

20131122	326	31.5	25	21.8	25	31.7	25	6.3	25	16	25	25.5	25	55.2	97.7	22/11/2013
20131123	327	38.9	25	24.3	25	0.3	25	11.2	25	24.6	25	21.2	25	30.5	69.8	23/11/2013
20131124	328	37.2	25	26.8	25	0	25	8.6	25	19	25	8	25	12.6	22.7	24/11/2013
20131125	329	38.9	25	26	25	0	25	8.8	25	21.3	25	21.9	25	31.5	65.2	25/11/2013
20131126	330	40.5	25	26.9	25	0	25	10.6	25	24.9	25	23.7	25	31.3	66.9	26/11/2013
20131127	331	40.7	25	28.1	25	0	25	9.3	25	20.2	25	20.6	25	26.9	54.2	27/11/2013
20131128	332	37.1	25	23.1	25	5.5	25	8.5	25	22.5	25	25.3	25	40.1	89.5	28/11/2013
20131129	333	31	25	24.3	25	0	25	6.8	25	14.2	25	25.7	25	57.2	84.6	29/11/2013
20131130	334	37.5	25	23.2	25	7.9	25	9.8	25	24.1	25	25.9	25	40.2	91.1	30/11/2013
20131201	335	39.5	25	25.3	25	0	25	10.2	25	25.5	25	22.4	25	31.2	69.5	1/12/2013
20131202	336	38.5	25	27.1	25	0.9	25	10.4	25	23.8	25	24.9	25	36.6	69.4	2/12/2013
20131203	337	38.3	25	23.7	25	0.8	25	8.8	25	26.7	25	23.4	25	34.7	79.9	3/12/2013
20131204	338	38.2	25	26.3	25	0	25	8.7	25	20.5	25	21	25	31.4	61.4	4/12/2013
20131205	339	35.2	25	25.2	25	1.3	25	12	25	21.6	25	18.2	25	32	56.8	5/12/2013
20131206	340	35.7	25	21.1	25	0	25	13.3	25	27.9	25	4.7	25	8	18.8	6/12/2013
20131207	341	40.1	25	19.7	25	0	25	10.6	25	29.6	25	5.2	25	7	22.7	7/12/2013
20131208	342	41.7	25	24	25	0	25	12.1	25	29.3	25	13.4	25	16.6	44.9	8/12/2013
20131209	343	41.7	25	27.4	25	0	25	13	25	27.4	25	21.7	25	26.9	59.5	9/12/2013
20131210	344	42.4	25	28.9	25	0	25	14.4	25	28.2	25	21.7	25	25.9	54.5	10/12/2013
20131211	345	42.4	25	27.4	25	7	25	15.1	25	27.3	25	12.2	25	14.6	33.4	11/12/2013
20131212	346	36.9	25	26	25	0	25	12.4	25	25.2	25	11.9	25	19.1	35.4	12/12/2013
20131213	347	39.6	25	26	25	0	25	11.2	25	27.2	25	6	25	8.3	17.9	13/12/2013
20131214	348	40.7	25	24.8	25	0	25	10.7	25	28.8	25	6.8	25	8.9	21.7	14/12/2013
20131215	349	40.1	25	27.3	25	0	25	12.6	25	25.6	25	19.4	25	26.2	53.5	15/12/2013
20131216	350	41.1	25	26	25	0	25	12.6	25	25.9	25	13.8	25	17.6	41.1	16/12/2013
20131217	351	41.4	25	24.9	25	0	25	14.9	25	28.7	25	12.8	25	16.1	40.7	17/12/2013
20131218	352	40.9	25	27.9	25	0	25	15.3	25	28	25	12.8	25	16.5	34.1	18/12/2013
20131219	353	38.4	25	27.7	25	0	25	14	25	29.1	25	15.4	25	22.7	41.5	19/12/2013
20131220	354	38.1	25	26.9	25	0	25	13	25	28.7	25	15.1	25	22.7	42.6	20/12/2013
20131221	355	40.4	25	26.3	25	0	25	13.7	25	28.7	25	17.5	25	23.2	51.2	21/12/2013
20131222	356	41.2	25	27.4	25	0	25	12.7	25	28.2	25	19.2	25	24.4	52.6	22/12/2013
20131223	357	41.5	25	28.3	25	0	25	11.4	25	24.3	25	18.3	25	22.9	47.6	23/12/2013
20131224	358	40.5	25	28	25	0.8	25	10.5	25	19.4	25	19.4	25	25.6	51.3	24/12/2013
20131225	359	39.6	25	28	25	0.5	25	11.9	25	17.5	25	15.8	25	21.9	41.8	25/12/2013
20131226	360	39.8	25	27.5	25	0	25	9.5	25	24.7	25	16.9	25	23.2	46	26/12/2013
20131227	361	40.9	25	29.6	25	0	25	10.2	25	20.5	25	15.2	25	19.6	36.7	27/12/2013
20131228	362	40.4	25	22.6	25	34.1	25	13.4	25	27.4	25	26.4	25	35	96.3	28/12/2013
20131229	363	41.3	25	24.9	25	7.2	25	14.8	25	25.6	25	23.8	25	30.1	75.6	29/12/2013
20131230	364	43.5	25	26.7	25	0	25	14	25	28.4	25	19.8	25	22.3	56.5	30/12/2013
20131231	365	44.3	25	26.2	25	0	25	14.8	25	29.5	25	18.3	25	19.8	53.8	31/12/2013
20140101	1	44	25	23.7	25	0	25	13.3	25	29.9	25	4.6	25	5.1	15.7	1/01/2014
20140102	2	43.7	25	26.3	25	0	25	15	25	27.5	25	25.1	25	28	73.4	2/01/2014
20140103	3	43.8	25	28.7	25	0	25	14.3	25	24.9	25	24.1	25	26.8	61.2	3/01/2014
20140104	4	42.4	25	30	25	0	25	16.2	25	27.2	25	14.6	25	17.4	34.4	4/01/2014
20140105	5	41.2	25	28.1	25	0	25	15.1	25	22.1	25	6.7	25	8.5	17.6	5/01/2014
20140106	6	40.8	25	27	25	0	25	17.1	25	29.8	25	6.1	25	7.9	17.1	6/01/2014
20140107	7	42.1	25	26.2	25	0	25	14	25	30.1	25	7.1	25	8.6	20.9	7/01/2014
20140108	8	41.5	25	27	25	0	25	13.3	25	30.1	25	8.7	25	10.9	24.4	8/01/2014
20140109	9	36.5	25	23.8	25	0	25	14.1	25	26.6	25	23.2	25	38	78.7	9/01/2014
20140110	10	39.3	25	26.1	25	0	25	10.4	25	22.6	25	20.8	25	29.3	61.5	10/01/2014
20140111	11	40.5	25	27.8	25	0	25	11.4	25	22.1	25	21.4	25	28.2	57.3	11/01/2014
20140112	12	39.6	25	26	25	0	25	11.6	25	21.3	25	22.4	25	31	66.7	12/01/2014
20140113	13	38.4	25	25.8	25	0	25	10.3	25	16.1	25	22.4	25	33.1	67.4	13/01/2014
20140114	14	33.6	25	28.2	25	0	25	7.3	25	17	25	20	25	38.4	52.3	14/01/2014
20140115	15	30.4	25	22.8	25	1.4	25	7.7	25	10.7	25	23.6	25	54.4	85.1	15/01/2014
20140116	16	31.4	25	22.7	25	1.5	25	8.8	25	9.7	25	24.6	25	53.5	89.2	16/01/2014
20140117	17	34.9	25	24.9	25	0	25	7.6	25	11.3	25	21.5	25	38.4	68.3	17/01/2014
20140118	18	37.7	25	26.6	25	0	25	8	25	15	25	21	25	32.2	60.3	18/01/2014
20140119	19	37.7	25	26.9	25	0.8	25	5.8	25	12.7	25	22.5	25	34.5	63.5	19/01/2014
20140120	20	37.3	25	26.9	25	0	25	6.6	25	13.8	25	25.3	25	39.7	71.4	20/01/2014
20140121	21	39.9	25	23.3	25	2.3	25	9.4	25	22.5	25	24	25	32.7	83.9	21/01/2014
20140122	22	41.7	25	26.9	25	0.1	25	11.1	25	28.6	25	21.7	25	26.9	61.2	22/01/2014
20140123	23	42.1	25	27	25	0	25	9.8	25	29.2	25	24.3	25	29.5	68.2	23/01/2014
20140124	24	40.5	25	28.3	25	0	25	11.9	25	25.3	25	23.1	25	30.5	60.1	24/01/2014
20140125	25	41	25	30	25	0.9	25	9.7	25	19.3	25	25.2	25	32.4	59.4	25/01/2014
20140126	26	35.7	25	22.8	25	10.4	25	10.1	25	23.4	25	26.4	25	45.2	95.2	26/01/2014
20140127	27	35.4	25	24.6	25	0	25	8.2	25	16.2	25	26.1	25	45.4	84.4	27/01/2014
20140128	28	38.5	25	26	25	0	25	12.2	25	25.9	25	20.8	25	30.6	61.9	28/01/2014
20140129	29	39	25	26.4	25	0	25	14.3	25	28.7	25	18.2	25	26	52.9	29/01/2014
20140130	30	38.7	25	24.9	25	0	25	14.9	25	26.8	25	15.3	25	22.2	48.6	30/01/2014
20140131	31	37.4	25	24.3	25	0	25	9.9	25	23.5	25	21.5	25	33.5	70.8	31/01/2014
20140201	32	39.1	25	24.7	25	0	25	9	25	21.2	25	21.4	25	30.4	68.8	1/02/2014
20140202	33	39.1	25	28.2	25	0	25	9.9	25	19.3	25	24.3	25	34.6	63.6	2/02/2014
20140203	34	36.4	25	25.2	25	0	25	5.8	25	14.3	25	26.6	25	43.8	83	3/02/2014
20140204	35	37.3	25	25.4	25	0.1	25	11.4	25	24	25	22.4	25	35.1	69.1	4/02/2014
20140205	36	35.3	25	26.9	25	0	25	9.9	25	19.2	25	20.3	25	35.5	57.3	5/02/2014
20140206	37	31.9	25	22.5	25	1.1	25	10.7	25	16.7	25	22.8	25	48.2	83.7	6/02/2014
20140207	38	35.2	25	23.6	25	0.1	25	10	25	20.1	25	20.6	25	36.2	70.7	7/02/2014
20140208	39	38.3	25	26.1	25	0	25	12.6	25	23.4	25	20.3	25	30.1	60.1	8/02/2014
20140209	40	32.5	25	24.8	25	3.3	25	9	25	16.4	25	25.1	25	51.3	80.2	9/02/2014
20140210	41	33.3	25	23.9	25	46.3	25	6.8	25	17.2	25	27.7	25	54.1	93.4	10/02/2014
20140211	42	33.8	25	23.6	25	16.4	25	8	25	22.6	25	27.5	25	52.3	94.4	11/02/2014
20140212	43	37.6	25	25	25	0	25	9.								

20140213	44	37.9	25	24.3	25	0.8	25	8.9	25	26.5	25	19.5	25	29.6	64.2	13/02/2014
20140214	45	37.3	25	25.4	25	0	25	12.6	25	24.4	25	28.3	25	44.4	87.3	14/02/2014
20140215	46	35.4	25	27	25	2.1	25	9.1	25	18.5	25	26.7	25	46.4	74.9	15/02/2014
20140216	47	30.8	25	24.7	25	0.3	25	4.3	25	14.2	25	28.3	25	63.7	91	16/02/2014
20140217	48	34.1	25	22.9	25	11	25	7.6	25	22.2	25	23.9	25	44.7	85.6	17/02/2014
20140218	49	35.7	25	22.7	25	0	25	7.8	25	20.4	25	22.6	25	38.7	82	18/02/2014
20140219	50	33	25	23.6	25	2.2	25	8.1	25	12.5	25	27.9	25	55.5	95.8	19/02/2014
20140220	51	35.8	25	23.3	25	0	25	10.7	25	23.9	25	13.2	25	22.5	46.2	20/02/2014
20140221	52	36.1	25	26.1	25	0	25	11.4	25	23	25	13.3	25	22.3	39.3	21/02/2014
20140222	53	30	25	23.2	25	13.2	25	5.7	25	13.5	25	27.4	25	64.6	96.4	22/02/2014
20140223	54	34.7	25	22.2	25	9.3	25	8.9	25	23.2	25	21.8	25	39.4	81.5	23/02/2014
20140224	55	35.4	25	25.7	25	0	25	6.7	25	21.3	25	26.6	25	46.3	80.6	24/02/2014
20140225	56	35.8	25	23.9	25	1.3	25	6.8	25	16.9	25	26.1	25	44.4	88	25/02/2014
20140226	57	32.6	25	23.3	25	6.9	25	4.7	25	15.8	25	26.9	25	54.7	94.1	26/02/2014
20140227	58	33.2	25	22.6	25	22	25	5.8	25	19.9	25	26.4	25	51.9	96.3	27/02/2014
20140228	59	32.8	25	23.1	25	34.8	25	4.6	25	15.6	25	26.7	25	53.7	94.5	28/02/2014
20140301	60	33	25	23	25	40.3	25	7.4	25	21.1	25	24.4	25	48.5	86.9	1/03/2014
20140302	61	34.3	25	25	25	3.1	25	6.7	25	14.8	25	25.2	25	46.6	79.6	2/03/2014
20140303	62	34.3	25	24.9	25	0	25	4.9	25	16.8	25	22.9	25	42.3	72.7	3/03/2014
20140304	63	35.2	25	24.2	25	0	25	7.3	25	22.4	25	22.7	25	39.9	75.2	4/03/2014
20140305	64	35.6	25	25.5	25	0	25	9.5	25	24.7	25	22.3	25	38.4	68.4	5/03/2014
20140306	65	35.7	25	24.1	25	0	25	10.2	25	24	25	17.3	25	29.6	57.7	6/03/2014
20140307	66	35.9	25	24.1	25	0	25	9.9	25	22.9	25	16.2	25	27.4	54	7/03/2014
20140308	67	36.2	25	22.2	25	0	25	10.4	25	22.5	25	18	25	30	67.3	8/03/2014
20140309	68	35.3	25	23.3	25	0	25	10.1	25	21.8	25	15.9	25	27.8	55.6	9/03/2014
20140310	69	35.2	25	23.8	25	0	25	10.8	25	22.1	25	19.3	25	33.9	65.5	10/03/2014
20140311	70	35.5	25	23.6	25	0	25	9.7	25	21.7	25	21.1	25	36.5	72.5	11/03/2014
20140312	71	36.2	25	25.7	25	0	25	10.1	25	23.1	25	19.2	25	32	58.2	12/03/2014
20140313	72	36.3	25	22	25	0	25	9.5	25	23.9	25	14.2	25	23.5	53.7	13/03/2014
20140314	73	36.9	25	20.3	25	0	25	8.6	25	23.6	25	13.6	25	21.8	57.1	14/03/2014
20140315	74	37.3	25	20.5	25	0	25	10.2	25	24.5	25	15.2	25	23.8	63.1	15/03/2014
20140316	75	38.8	25	22.6	25	0	25	9.5	25	23.9	25	21.2	25	30.6	77.3	16/03/2014
20140317	76	40.2	25	24.8	25	0	25	9.9	25	24	25	15.3	25	20.5	48.9	17/03/2014
20140318	77	40.6	25	24.4	25	0	25	12.4	25	25.2	25	12.3	25	16.1	40.3	18/03/2014
20140319	78	39.4	25	25.8	25	0.3	25	11	25	24	25	16	25	22.4	48.2	19/03/2014
20140320	79	38.6	25	26.7	25	0	25	11.4	25	24.3	25	15.2	25	22.2	43.4	20/03/2014
20140321	80	37.6	25	26.5	25	0	25	8.5	25	23.2	25	20.6	25	31.8	59.5	21/03/2014
20140322	81	37.7	25	25.6	25	0	25	9	25	21	25	22	25	33.7	67	22/03/2014
20140323	82	37.8	25	24.7	25	0	25	11.7	25	22	25	23.1	25	35.2	74.3	23/03/2014
20140324	83	36	25	24.4	25	0	25	13.3	25	23	25	21.1	25	35.5	69.1	24/03/2014
20140325	84	35.5	25	20.9	25	0.1	25	10.4	25	24.7	25	8.6	25	14.9	34.8	25/03/2014
20140326	85	35.8	25	20.5	25	0	25	9.9	25	22.3	25	10.4	25	17.7	43.1	26/03/2014
20140327	86	36.2	25	22.2	25	0	25	9.4	25	22.7	25	18.5	25	30.8	69.2	27/03/2014
20140328	87	37.5	25	21.1	25	0	25	9.1	25	21.9	25	8	25	12.4	32	28/03/2014
20140329	88	38	25	19.9	25	0	25	7.9	25	20	25	8.7	25	13.1	37.5	29/03/2014
20140330	89	39.1	25	20.2	25	0	25	10.6	25	21.6	25	9.6	25	13.7	40.6	30/03/2014
20140331	90	39.2	25	22	25	6.6	25	8.4	25	21.5	25	11.1	25	15.7	42	31/03/2014
20140401	91	36.8	25	26.1	25	13.6	25	6.6	25	18.8	25	24.2	25	39	71.6	1/04/2014
20140402	92	36.9	25	24	25	12.7	25	8.1	25	19.7	25	23.3	25	37.3	78.1	2/04/2014
20140403	93	36.8	25	24.2	25	0.2	25	8.2	25	21.8	25	17.9	25	28.8	59.3	3/04/2014
20140404	94	37.2	25	23.6	25	0	25	8.3	25	22.1	25	15.9	25	25.1	54.6	4/04/2014
20140405	95	36.9	25	24.8	25	0	25	9.5	25	21	25	16.6	25	26.6	53	5/04/2014
20140406	96	37.7	25	25	25	0	25	9.3	25	21.3	25	18.2	25	27.9	57.5	6/04/2014
20140407	97	37.5	25	24.7	25	0	25	10.5	25	21.9	25	15.9	25	24.7	51.1	7/04/2014
20140408	98	36.6	25	22.6	25	0	25	9.5	25	20.8	25	19.2	25	31.3	70	8/04/2014
20140409	99	35.8	25	24.2	25	0	25	7.9	25	20.8	25	15.2	25	25.9	50.3	9/04/2014
20140410	100	37	25	21.5	25	0	25	8.6	25	21.1	25	14.3	25	22.8	55.8	10/04/2014
20140411	101	36	25	25.6	25	0	25	7.7	25	18	25	15.7	25	26.4	47.8	11/04/2014
20140412	102	35	25	23.1	25	0	25	8.8	25	17.4	25	18	25	32	63.7	12/04/2014
20140413	103	35.4	25	23	25	0	25	11.4	25	20.2	25	14	25	24.4	49.9	13/04/2014
20140414	104	35.9	25	23.6	25	0	25	7.9	25	20.9	25	12	25	20.3	41.2	14/04/2014
20140415	105	35.9	25	24.4	25	0	25	7.2	25	19.6	25	16.7	25	28.3	54.7	15/04/2014
20140416	106	35.2	25	22.9	25	0.4	25	10.7	25	20.2	25	15.3	25	26.9	54.8	16/04/2014
20140417	107	35.2	25	22	25	0	25	10.3	25	21	25	9.7	25	17.1	36.7	17/04/2014
20140418	108	34.8	25	20.3	25	0	25	10.1	25	21.7	25	6.7	25	12	28.1	18/04/2014
20140419	109	34.2	25	18.1	25	0	25	9.4	25	21.5	25	5.8	25	10.8	27.9	19/04/2014
20140420	110	34.3	25	17.9	25	0	25	8.7	25	20.3	25	7.5	25	13.9	36.6	20/04/2014
20140421	111	33.7	25	18.1	25	0	25	8	25	21.9	25	10.2	25	19.5	49.1	21/04/2014
20140422	112	34.1	25	20.4	25	0	25	6.5	25	17.4	25	11.8	25	22.1	49.3	22/04/2014
20140423	113	34.1	25	21	25	0	25	6.5	25	15.5	25	21.8	25	40.8	87.7	23/04/2014
20140424	114	34.3	25	20.2	25	0	25	6.7	25	16.7	25	19.5	25	36	82.4	24/04/2014
20140425	115	32.4	25	24.3	25	0	25	7.4	25	15.2	25	19.5	25	40.1	64.2	25/04/2014
20140426	116	34.1	25	26	25	0	25	7.2	25	15	25	20.4	25	38.1	60.7	26/04/2014
20140427	117	36.2	25	21.8	25	0	25	8.5	25	20.3	25	14.8	25	24.6	56.7	27/04/2014
20140428	118	36.1	25	19.8	25	0	25	8	25	21.1	25	11	25	18.4	47.7	28/04/2014
20140429	119	37.2	25	18.2	25	0	25	9.1	25	20.6	25	9.7	25	15.3	46.4	29/04/2014
20140430	120	34.6	25	20.1	25	0	25	10	25	20	25	12	25	21.8	51	30/04/2014
20140501	121	32.7	25	20.3	25	0	25	7.6	25	20.1	25	9.9	25	20	41.6	1/05/2014
20140502	122	27.5	25	17.6	25	0	25	8.4	25	13.7	25	8.2	25	22.3	40.8	2/05/2014
20140503	123	24.1	25	13	25	0	25	6.4	25	18.8	25	8.9	25	29.7	59.5	3/05/2014
20140504	124	25.6	25	9.5	25	0	25	6.2	25	21	25	7.3	25	22.2	61.5	4/05/2014
20140505	125	26.5	25	11.6	25	0	25	5.7	25	18.8	25	6	25	17.3	44	5/05/2014
20140506	126	28	25	11	25	0	25	8	25	19	25	5.3	25	14	40.4	6/05/2014

20140507	127	30.1	25	12.1	25	0	25	7.2	25	20.1	25	5.3	25	12.4	37.6	7/05/2014
20140508	128	31.1	25	13.5	25	0	25	6.6	25	20.8	25	6.1	25	13.5	39.4	8/05/2014
20140509	129	32.3	25	17	25	0	25	6.6	25	18.1	25	8.9	25	18.4	46	9/05/2014
20140510	130	32.3	25	17.8	25	0	25	7.6	25	17.2	25	9.7	25	20.1	47.6	10/05/2014
20140511	131	31.7	25	19.1	25	0	25	6.5	25	17.4	25	13.4	25	28.7	60.6	11/05/2014
20140512	132	31.8	25	22.3	25	0	25	7.7	25	18.2	25	11.7	25	24.9	43.5	12/05/2014
20140513	133	31.6	25	19.5	25	0	25	6.7	25	18	25	12.1	25	26	53.4	13/05/2014
20140514	134	31.2	25	20	25	0	25	7.5	25	17.9	25	13.3	25	29.3	56.9	14/05/2014
20140515	135	31.6	25	20.7	25	0	25	6.3	25	17.6	25	13	25	28	53.3	15/05/2014
20140516	136	31.6	25	20.7	25	0	25	7.6	25	16.1	25	15.8	25	34	64.7	16/05/2014
20140517	137	31.3	25	21	25	0	25	7.2	25	15.6	25	15.4	25	33.7	62	17/05/2014
20140518	138	30.9	25	20.9	25	0	25	6.9	25	17.1	25	14.7	25	32.9	59.5	18/05/2014
20140519	139	30.3	25	20.7	25	0	25	5.6	25	12.1	25	15.5	25	35.9	63.5	19/05/2014
20140520	140	30.5	25	21.3	25	0	25	5.8	25	11.4	25	13.4	25	30.7	52.9	20/05/2014
20140521	141	30.5	25	19.7	25	0	25	6.9	25	17.9	25	13.6	25	31.1	59.3	21/05/2014
20140522	142	30.6	25	18.6	25	0	25	6	25	13.3	25	13.9	25	31.7	64.9	22/05/2014
20140523	143	33.4	25	16.5	25	0	25	6.4	25	17.5	25	12.4	25	24.1	66.1	23/05/2014
20140524	144	33.3	25	16.3	25	0	25	6.3	25	18.5	25	11	25	21.5	59.4	24/05/2014
20140525	145	32.9	25	15.2	25	0	25	6.6	25	18.8	25	9.5	25	19	55	25/05/2014
20140526	146	32.6	25	16.1	25	0	25	5.2	25	18.2	25	10.1	25	20.5	55.2	26/05/2014
20140527	147	32.8	25	16.7	25	0	25	7.1	25	17.5	25	12	25	24.1	63.2	27/05/2014
20140528	148	33.1	25	17.8	25	0	25	8.9	25	18	25	10.9	25	21.5	53.5	28/05/2014
20140529	149	31.9	25	20.3	25	0	25	8.1	25	17	25	9.5	25	20.1	39.9	29/05/2014
20140530	150	30.9	25	19.3	25	0	25	8.1	25	12.8	25	10	25	22.4	44.7	30/05/2014
20140531	151	30.6	25	18.1	25	0	25	7.2	25	10.1	25	11	25	25.1	53	31/05/2014
20140601	152	29.3	25	18.9	25	0	25	6.1	25	15.4	25	9.9	25	24.3	45.4	1/06/2014
20140602	153	28.3	25	14	25	0	25	7	25	17.2	25	8	25	20.8	50.1	2/06/2014
20140603	154	28.7	25	12.2	25	0	25	6	25	17.5	25	7.3	25	18.5	51.4	3/06/2014
20140604	155	30.6	25	14.2	25	0	25	8.6	25	18.1	25	7.5	25	17.1	46.3	4/06/2014
20140605	156	31.1	25	16.6	25	0	25	8.8	25	16.6	25	10	25	22.1	53	5/06/2014
20140606	157	30	25	21.4	25	0	25	9.8	25	11.3	25	12.1	25	28.5	47.5	6/06/2014
20140607	158	27.5	25	18.2	25	0	25	6.4	25	13.2	25	8.9	25	24.2	42.6	7/06/2014
20140608	159	26.7	25	16	25	0	25	7.8	25	17.5	25	7.8	25	22.3	42.9	8/06/2014
20140609	160	25.6	25	15.1	25	0	25	7.4	25	17.6	25	7	25	21.3	40.8	9/06/2014
20140610	161	27.2	25	12.7	25	0	25	6	25	17.4	25	7.8	25	21.6	53.1	10/06/2014
20140611	162	28.9	25	18.5	25	0	25	5.7	25	16.4	25	14.1	25	35.4	66.2	11/06/2014
20140612	163	29.3	25	19.9	25	0	25	6.5	25	12.4	25	12.3	25	30.2	53	12/06/2014
20140613	164	26.6	25	18	25	0	25	6	25	5.4	25	16.1	25	46.2	78.1	13/06/2014
20140614	165	22.5	25	14.2	25	0	25	4.2	25	13.2	25	9.9	25	36.3	61.2	14/06/2014
20140615	166	22.1	25	9.7	25	0	25	3	25	15.4	25	9.3	25	35	77.3	15/06/2014
20140616	167	22.3	25	9.8	25	0	25	6.1	25	17	25	8.1	25	30.1	66.9	16/06/2014
20140617	168	23.9	25	9	25	0	25	6.2	25	17.5	25	8.1	25	27.3	70.6	17/06/2014
20140618	169	25.6	25	12.3	25	0	25	5.5	25	18.1	25	6	25	18.3	42	18/06/2014
20140619	170	29	25	8.9	25	0	25	5.7	25	17.9	25	6.4	25	16	56.2	19/06/2014
20140620	171	29.4	25	12.1	25	0	25	6.5	25	16.7	25	6.4	25	15.6	45.4	20/06/2014
20140621	172	27.5	25	9.5	25	0	25	6.2	25	17.9	25	5.8	25	15.8	48.9	21/06/2014
20140622	173	25.9	25	9	25	0	25	4.9	25	18.2	25	5.8	25	17.4	50.6	22/06/2014
20140623	174	27.6	25	7.4	25	0	25	6	25	18	25	5.1	25	13.8	49.6	23/06/2014
20140624	175	23.6	25	11.7	25	0	25	6.3	25	17	25	5.7	25	19.6	41.5	24/06/2014
20140625	176	23.2	25	10.4	25	0	25	6.1	25	17.3	25	6.7	25	23.6	53.2	25/06/2014
20140626	177	25	25	7.6	25	0	25	5.7	25	18.4	25	6.8	25	21.5	65.2	26/06/2014
20140627	178	28.4	25	7.1	25	0	25	4.6	25	18.3	25	5.5	25	14.2	54.6	27/06/2014
20140628	179	24.6	25	8.5	25	0	25	6.6	25	17.5	25	5.5	25	17.8	49.6	28/06/2014
20140629	180	21.5	25	6.9	25	0	25	4.9	25	18.4	25	5.5	25	21.5	55.3	29/06/2014
20140630	181	21.3	25	5.7	25	0	25	5.8	25	18	25	7.1	25	28	77.6	30/06/2014
20140701	182	22.3	25	6.3	25	0	25	6.2	25	18.2	25	5.8	25	21.5	60.8	1/07/2014
20140702	183	22.7	25	7.5	25	0	25	6.3	25	18.4	25	4.6	25	16.7	44.4	2/07/2014
20140703	184	25.8	25	10.3	25	0	25	4.1	25	18.2	25	5.5	25	16.6	43.9	3/07/2014
20140704	185	28.1	25	8.8	25	0	25	5.4	25	17.3	25	7.4	25	19.5	65.4	4/07/2014
20140705	186	26.9	25	13.4	25	0	25	6.9	25	18.2	25	5.5	25	15.5	35.8	5/07/2014
20140706	187	26	25	9	25	0	25	5.1	25	18.4	25	5.5	25	16.4	47.9	6/07/2014
20140707	188	24.3	25	4.8	25	0	25	5.2	25	18.7	25	5.4	25	17.8	62.8	7/07/2014
20140708	189	26.5	25	3.6	25	0	25	5.5	25	18.9	25	3.7	25	10.7	46.8	8/07/2014
20140709	190	28.6	25	4.9	25	0	25	7	25	18.8	25	3.3	25	8.4	38.1	9/07/2014
20140710	191	21	25	8.7	25	0	25	6.2	25	19.2	25	4.6	25	18.5	40.9	10/07/2014
20140711	192	22.6	25	4.4	25	0	25	5	25	19.1	25	4.4	25	16.1	52.6	11/07/2014
20140712	193	25	25	5.1	25	0	25	7.2	25	19	25	4	25	12.6	45.6	12/07/2014
20140713	194	25.9	25	9.1	25	0	25	7.7	25	17.1	25	4.2	25	12.6	36.4	13/07/2014
20140714	195	24.6	25	15.4	25	0	25	5	25	11.3	25	4.5	25	14.6	25.7	14/07/2014
20140715	196	28.2	25	8.8	25	0	25	5.2	25	15.1	25	7.5	25	19.6	66.3	15/07/2014
20140716	197	28.1	25	15.4	25	0	25	6.9	25	18.7	25	7.5	25	19.7	42.9	16/07/2014
20140717	198	24.9	25	11.9	25	0	25	6.7	25	19.4	25	6.1	25	19.4	43.8	17/07/2014
20140718	199	23.6	25	10	25	0	25	7.3	25	19.2	25	6.6	25	22.7	53.8	18/07/2014
20140719	200	23.3	25	8	25	0	25	6.5	25	18.9	25	3.9	25	13.6	36.4	19/07/2014
20140720	201	25.3	25	7.8	25	0	25	5.4	25	19.7	25	3.8	25	11.8	35.9	20/07/2014
20140721	202	27.4	25	5.7	25	0	25	5.9	25	19.6	25	3.1	25	8.5	33.9	21/07/2014
20140722	203	27.6	25	8.4	25	0	25	6.6	25	19.5	25	3.6	25	9.8	32.7	22/07/2014
20140723	204	29.8	25	9	25	0	25	5.3	25	19.4	25	3.2	25	7.6	27.9	23/07/2014
20140724	205	30	25	8.4	25	0	25	5.8	25	18.4	25	4.7	25	11.1	42.7	24/07/2014
20140725	206	29.8	25	11.8	25	0	25	8	25	16.5	25	10.4	25	24.8	75.2	25/07/2014
20140726	207	29.8	25	15.2	25	0	25	6.6	25	17.4	25	6.9	25	16.5	40	26/07/2014
20140727	208	29.6	25	14.2	25	0	25	7.3	25	19.9	25	6.6	25	15.9	40.8	27/07/2014
20140728	209	29.8	25	13.8	25	0	25	5.5	25	19.9	25	5.9	25	14.1	37.4	28/07/2014

20140729	210	30.3	25	12.5	25	0	25	7.7	25	19.9	25	7.3	25	16.9	50.4	29/07/2014
20140730	211	30.5	25	13.4	25	0	25	6.9	25	20.2	25	6.1	25	14	39.7	30/07/2014
20140731	212	30.6	25	12.5	25	0	25	7.1	25	20.2	25	6.4	25	14.6	44.2	31/07/2014
20140801	213	30.3	25	14.2	25	0	25	7.8	25	19.9	25	4	25	9.3	24.7	1/08/2014
20140802	214	23.2	25	11.7	25	0	25	9	25	20.6	25	4.4	25	15.5	32	2/08/2014
20140803	215	25.4	25	11	25	0	25	7.4	25	19.2	25	3.3	25	10.2	25.2	3/08/2014
20140804	216	24.1	25	9.5	25	0	25	8.1	25	20.7	25	3.4	25	11.3	28.7	4/08/2014
20140805	217	27.4	25	9.4	25	0	25	5.3	25	18.9	25	3.8	25	10.4	32.2	5/08/2014
20140806	218	29.6	25	13.1	25	0	25	7.8	25	15.4	25	13.7	25	33	90.9	6/08/2014
20140807	219	28.4	25	16.2	25	0	25	8.7	25	20.9	25	7.7	25	19.9	41.8	7/08/2014
20140808	220	27.6	25	15.8	25	0	25	8.8	25	21.3	25	6.9	25	18.7	38.5	8/08/2014
20140809	221	27.5	25	15	25	0	25	6.7	25	21.3	25	7.6	25	20.7	44.6	9/08/2014
20140810	222	27.4	25	14.2	25	0	25	7.1	25	20.3	25	7.4	25	20.3	45.7	10/08/2014
20140811	223	28.3	25	12.2	25	0	25	8	25	21.5	25	5.4	25	14	38	11/08/2014
20140812	224	26.1	25	14.1	25	0	25	10.6	25	21.9	25	5.7	25	16.9	35.4	12/08/2014
20140813	225	25	25	10.6	25	0	25	8	25	21.6	25	3.7	25	11.7	29	13/08/2014
20140814	226	25.3	25	10.3	25	0	25	7.1	25	20.5	25	3.4	25	10.5	27.2	14/08/2014
20140815	227	23.6	25	12.6	25	0	25	6.3	25	16.9	25	4.3	25	14.8	29.5	15/08/2014
20140816	228	22.9	25	8.8	25	0	25	6.8	25	21.5	25	5.5	25	19.7	48.6	16/08/2014
20140817	229	23.2	25	8.2	25	0	25	6.7	25	21.8	25	7.9	25	27.8	72.7	17/08/2014
20140818	230	23.6	25	7.1	25	0	25	6.4	25	22.2	25	8.5	25	29.2	84.3	18/08/2014
20140819	231	24.6	25	9.9	25	0	25	6.9	25	22.4	25	6.9	25	22.3	56.6	19/08/2014
20140820	232	25.3	25	8.8	25	0	25	8.4	25	22.7	25	4.7	25	14.6	41.5	20/08/2014
20140821	233	26.6	25	10.7	25	0	25	7.3	25	21.9	25	5.6	25	16.1	43.6	21/08/2014
20140822	234	29.3	25	12.9	25	0	25	7.9	25	21.4	25	6.6	25	16.2	44.4	22/08/2014
20140823	235	30.3	25	17.3	25	0	25	8.8	25	22.1	25	9.8	25	22.7	49.7	23/08/2014
20140824	236	28.7	25	16	25	0	25	10	25	23	25	7.3	25	18.5	40.2	24/08/2014
20140825	237	29.1	25	13	25	0	25	9.6	25	22.9	25	7.8	25	19.4	52.1	25/08/2014
20140826	238	28.7	25	15.8	25	0	25	9.8	25	23.4	25	6.3	25	16	35.1	26/08/2014
20140827	239	27.5	25	7.8	25	0	25	8.3	25	23.9	25	4.4	25	12	41.6	27/08/2014
20140828	240	28.1	25	10.7	25	0	25	10	25	23.9	25	7.1	25	18.7	55.2	28/08/2014
20140829	241	29	25	16.7	25	0	25	8.8	25	23.8	25	4.8	25	12	25.3	29/08/2014
20140830	242	29.6	25	13.1	25	0	25	6.9	25	23.8	25	6.4	25	15.4	42.5	30/08/2014
20140831	243	30	25	10.9	25	0	25	7.2	25	23.8	25	6.3	25	14.8	48.3	31/08/2014
20140901	244	31.8	25	10.5	25	0	25	8.9	25	24.1	25	5.7	25	12.1	44.9	1/09/2014
20140902	245	30.3	25	11.1	25	0	25	9.7	25	24.1	25	7.2	25	16.7	54.5	2/09/2014
20140903	246	27.7	25	9.7	25	0	25	8.2	25	24.8	25	4.5	25	12.1	37.4	3/09/2014
20140904	247	29.7	25	9	25	0	25	6.3	25	24.5	25	4	25	9.6	34.9	4/09/2014
20140905	248	33.3	25	11.6	25	0	25	10	25	24.7	25	3.1	25	6.1	22.7	5/09/2014
20140906	249	33.1	25	11.6	25	0	25	8	25	18.8	25	3.5	25	6.9	25.6	6/09/2014
20140907	250	34	25	13.9	25	0	25	8.9	25	23.5	25	6.8	25	12.8	42.8	7/09/2014
20140908	251	33.9	25	11.9	25	0	25	8.3	25	24.2	25	5.1	25	9.6	36.6	8/09/2014
20140909	252	36.5	25	12.9	25	0	25	10.3	25	24.8	25	5	25	8.2	33.6	9/09/2014
20140910	253	38	25	16.1	25	0	25	11.7	25	24.6	25	5.6	25	8.5	30.6	10/09/2014
20140911	254	35.3	25	16.3	25	0	25	11.6	25	25	25	4.3	25	7.5	23.2	11/09/2014
20140912	255	34.8	25	17.3	25	0	25	9.4	25	25.1	25	4.3	25	7.7	21.8	12/09/2014
20140913	256	33.4	25	16.3	25	0	25	11.5	25	25.1	25	5.7	25	11.1	30.8	13/09/2014
20140914	257	32.7	25	18.5	25	0	25	8.8	25	24.4	25	11.3	25	22.8	53.1	14/09/2014
20140915	258	33.6	25	20.2	25	0	25	8.9	25	24.9	25	7.6	25	14.6	32.1	15/09/2014
20140916	259	35.3	25	15.4	25	0	25	10.4	25	24.4	25	6.5	25	11.4	37.2	16/09/2014
20140917	260	34.1	25	16.8	25	0	25	11.2	25	25.5	25	4	25	7.5	20.9	17/09/2014
20140918	261	33.5	25	16	25	0	25	10	25	26.1	25	5.7	25	11	31.4	18/09/2014
20140919	262	33.6	25	14.3	25	0	25	8.6	25	26.2	25	3.7	25	7.1	22.7	19/09/2014
20140920	263	34.1	25	17.1	25	0	25	8.9	25	23.9	25	4.5	25	8.4	23.1	20/09/2014
20140921	264	31.2	25	18.1	25	0	25	10.2	25	23.8	25	7	25	15.4	33.7	21/09/2014
20140922	265	30.9	25	14	25	0	25	8.5	25	25	25	8	25	17.9	50.1	22/09/2014
20140923	266	33.8	25	16.4	25	0	25	9.5	25	25	25	15.1	25	28.7	81	23/09/2014
20140924	267	36.2	25	14.3	25	0	25	7.7	25	24.8	25	9.8	25	16.3	60.2	24/09/2014
20140925	268	33.8	25	19.6	25	0	25	11.7	25	26	25	7.5	25	14.3	32.9	25/09/2014
20140926	269	33.7	25	17.1	25	0	25	13.1	25	26.5	25	6.8	25	13	34.9	26/09/2014
20140927	270	34	25	16	25	0	25	10.2	25	26.9	25	6.8	25	12.8	37.4	27/09/2014
20140928	271	35.1	25	16.7	25	0	25	9.4	25	26.8	25	5.4	25	9.5	28.4	28/09/2014
20140929	272	36.3	25	18	25	0	25	9.7	25	26.4	25	7.8	25	12.9	37.8	29/09/2014
20140930	273	36.2	25	21.4	25	0	25	10.4	25	25.9	25	14.8	25	24.6	58.1	30/09/2014
20141001	274	38.2	25	20.6	25	0	25	12	25	26.6	25	9.3	25	13.9	38.3	1/10/2014
20141002	275	37.7	25	20.1	25	0	25	12.4	25	26.1	25	6.9	25	10.6	29.3	2/10/2014
20141003	276	36.6	25	18	25	0	25	11.2	25	27.2	25	4.9	25	8	23.8	3/10/2014
20141004	277	37.3	25	19.2	25	0	25	10.3	25	26.3	25	4.8	25	7.5	21.6	4/10/2014
20141005	278	36.5	25	16.6	25	0	25	11.3	25	26.4	25	4.5	25	7.4	23.8	5/10/2014
20141006	279	37.3	25	22.1	25	0	25	10.9	25	26.7	25	11.4	25	17.9	42.9	6/10/2014
20141007	280	39.4	25	20.5	25	0	25	13.1	25	26.8	25	12.4	25	17.4	51.4	7/10/2014
20141008	281	39	25	23.4	25	0	25	13.2	25	27.3	25	7.4	25	10.6	25.7	8/10/2014
20141009	282	39.2	25	21.9	25	0	25	12.1	25	27.7	25	6	25	8.5	22.8	9/10/2014
20141010	283	39.3	25	20.5	25	0	25	11.1	25	27.4	25	17.1	25	24.1	70.9	10/10/2014
20141011	284	38.3	25	22.3	25	0	25	12.6	25	27.8	25	11.8	25	17.5	43.8	11/10/2014
20141012	285	39.2	25	23.3	25	0.2	25	9.7	25	25	25	14.5	25	20.5	50.7	12/10/2014
20141013	286	37.2	25	25.8	25	0	25	13.5	25	23.3	25	19.2	25	30.3	57.8	13/10/2014
20141014	287	33.5	25	20.6	25	0.2	25	14.4	25	27.2	25	6.3	25	12.2	26	14/10/2014
20141015	288	29.7	25	18.8	25	0	25	11.9	25	28.6	25	3.1	25	7.4	14.3	15/10/2014
20141016	289	32.4	25	13.8	25	0	25	11.8	25	29.5	25	3.9	25	8	24.7	16/10/2014
20141017	290	34.8	25	15.5	25	0	25	10.7	25	29.2	25	3.6	25	6.5	20.5	17/10/2014
20141018	291	36.5	25	17.1	25	0	25	12.8	25	28.5	25	3.7	25	6.1	19	18/10/2014
20141019	292	35.3	25	20.8	25	0	25	12.6	25	28.8	25	8.9	25	15.6	36.2	19/10/2014

20141020	293	35.9	25	22.3	25	0	25	12.7	25	27.3	25	10.5	25	17.8	39	20/10/2014
20141021	294	35.8	25	22.1	25	0	25	12.9	25	28.7	25	9.8	25	16.7	36.9	21/10/2014
20141022	295	36.1	25	22.4	25	0	25	12.7	25	27.8	25	11.4	25	19.1	42.1	22/10/2014
20141023	296	36.4	25	21.2	25	0	25	12.9	25	28.3	25	9.7	25	16	38.5	23/10/2014
20141024	297	37.4	25	22.5	25	0	25	13.3	25	28.4	25	7.8	25	12.2	28.6	24/10/2014
20141025	298	38.2	25	21.2	25	0	25	12.6	25	28	25	5.8	25	8.7	23	25/10/2014
20141026	299	39.6	25	21.9	25	0	25	12.8	25	28.3	25	8.9	25	12.3	33.9	26/10/2014
20141027	300	41.1	25	23.4	25	0	25	12	25	27	25	10.6	25	13.6	36.8	27/10/2014
20141028	301	42.1	25	27.7	25	0	25	16	25	26.3	25	9.9	25	12	26.7	28/10/2014
20141029	302	41.6	25	25.5	25	0	25	15.7	25	28.3	25	4.9	25	6.1	15	29/10/2014
20141030	303	41.4	25	21.1	25	0	25	15.1	25	29.7	25	4.1	25	5.2	16.4	30/10/2014
20141031	304	40.7	25	19.7	25	0	25	13.4	25	27.7	25	4.7	25	6.1	20.5	31/10/2014
20141101	305	38.3	25	25.4	25	0	25	10.3	25	21.4	25	17.6	25	26.1	54.3	1/11/2014
20141102	306	39.6	25	25.7	25	0	25	12.8	25	24.1	25	13.3	25	18.4	40.3	2/11/2014
20141103	307	39.7	25	26.4	25	0	25	14.2	25	25.7	25	12	25	16.5	34.9	3/11/2014
20141104	308	40.6	25	24	25	0	25	14.4	25	26.6	25	9.5	25	12.5	31.8	4/11/2014
20141105	309	39.5	25	22.2	25	0	25	11	25	26.2	25	17.7	25	24.6	66.2	5/11/2014
20141106	310	39	25	21.7	25	0	25	11.4	25	27.9	25	14.7	25	21	56.7	6/11/2014
20141107	311	40	25	23.2	25	0	25	12.3	25	27.2	25	12.9	25	17.5	45.4	7/11/2014
20141108	312	41.2	25	25.4	25	0	25	14.4	25	24.9	25	19.7	25	25.1	60.7	8/11/2014
20141109	313	40.6	25	25.8	25	0	25	11.9	25	24.3	25	15.2	25	20	45.8	9/11/2014
20141110	314	39.6	25	24	25	0	25	13.2	25	25.4	25	16.8	25	23.3	56.3	10/11/2014
20141111	315	39.8	25	22.2	25	0	25	12.2	25	28.3	25	15.1	25	20.7	56.4	11/11/2014
20141112	316	40.8	25	23	25	0	25	11.6	25	27.1	25	8.7	25	11.3	31	12/11/2014
20141113	317	40.9	25	25	25	0	25	15.7	25	28.5	25	20.9	25	27	66	13/11/2014
20141114	318	40.1	25	25.8	25	0	25	16.5	25	28.2	25	18.9	25	25.5	56.9	14/11/2014
20141115	319	40.3	25	23.7	25	0	25	11.5	25	29	25	16.5	25	22	56.3	15/11/2014
20141116	320	41.1	25	24.2	25	0	25	12.2	25	28.1	25	13.2	25	16.9	43.7	16/11/2014
20141117	321	41.4	25	27.1	25	0	25	18.2	25	28.4	25	7.1	25	8.9	19.8	17/11/2014
20141118	322	42.8	25	26	25	0	25	14.7	25	28.2	25	5	25	5.8	14.9	18/11/2014
20141119	323	42.9	25	26.8	25	0	25	13.2	25	27.6	25	6.3	25	7.3	17.9	19/11/2014
20141120	324	43.4	25	25	25	0	25	11.8	25	28	25	8.2	25	9.3	25.9	20/11/2014
20141121	325	42.1	25	29.6	25	0	25	13.1	25	25.8	25	19.7	25	23.9	47.5	21/11/2014
20141122	326	41.6	25	24.8	25	0	25	12.3	25	22.7	25	18.4	25	22.9	58.8	22/11/2014
20141123	327	42.3	25	28.3	25	0	25	14.1	25	24.7	25	17.5	25	21	45.5	23/11/2014
20141124	328	39.7	25	28.6	25	0.4	25	10	25	21.6	25	21.3	25	29.3	54.4	24/11/2014
20141125	329	38.6	25	24	25	15.3	25	10.3	25	16.4	25	20.1	25	29.4	67.4	25/11/2014
20141126	330	38.2	25	27.8	25	0.4	25	9.4	25	15.6	25	17.2	25	25.7	46	26/11/2014
20141127	331	39	25	28.8	25	0	25	12.2	25	23.7	25	19	25	27.2	48	27/11/2014
20141128	332	38.4	25	26.8	25	0.1	25	11.8	25	22.6	25	17.4	25	25.7	49.4	28/11/2014
20141129	333	38.6	25	26.5	25	1.8	25	12.2	25	20.6	25	17.6	25	25.7	50.8	29/11/2014
20141130	334	35.6	25	22.1	25	14.1	25	8.8	25	24.5	25	23	25	39.6	86.5	30/11/2014
20141201	335	35.6	25	25.4	25	0.1	25	9	25	19.5	25	26.7	25	45.9	82.3	1/12/2014
20141202	336	36.5	25	22.8	25	3.4	25	9.1	25	21.9	25	26.4	25	43.2	95.2	2/12/2014
20141203	337	34.3	25	25.9	25	1.6	25	7.5	25	15.3	25	26.1	25	48.3	78.1	3/12/2014
20141204	338	37.5	25	25.4	25	0	25	10.9	25	25.6	25	25.9	25	40.2	79.9	4/12/2014
20141205	339	39.6	25	28.2	25	0	25	9.8	25	20.9	25	23.4	25	32.4	61.2	5/12/2014
20141206	340	40	25	23.3	25	16.7	25	10.7	25	26.2	25	16.2	25	22	56.6	6/12/2014
20141207	341	41.7	25	24.4	25	0	25	10.7	25	22.4	25	14.2	25	17.6	46.5	7/12/2014
20141208	342	38.6	25	23.8	25	0.7	25	12	25	26	25	26.8	25	39.2	90.9	8/12/2014
20141209	343	37.2	25	24.8	25	14.7	25	10.5	25	22.5	25	28	25	44.1	89.5	9/12/2014
20141210	344	39.6	25	26.4	25	0.1	25	10	25	21.8	25	29.1	25	40.3	84.6	10/12/2014
20141211	345	36.9	25	23.4	25	26.6	25	14.2	25	21.6	25	27.6	25	44.2	95.9	11/12/2014
20141212	346	39.5	25	27.2	25	0	25	13.5	25	20.3	25	28.7	25	40	79.6	12/12/2014
20141213	347	37.5	25	24	25	0	25	13.1	25	28.4	25	18.2	25	28.2	61	13/12/2014
20141214	348	38	25	21.2	25	0	25	13.1	25	30.9	25	12.1	25	18.3	48.1	14/12/2014
20141215	349	40.1	25	20.7	25	0	25	12.1	25	30.5	25	10.5	25	14.2	43	15/12/2014
20141216	350	42.8	25	25.6	25	0	25	13.8	25	27.8	25	14.6	25	17.1	44.5	16/12/2014
20141217	351	41.7	25	30	25	0	25	13.1	25	22.6	25	17.7	25	21.9	41.7	17/12/2014
20141218	352	37.7	25	29.3	25	0	25	6.7	25	18.1	25	25.8	25	39.6	63.3	18/12/2014
20141219	353	37.4	25	22.9	25	0	25	9.5	25	25.8	25	19.5	25	30.4	69.9	19/12/2014
20141220	354	39.4	25	26.9	25	0	25	13.4	25	28.4	25	19.3	25	27	54.5	20/12/2014
20141221	355	41.2	25	25.5	25	0	25	11.3	25	25.6	25	17.1	25	21.7	52.4	21/12/2014
20141222	356	38.8	25	27	25	0	25	10.8	25	24.2	25	23.8	25	34.4	66.8	22/12/2014
20141223	357	39.5	25	25.9	25	0	25	9.1	25	23.1	25	23	25	32	68.8	23/12/2014
20141224	358	40	25	27.5	25	0	25	12.8	25	20.9	25	18.5	25	25.1	50.4	24/12/2014
20141225	359	39.2	25	28.2	25	0	25	10.1	25	19.2	25	19.1	25	27	50	25/12/2014
20141226	360	37.8	25	27.8	25	0	25	6.4	25	14.7	25	20	25	30.5	53.5	26/12/2014
20141227	361	36.3	25	24.8	25	0.1	25	5.1	25	10.7	25	22	25	36.4	70.3	27/12/2014
20141228	362	36.1	25	25.4	25	0.1	25	5.6	25	10.7	25	23.8	25	39.8	73.4	28/12/2014
20141229	363	33.3	25	23.6	25	25	25	6.4	25	18.2	25	26.7	25	52.2	91.7	29/12/2014
20141230	364	39.2	25	23.7	25	1.5	25	13.4	25	23.3	25	21.4	25	30.3	73	30/12/2014
20141231	365	40.9	25	26.3	25	0	25	11.8	25	23.1	25	11	25	14.2	32.2	31/12/2014
20150101	1	40.9	25	28.6	25	0	25	11.4	25	21.9	25	19.7	25	25.5	50.3	1/01/2015
20150102	2	37.3	25	27	25	0	25	9.1	25	14.5	25	24.3	25	38.1	68.2	2/01/2015
20150103	3	32.7	25	23.4	25	33.3	25	6.4	25	12.3	25	27.8	25	56.2	96.6	3/01/2015
20150104	4	34.8	25	24.6	25	0.1	25	6.3	25	23.7	25	27.3	25	49.1	88.3	4/01/2015
20150105	5	32.9	25	22.9	25	37.3	25	6	25	13.5	25	28.7	25	57.4	100	5/01/2015
20150106	6	31.1	25	24.1	25	9.6	25	4.5	25	10.7	25	27.2	25	60.2	90.6	6/01/2015
20150107	7	28.2	25	22.3	25	46.2	25	4.6	25	9.9	25	25.4	25	66.4	94.4	7/01/2015
20150108	8	33.1	25	23.1	25	0	25	6.7	25	17.9	25	25	25	49.4	88.5	8/01/2015
20150109	9	31.5	25	24.9	25	1.4	25	5.7	25	14.5	25	28	25	60.6	88.9	9/01/2015
20150110	10	34.9	25	25.5	25											

20150111	11	34.4	25	25.8	25	0.1	25	7.7	25	14.8	25	32.5	25	59.7	97.9	11/01/2015
20150112	12	36.4	25	27	25	1.8	25	8.2	25	22.9	25	31.5	25	51.9	88.4	12/01/2015
20150113	13	37.5	25	27.1	25	0	25	8.6	25	24.8	25	29.5	25	45.7	82.3	13/01/2015
20150114	14	29	25	23.7	25	18.5	25	3.9	25	9.5	25	27.5	25	68.7	93.9	14/01/2015
20150115	15	34.5	25	24.2	25	1.9	25	7.5	25	23.5	25	28.5	25	52.1	94.4	15/01/2015
20150116	16	34.8	25	24.5	25	4.1	25	10	25	15	25	30.3	25	54.5	98.6	16/01/2015
20150117	17	32	25	23.5	25	7.8	25	8.3	25	19.4	25	28.4	25	59.7	98.1	17/01/2015
20150118	18	35	25	24.9	25	25.3	25	5.7	25	21.5	25	29.7	25	52.8	94.3	18/01/2015
20150119	19	39.1	25	23.9	25	0.1	25	10.7	25	28.2	25	29	25	41.2	97.8	19/01/2015
20150120	20	38.3	25	22.8	25	0	25	10.4	25	23.5	25	24.3	25	36.1	87.6	20/01/2015
20150121	21	38.7	25	27.8	25	0	25	13.2	25	26.5	25	24.5	25	35.6	65.6	21/01/2015
20150122	22	35.9	25	22.6	25	0	25	12	25	21.3	25	18.3	25	31	66.8	22/01/2015
20150123	23	38.2	25	24.1	25	0	25	10.1	25	23.2	25	23	25	34.3	76.6	23/01/2015
20150124	24	38.1	25	26.7	25	0	25	10.6	25	21.1	25	28.5	25	42.8	81.4	24/01/2015
20150125	25	39.3	25	26.9	25	0	25	9.4	25	24.3	25	29.1	25	40.9	82.1	25/01/2015
20150126	26	38.4	25	21.9	25	3.9	25	12.8	25	24.6	25	21.1	25	31.2	80.3	26/01/2015
20150127	27	37.2	25	23.3	25	0	25	12.8	25	30	25	11.1	25	17.5	38.8	27/01/2015
20150128	28	35.9	25	21.5	25	0	25	12.9	25	30.4	25	7.6	25	12.9	29.6	28/01/2015
20150129	29	37.5	25	21.9	25	0	25	12.3	25	28.9	25	8.8	25	13.6	33.5	29/01/2015
20150130	30	39.4	25	22.9	25	0	25	11.1	25	29	25	14.4	25	20.2	51.6	30/01/2015
20150131	31	40.5	25	26	25	0	25	14.7	25	29.2	25	11.9	25	15.7	35.4	31/01/2015
20150201	32	39.2	25	23.9	25	0	25	13.9	25	28.8	25	7.9	25	11.2	26.6	1/02/2015
20150202	33	38.1	25	22.6	25	0	25	16.5	25	29.4	25	8.6	25	12.9	31.4	2/02/2015
20150203	34	35.3	25	19.6	25	0	25	11.2	25	30.3	25	7.8	25	13.6	34.2	3/02/2015
20150204	35	36.9	25	20.3	25	0	25	13.2	25	29.2	25	12.5	25	20	52.5	4/02/2015
20150205	36	38.1	25	24.6	25	0	25	12.7	25	21.5	25	16.3	25	24.5	52.7	5/02/2015
20150206	37	37.8	25	26.5	25	0	25	11.3	25	23.9	25	19.6	25	29.9	56.6	6/02/2015
20150207	38	38.8	25	27	25	0	25	12.9	25	24.1	25	17.5	25	25.3	49.1	7/02/2015
20150208	39	39.3	25	28	25	0	25	10.4	25	25.1	25	20	25	28.1	52.9	8/02/2015
20150209	40	40	25	27.1	25	0	25	13	25	27.2	25	24.4	25	33.1	68.1	9/02/2015
20150210	41	39.9	25	25	25	0	25	14.7	25	27.3	25	14.3	25	19.5	45.2	10/02/2015
20150211	42	38.5	25	24.8	25	0	25	14	25	27.7	25	15.9	25	23.4	50.8	11/02/2015
20150212	43	38.1	25	25.2	25	0	25	13.5	25	27.3	25	14	25	21	43.7	12/02/2015
20150213	44	38.9	25	27.3	25	0	25	12	25	25.8	25	18.3	25	26.3	50.4	13/02/2015
20150214	45	38.9	25	26.6	25	0	25	14.9	25	24.1	25	19.2	25	27.6	55.1	14/02/2015
20150215	46	39.3	25	27.8	25	0	25	13	25	26.5	25	19.5	25	27.4	52.2	15/02/2015
20150216	47	40.2	25	25.1	25	0	25	14.5	25	27.2	25	14.1	25	18.9	44.3	16/02/2015
20150217	48	39.6	25	25.9	25	0	25	14.5	25	26.5	25	13.9	25	19.2	41.6	17/02/2015
20150218	49	38.3	25	26.9	25	0	25	15.6	25	26.8	25	13.4	25	19.9	37.8	18/02/2015
20150219	50	40	25	24.5	25	0	25	13.5	25	26.1	25	13.5	25	18.3	43.9	19/02/2015
20150220	51	40.9	25	23.9	25	0	25	12.4	25	24.5	25	15.1	25	19.5	50.9	20/02/2015
20150221	52	40.1	25	27.5	25	0	25	11.9	25	23.9	25	24.7	25	33.3	67.3	21/02/2015
20150222	53	40.6	25	27.9	25	0	25	13.3	25	24	25	25.5	25	33.5	67.9	22/02/2015
20150223	54	41.6	25	28.7	25	0	25	10.3	25	22.5	25	27.7	25	34.5	70.4	23/02/2015
20150224	55	40.7	25	26.2	25	2.1	25	10.7	25	19.3	25	28.8	25	37.6	84.7	24/02/2015
20150225	56	39.1	25	24.4	25	6.9	25	9.2	25	22.6	25	28	25	39.8	91.6	25/02/2015
20150226	57	39.6	25	24.6	25	1.5	25	12.8	25	24.5	25	28	25	38.8	90.6	26/02/2015
20150227	58	40.5	25	26.4	25	0	25	11.9	25	26	25	26.8	25	35.4	77.9	27/02/2015
20150228	59	41	25	26.4	25	0	25	12.2	25	24.8	25	28.4	25	36.5	82.5	28/02/2015
20150301	60	38.4	25	26.3	25	12.4	25	9.2	25	22.5	25	29.9	25	44.2	87.4	1/03/2015
20150302	61	40.4	25	27	25	0.6	25	7.5	25	22.1	25	29.3	25	38.9	82.2	2/03/2015
20150303	62	36.8	25	24.6	25	6.4	25	6.1	25	16.6	25	27.7	25	44.6	89.6	3/03/2015
20150304	63	39.9	25	25.7	25	0.1	25	10.6	25	25.5	25	22.6	25	30.8	68.5	4/03/2015
20150305	64	41.2	25	26	25	0	25	10.3	25	25.9	25	18.8	25	23.9	55.9	5/03/2015
20150306	65	40.5	25	29.1	25	0	25	11.8	25	26.6	25	8.4	25	11.1	20.9	6/03/2015
20150307	66	38.8	25	23.4	25	0	25	8.7	25	23.3	25	5.2	25	7.5	18.1	7/03/2015
20150308	67	39.8	25	20.8	25	0	25	9.2	25	24.8	25	6.2	25	8.5	25.3	8/03/2015
20150309	68	39.4	25	24.2	25	0	25	10.1	25	23.5	25	8.5	25	11.9	28.2	9/03/2015
20150310	69	40.6	25	25.4	25	0	25	8.5	25	25.7	25	8.1	25	10.6	25	10/03/2015
20150311	70	41.4	25	26.7	25	0	25	11.5	25	22.6	25	12.1	25	15.2	34.5	11/03/2015
20150312	71	40.3	25	28.9	25	0	25	10.6	25	22.1	25	21	25	28	52.7	12/03/2015
20150313	72	39.1	25	29	25	0	25	13.3	25	22.4	25	17.7	25	25.2	44.2	13/03/2015
20150314	73	39.1	25	24.7	25	0	25	12	25	26.1	25	13.5	25	19.2	43.4	14/03/2015
20150315	74	40.3	25	23.4	25	0	25	10.8	25	26.8	25	9	25	12	31.3	15/03/2015
20150316	75	40.8	25	22.7	25	0	25	9.8	25	26.5	25	6.7	25	8.7	24.3	16/03/2015
20150317	76	41.2	25	20.1	25	0	25	10.2	25	25.4	25	20.3	25	25.8	86.3	17/03/2015
20150318	77	40.6	25	26.2	25	0	25	10.5	25	24.7	25	28.3	25	37.2	83.2	18/03/2015
20150319	78	42.5	25	26.3	25	0	25	11.3	25	24.3	25	20.9	25	24.8	61.1	19/03/2015
20150320	79	41.9	25	27	25	0	25	11.2	25	21.9	25	17.8	25	21.8	49.9	20/03/2015
20150321	80	42	25	27.6	25	0	25	11.2	25	23.2	25	14.6	25	17.8	39.5	21/03/2015
20150322	81	40.1	25	26.4	25	0	25	12.4	25	23.4	25	9.7	25	13.1	28.2	22/03/2015
20150323	82	39.5	25	24.6	25	6	25	11.5	25	24.6	25	10.4	25	14.5	33.6	23/03/2015
20150324	83	39.5	25	24.9	25	0	25	11.9	25	23.2	25	10.8	25	15	34.3	24/03/2015
20150325	84	35.5	25	27	25	0	25	11.5	25	14.9	25	10.8	25	18.7	30.3	25/03/2015
20150326	85	37.1	25	26.9	25	0	25	11.2	25	21.4	25	5.4	25	8.6	15.2	26/03/2015
20150327	86	38.1	25	24.2	25	0	25	9.2	25	24.6	25	6	25	9	19.9	27/03/2015
20150328	87	38.9	25	24.9	25	0	25	9.4	25	23.8	25	9.6	25	13.8	30.5	28/03/2015
20150329	88	38.9	25	27.4	25	0	25	7.9	25	21.3	25	17.8	25	25.6	48.8	29/03/2015
20150330	89	38.5	25	27.4	25	0	25	12.2	25	23.1	25	14.1	25	20.7	38.6	30/03/2015
20150331	90	38	25	29.1	25	0	25	9.2	25	21.8	25	16.3	25	24.6	40.5	31/03/2015
20150401	91	37.9	25	24.8	25	0.4	25	10.2	25	22	25	20	25	30.3	63.9	1/04/2015
20150402	92	37.4	25	26.2	25	0	25	8.8	25	21.5	25	14.1	25	22	41.5	2/04/2015
20150403	93	37.5	25	25.2	25	0	25	11.1	25	22.4	25					

20150404	94	38.2	25	23.4	25	0	25	13	25	16.1	25	13.6	25	20.3	47.3	4/04/2015
20150405	95	38	25	24	25	0	25	8.1	25	21.6	25	13.1	25	19.8	43.9	5/04/2015
20150406	96	37.1	25	22.3	25	0	25	13.1	25	20.3	25	10.8	25	17.1	40.1	6/04/2015
20150407	97	30.4	25	21.6	25	0	25	12.9	25	22.2	25	9	25	20.7	34.9	7/04/2015
20150408	98	30.3	25	16.1	25	0	25	11.7	25	23.2	25	6.2	25	14.4	33.9	8/04/2015
20150409	99	33.8	25	16.5	25	0	25	11	25	22.3	25	6.8	25	12.9	36.2	9/04/2015
20150410	100	35.3	25	17.7	25	0	25	10.9	25	22.8	25	7	25	12.2	34.6	10/04/2015
20150411	101	36.1	25	19.1	25	0	25	10.8	25	22.4	25	6.2	25	10.4	28.1	11/04/2015
20150412	102	37.7	25	20.9	25	0	25	9.9	25	21.8	25	7.4	25	11.4	30	12/04/2015
20150413	103	38.2	25	21.5	25	0	25	9.1	25	22	25	9.2	25	13.7	35.9	13/04/2015
20150414	104	36.8	25	25.7	25	0	25	10.8	25	20	25	23.2	25	37.4	70.3	14/04/2015
20150415	105	36.1	25	23.8	25	0	25	8.8	25	21.5	25	14.4	25	24.1	48.9	15/04/2015
20150416	106	35.9	25	23.9	25	0	25	10.3	25	21.6	25	15.2	25	25.7	51.3	16/04/2015
20150417	107	35.9	25	23.4	25	0	25	10.9	25	19.7	25	17.3	25	29.3	60.1	17/04/2015
20150418	108	35.1	25	23.6	25	0	25	7.6	25	17.1	25	16.7	25	29.5	57.3	18/04/2015
20150419	109	31	25	22.1	25	0	25	8.8	25	12.5	25	18.7	25	41.6	70.3	19/04/2015
20150420	110	28.9	25	19.3	25	0	25	10.9	25	21.2	25	12	25	30.1	53.6	20/04/2015
20150421	111	27	25	14.7	25	0	25	8.2	25	22	25	4.9	25	13.7	29.3	21/04/2015
20150422	112	28.5	25	13.1	25	0	25	8.6	25	22.2	25	8.3	25	21.3	55.1	22/04/2015
20150423	113	29.2	25	13.4	25	0	25	8.2	25	20.1	25	7.9	25	19.5	51.4	23/04/2015
20150424	114	31.5	25	14.4	25	0	25	8.8	25	20.8	25	7.7	25	16.7	47	24/04/2015
20150425	115	29.5	25	17.2	25	0	25	10.1	25	21.8	25	6.4	25	15.5	32.6	25/04/2015
20150426	116	28.3	25	14.1	25	0	25	9.5	25	22.1	25	7.6	25	19.8	47.3	26/04/2015
20150427	117	28.5	25	12.4	25	0	25	9.3	25	20.8	25	7	25	18	48.6	27/04/2015
20150428	118	29.1	25	13.8	25	0	25	8.2	25	21.6	25	7.5	25	18.6	47.6	28/04/2015
20150429	119	30.7	25	14.7	25	0	25	8	25	21.7	25	6	25	13.6	35.9	29/04/2015
20150430	120	30.7	25	15.4	25	0	25	8.3	25	21.6	25	5.1	25	11.5	29.2	30/04/2015
20150501	121	29.9	25	14	25	0	25	8.6	25	20.2	25	5.5	25	13	34.4	1/05/2015
20150502	122	29.4	25	14.2	25	0	25	7.1	25	20.9	25	9	25	22	55.6	2/05/2015
20150503	123	31	25	15.2	25	0	25	6.8	25	20.8	25	10.2	25	22.7	59.1	3/05/2015
20150504	124	33.3	25	16.5	25	0	25	6.4	25	20.6	25	9.5	25	18.6	50.6	4/05/2015
20150505	125	35.7	25	16.4	25	0	25	9.3	25	20.9	25	8.8	25	15.1	47.2	5/05/2015
20150506	126	32	25	19.3	25	0	25	10.6	25	21.1	25	5.4	25	11.4	24.1	6/05/2015
20150507	127	29.5	25	16.4	25	0	25	9.9	25	20.9	25	6.6	25	16	35.4	7/05/2015
20150508	128	28.1	25	13.9	25	0	25	6.9	25	21.2	25	6.1	25	16	38.4	8/05/2015
20150509	129	29.5	25	11.7	25	0	25	9.3	25	20.8	25	5.4	25	13.1	39.3	9/05/2015
20150510	130	30.2	25	12.6	25	0	25	8.9	25	20.6	25	5.4	25	12.6	37	10/05/2015
20150511	131	29.2	25	12.6	25	0	25	7.9	25	20.6	25	6.2	25	15.3	42.5	11/05/2015
20150512	132	30.2	25	12.5	25	0	25	8	25	20.4	25	7.5	25	17.5	51.8	12/05/2015
20150513	133	28	25	16.2	25	0	25	11.2	25	19.9	25	8.8	25	23.3	47.8	13/05/2015
20150514	134	22.2	25	12.3	25	0	25	10.7	25	20.3	25	3.9	25	14.6	27.3	14/05/2015
20150515	135	23.9	25	11.6	25	0	25	7.3	25	19.9	25	4.1	25	13.8	30	15/05/2015
20150516	136	28.6	25	12.5	25	0	25	7.7	25	18.7	25	5.6	25	14.3	38.7	16/05/2015
20150517	137	30.4	25	18.2	25	0.5	25	5.3	25	14.1	25	17.7	25	40.8	84.7	17/05/2015
20150518	138	31.7	25	18.9	25	0.2	25	5.5	25	18.8	25	15.9	25	34	72.9	18/05/2015
20150519	139	32.5	25	20.2	25	0	25	5.3	25	17	25	15.7	25	32.1	66.4	19/05/2015
20150520	140	34	25	18.2	25	0	25	8.5	25	16.5	25	12.5	25	23.5	59.8	20/05/2015
20150521	141	29.2	25	18	25	0	25	9	25	16.2	25	12	25	29.6	58.2	21/05/2015
20150522	142	24	25	13.3	25	0	25	7.9	25	18.8	25	7.4	25	24.8	48.5	22/05/2015
20150523	143	24.4	25	10.7	25	0	25	8	25	19.6	25	8.2	25	26.8	63.8	23/05/2015
20150524	144	28.1	25	11.8	25	0	25	4.9	25	18.9	25	8	25	21	57.8	24/05/2015
20150525	145	30.3	25	15.1	25	0	25	5.4	25	16.7	25	15.1	25	35	88	25/05/2015
20150526	146	30.6	25	18.5	25	0	25	5.7	25	17.7	25	12.7	25	28.9	59.7	26/05/2015
20150527	147	30.6	25	18.6	25	0	25	6	25	18.6	25	12.1	25	27.6	56.5	27/05/2015
20150528	148	31.9	25	18.4	25	0	25	4.4	25	17.7	25	13.8	25	29.2	65.2	28/05/2015
20150529	149	32.3	25	18.7	25	0	25	5.8	25	15	25	13.7	25	28.3	63.6	29/05/2015
20150530	150	31.6	25	18	25	0	25	5	25	12.5	25	14.9	25	32.1	72.2	30/05/2015
20150531	151	33.4	25	19.6	25	0	25	7.4	25	11.7	25	14.4	25	28	63.2	31/05/2015
20150601	152	26.8	25	21.3	25	0	25	6.6	25	8	25	13.6	25	38.6	53.7	1/06/2015
20150602	153	27.2	25	14.7	25	0	25	7.6	25	18.1	25	10.1	25	28	60.4	2/06/2015
20150603	154	26.5	25	10.2	25	0	25	7	25	17.4	25	6	25	17.3	48.2	3/06/2015
20150604	155	28.3	25	9.6	25	0	25	7.7	25	18.4	25	4.1	25	10.7	34.3	4/06/2015
20150605	156	27.1	25	12.6	25	0	25	7.9	25	18.8	25	5.1	25	14.2	35	5/06/2015
20150606	157	27.1	25	11.2	25	0	25	7.5	25	17.8	25	7.3	25	20.4	54.9	6/06/2015
20150607	158	27.7	25	13.9	25	0	25	5.5	25	17.1	25	5.5	25	14.8	34.7	7/06/2015
20150608	159	28.4	25	13.2	25	0	25	5.3	25	16.9	25	9.3	25	24	61.3	8/06/2015
20150609	160	29.7	25	18.7	25	0	25	6.9	25	11.3	25	15.4	25	36.9	71.4	9/06/2015
20150610	161	28.8	25	19.6	25	0	25	7.2	25	12	25	11.4	25	28.8	50	10/06/2015
20150611	162	27.7	25	20.4	25	0	25	6.5	25	8.7	25	11.8	25	31.8	49.3	11/06/2015
20150612	163	19.5	25	17.3	25	16	25	4.1	25	8.1	25	18.4	25	81.2	93.2	12/06/2015
20150613	164	25.2	25	17.6	25	1.6	25	6	25	13.4	25	18	25	56.2	89.5	13/06/2015
20150614	165	27.8	25	17.4	25	0	25	4.6	25	14.6	25	17.4	25	46.6	87.6	14/06/2015
20150615	166	30.4	25	16.5	25	0	25	5.2	25	15.2	25	17.4	25	40.1	92.8	15/06/2015
20150616	167	30	25	17.6	25	0	25	5.2	25	12.6	25	17.1	25	40.3	85	16/06/2015
20150617	168	27.1	25	19.7	25	0	25	5.7	25	15.6	25	16.3	25	45.5	71.1	17/06/2015
20150618	169	25	25	14.4	25	0	25	6.4	25	17.2	25	10.9	25	34.4	66.5	18/06/2015
20150619	170	23.9	25	12.6	25	0	25	6.3	25	17.4	25	9.7	25	32.7	66.5	19/06/2015
20150620	171	23.3	25	10.3	25	0	25	5.2	25	17.6	25	8.8	25	30.8	70.3	20/06/2015
20150621	172	24.6	25	11.4	25	0	25	5.6	25	18.2	25	8	25	25.9	59.4	21/06/2015
20150622	173	26.9	25	12	25	0	25	4.2	25	17.8	25	6.8	25	19.2	48.5	22/06/2015
20150623	174	29.1	25	12.7	25	0	25	5.7	25	16.3	25	10.7	25	26.6	72.9	23/06/2015
20150624	175	26.9	25	15.4	25	0	25	6.1	25	17	25	8	25	22.6	45.8	24/06/2015
20150625	176	22.6	25	11.2	25	0	25	6.8	25	18	25	8.5	25	31	63.9	25/06/2015

20150626	177	22.8	25	11.7	25	0	25	5.9	25	18.1	25	9.4	25	33.9	68.4	26/06/2015
20150627	178	26	25	12.7	25	0	25	5.6	25	18.1	25	9.3	25	27.7	63.4	27/06/2015
20150628	179	28.1	25	14.6	25	0	25	5.2	25	15.4	25	11.8	25	31	71.1	28/06/2015
20150629	180	28.8	25	17.6	25	0	25	5.7	25	16.1	25	13	25	32.8	64.6	29/06/2015
20150630	181	27.3	25	19.5	25	0	25	5.4	25	12.3	25	17.6	25	48.5	77.7	30/06/2015
20150701	182	27.8	25	15.1	25	0	25	6.6	25	16.7	25	16	25	42.8	93.3	1/07/2015
20150702	183	26.9	25	15.1	25	0	25	7.3	25	18	25	10.2	25	28.8	59.5	2/07/2015
20150703	184	23.9	25	11.5	25	0	25	5.6	25	18.5	25	9.1	25	30.7	67.1	3/07/2015
20150704	185	26.4	25	10.8	25	0	25	6.3	25	18.2	25	5.7	25	16.6	44	4/07/2015
20150705	186	27.7	25	9.4	25	0	25	5.7	25	18.5	25	5.8	25	15.6	49.2	5/07/2015
20150706	187	27.9	25	11	25	0	25	5.8	25	18.3	25	6	25	16	45.7	6/07/2015
20150707	188	27	25	9.5	25	0	25	6.9	25	18.9	25	4.7	25	13.2	39.6	7/07/2015
20150708	189	28.2	25	9.2	25	0	25	5.6	25	18.2	25	4.6	25	12	39.6	8/07/2015
20150709	190	28.5	25	11.2	25	0	25	4.9	25	18	25	6.6	25	17	49.6	9/07/2015
20150710	191	29	25	13.1	25	0	25	5.9	25	18.1	25	6.9	25	17.2	45.8	10/07/2015
20150711	192	29.3	25	9.7	25	0	25	7.6	25	18.5	25	5.6	25	13.7	46.6	11/07/2015
20150712	193	19.7	25	11.5	25	0	25	6.8	25	18.7	25	5.9	25	25.7	43.5	12/07/2015
20150713	194	19.6	25	7.8	25	0	25	5.5	25	18.4	25	6.3	25	27.6	59.6	13/07/2015
20150714	195	21.4	25	6.1	25	0	25	5.1	25	18.5	25	6	25	23.6	63.8	14/07/2015
20150715	196	22.2	25	8.6	25	0	25	5.4	25	17.1	25	7.5	25	28	67.2	15/07/2015
20150716	197	20.3	25	10.2	25	0	25	5.9	25	18.9	25	5.6	25	23.5	45	16/07/2015
20150717	198	20.5	25	5.5	25	0	25	7	25	19.5	25	5.1	25	21.2	56.5	17/07/2015
20150718	199	22	25	5.8	25	0	25	7.5	25	19.6	25	5.7	25	21.6	61.8	18/07/2015
20150719	200	22.5	25	6.4	25	0	25	6.5	25	19.4	25	5.2	25	19.1	54.1	19/07/2015
20150720	201	25.2	25	7	25	0	25	4.9	25	19.7	25	4.6	25	14.4	45.9	20/07/2015
20150721	202	27.9	25	11	25	0	25	4.5	25	19.4	25	7.8	25	20.8	59.5	21/07/2015
20150722	203	29.6	25	12.1	25	0	25	5.4	25	17.8	25	10.5	25	25.3	74.4	22/07/2015
20150723	204	31.5	25	12.7	25	0	25	6.1	25	18.8	25	7.4	25	16	50.4	23/07/2015
20150724	205	33.6	25	14.5	25	0	25	9.1	25	15.7	25	8.5	25	16.3	51.5	24/07/2015
20150725	206	31.9	25	17	25	0	25	8.2	25	17.4	25	10.8	25	22.8	55.8	25/07/2015
20150726	207	31.3	25	16.5	25	0	25	9.4	25	19.8	25	10	25	21.9	53.3	26/07/2015
20150727	208	26.4	25	16.1	25	0	25	10.4	25	17.5	25	6.9	25	20.1	37.7	27/07/2015
20150728	209	26.1	25	14.3	25	0	25	9.3	25	19.6	25	7.6	25	22.5	46.7	28/07/2015
20150729	210	27.4	25	13.4	25	0	25	7.9	25	20.4	25	4.4	25	12.1	28.6	29/07/2015
20150730	211	28.5	25	11.1	25	0	25	6.9	25	20.1	25	6.6	25	17	50	30/07/2015
20150731	212	28.8	25	11.6	25	0	25	6	25	19.9	25	7.5	25	18.9	54.9	31/07/2015
20150801	213	29.8	25	15.3	25	0	25	7.5	25	20.2	25	8.1	25	19.3	46.6	1/08/2015
20150802	214	31.5	25	12.4	25	0	25	9.2	25	20.3	25	8.8	25	19	61.2	2/08/2015
20150803	215	28.5	25	15.8	25	0	25	9.7	25	20.5	25	8.6	25	22.1	47.9	3/08/2015
20150804	216	23.5	25	11.2	25	0	25	9.3	25	21.1	25	5.1	25	17.6	38.4	4/08/2015
20150805	217	23.8	25	8.7	25	0	25	8	25	21	25	5.5	25	18.7	48.9	5/08/2015
20150806	218	23.4	25	8.1	25	0	25	7.1	25	21.2	25	5.4	25	18.8	50	6/08/2015
20150807	219	24.7	25	9.1	25	0	25	7	25	21.4	25	5.8	25	18.6	50.2	7/08/2015
20150808	220	25.5	25	8.8	25	0	25	6	25	20.9	25	4.8	25	14.7	42.4	8/08/2015
20150809	221	28.6	25	7.2	25	0	25	5.5	25	21.5	25	4.4	25	11.2	43.3	9/08/2015
20150810	222	30.6	25	9.1	25	0	25	5.9	25	21.3	25	3.7	25	8.4	32	10/08/2015
20150811	223	32.4	25	8.5	25	0	25	8.3	25	21	25	3.6	25	7.4	32.5	11/08/2015
20150812	224	26	25	12.2	25	0	25	8.6	25	20.9	25	3.9	25	11.6	27.5	12/08/2015
20150813	225	24.2	25	9.2	25	0	25	8	25	21.4	25	5.7	25	18.9	49	13/08/2015
20150814	226	26.7	25	8.8	25	0	25	8.2	25	21.9	25	5.4	25	15.4	47.7	14/08/2015
20150815	227	27.4	25	9.6	25	0	25	6.5	25	21.8	25	4.4	25	12.1	36.8	15/08/2015
20150816	228	27.4	25	10	25	0	25	8	25	22.1	25	4.1	25	11.2	33.4	16/08/2015
20150817	229	27.3	25	10.3	25	0	25	8.6	25	21.9	25	4.9	25	13.5	39.1	17/08/2015
20150818	230	26.1	25	10.7	25	0	25	8	25	22.6	25	6.1	25	18	47.4	18/08/2015
20150819	231	28.1	25	10.2	25	0	25	6.7	25	22.6	25	4.7	25	12.4	37.8	19/08/2015
20150820	232	30.7	25	10.9	25	0	25	6.6	25	22.2	25	4.4	25	10	33.8	20/08/2015
20150821	233	31.7	25	13.8	25	0	25	7.7	25	20.4	25	7.5	25	16	47.6	21/08/2015
20150822	234	33.7	25	15.7	25	0	25	7.7	25	22.4	25	8.4	25	16.1	47.1	22/08/2015
20150823	235	35.5	25	14.6	25	0	25	7.1	25	22.7	25	8.8	25	15.2	53	23/08/2015
20150824	236	33.9	25	17.8	25	0	25	10.6	25	21.5	25	10.3	25	19.5	50.6	24/08/2015
20150825	237	32.3	25	18.7	25	0	25	9.5	25	20.3	25	7.7	25	15.9	35.7	25/08/2015
20150826	238	33.2	25	18.4	25	0	25	8	25	19.1	25	7.2	25	14.2	34	26/08/2015
20150827	239	24.5	25	18.9	25	0	25	8.6	25	17.7	25	14.7	25	47.8	67.4	27/08/2015
20150828	240	29.4	25	14.7	25	0.2	25	7.9	25	14.8	25	12.9	25	31.5	77.2	28/08/2015
20150829	241	31.5	25	17	25	0.1	25	8.7	25	22.1	25	6.2	25	13.4	32	29/08/2015
20150830	242	30.4	25	16.4	25	0	25	8.6	25	23.4	25	7.2	25	16.6	38.6	30/08/2015
20150831	243	30.4	25	11.6	25	0	25	8.5	25	23.9	25	5.2	25	12	38.1	31/08/2015
20150901	244	32.6	25	13.3	25	0	25	7.6	25	24.2	25	4.4	25	8.9	28.8	1/09/2015
20150902	245	37.5	25	14.1	25	0	25	11.3	25	21.9	25	5.3	25	8.2	33	2/09/2015
20150903	246	29.6	25	17.2	25	0	25	8.2	25	24.3	25	4	25	9.6	20.4	3/09/2015
20150904	247	28.3	25	14.1	25	0	25	8.7	25	24.2	25	7.4	25	19.2	46	4/09/2015
20150905	248	28.2	25	12.2	25	0	25	8.5	25	24.3	25	7.3	25	19.1	51.4	5/09/2015
20150906	249	30.6	25	11.9	25	0	25	8.4	25	23	25	5.9	25	13.4	42.4	6/09/2015
20150907	250	32.7	25	13.5	25	0	25	11.3	25	23	25	5	25	10.1	32.3	7/09/2015
20150908	251	31.5	25	16.7	25	0	25	10.3	25	24	25	6.2	25	13.4	32.6	8/09/2015
20150909	252	29.4	25	14.7	25	0	25	9.8	25	24.6	25	4.3	25	10.5	25.7	9/09/2015
20150910	253	30.5	25	14.2	25	0	25	10.9	25	25.1	25	5.5	25	12.6	34	10/09/2015
20150911	254	31.4	25	17.5	25	0	25	10.1	25	24.5	25	4.3	25	9.4	21.5	11/09/2015
20150912	255	32	25	16.8	25	0	25	9.4	25	25	25	8.2	25	17.2	42.9	12/09/2015
20150913	256	32.5	25	19.1	25	0	25	9.5	25	24.9	25	8.9	25	18.2	40.3	13/09/2015
20150914	257	33.4	25	19.1	25	0	25	8.9	25	24.5	25	10.9	25	21.2	49.3	14/09/2015
20150915	258	34.4	25	20.6	25	0	25	9.9	25	24.3	25	9.3	25	17.1	38.3	15/09/2015
20150916	259	36.1	25	19.5	25	0	25	10.8	25	24.9	25	9.6	25	16.1	42.4	16/09/2015

20150917	260	33.8	25	20.6	25	0	25	12.2	25	24.7	25	4.6	25	8.7	19	17/09/2015
20150918	261	30.4	25	15.5	25	0	25	11.3	25	25.5	25	4.6	25	10.6	26.1	18/09/2015
20150919	262	31	25	13.9	25	0	25	11	25	26.1	25	4.5	25	10	28.4	19/09/2015
20150920	263	31.1	25	13.2	25	0	25	9.7	25	24.6	25	4.5	25	10	29.7	20/09/2015
20150921	264	33.6	25	15.6	25	0	25	10.9	25	24.6	25	5.4	25	10.4	30.5	21/09/2015
20150922	265	34.2	25	20	25	0	25	13.5	25	24.9	25	5.8	25	10.8	24.8	22/09/2015
20150923	266	31.9	25	18.5	25	0	25	13.2	25	26.2	25	4.5	25	9.5	21.1	23/09/2015
20150924	267	29.6	25	16.2	25	0	25	10.3	25	26.2	25	3.1	25	7.5	16.8	24/09/2015
20150925	268	30.7	25	13.2	25	0	25	8.1	25	26	25	3.4	25	7.7	22.4	25/09/2015
20150926	269	32.1	25	13.9	25	0	25	10	25	25.3	25	4.7	25	9.8	29.6	26/09/2015
20150927	270	33.7	25	17	25	0	25	8.7	25	23.8	25	7	25	13.4	36.1	27/09/2015
20150928	271	32.8	25	18.6	25	0	25	8.7	25	22.6	25	4.2	25	8.4	19.6	28/09/2015
20150929	272	32.9	25	15.6	25	0	25	7.9	25	19.5	25	12.8	25	25.6	72.3	29/09/2015
20150930	273	33.8	25	15.5	25	0	25	12	25	25.8	25	9.9	25	18.8	56.3	30/09/2015
20151001	274	35.8	25	19	25	0	25	13.9	25	26.1	25	4.8	25	8.2	21.9	1/10/2015
20151002	275	35.6	25	20.5	25	0	25	13	25	26.6	25	4	25	6.9	16.6	2/10/2015
20151003	276	33.3	25	20.5	25	0	25	13.2	25	26.4	25	8.3	25	16.2	34.4	3/10/2015
20151004	277	33.2	25	21.2	25	0	25	10.1	25	26.6	25	10.4	25	20.4	41.3	4/10/2015
20151005	278	34	25	20.9	25	0	25	11.9	25	26	25	10.1	25	19	40.9	5/10/2015
20151006	279	33	25	20.3	25	0	25	10.5	25	26.6	25	11.2	25	22.3	47	6/10/2015
20151007	280	35.7	25	22.7	25	0	25	12.8	25	25.6	25	11.5	25	19.7	41.7	7/10/2015
20151008	281	35.3	25	21.8	25	0	25	15.2	25	27.4	25	9.5	25	16.6	36.4	8/10/2015
20151009	282	34.1	25	21.7	25	0	25	12.7	25	27	25	11	25	20.6	42.4	9/10/2015
20151010	283	34.2	25	21.5	25	0	25	13.5	25	26.5	25	10.3	25	19.1	40.2	10/10/2015
20151011	284	34.9	25	22.4	25	0	25	10.3	25	24.3	25	12.8	25	22.9	47.3	11/10/2015
20151012	285	36.8	25	22.3	25	0	25	10.7	25	26.5	25	13.5	25	21.7	50.2	12/10/2015
20151013	286	38.7	25	19.9	25	0	25	13.8	25	27.4	25	9.7	25	14.1	41.8	13/10/2015
20151014	287	37.2	25	23.4	25	0	25	11.6	25	27.7	25	6.4	25	10.1	22.2	14/10/2015
20151015	288	37.4	25	21	25	0.1	25	11.1	25	25.3	25	12.7	25	19.8	51.1	15/10/2015
20151016	289	36.2	25	23	25	0	25	13.5	25	27.1	25	11.2	25	18.6	39.9	16/10/2015
20151017	290	35.9	25	22.5	25	0	25	12.8	25	28	25	9.3	25	15.7	34.1	17/10/2015
20151018	291	36.6	25	21	25	0	25	12.9	25	28.6	25	7.4	25	12.1	29.8	18/10/2015
20151019	292	36.7	25	18.3	25	0	25	11	25	28	25	8.1	25	13.1	38.5	19/10/2015
20151020	293	37	25	21.9	25	0	25	11.8	25	26.1	25	12	25	19.1	45.7	20/10/2015
20151021	294	38.4	25	21.7	25	0	25	12	25	27.7	25	12.5	25	18.5	48.2	21/10/2015
20151022	295	38.7	25	25.2	25	0	25	14.7	25	27.7	25	8	25	11.6	25	22/10/2015
20151023	296	36.7	25	20.1	25	0	25	13.1	25	29.2	25	6.4	25	10.4	27.2	23/10/2015
20151024	297	38.3	25	19.8	25	0	25	12.7	25	26	25	5.5	25	8.2	23.8	24/10/2015
20151025	298	40	25	20.5	25	0	25	11	25	27	25	5.5	25	7.5	22.8	25/10/2015
20151026	299	40.4	25	22.3	25	0	25	10.2	25	24	25	16.3	25	21.6	60.6	26/10/2015
20151027	300	40.5	25	25.4	25	0	25	11.3	25	26.4	25	19.3	25	25.5	59.5	27/10/2015
20151028	301	40.6	25	23.8	25	0	25	12.4	25	27.5	25	16.7	25	21.9	56.7	28/10/2015
20151029	302	42.2	25	24.4	25	0	25	10.2	25	26.3	25	4.8	25	5.8	15.7	29/10/2015
20151030	303	41.6	25	23.9	25	0	25	9.3	25	22.5	25	6.2	25	7.7	20.9	30/10/2015
20151031	304	39.8	25	25.8	25	0	25	8.6	25	16.8	25	17.6	25	24.1	53	31/10/2015
20151101	305	34.5	25	20.8	25	17.3	25	6.1	25	25.5	25	23.6	25	43.1	96.1	1/11/2015
20151102	306	38.7	25	23.8	25	0.5	25	10.2	25	25	25	22	25	32	74.6	2/11/2015
20151103	307	38.6	25	25.9	25	0	25	8.9	25	20.3	25	23.8	25	34.8	71.2	3/11/2015
20151104	308	37.1	25	24	25	7.6	25	9.3	25	20.9	25	20	25	31.7	67	4/11/2015
20151105	309	34.5	25	25.6	25	0	25	9.4	25	23.2	25	17.5	25	32	53.3	5/11/2015
20151106	310	39.4	25	22.2	25	2.2	25	9.6	25	27.9	25	22.1	25	30.9	82.6	6/11/2015
20151107	311	39.8	25	21.6	25	0	25	14.3	25	27.1	25	6.9	25	9.5	26.8	7/11/2015
20151108	312	39.4	25	22.6	25	0	25	13	25	25.7	25	9.4	25	13.2	34.3	8/11/2015
20151109	313	39.5	25	25.3	25	0	25	13.2	25	26.8	25	4.9	25	6.8	15.2	9/11/2015
20151110	314	40.8	25	21.1	25	0	25	10.2	25	23.7	25	6.1	25	7.9	24.4	10/11/2015
20151111	315	40.8	25	21.9	25	0	25	12.3	25	27	25	7.8	25	10.1	29.7	11/11/2015
20151112	316	40.6	25	27.2	25	0	25	13.6	25	26.6	25	25.6	25	33.6	71	12/11/2015
20151113	317	39.5	25	27	25	0	25	14.2	25	23.9	25	22.9	25	31.9	64.2	13/11/2015
20151114	318	39.4	25	23.7	25	0.6	25	16.7	25	27.5	25	19.9	25	27.9	67.9	14/11/2015
20151115	319	37.8	25	23.2	25	0	25	14.7	25	28.1	25	5.7	25	8.7	20.1	15/11/2015
20151116	320	37.8	25	19.5	25	0	25	14.6	25	29.4	25	4.1	25	6.3	18.1	16/11/2015
20151117	321	38.7	25	21.1	25	0	25	14.1	25	30.2	25	6.4	25	9.3	25.6	17/11/2015
20151118	322	39.7	25	24.1	25	0	25	13.6	25	29.4	25	13.4	25	18.5	44.7	18/11/2015
20151119	323	40.3	25	26.3	25	0	25	14.1	25	29.7	25	13.5	25	18	39.5	19/11/2015
20151120	324	40.7	25	24.9	25	0	25	13	25	30	25	9.4	25	12.3	29.9	20/11/2015
20151121	325	40.7	25	22.5	25	0	25	13.6	25	30	25	10.9	25	14.2	40	21/11/2015
20151122	326	42.5	25	24.3	25	0	25	15.7	25	29.4	25	14.4	25	17.1	47.4	22/11/2015
20151123	327	42.6	25	28.3	25	0	25	12.1	25	28.1	25	10.1	25	11.9	26.3	23/11/2015
20151124	328	43	25	24.8	25	0	25	13.5	25	28.8	25	4.9	25	5.7	15.7	24/11/2015
20151125	329	41.4	25	26	25	0	25	12.2	25	25.4	25	18.8	25	23.7	55.9	25/11/2015
20151126	330	42.4	25	27.2	25	0	25	11.7	25	27.1	25	17.5	25	20.9	48.5	26/11/2015
20151127	331	44	25	29.4	25	0	25	11.6	25	23.5	25	8.1	25	8.9	19.8	27/11/2015
20151128	332	44.3	25	25.9	25	0	25	12	25	26.5	25	9.9	25	10.7	29.6	28/11/2015
20151129	333	43.7	25	28.9	25	0	25	12.4	25	18.9	25	7.2	25	8	18.1	29/11/2015
20151130	334	42.4	25	27.2	25	0	25	11.9	25	21.7	25	19.2	25	22.9	53.2	30/11/2015
20151201	335	32.2	25	23.4	25	4.8	25	5.3	25	14.2	25	23.9	25	49.7	83.1	1/12/2015
20151202	336	37.2	25	23.5	25	0.1	25	10.9	25	25.2	25	21.7	25	34.2	75	2/12/2015
20151203	337	40	25	27.1	25	0	25	14.7	25	26.6	25	17.9	25	24.3	49.9	3/12/2015
20151204	338	39.8	25	27.6	25	0	25	11.7	25	29	25	24.4	25	33.4	66.1	4/12/2015
20151205	339	41.2	25	28	25	0	25	14.1	25	25.8	25	18.4	25	23.4	48.7	5/12/2015
20151206	340	42.1	25	24.8	25	0	25	12.8	25	25.1	25	18	25	21.8	57.5	6/12/2015
20151207	341	41.4	25	27.4	25	0	25	12.3	25	22.2	25	19.8	25	24.9	54.3	7/12/2015
20151208	342	41.1	25	26.3	25	0.1	25	11	25	19.9	25	1				

20151209	343	40.1	25	28.2	25	0	25	9.3	25	20.6	25	22.8	25	30.7	59.6	9/12/2015
20151210	344	39.7	25	27.2	25	0.5	25	9.4	25	23.8	25	21.8	25	30	60.4	10/12/2015
20151211	345	41.2	25	26.8	25	0	25	9.8	25	20.6	25	19	25	24.2	53.9	11/12/2015
20151212	346	36.6	25	22.9	25	1.4	25	10.3	25	25	25	20.4	25	33.2	73.1	12/12/2015
20151213	347	38.4	25	25.9	25	0.1	25	11.6	25	23.3	25	17.5	25	25.8	52.4	13/12/2015
20151214	348	40.6	25	24.2	25	0	25	10.7	25	28.5	25	14.4	25	18.9	47.7	14/12/2015
20151215	349	31.6	25	25.8	25	0	25	10.8	25	24.5	25	23.7	25	51	71.4	15/12/2015
20151216	350	36.3	25	23.2	25	12.7	25	7.1	25	14.3	25	20.5	25	33.9	72.1	16/12/2015
20151217	351	29.5	25	22.5	25	10.2	25	5.6	25	8.3	25	26.6	25	64.5	97.6	17/12/2015
20151218	352	28.7	25	22.4	25	0.1	25	8.2	25	19.7	25	22.1	25	56.1	81.6	18/12/2015
20151219	353	34.5	25	23.1	25	0	25	9.7	25	19.8	25	21.1	25	38.6	74.7	19/12/2015
20151220	354	36.6	25	24.6	25	0	25	10	25	22.2	25	24.6	25	40.1	79.6	20/12/2015
20151221	355	37.5	25	25.9	25	0	25	10.4	25	24.6	25	23.8	25	36.9	71.2	21/12/2015
20151222	356	37.7	25	26.4	25	0.1	25	10.4	25	22.6	25	24.9	25	38.2	72.4	22/12/2015
20151223	357	38.3	25	28.2	25	0	25	10	25	22.3	25	23.7	25	35.2	62	23/12/2015
20151224	358	36.9	25	24.9	25	0.3	25	11.8	25	23.6	25	23.8	25	38.1	75.6	24/12/2015
20151225	359	35.5	25	25.2	25	0	25	13.5	25	20.2	25	27	25	46.7	84.2	25/12/2015
20151226	360	35	25	25.9	25	2.2	25	9.4	25	20.2	25	27.9	25	49.6	83.5	26/12/2015
20151227	361	28.2	25	23	25	17	25	7.2	25	11.5	25	26.2	25	68.5	93.3	27/12/2015
20151228	362	28.8	25	22.7	25	34.4	25	3.4	25	7.8	25	26.1	25	65.9	94.6	28/12/2015
20151229	363	29.2	25	23.1	25	8.2	25	8.9	25	10.1	25	27.2	25	67.1	96.3	29/12/2015
20151230	364	30.3	25	22.8	25	24.2	25	5.9	25	12.9	25	26.7	25	61.9	96.2	30/12/2015
20151231	365	29.8	25	23.3	25	14.4	25	10.7	25	19.2	25	26.9	25	64.1	94.1	31/12/2015
20160101	1	30.6	25	22.7	25	3.6	25	9	25	15.1	25	25.1	25	57.2	91	1/01/2016
20160102	2	29.5	25	22.1	25	33.2	25	6.7	25	10.6	25	22.7	25	55.1	85.4	2/01/2016
20160103	3	33.1	25	20.6	25	4	25	10.2	25	23.6	25	19	25	37.6	78.3	3/01/2016
20160104	4	35.5	25	20.5	25	0	25	9.6	25	27.3	25	19	25	32.9	78.8	4/01/2016
20160105	5	37.7	25	22.2	25	0	25	10	25	29.6	25	15.9	25	24.4	59.4	5/01/2016
20160106	6	37.1	25	23.4	25	0	25	11	25	30.4	25	12.2	25	19.3	42.4	6/01/2016
20160107	7	37.9	25	23.6	25	0	25	14.2	25	29.6	25	11.4	25	17.3	39.1	7/01/2016
20160108	8	38.6	25	22.4	25	0	25	13.7	25	28.3	25	10.5	25	15.3	38.8	8/01/2016
20160109	9	39.9	25	24.4	25	0	25	14.1	25	28.5	25	10.7	25	14.6	35	9/01/2016
20160110	10	39.8	25	25.4	25	0	25	13	25	27.3	25	20.4	25	27.9	62.9	10/01/2016
20160111	11	39.3	25	27.3	25	0	25	11.2	25	26	25	26.3	25	37	72.5	11/01/2016
20160112	12	38	25	26.8	25	0	25	11	25	23.8	25	27.7	25	41.8	78.6	12/01/2016
20160113	13	39.3	25	27	25	0	25	9.1	25	24.8	25	21.7	25	30.5	60.9	13/01/2016
20160114	14	38.5	25	25.6	25	0	25	13.1	25	27.9	25	17.7	25	26	53.9	14/01/2016
20160115	15	39.9	25	26.7	25	0	25	14.7	25	23.5	25	23.1	25	31.5	66	15/01/2016
20160116	16	39.5	25	27.4	25	0	25	13	25	25	25	16.9	25	23.5	46.3	16/01/2016
20160117	17	38.9	25	27.5	25	0	25	8.8	25	23.8	25	20	25	28.8	54.5	17/01/2016
20160118	18	37.8	25	24.9	25	0.9	25	8.9	25	23.9	25	26.4	25	40.3	83.9	18/01/2016
20160119	19	34.3	25	23	25	43.5	25	8.3	25	23.3	25	25.1	25	46.4	89.4	19/01/2016
20160120	20	34.9	25	25.9	25	0	25	6.9	25	22.6	25	29.1	25	52	87.1	20/01/2016
20160121	21	37.3	25	26.4	25	0	25	7.3	25	20.4	25	27.7	25	43.4	80.5	21/01/2016
20160122	22	36.9	25	28.1	25	0	25	9.2	25	24.3	25	26.5	25	42.5	69.7	22/01/2016
20160123	23	39.1	25	28	25	0.1	25	10.1	25	19.7	25	28.3	25	40.3	74.9	23/01/2016
20160124	24	40.5	25	28.3	25	0.2	25	13.1	25	23.7	25	24	25	31.7	62.4	24/01/2016
20160125	25	39.6	25	25.7	25	0	25	9.3	25	27.2	25	17.1	25	23.7	51.8	25/01/2016
20160126	26	40.6	25	27.1	25	0	25	12.3	25	23.7	25	22.5	25	29.5	62.8	26/01/2016
20160127	27	41.7	25	28.2	25	0	25	13.3	25	22.7	25	28.5	25	35.3	74.5	27/01/2016
20160128	28	42.1	25	27.9	25	0	25	14.3	25	17.1	25	25.6	25	31.1	68.1	28/01/2016
20160129	29	39.9	25	28.8	25	0	25	8.8	25	18.7	25	27.1	25	36.9	68.5	29/01/2016
20160130	30	36.4	25	27	25	0	25	8.1	25	20.1	25	25.3	25	41.7	71	30/01/2016
20160131	31	35.9	25	25.8	25	0.4	25	6.1	25	22.2	25	27.8	25	47	83.7	31/01/2016
20160201	32	37.4	25	26.9	25	0	25	8.8	25	22.3	25	29.1	25	45.4	82.1	1/02/2016
20160202	33	35.9	25	27.1	25	0	25	9.4	25	19.3	25	28.5	25	48.2	79.5	2/02/2016
20160203	34	34.3	25	26.4	25	0.7	25	6.8	25	14.9	25	30.2	25	55.8	87.8	3/02/2016
20160204	35	33.5	25	22.5	25	13.3	25	8.9	25	16.5	25	22.2	25	42.9	81.5	4/02/2016
20160205	36	35.8	25	23.3	25	0	25	11.1	25	22.4	25	15	25	25.5	52.5	5/02/2016
20160206	37	36.8	25	22.4	25	0	25	10.9	25	25	25	11.7	25	18.8	43.2	6/02/2016
20160207	38	39	25	23.6	25	0	25	11	25	23	25	25.2	25	36	86.5	7/02/2016
20160208	39	39.3	25	27.6	25	0	25	10.2	25	23.7	25	22.5	25	31.7	60.9	8/02/2016
20160209	40	38.8	25	27.6	25	0	25	9.3	25	23.6	25	25.2	25	36.4	68.3	9/02/2016
20160210	41	36.6	25	25.1	25	0	25	7.9	25	21	25	23.2	25	37.8	72.8	10/02/2016
20160211	42	38.2	25	24.7	25	0	25	8.3	25	25.8	25	22.5	25	33.6	72.3	11/02/2016
20160212	43	39.9	25	22.7	25	0	25	12.5	25	26.5	25	13.5	25	18.4	49	12/02/2016
20160213	44	41	25	23.4	25	0	25	12.4	25	28.5	25	14	25	18	48.7	13/02/2016
20160214	45	41.5	25	23.9	25	0	25	12	25	27.7	25	13	25	16.3	43.8	14/02/2016
20160215	46	42.7	25	23.5	25	0	25	13.4	25	26.8	25	15.7	25	18.5	54.2	15/02/2016
20160216	47	43.3	25	24.5	25	0	25	12.4	25	26.8	25	12.3	25	14	40	16/02/2016
20160217	48	41.4	25	27.5	25	0	25	14.7	25	27.8	25	8.6	25	10.8	23.4	17/02/2016
20160218	49	38.9	25	24.3	25	0	25	11.7	25	27.9	25	7.4	25	10.6	24.4	18/02/2016
20160219	50	40.5	25	21.2	25	0	25	13.2	25	25	25	6.4	25	8.4	25.4	19/02/2016
20160220	51	42	25	23.4	25	0	25	14	25	27.8	25	14.8	25	18	51.4	20/02/2016
20160221	52	42.8	25	25.4	25	0	25	14.5	25	26.7	25	7.7	25	9	23.7	21/02/2016
20160222	53	40.7	25	29.3	25	0	25	12.2	25	25.9	25	17.5	25	22.9	42.9	22/02/2016
20160223	54	39.5	25	29	25	0	25	10.7	25	24.3	25	23.1	25	32.2	57.7	23/02/2016
20160224	55	39.1	25	28.3	25	0	25	9.6	25	23.9	25	25.2	25	35.8	65.5	24/02/2016
20160225	56	40.6	25	26.8	25	0	25	11.9	25	24.1	25	16.8	25	22.1	47.7	25/02/2016
20160226	57	41.1	25	24.1	25	0	25	14.4	25	25.7	25	16.1	25	20.6	53.7	26/02/2016
20160227	58	43.2	25	24.4	25	0	25	16.6	25	23.9	25	17.3	25	19.8	56.6	27/02/2016
20160228	59	44.3	25	30	25	0	25	16.6	25	24.8	25	11.1	25	12	26.2	28/02/2016
20160229	60	43.7	25	30.4	25	0	25	15.5	25							

20160301	61	42	25	24.6	25	0	25	12.1	25	27.1	25	15.2	25	18.5	49.2	1/03/2016
20160302	62	41.7	25	26.8	25	0	25	11.3	25	24.1	25	27.4	25	33.9	77.8	2/03/2016
20160303	63	40.8	25	28.7	25	0	25	12.4	25	20.9	25	20.4	25	26.5	51.8	3/03/2016
20160304	64	37.7	25	26.2	25	0	25	10.1	25	16.6	25	22.6	25	34.7	66.5	4/03/2016
20160305	65	31.8	25	21.8	25	32.7	25	7.3	25	21.1	25	25.4	25	54	97.3	5/03/2016
20160306	66	33.9	25	22.8	25	0	25	9	25	20.4	25	24.4	25	46.1	87.9	6/03/2016
20160307	67	34.8	25	25	25	0	25	8.8	25	19.9	25	26.2	25	47.1	82.7	7/03/2016
20160308	68	36.5	25	26	25	0	25	9.7	25	20.5	25	27.7	25	45.4	82.4	8/03/2016
20160309	69	34.5	25	24.8	25	2.6	25	6.9	25	18.3	25	28.9	25	52.8	92.4	9/03/2016
20160310	70	33.9	25	26.5	25	0	25	3.3	25	15	25	28.9	25	54.6	83.5	10/03/2016
20160311	71	33	25	24.5	25	3	25	4.9	25	16.3	25	29.2	25	58	95	11/03/2016
20160312	72	30.7	25	23.9	25	68.1	25	5.5	25	12.6	25	28.9	25	65.4	97.5	12/03/2016
20160313	73	31	25	24.4	25	15.6	25	5.2	25	15.2	25	28.7	25	63.9	93.9	13/03/2016
20160314	74	32.8	25	24.3	25	3.3	25	5.2	25	13.3	25	28	25	56.3	92.2	14/03/2016
20160315	75	31.7	25	25.2	25	0	25	5.3	25	11.3	25	27.9	25	59.7	87.1	15/03/2016
20160316	76	31.5	25	24.5	25	2.1	25	6.5	25	16.4	25	27	25	58.4	87.8	16/03/2016
20160317	77	35.4	25	24.1	25	0.1	25	6.2	25	19.2	25	24.7	25	43	82.3	17/03/2016
20160318	78	37.1	25	23.1	25	0	25	7.1	25	21.5	25	25.6	25	40.6	90.6	18/03/2016
20160319	79	37.9	25	25.7	25	0	25	12.9	25	21.3	25	21.5	25	32.6	65.1	19/03/2016
20160320	80	35.3	25	24	25	0	25	7.8	25	24.1	25	9.7	25	17	32.5	20/03/2016
20160321	81	35.2	25	20.4	25	0	25	12	25	24.5	25	9.9	25	17.4	41.3	21/03/2016
20160322	82	34.6	25	19.7	25	0	25	11	25	26.1	25	8.3	25	15.1	36.2	22/03/2016
20160323	83	36.5	25	17.8	25	0	25	9.2	25	24.4	25	8.6	25	14.1	42.2	23/03/2016
20160324	84	37.7	25	21.2	25	0	25	9.7	25	22.5	25	10.2	25	15.6	40.5	24/03/2016
20160325	85	37.7	25	24.8	25	0	25	9.7	25	22.3	25	22	25	33.7	70.3	25/03/2016
20160326	86	37.2	25	26.8	25	0	25	8.5	25	21	25	20.4	25	32.2	57.9	26/03/2016
20160327	87	36.9	25	20.1	25	0	25	8.2	25	23.7	25	19.2	25	30.8	81.6	27/03/2016
20160328	88	37.2	25	22.4	25	0	25	8.5	25	23.5	25	17.2	25	27.1	63.5	28/03/2016
20160329	89	38.2	25	21.1	25	0	25	6.6	25	21	25	18.6	25	27.8	74.4	29/03/2016
20160330	90	36.2	25	26.4	25	0	25	8.4	25	20.2	25	13	25	21.6	37.8	30/03/2016
20160331	91	34.8	25	21.3	25	0	25	10.1	25	23	25	13.2	25	23.7	52.1	31/03/2016
20160401	92	36.1	25	19.9	25	0	25	9.9	25	23.1	25	12.5	25	20.9	53.8	1/04/2016
20160402	93	37.4	25	20.6	25	0	25	8.3	25	22.6	25	10.9	25	17	44.9	2/04/2016
20160403	94	38.9	25	23.1	25	0	25	7.7	25	21.4	25	8.8	25	12.7	31.1	3/04/2016
20160404	95	37.5	25	24.7	25	0	25	8.2	25	20.7	25	10.1	25	15.7	32.5	4/04/2016
20160405	96	37.8	25	26.1	25	0	25	9.5	25	16	25	16.4	25	25	48.5	5/04/2016
20160406	97	37.5	25	23.4	25	0	25	9.8	25	19.9	25	15.4	25	23.9	53.5	6/04/2016
20160407	98	37.9	25	22.2	25	0	25	7.3	25	19.6	25	12.4	25	18.8	46.4	7/04/2016
20160408	99	37	25	22.7	25	0	25	10.2	25	17.7	25	15.6	25	24.9	56.6	8/04/2016
20160409	100	36.6	25	21.8	25	0	25	9.5	25	18.6	25	11.3	25	18.4	43.3	9/04/2016
20160410	101	36.7	25	21	25	0	25	10.6	25	18.7	25	12.2	25	19.8	49.1	10/04/2016
20160411	102	36.4	25	24.2	25	0	25	7.8	25	18.7	25	9.8	25	16.1	32.5	11/04/2016
20160412	103	35.7	25	22.1	25	0	25	8.5	25	22	25	7.6	25	13	28.6	12/04/2016
20160413	104	35.4	25	21	25	0	25	11	25	21.1	25	10.7	25	18.6	43	13/04/2016
20160414	105	35.9	25	22.3	25	0	25	9.1	25	18.9	25	15.4	25	26.1	57.2	14/04/2016
20160415	106	35.1	25	24.9	25	0	25	6.8	25	14.1	25	18.7	25	33.1	59.4	15/04/2016
20160416	107	34.7	25	23.4	25	0	25	8.9	25	15.8	25	19.9	25	36	69.2	16/04/2016
20160417	108	35.1	25	20.5	25	0	25	8.7	25	22.1	25	16.6	25	29.4	68.9	17/04/2016
20160418	109	35.7	25	20.1	25	0	25	7.8	25	19.5	25	11.7	25	20	49.8	18/04/2016
20160419	110	35.3	25	21.7	25	0	25	7.8	25	19.6	25	13.7	25	24	52.8	19/04/2016
20160420	111	35.8	25	21.5	25	0	25	8.4	25	20.4	25	13	25	22.1	50.7	20/04/2016
20160421	112	35.6	25	21.8	25	0	25	10.1	25	20.6	25	12.6	25	21.7	48.3	21/04/2016
20160422	113	36	25	21.1	25	0	25	11.1	25	20	25	11.2	25	18.8	44.8	22/04/2016
20160423	114	35.5	25	20.9	25	0	25	9.5	25	16.7	25	8.7	25	15.1	35.2	23/04/2016
20160424	115	34.5	25	22.3	25	0	25	11.2	25	19.7	25	7.8	25	14.3	29	24/04/2016
20160425	116	33.9	25	19.9	25	0	25	9.9	25	21.1	25	7.6	25	14.4	32.7	25/04/2016
20160426	117	31.9	25	20	25	0	25	8.5	25	20.5	25	9	25	19	38.5	26/04/2016
20160427	118	33.5	25	21.4	25	0	25	6.9	25	20.3	25	11.4	25	22	44.7	27/04/2016
20160428	119	34.3	25	21.6	25	0	25	6.5	25	18.5	25	18.3	25	33.8	71	28/04/2016
20160429	120	35.8	25	22.5	25	0	25	6.2	25	16.2	25	17.6	25	29.9	64.6	29/04/2016
20160430	121	36.7	25	24.4	25	0	25	7.6	25	17.7	25	18.5	25	30	60.6	30/04/2016
20160501	122	37.7	25	21.9	25	0	25	8.5	25	14.6	25	14.5	25	22.2	55.2	1/05/2016
20160502	123	38.1	25	21.9	25	0	25	6.3	25	13.4	25	14	25	21	53.3	2/05/2016
20160503	124	32	25	21.6	25	0	25	5	25	8.6	25	15.8	25	33.2	61.3	3/05/2016
20160504	125	31.1	25	20	25	0	25	8.9	25	16	25	9.4	25	20.8	40.2	4/05/2016
20160505	126	33.9	25	17.3	25	0	25	6.8	25	11.5	25	7	25	13.2	35.5	5/05/2016
20160506	127	35.5	25	19.7	25	0	25	5.6	25	11.8	25	8.4	25	14.5	36.6	6/05/2016
20160507	128	36.3	25	20.8	25	0	25	6.2	25	15.3	25	13.3	25	22	54.2	7/05/2016
20160508	129	36.2	25	24.2	25	0	25	5.9	25	14.6	25	21.2	25	35.3	70.2	8/05/2016
20160509	130	28.9	25	26.3	25	0	25	4.4	25	8.4	25	24.7	25	62	72.2	9/05/2016
20160510	131	25.8	25	19.6	25	5	25	6.5	25	7.7	25	12	25	36.1	52.6	10/05/2016
20160511	132	26.5	25	15.5	25	0	25	7.2	25	9	25	12.5	25	36.1	71	11/05/2016
20160512	133	28.9	25	14.5	25	0	25	7	25	17.8	25	10.3	25	25.9	62.4	12/05/2016
20160513	134	30.9	25	13.8	25	0	25	8.6	25	20	25	6	25	13.4	38	13/05/2016
20160514	135	32.2	25	12.3	25	0	25	7.4	25	19.1	25	5.3	25	11	37.1	14/05/2016
20160515	136	32.8	25	15.3	25	0	25	7	25	18.6	25	7.3	25	14.7	42	15/05/2016
20160516	137	32.4	25	15.6	25	0	25	6.9	25	18.9	25	9	25	18.5	50.8	16/05/2016
20160517	138	33.4	25	16.7	25	0	25	6.8	25	19.3	25	11.3	25	22	59.5	17/05/2016
20160518	139	33.3	25	17.7	25	0	25	7.5	25	16.3	25	9	25	17.6	44.5	18/05/2016
20160519	140	32	25	21.4	25	0	25	10.1	25	17.7	25	8.5	25	17.9	33.4	19/05/2016
20160520	141	32.1	25	19.1	25	0	25	8.5	25	19.1	25	8.7	25	18.2	39.4	20/05/2016
20160521	142	29.5	25	20.5	25	0	25	4.8	25	9.5	25	10.3	25	25	42.7	21/05/2016
20160522	143	30	25	21.6	25	0.2	25	4.2	25	8.2	25	18.9	25	44.5	73.3	22/05/2016

20160523	144	23.7	25	21.1	25	29.5	25	4.1	25	6	25	22	25	75.1	88	23/05/2016
20160524	145	29.4	25	20	25	2.4	25	4	25	12.3	25	20.4	25	49.8	87.3	24/05/2016
20160525	146	31.9	25	18.9	25	0.1	25	5	25	16.1	25	17.3	25	36.6	79.3	25/05/2016
20160526	147	33.7	25	20.4	25	0	25	5.7	25	15	25	22.6	25	43.2	94.3	26/05/2016
20160527	148	34.5	25	21.1	25	0	25	6.2	25	16.6	25	23.4	25	42.8	93.6	27/05/2016
20160528	149	26.4	25	16.5	25	0.2	25	5.9	25	16.7	25	10.9	25	31.7	58.1	28/05/2016
20160529	150	28.4	25	15.2	25	0	25	6.6	25	16.9	25	7.7	25	19.9	44.6	29/05/2016
20160530	151	31.3	25	15.8	25	0	25	6	25	17.7	25	5.6	25	12.3	31.2	30/05/2016
20160531	152	30.1	25	17.2	25	0	25	5.3	25	9.3	25	8.9	25	20.9	45.4	31/05/2016
20160601	153	19.3	25	18.1	25	7.6	25	3	25	7.8	25	19	25	84.9	91.5	1/06/2016
20160602	154	25.6	25	14.5	25	7.9	25	4.2	25	15.2	25	18.3	25	55.8	100	2/06/2016
20160603	155	25.2	25	16.9	25	0	25	3.6	25	7.5	25	19.5	25	60.8	100	3/06/2016
20160604	156	22.7	25	13.4	25	0	25	4.3	25	17.2	25	13.7	25	49.7	89.2	4/06/2016
20160605	157	23.1	25	8.7	25	0	25	3.7	25	18.4	25	10.3	25	36.5	91.6	5/06/2016
20160606	158	27.4	25	10.5	25	0	25	4.2	25	11.9	25	11.3	25	31	89.1	6/06/2016
20160607	159	29.7	25	13.4	25	0	25	4.6	25	17.9	25	12.4	25	29.7	80.7	7/06/2016
20160608	160	33.6	25	14.9	25	0	25	5.7	25	17.7	25	13.5	25	26	79.7	8/06/2016
20160609	161	29.2	25	16.7	25	0	25	7.8	25	17	25	16.3	25	40.2	85.8	9/06/2016
20160610	162	25.1	25	15.2	25	0	25	7.2	25	13.7	25	9.9	25	31.1	57.3	10/06/2016
20160611	163	24.5	25	14.9	25	0	25	8.1	25	13.7	25	9.3	25	30.3	54.9	11/06/2016
20160612	164	21.2	25	14.9	25	0	25	5.6	25	15.6	25	9.3	25	37	54.9	12/06/2016
20160613	165	24	25	14.4	25	0	25	4.3	25	11.6	25	11.8	25	39.6	72	13/06/2016
20160614	166	28.8	25	16.2	25	0	25	5.6	25	13.8	25	17.5	25	44.2	95.1	14/06/2016
20160615	167	29.5	25	18.3	25	0	25	5	25	11.2	25	16.7	25	40.5	79.4	15/06/2016
20160616	168	30.1	25	16.8	25	0	25	4.2	25	11.3	25	15.7	25	36.8	82.1	16/06/2016
20160617	169	30.4	25	15.5	25	0	25	6.3	25	8	25	15	25	34.6	85.2	17/06/2016
20160618	170	23.8	25	20.2	25	0	25	3	25	7.5	25	15.8	25	53.6	66.8	18/06/2016
20160619	171	22.3	25	14.7	25	15.6	25	3.5	25	8.4	25	16.5	25	61.3	98.7	19/06/2016
20160620	172	21.1	25	8.5	25	0	25	3.1	25	17.5	25	10.1	25	40.4	91.1	20/06/2016
20160621	173	23.9	25	7.7	25	0	25	3.2	25	17.9	25	12	25	40.5	100	21/06/2016
20160622	174	27.5	25	9.2	25	0	25	3.5	25	17.2	25	12.3	25	33.5	100	22/06/2016
20160623	175	29.1	25	9.2	25	0	25	3.5	25	17.5	25	11.6	25	28.8	99.8	23/06/2016
20160624	176	25.5	25	13.4	25	0	25	6.3	25	13.2	25	11.8	25	36.2	76.8	24/06/2016
20160625	177	24.6	25	12.9	25	0	25	4	25	17	25	8.2	25	26.5	55.1	25/06/2016
20160626	178	29.7	25	11.8	25	0	25	4.2	25	15.2	25	8.5	25	20.4	61.5	26/06/2016
20160627	179	21.6	25	13.8	25	0	25	5.8	25	15.8	25	11.6	25	45	73.6	27/06/2016
20160628	180	20.5	25	8.4	25	0	25	5.7	25	17.8	25	8.2	25	34	74.4	28/06/2016
20160629	181	25.2	25	9.1	25	0	25	4.8	25	17.2	25	7	25	21.8	60.6	29/06/2016
20160630	182	26.7	25	5.1	25	0	25	4.4	25	17.4	25	6.7	25	19.1	76.3	30/06/2016
20160701	183	25.7	25	10.6	25	0	25	5.7	25	18.4	25	7.1	25	21.5	55.6	1/07/2016
20160702	184	22.9	25	10.6	25	0	25	5.2	25	9.4	25	8.2	25	29.4	64.2	2/07/2016
20160703	185	26.2	25	11.2	25	0	25	4	25	14.9	25	8.2	25	24.1	61.7	3/07/2016
20160704	186	28.7	25	12.7	25	0	25	4.3	25	16.4	25	9.7	25	24.6	66.1	4/07/2016
20160705	187	23.6	25	11.4	25	0	25	6.2	25	17.1	25	9.3	25	31.9	69	5/07/2016
20160706	188	20.8	25	7.7	25	0	25	5.3	25	18.6	25	5.6	25	22.8	53.3	6/07/2016
20160707	189	23.2	25	7.3	25	0	25	4.4	25	17.9	25	7.4	25	26	72.4	7/07/2016
20160708	190	26.5	25	9.8	25	0	25	6.2	25	18.2	25	6.2	25	17.9	51.2	8/07/2016
20160709	191	26.7	25	10.8	25	0	25	5.1	25	18.3	25	6.7	25	19.1	51.8	9/07/2016
20160710	192	31.5	25	9.6	25	0	25	4.9	25	16.6	25	8.6	25	18.6	72	10/07/2016
20160711	193	32.7	25	12.5	25	0	25	5.5	25	14.2	25	9.8	25	19.8	67.7	11/07/2016
20160712	194	30.5	25	14.7	25	0	25	7.2	25	11.9	25	9	25	20.6	53.8	12/07/2016
20160713	195	17.5	25	15	25	0	25	5.2	25	9	25	8.3	25	41.5	48.7	13/07/2016
20160714	196	11.3	25	9.1	25	12.1	25	2.9	25	6	25	11.1	25	82.9	96.1	14/07/2016
20160715	197	15.6	25	8.6	25	19.4	25	2.9	25	8.5	25	9.6	25	54.2	86	15/07/2016
20160716	198	17.8	25	10	25	0	25	3.4	25	8.2	25	10.8	25	53	88	16/07/2016
20160717	199	18.1	25	10.7	25	0	25	3.2	25	7.8	25	13.1	25	63.1	100	17/07/2016
20160718	200	24.2	25	13.2	25	1.2	25	2.7	25	7.4	25	17.4	25	57.6	100	18/07/2016
20160719	201	24.7	25	16	25	12.6	25	2.6	25	11	25	18.5	25	59.5	100	19/07/2016
20160720	202	27.5	25	16	25	0.7	25	3.4	25	12.8	25	19.7	25	53.7	100	20/07/2016
20160721	203	29.5	25	17.4	25	0	25	3.3	25	15.3	25	22.7	25	55.1	100	21/07/2016
20160722	204	30.7	25	17.7	25	0	25	5	25	18	25	22.6	25	51.2	100	22/07/2016
20160723	205	30.7	25	16.6	25	0	25	5.9	25	18.5	25	19.4	25	43.9	100	23/07/2016
20160724	206	28.8	25	12.4	25	0	25	6.1	25	18.7	25	11.1	25	28	77.1	24/07/2016
20160725	207	24.7	25	13.5	25	0	25	6.7	25	19.2	25	7.5	25	24.1	48.5	25/07/2016
20160726	208	25.2	25	10.8	25	0	25	5.7	25	15.1	25	8.7	25	27.1	67.2	26/07/2016
20160727	209	24.5	25	14.2	25	0	25	7.3	25	18.9	25	7.5	25	24.4	46.3	27/07/2016
20160728	210	24.8	25	9.5	25	0	25	6.3	25	19.7	25	8	25	25.6	67.4	28/07/2016
20160729	211	26.3	25	8.4	25	0	25	6	25	20.6	25	8.7	25	25.4	79	29/07/2016
20160730	212	25.9	25	10.8	25	0	25	5.5	25	20.1	25	8.2	25	24.5	63.3	30/07/2016
20160731	213	27.9	25	9.7	25	0	25	4.5	25	19.5	25	8.2	25	21.8	68.2	31/07/2016
20160801	214	30	25	11.2	25	0	25	4.8	25	20.6	25	11.1	25	26.2	83.5	1/08/2016
20160802	215	21.9	25	13.7	25	0	25	6.5	25	18.4	25	8.8	25	33.5	56.2	2/08/2016
20160803	216	19.9	25	9.2	25	0	25	6.2	25	20.2	25	7.4	25	31.9	63.6	3/08/2016
20160804	217	22.2	25	8.5	25	0	25	6.2	25	20.9	25	7.1	25	26.5	64	4/08/2016
20160805	218	24.8	25	10	25	0	25	6.5	25	21.1	25	7.5	25	24	61.1	5/08/2016
20160806	219	25.9	25	13.3	25	0	25	5.7	25	19.6	25	8.7	25	26	57	6/08/2016
20160807	220	27.7	25	14.6	25	0	25	5.6	25	19.8	25	9.3	25	25	56	7/08/2016
20160808	221	28.3	25	14.2	25	0	25	5.5	25	18.9	25	9.5	25	24.7	58.7	8/08/2016
20160809	222	29.6	25	13.3	25	0	25	5.9	25	19.4	25	10.3	25	24.8	67.5	9/08/2016
20160810	223	31.1	25	12.3	25	0	25	6.5	25	18.7	25	11.1	25	24.6	77.6	10/08/2016
20160811	224	29.2	25	13.5	25	0	25	5.4	25	19.4	25	10.8	25	26.7	69.8	11/08/2016
20160812	225	28.1	25	14.8	25	0	25	6	25	19.9	25	14.5	25	38.1	86.2	12/08/2016
20160813	226	28.5	25	12.3	25	0	25	6.4	25	20.3	25	11.5	25	29.6	80.4	13/08/2016

20160814	227	27.7	25	11.6	25	0	25	8.5	25	20.5	25	7.8	25	21	57.1	14/08/2016
20160815	228	28.7	25	12.4	25	0	25	7.2	25	20.3	25	10.9	25	27.7	75.7	15/08/2016
20160816	229	27.5	25	17.5	25	0	25	7.1	25	19.7	25	11.5	25	31.3	57.5	16/08/2016
20160817	230	28.7	25	16.4	25	0	25	6.5	25	17.9	25	14.5	25	36.8	77.8	17/08/2016
20160818	231	29.3	25	17.1	25	0	25	6.3	25	18.3	25	13	25	31.9	66.7	18/08/2016
20160819	232	31.4	25	20.2	25	0	25	8.2	25	12.9	25	10.8	25	23.5	45.6	19/08/2016
20160820	233	29.3	25	18.3	25	0	25	6.9	25	20.8	25	7.8	25	19.1	37.1	20/08/2016
20160821	234	31.4	25	13.2	25	0	25	5.3	25	15.9	25	12.4	25	27	81.8	21/08/2016
20160822	235	29.6	25	16.1	25	1.1	25	4.5	25	11.7	25	14.6	25	35.2	79.8	22/08/2016
20160823	236	25.6	25	19.6	25	0.3	25	4	25	11.9	25	16.3	25	49.7	71.5	23/08/2016
20160824	237	23.6	25	17.7	25	19.3	25	4.5	25	12.1	25	17.2	25	59.1	85	24/08/2016
20160825	238	22.4	25	10.4	25	0.1	25	5.9	25	21.8	25	9.4	25	34.7	74.6	25/08/2016
20160826	239	23.5	25	8.7	25	0	25	6.8	25	21.3	25	8.4	25	29	74.7	26/08/2016
20160827	240	23.8	25	8.7	25	0	25	6.8	25	23.2	25	7.3	25	24.8	64.9	27/08/2016
20160828	241	28.7	25	11.3	25	0	25	5.3	25	22.9	25	7.4	25	18.8	55.3	28/08/2016
20160829	242	31.6	25	12.8	25	0	25	7.5	25	24	25	9	25	19.4	60.9	29/08/2016
20160830	243	31.5	25	16.1	25	0	25	5.6	25	18.9	25	14.1	25	30.5	77.1	30/08/2016
20160831	244	32.7	25	16.7	25	0	25	8.3	25	15.7	25	14	25	28.3	73.7	31/08/2016
20160901	245	33.6	25	19.3	25	0	25	7.6	25	17.9	25	15.2	25	29.2	67.9	1/09/2016
20160902	246	24.4	25	19.2	25	12.9	25	5.6	25	16.3	25	20.4	25	66.8	91.7	2/09/2016
20160903	247	25.4	25	13.1	25	8.1	25	7.5	25	22.7	25	12.2	25	37.6	81	3/09/2016
20160904	248	25.7	25	13.3	25	0	25	7.6	25	21.2	25	10.7	25	32.4	70.1	4/09/2016
20160905	249	28.9	25	14.2	25	0	25	7.6	25	22.8	25	11.8	25	29.6	72.9	5/09/2016
20160906	250	31.6	25	19.2	25	0	25	6.5	25	20.9	25	12.6	25	27.1	56.7	6/09/2016
20160907	251	31.8	25	21.3	25	0	25	6.3	25	19.1	25	13.8	25	29.4	54.5	7/09/2016
20160908	252	32.2	25	19.4	25	0	25	6.8	25	23.1	25	16	25	33.3	71.1	8/09/2016
20160909	253	34.1	25	18.5	25	0	25	8.6	25	19.3	25	15	25	28	70.5	9/09/2016
20160910	254	30.9	25	18.1	25	0	25	7.9	25	24.1	25	8.8	25	19.7	42.4	10/09/2016
20160911	255	31.8	25	12.8	25	0	25	7.7	25	23.6	25	8.7	25	18.5	58.9	11/09/2016
20160912	256	33.9	25	13.7	25	0	25	8	25	24.6	25	11.1	25	21	70.9	12/09/2016
20160913	257	35.3	25	17.2	25	0	25	8.8	25	22.2	25	14.2	25	24.8	72.4	13/09/2016
20160914	258	33.3	25	22.1	25	0	25	7.3	25	16.5	25	16.1	25	31.5	60.6	14/09/2016
20160915	259	27.3	25	18	25	0.3	25	3.9	25	9.5	25	16.8	25	46.3	81.4	15/09/2016
20160916	260	30.9	25	17	25	0	25	4.8	25	16.5	25	16.9	25	37.8	87.3	16/09/2016
20160917	261	36.5	25	19.9	25	0	25	5.8	25	13.3	25	20.1	25	32.9	86.5	17/09/2016
20160918	262	23.1	25	20.5	25	1.2	25	3.7	25	8.8	25	19.5	25	69	80.9	18/09/2016
20160919	263	22.7	25	16.5	25	5.7	25	2	25	10	25	16.5	25	59.8	88	19/09/2016
20160920	264	24.4	25	18	25	0.6	25	2.2	25	10	25	20.8	25	68.1	100	20/09/2016
20160921	265	26	25	18.7	25	7.4	25	5.1	25	10.8	25	21.3	25	63.4	98.8	21/09/2016
20160922	266	26.7	25	13.2	25	0.1	25	6.3	25	25.1	25	9	25	25.7	59.4	22/09/2016
20160923	267	28.7	25	10.9	25	0	25	6.8	25	26	25	10.1	25	25.7	77.5	23/09/2016
20160924	268	35.2	25	12	25	0	25	10.1	25	26	25	9.6	25	16.9	68.5	24/09/2016
20160925	269	32.1	25	20.1	25	0	25	8.3	25	23.3	25	11.1	25	23.2	47.2	25/09/2016
20160926	270	33.9	25	16.1	25	0	25	8.3	25	25.1	25	7.2	25	13.6	39.4	26/09/2016
20160927	271	32.4	25	21.4	25	0	25	7.7	25	21.5	25	9	25	18.5	35.3	27/09/2016
20160928	272	34.6	25	21.3	25	0	25	5.8	25	18.7	25	9.8	25	17.8	38.7	28/09/2016
20160929	273	29.9	25	19.6	25	1.4	25	7.4	25	21.5	25	16.3	25	38.6	71.5	29/09/2016
20160930	274	30	25	9.2	25	0.1	25	7.8	25	27.8	25	5.6	25	13.2	48.2	30/09/2016
20161001	275	33.2	25	10.4	25	0	25	8.1	25	26.9	25	5.9	25	11.6	46.8	1/10/2016
20161002	276	34.6	25	20.1	25	0	25	6.6	25	10.8	25	5.8	25	10.5	24.7	2/10/2016
20161003	277	27	25	20.9	25	0.5	25	8	25	11.7	25	17.7	25	49.7	71.6	3/10/2016
20161004	278	29.3	25	11	25	0	25	9.5	25	26.9	25	5.7	25	14	43.5	4/10/2016
20161005	279	31.5	25	12.4	25	0	25	10.6	25	27.3	25	7.6	25	16.4	52.8	5/10/2016
20161006	280	34.9	25	16.7	25	0	25	10.3	25	27.1	25	8	25	14.3	42.1	6/10/2016
20161007	281	35	25	18.6	25	0	25	9.9	25	27.9	25	10	25	17.8	46.7	7/10/2016
20161008	282	35.7	25	18	25	0	25	10.5	25	27	25	9	25	15.4	43.6	8/10/2016
20161009	283	36	25	17.2	25	0	25	8.4	25	27.4	25	8.5	25	14.3	43.3	9/10/2016
20161010	284	38.7	25	17.6	25	0	25	10.5	25	27.3	25	7.4	25	10.8	36.8	10/10/2016
20161011	285	31.6	25	20.4	25	0	25	11.3	25	28.2	25	7.4	25	15.9	30.9	11/10/2016
20161012	286	31	25	15.8	25	0	25	12.2	25	28.4	25	6	25	13.4	33.4	12/10/2016
20161013	287	31.7	25	14.8	25	0	25	11.5	25	28.2	25	7.2	25	15.4	42.8	13/10/2016
20161014	288	32.6	25	15.6	25	0	25	10.2	25	26.9	25	7.5	25	15.2	42.3	14/10/2016
20161015	289	35.9	25	18.1	25	0	25	9.5	25	26.9	25	11.9	25	20.1	57.3	15/10/2016
20161016	290	37.4	25	19.2	25	0	25	14	25	26.6	25	16.6	25	25.9	74.6	16/10/2016
20161017	291	32.3	25	19.8	25	0	25	9	25	25	25	5.8	25	12	25.1	17/10/2016
20161018	292	33.6	25	17.3	25	0	25	11	25	29	25	6.2	25	11.9	31.4	18/10/2016
20161019	293	35.8	25	18.4	25	0	25	11.8	25	26.1	25	5.3	25	9	25.1	19/10/2016
20161020	294	38.3	25	24.4	25	0	25	10.7	25	24	25	7.1	25	10.5	23.2	20/10/2016
20161021	295	39.1	25	22.2	25	0	25	11.6	25	18.2	25	12.5	25	17.8	46.7	21/10/2016
20161022	296	23.4	25	20.7	25	1.6	25	6.2	25	11	25	17.3	25	60.1	70.9	22/10/2016
20161023	297	29.4	25	17.8	25	6.7	25	7.5	25	18.3	25	12.8	25	31.2	62.8	23/10/2016
20161024	298	30.9	25	14.5	25	0	25	9.3	25	29.4	25	8.2	25	18.4	49.7	24/10/2016
20161025	299	35.2	25	15.5	25	0	25	8.6	25	28.3	25	6.2	25	10.9	35.2	25/10/2016
20161026	300	38.8	25	18.9	25	0	25	10.5	25	26.9	25	8.9	25	12.9	40.8	26/10/2016
20161027	301	40.5	25	19.5	25	0	25	11.8	25	26.9	25	9.5	25	12.5	41.9	27/10/2016
20161028	302	40.4	25	22.8	25	0	25	12.6	25	26.8	25	8.8	25	11.7	31.7	28/10/2016
20161029	303	39.3	25	21.4	25	0	25	9.9	25	28.7	25	5.5	25	7.7	21.6	29/10/2016
20161030	304	41.4	25	21.3	25	0	25	13.2	25	28.6	25	12.2	25	15.4	48.2	30/10/2016
20161031	305	39.6	25	26.5	25	0	25	13.6	25	26.2	25	12.5	25	17.3	36.1	31/10/2016
20161101	306	36.5	25	24.6	25	0	25	12.4	25	18.5	25	6.9	25	11.3	22.3	1/11/2016
20161102	307	34.3	25	23.8	25	0	25	13	25	21.3	25	4.5	25	8.3	15.3	2/11/2016
20161103	308	40.4	25	23.2	25	0	25	12.5	25	20.9	25	5.7	25	7.6	20.1	3/11/2016
20161104	309	39.8	25	22.5	25	0	25	12.4	25	28.4						

20161105	310	39.7	25	24.6	25	0	25	13.3	25	27.9	25	9.7	25	13.4	31.4	5/11/2016
20161106	311	39.6	25	25.8	25	0	25	13.1	25	28.8	25	10.9	25	15.1	32.8	6/11/2016
20161107	312	39.2	25	21.9	25	0	25	12.4	25	26.4	25	6.4	25	9.1	24.4	7/11/2016
20161108	313	38.8	25	20.2	25	0	25	12.3	25	26.6	25	18.7	25	27	79	8/11/2016
20161109	314	40.7	25	27.1	25	0	25	12	25	24.8	25	21	25	27.4	58.6	9/11/2016
20161110	315	39.1	25	28.4	25	0.1	25	9.1	25	15	25	16.6	25	23.6	42.9	10/11/2016
20161111	316	42.8	25	25.6	25	0	25	7.3	25	24	25	17.1	25	20	52.1	11/11/2016
20161112	317	30.1	25	24.6	25	6.5	25	8.5	25	16.1	25	22.8	25	53.4	73.7	12/11/2016
20161113	318	31.5	25	23.7	25	5.1	25	9.7	25	15.3	25	22.7	25	49.1	77.5	13/11/2016
20161114	319	32.8	25	19	25	0.2	25	10.5	25	27.6	25	6.3	25	12.7	28.7	14/11/2016
20161115	320	34.4	25	16.9	25	0	25	13.6	25	31	25	6.3	25	11.6	32.7	15/11/2016
20161116	321	37.2	25	17.1	25	0	25	9.6	25	30.5	25	5.9	25	9.3	30.3	16/11/2016
20161117	322	38.2	25	19.6	25	0	25	10	25	29.4	25	11.2	25	16.7	49.1	17/11/2016
20161118	323	37.1	25	24.3	25	0	25	9.7	25	28.9	25	12.4	25	19.7	40.8	18/11/2016
20161119	324	37.3	25	24	25	0	25	10.1	25	25.3	25	12.5	25	19.6	41.9	19/11/2016
20161120	325	38.2	25	24.5	25	0	25	10.7	25	28.2	25	14	25	20.9	45.5	20/11/2016
20161121	326	38.3	25	23.6	25	0	25	13	25	24.9	25	14.3	25	21.2	49.1	21/11/2016
20161122	327	39.1	25	22.6	25	0	25	10	25	26.1	25	11.6	25	16.5	42.3	22/11/2016
20161123	328	40.5	25	26.6	25	0	25	10.4	25	23.5	25	10.9	25	14.4	31.3	23/11/2016
20161124	329	41.5	25	24.3	25	0	25	12.4	25	21.8	25	15.9	25	19.9	52.4	24/11/2016
20161125	330	41.2	25	28.1	25	0	25	10.7	25	22.4	25	5.9	25	7.5	15.5	25/11/2016
20161126	331	38.9	25	29.6	25	0	25	13.7	25	18.7	25	10.8	25	15.5	26	26/11/2016
20161127	332	38.6	25	25.9	25	0	25	14.3	25	21.1	25	19.6	25	28.6	58.7	27/11/2016
20161128	333	40.2	25	25.3	25	0	25	13.7	25	24.7	25	15	25	20.1	46.5	28/11/2016
20161129	334	40.1	25	22.8	25	0.3	25	12.5	25	28.4	25	18	25	24.3	64.9	29/11/2016
20161130	335	41.1	25	21.9	25	0	25	11.7	25	28	25	8.9	25	11.4	33.9	30/11/2016
20161201	336	41.7	25	26	25	0	25	12	25	26.2	25	23.1	25	28.6	68.7	1/12/2016
20161202	337	41.6	25	27.7	25	0	25	13.7	25	24.1	25	22.6	25	28.1	60.9	2/12/2016
20161203	338	40.3	25	22.2	25	21	25	12	25	19.1	25	21.2	25	28.3	79.2	3/12/2016
20161204	339	42.1	25	24.1	25	0	25	13.3	25	24.1	25	14.4	25	17.5	48	4/12/2016
20161205	340	41.2	25	23.6	25	0	25	13.5	25	24.7	25	13.6	25	17.3	46.7	5/12/2016
20161206	341	42.5	25	24.5	25	0	25	15.7	25	25	25	13	25	15.4	42.3	6/12/2016
20161207	342	42.7	25	27.7	25	0	25	15.7	25	26.6	25	14.9	25	17.5	40.1	7/12/2016
20161208	343	42.9	25	27.5	25	0	25	10.3	25	19	25	21.9	25	25.5	59.7	8/12/2016
20161209	344	36.3	25	24.4	25	0.2	25	11.3	25	16.7	25	20.1	25	33.3	65.8	9/12/2016
20161210	345	37.4	25	23	25	1.1	25	11.4	25	25.6	25	17.9	25	27.9	63.7	10/12/2016
20161211	346	35.8	25	23.7	25	0	25	10	25	18.8	25	22.1	25	37.6	75.4	11/12/2016
20161212	347	38	25	24.2	25	0	25	10	25	23.3	25	20	25	30.2	66.2	12/12/2016
20161213	348	38.4	25	25.2	25	1.2	25	10.9	25	27.1	25	21.3	25	31.5	66.5	13/12/2016
20161214	349	38.9	25	26.2	25	0.1	25	11.7	25	23.6	25	21.3	25	30.6	62.6	14/12/2016
20161215	350	38.3	25	27.5	25	0	25	7.5	25	12.6	25	24.6	25	36.5	67	15/12/2016
20161216	351	34.4	25	23	25	33.9	25	7.6	25	15.7	25	26.1	25	48	92.9	16/12/2016
20161217	352	37.8	25	25.1	25	0.3	25	6.4	25	22.2	25	26.6	25	40.6	83.5	17/12/2016
20161218	353	37.2	25	24.8	25	0	25	8.3	25	23.7	25	25.7	25	40.5	82.1	18/12/2016
20161219	354	38.1	25	26.1	25	2	25	10.8	25	24.6	25	25	25	37.5	74	19/12/2016
20161220	355	38.3	25	27.1	25	0	25	10.7	25	24.4	25	24	25	35.6	66.9	20/12/2016
20161221	356	38.9	25	26.6	25	0	25	8.2	25	17.9	25	21.9	25	31.5	62.9	21/12/2016
20161222	357	31.2	25	25.5	25	1.3	25	4.5	25	14.2	25	25.2	25	55.5	77.2	22/12/2016
20161223	358	33.8	25	23.9	25	0.1	25	5.6	25	9.8	25	21.8	25	41.4	73.5	23/12/2016
20161224	359	34.9	25	26.9	25	0	25	5.9	25	12.5	25	18.6	25	33.3	52.5	24/12/2016
20161225	360	35.1	25	26.3	25	0	25	7.9	25	15.9	25	22.6	25	40	66.1	25/12/2016
20161226	361	38.2	25	23.8	25	0	25	13.5	25	19.2	25	22.4	25	33.4	76	26/12/2016
20161227	362	37	25	27.4	25	0	25	11	25	14.7	25	22.2	25	35.4	60.8	27/12/2016
20161228	363	34.1	25	26.7	25	0.7	25	5.8	25	9.2	25	25.7	25	48	73.4	28/12/2016
20161229	364	37	25	25.3	25	7	25	9.1	25	23.2	25	26	25	41.4	80.6	29/12/2016
20161230	365	35.5	25	25.4	25	7.8	25	8.3	25	21.5	25	27.1	25	46.9	83.6	30/12/2016
20161231	366	38.9	25	26.1	25	0	25	8.3	25	19.3	25	26.7	25	38.4	79	31/12/2016
20170101	1	37.2	25	25.5	25	0.3	25	9.2	25	21.7	25	26.6	25	41.9	81.5	1/01/2017
20170102	2	36.2	25	23.9	25	0.9	25	8.6	25	21.8	25	27.1	25	45.1	91.4	2/01/2017
20170103	3	36.6	25	25.6	25	6.2	25	9.2	25	19.1	25	26.6	25	43.3	81.1	3/01/2017
20170104	4	35.7	25	25.3	25	0.5	25	13.6	25	12.1	25	30.1	25	51.5	93.4	4/01/2017
20170105	5	37.8	25	26.1	25	8.5	25	7.1	25	21	25	28.8	25	43.9	85.2	5/01/2017
20170106	6	37	25	26.5	25	0.5	25	7.4	25	14	25	27.2	25	43.3	78.6	6/01/2017
20170107	7	36.1	25	24.5	25	0	25	7.9	25	17.9	25	22.5	25	37.7	73.2	7/01/2017
20170108	8	37.8	25	27.4	25	0	25	9.2	25	20.8	25	23	25	35.1	63	8/01/2017
20170109	9	35.3	25	24.5	25	13.1	25	9.7	25	11.8	25	28.3	25	49.5	92.1	9/01/2017
20170110	10	32.7	25	25.3	25	3.2	25	7.7	25	20.9	25	29.5	25	59.6	91.5	10/01/2017
20170111	11	34	25	24.9	25	23.2	25	8	25	18.6	25	30.6	25	57.5	97.2	11/01/2017
20170112	12	36.7	25	26.2	25	0.1	25	10.4	25	22.1	25	29	25	47	85.3	12/01/2017
20170113	13	35.2	25	24.8	25	0	25	8.7	25	17.4	25	28.8	25	50.7	92	13/01/2017
20170114	14	36.6	25	26.1	25	0.1	25	8.2	25	19.3	25	28	25	45.6	82.8	14/01/2017
20170115	15	29.3	25	23.1	25	55.6	25	6	25	7.6	25	27.3	25	67	96.6	15/01/2017
20170116	16	32.9	25	23.6	25	0.1	25	7.4	25	20.2	25	26.5	25	53	91	16/01/2017
20170117	17	33.1	25	24.3	25	0.7	25	7.8	25	22.6	25	27.3	25	54	89.9	17/01/2017
20170118	18	35.3	25	24.1	25	2.9	25	9	25	23.1	25	27.4	25	47.9	91.3	18/01/2017
20170119	19	37.3	25	26.2	25	0.1	25	8.9	25	25.3	25	28.8	25	45.1	84.7	19/01/2017
20170120	20	37.3	25	27.5	25	0	25	9.8	25	23.5	25	26.8	25	42	73	20/01/2017
20170121	21	37.7	25	26.3	25	0	25	8.1	25	22.2	25	28.5	25	43.7	83.3	21/01/2017
20170122	22	37	25	26.8	25	0	25	6.8	25	12.5	25	27.9	25	44.5	79.2	22/01/2017
20170123	23	36.3	25	25.9	25	2.6	25	7.5	25	23.6	25	28.1	25	46.5	84.1	23/01/2017
20170124	24	36.3	25	25.2	25	0.1	25	7.5	25	17.9	25	27.7	25	45.9	86.4	24/01/2017
20170125	25	38.2	25	25.2	25	3.4	25	9.5	25	23.4	25	26.6	25	39.7	83	25/01/2017
20170126	26	40.7	25	24.9	25	0										

20170127	27	40.8	25	25	25	0	25	10.2	25	25.5	25	24.7	25	32.1	78	27/01/2017
20170128	28	40.5	25	25.4	25	0	25	11.1	25	26.7	25	26.3	25	34.7	81.1	28/01/2017
20170129	29	39.9	25	28.3	25	3.6	25	9	25	23.5	25	23.7	25	32.3	61.6	29/01/2017
20170130	30	38.8	25	25.3	25	1.8	25	11.9	25	25.4	25	21.4	25	30.9	66.4	30/01/2017
20170131	31	38.4	25	24.7	25	0.1	25	10.4	25	24.4	25	22.9	25	33.8	73.6	31/01/2017
20170201	32	35.1	25	24.4	25	12.6	25	9	25	16.4	25	25.7	25	45.5	84.1	1/02/2017
20170202	33	37.4	25	24.9	25	1.4	25	9.7	25	21.7	25	25.1	25	39.1	79.7	2/02/2017
20170203	34	38.9	25	25.6	25	0.1	25	10.9	25	23.5	25	25.8	25	37.1	78.6	3/02/2017
20170204	35	38.1	25	27.2	25	0	25	11.8	25	23.6	25	28.6	25	42.9	79.3	4/02/2017
20170205	36	38.4	25	24.3	25	0	25	11.2	25	22.4	25	24.1	25	35.6	79.4	5/02/2017
20170206	37	38.2	25	27.9	25	0	25	11.5	25	19.1	25	24.4	25	36.4	64.9	6/02/2017
20170207	38	38.8	25	26	25	0	25	11.1	25	23.1	25	27.1	25	39.2	80.6	7/02/2017
20170208	39	38.4	25	24.9	25	0	25	13.2	25	23.5	25	25.7	25	38	81.6	8/02/2017
20170209	40	39.7	25	26.9	25	0	25	11.8	25	26.3	25	22.5	25	31	63.5	9/02/2017
20170210	41	39.3	25	26.5	25	0	25	11.8	25	23.7	25	20.1	25	28.3	58.1	10/02/2017
20170211	42	39.1	25	26.1	25	0	25	8.6	25	19.8	25	23.3	25	33.1	68.9	11/02/2017
20170212	43	39.4	25	25.7	25	0	25	8.5	25	21	25	22.6	25	31.6	68.5	12/02/2017
20170213	44	40.4	25	26.7	25	0	25	10.9	25	24.7	25	25.8	25	34.2	73.7	13/02/2017
20170214	45	35.7	25	23.7	25	16.2	25	8.1	25	18.7	25	27.5	25	47.1	93.9	14/02/2017
20170215	46	36.7	25	25.2	25	0.1	25	8.6	25	20.6	25	26	25	42.1	81.1	15/02/2017
20170216	47	36.8	25	25.2	25	0	25	10.3	25	22.6	25	25.4	25	40.9	79.3	16/02/2017
20170217	48	35.7	25	25.2	25	0	25	10	25	18.8	25	24.8	25	42.4	77.4	17/02/2017
20170218	49	32.9	25	25.8	25	0	25	10.2	25	20.4	25	25.8	25	51.6	77.7	18/02/2017
20170219	50	33	25	22.2	25	3.2	25	4.8	25	15.7	25	25.1	25	49.9	93.8	19/02/2017
20170220	51	34.3	25	21.3	25	0.1	25	8	25	14.6	25	9	25	16.6	35.5	20/02/2017
20170221	52	30.9	25	22.5	25	0	25	8.2	25	10.7	25	20.3	25	45.4	74.5	21/02/2017
20170222	53	27.8	25	22.9	25	0.4	25	5.8	25	12.1	25	24.1	25	64.5	86.3	22/02/2017
20170223	54	32.3	25	23.4	25	12	25	3.8	25	11.6	25	28	25	57.9	97.3	23/02/2017
20170224	55	37.5	25	23.8	25	1.6	25	8.8	25	18.2	25	25.5	25	39.5	86.5	24/02/2017
20170225	56	37.4	25	24.5	25	0.2	25	7.9	25	20.4	25	21.9	25	34.1	71.3	25/02/2017
20170226	57	36.6	25	23.6	25	0	25	9.8	25	25.1	25	25.8	25	42	88.6	26/02/2017
20170227	58	37.2	25	24.6	25	0	25	10.1	25	21.8	25	20.4	25	32.2	66	27/02/2017
20170228	59	37.3	25	22.9	25	7.5	25	10.3	25	23.6	25	20.1	25	31.5	72	28/02/2017
20170301	60	38.3	25	23.8	25	0	25	10.7	25	21.7	25	19.4	25	28.8	65.8	1/03/2017
20170302	61	39.2	25	22.5	25	0	25	10.4	25	22	25	17.5	25	24.8	64.2	2/03/2017
20170303	62	38.2	25	23.2	25	0	25	10.6	25	18.4	25	19.3	25	28.8	67.9	3/03/2017
20170304	63	38.3	25	23.4	25	0.1	25	8.8	25	21.9	25	21.6	25	32.1	75.1	4/03/2017
20170305	64	39.6	25	23.3	25	0	25	10.1	25	21	25	17.5	25	24.2	61.2	5/03/2017
20170306	65	36.2	25	26	25	0	25	9.2	25	11.8	25	25.6	25	42.6	76.2	6/03/2017
20170307	66	38.7	25	26	25	0	25	10.7	25	14.6	25	22.5	25	32.7	67	7/03/2017
20170308	67	34.8	25	23.6	25	8.1	25	7.1	25	11.8	25	27.6	25	49.6	94.8	8/03/2017
20170309	68	36.8	25	25.1	25	0.2	25	9.8	25	10.9	25	25.9	25	41.7	81.3	9/03/2017
20170310	69	38.8	25	23.4	25	0.1	25	7.8	25	23.5	25	16.2	25	23.4	56.3	10/03/2017
20170311	70	37.4	25	24.4	25	0	25	8.9	25	25.1	25	23.3	25	36.3	76.3	11/03/2017
20170312	71	37.9	25	23.9	25	0	25	7.8	25	22.8	25	28.1	25	42.6	94.8	12/03/2017
20170313	72	37.3	25	21.9	25	38.9	25	10.8	25	22.2	25	18.9	25	29.6	72	13/03/2017
20170314	73	38.1	25	22.6	25	0	25	9.7	25	25.6	25	11.2	25	16.8	40.9	14/03/2017
20170315	74	38.3	25	20.3	25	0	25	9.8	25	25.6	25	13	25	19.3	54.6	15/03/2017
20170316	75	39.6	25	22.6	25	0	25	10.8	25	22	25	24.5	25	33.9	89.4	16/03/2017
20170317	76	40.2	25	22.6	25	0	25	10.5	25	23.2	25	11.6	25	15.6	42.3	17/03/2017
20170318	77	40.8	25	22.9	25	0	25	12.5	25	21.2	25	14.1	25	18.3	50.5	18/03/2017
20170319	78	36.6	25	26	25	0	25	10.2	25	15.9	25	28.1	25	45.8	83.6	19/03/2017
20170320	79	35.3	25	19.3	25	22.2	25	8.8	25	20.9	25	24.6	25	43	100	20/03/2017
20170321	80	37.9	25	24.7	25	0	25	8.7	25	22.3	25	25.7	25	39	82.6	21/03/2017
20170322	81	38.5	25	24.6	25	0	25	11.2	25	18.9	25	25.3	25	37.2	81.8	22/03/2017
20170323	82	39.5	25	24.1	25	0.1	25	11	25	21	25	23.2	25	32.3	77.3	23/03/2017
20170324	83	38.9	25	25.5	25	0	25	9.9	25	19	25	22.4	25	32.2	68.7	24/03/2017
20170325	84	37.9	25	27	25	0	25	11.7	25	20.9	25	26.7	25	40.5	74.9	25/03/2017
20170326	85	39.1	25	25.7	25	0	25	9.9	25	18.9	25	20.1	25	28.6	60.9	26/03/2017
20170327	86	39.9	25	23.5	25	0	25	10.3	25	20.2	25	15.9	25	21.7	54.9	27/03/2017
20170328	87	41.2	25	24.5	25	0	25	9.3	25	20.2	25	16.3	25	20.7	53	28/03/2017
20170329	88	41.2	25	23.9	25	0	25	9.6	25	20	25	18.1	25	23	61	29/03/2017
20170330	89	38.4	25	28.5	25	0	25	13.1	25	21.1	25	6.4	25	9.5	16.4	30/03/2017
20170331	90	32.7	25	19.2	25	0	25	11.6	25	22.8	25	7	25	14.2	31.5	31/03/2017
20170401	91	33.8	25	15.6	25	0	25	12.5	25	24.7	25	5.1	25	9.7	28.8	1/04/2017
20170402	92	35.2	25	18.4	25	0	25	11.5	25	24.8	25	5.8	25	10.2	27.4	2/04/2017
20170403	93	36.3	25	19.8	25	0	25	7.4	25	23.5	25	9.3	25	15.4	40.3	3/04/2017
20170404	94	35.9	25	21.7	25	0	25	9.5	25	24.2	25	15.5	25	26.2	59.7	4/04/2017
20170405	95	35.9	25	22.4	25	0	25	8.2	25	21.7	25	14.2	25	24	52.4	5/04/2017
20170406	96	36.3	25	22.2	25	0	25	9.6	25	19.6	25	15	25	24.8	56.1	6/04/2017
20170407	97	36.1	25	23.1	25	0	25	10	25	21.1	25	16.4	25	27.4	58	7/04/2017
20170408	98	35.3	25	23.8	25	0	25	10	25	20.8	25	13.5	25	23.6	45.8	8/04/2017
20170409	99	35.9	25	20.8	25	0	25	10.5	25	22	25	11.3	25	19.1	46	9/04/2017
20170410	100	33.8	25	21.4	25	0	25	13.8	25	21	25	7.2	25	13.7	28.3	10/04/2017
20170411	101	33.4	25	15.4	25	0	25	7.1	25	22.9	25	4	25	7.8	22.9	11/04/2017
20170412	102	34.9	25	15.8	25	0	25	9.1	25	20.8	25	4.3	25	7.7	24	12/04/2017
20170413	103	35.4	25	16.3	25	0	25	9.5	25	19.7	25	5.3	25	9.2	28.6	13/04/2017
20170414	104	35.5	25	17.6	25	0	25	8.4	25	20.9	25	9.7	25	16.8	48.2	14/04/2017
20170415	105	35	25	21.5	25	0	25	7.4	25	21.5	25	13.4	25	23.8	52.3	15/04/2017
20170416	106	35	25	20.9	25	0	25	9.3	25	16.7	25	14.4	25	25.6	58.3	16/04/2017
20170417	107	34.8	25	21.9	25	0	25	9.8	25	19.6	25	14.8	25	26.6	56.3	17/04/2017
20170418	108	35	25	21.4	25	0	25	10.4	25	20.8	25	14.7	25	26.1	57.7	18/04/2017
20170419	109	35	25	22.3	25	0	25	9.3	25	23.2	25	12.1				

20170420	110	34.4	25	23.1	25	0	25	7	25	20.6	25	14	25	25.7	49.6	20/04/2017
20170421	111	34.3	25	22.3	25	0	25	7.4	25	21.7	25	15.8	25	29.2	58.7	21/04/2017
20170422	112	34.2	25	22.3	25	0	25	9.8	25	18.7	25	14.8	25	27.5	55	22/04/2017
20170423	113	34.6	25	21.7	25	0	25	8.3	25	21.1	25	17.3	25	31.5	66.7	23/04/2017
20170424	114	34.7	25	21.6	25	0	25	8	25	20.4	25	16.2	25	29.3	62.8	24/04/2017
20170425	115	34.8	25	21.4	25	0	25	6.3	25	15.5	25	15.6	25	28.1	61.2	25/04/2017
20170426	116	31.8	25	21.5	25	0	25	9.4	25	19.1	25	15	25	31.9	58.5	26/04/2017
20170427	117	27.1	25	18.6	25	0	25	10.3	25	19.8	25	8.4	25	23.4	39.2	27/04/2017
20170428	118	25.8	25	14	25	0	25	9.2	25	19.8	25	4.9	25	14.8	30.7	28/04/2017
20170429	119	27.9	25	10.2	25	0	25	5.8	25	20.1	25	5.6	25	14.9	45	29/04/2017
20170430	120	31.4	25	11.5	25	0	25	5.6	25	21.1	25	6	25	13.1	44.2	30/04/2017
20170501	121	33.6	25	12.3	25	0	25	8	25	17.5	25	6.4	25	12.3	44.8	1/05/2017
20170502	122	33.1	25	17.4	25	0	25	7.8	25	17.8	25	9	25	17.8	45.3	2/05/2017
20170503	123	33.2	25	19.3	25	0	25	10.4	25	18.7	25	7.9	25	15.5	35.3	3/05/2017
20170504	124	33.4	25	20	25	0	25	7	25	16	25	12.8	25	24.9	54.8	4/05/2017
20170505	125	33.4	25	21.4	25	0	25	7.8	25	18.8	25	16	25	31.1	62.8	5/05/2017
20170506	126	33.2	25	21.4	25	0	25	9	25	17.4	25	15.1	25	29.7	59.3	6/05/2017
20170507	127	32.9	25	22.5	25	0	25	10.4	25	17.4	25	9.6	25	19.2	35.2	7/05/2017
20170508	128	31.1	25	19.2	25	0	25	8	25	19.7	25	7.7	25	17	34.6	8/05/2017
20170509	129	30.4	25	15.9	25	0	25	5.4	25	20	25	7	25	16.1	38.8	9/05/2017
20170510	130	30.1	25	16.1	25	0	25	9	25	20.5	25	5.1	25	12	27.9	10/05/2017
20170511	131	29.7	25	14.5	25	0	25	6	25	20.3	25	8.4	25	20.1	50.9	11/05/2017
20170512	132	28.2	25	15.5	25	0	25	5.6	25	20.7	25	10.5	25	27.5	59.7	12/05/2017
20170513	133	30.3	25	12.9	25	0	25	6.9	25	18	25	8.8	25	20.4	59.2	13/05/2017
20170514	134	32.3	25	13.8	25	0	25	6.5	25	17.8	25	8.6	25	17.8	54.5	14/05/2017
20170515	135	31.9	25	18.2	25	0	25	7.3	25	18.3	25	11.6	25	24.5	55.5	15/05/2017
20170516	136	32	25	19.2	25	0	25	6.9	25	19.4	25	6	25	12.6	27	16/05/2017
20170517	137	33.3	25	15.4	25	0	25	7	25	14.3	25	9	25	17.6	51.5	17/05/2017
20170518	138	33.9	25	17.1	25	0	25	2.5	25	13	25	12.1	25	22.9	62.1	18/05/2017
20170519	139	30	25	20.4	25	0	25	3.9	25	11.3	25	19.9	25	46.9	83.1	19/05/2017
20170520	140	30.6	25	18.7	25	0	25	4.3	25	16	25	12.9	25	29.4	59.8	20/05/2017
20170521	141	31.7	25	17.1	25	0	25	5.6	25	16.8	25	8.1	25	17.3	41.6	21/05/2017
20170522	142	32.8	25	18.5	25	0	25	5.8	25	18.3	25	10.2	25	20.5	47.9	22/05/2017
20170523	143	32.7	25	17.4	25	0	25	6.2	25	18	25	14.8	25	29.9	74.5	23/05/2017
20170524	144	33.1	25	18.7	25	0	25	5.1	25	18.6	25	16.7	25	33	77.5	24/05/2017
20170525	145	32.4	25	16.3	25	0	25	7.7	25	18.5	25	9.4	25	19.3	50.7	25/05/2017
20170526	146	30.8	25	15.2	25	0	25	5.3	25	19.1	25	6.3	25	14.2	36.5	26/05/2017
20170527	147	31.6	25	12.7	25	0	25	5.9	25	18.7	25	6.1	25	13.1	41.6	27/05/2017
20170528	148	31.6	25	12.5	25	0	25	7.1	25	17.7	25	6.1	25	13.1	42.1	28/05/2017
20170529	149	22.3	25	18.1	25	0	25	5.1	25	10.4	25	6.2	25	23	29.9	29/05/2017
20170530	150	27.9	25	12.1	25	0	25	7.9	25	10.9	25	6.6	25	17.6	46.8	30/05/2017
20170531	151	26.6	25	12.9	25	0	25	8.2	25	13.6	25	6.3	25	18.1	42.4	31/05/2017
20170601	152	25.5	25	15	25	0	25	5.2	25	13.1	25	6.3	25	19.3	37	1/06/2017
20170602	153	27.2	25	13.8	25	0	25	6.7	25	16.7	25	4.9	25	13.6	31.1	2/06/2017
20170603	154	27.5	25	15.4	25	0	25	5.2	25	17.9	25	11.4	25	31.1	65.2	3/06/2017
20170604	155	27.7	25	14.4	25	0	25	6.8	25	14.4	25	4.6	25	12.4	28.1	4/06/2017
20170605	156	27.6	25	12.2	25	0	25	7.2	25	13.4	25	5.2	25	14.1	36.6	5/06/2017
20170606	157	27.1	25	10.3	25	0	25	6.9	25	19.1	25	5.9	25	16.5	47.1	6/06/2017
20170607	158	24.4	25	13.5	25	0	25	6.6	25	18.4	25	4.5	25	14.7	29.1	7/06/2017
20170608	159	25	25	8.1	25	0	25	5.3	25	18.1	25	4.9	25	15.5	45.4	8/06/2017
20170609	160	24.8	25	7.9	25	0	25	6.7	25	17.3	25	6	25	19.2	56.4	9/06/2017
20170610	161	24.2	25	9.7	25	0	25	5.5	25	15.4	25	6.5	25	21.5	54	10/06/2017
20170611	162	25.1	25	11.4	25	0	25	3.4	25	15.9	25	5.3	25	16.6	39.3	11/06/2017
20170612	163	24	25	9.2	25	0	25	4.7	25	18.5	25	7.4	25	24.8	63.6	12/06/2017
20170613	164	25.5	25	12.1	25	0	25	5.5	25	11	25	8.2	25	25.1	58.1	13/06/2017
20170614	165	27.3	25	9.9	25	0	25	5.6	25	17.6	25	8	25	22.1	65.6	14/06/2017
20170615	166	28.9	25	12.4	25	0	25	5.4	25	17.3	25	9	25	22.6	62.5	15/06/2017
20170616	167	29.9	25	15	25	0	25	5.5	25	16.2	25	11.6	25	27.5	68.1	16/06/2017
20170617	168	30	25	13.6	25	0	25	5.4	25	14.5	25	10.4	25	24.5	66.8	17/06/2017
20170618	169	30.1	25	15.5	25	0	25	6.8	25	13.6	25	9.9	25	23.2	56.3	18/06/2017
20170619	170	28.2	25	17	25	0	25	4.9	25	17.6	25	7.2	25	18.8	37.2	19/06/2017
20170620	171	27.4	25	15.1	25	0	25	4.9	25	18.1	25	6.9	25	18.9	40.2	20/06/2017
20170621	172	28.6	25	13	25	0	25	4.8	25	17.7	25	9.2	25	23.5	61.5	21/06/2017
20170622	173	28.1	25	15.6	25	0	25	4.5	25	16.6	25	8.9	25	23.4	50.2	22/06/2017
20170623	174	27.7	25	12	25	0	25	5	25	17.9	25	8.2	25	22.1	58.5	23/06/2017
20170624	175	28.6	25	11.9	25	0	25	4.8	25	16.5	25	9	25	23	64.6	24/06/2017
20170625	176	29.5	25	12.6	25	0	25	5.8	25	16.7	25	9.7	25	23.5	66.5	25/06/2017
20170626	177	29.8	25	13.9	25	0	25	5.6	25	16.8	25	8.4	25	20	52.9	26/06/2017
20170627	178	29.4	25	12	25	0	25	5.5	25	12.6	25	10.4	25	25.4	74.2	27/06/2017
20170628	179	29.9	25	12.9	25	0	25	5.7	25	10.3	25	12.3	25	29.2	82.7	28/06/2017
20170629	180	25.8	25	15.2	25	0	25	6.6	25	10.6	25	12.3	25	37	71.3	29/06/2017
20170630	181	23.3	25	12	25	0	25	6.7	25	16.2	25	7.9	25	27.6	56.4	30/06/2017
20170701	182	28.6	25	11	25	0	25	4.1	25	14.4	25	8	25	20.4	61	1/07/2017
20170702	183	30.4	25	14.2	25	0	25	5.2	25	12	25	14.5	25	33.4	89.6	2/07/2017
20170703	184	31.5	25	17.6	25	0	25	4.8	25	14.2	25	13.9	25	30.1	69.1	3/07/2017
20170704	185	32.1	25	19.6	25	0	25	4.9	25	14.3	25	12.7	25	26.6	55.7	4/07/2017
20170705	186	31.4	25	21.1	25	0	25	6.1	25	11.2	25	20.8	25	45.3	83.2	5/07/2017
20170706	187	32.6	25	18.4	25	0	25	4.2	25	11	25	13.8	25	28.1	65.2	6/07/2017
20170707	188	25.5	25	21.1	25	0	25	4.2	25	7	25	21.3	25	65.3	85.2	7/07/2017
20170708	189	25.9	25	15.5	25	0	25	4.5	25	10.9	25	5.9	25	17.7	33.5	8/07/2017
20170709	190	28	25	15.9	25	1.7	25	4.5	25	8.3	25	11.1	25	29.4	61.5	9/07/2017
20170710	191	26.6	25	14.1	25	0	25	3.5	25	10.5	25	9.2	25	26.4	57.2	10/07/2017
20170711	192	29.2	25	14.8	25	0	25	4.9	25	16.8	25	13.4	25	33.1	79.6	11/07/2017

20170712	193	30	25	16.8	25	0	25	6.1	25	14.8	25	12.8	25	30.2	66.9	12/07/2017
20170713	194	29.6	25	14.6	25	0	25	4.4	25	14.7	25	12	25	28.9	72.3	13/07/2017
20170714	195	29.2	25	13.3	25	0	25	5.3	25	17.5	25	9.4	25	23.2	61.6	14/07/2017
20170715	196	27.8	25	14.4	25	0	25	6	25	17.7	25	8.2	25	22	50	15/07/2017
20170716	197	28.3	25	11.4	25	0	25	4.6	25	18.8	25	7.3	25	19	54.2	16/07/2017
20170717	198	30	25	10.4	25	0	25	5.2	25	19.1	25	6.2	25	14.6	49.2	17/07/2017
20170718	199	31.1	25	12	25	0	25	4.8	25	19	25	4.9	25	10.8	35	18/07/2017
20170719	200	25.5	25	14.4	25	0	25	5.1	25	19.4	25	6.2	25	19	37.8	19/07/2017
20170720	201	23.9	25	6.6	25	0	25	5.1	25	19.7	25	5.2	25	17.5	53.4	20/07/2017
20170721	202	26.3	25	6	25	0	25	5.4	25	18.4	25	5.1	25	14.9	54.6	21/07/2017
20170722	203	28.1	25	7.1	25	0	25	5.2	25	17	25	4.8	25	12.6	47.6	22/07/2017
20170723	204	29.6	25	9.6	25	0	25	5.3	25	16.4	25	4.7	25	11.3	39.3	23/07/2017
20170724	205	30.2	25	12.2	25	0	25	4.9	25	15.3	25	6.1	25	14.2	43	24/07/2017
20170725	206	29.7	25	15.9	25	0	25	6.6	25	18.6	25	9.3	25	22.3	51.5	25/07/2017
20170726	207	29.4	25	13.5	25	0	25	7.2	25	20.1	25	7.7	25	18.8	49.8	26/07/2017
20170727	208	29.1	25	14.2	25	0	25	6.1	25	19.2	25	7	25	17.4	43.3	27/07/2017
20170728	209	29	25	11.9	25	0	25	5.8	25	18.7	25	6.5	25	16.2	46.7	28/07/2017
20170729	210	29	25	12.5	25	0	25	5.9	25	19.4	25	9.7	25	24.2	67	29/07/2017
20170730	211	29.5	25	10	25	0	25	5.9	25	18.8	25	7.2	25	17.5	58.7	30/07/2017
20170731	212	29.1	25	12.4	25	0	25	4.9	25	19.9	25	7.6	25	18.9	52.8	31/07/2017
20170801	213	30.3	25	13	25	0	25	5.9	25	19.9	25	7.3	25	16.9	48.8	1/08/2017
20170802	214	30.3	25	12.5	25	0	25	5.2	25	19.9	25	9.8	25	22.7	67.7	2/08/2017
20170803	215	26.1	25	15.5	25	0	25	6.6	25	17.8	25	4.5	25	13.3	25.6	3/08/2017
20170804	216	25.8	25	9.5	25	0	25	6.1	25	16.1	25	6.9	25	20.8	58.2	4/08/2017
20170805	217	26.5	25	9.8	25	0	25	5.7	25	17.1	25	5.7	25	16.5	47.1	5/08/2017
20170806	218	27.7	25	10.2	25	0	25	5.4	25	19.6	25	4.8	25	12.9	38.6	6/08/2017
20170807	219	28.5	25	7.1	25	0	25	6.7	25	21.7	25	3.9	25	10	38.7	7/08/2017
20170808	220	26.8	25	9.6	25	0	25	7.2	25	21.8	25	5.8	25	16.5	48.6	8/08/2017
20170809	221	29.8	25	9.4	25	0	25	7.5	25	21.8	25	3.9	25	9.3	33.1	9/08/2017
20170810	222	30.9	25	10.4	25	0	25	6.8	25	21	25	6.7	25	15	53.2	10/08/2017
20170811	223	31.4	25	11.1	25	0	25	6	25	20.3	25	8.9	25	19.4	67.4	11/08/2017
20170812	224	32.1	25	12.7	25	0	25	6.8	25	20.9	25	6.6	25	13.8	45	12/08/2017
20170813	225	32.6	25	13.6	25	0	25	7.6	25	20.3	25	8	25	16.3	51.4	13/08/2017
20170814	226	32.2	25	13.2	25	0	25	7.9	25	22	25	5.7	25	11.9	37.6	14/08/2017
20170815	227	32.9	25	13.2	25	0	25	7.3	25	22.3	25	7.5	25	15	49.5	15/08/2017
20170816	228	35	25	13.9	25	0	25	6	25	21.9	25	8.9	25	15.8	56.1	16/08/2017
20170817	229	36	25	15.3	25	0	25	6.4	25	21.1	25	7.3	25	12.3	42	17/08/2017
20170818	230	33.8	25	16.7	25	0	25	6.6	25	22	25	6.2	25	11.8	32.6	18/08/2017
20170819	231	29.6	25	17.3	25	0	25	9.1	25	22.3	25	3.4	25	8.2	17.2	19/08/2017
20170820	232	28.5	25	13.3	25	0	25	7.2	25	21.5	25	3.4	25	8.7	22.3	20/08/2017
20170821	233	32.7	25	8	25	0	25	5	25	22.7	25	3.5	25	7.1	32.6	21/08/2017
20170822	234	31.2	25	15.4	25	0	25	6.3	25	22.4	25	6.4	25	14.1	36.6	22/08/2017
20170823	235	32	25	12	25	0	25	6.1	25	22.5	25	6.1	25	12.8	43.5	23/08/2017
20170824	236	29.3	25	15.4	25	0	25	9.2	25	21.6	25	6.1	25	15	34.9	24/08/2017
20170825	237	26.7	25	15.2	25	0	25	8.7	25	22.9	25	5.4	25	15.4	31.3	25/08/2017
20170826	238	28.2	25	10.1	25	0	25	7.3	25	22.7	25	2.7	25	7.1	21.9	26/08/2017
20170827	239	28.4	25	11.8	25	0	25	6.3	25	22.6	25	4.1	25	10.6	29.6	27/08/2017
20170828	240	27.6	25	11.2	25	0	25	8.1	25	20.9	25	4	25	10.8	30.1	28/08/2017
20170829	241	28.1	25	10	25	0	25	7.7	25	19.3	25	4.3	25	11.3	35	29/08/2017
20170830	242	28.9	25	9.6	25	0	25	7.4	25	21.6	25	2.7	25	6.8	22.6	30/08/2017
20170831	243	31	25	10.4	25	0	25	7.1	25	21.1	25	2.8	25	6.2	22.2	31/08/2017
20170901	244	32.3	25	14.8	25	0	25	8	25	20	25	5.6	25	11.6	33.3	1/09/2017
20170902	245	31.9	25	17.8	25	0	25	5.6	25	22.6	25	11.8	25	25	57.9	2/09/2017
20170903	246	34.5	25	14.4	25	0	25	8.1	25	24	25	13.2	25	24.1	80.5	3/09/2017
20170904	247	31.1	25	16.8	25	0	25	8.1	25	22.8	25	4.9	25	10.8	25.6	4/09/2017
20170905	248	29.7	25	14.6	25	0	25	8.1	25	25.3	25	4.9	25	11.8	29.5	5/09/2017
20170906	249	29.2	25	11.7	25	0	25	8.8	25	24.7	25	5	25	12.3	36.4	6/09/2017
20170907	250	29.8	25	13	25	0	25	9	25	23.9	25	4.5	25	10.7	30.1	7/09/2017
20170908	251	30.3	25	14	25	0	25	9.4	25	21.7	25	4.4	25	10.2	27.5	8/09/2017
20170909	252	29.7	25	15.3	25	0	25	6.5	25	16.8	25	3.8	25	9.1	21.9	9/09/2017
20170910	253	32.5	25	16.7	25	0	25	7.4	25	23.9	25	4.4	25	9	23.2	10/09/2017
20170911	254	34	25	14.7	25	0	25	7.6	25	24.1	25	6.5	25	12.2	38.9	11/09/2017
20170912	255	35.1	25	14.8	25	0	25	6.5	25	22.7	25	7.1	25	12.6	42.2	12/09/2017
20170913	256	38.2	25	15.6	25	0	25	8.5	25	23	25	8.1	25	12.1	45.7	13/09/2017
20170914	257	28.4	25	15.9	25	0	25	9.8	25	24.1	25	4	25	10.3	22.2	14/09/2017
20170915	258	30.6	25	11.4	25	0	25	7.4	25	25.8	25	3.1	25	7.1	23	15/09/2017
20170916	259	31.8	25	11.5	25	0	25	7.2	25	24.7	25	2.9	25	6.2	21.4	16/09/2017
20170917	260	32.8	25	13.9	25	0	25	7.7	25	23.3	25	3.4	25	6.8	21.4	17/09/2017
20170918	261	34.5	25	15	25	0	25	7.7	25	20.1	25	7.9	25	14.4	46.4	18/09/2017
20170919	262	36.1	25	16.1	25	0	25	7.1	25	20	25	9.5	25	15.9	51.9	19/09/2017
20170920	263	35.3	25	17.7	25	0	25	8.5	25	25.1	25	7.9	25	13.8	39	20/09/2017
20170921	264	36.6	25	17.9	25	0	25	7.9	25	25.9	25	4.5	25	7.3	22	21/09/2017
20170922	265	38.4	25	16.1	25	0	25	8.9	25	26	25	7.1	25	10.5	38.8	22/09/2017
20170923	266	38.6	25	18.5	25	0	25	8.8	25	25.8	25	11.2	25	16.4	52.6	23/09/2017
20170924	267	38.2	25	19.9	25	0	25	8.6	25	26.3	25	13.6	25	20.3	58.6	24/09/2017
20170925	268	37.9	25	20.7	25	0	25	9	25	25.9	25	16.4	25	24.9	67.2	25/09/2017
20170926	269	40.9	25	21.5	25	0	25	9.4	25	24.2	25	11.2	25	14.5	43.7	26/09/2017
20170927	270	40.9	25	21.3	25	0	25	10	25	17.6	25	10.1	25	13.1	39.9	27/09/2017
20170928	271	40.3	25	20.3	25	0	25	8.7	25	24.1	25	13.1	25	17.5	55	28/09/2017
20170929	272	38.8	25	19.9	25	0	25	8.6	25	17	25	8.9	25	12.9	38.3	29/09/2017
20170930	273	38.4	25	22.3	25	0	25	7.5	25	14.5	25	14.3	25	21.1	53.1	30/09/2017
20171001	274	30.7	25	21.8	25	0	25	7.8	25	17	25	12.6	25	28.5	48.3	1/10/2017
20171002	275	33	25	18.6	25	0	25	8.3	25	25.4	25	12	25	23.9	56	2/10/2017

20171003	276	35	25	19.7	25	0	25	5.5	25	24.3	25	10.3	25	18.3	44.9	3/10/2017
20171004	277	37.3	25	19.5	25	0	25	8.5	25	24.9	25	7.4	25	11.6	32.7	4/10/2017
20171005	278	38.9	25	20.8	25	0	25	8.8	25	22.3	25	11.1	25	16	45.2	5/10/2017
20171006	279	37.9	25	23.1	25	0	25	9.5	25	16.9	25	17.5	25	26.6	61.9	6/10/2017
20171007	280	38.8	25	23.2	25	1	25	9.3	25	21.4	25	20.6	25	29.8	72.5	7/10/2017
20171008	281	35.7	25	23.7	25	3.2	25	7.7	25	14.5	25	23.1	25	39.5	78.9	8/10/2017
20171009	282	39.3	25	24.8	25	0	25	10.3	25	23.8	25	17	25	23.9	54.3	9/10/2017
20171010	283	39.2	25	25.5	25	0	25	11.2	25	25.8	25	15.2	25	21.5	46.6	10/10/2017
20171011	284	39.9	25	25.1	25	0	25	9.8	25	23	25	13.7	25	18.7	43	11/10/2017
20171012	285	39.1	25	23	25	0	25	9.9	25	21.4	25	14	25	19.9	49.9	12/10/2017
20171013	286	39.1	25	25.7	25	0	25	9.5	25	25.2	25	8.8	25	12.5	26.7	13/10/2017
20171014	287	37.9	25	23.5	25	0	25	9.9	25	25.7	25	16.2	25	24.6	56	14/10/2017
20171015	288	36.7	25	25.7	25	0	25	7.7	25	20.4	25	17	25	27.5	51.5	15/10/2017
20171016	289	36.1	25	20.7	25	0.1	25	8	25	22.7	25	17	25	28.5	69.7	16/10/2017
20171017	290	35.5	25	20.7	25	0	25	7.5	25	23.2	25	16.2	25	28	66.4	17/10/2017
20171018	291	35.2	25	21.1	25	0	25	7.8	25	25.4	25	12.6	25	22.2	50.4	18/10/2017
20171019	292	36.6	25	24.2	25	0	25	8.5	25	23.8	25	16.5	25	26.9	54.7	19/10/2017
20171020	293	36	25	24.9	25	0	25	6.9	25	25.8	25	18.8	25	31.6	59.7	20/10/2017
20171021	294	32.7	25	22.2	25	0	25	5.8	25	15	25	17.6	25	35.6	65.8	21/10/2017
20171022	295	34	25	17.6	25	0	25	10.5	25	29.3	25	6.3	25	11.8	31.3	22/10/2017
20171023	296	34.1	25	16.8	25	0	25	10	25	28.9	25	4.6	25	8.6	24.1	23/10/2017
20171024	297	36.7	25	16.3	25	0	25	12	25	26.7	25	5.2	25	8.4	28.1	24/10/2017
20171025	298	39	25	19.2	25	0	25	11.5	25	27	25	7.9	25	11.3	35.5	25/10/2017
20171026	299	41	25	23.9	25	0	25	13	25	26.9	25	14.5	25	18.6	48.9	26/10/2017
20171027	300	40.8	25	25.9	25	0	25	10.9	25	25.3	25	17.6	25	22.9	52.7	27/10/2017
20171028	301	37.5	25	25.5	25	0.2	25	7	25	12.2	25	20.1	25	31.2	61.6	28/10/2017
20171029	302	38.8	25	24.9	25	0	25	10.1	25	23.6	25	16.8	25	24.3	53.4	29/10/2017
20171030	303	39.4	25	23.1	25	2.8	25	9.4	25	23.6	25	16.7	25	23.4	59.1	30/10/2017
20171031	304	35.5	25	20.4	25	0.3	25	12.3	25	29.4	25	5.2	25	9	21.7	31/10/2017
20171101	305	34.1	25	17.4	25	0	25	14.6	25	29.6	25	4.3	25	8	21.6	1/11/2017
20171102	306	36	25	17.5	25	0	25	13.6	25	28.4	25	4.5	25	7.6	22.5	2/11/2017
20171103	307	38.2	25	19.1	25	0	25	10.9	25	27.7	25	4.5	25	6.7	20.4	3/11/2017
20171104	308	39.9	25	19.7	25	0	25	11.7	25	27.6	25	4.6	25	6.3	20.1	4/11/2017
20171105	309	39.7	25	24.1	25	0	25	11.5	25	27.8	25	22.2	25	30.6	74	5/11/2017
20171106	310	40.7	25	24.5	25	0	25	16.2	25	28.3	25	17.1	25	22.3	55.6	6/11/2017
20171107	311	40.4	25	25.7	25	0	25	16.4	25	24.1	25	8	25	10.6	24.2	7/11/2017
20171108	312	39.1	25	22.4	25	0	25	14.9	25	20.9	25	8.1	25	11.5	29.9	8/11/2017
20171109	313	31.8	25	27.8	25	0	25	7.1	25	11.2	25	5.9	25	12.5	15.8	9/11/2017
20171110	314	36.3	25	22.8	25	0	25	9.3	25	26.6	25	20.2	25	33.4	72.8	10/11/2017
20171111	315	36	25	24.5	25	0	25	10	25	26.1	25	15.1	25	25.4	49.1	11/11/2017
20171112	316	33.7	25	24.9	25	0	25	12.1	25	17.1	25	13	25	24.8	41.3	12/11/2017
20171113	317	34.9	25	25.4	25	0	25	10.6	25	21.7	25	14.2	25	25.4	43.8	13/11/2017
20171114	318	36.2	25	24.2	25	0.1	25	5.5	25	23.3	25	17.1	25	28.5	56.6	14/11/2017
20171115	319	37.1	25	21.8	25	3	25	10.9	25	22.7	25	22.9	25	36.3	87.7	15/11/2017
20171116	320	38	25	23.1	25	1.2	25	8.3	25	24.8	25	17.8	25	26.9	63	16/11/2017
20171117	321	36.1	25	25.5	25	1	25	12	25	23.8	25	8.5	25	14.2	26.1	17/11/2017
20171118	322	39.1	25	21.5	25	0	25	9.9	25	26.7	25	5.4	25	7.7	21.1	18/11/2017
20171119	323	41.1	25	17.9	25	0	25	14.3	25	28.6	25	4.1	25	5.2	20	19/11/2017
20171120	324	39.7	25	19.8	25	0	25	10.4	25	20.3	25	5.6	25	7.7	24.3	20/11/2017
20171121	325	38.2	25	24.7	25	0	25	12.1	25	23.8	25	21.8	25	32.5	70.1	21/11/2017
20171122	326	33.5	25	19	25	21.4	25	7.8	25	24.7	25	20.7	25	40	94.3	22/11/2017
20171123	327	36.2	25	21.5	25	6.5	25	10.1	25	24.9	25	20.3	25	33.8	79.2	23/11/2017
20171124	328	36.1	25	25.1	25	0	25	12.8	25	23.2	25	20.5	25	34.3	64.3	24/11/2017
20171125	329	39.4	25	22.7	25	2.7	25	9.5	25	23.9	25	19.4	25	27.2	70.3	25/11/2017
20171126	330	39.1	25	26.5	25	0	25	9.7	25	26.5	25	23.9	25	34	69	26/11/2017
20171127	331	32.5	25	24.3	25	1.3	25	8.3	25	12.6	25	21	25	42.9	69.1	27/11/2017
20171128	332	32.7	25	22.4	25	9.1	25	8.7	25	19.4	25	22.5	25	45.5	83.1	28/11/2017
20171129	333	37.8	25	24	25	0.1	25	9.5	25	23.6	25	17.6	25	26.9	59	29/11/2017
20171130	334	40.5	25	25.5	25	4.7	25	11.1	25	24.7	25	19.4	25	25.6	59.5	30/11/2017
20171201	335	39.6	25	25.5	25	0	25	12.8	25	23.4	25	25.3	25	35	77.5	1/12/2017
20171202	336	35.3	25	25.7	25	0	25	8.5	25	18	25	24	25	42	72.7	2/12/2017
20171203	337	35.6	25	21.9	25	0	25	15.7	25	29.2	25	7.5	25	12.9	28.6	3/12/2017
20171204	338	33.6	25	21.8	25	0	25	11.4	25	30.2	25	7.6	25	14.6	29.1	4/12/2017
20171205	339	34.2	25	18.9	25	0	25	12.3	25	31	25	5.4	25	10	24.7	5/12/2017
20171206	340	37.1	25	17	25	0	25	10.5	25	29.5	25	5.1	25	8.1	26.3	6/12/2017
20171207	341	39.8	25	20.2	25	0	25	10.7	25	23.6	25	4.7	25	6.4	19.9	7/12/2017
20171208	342	41.4	25	22.2	25	0	25	10.3	25	24.4	25	8	25	10.1	29.9	8/12/2017
20171209	343	41.6	25	25.7	25	0	25	16.6	25	27.8	25	9.1	25	11.3	27.6	9/12/2017
20171210	344	40.3	25	24.6	25	0	25	11.9	25	28.9	25	8.8	25	11.7	28.5	10/12/2017
20171211	345	41.3	25	24.8	25	0	25	12.5	25	27.7	25	13.9	25	17.6	44.4	11/12/2017
20171212	346	40.7	25	27	25	0	25	12	25	26.2	25	12.8	25	16.7	35.9	12/12/2017
20171213	347	40.1	25	22.6	25	0	25	11.8	25	27.4	25	14.1	25	19	51.4	13/12/2017
20171214	348	41.7	25	24.9	25	0	25	14.3	25	26.9	25	17.5	25	21.7	55.6	14/12/2017
20171215	349	42.6	25	25.7	25	0	25	14.4	25	24.8	25	17.9	25	21.2	54.2	15/12/2017
20171216	350	42.3	25	26.9	25	0	25	15.3	25	25.9	25	21.5	25	25.8	60.7	16/12/2017
20171217	351	42.3	25	25.4	25	0	25	11.8	25	25.7	25	13.7	25	16.4	42.2	17/12/2017
20171218	352	42	25	25.6	25	0	25	12.5	25	28.1	25	16.5	25	20.1	50.3	18/12/2017
20171219	353	42.3	25	27.2	25	0	25	14.4	25	27	25	21.1	25	25.3	58.5	19/12/2017
20171220	354	41.6	25	29.6	25	0	25	9.2	25	24.7	25	21.5	25	26.8	51.9	20/12/2017
20171221	355	39.5	25	27	25	0	25	10.9	25	9.7	25	15.7	25	21.9	44	21/12/2017
20171222	356	37.3	25	24.2	25	0.2	25	10.9	25	19.6	25	20.8	25	32.6	68.9	22/12/2017
20171223	357	41	25	25.7	25	0	25	12.2	25	24.4	25	16.7	25	21.5	50.6	23/12/2017
20171224	358	40.7	25	25	25	0.2	25	1								

20171225	359	42.6	25	25.8	25	0	25	11.6	25	27.7	25	20.8	25	24.6	62.6	25/12/2017
20171226	360	42.9	25	28.7	25	0	25	13.5	25	19.7	25	18.8	25	21.9	47.8	26/12/2017
20171227	361	43.6	25	29.6	25	0	25	12.6	25	26.9	25	18.1	25	20.3	43.7	27/12/2017
20171228	362	41.9	25	27.1	25	0	25	10.6	25	24.3	25	20.7	25	25.4	57.7	28/12/2017
20171229	363	41.2	25	26.5	25	0	25	10.6	25	26.6	25	25.4	25	32.3	73.4	29/12/2017
20171230	364	42	25	30.6	25	0	25	18.2	25	26.5	25	22.5	25	27.4	51.2	30/12/2017
20171231	365	44.5	25	29.3	25	0	25	10.7	25	24.8	25	14.5	25	15.5	35.6	31/12/2017
20180101	1	38.8	25	30	25	0	25	8.7	25	22.2	25	20.9	25	30.2	49.3	1/01/2018
20180102	2	42.2	25	27.4	25	0	25	13.5	25	23.3	25	19.3	25	23.3	52.9	2/01/2018
20180103	3	42.1	25	27.1	25	0	25	14.7	25	22.7	25	12.2	25	14.8	34	3/01/2018
20180104	4	43.3	25	24.7	25	0	25	14.8	25	19.7	25	6.1	25	6.9	19.6	4/01/2018
20180105	5	38.3	25	27.8	25	0	25	9.3	25	21.5	25	22.9	25	34	61.3	5/01/2018
20180106	6	36	25	26.1	25	0	25	11.1	25	14.1	25	21.3	25	35.8	63	6/01/2018
20180107	7	36.2	25	28.2	25	0	25	9.8	25	15.5	25	21.1	25	35.1	55.2	7/01/2018
20180108	8	41	25	29.1	25	0	25	9.8	25	24.4	25	20.5	25	26.4	50.9	8/01/2018
20180109	9	42.5	25	27.9	25	0	25	10.7	25	25.7	25	20.5	25	24.3	54.6	9/01/2018
20180110	10	42.4	25	28	25	0	25	11.2	25	27.1	25	19.1	25	22.8	50.5	10/01/2018
20180111	11	41.4	25	30.5	25	0.1	25	12.4	25	25.8	25	21.5	25	27.1	49.2	11/01/2018
20180112	12	41.6	25	29.4	25	0	25	10.1	25	24.2	25	20.6	25	25.7	50.3	12/01/2018
20180113	13	44.4	25	29	25	0	25	10.5	25	25	25	22	25	23.7	54.9	13/01/2018
20180114	14	42.8	25	31.7	25	0	25	10.8	25	22.9	25	17.1	25	20	36.6	14/01/2018
20180115	15	40.8	25	26.2	25	0	25	12.4	25	26.1	25	7.8	25	10.1	22.9	15/01/2018
20180116	16	41.7	25	28.4	25	0	25	11.7	25	22.8	25	13.6	25	16.8	35.2	16/01/2018
20180117	17	38.4	25	24.1	25	0.5	25	12.4	25	15.2	25	20.1	25	29.7	67	17/01/2018
20180118	18	35.8	25	26.2	25	0	25	11.4	25	18.6	25	20.3	25	34.5	59.7	18/01/2018
20180119	19	37.7	25	27.3	25	0	25	9.2	25	17.4	25	20.9	25	32.1	57.6	19/01/2018
20180120	20	37.7	25	27.5	25	0	25	10.8	25	15.3	25	23.2	25	35.6	63.2	20/01/2018
20180121	21	39.6	25	26.9	25	0	25	14.3	25	18.7	25	18.4	25	25.5	51.9	21/01/2018
20180122	22	36.9	25	25.4	25	0	25	9.4	25	20.5	25	17.9	25	28.7	55.2	22/01/2018
20180123	23	37.8	25	26.6	25	0	25	9.7	25	18.1	25	15.7	25	24	45.1	23/01/2018
20180124	24	38.2	25	24.3	25	0	25	12.3	25	17.8	25	21.9	25	32.7	72.1	24/01/2018
20180125	25	37.7	25	25.5	25	0	25	9.7	25	22.1	25	24.3	25	37.3	74.5	25/01/2018
20180126	26	37.8	25	24.5	25	1	25	11.6	25	14.8	25	26.8	25	40.9	87.2	26/01/2018
20180127	27	39.4	25	26.4	25	0	25	14	25	20.1	25	25.2	25	35.3	73.2	27/01/2018
20180128	28	39.7	25	27.3	25	0	25	15.8	25	23.2	25	21.4	25	29.5	59	28/01/2018
20180129	29	39.4	25	25.9	25	0.3	25	8.1	25	21.7	25	21.9	25	30.7	65.6	29/01/2018
20180130	30	38.2	25	23.7	25	1.3	25	11.9	25	24.9	25	26.2	25	39.1	89.4	30/01/2018
20180131	31	41.9	25	27.2	25	0.1	25	11.3	25	25.3	25	24.9	25	30.5	69	31/01/2018
20180201	32	42.2	25	29.8	25	0	25	9.5	25	22.8	25	21	25	25.3	50.1	1/02/2018
20180202	33	42.2	25	29.9	25	0	25	15	25	24.8	25	22	25	26.5	52.2	2/02/2018
20180203	34	40.1	25	24.7	25	10.3	25	8.8	25	22.4	25	27.7	25	37.3	89	3/02/2018
20180204	35	35.7	25	25.2	25	0	25	10.6	25	19.5	25	20.1	25	34.4	62.7	4/02/2018
20180205	36	32.5	25	21.4	25	0	25	10.9	25	10.9	25	19	25	38.8	74.6	5/02/2018
20180206	37	38	25	24.4	25	0	25	11.7	25	24.8	25	16.9	25	25.5	55.3	6/02/2018
20180207	38	38.5	25	26.5	25	0	25	12.5	25	26.9	25	14.1	25	20.7	40.7	7/02/2018
20180208	39	38.2	25	26.1	25	0	25	13.9	25	27.9	25	14.5	25	21.6	42.9	8/02/2018
20180209	40	38.5	25	25.4	25	0	25	12.6	25	29.1	25	14.1	25	20.7	43.5	9/02/2018
20180210	41	38.1	25	25.5	25	0	25	12.5	25	27.4	25	13.3	25	20	40.8	10/02/2018
20180211	42	41.5	25	24.8	25	0	25	10.6	25	28.2	25	18.2	25	22.8	58.2	11/02/2018
20180212	43	43.2	25	25.9	25	0	25	14.4	25	27.8	25	17.9	25	20.5	53.6	12/02/2018
20180213	44	43.8	25	27.9	25	0	25	12.9	25	24.6	25	15	25	16.6	39.9	13/02/2018
20180214	45	43	25	29.6	25	0	25	9.7	25	24.4	25	15.4	25	17.8	37.1	14/02/2018
20180215	46	43.9	25	27.6	25	0.1	25	10.2	25	24.5	25	18	25	19.9	48.8	15/02/2018
20180216	47	43.4	25	28.6	25	0	25	7.5	25	20.3	25	8.4	25	9.5	21.5	16/02/2018
20180217	48	43.5	25	27.7	25	0	25	12.3	25	23.4	25	9.2	25	10.4	24.8	17/02/2018
20180218	49	43.3	25	27.7	25	0	25	14.2	25	27.2	25	27.3	25	31.1	73.5	18/02/2018
20180219	50	41.8	25	27.2	25	0	25	13.5	25	24.1	25	24.5	25	30.2	67.9	19/02/2018
20180220	51	43.6	25	23	25	10.7	25	14.7	25	25.4	25	29.4	25	33	100	20/02/2018
20180221	52	43.1	25	25.7	25	0.1	25	12	25	24.6	25	20.7	25	23.8	62.7	21/02/2018
20180222	53	39.3	25	27.2	25	0	25	9.2	25	20.6	25	21.6	25	30.4	59.9	22/02/2018
20180223	54	37.8	25	25.7	25	0	25	10.8	25	20.8	25	25.4	25	38.8	76.9	23/02/2018
20180224	55	39.1	25	26.5	25	0	25	10.2	25	20.9	25	26.8	25	38.1	77.4	24/02/2018
20180225	56	39.7	25	23.6	25	1.5	25	8	25	20.5	25	26.1	25	35.9	89.6	25/02/2018
20180226	57	39.1	25	23.9	25	0.1	25	13.2	25	22.8	25	11.2	25	15.9	37.8	26/02/2018
20180227	58	41.4	25	23.2	25	0	25	9.9	25	25.7	25	9.1	25	11.5	32	27/02/2018
20180228	59	41.7	25	27.9	25	0	25	10.7	25	23.9	25	24.9	25	30.8	66.3	28/02/2018
20180301	60	39.3	25	25.6	25	8.8	25	9.1	25	16.6	25	25.9	25	36.4	78.9	1/03/2018
20180302	61	25.4	25	23.6	25	7.3	25	8.1	25	9.7	25	27.4	25	84.5	94.1	2/03/2018
20180303	62	26.6	25	23.1	25	123.9	25	4.4	25	7.7	25	28.6	25	82.1	100	3/03/2018
20180304	63	30.8	25	23.8	25	29.1	25	4.7	25	10.9	25	28.9	25	65.1	98.1	4/03/2018
20180305	64	30.7	25	24.5	25	11.3	25	6.1	25	8.1	25	26.9	25	60.9	87.5	5/03/2018
20180306	65	28.3	25	23.7	25	9.4	25	5.3	25	11.3	25	27.5	25	71.5	93.9	6/03/2018
20180307	66	30	25	23.8	25	6.8	25	5.8	25	10.1	25	27.9	25	65.8	94.7	7/03/2018
20180308	67	26.5	25	23.2	25	9.8	25	3.5	25	9.9	25	25.1	25	72.5	88.3	8/03/2018
20180309	68	27.5	25	22.6	25	2.1	25	4.8	25	7	25	24.2	25	65.9	88.3	9/03/2018
20180310	69	28.2	25	22.1	25	3	25	6.3	25	9.4	25	22.8	25	59.6	85.7	10/03/2018
20180311	70	32.2	25	23.1	25	0.1	25	10	25	23.6	25	20.7	25	43	73.3	11/03/2018
20180312	71	33.2	25	19.9	25	0	25	10.3	25	26.7	25	14.9	25	29.3	64.2	12/03/2018
20180313	72	34.9	25	20.3	25	0	25	11.8	25	26.3	25	16.1	25	28.8	67.6	13/03/2018
20180314	73	35.8	25	20	25	0	25	10.5	25	25.7	25	15.9	25	27.1	68	14/03/2018
20180315	74	35.7	25	21.7	25	0	25	8.9	25	24.8	25	16.6	25	28.4	64	15/03/2018
20180316	75	36.2	25	22.6	25	0	25	9.3	25	24	25	16.5	25	27.5	60.2	16/03/2018
20180317	76	35.6	25	22.8	25	0	25	10.5								

20180318	77	37.2	25	23.3	25	0	25	10.3	25	24.5	25	19	25	29.9	66.4	18/03/2018
20180319	78	37.8	25	22.4	25	0	25	11.9	25	24.5	25	16.4	25	25	60.6	19/03/2018
20180320	79	37.5	25	23.1	25	0	25	10.9	25	21.8	25	16.3	25	25.3	57.7	20/03/2018
20180321	80	35.7	25	23.5	25	0	25	11.1	25	19.6	25	19.2	25	32.9	66.3	21/03/2018
20180322	81	35	25	24.9	25	0	25	10.4	25	14.9	25	19.9	25	35.4	63.2	22/03/2018
20180323	82	34.3	25	23.5	25	0	25	5.8	25	16	25	20	25	37	69.1	23/03/2018
20180324	83	32.8	25	22.6	25	0	25	6.3	25	16.4	25	22.9	25	46	83.5	24/03/2018
20180325	84	33.3	25	24.7	25	0	25	7.9	25	14	25	22.1	25	43.2	71	25/03/2018
20180326	85	33.9	25	24.6	25	0	25	10.7	25	13.1	25	22.6	25	42.7	73.1	26/03/2018
20180327	86	34.3	25	21.4	25	4.1	25	9.6	25	16.3	25	20.1	25	37.2	78.9	27/03/2018
20180328	87	35.2	25	26.5	25	0.1	25	10.2	25	15.9	25	23.9	25	42	69	28/03/2018
20180329	88	36	25	25.7	25	0	25	10.5	25	22.2	25	24.5	25	41.2	74.2	29/03/2018
20180330	89	38	25	23.3	25	0	25	12.6	25	22.8	25	21.9	25	33.1	76.6	30/03/2018
20180331	90	37.2	25	22.1	25	0	25	10.3	25	23.2	25	16.3	25	25.7	61.3	31/03/2018
20180401	91	36.8	25	24	25	0	25	9.7	25	21.3	25	19.8	25	31.9	66.4	1/04/2018
20180402	92	37.4	25	24.5	25	0	25	11.5	25	18.3	25	19.6	25	30.6	63.8	2/04/2018
20180403	93	36.2	25	24.1	25	0	25	9.7	25	19.7	25	19	25	31.6	63.3	3/04/2018
20180404	94	34.7	25	22.6	25	0	25	11.4	25	17.9	25	13.9	25	25.1	50.7	4/04/2018
20180405	95	34	25	19.6	25	0	25	9.1	25	21.1	25	15.3	25	28.8	67.1	5/04/2018
20180406	96	34.4	25	20.5	25	0	25	9.7	25	18.2	25	12.5	25	23	51.9	6/04/2018
20180407	97	35	25	21.3	25	0	25	6.8	25	19.9	25	12.4	25	22.1	49	7/04/2018
20180408	98	34.9	25	23.5	25	0	25	8.6	25	18.7	25	20.3	25	36.3	70.1	8/04/2018
20180409	99	36.2	25	24.8	25	0	25	9.2	25	13.9	25	18.5	25	30.8	59.1	9/04/2018
20180410	100	36.4	25	25.1	25	0	25	10.6	25	21.6	25	15.3	25	25.2	48	10/04/2018
20180411	101	33.8	25	23.1	25	0	25	9.8	25	20.9	25	12.6	25	24	44.6	11/04/2018
20180412	102	32.8	25	18.5	25	0	25	8.1	25	20.8	25	16.1	25	32.4	75.6	12/04/2018
20180413	103	34	25	21.9	25	0	25	7.2	25	20.3	25	18.4	25	34.6	70	13/04/2018
20180414	104	36.6	25	20.2	25	0	25	8.2	25	21.4	25	15.2	25	24.8	64.2	14/04/2018
20180415	105	35.9	25	21.9	25	0	25	7.3	25	22	25	10.9	25	18.4	41.5	15/04/2018
20180416	106	34.6	25	20.1	25	0	25	10.7	25	22	25	9.8	25	17.8	41.7	16/04/2018
20180417	107	36.2	25	20.6	25	0	25	7.3	25	21.2	25	9.5	25	15.8	39.2	17/04/2018
20180418	108	36.1	25	21.7	25	0	25	8.5	25	18.1	25	12.1	25	20.3	46.6	18/04/2018
20180419	109	34.6	25	21.3	25	0	25	7.6	25	20.8	25	16.8	25	30.5	66.3	19/04/2018
20180420	110	35.3	25	20	25	0	25	8.3	25	21.3	25	14.1	25	24.7	60.3	20/04/2018
20180421	111	35.6	25	20	25	0	25	9.5	25	20.2	25	13.8	25	23.7	59	21/04/2018
20180422	112	34.7	25	23.1	25	0	25	6.9	25	21.2	25	10.4	25	18.8	36.8	22/04/2018
20180423	113	33.7	25	21.6	25	0	25	9	25	20.6	25	11.3	25	21.6	43.8	23/04/2018
20180424	114	33.1	25	17.5	25	0	25	7.1	25	22.2	25	8.3	25	16.4	41.5	24/04/2018
20180425	115	33	25	16.2	25	0	25	6.9	25	22	25	6.9	25	13.7	37.5	25/04/2018
20180426	116	33.4	25	14.9	25	0	25	10.8	25	21.3	25	6.9	25	13.4	40.7	26/04/2018
20180427	117	33.3	25	17.1	25	0	25	8.1	25	16.8	25	7.4	25	14.5	38	27/04/2018
20180428	118	31.4	25	16.6	25	0	25	10.3	25	20.4	25	7.8	25	17	41.3	28/04/2018
20180429	119	32.3	25	15.2	25	0	25	8.9	25	17.9	25	6.4	25	13.2	37.1	29/04/2018
20180430	120	31.9	25	17.9	25	0	25	7.3	25	19.8	25	10.4	25	22	50.7	30/04/2018
20180501	121	31.5	25	18.9	25	0	25	8.9	25	17.9	25	11.2	25	24.2	51.3	1/05/2018
20180502	122	32.6	25	18.8	25	0	25	7.8	25	19.4	25	10.8	25	22	49.8	2/05/2018
20180503	123	33.1	25	17.5	25	0	25	5.5	25	15.5	25	11.8	25	23.3	59	3/05/2018
20180504	124	34.1	25	17.2	25	0	25	7.4	25	18.2	25	12.6	25	23.6	64.2	4/05/2018
20180505	125	32.4	25	19.1	25	0	25	9.2	25	19.4	25	8	25	16.4	36.2	5/05/2018
20180506	126	32.3	25	17.8	25	0	25	6.4	25	19.8	25	6.5	25	13.4	31.9	6/05/2018
20180507	127	32.5	25	18.9	25	0	25	5.6	25	18.7	25	12.5	25	25.6	57.3	7/05/2018
20180508	128	32.4	25	16.7	25	0	25	5.2	25	19.4	25	10.3	25	21.2	54.2	8/05/2018
20180509	129	32.5	25	16.8	25	0	25	7.6	25	20	25	9.3	25	19	48.6	9/05/2018
20180510	130	31.9	25	17.3	25	0	25	5.5	25	18.4	25	5.5	25	11.6	27.9	10/05/2018
20180511	131	26.8	25	16	25	0	25	7	25	20.2	25	7.5	25	21.3	41.3	11/05/2018
20180512	132	24.1	25	11.3	25	0	25	5.8	25	16.8	25	4.6	25	15.3	34.4	12/05/2018
20180513	133	24.5	25	10.3	25	0	25	5.8	25	15.7	25	6.5	25	21.1	51.9	13/05/2018
20180514	134	26.4	25	11	25	0	25	5.8	25	19.9	25	6	25	17.4	45.7	14/05/2018
20180515	135	27.5	25	10.6	25	0	25	6.6	25	19.9	25	6.1	25	16.6	47.8	15/05/2018
20180516	136	27.8	25	13.3	25	0	25	5.7	25	20.5	25	6.5	25	17.4	42.6	16/05/2018
20180517	137	28.3	25	15.2	25	0	25	8.1	25	19.1	25	6	25	15.6	34.8	17/05/2018
20180518	138	27.1	25	13.4	25	0	25	6	25	19.5	25	6.6	25	18.4	43	18/05/2018
20180519	139	27.7	25	13.4	25	0	25	6.3	25	19	25	5.8	25	15.6	37.8	19/05/2018
20180520	140	29.3	25	16.4	25	0	25	8.3	25	18.7	25	6.9	25	16.9	37	20/05/2018
20180521	141	27.3	25	17.3	25	0	25	9.6	25	18.3	25	6.2	25	17.1	31.4	21/05/2018
20180522	142	26.5	25	14.5	25	0	25	6.7	25	15.8	25	6.3	25	18.2	38.2	22/05/2018
20180523	143	27.5	25	13.3	25	0	25	5.2	25	16.5	25	6.3	25	17.2	41.3	23/05/2018
20180524	144	27.4	25	15.9	25	0	25	3	25	12.9	25	5.5	25	15.1	30.5	24/05/2018
20180525	145	28.4	25	13.4	25	0	25	4.5	25	17.3	25	11.5	25	29.7	74.9	25/05/2018
20180526	146	30.2	25	18.1	25	0	25	4.8	25	16.3	25	13.8	25	32.2	66.5	26/05/2018
20180527	147	29.4	25	17.4	25	0	25	6.6	25	15.6	25	13.3	25	32.4	67	27/05/2018
20180528	148	29.7	25	17.9	25	0	25	5.5	25	16.9	25	12.8	25	30.7	62.4	28/05/2018
20180529	149	30.2	25	16.4	25	0	25	6.9	25	17.4	25	13.9	25	32.4	74.6	29/05/2018
20180530	150	29.8	25	15.6	25	0	25	5.2	25	17.7	25	9.9	25	23.6	55.9	30/05/2018
20180531	151	26.3	25	13.6	25	0	25	5.8	25	17.4	25	5.5	25	16.1	35.3	31/05/2018
20180601	152	26.1	25	12.1	25	0	25	7.5	25	18.9	25	4	25	11.8	28.4	1/06/2018
20180602	153	26.3	25	6.8	25	0	25	5.5	25	19.1	25	4.9	25	14.3	49.6	2/06/2018
20180603	154	25.4	25	7.8	25	0	25	5.6	25	18	25	4.6	25	14.2	43.5	3/06/2018
20180604	155	24.2	25	7.8	25	0	25	7.4	25	18.6	25	4.9	25	16.2	46.3	4/06/2018
20180605	156	25.3	25	9.4	25	0	25	4.3	25	17.7	25	7.2	25	22.3	61.1	5/06/2018
20180606	157	26.8	25	9.9	25	0	25	4.2	25	18.2	25	6.3	25	17.9	51.7	6/06/2018
20180607	158	28	25	12.4	25	0	25	6	25	18.2	25	7.4	25	19.6	51.4	7/06/2018
20180608	159	28.2	25	12.9	25	0	25	5.3	25	17.4	25	6.6	25	17.3	44.4	8/06/2018

20180609	160	28.9	25	12.4	25	0	25	3.7	25	17.3	25	9.5	25	23.9	66	9/06/2018
20180610	161	30.2	25	14.4	25	0	25	5.5	25	16.1	25	12.7	25	29.6	77.5	10/06/2018
20180611	162	31.2	25	15.1	25	0	25	5.7	25	16.2	25	10.8	25	23.8	63	11/06/2018
20180612	163	32.7	25	14.5	25	0	25	4.3	25	15.9	25	9.7	25	19.6	58.8	12/06/2018
20180613	164	29.6	25	17.4	25	0	25	3.5	25	8.1	25	14.7	25	35.5	74	13/06/2018
20180614	165	21	25	17.4	25	11	25	4	25	4.7	25	18.5	25	74.4	93.1	14/06/2018
20180615	166	23.5	25	12.3	25	0	25	4.6	25	15.2	25	10.3	25	35.6	72.1	15/06/2018
20180616	167	23.1	25	9.4	25	0	25	5.3	25	13.3	25	8.6	25	30.4	73	16/06/2018
20180617	168	21.8	25	9.8	25	0	25	6.7	25	15.9	25	7.4	25	28.3	61.1	17/06/2018
20180618	169	19.9	25	8.2	25	0	25	4.8	25	18.4	25	5	25	21.5	46	18/06/2018
20180619	170	21.6	25	7.4	25	0	25	6.2	25	18.6	25	4.8	25	18.6	46.6	19/06/2018
20180620	171	24.1	25	6.9	25	0	25	5.2	25	18.4	25	4.7	25	15.7	47.3	20/06/2018
20180621	172	24.6	25	7.8	25	0	25	5.3	25	17.9	25	5.1	25	16.5	48.2	21/06/2018
20180622	173	26.3	25	8.4	25	0	25	4.6	25	18.7	25	5.5	25	16.1	49.9	22/06/2018
20180623	174	27.3	25	11.2	25	0	25	5	25	16.7	25	7.9	25	21.8	59.4	23/06/2018
20180624	175	28.3	25	14	25	0	25	4.9	25	15.8	25	10.4	25	27	65.1	24/06/2018
20180625	176	25.6	25	17.2	25	0	25	5.1	25	9.8	25	10.6	25	32.3	54	25/06/2018
20180626	177	27.8	25	17	25	0	25	4.1	25	7.5	25	8.9	25	23.8	46	26/06/2018
20180627	178	26.9	25	13.9	25	0	25	3.1	25	16.7	25	8.6	25	24.3	54.2	27/06/2018
20180628	179	28.5	25	14.4	25	0	25	3.8	25	14	25	11.6	25	29.8	70.8	28/06/2018
20180629	180	28.4	25	16.1	25	0	25	4	25	14.9	25	15.2	25	39.3	83.1	29/06/2018
20180630	181	30	25	17	25	0	25	8	25	14.7	25	11.3	25	26.6	58.4	30/06/2018
20180701	182	29.4	25	16.7	25	0	25	7	25	16	25	10.1	25	24.6	53.2	1/07/2018
20180702	183	29.6	25	16.6	25	0	25	6.3	25	17.2	25	13	25	31.4	68.9	2/07/2018
20180703	184	29.6	25	17	25	0	25	4.1	25	18.1	25	13.1	25	31.6	67.6	3/07/2018
20180704	185	28.3	25	17.2	25	0	25	5.1	25	18.1	25	7.9	25	20.5	40.3	4/07/2018
20180705	186	28.9	25	13.1	25	0	25	4.5	25	17.8	25	8.5	25	21.3	56.4	5/07/2018
20180706	187	30.4	25	11.6	25	0	25	4.4	25	17.7	25	9.8	25	22.6	71.8	6/07/2018
20180707	188	24.6	25	14.4	25	0	25	8.2	25	18.4	25	5.3	25	17.1	32.3	7/07/2018
20180708	189	22.6	25	12.4	25	0	25	8.5	25	17.4	25	6	25	21.9	41.7	8/07/2018
20180709	190	23.3	25	11.3	25	0	25	6.9	25	19.1	25	4.5	25	15.7	33.6	9/07/2018
20180710	191	24.5	25	9.3	25	0	25	6.8	25	19.1	25	5.7	25	18.5	48.7	10/07/2018
20180711	192	25.3	25	8.9	25	0	25	4.3	25	19.5	25	4.4	25	13.6	38.6	11/07/2018
20180712	193	25.4	25	8.5	25	0	25	4.2	25	19.2	25	4.1	25	12.6	37	12/07/2018
20180713	194	25.6	25	8.8	25	0	25	5.7	25	19.2	25	4.3	25	13.1	38	13/07/2018
20180714	195	25.3	25	6.3	25	0	25	4.6	25	19.2	25	3.6	25	11.2	37.7	14/07/2018
20180715	196	26.9	25	5.6	25	0	25	6.8	25	18.3	25	3.2	25	9	35.2	15/07/2018
20180716	197	26.9	25	7.4	25	0	25	5.2	25	19	25	2.9	25	8.2	28.2	16/07/2018
20180717	198	25.8	25	6.6	25	0	25	6.8	25	19.2	25	3.2	25	9.6	32.9	17/07/2018
20180718	199	28.8	25	8.3	25	0	25	4.4	25	16.6	25	3.1	25	7.8	28.3	18/07/2018
20180719	200	30.9	25	12.7	25	0	25	6.7	25	17.2	25	5.9	25	13.2	40.2	19/07/2018
20180720	201	25.5	25	13.9	25	0	25	5.2	25	15.2	25	5.2	25	15.9	32.8	20/07/2018
20180721	202	23	25	5.5	25	0	25	5	25	19.7	25	3.9	25	13.9	43.2	21/07/2018
20180722	203	26.3	25	4.7	25	0	25	5.2	25	19.7	25	3.6	25	10.5	42.2	22/07/2018
20180723	204	28.2	25	7.2	25	0	25	5.3	25	19.7	25	3.4	25	8.9	33.5	23/07/2018
20180724	205	29.8	25	7.1	25	0	25	5.7	25	18.6	25	3.4	25	8.1	33.7	24/07/2018
20180725	206	30.6	25	9.3	25	0	25	5.5	25	18.6	25	4.2	25	9.6	35.9	25/07/2018
20180726	207	30.9	25	9.3	25	0	25	7.7	25	19.7	25	5.7	25	12.8	48.7	26/07/2018
20180727	208	31.3	25	12.2	25	0	25	7.5	25	17.8	25	6.4	25	14	45.1	27/07/2018
20180728	209	31.8	25	15.6	25	0	25	6	25	17.6	25	16	25	34	90.3	28/07/2018
20180729	210	27.3	25	19	25	0	25	3.5	25	10.6	25	8.7	25	24	39.6	29/07/2018
20180730	211	26	25	9.2	25	0	25	4.2	25	19.8	25	7	25	20.8	60.2	30/07/2018
20180731	212	27.6	25	7	25	0	25	5.7	25	18.8	25	5	25	13.5	49.9	31/07/2018
20180801	213	29.2	25	8.4	25	0	25	6.6	25	20.1	25	4.4	25	10.9	39.9	1/08/2018
20180802	214	30.4	25	8.7	25	0	25	7.1	25	19.8	25	3.9	25	9	34.7	2/08/2018
20180803	215	26.6	25	10.3	25	0	25	6.6	25	18.9	25	6.7	25	19.2	53.5	3/08/2018
20180804	216	27.1	25	10.5	25	0	25	5.3	25	19.5	25	5.8	25	16.2	45.7	4/08/2018
20180805	217	32.4	25	13.8	25	0	25	5.1	25	18.4	25	8	25	16.4	50.7	5/08/2018
20180806	218	24.5	25	17.9	25	0	25	11	25	14.5	25	4.7	25	15.3	22.9	6/08/2018
20180807	219	23.5	25	9.9	25	0	25	5.6	25	18.8	25	4.4	25	15.2	36.1	7/08/2018
20180808	220	24.7	25	6.6	25	0	25	7.7	25	20.9	25	4.6	25	14.8	47.2	8/08/2018
20180809	221	26.9	25	7.7	25	0	25	6.4	25	22.3	25	4.1	25	11.6	39	9/08/2018
20180810	222	30.1	25	8.4	25	0	25	6.4	25	21.1	25	3.8	25	8.9	34.5	10/08/2018
20180811	223	30.8	25	11.2	25	0	25	5.8	25	20.5	25	8.8	25	19.8	66.2	11/08/2018
20180812	224	23.3	25	12.5	25	0	25	7.9	25	21.6	25	4.7	25	16.4	32.4	12/08/2018
20180813	225	23.2	25	7.4	25	0	25	6.9	25	22	25	3.6	25	12.7	35	13/08/2018
20180814	226	26.7	25	6.9	25	0	25	6.7	25	22.6	25	3.1	25	8.9	31.2	14/08/2018
20180815	227	27.9	25	8.9	25	0	25	5.9	25	22	25	3.7	25	9.8	32.5	15/08/2018
20180816	228	29.9	25	9.7	25	0	25	4.7	25	21.9	25	3.9	25	9.2	32.4	16/08/2018
20180817	229	30.6	25	11.1	25	0	25	5.4	25	22.2	25	3.4	25	7.7	25.7	17/08/2018
20180818	230	31	25	11.7	25	0	25	10.2	25	22	25	3.5	25	7.8	25.5	18/08/2018
20180819	231	28.1	25	15.2	25	0	25	9.3	25	23.1	25	6.3	25	16.6	36.5	19/08/2018
20180820	232	24	25	9.9	25	0	25	7	25	22.6	25	3.5	25	11.7	28.7	20/08/2018
20180821	233	26.3	25	6.7	25	0	25	5.9	25	22.9	25	2.8	25	8.2	28.5	21/08/2018
20180822	234	28.9	25	5.7	25	0	25	6.1	25	23.4	25	2.9	25	7.3	31.7	22/08/2018
20180823	235	31.2	25	7.6	25	0	25	6.5	25	23.4	25	4.2	25	9.2	40.3	23/08/2018
20180824	236	29.9	25	14.6	25	0	25	6.5	25	21.8	25	6.1	25	14.5	36.7	24/08/2018
20180825	237	28.5	25	14.9	25	0	25	7.8	25	21.8	25	4.7	25	12.1	27.8	25/08/2018
20180826	238	28.1	25	11.3	25	0	25	6.8	25	23.3	25	6.3	25	16.6	47.1	26/08/2018
20180827	239	28.4	25	11.3	25	0	25	7.3	25	23.8	25	4.4	25	11.4	32.9	27/08/2018
20180828	240	29.1	25	10.3	25	0	25	6.8	25	23.9	25	3.6	25	8.9	28.8	28/08/2018
20180829	241	31.1	25	9.3	25	0	25	8.9	25	23.3	25	3.6	25	8	30.8	29/08/2018
20180830	242	33.3	25	13.4	25	0	25	9	25	22.9	25	5.3	25	10.4	34.5	30/08/2018

20180831	243	33.4	25	17.2	25	0	25	9.9	25	18.3	25	15.6	25	30.3	79.5	31/08/2018
20180901	244	31.4	25	14.7	25	0	25	8.5	25	23.4	25	4.3	25	9.4	25.7	1/09/2018
20180902	245	32.1	25	16.8	25	0	25	11.5	25	23.7	25	6	25	12.5	31.4	2/09/2018
20180903	246	30.6	25	17	25	0	25	8.5	25	24.7	25	6	25	13.7	31	3/09/2018
20180904	247	29	25	13.6	25	0	25	8	25	24.2	25	4.9	25	12.2	31.5	4/09/2018
20180905	248	29	25	10.3	25	0	25	7.2	25	23.9	25	3.3	25	8.2	26.4	5/09/2018
20180906	249	33.6	25	10	25	0	25	11.8	25	24.2	25	3.1	25	6	25.3	6/09/2018
20180907	250	34.3	25	15.1	25	0	25	9.6	25	24	25	4.8	25	8.9	28	7/09/2018
20180908	251	31.8	25	18.3	25	0	25	7.5	25	24.4	25	4.7	25	10	22.4	8/09/2018
20180909	252	28.9	25	17.1	25	0	25	10.8	25	25	25	3.3	25	8.3	16.9	9/09/2018
20180910	253	32	25	13.3	25	0	25	10.1	25	25.8	25	3.2	25	6.7	21	10/09/2018
20180911	254	32.1	25	15.7	25	0	25	7.9	25	24.3	25	4.1	25	8.6	23	11/09/2018
20180912	255	33.4	25	14.3	25	0	25	9.8	25	24.2	25	7.9	25	15.4	48.5	12/09/2018
20180913	256	34.2	25	15.5	25	0	25	7.9	25	24.7	25	6.3	25	11.7	35.8	13/09/2018
20180914	257	34.3	25	16.7	25	0	25	10.5	25	24.4	25	9.2	25	17	48.4	14/09/2018
20180915	258	35.1	25	14.8	25	0	25	14.2	25	23.8	25	7	25	12.4	41.6	15/09/2018
20180916	259	29.2	25	16.3	25	0	25	12.2	25	26.4	25	3.8	25	9.4	20.5	16/09/2018
20180917	260	29.8	25	10.2	25	0	25	9.7	25	26.1	25	3	25	7.2	24.1	17/09/2018
20180918	261	33.8	25	8.7	25	0	25	8.4	25	23.8	25	2.7	25	5.1	24	18/09/2018
20180919	262	35.2	25	13.5	25	0	25	11.8	25	25.4	25	3.6	25	6.3	23.3	19/09/2018
20180920	263	30.6	25	16.6	25	0	25	14	25	26.2	25	4.3	25	9.8	22.8	20/09/2018
20180921	264	31.5	25	17.7	25	0	25	13.4	25	26.7	25	3.2	25	6.9	15.8	21/09/2018
20180922	265	33.7	25	14.8	25	0	25	11.1	25	27.1	25	3.3	25	6.3	19.6	22/09/2018
20180923	266	32.9	25	20.5	25	0	25	11	25	25.7	25	8.9	25	17.8	36.9	23/09/2018
20180924	267	34.1	25	17.1	25	0	25	12.1	25	26.1	25	7.6	25	14.2	39	24/09/2018
20180925	268	33.2	25	18	25	0	25	12	25	25.8	25	5.8	25	11.4	28.1	25/09/2018
20180926	269	33.6	25	16.9	25	0	25	10	25	26.7	25	5.1	25	9.8	26.5	26/09/2018
20180927	270	34.3	25	20.4	25	0	25	10.6	25	26.5	25	9.2	25	17	38.4	27/09/2018
20180928	271	35.7	25	19.1	25	0	25	10.6	25	25.3	25	6.6	25	11.3	29.9	28/09/2018
20180929	272	36.6	25	20.1	25	0	25	12	25	23.8	25	8.6	25	14	36.6	29/09/2018
20180930	273	36.3	25	19.3	25	0	25	13	25	27.4	25	6.7	25	11.1	29.9	30/09/2018
20181001	274	36.3	25	19.6	25	0	25	10.9	25	25.6	25	7.2	25	11.9	31.6	1/10/2018
20181002	275	35.1	25	22.7	25	0	25	12.8	25	20.7	25	11.6	25	20.5	42.1	2/10/2018
20181003	276	34.7	25	20.2	25	0	25	14.9	25	26.1	25	9.9	25	17.9	41.8	3/10/2018
20181004	277	35.5	25	19	25	0	25	9.7	25	26.1	25	9.2	25	15.9	41.9	4/10/2018
20181005	278	32.4	25	18.1	25	0	25	7.8	25	27.8	25	9	25	18.5	43.4	5/10/2018
20181006	279	35.2	25	18	25	0	25	8.6	25	27.2	25	7.8	25	13.7	37.8	6/10/2018
20181007	280	37.6	25	19	25	0	25	12.5	25	27	25	7.5	25	11.6	34.2	7/10/2018
20181008	281	38.8	25	19.1	25	0	25	13.5	25	23.7	25	7	25	10.1	31.7	8/10/2018
20181009	282	38.7	25	19.5	25	0	25	11.8	25	20	25	5.5	25	8	24.3	9/10/2018
20181010	283	39.5	25	20.3	25	0	25	11.8	25	22.7	25	8.3	25	11.6	34.9	10/10/2018
20181011	284	35.4	25	22.9	25	0	25	9.6	25	22.4	25	7.4	25	12.9	26.5	11/10/2018
20181012	285	35.4	25	19.5	25	0	25	7.9	25	23.2	25	7.7	25	13.4	34	12/10/2018
20181013	286	37.4	25	19.3	25	0	25	9.2	25	23.8	25	5.2	25	8.1	23.2	13/10/2018
20181014	287	39.8	25	18.6	25	0	25	12.4	25	28.1	25	6.3	25	8.6	29.4	14/10/2018
20181015	288	38.9	25	22.5	25	0	25	12.3	25	17.5	25	16	25	23	58.7	15/10/2018
20181016	289	29.3	25	22.9	25	0	25	14.6	25	10.4	25	20.4	25	50.1	73.1	16/10/2018
20181017	290	35.6	25	18.8	25	0	25	11.5	25	25.8	25	7.8	25	13.4	36	17/10/2018
20181018	291	36.8	25	20.1	25	0	25	9.8	25	25.3	25	5.8	25	9.3	24.7	18/10/2018
20181019	292	38.4	25	17.1	25	0	25	10.6	25	28	25	5.5	25	8.1	28.2	19/10/2018
20181020	293	41.1	25	17.2	25	0	25	14.9	25	23.1	25	6.8	25	8.7	34.7	20/10/2018
20181021	294	37.7	25	22.6	25	0	25	12	25	28.4	25	7.2	25	11	26.3	21/10/2018
20181022	295	39.1	25	19.4	25	0	25	13	25	26.6	25	5	25	7.1	22.2	22/10/2018
20181023	296	40.7	25	19.9	25	0	25	13.2	25	26.2	25	4.9	25	6.4	21.1	23/10/2018
20181024	297	41.1	25	19.5	25	0	25	12.6	25	26.2	25	5.4	25	6.9	23.8	24/10/2018
20181025	298	40.9	25	26.2	25	0	25	11.6	25	26.2	25	18.4	25	23.8	54.1	25/10/2018
20181026	299	42	25	23	25	0	25	13.2	25	26.4	25	13.7	25	16.7	48.8	26/10/2018
20181027	300	42.1	25	24	25	0	25	19.1	25	25.7	25	11.4	25	13.8	38.2	27/10/2018
20181028	301	41	25	28.3	25	0	25	16.4	25	25.4	25	6.5	25	8.4	16.9	28/10/2018
20181029	302	42.4	25	25.6	25	0	25	9.7	25	24.5	25	5.9	25	7	18	29/10/2018
20181030	303	42.6	25	26.1	25	0	25	15.5	25	24	25	8	25	9.5	23.7	30/10/2018
20181031	304	41.5	25	25.7	25	0	25	10.4	25	19.3	25	10.2	25	12.8	30.9	31/10/2018
20181101	305	42	25	25.5	25	0	25	14.5	25	26.5	25	11.3	25	13.8	34.6	1/11/2018
20181102	306	40	25	29.3	25	0	25	12.1	25	23.5	25	17.5	25	23.7	42.9	2/11/2018
20181103	307	39.8	25	28.1	25	0	25	14.4	25	22	25	16.5	25	22.6	43.4	3/11/2018
20181104	308	39.8	25	26.7	25	0	25	12.7	25	26.7	25	15.8	25	21.6	45.1	4/11/2018
20181105	309	40.8	25	23.7	25	0	25	14.9	25	26	25	13	25	16.9	44.4	5/11/2018
20181106	310	42	25	27.4	25	0	25	14.7	25	23.1	25	18.3	25	22.3	50.1	6/11/2018
20181107	311	40	25	29.8	25	0	25	14.8	25	18.2	25	18.5	25	25.1	44.1	7/11/2018
20181108	312	33.9	25	20.1	25	0.1	25	13.6	25	22.8	25	9.7	25	18.3	41.2	8/11/2018
20181109	313	37.3	25	20.4	25	0	25	13.2	25	29.1	25	5.9	25	9.2	24.6	9/11/2018
20181110	314	37.4	25	22.1	25	0	25	11.1	25	25.4	25	5.4	25	8.4	20.3	10/11/2018
20181111	315	39.5	25	24.4	25	0	25	10.2	25	22.4	25	18.2	25	25.3	59.6	11/11/2018
20181112	316	37.3	25	25.1	25	0	25	13.8	25	24.4	25	21.3	25	33.4	66.9	12/11/2018
20181113	317	39.1	25	25.5	25	0	25	12.3	25	25.6	25	16.4	25	23.3	50.3	13/11/2018
20181114	318	36.8	25	22.8	25	7	25	12.5	25	25.8	25	22	25	35.4	79.3	14/11/2018
20181115	319	37.9	25	26.6	25	0	25	11.3	25	23.8	25	15.1	25	22.9	43.4	15/11/2018
20181116	320	39.6	25	24.1	25	0.6	25	14.4	25	26.2	25	14	25	19.4	46.7	16/11/2018
20181117	321	41.1	25	26.8	25	0	25	13.5	25	24.2	25	12.9	25	16.5	36.6	17/11/2018
20181118	322	39.7	25	29.1	25	0	25	14.7	25	20.1	25	17	25	23.4	42.2	18/11/2018
20181119	323	34.8	25	23.9	25	5.3	25	12.1	25	19.3	25	23.2	25	41.7	78.2	19/11/2018
20181120	324	37.6	25	24.8	25	0.1	25	13	25	23.8	25	21.5	25	33.2	68.7	20/11/2018
20181121	325	32.3	25	27.1	25	0	25	4.6	25	15.1	25	21	25	43.4	58.6	21/11/2018

20181122	326	34	25	23.8	25	0	25	10.3	25	20.8	25	22.3	25	41.9	75.7	22/11/2018
20181123	327	36.4	25	20.9	25	0	25	11	25	25.5	25	7.8	25	12.8	31.6	23/11/2018
20181124	328	39	25	19.4	25	0	25	12.5	25	29.7	25	5.3	25	7.6	23.5	24/11/2018
20181125	329	43.3	25	26.8	25	0	25	16.7	25	26.2	25	15.7	25	17.9	44.6	25/11/2018
20181126	330	41.5	25	26.8	25	0	25	10.7	25	28.4	25	8.4	25	10.5	23.8	26/11/2018
20181127	331	41.3	25	28.5	25	0	25	13.3	25	25.2	25	10.3	25	13	26.5	27/11/2018
20181128	332	37.8	25	24.6	25	1.7	25	13.8	25	27.5	25	11.5	25	17.5	37.2	28/11/2018
20181129	333	37	25	19.4	25	0	25	12.3	25	27.2	25	7.3	25	11.6	32.4	29/11/2018
20181130	334	40.1	25	19.5	25	0	25	13.8	25	29.1	25	5.5	25	7.4	24.3	30/11/2018
20181201	335	42.4	25	21.6	25	0	25	12.1	25	28.4	25	4.7	25	5.6	18.2	1/12/2018
20181202	336	44.6	25	24.6	25	0	25	17.5	25	28.2	25	6.8	25	7.2	22	2/12/2018
20181203	337	42.6	25	29.5	25	0	25	10.8	25	27.5	25	9.7	25	11.5	23.5	3/12/2018
20181204	338	41	25	28.1	25	0	25	12.1	25	27.6	25	5.4	25	6.9	14.2	4/12/2018
20181205	339	41.3	25	25.9	25	0	25	16.6	25	27.8	25	5.1	25	6.5	15.3	5/12/2018
20181206	340	40.9	25	28.8	25	0	25	12	25	25.5	25	22.4	25	28.9	56.6	6/12/2018
20181207	341	38	25	25.2	25	0	25	13.9	25	25.1	25	20.1	25	30.3	62.7	7/12/2018
20181208	342	39.5	25	27.4	25	0	25	14	25	24.5	25	16.9	25	23.5	46.3	8/12/2018
20181209	343	39.6	25	25.4	25	0	25	15.3	25	26.3	25	14.4	25	19.9	44.4	9/12/2018
20181210	344	41.1	25	28.7	25	0	25	15.7	25	24.7	25	17.3	25	22.1	44	10/12/2018
20181211	345	40.7	25	29.8	25	0	25	14.9	25	24.4	25	20.5	25	26.8	48.9	11/12/2018
20181212	346	40.5	25	30	25	0	25	13.2	25	24.3	25	22.8	25	30.1	53.7	12/12/2018
20181213	347	38.1	25	29.5	25	0	25	11.3	25	20.8	25	23.3	25	35	56.5	13/12/2018
20181214	348	35.3	25	23.8	25	3.4	25	8.9	25	24.4	25	7.6	25	13.3	25.8	14/12/2018
20181215	349	38.3	25	21.4	25	0	25	8.5	25	21.3	25	4.8	25	7.1	18.8	15/12/2018
20181216	350	40.4	25	18.3	25	0	25	14.2	25	28.3	25	6	25	8	28.5	16/12/2018
20181217	351	40.8	25	22.3	25	0	25	11.7	25	29.8	25	8.8	25	11.4	32.7	17/12/2018
20181218	352	43.6	25	24.5	25	0	25	12.4	25	27.2	25	13.9	25	15.6	45.2	18/12/2018
20181219	353	44.2	25	28.4	25	0	25	13.6	25	29.5	25	15.2	25	16.5	39.3	19/12/2018
20181220	354	45.2	25	29.7	25	0	25	16.4	25	27.5	25	15.7	25	16.2	37.6	20/12/2018
20181221	355	46.1	25	31.6	25	0	25	11.9	25	26.1	25	18	25	17.8	38.7	21/12/2018
20181222	356	43.8	25	29.9	25	1.5	25	13.1	25	25.9	25	11	25	12.2	26.1	22/12/2018
20181223	357	40.7	25	27.7	25	0	25	15.5	25	26.6	25	4.8	25	6.3	12.9	23/12/2018
20181224	358	41.5	25	29.6	25	0	25	14.7	25	24.4	25	18.9	25	23.7	45.6	24/12/2018
20181225	359	40.7	25	27.9	25	0	25	16	25	27.1	25	15.4	25	20.1	41	25/12/2018
20181226	360	41.2	25	28.1	25	0	25	16.6	25	27.6	25	17.6	25	22.4	46.3	26/12/2018
20181227	361	40.3	25	28.8	25	0	25	15.8	25	22.6	25	14.2	25	18.9	35.9	27/12/2018
20181228	362	40.8	25	28.7	25	0	25	13.2	25	25.8	25	21.3	25	27.7	54.1	28/12/2018
20181229	363	40.8	25	28.2	25	0	25	14.5	25	23.1	25	17.6	25	22.9	46	29/12/2018
20181230	364	41.6	25	29.5	25	0	25	12.7	25	26.4	25	19.2	25	23.9	46.6	30/12/2018
20181231	365	40.4	25	29.8	25	0	25	10.7	25	18.7	25	18.1	25	24	43.2	31/12/2018
20190101	1	40.5	25	27.8	25	0	25	11.9	25	25.2	25	14.1	25	18.6	37.7	1/01/2019
20190102	2	40.8	25	27.3	25	0	25	12.9	25	27	25	14	25	18.2	38.6	2/01/2019
20190103	3	42.4	25	27.4	25	0	25	14.9	25	21.4	25	15.3	25	18.3	41.9	3/01/2019
20190104	4	42.3	25	27.9	25	0	25	15	25	18.2	25	15.4	25	18.5	41	4/01/2019
20190105	5	40.7	25	23.6	25	1	25	10.5	25	25.4	25	21.3	25	27.8	73.1	5/01/2019
20190106	6	41.2	25	26.8	25	0	25	13.2	25	13.3	25	19	25	24.2	53.9	6/01/2019
20190107	7	42.4	25	26.9	25	0	25	15.9	25	25.7	25	19.2	25	22.9	54.2	7/01/2019
20190108	8	44.3	25	28.4	25	0	25	11.5	25	24.2	25	19	25	20.6	49.1	8/01/2019
20190109	9	43.4	25	25.2	25	0	25	11.9	25	27.7	25	6.8	25	7.7	21.2	9/01/2019
20190110	10	42.4	25	27.8	25	0	25	13.2	25	23.6	25	24.9	25	29.7	66.7	10/01/2019
20190111	11	40.3	25	29.1	25	0.1	25	14.6	25	26.3	25	22.6	25	30.1	56.1	11/01/2019
20190112	12	41.1	25	27.8	25	0	25	13.9	25	24	25	24.9	25	31.8	66.7	12/01/2019
20190113	13	41.7	25	27.4	25	0	25	15.5	25	25.9	25	20	25	24.8	54.8	13/01/2019
20190114	14	41.4	25	26.4	25	0	25	15	25	23.7	25	16.9	25	21.3	49.1	14/01/2019
20190115	15	40.7	25	29.3	25	0	25	14.1	25	24.2	25	21.4	25	27.9	52.5	15/01/2019
20190116	16	41	25	30	25	0	25	17.3	25	24.8	25	21.7	25	27.9	51.1	16/01/2019
20190117	17	42.6	25	26.5	25	0	25	15.7	25	24	25	18.4	25	21.7	53.2	17/01/2019
20190118	18	42.4	25	26.1	25	0	25	16.1	25	24.7	25	19.6	25	23.4	58	18/01/2019
20190119	19	43.2	25	29.2	25	0	25	15.7	25	28.1	25	19.4	25	22.2	47.9	19/01/2019
20190120	20	42.4	25	31.1	25	0	25	15	25	21.8	25	19.6	25	23.4	43.4	20/01/2019
20190121	21	40.8	25	28.4	25	0	25	17.5	25	25.1	25	21.9	25	28.4	56.6	21/01/2019
20190122	22	40.7	25	27.2	25	0	25	16.4	25	24.8	25	17.5	25	22.9	48.5	22/01/2019
20190123	23	41	25	28.9	25	0	25	16.6	25	26.2	25	19.5	25	25.1	49	23/01/2019
20190124	24	42.3	25	28.4	25	0	25	18.1	25	25.1	25	22.6	25	27.1	58.4	24/01/2019
20190125	25	40	25	29	25	0	25	10.1	25	22	25	18.6	25	25.2	46.4	25/01/2019
20190126	26	41.2	25	28.4	25	0	25	12.2	25	20.2	25	21.9	25	27.9	56.6	26/01/2019
20190127	27	40.8	25	26.6	25	0	25	12.6	25	22	25	17.4	25	22.6	50	27/01/2019
20190128	28	36.7	25	27.5	25	0.2	25	10.6	25	17	25	21.7	25	35.1	59.1	28/01/2019
20190129	29	30.3	25	23.9	25	13.4	25	7.5	25	13.2	25	27.9	25	64.6	94.1	29/01/2019
20190130	30	31.9	25	23.9	25	17.4	25	6.7	25	11.1	25	29.3	25	62	98.8	30/01/2019
20190131	31	28.6	25	24.7	25	14.9	25	8.2	25	9.1	25	29.7	25	75.9	95.5	31/01/2019
20190201	32	26.9	25	23.9	25	46.1	25	0.3	25	8.2	25	28.7	25	81	96.8	1/02/2019
20190202	33	26.8	25	23.8	25	168.9	25	2.4	25	7.4	25	28.3	25	80.3	96	2/02/2019
20190203	34	25.1	25	22.1	25	100.5	25	5.1	25	7.3	25	26.2	25	82.2	98.5	3/02/2019
20190204	35	24.2	25	21.9	25	58.1	25	6.9	25	7.5	25	25.3	25	83.8	96.3	4/02/2019
20190205	36	23.9	25	21.7	25	64.3	25	8.9	25	9.3	25	24.1	25	81.3	92.9	5/02/2019
20190206	37	23.9	25	19.9	25	5.4	25	3.1	25	7.4	25	23	25	77.6	99	6/02/2019
20190207	38	25.6	25	21.2	25	15.2	25	8.1	25	9.6	25	22.7	25	69.2	90.2	7/02/2019
20190208	39	32.7	25	21.5	25	0.2	25	8.3	25	14.2	25	22.7	25	45.9	88.6	8/02/2019
20190209	40	36.3	25	23.1	25	0.1	25	11.2	25	25.9	25	17.5	25	29	61.9	9/02/2019
20190210	41	35.7	25	23.7	25	0	25	10.3	25	27.6	25	10.9	25	18.6	37.2	10/02/2019
20190211	42	36.9	25	20.1	25	0	25	11.5	25	27.8	25	12.7	25	20.3	54	11/02/2019
20190212	43	39.1	25	20.8	25	0	25	13.								

20190213	44	39.6	25	24.1	25	0	25	11	25	25.4	25	25.9	25	35.9	86.3	13/02/2019
20190214	45	36.3	25	25	25	0	25	12.7	25	25.4	25	9.7	25	16.1	30.6	14/02/2019
20190215	46	36.7	25	21.7	25	0	25	11.4	25	28.5	25	7.9	25	12.8	30.4	15/02/2019
20190216	47	37.5	25	21	25	0	25	9.7	25	24.9	25	8.9	25	13.8	35.8	16/02/2019
20190217	48	38.5	25	21.8	25	0	25	10.7	25	25.6	25	17.2	25	25.3	65.9	17/02/2019
20190218	49	39.2	25	24.9	25	0	25	11.4	25	25.3	25	23.8	25	33.7	75.6	18/02/2019
20190219	50	40.2	25	26.5	25	0	25	12.7	25	25.5	25	25.2	25	33.8	72.8	19/02/2019
20190220	51	40.9	25	24.7	25	0	25	15.2	25	26.5	25	18.4	25	23.8	59.2	20/02/2019
20190221	52	37.6	25	25	25	0	25	10.2	25	27.3	25	6.8	25	10.5	21.5	21/02/2019
20190222	53	37.4	25	21.9	25	0	25	16.6	25	27.8	25	7.2	25	11.2	27.4	22/02/2019
20190223	54	38.6	25	22.7	25	0	25	11.6	25	25.6	25	10	25	14.6	36.3	23/02/2019
20190224	55	36.8	25	24.5	25	0	25	10.3	25	23.4	25	20.3	25	32.7	66	24/02/2019
20190225	56	34.1	25	26.6	25	0	25	9.8	25	22.9	25	23.3	25	43.6	66.9	25/02/2019
20190226	57	35.3	25	24.2	25	0.1	25	7.4	25	19.2	25	21.2	25	37.1	70.2	26/02/2019
20190227	58	35.2	25	25	25	0	25	9.9	25	22.1	25	17.7	25	31.1	55.9	27/02/2019
20190228	59	35	25	22.5	25	0	25	9.8	25	23.1	25	17	25	30.2	62.4	28/02/2019
20190301	60	34.9	25	24.2	25	0	25	9.5	25	24.6	25	17.1	25	30.6	56.6	1/03/2019
20190302	61	35.2	25	23.8	25	0	25	9.6	25	19	25	17.4	25	30.6	59	2/03/2019
20190303	62	35	25	22.2	25	0	25	10.9	25	23	25	17.4	25	30.9	65	3/03/2019
20190304	63	35	25	22.9	25	0	25	10.2	25	24	25	16.5	25	29.3	59.1	4/03/2019
20190305	64	35.5	25	21.7	25	0	25	9.2	25	22.7	25	16.5	25	28.5	63.6	5/03/2019
20190306	65	37.5	25	21.7	25	0	25	12.5	25	21.3	25	18.4	25	28.5	70.9	6/03/2019
20190307	66	38.7	25	22.5	25	0	25	9.2	25	25.2	25	14.8	25	21.5	54.3	7/03/2019
20190308	67	37.9	25	23.5	25	0	25	10.3	25	24.7	25	13.9	25	21.1	48	8/03/2019
20190309	68	35	25	24.7	25	0	25	8	25	22.4	25	22.2	25	39.5	71.4	9/03/2019
20190310	69	38.3	25	25.2	25	0	25	10	25	23.5	25	23.9	25	35.5	74.6	10/03/2019
20190311	70	39.5	25	25.1	25	0	25	8.7	25	25.1	25	22	25	30.6	69.1	11/03/2019
20190312	71	41.3	25	25.1	25	0	25	9.1	25	19.8	25	22.8	25	28.8	71.6	12/03/2019
20190313	72	40.4	25	25.5	25	0.1	25	13.2	25	24.5	25	22.3	25	29.6	68.4	13/03/2019
20190314	73	39	25	25.4	25	0	25	6.7	25	21.9	25	21.6	25	30.9	66.6	14/03/2019
20190315	74	38.7	25	23.9	25	0	25	11.9	25	23	25	9.9	25	14.4	33.4	15/03/2019
20190316	75	37.3	25	21.3	25	0	25	7.7	25	23.1	25	7.7	25	12.1	30.4	16/03/2019
20190317	76	36.9	25	17.3	25	0	25	8.6	25	23.1	25	7.5	25	12	38	17/03/2019
20190318	77	37.8	25	18.8	25	0	25	11.3	25	23.3	25	9	25	13.7	41.5	18/03/2019
20190319	78	39.2	25	22.9	25	0	25	13.6	25	22.1	25	17.7	25	25	63.4	19/03/2019
20190320	79	38.6	25	23.9	25	0	25	8.9	25	21.2	25	21.2	25	31	71.5	20/03/2019
20190321	80	38.1	25	25.9	25	0	25	10.9	25	16.5	25	21.2	25	31.8	63.5	21/03/2019
20190322	81	36.6	25	25.3	25	0	25	10.6	25	11.5	25	20.8	25	33.9	64.5	22/03/2019
20190323	82	33.7	25	27.4	25	0	25	9.6	25	9.6	25	21.5	25	41.1	58.9	23/03/2019
20190324	83	32.8	25	26.6	25	0	25	6.9	25	8.7	25	24.9	25	50.1	71.5	24/03/2019
20190325	84	34.6	25	26	25	0	25	16.1	25	15.5	25	26.7	25	48.5	79.5	25/03/2019
20190326	85	30	25	25.2	25	3.3	25	4.8	25	6.9	25	28.8	25	67.9	89.9	26/03/2019
20190327	86	30.4	25	23.7	25	73.2	25	4.6	25	8.3	25	27.1	25	62.4	92.5	27/03/2019
20190328	87	28.4	25	23.2	25	0.2	25	2.7	25	6.5	25	23.9	25	61.8	84.1	28/03/2019
20190329	88	32.1	25	22.3	25	0	25	6.9	25	14.3	25	24.6	25	51.4	91.4	29/03/2019
20190330	89	32.1	25	23.8	25	0	25	7.6	25	16.8	25	22.6	25	47.3	76.7	30/03/2019
20190331	90	29.2	25	16.9	25	0	25	8.8	25	22.9	25	10.3	25	25.4	53.5	31/03/2019
20190401	91	30.9	25	15.4	25	0	25	7.5	25	21.9	25	11.9	25	26.6	68.1	1/04/2019
20190402	92	32	25	19.6	25	0	25	7	25	23.2	25	14.4	25	30.3	63.2	2/04/2019
20190403	93	31.8	25	21.2	25	0	25	7.5	25	22.6	25	15.4	25	32.8	61.2	3/04/2019
20190404	94	33.5	25	22.3	25	0	25	8.2	25	21.4	25	16	25	30.9	59.4	4/04/2019
20190405	95	33.3	25	22.7	25	0	25	7.9	25	20.6	25	19.5	25	38.1	70.7	5/04/2019
20190406	96	32.5	25	22.1	25	0	25	9	25	20.7	25	20.1	25	41.1	75.6	6/04/2019
20190407	97	32.8	25	22.4	25	0	25	7.2	25	20.4	25	17.2	25	34.6	63.5	7/04/2019
20190408	98	31.7	25	21.7	25	0	25	7.3	25	20	25	16.6	25	35.5	64	8/04/2019
20190409	99	32.2	25	19.4	25	0	25	7.3	25	19.2	25	15.3	25	31.8	68	9/04/2019
20190410	100	33.1	25	18.4	25	0	25	6.6	25	17	25	14.1	25	27.9	66.7	10/04/2019
20190411	101	32.9	25	18.8	25	0	25	8.4	25	19.5	25	14.3	25	28.6	65.9	11/04/2019
20190412	102	33.1	25	17.5	25	0	25	7.1	25	21	25	9.5	25	18.8	47.5	12/04/2019
20190413	103	31.7	25	21.4	25	0	25	9.2	25	21.3	25	14.9	25	31.9	58.5	13/04/2019
20190414	104	31.3	25	19.1	25	0	25	6.4	25	20.7	25	12.4	25	27.1	56.1	14/04/2019
20190415	105	31.9	25	21.2	25	0	25	6.8	25	22	25	12.4	25	26.2	49.3	15/04/2019
20190416	106	31.8	25	19.8	25	0	25	6.1	25	20.5	25	12.5	25	26.6	54.2	16/04/2019
20190417	107	32.2	25	20.3	25	0	25	6.8	25	20.2	25	13.4	25	27.9	56.3	17/04/2019
20190418	108	32.2	25	20.2	25	0	25	7.1	25	20.5	25	13.4	25	27.9	56.6	18/04/2019
20190419	109	32.2	25	21.8	25	0	25	8.3	25	21.5	25	13.5	25	28.1	51.7	19/04/2019
20190420	110	32.4	25	20.8	25	0	25	5.9	25	17.3	25	12.8	25	26.3	52.1	20/04/2019
20190421	111	32.7	25	18	25	0	25	5.9	25	16.7	25	13.1	25	26.5	63.5	21/04/2019
20190422	112	33.3	25	21.1	25	0	25	5.7	25	19.6	25	15.7	25	30.7	62.8	22/04/2019
20190423	113	32.2	25	20.8	25	0.4	25	7.4	25	19.9	25	18.9	25	39.3	77	23/04/2019
20190424	114	31.7	25	20.8	25	0	25	7.9	25	17.4	25	19.4	25	41.5	79	24/04/2019
20190425	115	31.3	25	18.5	25	0	25	7.8	25	17.7	25	16.7	25	36.5	78.5	25/04/2019
20190426	116	31.5	25	18.5	25	0	25	5.7	25	15.6	25	18.9	25	40.9	88.8	26/04/2019
20190427	117	31.3	25	21.8	25	0	25	6.1	25	7.9	25	21.2	25	46.4	81.2	27/04/2019
20190428	118	32.4	25	23	25	0	25	7.8	25	14.5	25	17.1	25	35.2	60.9	28/04/2019
20190429	119	30.7	25	22.2	25	0	25	6.9	25	13.5	25	13.8	25	31.2	51.6	29/04/2019
20190430	120	31.6	25	22.2	25	0	25	4.8	25	11.6	25	15.1	25	32.5	56.4	30/04/2019
20190501	121	33.4	25	19.6	25	0	25	3.8	25	12	25	18.7	25	36.4	82	1/05/2019
20190502	122	34.1	25	21.9	25	0	25	4.4	25	16.5	25	19.4	25	36.3	73.9	2/05/2019
20190503	123	29.7	25	23.4	25	0	25	4.4	25	7.3	25	21.3	25	51.1	74	3/05/2019
20190504	124	28.3	25	20.5	25	0	25	6.3	25	13.7	25	19.3	25	50.2	80.1	4/05/2019
20190505	125	26.7	25	14	25	0	25	7.7	25	20.3	25	9	25	25.7	56.3	5/05/2019
20190506	126	27.4	25	12.3	25	0	25	5.7	25	18.9	25	10.7	25	29.3	74.8	

20190507	127	28.5	25	10.3	25	0	25	6.2	25	20.1	25	8.5	25	21.8	67.9	7/05/2019
20190508	128	28.5	25	12.3	25	0	25	7.5	25	20.5	25	8.7	25	22.4	60.9	8/05/2019
20190509	129	29.4	25	12.2	25	0	25	6.7	25	18.9	25	8.1	25	19.8	57	9/05/2019
20190510	130	23.5	25	15.8	25	0	25	8.6	25	18.1	25	8	25	27.6	44.6	10/05/2019
20190511	131	22.2	25	11.7	25	0	25	7	25	17.4	25	5.9	25	22.1	42.9	11/05/2019
20190512	132	25	25	10.2	25	0	25	6.2	25	19.1	25	6.1	25	19.3	49	12/05/2019
20190513	133	27.8	25	11	25	0	25	6.4	25	19	25	7.3	25	19.5	55.6	13/05/2019
20190514	134	30.5	25	15.9	25	0	25	5.7	25	16.4	25	14.6	25	33.4	80.9	14/05/2019
20190515	135	32.6	25	21.6	25	0	25	5.5	25	18	25	17.3	25	35.2	67.1	15/05/2019
20190516	136	31.4	25	22.6	25	0	25	4.4	25	12.6	25	20.6	25	44.8	75.2	16/05/2019
20190517	137	31	25	22.1	25	0	25	6.7	25	13.5	25	18.1	25	40.3	68.1	17/05/2019
20190518	138	32.1	25	20.3	25	0	25	5.4	25	15.7	25	16.5	25	34.5	69.3	18/05/2019
20190519	139	30.7	25	20	25	0	25	5.8	25	13.7	25	15.9	25	36	68	19/05/2019
20190520	140	30.7	25	20.6	25	0	25	6.7	25	17.3	25	13.7	25	31	56.5	20/05/2019
20190521	141	30	25	18.7	25	0	25	6.5	25	15.5	25	13.7	25	32.3	63.6	21/05/2019
20190522	142	30.2	25	19.2	25	0	25	6	25	16.8	25	14.8	25	34.5	66.6	22/05/2019
20190523	143	29.6	25	18.5	25	0	25	6.4	25	16.7	25	14.4	25	34.7	67.7	23/05/2019
20190524	144	29.5	25	19.3	25	0	25	4.9	25	16	25	11.3	25	27.4	50.5	24/05/2019
20190525	145	29.1	25	17.8	25	0	25	4.7	25	8.3	25	12.2	25	30.3	59.9	25/05/2019
20190526	146	29.8	25	15.8	25	0	25	5.9	25	15.8	25	12.1	25	28.8	67.4	26/05/2019
20190527	147	28.2	25	18.2	25	0	25	6.6	25	17.2	25	9.4	25	24.6	45	27/05/2019
20190528	148	25.8	25	12.6	25	0	25	5.8	25	16.7	25	7	25	21.1	48	28/05/2019
20190529	149	25.4	25	10.3	25	0	25	4.9	25	17	25	6.8	25	21	54.3	29/05/2019
20190530	150	21.6	25	12.7	25	0	25	7.5	25	12.4	25	8.4	25	32.6	57.2	30/05/2019
20190531	151	22.3	25	11.6	25	0	25	4.9	25	12.4	25	5.6	25	20.8	41	31/05/2019
20190601	152	22.4	25	8.2	25	0	25	5.3	25	17.1	25	4.8	25	17.7	44.2	1/06/2019
20190602	153	22.9	25	7.8	25	0	25	4.7	25	15.1	25	6.8	25	24.4	64.3	2/06/2019
20190603	154	22.5	25	9.3	25	0	25	7.5	25	15.7	25	7.9	25	29	67.5	3/06/2019
20190604	155	19.9	25	9.5	25	0	25	5.5	25	15.1	25	5.5	25	23.7	46.4	4/06/2019
20190605	156	19.7	25	8.1	25	0	25	6.1	25	14.3	25	6.2	25	27	57.4	5/06/2019
20190606	157	20.6	25	11.9	25	0	25	5.3	25	13.6	25	5.8	25	23.9	41.7	6/06/2019
20190607	158	19.9	25	11.9	25	0	25	3.5	25	10.5	25	7.2	25	31	51.7	7/06/2019
20190608	159	26.3	25	13.1	25	0	25	3.5	25	12.5	25	16.1	25	47.1	100	8/06/2019
20190609	160	28.9	25	15.3	25	0	25	3.3	25	15.4	25	15.6	25	39.2	89.8	9/06/2019
20190610	161	30	25	15.5	25	0	25	4.2	25	16	25	17.7	25	41.7	100	10/06/2019
20190611	162	30.3	25	17.1	25	0	25	4.7	25	16.4	25	17.2	25	39.8	88.3	11/06/2019
20190612	163	30.2	25	17.2	25	0	25	3.7	25	12.6	25	14.8	25	34.5	75.5	12/06/2019
20190613	164	30.7	25	14.4	25	0	25	4	25	16.2	25	14.5	25	32.8	88.4	13/06/2019
20190614	165	30	25	14.1	25	0	25	3.7	25	15.8	25	14	25	33	87.1	14/06/2019
20190615	166	29.5	25	15.2	25	0	25	4	25	15	25	13.5	25	32.7	78.2	15/06/2019
20190616	167	28.2	25	15.1	25	0	25	4	25	12.9	25	7.5	25	19.6	43.7	16/06/2019
20190617	168	25.7	25	12.5	25	0	25	5.8	25	16	25	7.9	25	23.9	54.5	17/06/2019
20190618	169	23.3	25	7.4	25	0	25	6.4	25	17.2	25	6.2	25	21.7	60.3	18/06/2019
20190619	170	23.1	25	7.9	25	0	25	7	25	16.9	25	6.6	25	23.4	62	19/06/2019
20190620	171	23.3	25	7.7	25	0	25	6.1	25	17.7	25	6.1	25	21.3	58.1	20/06/2019
20190621	172	21.7	25	7.2	25	0	25	6.3	25	17.5	25	6	25	23.1	59.1	21/06/2019
20190622	173	20.9	25	5.5	25	0	25	4.8	25	16.4	25	4.4	25	17.8	48.7	22/06/2019
20190623	174	22.5	25	4.5	25	0	25	6.1	25	18.7	25	4.3	25	15.8	51.1	23/06/2019
20190624	175	21.7	25	5.3	25	0	25	4.7	25	19.1	25	3.8	25	14.6	42.7	24/06/2019
20190625	176	24.3	25	7.1	25	0	25	5.6	25	17.7	25	4.3	25	14.2	42.7	25/06/2019
20190626	177	24.4	25	9.2	25	0	25	5	25	16.2	25	5.4	25	17.7	46.4	26/06/2019
20190627	178	26.6	25	11.6	25	0	25	4.3	25	16.4	25	10	25	28.7	73.3	27/06/2019
20190628	179	27.8	25	14.4	25	0	25	4.2	25	14.3	25	13.4	25	35.9	81.7	28/06/2019
20190629	180	29.4	25	14.9	25	0	25	6.1	25	14.8	25	16.7	25	40.7	98.6	29/06/2019
20190630	181	26.6	25	14.9	25	0	25	5	25	16.9	25	8	25	23	47.2	30/06/2019
20190701	182	26.5	25	11.1	25	0	25	4.2	25	17.8	25	5.9	25	17	44.7	1/07/2019
20190702	183	26.9	25	11.8	25	0	25	4.7	25	17.4	25	6.1	25	17.2	44.1	2/07/2019
20190703	184	26.3	25	12.2	25	0	25	5.1	25	15.7	25	4.6	25	13.4	32.4	3/07/2019
20190704	185	27.2	25	11.2	25	0	25	4.6	25	13.3	25	6.3	25	17.5	47.4	4/07/2019
20190705	186	25.8	25	15.3	25	0	25	3.5	25	12.8	25	13.3	25	40	76.6	5/07/2019
20190706	187	24	25	16	25	0	25	4.3	25	9.2	25	15.9	25	53.3	87.5	6/07/2019
20190707	188	25.6	25	16.4	25	0	25	4.2	25	7.9	25	17	25	51.8	91.2	7/07/2019
20190708	189	27.5	25	17.3	25	0	25	2.9	25	12	25	16.9	25	46	85.6	8/07/2019
20190709	190	23.8	25	17.3	25	0	25	4.1	25	12.4	25	16.9	25	57.3	85.6	9/07/2019
20190710	191	27.5	25	17.5	25	0	25	4.8	25	15.1	25	12.2	25	33.2	61	10/07/2019
20190711	192	27.4	25	12	25	0	25	5.1	25	15.2	25	7.2	25	19.7	51.4	11/07/2019
20190712	193	26.1	25	10.1	25	0	25	5.3	25	17.2	25	6.1	25	18	49.4	12/07/2019
20190713	194	24.6	25	11.9	25	0	25	4.5	25	16.5	25	9.1	25	29.4	65.4	13/07/2019
20190714	195	21.8	25	9.3	25	0	25	4.5	25	17.7	25	6.7	25	25.7	57.2	14/07/2019
20190715	196	21.6	25	8	25	0	25	5.1	25	13.6	25	4.6	25	17.8	42.9	15/07/2019
20190716	197	23.4	25	6.9	25	0	25	4.8	25	17.9	25	6.3	25	21.9	63.4	16/07/2019
20190717	198	25.5	25	8.5	25	0	25	5.4	25	18.2	25	6	25	18.4	54.1	17/07/2019
20190718	199	25.1	25	9.5	25	0	25	5.4	25	17.6	25	5.6	25	17.6	47.2	18/07/2019
20190719	200	25.6	25	7	25	0	25	4.4	25	18.6	25	5.3	25	16.1	52.9	19/07/2019
20190720	201	26.9	25	7	25	0	25	4.6	25	18.7	25	5.7	25	16.1	56.9	20/07/2019
20190721	202	27.6	25	5.6	25	0	25	3.7	25	18.4	25	6.3	25	17.1	69.3	21/07/2019
20190722	203	29	25	8.1	25	0	25	5	25	19.9	25	5.3	25	13.2	49.1	22/07/2019
20190723	204	29.1	25	9.2	25	0	25	5.9	25	18.5	25	5.9	25	14.6	50.7	23/07/2019
20190724	205	28.3	25	13.1	25	0	25	5.7	25	18.4	25	5.1	25	13.3	33.9	24/07/2019
20190725	206	27.9	25	12.9	25	0	25	5.3	25	15.9	25	4.9	25	13	33	25/07/2019
20190726	207	27.1	25	12	25	0	25	4.6	25	14.3	25	8.3	25	23.1	59.2	26/07/2019
20190727	208	27.8	25	12.5	25	0	25	4.6	25	17.9	25	9.2	25	24.6	63.5	27/07/2019
20190728	209	28	25	12.3	25	0	25	4.7	25	17.7	25	8.6	25	22.8	60.2	28/07/2019

20190729	210	28.3	25	12.8	25	0	25	5.5	25	15.7	25	8.2	25	21.3	55.5	29/07/2019
20190730	211	28.9	25	11.3	25	0	25	5.9	25	18.3	25	7.2	25	18.1	53.8	30/07/2019
20190731	212	28.4	25	16.3	25	0	25	6.4	25	19.2	25	6.3	25	16.3	34	31/07/2019
20190801	213	24.9	25	12.9	25	0	25	6.5	25	17.2	25	6.6	25	21	44.4	1/08/2019
20190802	214	27	25	11.3	25	0	25	5.4	25	17.2	25	7.2	25	20.2	53.8	2/08/2019
20190803	215	27	25	14	25	0	25	6.2	25	14.1	25	8.9	25	25	55.7	3/08/2019
20190804	216	28.3	25	16.2	25	0	25	6.4	25	17.7	25	8.1	25	21.1	44	4/08/2019
20190805	217	28.7	25	17.4	25	0	25	5.4	25	14.6	25	8.6	25	21.8	43.3	5/08/2019
20190806	218	27.1	25	11.9	25	0	25	4.9	25	16.5	25	8.2	25	22.9	58.9	6/08/2019
20190807	219	28.6	25	11.5	25	0	25	6	25	16.3	25	6.3	25	16.1	46.5	7/08/2019
20190808	220	29.2	25	10.4	25	0	25	6.6	25	19.2	25	6.7	25	16.5	53.2	8/08/2019
20190809	221	25.9	25	12	25	0	25	6.4	25	19.8	25	5.2	25	15.6	37.1	9/08/2019
20190810	222	24.7	25	7.8	25	0	25	6.1	25	18.6	25	5.2	25	16.7	49.2	10/08/2019
20190811	223	22.3	25	8.3	25	0	25	6	25	19.8	25	5.5	25	20.4	50.3	11/08/2019
20190812	224	22.5	25	7.1	25	0	25	5.5	25	20.1	25	5.7	25	20.9	56.5	12/08/2019
20190813	225	24.7	25	8.1	25	0	25	5.3	25	22.2	25	5.7	25	18.3	52.8	13/08/2019
20190814	226	27.3	25	8.5	25	0	25	6.4	25	20.9	25	4.8	25	13.2	43.3	14/08/2019
20190815	227	29	25	11.6	25	0	25	5.4	25	21.2	25	5.8	25	14.5	42.5	15/08/2019
20190816	228	31.1	25	12.6	25	0	25	5.3	25	19	25	7.7	25	17	52.8	16/08/2019
20190817	229	32.2	25	12.8	25	0	25	5.8	25	18.1	25	7.2	25	15	48.7	17/08/2019
20190818	230	33.7	25	13.8	25	0	25	6.2	25	19.3	25	8	25	15.3	50.7	18/08/2019
20190819	231	23.6	25	15	25	0	25	8.3	25	20.4	25	3.8	25	13	22.3	19/08/2019
20190820	232	23.1	25	9.4	25	0	25	7.6	25	21.3	25	4.1	25	14.5	34.8	20/08/2019
20190821	233	25.5	25	9.1	25	0	25	7.4	25	21.5	25	3.1	25	9.5	26.8	21/08/2019
20190822	234	26.9	25	9.6	25	0	25	7	25	22.2	25	3.8	25	10.7	31.8	22/08/2019
20190823	235	27.5	25	9.2	25	0	25	6	25	22.8	25	6.1	25	16.6	52.5	23/08/2019
20190824	236	30	25	9.3	25	0	25	4.6	25	20.9	25	5.5	25	13	47	24/08/2019
20190825	237	30.3	25	11.4	25	0	25	6.4	25	20.2	25	5.3	25	12.3	39.3	25/08/2019
20190826	238	29.7	25	14	25	0	25	7	25	20	25	4.9	25	11.8	30.7	26/08/2019
20190827	239	26.9	25	13.9	25	0	25	7.3	25	22.8	25	5.4	25	15.2	34	27/08/2019
20190828	240	25.5	25	11.5	25	0	25	7.9	25	22.2	25	4.5	25	13.8	33.2	28/08/2019
20190829	241	26.3	25	10.7	25	0	25	7	25	24.1	25	4.4	25	12.9	34.2	29/08/2019
20190830	242	27.7	25	10	25	0	25	6.4	25	24.2	25	3.8	25	10.2	31	30/08/2019
20190831	243	29.4	25	8.4	25	0	25	6.5	25	23.8	25	3.7	25	9	33.6	31/08/2019
20190901	244	30.6	25	9.5	25	0	25	6.6	25	24.1	25	3.4	25	7.7	28.7	1/09/2019
20190902	245	32.2	25	10.7	25	0	25	7.7	25	22.7	25	3.2	25	6.7	24.9	2/09/2019
20190903	246	32	25	14.1	25	0	25	8.2	25	22.7	25	6.7	25	14.1	41.7	3/09/2019
20190904	247	33.1	25	12.5	25	0	25	6.5	25	23.9	25	5.2	25	10.3	35.9	4/09/2019
20190905	248	34	25	13.2	25	0	25	6.7	25	24	25	4.9	25	9.2	32.3	5/09/2019
20190906	249	34.6	25	14	25	0	25	7.2	25	22.4	25	10.4	25	18.9	65.1	6/09/2019
20190907	250	28.2	25	13.7	25	0	25	7.6	25	23.1	25	4.6	25	12	29.4	7/09/2019
20190908	251	28.1	25	12.8	25	0	25	8.6	25	23.7	25	4.8	25	12.6	32.5	8/09/2019
20190909	252	28.3	25	11.5	25	0	25	8.8	25	25.6	25	3.5	25	9.1	25.8	9/09/2019
20190910	253	27.9	25	13.7	25	0	25	8.6	25	25.8	25	3.9	25	10.4	24.9	10/09/2019
20190911	254	28.7	25	13.6	25	0	25	8.4	25	25.4	25	2.9	25	7.4	18.6	11/09/2019
20190912	255	29.6	25	13	25	0	25	7.8	25	23.6	25	4.6	25	11.1	30.7	12/09/2019
20190913	256	31.1	25	11.4	25	0	25	7.4	25	23	25	6.3	25	13.9	46.8	13/09/2019
20190914	257	33.6	25	12.8	25	0	25	7.5	25	25	25	3.7	25	7.1	25	14/09/2019
20190915	258	32.5	25	14.3	25	0	25	8.3	25	25.1	25	5.4	25	11	33.2	15/09/2019
20190916	259	32.2	25	12.8	25	0	25	7.4	25	24.7	25	6.2	25	12.9	42	16/09/2019
20190917	260	34.6	25	13.2	25	0	25	7.3	25	24.6	25	6.9	25	12.5	45.5	17/09/2019
20190918	261	34.8	25	16.5	25	0	25	8.8	25	25.2	25	6.4	25	11.5	34.1	18/09/2019
20190919	262	33.7	25	12.4	25	0	25	8.5	25	24.5	25	2.4	25	4.6	16.7	19/09/2019
20190920	263	34.8	25	10.9	25	0	25	7.9	25	20.3	25	5.8	25	10.4	44.5	20/09/2019
20190921	264	31.2	25	15.9	25	0	25	7.3	25	17.4	25	9.6	25	21.1	53.2	21/09/2019
20190922	265	32.7	25	17.1	25	0	25	8.2	25	22.2	25	5.9	25	11.9	30.3	22/09/2019
20190923	266	30.3	25	20.6	25	0	25	8.7	25	19.9	25	4.1	25	9.5	16.9	23/09/2019
20190924	267	32.3	25	21.7	25	0	25	7.2	25	18	25	4.2	25	8.7	16.2	24/09/2019
20190925	268	33.4	25	18.7	25	0	25	6.7	25	22.3	25	5.3	25	10.3	24.6	25/09/2019
20190926	269	34.7	25	18.3	25	0	25	8	25	22.7	25	8.4	25	15.2	40	26/09/2019
20190927	270	35.6	25	19.4	25	0	25	8.6	25	23.7	25	10.5	25	18.1	46.6	27/09/2019
20190928	271	35.8	25	20.5	25	0	25	8.6	25	24.7	25	6.6	25	11.2	27.4	28/09/2019
20190929	272	37	25	18.4	25	0	25	9	25	25	25	6.3	25	10	29.8	29/09/2019
20190930	273	37.8	25	22.6	25	0	25	10.3	25	24.9	25	5.5	25	8.4	20.1	30/09/2019
20191001	274	36.5	25	22.7	25	0	25	10.7	25	23.7	25	5.3	25	8.7	19.2	1/10/2019
20191002	275	36.4	25	18.3	25	0	25	9.7	25	21.7	25	4.6	25	7.6	21.9	2/10/2019
20191003	276	34.8	25	22	25	0	25	9.4	25	25.8	25	12	25	21.6	45.4	3/10/2019
20191004	277	34.6	25	21.1	25	0	25	9.6	25	24.5	25	9.8	25	17.8	39.2	4/10/2019
20191005	278	34.8	25	19.4	25	0	25	9	25	26.3	25	7.8	25	14	34.6	5/10/2019
20191006	279	35.8	25	17.3	25	0	25	9.4	25	24.6	25	4.5	25	7.7	22.8	6/10/2019
20191007	280	37.6	25	14.8	25	0	25	9.6	25	22.7	25	4.4	25	6.8	26.2	7/10/2019
20191008	281	38.6	25	18.5	25	0	25	11.3	25	26.7	25	5.9	25	8.6	27.7	8/10/2019
20191009	282	35.2	25	19.9	25	0	25	10.8	25	27.9	25	4.5	25	7.9	19.4	9/10/2019
20191010	283	33.5	25	16.3	25	0	25	8.9	25	27.7	25	3.3	25	6.4	17.8	10/10/2019
20191011	284	33.9	25	13.3	25	0	25	11.4	25	27.6	25	3.7	25	7	24.2	11/10/2019
20191012	285	35.5	25	14.5	25	0	25	12.9	25	28.7	25	3.7	25	6.4	22.4	12/10/2019
20191013	286	38.6	25	15.3	25	0	25	13.2	25	26.9	25	3.1	25	4.5	17.8	13/10/2019
20191014	287	40.2	25	18.4	25	0	25	10.8	25	26.5	25	7.2	25	9.7	34	14/10/2019
20191015	288	41	25	20.5	25	0	25	10.7	25	23.2	25	12.7	25	16.3	52.7	15/10/2019
20191016	289	41.8	25	24.2	25	0	25	11.5	25	23.9	25	10.1	25	12.4	33.5	16/10/2019
20191017	290	40.4	25	25.7	25	0	25	10.6	25	24.2	25	7.7	25	10.2	23.3	17/10/2019
20191018	291	39.8	25	23	25	0	25	12.1	25	26.7	25	6.5	25	8.9	23.1	18/10/2019
20191019	292	38.6	25	19.2	25	0	25	15.4	25	24.8	25	3.2	25	4.7	14.4	19/10/2019

20191020	293	37.5	25	22.5	25	0	25	14.5	25	28.8	25	3.4	25	5.3	12.5	20/10/2019
20191021	294	35.9	25	17.4	25	0	25	10.4	25	27	25	3.9	25	6.6	19.6	21/10/2019
20191022	295	35.8	25	20.3	25	0	25	11.7	25	26.9	25	12.5	25	21.3	52.5	22/10/2019
20191023	296	35.5	25	23	25	0	25	12	25	23.4	25	10.8	25	18.7	38.5	23/10/2019
20191024	297	35.4	25	23.4	25	0	25	10.8	25	21	25	14.5	25	25.2	50.4	24/10/2019
20191025	298	38.5	25	19.4	25	0	25	10.6	25	23.3	25	9.2	25	13.5	40.9	25/10/2019
20191026	299	39.5	25	20.3	25	0	25	11.4	25	22.7	25	8.2	25	11.4	34.4	26/10/2019
20191027	300	38.8	25	26.2	25	0	25	12.1	25	21.3	25	6.1	25	8.8	17.9	27/10/2019
20191028	301	35.9	25	25.4	25	0	25	9.5	25	19	25	4.4	25	7.4	13.6	28/10/2019
20191029	302	30.3	25	21.6	25	0	25	7.1	25	7.9	25	14.2	25	32.9	55.1	29/10/2019
20191030	303	34.4	25	19.7	25	0	25	8.4	25	27	25	15.7	25	28.9	68.4	30/10/2019
20191031	304	36.8	25	17.9	25	0	25	8.3	25	26	25	10.8	25	17.4	52.7	31/10/2019
20191101	305	40.3	25	17.4	25	0	25	10.4	25	27.1	25	13.9	25	18.5	70	1/11/2019
20191102	306	38.9	25	23.7	25	0	25	12.1	25	24.8	25	20	25	28.8	68.3	2/11/2019
20191103	307	39.3	25	23.6	25	0	25	10.6	25	19.5	25	19.4	25	27.3	66.6	3/11/2019
20191104	308	34.5	25	24.4	25	0.7	25	10.5	25	15.3	25	18.7	25	34.2	61.2	4/11/2019
20191105	309	36	25	22.9	25	0	25	14.9	25	27.4	25	5.5	25	9.3	19.7	5/11/2019
20191106	310	36	25	21.4	25	0	25	12.9	25	26.9	25	4.4	25	7.4	17.3	6/11/2019
20191107	311	38.1	25	18.5	25	0	25	10.8	25	29.1	25	3.8	25	5.7	17.9	7/11/2019
20191108	312	39.7	25	19.3	25	0	25	12.7	25	28.4	25	4.6	25	6.3	20.6	8/11/2019
20191109	313	35.2	25	23.1	25	0	25	12.8	25	29.6	25	6.3	25	11.1	22.3	9/11/2019
20191110	314	35.8	25	18.5	25	0	25	12.7	25	30.1	25	3.9	25	6.6	18.3	10/11/2019
20191111	315	38.6	25	17.5	25	0	25	11.3	25	29.8	25	4.2	25	6.1	21	11/11/2019
20191112	316	39.6	25	22	25	0	25	11.2	25	26.7	25	10.2	25	14.1	38.6	12/11/2019
20191113	317	40.1	25	20.4	25	0	25	12.8	25	30.1	25	5.1	25	6.9	21.3	13/11/2019
20191114	318	37.2	25	22.1	25	0	25	12.5	25	29.4	25	3.4	25	5.4	12.8	14/11/2019
20191115	319	37.9	25	17.4	25	0	25	10.3	25	29.6	25	3.4	25	5.2	17.1	15/11/2019
20191116	320	39.3	25	19	25	0	25	11	25	29.3	25	4	25	5.6	18.2	16/11/2019
20191117	321	40.3	25	23.2	25	0	25	12.8	25	28.6	25	4	25	5.3	14.1	17/11/2019
20191118	322	40.5	25	21.8	25	0	25	11.8	25	29.5	25	5	25	6.6	19.2	18/11/2019
20191119	323	42.2	25	21.8	25	0	25	13.2	25	26.7	25	4.5	25	5.4	17.2	19/11/2019
20191120	324	43.1	25	21.2	25	0	25	12.8	25	24.8	25	5.6	25	6.4	22.3	20/11/2019
20191121	325	41.3	25	27.2	25	0	25	13.4	25	26.3	25	19.5	25	24.7	54.1	21/11/2019
20191122	326	39	25	23.7	25	0.1	25	13.2	25	21.5	25	14.4	25	20.6	49.2	22/11/2019
20191123	327	39.9	25	23.6	25	0.1	25	15.3	25	28.3	25	12.7	25	17.3	43.6	23/11/2019
20191124	328	41.2	25	24.9	25	2.2	25	12.8	25	28.2	25	11.8	25	15	37.5	24/11/2019
20191125	329	40.6	25	23.5	25	0	25	11	25	25	25	5.7	25	7.5	19.7	25/11/2019
20191126	330	42.7	25	23	25	0	25	14.2	25	24.7	25	16.2	25	19	57.7	26/11/2019
20191127	331	41.5	25	23.1	25	0	25	15.9	25	29	25	7.8	25	9.8	27.6	27/11/2019
20191128	332	41	25	26.2	25	0	25	12.7	25	22.7	25	19.8	25	25.5	58.2	28/11/2019
20191129	333	40.9	25	29.6	25	0	25	12.8	25	26.1	25	13.8	25	17.8	33.3	29/11/2019
20191130	334	41.2	25	26.3	25	0	25	11.4	25	23.2	25	17.8	25	22.6	52	30/11/2019
20191201	335	28.4	25	24.2	25	0.1	25	11.6	25	14.5	25	20.7	25	53.5	68.6	1/12/2019
20191202	336	35.6	25	18.6	25	0	25	11.1	25	27	25	7.2	25	12.4	33.6	2/12/2019
20191203	337	36.6	25	22.2	25	0	25	12.3	25	28.9	25	10.8	25	17.6	40.4	3/12/2019
20191204	338	38	25	21.8	25	0	25	13.4	25	30.9	25	6.1	25	9.2	23.4	4/12/2019
20191205	339	40.2	25	21.6	25	0	25	15.3	25	28.6	25	4.1	25	5.5	15.9	5/12/2019
20191206	340	41.6	25	22	25	0	25	12.2	25	30.2	25	3.9	25	4.9	14.8	6/12/2019
20191207	341	42.3	25	20.6	25	0	25	17.1	25	29.5	25	3.8	25	4.6	15.7	7/12/2019
20191208	342	43.2	25	21.7	25	0	25	13.9	25	23.9	25	3.8	25	4.4	14.6	8/12/2019
20191209	343	42.3	25	25.8	25	0	25	14.9	25	28.8	25	12.3	25	14.8	37	9/12/2019
20191210	344	41.6	25	24.9	25	0	25	13	25	30.1	25	7.8	25	9.7	24.8	10/12/2019
20191211	345	43.2	25	28.1	25	0	25	15.3	25	26.7	25	17.9	25	20.5	47.1	11/12/2019
20191212	346	44	25	25.7	25	0	25	12.8	25	27.8	25	13.2	25	14.5	40	12/12/2019
20191213	347	44.1	25	26.1	25	0	25	19.3	25	25.4	25	9.4	25	10.3	27.8	13/12/2019
20191214	348	41.9	25	26.8	25	0	25	15.9	25	28.3	25	7.3	25	8.9	20.7	14/12/2019
20191215	349	41.8	25	25	25	0	25	16.5	25	30.4	25	3.8	25	4.7	12	15/12/2019
20191216	350	44.4	25	24.1	25	0	25	11.2	25	29	25	4.8	25	5.2	16	16/12/2019
20191217	351	44	25	27	25	0	25	13.7	25	17.5	25	22.9	25	25.2	64.2	17/12/2019
20191218	352	44.7	25	28.7	25	0	25	14	25	24.8	25	20.6	25	21.8	52.3	18/12/2019
20191219	353	42.3	25	29.2	25	0	25	16.6	25	27.3	25	19	25	22.8	46.9	19/12/2019
20191220	354	41.5	25	28.3	25	0	25	12.7	25	29.7	25	19.1	25	23.9	49.7	20/12/2019
20191221	355	41.5	25	28.7	25	0	25	13.1	25	26.7	25	16.1	25	20.2	40.9	21/12/2019
20191222	356	42.9	25	26.1	25	0	25	13.5	25	24.3	25	20.2	25	23.5	59.8	22/12/2019
20191223	357	42.6	25	26.9	25	0	25	13.1	25	28.5	25	16	25	18.9	45.2	23/12/2019
20191224	358	44	25	29.9	25	0	25	10.1	25	29.7	25	15.7	25	17.2	37.2	24/12/2019
20191225	359	43.6	25	29.3	25	0	25	20.1	25	28.4	25	14.7	25	16.5	36.1	25/12/2019
20191226	360	44.9	25	27	25	0.2	25	12.7	25	29.4	25	9.4	25	9.9	26.4	26/12/2019
20191227	361	39.4	25	28.3	25	0	25	11.8	25	26.9	25	20.4	25	28.6	53	27/12/2019
20191228	362	39.6	25	28.3	25	0	25	12.2	25	26.1	25	19.9	25	27.6	51.7	28/12/2019
20191229	363	41.3	25	28.8	25	0	25	11.5	25	23.7	25	21.1	25	26.7	53.3	29/12/2019
20191230	364	41.5	25	27.4	25	0	25	12	25	22	25	12.8	25	16	35.1	30/12/2019
20191231	365	43.1	25	26.8	25	0	25	11.1	25	24.7	25	20.2	25	23.3	57.3	31/12/2019
20200101	1	43.7	25	29	25	0	25	10	25	22.1	25	18.3	25	20.4	45.7	1/01/2020
20200102	2	42.9	25	28.9	25	4.4	25	11.4	25	22.1	25	18.1	25	21.1	45.5	2/01/2020
20200103	3	41.9	25	25.8	25	0.3	25	14.5	25	24.1	25	14	25	17.2	42.2	3/01/2020
20200104	4	40.6	25	28.9	25	0	25	13.9	25	22.4	25	18.4	25	24.2	46.2	4/01/2020
20200105	5	41.6	25	26.7	25	0	25	11.8	25	26.3	25	21.7	25	27	62	5/01/2020
20200106	6	42.5	25	28.9	25	0	25	8.9	25	20.6	25	18.8	25	22.3	47.2	6/01/2020
20200107	7	41.1	25	27.6	25	0	25	12.8	25	27.7	25	20.1	25	25.7	54.4	7/01/2020
20200108	8	38.7	25	24.4	25	7.5	25	12	25	28.5	25	24	25	34.9	78.6	8/01/2020
20200109	9	40.1	25	27	25	0.1	25	15.9	25	26.3	25	22.3	25	30.1	62.6	9/01/2020
20200110	10	40.6	25	27.2	25	0	25	14.2	25	26.6	25	2				

20200111	11	42.1	25	27	25	0	25	17.1	25	26.3	25	12.9	25	15.6	36.2	11/01/2020
20200112	12	42.6	25	27.7	25	0	25	13.6	25	25.4	25	20.7	25	24.5	55.7	12/01/2020
20200113	13	41.5	25	26.6	25	5.7	25	9.8	25	22.1	25	21.3	25	26.7	61.2	13/01/2020
20200114	14	41.6	25	27.1	25	0	25	13.4	25	21.2	25	26.2	25	32.6	73.1	14/01/2020
20200115	15	41.1	25	26.5	25	3.4	25	14.1	25	26.1	25	22.7	25	29	65.6	15/01/2020
20200116	16	44.1	25	25.3	25	0	25	10.1	25	27.6	25	22.3	25	24.4	69.2	16/01/2020
20200117	17	42.5	25	30.9	25	0	25	17.6	25	25.7	25	11.8	25	14	26.4	17/01/2020
20200118	18	43	25	26.2	25	0	25	16.5	25	29.3	25	7.7	25	8.9	22.6	18/01/2020
20200119	19	43.4	25	26.4	25	0	25	12.9	25	25.5	25	5.2	25	5.9	15.1	19/01/2020
20200120	20	37.5	25	28.3	25	0	25	11.6	25	13.8	25	14	25	21.7	36.4	20/01/2020
20200121	21	40.1	25	29.6	25	0	25	11.9	25	12.5	25	15.4	25	20.8	37.1	21/01/2020
20200122	22	36.3	25	25.2	25	4.6	25	11.4	25	11.3	25	22.1	25	36.6	69	22/01/2020
20200123	23	35.7	25	24.2	25	27	25	9.1	25	21.8	25	30.1	25	51.5	99.7	23/01/2020
20200124	24	33.7	25	26.1	25	0.1	25	8	25	7.3	25	30.2	25	57.7	89.3	24/01/2020
20200125	25	34.7	25	23.7	25	11.5	25	6.9	25	18	25	27.2	25	49.2	92.8	25/01/2020
20200126	26	31.7	25	24.1	25	34.5	25	8.6	25	12.4	25	29.5	25	63.1	98.3	26/01/2020
20200127	27	30.2	25	23.9	25	9.2	25	7.5	25	12.9	25	28.8	25	67.1	97.1	27/01/2020
20200128	28	29.4	25	24.3	25	21.3	25	6.7	25	10.7	25	28.3	25	69	93.2	28/01/2020
20200129	29	28.1	25	23.2	25	93.5	25	5.2	25	7.9	25	28.5	25	75	100	29/01/2020
20200130	30	32.4	25	24.3	25	29.7	25	6.4	25	12.4	25	30.1	25	61.9	99.1	30/01/2020
20200131	31	32.9	25	25.1	25	7.1	25	6.1	25	21.2	25	28.2	25	56.4	88.5	31/01/2020
20200201	32	33.1	25	24.6	25	4.1	25	8.3	25	19.3	25	30	25	59.3	97	1/02/2020
20200202	33	35.3	25	24.9	25	0.2	25	7	25	27.6	25	27.8	25	48.6	88.3	2/02/2020
20200203	34	35.8	25	25.4	25	0	25	9.3	25	24.9	25	27.6	25	47	85.1	3/02/2020
20200204	35	36.2	25	25.5	25	0	25	7.4	25	22.3	25	25	25	41.6	76.6	4/02/2020
20200205	36	35.6	25	23.7	25	3.6	25	8.1	25	27.5	25	26.1	25	44.9	89.1	5/02/2020
20200206	37	36.2	25	24.6	25	0.2	25	8.8	25	23.4	25	26.1	25	43.4	84.4	6/02/2020
20200207	38	37	25	25.1	25	0.5	25	6.9	25	26.2	25	27.2	25	43.3	85.4	7/02/2020
20200208	39	38.2	25	26.6	25	0	25	11.6	25	22.4	25	27.1	25	40.5	77.8	8/02/2020
20200209	40	38.5	25	25.3	25	0	25	9.3	25	24.5	25	25.8	25	37.9	80	9/02/2020
20200210	41	38.8	25	24.6	25	0	25	13.3	25	26.9	25	25.2	25	36.4	81.5	10/02/2020
20200211	42	37	25	23.6	25	0	25	9.7	25	26.6	25	14.6	25	23.3	50.1	11/02/2020
20200212	43	38.4	25	21.7	25	0	25	13.4	25	27.9	25	13.3	25	19.6	51.3	12/02/2020
20200213	44	38	25	21.9	25	0	25	12.1	25	27.8	25	12.2	25	18.4	46.4	13/02/2020
20200214	45	39.8	25	20.9	25	0	25	13.6	25	27.7	25	14.8	25	20.3	59.9	14/02/2020
20200215	46	42.3	25	24.3	25	0	25	14.5	25	26	25	16.8	25	20.2	55.3	15/02/2020
20200216	47	41.1	25	27.5	25	0	25	11.7	25	24.9	25	18.3	25	23.4	49.9	16/02/2020
20200217	48	40.2	25	24.9	25	0	25	9.1	25	23.6	25	20.3	25	27.2	64.5	17/02/2020
20200218	49	40	25	24.7	25	0	25	12.4	25	24.7	25	23	25	31.2	73.9	18/02/2020
20200219	50	38.3	25	25.9	25	1.1	25	16.3	25	25.4	25	26	25	38.6	77.8	19/02/2020
20200220	51	38.2	25	23.3	25	16.2	25	8.5	25	24.6	25	24.4	25	36.4	85.3	20/02/2020
20200221	52	37	25	24	25	0	25	13	25	21.8	25	10.7	25	17	35.9	21/02/2020
20200222	53	34.1	25	23.8	25	0	25	11.3	25	21.1	25	20.5	25	38.3	69.6	22/02/2020
20200223	54	34.4	25	25.2	25	0	25	6.8	25	17	25	26.4	25	48.5	82.4	23/02/2020
20200224	55	35	25	25.5	25	0.1	25	5.7	25	14.2	25	27.1	25	48.2	83.1	24/02/2020
20200225	56	31.1	25	25.3	25	9	25	5.6	25	15.3	25	29.4	25	65.1	91.2	25/02/2020
20200226	57	35.4	25	25.2	25	0	25	6.6	25	17.3	25	29.6	25	51.5	92.4	26/02/2020
20200227	58	36.4	25	25	25	0.1	25	7.3	25	24.8	25	27.3	25	44.9	86.2	27/02/2020
20200228	59	37.3	25	23	25	12.5	25	12.6	25	25.2	25	19.7	25	30.9	70.1	28/02/2020
20200229	60	37.8	25	20.7	25	0	25	9.9	25	24.9	25	15.2	25	23.2	62.3	29/02/2020
20200301	61	37.2	25	21.4	25	0	25	10.4	25	19.8	25	23.2	25	36.6	91.1	1/03/2020
20200302	62	33.9	25	25.3	25	0	25	7.6	25	18.1	25	28.1	25	53.1	87.2	2/03/2020
20200303	63	32.6	25	25.2	25	0.1	25	10.2	25	11.5	25	24.9	25	50.6	77.7	3/03/2020
20200304	64	29.9	25	23.9	25	1.2	25	4.2	25	7.7	25	27.2	25	64.5	91.7	4/03/2020
20200305	65	30.2	25	23.2	25	55.2	25	5.1	25	8.7	25	27.3	25	63.6	96	5/03/2020
20200306	66	32.4	25	23	25	0	25	6.6	25	22.5	25	21.1	25	43.4	75.1	6/03/2020
20200307	67	33.3	25	20.6	25	0	25	11.1	25	24.6	25	16.7	25	32.6	68.9	7/03/2020
20200308	68	34.6	25	20.5	25	0	25	9.6	25	19.2	25	18.4	25	33.5	76.3	8/03/2020
20200309	69	35	25	21.9	25	0	25	9.4	25	21.5	25	15.4	25	27.4	58.6	9/03/2020
20200310	70	36.2	25	21.8	25	0	25	11	25	23	25	16.2	25	27	62.1	10/03/2020
20200311	71	35.5	25	25.1	25	0	25	10.5	25	18.6	25	25.3	25	43.8	79.4	11/03/2020
20200312	72	35.8	25	25.7	25	0	25	6.3	25	21.3	25	23.4	25	39.8	70.9	12/03/2020
20200313	73	35.6	25	24	25	0	25	9	25	23.6	25	17.7	25	30.5	59.3	13/03/2020
20200314	74	34.4	25	20.9	25	0	25	11.4	25	25	25	13.9	25	25.6	56.3	14/03/2020
20200315	75	35.2	25	20.3	25	0	25	11.1	25	22.2	25	14.1	25	24.8	59.2	15/03/2020
20200316	76	36	25	21.7	25	0	25	9.5	25	24.3	25	12.4	25	20.9	47.8	16/03/2020
20200317	77	36	25	21.8	25	0	25	9.7	25	24	25	14.5	25	24.4	55.5	17/03/2020
20200318	78	35.3	25	22.5	25	0	25	10.5	25	24.4	25	13.8	25	24.1	50.7	18/03/2020
20200319	79	34.6	25	20.7	25	0	25	9.2	25	22.6	25	11.5	25	20.9	47.1	19/03/2020
20200320	80	35	25	21.4	25	0	25	7.6	25	23.6	25	15.5	25	27.6	60.8	20/03/2020
20200321	81	36.3	25	20	25	0	25	10.9	25	24.1	25	14.4	25	23.8	61.6	21/03/2020
20200322	82	36.5	25	20.6	25	0	25	7.7	25	22.2	25	14.8	25	24.2	61	22/03/2020
20200323	83	37.4	25	25.4	25	0	25	10.8	25	22.5	25	17.1	25	26.7	52.7	23/03/2020
20200324	84	36.9	25	25.8	25	0	25	7.9	25	17.1	25	19.5	25	31.2	58.7	24/03/2020
20200325	85	35.6	25	24.3	25	0	25	10.6	25	13.1	25	17.5	25	30.1	57.6	25/03/2020
20200326	86	36.5	25	23.8	25	0	25	10.4	25	18.7	25	18.4	25	30.1	62.4	26/03/2020
20200327	87	36.6	25	23.3	25	0	25	9	25	23	25	12.1	25	19.7	42.3	27/03/2020
20200328	88	36.6	25	23.2	25	0	25	9.5	25	22.5	25	15.6	25	25.4	54.9	28/03/2020
20200329	89	36.8	25	22.9	25	0	25	8.3	25	20.4	25	18	25	29	64.5	29/03/2020
20200330	90	37.1	25	23.3	25	0	25	7.7	25	18.8	25	19	25	30.1	66.4	30/03/2020
20200331	91	37.6	25	23.3	25	0	25	10.7	25	20.1	25	17.1	25	26.4	59.8	31/03/2020
20200401	92	36.9	25	22.4	25	0	25	5.9	25	19.3	25	16.2	25	26	59.8	1/04/2020
20200402	93	36.9	25	21.8	25	0	25	6.6	25	21.2	25					

20200403	94	38.6	25	22.6	25	0	25	7.7	25	11.5	25	20.1	25	29.4	73.3	3/04/2020
20200404	95	32.8	25	25.2	25	0	25	9.6	25	10.1	25	25	25	50.3	78	4/04/2020
20200405	96	32	25	19.5	25	0	25	7	25	19.5	25	8.8	25	18.5	38.8	5/04/2020
20200406	97	32.9	25	19.2	25	0	25	6.1	25	19.3	25	7.9	25	15.8	35.5	6/04/2020
20200407	98	34	25	17.5	25	0	25	6.3	25	21.7	25	8.3	25	15.6	41.5	7/04/2020
20200408	99	34.7	25	18.7	25	0	25	8.5	25	20.4	25	8.2	25	14.8	38	8/04/2020
20200409	100	32.9	25	22	25	0	25	7.3	25	10.6	25	10.2	25	20.4	38.6	9/04/2020
20200410	101	34.9	25	20.7	25	0	25	8.5	25	15.6	25	11.1	25	19.8	45.5	10/04/2020
20200411	102	34.8	25	22.2	25	0	25	7.8	25	19.7	25	8.4	25	15.1	31.4	11/04/2020
20200412	103	34.6	25	16.9	25	0	25	9.3	25	21.7	25	5.3	25	9.6	27.5	12/04/2020
20200413	104	35.3	25	17.1	25	0	25	10.3	25	22	25	8.6	25	15	44.1	13/04/2020
20200414	105	36.9	25	18.5	25	0	25	8	25	20.6	25	9.2	25	14.7	43.2	14/04/2020
20200415	106	35.7	25	23.1	25	0	25	6.9	25	19	25	17.8	25	30.5	63	15/04/2020
20200416	107	35.8	25	21.9	25	0	25	8.5	25	18.5	25	13.1	25	22.3	49.9	16/04/2020
20200417	108	36.9	25	19.4	25	0	25	5.7	25	15.8	25	13.9	25	22.3	61.7	17/04/2020
20200418	109	37.2	25	22.1	25	0	25	9.6	25	20.2	25	11.2	25	17.7	42.1	18/04/2020
20200419	110	34.7	25	20.4	25	0	25	6.6	25	17.1	25	7.9	25	14.3	33	19/04/2020
20200420	111	35.3	25	15.1	25	0	25	9.9	25	21	25	4.8	25	8.4	28	20/04/2020
20200421	112	36.8	25	16.8	25	0	25	5.8	25	19.8	25	5.1	25	8.2	26.7	21/04/2020
20200422	113	37.5	25	22.2	25	0	25	7.4	25	20.7	25	5	25	7.8	18.7	22/04/2020
20200423	114	37	25	21.4	25	0	25	10.3	25	20.1	25	8.1	25	12.9	31.8	23/04/2020
20200424	115	35.6	25	19.9	25	0	25	10	25	20.2	25	8.4	25	14.5	36.2	24/04/2020
20200425	116	35.2	25	20.4	25	0	25	8.2	25	18.1	25	13.7	25	24.1	57.2	25/04/2020
20200426	117	34.8	25	21.1	25	0	25	6.4	25	17.2	25	12.6	25	22.7	50.4	26/04/2020
20200427	118	34.7	25	20.9	25	0	25	7.2	25	20.2	25	9.8	25	17.7	39.7	27/04/2020
20200428	119	33.5	25	20.3	25	0	25	6.8	25	19.8	25	11	25	21.3	46.2	28/04/2020
20200429	120	33.8	25	19.2	25	0	25	11	25	19.2	25	14.4	25	27.4	64.8	29/04/2020
20200430	121	27.2	25	18.8	25	0	25	9.6	25	20	25	9.7	25	26.9	44.7	30/04/2020
20200501	122	24.6	25	13.1	25	0	25	8.2	25	20.9	25	5.6	25	18.1	37.2	1/05/2020
20200502	123	25.6	25	10.5	25	0	25	9.7	25	17.8	25	5.6	25	17.1	44.1	2/05/2020
20200503	124	27.2	25	10.9	25	0	25	8.4	25	17	25	6.3	25	17.5	48.3	3/05/2020
20200504	125	28.4	25	12.6	25	0	25	8.6	25	19.3	25	7.1	25	18.4	48.7	4/05/2020
20200505	126	29.4	25	14.6	25	0	25	8.7	25	20.1	25	5.2	25	12.7	31.3	5/05/2020
20200506	127	30.8	25	16.8	25	0	25	7.1	25	18.3	25	11.9	25	26.8	62.2	6/05/2020
20200507	128	31.2	25	16.8	25	0	25	7.1	25	18.3	25	10.1	25	22.2	52.8	7/05/2020
20200508	129	31.7	25	14.2	25	0	25	5.7	25	14.8	25	11.3	25	24.2	69.8	8/05/2020
20200509	130	33.6	25	17.4	25	0	25	9.9	25	15.3	25	10.9	25	21	54.9	9/05/2020
20200510	131	31.7	25	18.4	25	0	25	11.5	25	18.2	25	6.7	25	14.3	31.7	10/05/2020
20200511	132	27.2	25	13.1	25	0	25	8.2	25	17.5	25	6	25	16.6	39.8	11/05/2020
20200512	133	29.8	25	11.8	25	0	25	4.7	25	13	25	4.6	25	11	33.3	12/05/2020
20200513	134	28.1	25	16.1	25	0	25	8.4	25	17.4	25	6.5	25	17.1	35.5	13/05/2020
20200514	135	30.8	25	15.7	25	0	25	5.6	25	16.8	25	6.3	25	14.2	35.3	14/05/2020
20200515	136	30.7	25	16.2	25	0	25	5.9	25	16.1	25	8.7	25	19.7	47.3	15/05/2020
20200516	137	30	25	17.3	25	0	25	8.5	25	16.1	25	8.5	25	20	43.1	16/05/2020
20200517	138	29.5	25	20.5	25	0	25	7.6	25	15.1	25	7.8	25	18.9	32.4	17/05/2020
20200518	139	30.3	25	17.2	25	0	25	5	25	18.1	25	11.3	25	26.2	57.6	18/05/2020
20200519	140	30.5	25	19.7	25	0	25	6.2	25	16.5	25	16.8	25	38.5	73.2	19/05/2020
20200520	141	30.2	25	19.6	25	0	25	3.9	25	14.8	25	19.1	25	44.5	83.8	20/05/2020
20200521	142	21.9	25	14.4	25	0	25	4.3	25	6.4	25	14	25	53.3	62.2	21/05/2020
20200522	143	18.3	25	16.5	25	0	25	2.1	25	6.7	25	7.3	25	34.7	38.9	22/05/2020
20200523	144	19	25	7	25	0.7	25	3.2	25	14.5	25	7.9	25	36	78.9	23/05/2020
20200524	145	21.8	25	6.4	25	0	25	4	25	15.7	25	8.7	25	33.3	90.6	24/05/2020
20200525	146	21.5	25	7.5	25	0	25	3.9	25	18.4	25	8.4	25	32.8	81.1	25/05/2020
20200526	147	23.4	25	7.3	25	0	25	5.1	25	12.6	25	8.1	25	28.2	79.3	26/05/2020
20200527	148	26.9	25	8.2	25	0	25	6	25	9.6	25	7.7	25	21.7	70.9	27/05/2020
20200528	149	29	25	14.8	25	0	25	6.7	25	17.2	25	7.3	25	18.2	43.4	28/05/2020
20200529	150	28.3	25	14.8	25	0	25	5.4	25	17.2	25	6.3	25	16.4	37.4	29/05/2020
20200530	151	29.1	25	11.4	25	0	25	4.3	25	14	25	7.1	25	17.6	52.7	30/05/2020
20200531	152	31	25	13	25	0	25	4	25	15.9	25	7.8	25	17.4	52.1	31/05/2020
20200601	153	29.3	25	13.2	25	0	25	3.7	25	17	25	7.5	25	18.4	49.5	1/06/2020
20200602	154	24.9	25	11.1	25	0	25	5.9	25	17.1	25	8.1	25	25.7	61.3	2/06/2020
20200603	155	23.9	25	9.9	25	0	25	7.2	25	17.3	25	5.1	25	17.2	41.8	3/06/2020
20200604	156	25.1	25	9.2	25	0	25	5.9	25	13.6	25	6.6	25	20.7	56.8	4/06/2020
20200605	157	26.9	25	13.4	25	0	25	3.9	25	17.5	25	7.3	25	20.6	47.5	5/06/2020
20200606	158	28.2	25	16.4	25	0	25	6.3	25	14.2	25	13.9	25	36.4	74.6	6/06/2020
20200607	159	28.1	25	14.2	25	0	25	3.9	25	16.1	25	11.5	25	30.3	71.1	7/06/2020
20200608	160	28	25	13.5	25	0	25	4.9	25	14.8	25	6.7	25	17.7	43.3	8/06/2020
20200609	161	29.1	25	15.4	25	0	25	3.6	25	14.6	25	11.8	25	29.3	67.5	9/06/2020
20200610	162	28.4	25	17.3	25	0	25	4	25	15.6	25	11.1	25	28.7	56.2	10/06/2020
20200611	163	27.7	25	12.8	25	0	25	6	25	15.6	25	7.4	25	19.9	50.1	11/06/2020
20200612	164	28.7	25	13.9	25	0	25	6.8	25	16.3	25	8.6	25	21.8	54.2	12/06/2020
20200613	165	30.8	25	13.6	25	0	25	5	25	15.5	25	11.9	25	26.8	76.5	13/06/2020
20200614	166	30.3	25	15.9	25	0	25	6.9	25	13.8	25	8.6	25	19.9	47.6	14/06/2020
20200615	167	28.2	25	15.2	25	0	25	8.6	25	15	25	7.5	25	19.6	43.4	15/06/2020
20200616	168	28.1	25	14.8	25	0	25	4.9	25	17.7	25	7.5	25	19.7	44.6	16/06/2020
20200617	169	28	25	16.4	25	0	25	4.8	25	17.3	25	5.8	25	15.3	31.1	17/06/2020
20200618	170	29.4	25	17.8	25	0	25	5.5	25	15.4	25	13.4	25	32.7	65.8	18/06/2020
20200619	171	28.8	25	18.1	25	0	25	4.9	25	15.1	25	14.7	25	37.1	70.8	19/06/2020
20200620	172	28	25	15.4	25	0	25	7.2	25	14.8	25	10.9	25	28.8	62.3	20/06/2020
20200621	173	26.9	25	13.6	25	0	25	4.7	25	14.7	25	7.8	25	22	50.1	21/06/2020
20200622	174	22.8	25	11.8	25	0	25	4.9	25	17.7	25	6.3	25	22.7	45.5	22/06/2020
20200623	175	22.8	25	7.1	25	0	25	5	25	16.5	25	6.2	25	22.3	61.5	23/06/2020
20200624	176	24	25	6.5	25	0	25	6	25	17.7	25	5.4	25	18.1	55.8	24/06/2020

20200625	177	25.2	25	7.8	25	0	25	6.4	25	15.8	25	5.3	25	16.5	50.1	25/06/2020
20200626	178	26	25	8.6	25	0	25	6.3	25	17	25	5.6	25	16.7	50.2	26/06/2020
20200627	179	26.6	25	11	25	0	25	6.2	25	17.7	25	5.6	25	16.1	42.7	27/06/2020
20200628	180	27	25	9.6	25	0	25	3.5	25	16.2	25	6	25	16.8	50.2	28/06/2020
20200629	181	29	25	11.1	25	0	25	5.2	25	15.8	25	9.3	25	23.2	70.4	29/06/2020
20200630	182	29.4	25	12.7	25	0	25	3.9	25	15.4	25	11.8	25	28.8	80.4	30/06/2020
20200701	183	29.2	25	16	25	0	25	4.9	25	15.2	25	10.2	25	25.2	56.1	1/07/2020
20200702	184	29.9	25	14.3	25	0	25	3.9	25	13.4	25	12	25	28.4	73.7	2/07/2020
20200703	185	29.8	25	15.2	25	0	25	5.2	25	16.5	25	10.8	25	25.7	62.6	3/07/2020
20200704	186	23.9	25	11.2	25	0	25	4.6	25	12.9	25	5.4	25	18.2	40.6	4/07/2020
20200705	187	21	25	12.4	25	0	25	7	25	10.7	25	6.2	25	24.9	43.1	5/07/2020
20200706	188	24.5	25	6.8	25	0	25	4.3	25	17.5	25	4.5	25	14.6	45.6	6/07/2020
20200707	189	26.3	25	7.8	25	0	25	4.7	25	15.9	25	5	25	14.6	47.3	7/07/2020
20200708	190	27.7	25	11.9	25	0	25	3.9	25	16.5	25	6.8	25	18.3	48.8	8/07/2020
20200709	191	28	25	12.3	25	0	25	5.2	25	14.2	25	10.9	25	28.8	76.2	9/07/2020
20200710	192	29.5	25	16.1	25	0	25	6.5	25	14.4	25	15.7	25	38.1	85.9	10/07/2020
20200711	193	29.3	25	16.1	25	0	25	4.1	25	16.5	25	11.7	25	28.7	64	11/07/2020
20200712	194	23.2	25	13.2	25	0	25	4	25	15.5	25	5.5	25	19.3	36.3	12/07/2020
20200713	195	22.1	25	7.7	25	0	25	4.8	25	18	25	6.5	25	24.4	61.9	13/07/2020
20200714	196	22.6	25	6.5	25	0	25	4.8	25	18	25	5.9	25	21.5	61	14/07/2020
20200715	197	24.3	25	6.9	25	0	25	3.8	25	17.1	25	5.9	25	19.4	59.3	15/07/2020
20200716	198	25.6	25	7	25	0	25	4.7	25	19.5	25	5.4	25	16.5	53.9	16/07/2020
20200717	199	25.4	25	8.5	25	0	25	3.6	25	19.3	25	4.7	25	14.5	42.4	17/07/2020
20200718	200	28.9	25	5.1	25	0	25	3.8	25	18.2	25	3.9	25	9.8	44.4	18/07/2020
20200719	201	29.2	25	7.4	25	0	25	5.6	25	20.8	25	3.7	25	9.1	36	19/07/2020
20200720	202	27.4	25	10.2	25	0	25	4.7	25	15.7	25	4.2	25	11.5	33.8	20/07/2020
20200721	203	27.5	25	14.9	25	0	25	4.1	25	11.4	25	5.1	25	13.9	30.1	21/07/2020
20200722	204	27.2	25	13	25	0	25	4.3	25	18.3	25	5.8	25	16.1	38.8	22/07/2020
20200723	205	26.5	25	10.1	25	0	25	5	25	17.5	25	10.1	25	29.2	81.8	23/07/2020
20200724	206	27.6	25	13.3	25	0	25	4.6	25	17	25	12.3	25	33.3	80.6	24/07/2020
20200725	207	28.3	25	12.5	25	0	25	5.1	25	15.5	25	10.3	25	26.8	71.1	25/07/2020
20200726	208	25.6	25	13.8	25	0	25	4.5	25	18.5	25	7.2	25	21.9	45.7	26/07/2020
20200727	209	25.1	25	7.9	25	0	25	6.1	25	16.7	25	5.9	25	18.5	55.4	27/07/2020
20200728	210	25.1	25	8.8	25	0	25	7.3	25	18.2	25	5.8	25	18.2	51.2	28/07/2020
20200729	211	23.8	25	4.7	25	0	25	5.3	25	20.1	25	5.3	25	18	62.1	29/07/2020
20200730	212	27.3	25	11.2	25	0	25	5.6	25	18.4	25	6.9	25	19	51.9	30/07/2020
20200731	213	26.7	25	10.9	25	0	25	7.2	25	20.1	25	5.4	25	15.4	41.4	31/07/2020
20200801	214	27	25	9.1	25	0	25	5	25	16.6	25	4.9	25	13.7	42.4	1/08/2020
20200802	215	27.2	25	13.9	25	0	25	6.8	25	18.6	25	8.1	25	22.5	51	2/08/2020
20200803	216	29.4	25	11.8	25	0	25	4.8	25	18	25	7.5	25	18.3	54.2	3/08/2020
20200804	217	30.8	25	13.8	25	0	25	4.4	25	19	25	7	25	15.8	44.4	4/08/2020
20200805	218	31.3	25	10.8	25	0	25	6.4	25	18.3	25	5.6	25	12.3	43.3	5/08/2020
20200806	219	31.3	25	14.2	25	0	25	6.8	25	17.3	25	13	25	28.4	80.3	6/08/2020
20200807	220	24.8	25	14	25	10.6	25	5.6	25	18.9	25	10.7	25	34.2	67	7/08/2020
20200808	221	23.9	25	10.3	25	0	25	5.3	25	20.6	25	9	25	30.4	71.9	8/08/2020
20200809	222	23.3	25	8.6	25	0	25	6.1	25	20.6	25	7.4	25	25.9	66.3	9/08/2020
20200810	223	23.3	25	6.8	25	0	25	6	25	18.9	25	7.2	25	25.2	72.9	10/08/2020
20200811	224	27.6	25	7.6	25	0	25	8	25	15.9	25	7.7	25	20.9	73.8	11/08/2020
20200812	225	34	25	10.5	25	0	25	4.7	25	18.7	25	7.3	25	13.7	57.5	12/08/2020
20200813	226	34.3	25	13.2	25	0	25	5.9	25	19.4	25	9.1	25	16.8	60	13/08/2020
20200814	227	34	25	16.8	25	0	25	7	25	15.9	25	16	25	30.1	83.7	14/08/2020
20200815	228	28.1	25	14	25	0	25	8.5	25	20.2	25	7.7	25	20.3	48.2	15/08/2020
20200816	229	28.5	25	9.6	25	0	25	7.9	25	22.1	25	6.1	25	15.7	51.1	16/08/2020
20200817	230	30.3	25	8	25	0	25	7.5	25	22.3	25	6.1	25	14.1	56.9	17/08/2020
20200818	231	35.1	25	11.8	25	0	25	9.4	25	22.5	25	6.5	25	11.5	47	18/08/2020
20200819	232	34	25	14.7	25	0	25	8.2	25	21.6	25	7.4	25	13.9	44.3	19/08/2020
20200820	233	28	25	13.7	25	0	25	6.8	25	22.9	25	5	25	13.2	31.9	20/08/2020
20200821	234	28.4	25	10.7	25	0	25	7.3	25	22.1	25	5.4	25	14	42	21/08/2020
20200822	235	28.5	25	11.4	25	0	25	8.8	25	23.2	25	5.7	25	14.6	42.3	22/08/2020
20200823	236	25.7	25	10.8	25	0	25	8.5	25	23.1	25	5.4	25	16.4	41.7	23/08/2020
20200824	237	28.2	25	10	25	0	25	7.7	25	22.1	25	4.6	25	12	37.5	24/08/2020
20200825	238	30.3	25	12	25	0	25	8.3	25	21.7	25	4.3	25	10	30.7	25/08/2020
20200826	239	30.6	25	15.1	25	0	25	8.9	25	20.8	25	4.1	25	9.3	23.9	26/08/2020
20200827	240	30.3	25	12.9	25	0	25	8.6	25	22.3	25	4	25	9.3	26.9	27/08/2020
20200828	241	29.9	25	14.7	25	0	25	8.1	25	17.8	25	6	25	14.2	35.9	28/08/2020
20200829	242	29.5	25	16.3	25	0	25	7.3	25	18.9	25	7.8	25	18.9	42.1	29/08/2020
20200830	243	31.6	25	16.9	25	0	25	5.7	25	17.9	25	10.3	25	22.2	53.5	30/08/2020
20200831	244	32.6	25	17.3	25	0	25	6.6	25	19.4	25	9.5	25	19.3	48.1	31/08/2020
20200901	245	32.3	25	16.6	25	0	25	9.3	25	22.2	25	7.6	25	15.7	40.3	1/09/2020
20200902	246	31.4	25	17.1	25	0	25	7.5	25	21.6	25	8.2	25	17.8	42.1	2/09/2020
20200903	247	34.2	25	13.5	25	0	25	9.1	25	20.9	25	9.9	25	18.4	64	3/09/2020
20200904	248	35.8	25	15.2	25	0	25	7.6	25	21.5	25	8.5	25	14.5	49.2	4/09/2020
20200905	249	33.9	25	17.2	25	0	25	6	25	18.6	25	9.6	25	18.1	48.9	5/09/2020
20200906	250	33.9	25	19.3	25	0	25	9.3	25	22.5	25	8.6	25	16.3	38.4	6/09/2020
20200907	251	34.1	25	18.5	25	0	25	9.2	25	22.3	25	10.8	25	20.2	50.7	7/09/2020
20200908	252	32.6	25	20.5	25	0	25	9.9	25	25.5	25	11.5	25	23.4	47.7	8/09/2020
20200909	253	32.6	25	20.4	25	0	25	9	25	23.1	25	12.9	25	26.2	53.8	9/09/2020
20200910	254	33.4	25	18.1	25	0	25	8.6	25	24.5	25	9.4	25	18.3	45.3	10/09/2020
20200911	255	34.1	25	16.7	25	0	25	7.8	25	24.9	25	7.3	25	13.6	38.4	11/09/2020
20200912	256	32.5	25	19.4	25	0	25	9.4	25	21.6	25	7.5	25	15.3	33.3	12/09/2020
20200913	257	32.3	25	19.4	25	0	25	6.8	25	23.4	25	10.9	25	22.5	48.4	13/09/2020
20200914	258	32.7	25	21.3	25	0	25	7	25	17.1	25	9.8	25	19.8	38.7	14/09/2020
20200915	259	33.1	25	21.2	25	0	25	9.1	25	23.9	25	10.2	25	20.2	40.5	15/09/2020

20200916	260	33.6	25	18.2	25	0	25	7.5	25	22	25	8.8	25	16.9	42.1	16/09/2020
20200917	261	34.8	25	16.1	25	0	25	8.6	25	15.4	25	12.8	25	23	70	17/09/2020
20200918	262	35.3	25	23.1	25	0	25	11	25	14.6	25	18.4	25	32.2	65.1	18/09/2020
20200919	263	36.2	25	21.7	25	0.6	25	7.6	25	14.1	25	20.7	25	34.5	79.8	19/09/2020
20200920	264	35.8	25	23	25	0	25	8	25	20.9	25	20.2	25	34.4	71.9	20/09/2020
20200921	265	39.3	25	23	25	0	25	9	25	17	25	20.3	25	28.6	72.3	21/09/2020
20200922	266	33	25	22	25	0.6	25	6.2	25	9.5	25	22.8	25	45.3	86.3	22/09/2020
20200923	267	29.5	25	18.4	25	0.1	25	12	25	15.1	25	14.1	25	34.2	66.7	23/09/2020
20200924	268	31.3	25	18	25	0.2	25	10.1	25	23.6	25	5.5	25	12	26.7	24/09/2020
20200925	269	33.7	25	13.3	25	0	25	12.8	25	24.8	25	5.1	25	9.7	33.4	25/09/2020
20200926	270	31.1	25	14.9	25	0	25	8.3	25	24.6	25	6.7	25	14.8	39.6	26/09/2020
20200927	271	32.7	25	15.8	25	0	25	9.1	25	24.8	25	4.3	25	8.7	24	27/09/2020
20200928	272	34.5	25	15.8	25	0	25	10.6	25	25.9	25	4.4	25	8	24.5	28/09/2020
20200929	273	36.6	25	18.2	25	0	25	11.4	25	24.2	25	5.2	25	8.5	24.9	29/09/2020
20200930	274	37.7	25	19.1	25	0	25	8.3	25	25.5	25	13.6	25	20.9	61.5	30/09/2020
20201001	275	36	25	22.3	25	0	25	8	25	26.6	25	7.9	25	13.3	29.4	1/10/2020
20201002	276	37.2	25	21	25	0	25	11.7	25	25	25	9.8	25	15.4	39.4	2/10/2020
20201003	277	36.8	25	18.9	25	0	25	13.7	25	23.7	25	9.5	25	15.3	43.5	3/10/2020
20201004	278	33.4	25	20.4	25	0	25	14.3	25	25.1	25	11.4	25	22.2	47.6	4/10/2020
20201005	279	36	25	19.2	25	0	25	16.5	25	24	25	11.2	25	18.8	50.4	5/10/2020
20201006	280	36.4	25	20.6	25	0	25	11.5	25	20.5	25	13	25	21.4	53.6	6/10/2020
20201007	281	35.4	25	22.7	25	0	25	7.7	25	19	25	14.4	25	25	52.2	7/10/2020
20201008	282	33.2	25	22	25	0	25	12	25	16.1	25	14.7	25	28.9	55.6	8/10/2020
20201009	283	34	25	20.9	25	0	25	10.3	25	27.1	25	5.6	25	10.5	22.7	9/10/2020
20201010	284	34.8	25	18.8	25	0	25	11.7	25	26.6	25	5.1	25	9.2	23.5	10/10/2020
20201011	285	37.1	25	17.6	25	0	25	8.8	25	25.2	25	3.6	25	5.7	17.9	11/10/2020
20201012	286	38.5	25	19.8	25	0	25	13.1	25	24.4	25	10.3	25	15.1	44.6	12/10/2020
20201013	287	38.4	25	22.6	25	0	25	10.9	25	24.5	25	12.7	25	18.8	46.3	13/10/2020
20201014	288	34.6	25	20.8	25	0	25	10.3	25	24.3	25	15.9	25	28.9	64.8	14/10/2020
20201015	289	34.9	25	22.8	25	0	25	10.6	25	24.7	25	14.3	25	25.6	51.5	15/10/2020
20201016	290	35.7	25	23.2	25	0	25	10.3	25	21.1	25	11.2	25	19.2	39.4	16/10/2020
20201017	291	37.1	25	21.9	25	0	25	9.1	25	26.7	25	9.9	25	15.7	37.7	17/10/2020
20201018	292	39.3	25	19.7	25	0	25	12.7	25	17.5	25	9.6	25	13.5	41.8	18/10/2020
20201019	293	39.9	25	24.1	25	0	25	14	25	26.2	25	9.2	25	12.5	30.7	19/10/2020
20201020	294	39.4	25	21.9	25	0	25	12.4	25	25.9	25	6.2	25	8.7	23.6	20/10/2020
20201021	295	39.7	25	25.4	25	0	25	11.2	25	26.3	25	8.1	25	11.2	25	21/10/2020
20201022	296	40.8	25	24.7	25	0	25	14.2	25	22.7	25	17.5	25	22.7	56.3	22/10/2020
20201023	297	32.6	25	22.3	25	6.9	25	10.7	25	14.4	25	22.3	25	45.3	82.9	23/10/2020
20201024	298	34	25	20.1	25	10.7	25	9.9	25	24.2	25	23.5	25	44.2	99.9	24/10/2020
20201025	299	32.6	25	20.8	25	0.4	25	8.4	25	26.9	25	12.4	25	25.2	50.5	25/10/2020
20201026	300	33.1	25	22.1	25	0	25	10.6	25	12.2	25	9.3	25	18.4	35	26/10/2020
20201027	301	32.9	25	21.3	25	0	25	9.3	25	26	25	5.8	25	11.6	22.9	27/10/2020
20201028	302	33.1	25	17.6	25	0	25	10.2	25	26.3	25	4	25	7.9	19.9	28/10/2020
20201029	303	35	25	15.6	25	0	25	11.5	25	29.2	25	3.8	25	6.8	21.5	29/10/2020
20201030	304	38.7	25	14.8	25	0	25	9.9	25	29.5	25	3.6	25	5.2	21.4	30/10/2020
20201031	305	35	25	18.8	25	0	25	10.1	25	28.9	25	7.2	25	12.8	33.2	31/10/2020
20201101	306	38.2	25	19	25	0	25	10.3	25	28.2	25	6.2	25	9.3	28.2	1/11/2020
20201102	307	38.9	25	19.7	25	0	25	9.6	25	28.1	25	6.4	25	9.2	27.9	2/11/2020
20201103	308	39.6	25	23.4	25	0	25	10	25	27.3	25	10.6	25	14.7	36.8	3/11/2020
20201104	309	40.2	25	26	25	0	25	10.4	25	28.2	25	12.4	25	16.6	36.9	4/11/2020
20201105	310	42.7	25	24.2	25	0	25	12.1	25	29.3	25	7.7	25	9.1	25.5	5/11/2020
20201106	311	37.8	25	22.8	25	0	25	15.3	25	26.5	25	4.7	25	7.2	16.9	6/11/2020
20201107	312	37.9	25	20.2	25	0	25	10.8	25	26.9	25	4	25	6.1	16.9	7/11/2020
20201108	313	40	25	22.3	25	0	25	9.2	25	26.3	25	4.5	25	6.1	16.7	8/11/2020
20201109	314	40.3	25	23.7	25	0	25	12.6	25	25.1	25	5.2	25	6.9	17.8	9/11/2020
20201110	315	41	25	26.5	25	0	25	15.8	25	25.3	25	18.5	25	23.8	53.4	10/11/2020
20201111	316	40.8	25	24.8	25	2.2	25	11.9	25	24.4	25	22.9	25	29.7	73.2	11/11/2020
20201112	317	38.7	25	22.4	25	4.5	25	10.2	25	24.7	25	22.6	25	32.8	83.5	12/11/2020
20201113	318	39.1	25	23.9	25	0.1	25	12.9	25	28.9	25	23.5	25	33.4	79.3	13/11/2020
20201114	319	39.2	25	24.3	25	1.4	25	12.8	25	23	25	24.6	25	34.8	81	14/11/2020
20201115	320	42	25	26.5	25	0	25	13.4	25	24.6	25	20.1	25	24.5	58.1	15/11/2020
20201116	321	38.6	25	26	25	1.4	25	13.1	25	12.8	25	22.5	25	32.9	67	16/11/2020
20201117	322	41	25	27.9	25	0.3	25	18.8	25	15.4	25	14.1	25	18.1	37.5	17/11/2020
20201118	323	40.1	25	26.5	25	0	25	11.2	25	18	25	11.5	25	15.5	33.2	18/11/2020
20201119	324	39.1	25	27.5	25	0	25	15.6	25	25.5	25	10.5	25	14.9	28.6	19/11/2020
20201120	325	38.9	25	26.4	25	0	25	14.7	25	22.8	25	12	25	17.3	34.9	20/11/2020
20201121	326	38.9	25	26.6	25	0	25	12.8	25	28.1	25	13.5	25	19.4	38.8	21/11/2020
20201122	327	38.6	25	24.9	25	0	25	13.6	25	27.3	25	10.5	25	15.3	33.4	22/11/2020
20201123	328	40.1	25	25.3	25	0	25	14.1	25	26.7	25	14.7	25	19.8	45.6	23/11/2020
20201124	329	42.9	25	23.4	25	0	25	16.4	25	23.9	25	8.7	25	10.1	30.2	24/11/2020
20201125	330	42.9	25	26.2	25	0	25	11.5	25	26.6	25	8.9	25	10.4	26.2	25/11/2020
20201126	331	42.3	25	25.4	25	0	25	12.1	25	29.9	25	15.7	25	18.8	48.4	26/11/2020
20201127	332	40.6	25	28.1	25	0	25	13.5	25	24.7	25	20.8	25	27.3	54.7	27/11/2020
20201128	333	39.7	25	27.2	25	0	25	12.7	25	24.6	25	19.1	25	26.3	53	28/11/2020
20201129	334	41.8	25	26	25	0	25	11.5	25	25.9	25	15.9	25	19.6	47.3	29/11/2020
20201130	335	41.4	25	26.2	25	0	25	14.6	25	29.6	25	18.4	25	23.2	54.1	30/11/2020
20201201	336	43.8	25	26.9	25	0	25	14.4	25	27.1	25	15.7	25	17.4	44.3	1/12/2020
20201202	337	43.5	25	28.2	25	0	25	15.6	25	28.8	25	14.2	25	16	37.1	2/12/2020
20201203	338	43.2	25	26.8	25	0	25	14.5	25	26.2	25	17.8	25	20.4	50.5	3/12/2020
20201204	339	41.7	25	29.8	25	0	25	15.4	25	28.8	25	17.1	25	21.2	40.8	4/12/2020
20201205	340	43.1	25	26.1	25	0	25	16.7	25	27.2	25	20.3	25	23.4	60.1	5/12/2020
20201206	341	44.1	25	29.6	25	0	25	8.5	25	27.4	25	16.9	25	18.5	40.8	6/12/2020
20201207	342	39.8	25	24.5	25	1	25</									

20201208	343	38.2	25	25.4	25	0	25	10.3	25	18.4	25	5.8	25	8.7	17.9	8/12/2020
20201209	344	40.3	25	26.3	25	0	25	13.9	25	26.9	25	5.1	25	6.8	14.9	9/12/2020
20201210	345	39.9	25	25.7	25	0	25	14.5	25	21.2	25	4.8	25	6.5	14.5	10/12/2020
20201211	346	36.4	25	29.1	25	0	25	9.7	25	12.2	25	21.6	25	35.6	53.6	11/12/2020
20201212	347	36.6	25	23.2	25	0	25	11.8	25	21.9	25	18.9	25	30.8	66.5	12/12/2020
20201213	348	38.6	25	23.9	25	0	25	10.6	25	18.3	25	14.8	25	21.6	49.9	13/12/2020
20201214	349	40.7	25	28.5	25	0	25	13.1	25	20.3	25	20.8	25	27.2	53.5	14/12/2020
20201215	350	39.9	25	26.3	25	0	25	9.6	25	25	25	20.8	25	28.3	60.8	15/12/2020
20201216	351	41.3	25	25.7	25	0	25	10	25	22.7	25	21.5	25	27.2	65.1	16/12/2020
20201217	352	41.4	25	27.9	25	0.2	25	9.7	25	22.4	25	23.2	25	29.2	61.7	17/12/2020
20201218	353	41.1	25	28.2	25	2.6	25	12.5	25	23.3	25	22.3	25	28.5	58.3	18/12/2020
20201219	354	41.6	25	26.6	25	0	25	12.1	25	22.4	25	20.4	25	25.4	58.6	19/12/2020
20201220	355	36.3	25	24.6	25	6	25	7.6	25	18.6	25	25.1	25	41.6	81.2	20/12/2020
20201221	356	38.1	25	24.4	25	0.5	25	7.6	25	14.4	25	24.2	25	36.3	79.2	21/12/2020
20201222	357	31.6	25	22.8	25	18.2	25	7.6	25	16.9	25	25.9	25	55.7	93.3	22/12/2020
20201223	358	35.1	25	21.7	25	30.5	25	7.8	25	13.8	25	24.2	25	42.8	93.3	23/12/2020
20201224	359	37.6	25	23.7	25	0.2	25	7.3	25	24.3	25	18.5	25	28.5	63.1	24/12/2020
20201225	360	34.2	25	24.4	25	0	25	4.9	25	14.7	25	17.7	25	32.9	57.9	25/12/2020
20201226	361	36.6	25	25.7	25	4.3	25	10.1	25	17.2	25	24.8	25	40.4	75.1	26/12/2020
20201227	362	34.7	25	25.2	25	7.4	25	10.1	25	23.2	25	27.3	25	49.4	85.2	27/12/2020
20201228	363	36.3	25	25.3	25	0	25	10.3	25	17.3	25	25.4	25	42.1	78.8	28/12/2020
20201229	364	31.5	25	22.7	25	62.9	25	6.8	25	11	25	25.8	25	55.8	93.6	29/12/2020
20201230	365	33.8	25	23	25	6.1	25	7	25	26.5	25	25.7	25	48.9	91.5	30/12/2020
20201231	366	34.5	25	25.3	25	0	25	9.1	25	22.8	25	25.9	25	47.4	80.3	31/12/2020
20210101	1	34	25	22.9	25	25	25	9.9	25	20.4	25	27.8	25	52.3	99.6	1/01/2021
20210102	2	33.6	25	23	25	26	25	13.2	25	23.1	25	25.9	25	49.8	92.2	2/01/2021
20210103	3	31.8	25	25.6	25	0	25	13.3	25	19	25	26.7	25	56.8	81.4	3/01/2021
20210104	4	35.6	25	23.2	25	0	25	11	25	27.2	25	24.4	25	42	85.8	4/01/2021
20210105	5	36.9	25	26	25	0	25	14.1	25	24.8	25	25.4	25	40.7	75.6	5/01/2021
20210106	6	37.8	25	26.5	25	0	25	14.7	25	25.4	25	12.5	25	19.1	36.1	6/01/2021
20210107	7	37	25	26.2	25	0	25	11.7	25	23.7	25	23.9	25	38.1	70.3	7/01/2021
20210108	8	37.8	25	26.6	25	0	25	14.3	25	22.4	25	12.4	25	18.9	35.6	8/01/2021
20210109	9	36.2	25	25.5	25	0	25	10.9	25	22.9	25	23.3	25	38.8	71.4	9/01/2021
20210110	10	36.1	25	25.7	25	0	25	7.9	25	15.9	25	23.3	25	39	70.6	10/01/2021
20210111	11	37	25	24.4	25	0	25	9.9	25	27	25	24.4	25	38.9	79.9	11/01/2021
20210112	12	38.4	25	27.2	25	0	25	8.7	25	27.2	25	24	25	35.4	66.5	12/01/2021
20210113	13	38.3	25	27.1	25	0	25	8.3	25	25.2	25	24.7	25	36.7	68.9	13/01/2021
20210114	14	38.5	25	27.1	25	0	25	10.8	25	27.2	25	19.1	25	28.1	53.3	14/01/2021
20210115	15	40.6	25	23.3	25	0	25	17.6	25	28.6	25	18	25	23.6	62.9	15/01/2021
20210116	16	40.6	25	26.2	25	0	25	10.3	25	24.9	25	12.8	25	16.8	37.6	16/01/2021
20210117	17	39.6	25	26.4	25	0	25	7.3	25	22.2	25	6.6	25	9.1	19.2	17/01/2021
20210118	18	40	25	26.1	25	0	25	14.4	25	24.5	25	7.4	25	10	21.9	18/01/2021
20210119	19	40.9	25	28.6	25	0	25	7.7	25	21	25	20.1	25	26	51.4	19/01/2021
20210120	20	40.1	25	26.6	25	0.7	25	8.3	25	17.9	25	23.8	25	32.1	68.4	20/01/2021
20210121	21	38.7	25	26.7	25	0	25	9.2	25	25.2	25	23	25	33.4	65.7	21/01/2021
20210122	22	36.9	25	23.9	25	5.7	25	12.6	25	25.8	25	25.4	25	40.7	85.7	22/01/2021
20210123	23	37	25	25.6	25	0	25	10.7	25	27.6	25	24.3	25	38.7	74	23/01/2021
20210124	24	38.1	25	25	25	0	25	8.8	25	22.3	25	21.7	25	32.6	68.5	24/01/2021
20210125	25	38.7	25	26.6	25	0	25	11.2	25	19.9	25	21.4	25	31.1	61.5	25/01/2021
20210126	26	38.2	25	29.6	25	0	25	8.9	25	23.4	25	22.4	25	33.4	54	26/01/2021
20210127	27	38.9	25	24.4	25	9.9	25	8.2	25	20.1	25	25.8	25	37.1	84.4	27/01/2021
20210128	28	38.7	25	27.6	25	0.1	25	8.9	25	26.3	25	26	25	37.8	70.4	28/01/2021
20210129	29	39.3	25	27.7	25	0	25	10.8	25	22.4	25	25.8	25	36.3	69.5	29/01/2021
20210130	30	39.2	25	28	25	0	25	11	25	15.4	25	19.7	25	27.9	52.1	30/01/2021
20210131	31	41.3	25	27.3	25	1.2	25	12.5	25	24.9	25	17.3	25	21.9	47.7	31/01/2021
20210201	32	41.3	25	27.5	25	0	25	13.5	25	23	25	23.7	25	30	64.6	1/02/2021
20210202	33	40.5	25	29.8	25	0	25	15.9	25	21.7	25	21.3	25	28.1	50.8	2/02/2021
20210203	34	39.3	25	25.1	25	0.7	25	10.7	25	18.5	25	28.4	25	40	89.1	3/02/2021
20210204	35	38.9	25	26.4	25	0	25	11.9	25	21.7	25	27.1	25	39	78.8	4/02/2021
20210205	36	39.1	25	27.5	25	0	25	7.4	25	26	25	27.2	25	38.7	74.1	5/02/2021
20210206	37	37	25	27.4	25	0	25	8.1	25	17.9	25	25.8	25	41.1	70.7	6/02/2021
20210207	38	29.3	25	23.8	25	37.1	25	9	25	8.2	25	28.8	25	70.7	97.7	7/02/2021
20210208	39	35.8	25	24.7	25	3	25	6.4	25	23.8	25	28.4	25	48.3	91.3	8/02/2021
20210209	40	33.9	25	24.2	25	14.9	25	12.1	25	10.6	25	31.4	25	59.4	100	9/02/2021
20210210	41	36.7	25	26	25	0.1	25	11	25	22.9	25	30.6	25	49.6	91.1	10/02/2021
20210211	42	36.5	25	27.1	25	0	25	11.2	25	25.4	25	26.8	25	43.9	74.7	11/02/2021
20210212	43	36.4	25	27.3	25	0	25	7.2	25	21.3	25	27.3	25	44.9	75.3	12/02/2021
20210213	44	36.7	25	27.1	25	0	25	8.7	25	26	25	26.4	25	42.8	73.6	13/02/2021
20210214	45	34.6	25	26.8	25	0.7	25	5.6	25	13.8	25	28	25	50.9	79.5	14/02/2021
20210215	46	35.3	25	24	25	35.7	25	8.4	25	18.1	25	28.7	25	50.2	96.2	15/02/2021
20210216	47	35.5	25	23.5	25	0.1	25	10	25	24.9	25	28.4	25	49.1	98.1	16/02/2021
20210217	48	32.8	25	24.3	25	0	25	9.9	25	17.5	25	26.9	25	54.1	88.6	17/02/2021
20210218	49	34.1	25	24.3	25	0	25	8.9	25	9.4	25	23.5	25	43.9	77.4	18/02/2021
20210219	50	34	25	22.7	25	0	25	9.2	25	20.6	25	22.4	25	42.1	81.2	19/02/2021
20210220	51	34.6	25	22.6	25	0	25	9.2	25	17.6	25	23.7	25	43.1	86.5	20/02/2021
20210221	52	34.8	25	23.1	25	0	25	9.2	25	18.8	25	23.9	25	43	84.6	21/02/2021
20210222	53	36.9	25	23.2	25	0	25	12.9	25	21.7	25	25.6	25	41	90.1	22/02/2021
20210223	54	40.4	25	26.2	25	0	25	13.8	25	23.4	25	19.5	25	25.9	57.3	23/02/2021
20210224	55	38.1	25	24.3	25	0	25	13.5	25	24.6	25	8.9	25	13.4	29.3	24/02/2021
20210225	56	37	25	22.3	25	0	25	7.5	25	22.7	25	6	25	9.6	22.3	25/02/2021
20210226	57	36.2	25	23.2	25	0	25	11	25	19.2	25	6.8	25	11.3	23.9	26/02/2021
20210227	58	36.5	25	24.2	25	0	25	11.7	25	22	25	9.8	25	16	32.5	27/02/2021
20210228	59	37.4	25	24.8	25	1.1	25	9.2	25							

20210301	60	37.8	25	24.4	25	0.2	25	10.4	25	23.1	25	23.3	25	35.5	76.3	1/03/2021
20210302	61	39.3	25	24.9	25	0	25	12.5	25	20.3	25	19.5	25	27.4	61.9	2/03/2021
20210303	62	39.6	25	25.8	25	0	25	15.7	25	23.3	25	10	25	13.8	30.1	3/03/2021
20210304	63	38.7	25	27.6	25	0	25	15.3	25	25.4	25	9.6	25	14	26	4/03/2021
20210305	64	37.5	25	19.6	25	0	25	11.7	25	26.3	25	5.6	25	8.7	24.6	5/03/2021
20210306	65	39	25	19.7	25	0	25	9.8	25	24.2	25	7.1	25	10.2	31	6/03/2021
20210307	66	39.1	25	22.9	25	0	25	11	25	22.1	25	20.9	25	29.7	74.9	7/03/2021
20210308	67	37	25	26	25	0	25	7.1	25	20.9	25	22.5	25	35.9	67	8/03/2021
20210309	68	37.2	25	25.4	25	0	25	7.5	25	13.3	25	23.6	25	37.2	72.8	9/03/2021
20210310	69	38.2	25	24.9	25	0	25	7.1	25	19.2	25	21.5	25	32.1	68.3	10/03/2021
20210311	70	36.9	25	23.5	25	13.7	25	8	25	23.3	25	24.4	25	39.1	84.3	11/03/2021
20210312	71	39.4	25	24.1	25	0	25	7.7	25	20.3	25	20.9	25	29.3	69.6	12/03/2021
20210313	72	39.7	25	25.4	25	0.1	25	6.7	25	23	25	21.3	25	29.3	65.7	13/03/2021
20210314	73	37.2	25	25.3	25	0	25	6.2	25	13.5	25	21.9	25	34.5	67.9	14/03/2021
20210315	74	34.4	25	23.4	25	0.3	25	6.7	25	7.5	25	21.1	25	38.8	73.3	15/03/2021
20210316	75	33.6	25	24.1	25	0	25	6.6	25	7.5	25	20.4	25	39.2	68	16/03/2021
20210317	76	36.4	25	24.5	25	0	25	9.1	25	20	25	16.7	25	27.5	54.3	17/03/2021
20210318	77	36.8	25	24.3	25	0	25	9.7	25	19.9	25	22.5	25	36.2	74.1	18/03/2021
20210319	78	36.9	25	23.6	25	0	25	9.2	25	19.1	25	16.5	25	26.4	56.7	19/03/2021
20210320	79	35.6	25	24.9	25	0.4	25	6.5	25	21.1	25	25.4	25	43.7	80.7	20/03/2021
20210321	80	35	25	23.5	25	13.2	25	5.9	25	16.8	25	25.9	25	46.1	89.5	21/03/2021
20210322	81	36.9	25	25.2	25	1.8	25	6.2	25	18	25	26	25	41.7	81.1	22/03/2021
20210323	82	34.5	25	26.6	25	0.2	25	5	25	14.7	25	25.9	25	47.4	74.4	23/03/2021
20210324	83	31.3	25	24.7	25	9.7	25	5.2	25	9.3	25	24.2	25	53	77.8	24/03/2021
20210325	84	34.8	25	23.1	25	5.1	25	7.9	25	20.1	25	15.5	25	27.9	54.9	25/03/2021
20210326	85	35.6	25	20.4	25	0	25	7.1	25	23.1	25	13.4	25	23.1	55.9	26/03/2021
20210327	86	36.9	25	20.7	25	0	25	10.1	25	20.2	25	12.5	25	20	51.2	27/03/2021
20210328	87	36.8	25	22.8	25	0	25	11.7	25	22.9	25	9.2	25	14.8	33.2	28/03/2021
20210329	88	36	25	22.6	25	0	25	13.2	25	20.3	25	10	25	16.8	36.5	29/03/2021
20210330	89	35.9	25	25	25	0	25	12.4	25	21.5	25	15.6	25	26.4	49.3	30/03/2021
20210331	90	34.6	25	23.5	25	0	25	10.2	25	20.7	25	9.4	25	17.1	32.5	31/03/2021
20210401	91	34.7	25	23.1	25	0	25	6.6	25	21	25	14.8	25	26.8	52.4	1/04/2021
20210402	92	34	25	22.7	25	0	25	7.3	25	20.6	25	12.3	25	23.1	44.6	2/04/2021
20210403	93	33.3	25	21.7	25	0	25	8.7	25	16.9	25	13.5	25	26.4	52	3/04/2021
20210404	94	32.4	25	19.4	25	0	25	5.8	25	20	25	15.9	25	32.7	70.6	4/04/2021
20210405	95	34.7	25	21.9	25	0	25	8.3	25	20.7	25	22.1	25	40	84.1	5/04/2021
20210406	96	36	25	23.6	25	0	25	6.3	25	21	25	20.9	25	35.2	71.8	6/04/2021
20210407	97	36.7	25	24.2	25	0	25	6.2	25	19.2	25	19.9	25	32.2	65.9	7/04/2021
20210408	98	36.8	25	22.1	25	0	25	6	25	22.7	25	15.9	25	25.6	59.8	8/04/2021
20210409	99	36.8	25	22.5	25	0	25	6.7	25	19.2	25	14.2	25	22.9	52.1	9/04/2021
20210410	100	37.9	25	19.7	25	0	25	11.1	25	19.2	25	11	25	16.7	48	10/04/2021
20210411	101	33.6	25	22.5	25	0	25	9.1	25	22.1	25	11.2	25	21.5	41.1	11/04/2021
20210412	102	31.3	25	16.9	25	0	25	6.6	25	20.3	25	7.3	25	16	37.9	12/04/2021
20210413	103	33.8	25	15.6	25	0	25	6.1	25	21.6	25	5.5	25	10.5	31.1	13/04/2021
20210414	104	36.2	25	19.3	25	0	25	5.6	25	18.5	25	11.4	25	19	50.9	14/04/2021
20210415	105	36.7	25	22.6	25	0	25	10	25	20.4	25	14.2	25	23	51.8	15/04/2021
20210416	106	35.4	25	20.1	25	0	25	8	25	21.3	25	7.5	25	13	31.9	16/04/2021
20210417	107	33.1	25	20.9	25	0	25	6.6	25	18.9	25	8.4	25	16.6	34	17/04/2021
20210418	108	32.1	25	19.7	25	0	25	6.2	25	21.2	25	10.4	25	21.7	45.3	18/04/2021
20210419	109	33.9	25	17.7	25	0	25	5.9	25	16.8	25	7.3	25	13.8	36.1	19/04/2021
20210420	110	35.6	25	20	25	0	25	5.5	25	12.7	25	13.3	25	22.9	56.9	20/04/2021
20210421	111	35.5	25	21.8	25	0	25	4.7	25	11.1	25	22.1	25	38.2	84.7	21/04/2021
20210422	112	33.2	25	23.7	25	0	25	9.6	25	10.5	25	5.5	25	10.8	18.8	22/04/2021
20210423	113	32.1	25	18.5	25	0	25	5.5	25	20	25	7.2	25	15.1	33.8	23/04/2021
20210424	114	32.5	25	17.7	25	0	25	8.9	25	13.1	25	9.3	25	19	45.9	24/04/2021
20210425	115	33.2	25	20.8	25	0	25	6.1	25	16.8	25	17.2	25	33.8	70	25/04/2021
20210426	116	33.8	25	21.7	25	0	25	4.2	25	17.2	25	15.3	25	29.1	59	26/04/2021
20210427	117	33.7	25	21.7	25	0	25	6	25	15.9	25	13.3	25	25.4	51.3	27/04/2021
20210428	118	31.6	25	17	25	0	25	5.2	25	17.4	25	12.7	25	27.3	65.6	28/04/2021
20210429	119	32.2	25	18.2	25	0	25	4.6	25	15.9	25	14.8	25	30.8	70.9	29/04/2021
20210430	120	31.9	25	17.4	25	0	25	4.9	25	15.9	25	15.9	25	33.6	80.1	30/04/2021
20210501	121	32	25	18.4	25	0	25	5	25	17.6	25	15	25	31.5	70.9	1/05/2021
20210502	122	32.2	25	19.3	25	0	25	5.2	25	17.3	25	14.4	25	29.9	64.4	2/05/2021
20210503	123	32.6	25	17.7	25	0	25	5.9	25	17.5	25	12.7	25	25.8	62.7	3/05/2021
20210504	124	32.7	25	18.3	25	0	25	5.5	25	15.1	25	11.3	25	22.8	53.8	4/05/2021
20210505	125	30.3	25	17.9	25	0	25	5.1	25	17.6	25	9.7	25	22.5	47.3	5/05/2021
20210506	126	27.9	25	12.8	25	0	25	5.2	25	19.1	25	5.3	25	14.1	35.9	6/05/2021
20210507	127	30	25	10.5	25	0	25	4.9	25	21.1	25	6.6	25	15.6	52	7/05/2021
20210508	128	31.6	25	17.6	25	0	25	4.4	25	11.2	25	8.6	25	18.5	42.8	8/05/2021
20210509	129	32.8	25	18.4	25	0	25	5	25	17	25	9.6	25	19.3	45.4	9/05/2021
20210510	130	33.2	25	16.8	25	0	25	6.6	25	16	25	9.4	25	18.5	49.2	10/05/2021
20210511	131	30.1	25	17	25	0	25	5.1	25	17.6	25	9.2	25	21.6	47.5	11/05/2021
20210512	132	30	25	16.3	25	0	25	4.5	25	17.3	25	8.9	25	21	48	12/05/2021
20210513	133	29.7	25	14.5	25	0	25	7.3	25	20	25	7.6	25	18.2	46.1	13/05/2021
20210514	134	29	25	12.7	25	0	25	5.3	25	18.5	25	4.9	25	12.2	33.4	14/05/2021
20210515	135	28.3	25	12.4	25	0	25	9.2	25	17.9	25	5.4	25	14	37.5	15/05/2021
20210516	136	26.4	25	15.1	25	0	25	8.9	25	19.2	25	5.9	25	17.1	34.4	16/05/2021
20210517	137	27	25	12.3	25	0	25	5.4	25	18.5	25	4.3	25	12.1	30.1	17/05/2021
20210518	138	28.3	25	14.1	25	0	25	7.3	25	17.8	25	3.9	25	10.1	24.3	18/05/2021
20210519	139	29.9	25	16.4	25	0	25	6.4	25	14.9	25	7.7	25	18.3	41.3	19/05/2021
20210520	140	30	25	17.7	25	0	25	5	25	13.2	25	9.1	25	21.4	45	20/05/2021
20210521	141	30.3	25	19.5	25	0	25	6.3	25	15.2	25	10.9	25	25.3	48.1	21/05/2021
20210522	142	29.1	25	19	25	0	25	5.1	25	14.6	25	9.5	25	23.6	43.3	22/05/2021

20210523	143	29.6	25	18.1	25	0	25	4.6	25	14.6	25	11.1	25	26.8	53.5	23/05/2021
20210524	144	30.8	25	18.1	25	0	25	6	25	13.7	25	14.6	25	32.9	70.3	24/05/2021
20210525	145	29.5	25	20.1	25	0	25	4.7	25	16.4	25	14.1	25	34.2	60	25/05/2021
20210526	146	30.7	25	17.1	25	0	25	6.3	25	11.2	25	12.1	25	27.4	62.1	26/05/2021
20210527	147	27.9	25	15.9	25	0	25	7	25	16	25	5.8	25	15.4	32.1	27/05/2021
20210528	148	27.2	25	13.3	25	0	25	4.7	25	15.3	25	5.6	25	15.5	36.7	28/05/2021
20210529	149	25.4	25	14.7	25	0	25	4.5	25	13.3	25	5.6	25	17.3	33.5	29/05/2021
20210530	150	27	25	12.6	25	0	25	4.8	25	16.2	25	5.9	25	16.6	40.5	30/05/2021
20210531	151	29.6	25	15.2	25	0	25	6.5	25	16.2	25	11.5	25	27.7	66.6	31/05/2021
20210601	152	30.1	25	15.9	25	0	25	5.8	25	12	25	13.8	25	32.3	76.4	1/06/2021
20210602	153	31.5	25	16.1	25	0	25	3.5	25	14.2	25	11.7	25	25.3	64	2/06/2021
20210603	154	25.6	25	17.7	25	0.4	25	4.4	25	11.7	25	16.3	25	49.7	80.5	3/06/2021
20210604	155	24.3	25	13.3	25	0.1	25	5.6	25	14.2	25	11.8	25	38.9	77.3	4/06/2021
20210605	156	24.7	25	14.4	25	0	25	4.9	25	15.9	25	9	25	28.9	54.9	5/06/2021
20210606	157	25.5	25	14.7	25	0	25	4.8	25	14.7	25	7.8	25	23.9	46.7	6/06/2021
20210607	158	27.6	25	11.9	25	0	25	5	25	18.2	25	6.9	25	18.7	49.6	7/06/2021
20210608	159	28.2	25	12.3	25	0	25	3.5	25	15.1	25	8	25	20.9	56	8/06/2021
20210609	160	20.2	25	11.3	25	0	25	5.6	25	17.2	25	5.9	25	24.9	44.1	9/06/2021
20210610	161	20.5	25	6.3	25	0	25	5	25	16.3	25	5.7	25	23.6	59.7	10/06/2021
20210611	162	22.8	25	6.5	25	0	25	3.1	25	14.9	25	5	25	18	51.7	11/06/2021
20210612	163	27.5	25	5.4	25	0	25	4.7	25	16.5	25	4.6	25	12.5	51.3	12/06/2021
20210613	164	30.3	25	11.8	25	0	25	5	25	12	25	4.4	25	10.2	31.8	13/06/2021
20210614	165	28.7	25	12.9	25	0	25	4	25	13.4	25	4.6	25	11.7	30.9	14/06/2021
20210615	166	32.7	25	12.7	25	0	25	5.4	25	13.8	25	6.4	25	12.9	43.6	15/06/2021
20210616	167	31.7	25	18.8	25	0	25	3.7	25	14.2	25	9.5	25	20.3	43.8	16/06/2021
20210617	168	26.4	25	14.6	25	1	25	5.8	25	9.6	25	7.9	25	23	47.6	17/06/2021
20210618	169	23.2	25	13.8	25	0	25	5.9	25	14.2	25	6.6	25	23.2	41.9	18/06/2021
20210619	170	16.7	25	11.9	25	0	25	5.3	25	5.4	25	6.4	25	33.7	46	19/06/2021
20210620	171	23	25	8.1	25	0	25	5.8	25	16.3	25	7	25	24.9	64.9	20/06/2021
20210621	172	25.3	25	8.6	25	0	25	4.4	25	17.6	25	6.3	25	19.5	56.4	21/06/2021
20210622	173	28.4	25	10.5	25	0	25	5	25	14.4	25	6	25	15.5	47.3	22/06/2021
20210623	174	28.4	25	11.8	25	0	25	5.2	25	11.6	25	11.5	25	29.7	83.1	23/06/2021
20210624	175	20.8	25	17.8	25	0	25	3	25	6.1	25	15.9	25	64.8	78.1	24/06/2021
20210625	176	19.1	25	13.3	25	29.5	25	3.5	25	7.3	25	12.7	25	57.5	83.2	25/06/2021
20210626	177	19.9	25	9.8	25	0.1	25	5.8	25	15.5	25	10.3	25	44.3	85.1	26/06/2021
20210627	178	21.8	25	8.1	25	0	25	5.8	25	15.7	25	8	25	30.6	74.1	27/06/2021
20210628	179	24.9	25	12.1	25	0	25	4.4	25	14.7	25	7.9	25	25.1	56	28/06/2021
20210629	180	28	25	12.4	25	0	25	5.7	25	16.7	25	11.2	25	29.6	77.8	29/06/2021
20210630	181	28.6	25	13.4	25	0	25	6.6	25	12.2	25	12.3	25	31.4	80.1	30/06/2021
20210701	182	27.3	25	15.4	25	0	25	6.1	25	13.7	25	9.6	25	26.5	54.9	1/07/2021
20210702	183	25.3	25	12.3	25	0	25	5.6	25	16.4	25	12.1	25	37.5	84.6	2/07/2021
20210703	184	23.5	25	10.5	25	0	25	7.2	25	15.4	25	8.4	25	29	66.2	3/07/2021
20210704	185	21.8	25	9.3	25	0	25	6.8	25	17.1	25	7.3	25	28	62.4	4/07/2021
20210705	186	24	25	7.7	25	0	25	4.8	25	13.8	25	7	25	23.5	66.6	5/07/2021
20210706	187	24.9	25	9.1	25	0	25	3.9	25	17.6	25	6.4	25	20.3	55.4	6/07/2021
20210707	188	26.4	25	8.2	25	0	25	5.4	25	14.5	25	6.3	25	18.3	58	7/07/2021
20210708	189	29.2	25	10.7	25	0	25	4.8	25	16.7	25	8.3	25	20.5	64.5	8/07/2021
20210709	190	27.3	25	8.6	25	0	25	4.6	25	15.7	25	5.2	25	14.3	46.6	9/07/2021
20210710	191	24.6	25	9.9	25	0	25	5.7	25	16.7	25	5.5	25	17.8	45.1	10/07/2021
20210711	192	26	25	10.7	25	0	25	5	25	17.6	25	5.6	25	16.7	43.6	11/07/2021
20210712	193	27.9	25	8.1	25	0	25	3.8	25	16.4	25	5.6	25	14.9	51.9	12/07/2021
20210713	194	27.4	25	10.2	25	0	25	5.9	25	17	25	5.8	25	15.9	46.6	13/07/2021
20210714	195	31.1	25	10.7	25	0	25	4	25	12.8	25	9.3	25	20.6	72.3	14/07/2021
20210715	196	32.7	25	13.8	25	0	25	4.5	25	16.1	25	14.4	25	29.1	91.3	15/07/2021
20210716	197	27	25	18.8	25	0	25	7.5	25	15.7	25	8.8	25	24.7	40.6	16/07/2021
20210717	198	24.3	25	8.3	25	0	25	7.1	25	14.6	25	5.8	25	19.1	53	17/07/2021
20210718	199	24.4	25	9.3	25	0	25	4.9	25	14.5	25	7.4	25	24.2	63.2	18/07/2021
20210719	200	25.7	25	9.9	25	0	25	3.8	25	17.2	25	7.1	25	21.5	58.2	19/07/2021
20210720	201	25.4	25	8.8	25	0	25	7.5	25	17.4	25	6.2	25	19.1	54.8	20/07/2021
20210721	202	25.6	25	10.2	25	0	25	4.7	25	18.1	25	6.8	25	20.7	54.7	21/07/2021
20210722	203	28.5	25	9.7	25	0	25	5.2	25	19	25	5.5	25	14.1	45.7	22/07/2021
20210723	204	31.8	25	13.8	25	0	25	5.2	25	19.4	25	7.9	25	16.8	50.1	23/07/2021
20210724	205	27.7	25	10.8	25	0	25	4.6	25	19.5	25	8.2	25	22.1	63.3	24/07/2021
20210725	206	25	25	10.9	25	0	25	6.3	25	18.3	25	6	25	18.9	46	25/07/2021
20210726	207	26.6	25	8.1	25	0	25	5.9	25	16.9	25	5.3	25	15.2	49.1	26/07/2021
20210727	208	30.6	25	9.7	25	0	25	5.4	25	18.1	25	6.2	25	14.1	51.6	27/07/2021
20210728	209	33.6	25	12.9	25	0	25	6.5	25	17	25	13.2	25	25.4	88.8	28/07/2021
20210729	210	32.8	25	13.7	25	0	25	6.9	25	17.2	25	9.5	25	19.1	60.6	29/07/2021
20210730	211	34	25	14	25	0	25	5.6	25	19.7	25	8.7	25	16.4	54.5	30/07/2021
20210731	212	35	25	14.1	25	0	25	8.6	25	17.6	25	9.3	25	16.5	57.8	31/07/2021
20210801	213	34.4	25	20.1	25	0	25	5.1	25	15.3	25	13.1	25	24.1	55.7	1/08/2021
20210802	214	34.3	25	19.1	25	0	25	10.1	25	16.2	25	10.7	25	19.8	48.4	2/08/2021
20210803	215	24.2	25	17	25	0	25	6	25	9.4	25	7.1	25	23.5	36.7	3/08/2021
20210804	216	23.5	25	12	25	0	25	7.1	25	19.4	25	5.5	25	19	39.2	4/08/2021
20210805	217	23.4	25	8.3	25	0	25	8	25	19.1	25	5	25	17.4	45.7	5/08/2021
20210806	218	24.2	25	9.7	25	0	25	5	25	18.2	25	5.8	25	19.2	48.2	6/08/2021
20210807	219	25.7	25	9.5	25	0	25	7.3	25	17.1	25	5.6	25	17	47.2	7/08/2021
20210808	220	28.3	25	10.3	25	0	25	4.8	25	17.3	25	5.4	25	14	43.1	8/08/2021
20210809	221	29.1	25	14.3	25	0	25	6.6	25	19.5	25	5.6	25	13.9	34.4	9/08/2021
20210810	222	30.1	25	13.4	25	0	25	5.9	25	19.4	25	8	25	18.7	52.1	10/08/2021
20210811	223	30.9	25	16.1	25	0	25	5.4	25	19.7	25	9.7	25	21.7	53	11/08/2021
20210812	224	31.6	25	13.3	25	0	25	9.2	25	16.9	25	9.9	25	21.3	64.9	12/08/2021
20210813	225	30.9	25	17.5	25	0	25	5.8	25	19.1	25	7.7	25	17.2	38.5	13/08/2021

20210814	226	31.7	25	17	25	0	25	4.7	25	14.8	25	9	25	19.3	46.5	14/08/2021
20210815	227	31	25	19.7	25	0	25	4.6	25	19.7	25	10.6	25	23.6	46.2	15/08/2021
20210816	228	30.7	25	16.3	25	0	25	9.6	25	20.8	25	7.5	25	17	40.5	16/08/2021
20210817	229	30.7	25	16.4	25	0	25	6.3	25	12	25	8.4	25	19	45.1	17/08/2021
20210818	230	30.2	25	17.6	25	0	25	8.4	25	19.6	25	4.6	25	10.7	22.9	18/08/2021
20210819	231	29.4	25	15.2	25	0	25	6.9	25	20.2	25	4.3	25	10.5	24.9	19/08/2021
20210820	232	29.9	25	12.1	25	0	25	7.4	25	20.7	25	4.8	25	11.4	34	20/08/2021
20210821	233	32	25	14.2	25	0	25	7.5	25	14.8	25	8.1	25	17	50.1	21/08/2021
20210822	234	33.9	25	16.7	25	0	25	6.4	25	18.1	25	12	25	22.7	63.2	22/08/2021
20210823	235	36	25	18.7	25	0	25	11.3	25	15.7	25	11.4	25	19.2	52.9	23/08/2021
20210824	236	23.8	25	13.1	25	0	25	6.4	25	20	25	4.1	25	13.9	27.2	24/08/2021
20210825	237	24.4	25	11.3	25	0	25	7.9	25	22.6	25	4.1	25	13.4	30.6	25/08/2021
20210826	238	27.1	25	8.3	25	0	25	5.1	25	21.6	25	3.6	25	10	32.9	26/08/2021
20210827	239	29.4	25	9	25	0	25	7.5	25	19.8	25	3.5	25	8.5	30.5	27/08/2021
20210828	240	31.2	25	9.4	25	0	25	6.2	25	20.8	25	3.7	25	8.1	31.4	28/08/2021
20210829	241	34	25	11.1	25	0	25	6.6	25	22.2	25	3.2	25	6	24.2	29/08/2021
20210830	242	34.3	25	13.5	25	0	25	6.8	25	19	25	4.8	25	8.9	31	30/08/2021
20210831	243	35.1	25	14	25	0	25	7.1	25	20.9	25	9.1	25	16.1	57	31/08/2021
20210901	244	33.2	25	19.6	25	0	25	9.8	25	21.6	25	15.9	25	31.3	69.7	1/09/2021
20210902	245	24.2	25	18.4	25	8.6	25	9.3	25	6.5	25	19.5	25	64.6	92.2	2/09/2021
20210903	246	29.6	25	16.1	25	0.7	25	11.1	25	20	25	17.8	25	42.9	97.3	3/09/2021
20210904	247	31.4	25	17.3	25	0	25	6.3	25	9.5	25	15.6	25	33.9	79	4/09/2021
20210905	248	26.8	25	15.5	25	0	25	9.4	25	14.8	25	11.8	25	33.5	67.1	5/09/2021
20210906	249	25.3	25	16.7	25	0	25	11.7	25	14.8	25	7	25	21.7	36.8	6/09/2021
20210907	250	28	25	15.7	25	0	25	11.5	25	21.7	25	5.4	25	14.3	30.3	7/09/2021
20210908	251	29.9	25	15.4	25	0	25	11.9	25	21.2	25	4.8	25	11.4	27.5	8/09/2021
20210909	252	30.7	25	15.5	25	0	25	8.5	25	21.6	25	8.7	25	19.7	49.4	9/09/2021
20210910	253	30.8	25	16.8	25	0	25	9.4	25	21.2	25	10.5	25	23.6	54.9	10/09/2021
20210911	254	33.3	25	16.8	25	0	25	7.8	25	21.1	25	11.6	25	22.7	60.7	11/09/2021
20210912	255	35.2	25	18.6	25	0	25	11.8	25	13.8	25	10.8	25	19	50.4	12/09/2021
20210913	256	35.6	25	18.6	25	0	25	7.3	25	17.8	25	5.7	25	9.8	26.6	13/09/2021
20210914	257	32.6	25	17.8	25	0	25	9.3	25	20.8	25	4.1	25	8.3	20.1	14/09/2021
20210915	258	34.8	25	18.7	25	0	25	7.7	25	20.6	25	3	25	5.4	13.9	15/09/2021
20210916	259	36.1	25	15.9	25	0	25	9.3	25	25.2	25	4.3	25	7.2	23.8	16/09/2021
20210917	260	37	25	15.9	25	0	25	7.6	25	18	25	8.4	25	13.4	46.5	17/09/2021
20210918	261	35.2	25	17.6	25	0	25	7.3	25	19	25	9.1	25	16	45.2	18/09/2021
20210919	262	35.4	25	18.5	25	0	25	8.6	25	22.9	25	9.8	25	17	46	19/09/2021
20210920	263	36.8	25	19	25	0	25	15.5	25	22.3	25	9.5	25	15.3	43.3	20/09/2021
20210921	264	28.6	25	19.4	25	0	25	15.6	25	25.5	25	5	25	12.8	22.2	21/09/2021
20210922	265	26	25	13.7	25	0	25	11.3	25	23.9	25	2.7	25	8	17.2	22/09/2021
20210923	266	30	25	14.1	25	0	25	9.1	25	25.4	25	3.3	25	7.8	20.5	23/09/2021
20210924	267	32.2	25	13.6	25	0	25	6.8	25	25	25	7.9	25	16.4	50.8	24/09/2021
20210925	268	34.9	25	15.9	25	0	25	9.7	25	20.6	25	4.6	25	8.2	25.5	25/09/2021
20210926	269	36.2	25	17.5	25	0	25	13.3	25	24.4	25	4.8	25	8	24	26/09/2021
20210927	270	37.3	25	19.6	25	0	25	8.9	25	24.8	25	4.8	25	7.5	21.1	27/09/2021
20210928	271	38.3	25	16.5	25	0	25	9.2	25	22.8	25	5.1	25	7.6	27.2	28/09/2021
20210929	272	35.7	25	24.7	25	0	25	8.1	25	20.3	25	19.2	25	32.9	61.7	29/09/2021
20210930	273	35.2	25	23	25	2.2	25	10.5	25	20.1	25	9.8	25	17.2	34.9	30/09/2021
20211001	274	34.9	25	19.5	25	0	25	9.8	25	22.9	25	8.1	25	14.5	35.8	1/10/2021
20211002	275	36.3	25	15.6	25	0	25	9.5	25	23	25	5.5	25	9.1	31.1	2/10/2021
20211003	276	40.9	25	16.2	25	0	25	15.5	25	25.7	25	5.3	25	6.8	28.8	3/10/2021
20211004	277	35.9	25	23	25	0	25	11	25	25	25	6.6	25	11.2	23.5	4/10/2021
20211005	278	36.3	25	20.9	25	0	25	12.6	25	26	25	4.6	25	7.6	18.6	5/10/2021
20211006	279	39.2	25	22.7	25	0	25	8.2	25	26.4	25	3.5	25	5	12.7	6/10/2021
20211007	280	40.2	25	19.8	25	0	25	8.2	25	18.3	25	10.7	25	14.4	46.4	7/10/2021
20211008	281	40.9	25	23.1	25	0	25	12.2	25	25.3	25	6.1	25	7.9	21.6	8/10/2021
20211009	282	40.9	25	21.6	25	0	25	9.5	25	26	25	7.1	25	9.2	27.5	9/10/2021
20211010	283	37	25	25.8	25	0	25	6.7	25	15.7	25	17.6	25	28	53	10/10/2021
20211011	284	27.5	25	20.9	25	3.9	25	6.1	25	9.3	25	21.5	25	58.6	87	11/10/2021
20211012	285	33.6	25	18.8	25	2.5	25	6.7	25	24.7	25	19.4	25	37.3	89.4	12/10/2021
20211013	286	36.4	25	21.5	25	0	25	7.2	25	21.4	25	15.5	25	25.5	60.5	13/10/2021
20211014	287	35.7	25	22.2	25	0	25	11.3	25	25.4	25	9.8	25	16.8	36.6	14/10/2021
20211015	288	33.1	25	20.8	25	0	25	9.1	25	19.3	25	5	25	9.9	20.4	15/10/2021
20211016	289	33.9	25	16.8	25	0	25	12.6	25	26.3	25	6.1	25	11.5	31.9	16/10/2021
20211017	290	37	25	14.9	25	0	25	8.6	25	25.9	25	5.3	25	8.4	31.3	17/10/2021
20211018	291	39.1	25	17.7	25	0	25	8.6	25	26.2	25	5.3	25	7.5	26.2	18/10/2021
20211019	292	40.9	25	21.4	25	0	25	12.1	25	22.4	25	9.5	25	12.3	37.3	19/10/2021
20211020	293	40.7	25	26.5	25	0	25	12.3	25	26.7	25	5	25	6.5	14.4	20/10/2021
20211021	294	36.5	25	24.9	25	0	25	9.3	25	12.2	25	17.7	25	29	56.2	21/10/2021
20211022	295	40.9	25	22.4	25	0	25	12.6	25	25.9	25	15.5	25	20	57.2	22/10/2021
20211023	296	35.6	25	20.8	25	3.1	25	9.1	25	17.1	25	20.8	25	35.8	84.7	23/10/2021
20211024	297	39.3	25	21.9	25	0.2	25	12	25	23.1	25	18.9	25	26.6	72	24/10/2021
20211025	298	34.5	25	26	25	0	25	9.1	25	11.8	25	16.9	25	30.9	50.3	25/10/2021
20211026	299	39.8	25	24.9	25	0	25	10.8	25	24.5	25	13.7	25	18.8	43.5	26/10/2021
20211027	300	40.6	25	25.4	25	0	25	11.6	25	23.1	25	13.7	25	18	42.2	27/10/2021
20211028	301	39	25	26.6	25	0	25	8.9	25	22.2	25	22.6	25	32.3	64.9	28/10/2021
20211029	302	30.3	25	21.9	25	20.8	25	12.5	25	13.4	25	25.3	25	58.6	96.3	29/10/2021
20211030	303	33.1	25	22.7	25	2.2	25	14.7	25	14.3	25	12.4	25	24.5	45	30/10/2021
20211031	304	36.6	25	23.6	25	0	25	8.6	25	22.8	25	9.3	25	15.1	31.9	31/10/2021
20211101	305	37.6	25	24.1	25	0.4	25	9.1	25	16.2	25	21.9	25	33.8	73	1/11/2021
20211102	306	36.3	25	24.3	25	6.2	25	9.8	25	20.2	25	23.9	25	39.6	78.7	2/11/2021
20211103	307	34.8	25	24.4	25	0.7	25	6.3	25	22.7	25	24.3	25	43.7	79.5	3/11/2021
20211104	308	36.7	25	22.4	25	9	25	11.2	25	26.3	25	22.4	25	36.3	82.7	4/11/2021

20211105	309	37.6	25	23.8	25	0.2	25	8.9	25	27.4	25	13.8	25	21.3	46.8	5/11/2021
20211106	310	38.4	25	24.4	25	0	25	12.6	25	24.8	25	18.2	25	26.9	59.6	6/11/2021
20211107	311	28.4	25	24.5	25	1.3	25	7.8	25	8.7	25	24.2	25	62.6	78.7	7/11/2021
20211108	312	32.6	25	23.1	25	3.7	25	7.2	25	7.5	25	26.1	25	53.1	92.4	8/11/2021
20211109	313	33.2	25	23	25	0.4	25	8.3	25	22.5	25	24.1	25	47.4	85.8	9/11/2021
20211110	314	37	25	24.3	25	0	25	8	25	20.2	25	25.6	25	40.8	84.3	10/11/2021
20211111	315	30.7	25	24.5	25	3.4	25	6.5	25	15.4	25	28.7	25	65	93.4	11/11/2021
20211112	316	25.8	25	19.5	25	3.8	25	9.2	25	8.2	25	13.5	25	40.7	59.6	12/11/2021
20211113	317	28.1	25	13	25	0	25	9	25	27.1	25	7.6	25	20	50.8	13/11/2021
20211114	318	29.7	25	14.6	25	0	25	12.5	25	27.6	25	7	25	16.8	42.1	14/11/2021
20211115	319	31.3	25	15.5	25	0	25	11.1	25	26.3	25	6.6	25	14.4	37.5	15/11/2021
20211116	320	33.6	25	16.6	25	0	25	12.3	25	29.1	25	5.6	25	10.8	29.7	16/11/2021
20211117	321	36.1	25	18.1	25	0	25	13.9	25	27.7	25	5.9	25	9.9	28.4	17/11/2021
20211118	322	38.8	25	20.5	25	0	25	8.6	25	28.8	25	11.6	25	16.8	48.1	18/11/2021
20211119	323	37.7	25	27.1	25	0.3	25	10	25	21.8	25	19.4	25	29.8	54.1	19/11/2021
20211120	324	39.2	25	25.3	25	0	25	15.1	25	26.2	25	13.2	25	18.7	40.9	20/11/2021
20211121	325	40.8	25	24.9	25	0	25	8	25	26.9	25	16.8	25	21.8	53.4	21/11/2021
20211122	326	37.5	25	23.1	25	5.3	25	8.4	25	27.4	25	15	25	23.3	53.1	22/11/2021
20211123	327	37.6	25	20.5	25	0	25	7	25	21	25	10.2	25	15.7	42.3	23/11/2021
20211124	328	34.7	25	25.7	25	0	25	7.5	25	9.8	25	9.8	25	17.7	29.7	24/11/2021
20211125	329	26.6	25	20.3	25	4.9	25	6.2	25	18.4	25	19.5	25	56	81.9	25/11/2021
20211126	330	32.2	25	18.9	25	6.2	25	9.4	25	19	25	17.3	25	36	79.3	26/11/2021
20211127	331	34.4	25	21.6	25	0.1	25	11.1	25	29.8	25	14.3	25	26.3	55.4	27/11/2021
20211128	332	36.5	25	23.2	25	0	25	12.7	25	25.1	25	8.6	25	14.1	30.3	28/11/2021
20211129	333	38.2	25	25.4	25	0	25	12.7	25	25.4	25	10.6	25	15.8	32.7	29/11/2021
20211130	334	38.8	25	24.7	25	0	25	9.3	25	21.9	25	16.1	25	23.3	51.8	30/11/2021
20211201	335	39.5	25	20	25	0	25	12.3	25	24.5	25	16.4	25	22.8	70.2	1/12/2021
20211202	336	40.7	25	23.4	25	0	25	13.2	25	26.9	25	12.4	25	16.2	43.1	2/12/2021
20211203	337	41.1	25	25.1	25	0	25	14.6	25	26.7	25	15	25	19.2	47.1	3/12/2021
20211204	338	41.9	25	29.9	25	0	25	15.3	25	23.2	25	15.7	25	19.2	37.2	4/12/2021
20211205	339	41.7	25	26.5	25	0	25	10	25	26.7	25	13.3	25	16.5	38.4	5/12/2021
20211206	340	34.6	25	23.1	25	2.4	25	9.8	25	19.9	25	21.6	25	39.3	76.4	6/12/2021
20211207	341	37.7	25	23.3	25	0.1	25	9	25	23.7	25	22.5	25	34.5	78.7	7/12/2021
20211208	342	38.6	25	26	25	0	25	8.9	25	14.9	25	17	25	24.8	50.6	8/12/2021
20211209	343	39.1	25	23.4	25	0	25	9.1	25	24.3	25	6.9	25	9.8	24	9/12/2021
20211210	344	36.9	25	21.6	25	0	25	17.1	25	27.4	25	4.5	25	7.2	17.4	10/12/2021
20211211	345	37.4	25	19.5	25	0	25	11	25	29.2	25	4.2	25	6.5	18.5	11/12/2021
20211212	346	39.7	25	21.1	25	0	25	11.2	25	26.9	25	5.6	25	7.7	22.4	12/12/2021
20211213	347	42.3	25	21.5	25	0	25	12	25	29.1	25	7.8	25	9.4	30.4	13/12/2021
20211214	348	42.5	25	25.1	25	0	25	15.5	25	26.6	25	19	25	22.6	59.6	14/12/2021
20211215	349	42	25	27.1	25	0	25	11.5	25	26.2	25	20.9	25	25.5	58.3	15/12/2021
20211216	350	41.7	25	26.3	25	1.7	25	12.4	25	26.3	25	22.7	25	28.1	66.4	16/12/2021
20211217	351	40.1	25	23.9	25	5	25	10.2	25	26.2	25	25.4	25	34.2	85.7	17/12/2021
20211218	352	38.4	25	25	25	2.4	25	9.9	25	26.6	25	28.6	25	42.2	90.3	18/12/2021
20211219	353	39.9	25	24	25	0	25	10.9	25	22.2	25	26.6	25	36.2	89.2	19/12/2021
20211220	354	39	25	22.4	25	6.1	25	8.4	25	23.3	25	23.1	25	33	85.3	20/12/2021
20211221	355	40.2	25	25.2	25	0	25	9	25	24.9	25	22.8	25	30.6	71.1	21/12/2021
20211222	356	40.6	25	25.9	25	0.8	25	9.3	25	21	25	17.7	25	23.2	53	22/12/2021
20211223	357	42.1	25	26.6	25	0	25	9.5	25	22.8	25	16.8	25	20.4	48.3	23/12/2021
20211224	358	41	25	28.6	25	0	25	8.5	25	12.9	25	20	25	25.7	51.1	24/12/2021
20211225	359	39.3	25	28.6	25	0	25	9.1	25	8.3	25	16.1	25	22.7	41.1	25/12/2021
20211226	360	38.4	25	28.8	25	0	25	7.9	25	13.5	25	15.5	25	22.9	39.2	26/12/2021
20211227	361	38.9	25	26.9	25	0	25	6.1	25	24.3	25	17.7	25	25.4	49.9	27/12/2021
20211228	362	38.3	25	26	25	0	25	5.4	25	25.8	25	22.1	25	32.8	65.8	28/12/2021
20211229	363	39.1	25	25.8	25	0.1	25	7.6	25	16.1	25	22.6	25	32.1	68.1	29/12/2021
20211230	364	38.9	25	26	25	0	25	6.3	25	18.8	25	17.9	25	25.7	53.3	30/12/2021
20211231	365	39.8	25	26.5	25	0	25	8.2	25	23.2	25	17.7	25	24.2	51.1	31/12/2021
20220101	1	42.7	25	28	25	0	25	8.4	25	18.1	25	20.9	25	24.6	55.3	1/01/2022
20220102	2	43.8	25	28.4	25	0.3	25	9.1	25	22.6	25	23.4	25	26	60.5	2/01/2022
20220103	3	42	25	27.2	25	0	25	9.1	25	24	25	27.7	25	33.8	76.8	3/01/2022
20220104	4	41.8	25	24.3	25	1.3	25	9.1	25	27	25	24.6	25	30.3	81	4/01/2022
20220105	5	42.4	25	23.4	25	0.1	25	8.1	25	25.5	25	7.4	25	8.8	25.7	5/01/2022
20220106	6	40.2	25	24.3	25	0	25	10.9	25	27.7	25	5.7	25	7.6	18.8	6/01/2022
20220107	7	40	25	21.7	25	0	25	11.2	25	28.4	25	7.2	25	9.8	27.7	7/01/2022
20220108	8	41.5	25	26.1	25	0	25	11	25	28.8	25	6.7	25	8.4	19.8	8/01/2022
20220109	9	43.2	25	24.3	25	0	25	10.4	25	28	25	7.2	25	8.2	23.7	9/01/2022
20220110	10	41.8	25	29.2	25	0	25	9.5	25	27.6	25	15.6	25	19.2	38.5	10/01/2022
20220111	11	40.2	25	26.6	25	0	25	12.7	25	25.3	25	22.3	25	29.9	64	11/01/2022
20220112	12	41.1	25	27.8	25	0	25	9	25	24.7	25	21.4	25	27.4	57.3	12/01/2022
20220113	13	40.8	25	27.5	25	0	25	8.9	25	24.2	25	22.7	25	29.5	61.8	13/01/2022
20220114	14	40	25	25	25	2.7	25	11.7	25	22.6	25	24.2	25	32.8	76.4	14/01/2022
20220115	15	43.1	25	26.3	25	2.2	25	12.3	25	23.8	25	22.2	25	25.6	64.9	15/01/2022
20220116	16	44.6	25	28.6	25	0	25	15.1	25	26.8	25	24.3	25	25.9	62.1	16/01/2022
20220117	17	41.8	25	29.7	25	0	25	16.1	25	15.9	25	18.7	25	23	44.8	17/01/2022
20220118	18	40.5	25	30	25	0.1	25	8.6	25	14.3	25	20.4	25	26.9	48.1	18/01/2022
20220119	19	36.4	25	25.6	25	3.3	25	7.6	25	11.7	25	27.6	25	45.4	84.1	19/01/2022
20220120	20	35.2	25	23.5	25	24	25	5	25	15.5	25	29	25	51	100	20/01/2022
20220121	21	32.7	25	24.1	25	44.3	25	8.1	25	18.4	25	28.5	25	57.6	95	21/01/2022
20220122	22	34.3	25	26.1	25	0.8	25	16.2	25	18.8	25	26.2	25	48.4	77.5	22/01/2022
20220123	23	30.3	25	25.9	25	0	25	6.7	25	12.6	25	26.3	25	60.9	78.7	23/01/2022
20220124	24	27.4	25	23.7	25	16.1	25	5.3	25	9.3	25	29.1	25	79.7	99.3	24/01/2022
20220125	25	30	25	23.5	25	18.9	25	4	25	8.3	25	30	25	70.7	100	25/01/2022
20220126	26	31.6	25	24.4	25	31.2	25	7.1	25	7.9						

20220127	27	30.7	25	24.8	25	10.5	25	3.2	25	16.9	25	29.4	25	66.6	94	27/01/2022
20220128	28	31.2	25	25	25	0.3	25	7.3	25	12.3	25	28.8	25	63.4	90.9	28/01/2022
20220129	29	30.5	25	24.1	25	13.8	25	9.4	25	15.8	25	29.1	25	66.7	97	29/01/2022
20220130	30	31.4	25	24.4	25	16	25	8.1	25	8.3	25	28.9	25	62.9	94.6	30/01/2022
20220131	31	33.8	25	24.8	25	8.2	25	8.4	25	11	25	28.4	25	54	90.8	31/01/2022
20220201	32	36	25	25.8	25	0.7	25	9.1	25	17.6	25	30.3	25	51	91.2	1/02/2022
20220202	33	36	25	26.5	25	0	25	5.2	25	25.8	25	31.2	25	52.5	90.1	2/02/2022
20220203	34	31.4	25	26.8	25	1.1	25	6.1	25	15.7	25	29.3	25	63.8	83.2	3/02/2022
20220204	35	33.4	25	24.1	25	0.1	25	7.6	25	19.3	25	11	25	21.4	36.7	4/02/2022
20220205	36	34.8	25	19.7	25	0	25	9.4	25	25.2	25	12.1	25	21.8	52.7	5/02/2022
20220206	37	35.7	25	23	25	0	25	8.6	25	17.7	25	15.5	25	26.5	55.2	6/02/2022
20220207	38	34.5	25	24	25	0.1	25	7.7	25	23.1	25	21.6	25	39.5	72.4	7/02/2022
20220208	39	33.2	25	22.1	25	5.9	25	6.1	25	19.4	25	19.1	25	37.5	71.8	8/02/2022
20220209	40	36.4	25	22.8	25	0.1	25	9.1	25	22.7	25	22.6	25	37.2	81.5	9/02/2022
20220210	41	37.7	25	24.6	25	0	25	11.1	25	25.4	25	26.1	25	40	84.4	10/02/2022
20220211	42	39.9	25	26.1	25	0	25	8	25	26.2	25	12.2	25	16.6	36.1	11/02/2022
20220212	43	39.1	25	26.4	25	0	25	11.2	25	25	25	16.6	25	23.6	48.2	12/02/2022
20220213	44	33.2	25	22.8	25	8.6	25	9.6	25	19.9	25	27.3	25	53.7	98.4	13/02/2022
20220214	45	35.4	25	21.5	25	23.3	25	9.1	25	25.1	25	24	25	41.7	93.6	14/02/2022
20220215	46	36.1	25	21.2	25	0.1	25	8.4	25	23.1	25	17.4	25	29.1	69.1	15/02/2022
20220216	47	36.2	25	24.6	25	0	25	8.4	25	22.8	25	21.2	25	35.3	68.6	16/02/2022
20220217	48	37.7	25	23.8	25	0	25	12.6	25	23.6	25	23.6	25	36.2	80.1	17/02/2022
20220218	49	37.3	25	25.2	25	0	25	8.5	25	25.6	25	25.6	25	40.1	79.9	18/02/2022
20220219	50	38.4	25	24.9	25	0.7	25	12.5	25	24	25	17.1	25	25.3	54.3	19/02/2022
20220220	51	37.2	25	23.4	25	0	25	13.6	25	25.8	25	20.3	25	32	70.6	20/02/2022
20220221	52	38	25	24.1	25	0	25	14	25	24.1	25	11.7	25	17.7	39	21/02/2022
20220222	53	38.4	25	20.8	25	0	25	11.3	25	20.7	25	10.7	25	15.8	43.6	22/02/2022
20220223	54	38.3	25	19.5	25	0	25	6.6	25	22.8	25	10.5	25	15.6	46.3	23/02/2022
20220224	55	38.4	25	21.2	25	0	25	13.2	25	25.4	25	8.8	25	13	35	24/02/2022
20220225	56	39.9	25	22.3	25	0	25	9	25	20	25	15	25	20.4	55.7	25/02/2022
20220226	57	39.5	25	24.5	25	0	25	11.8	25	23.7	25	15.6	25	21.7	50.8	26/02/2022
20220227	58	39.3	25	27.6	25	0	25	12.4	25	23.6	25	17.2	25	24.2	46.6	27/02/2022
20220228	59	40.2	25	24.3	25	0	25	8.5	25	23.7	25	15.9	25	21.3	52.4	28/02/2022
20220301	60	40.9	25	25.4	25	0	25	14.6	25	25.2	25	14.7	25	19	45.3	1/03/2022
20220302	61	41	25	24	25	0	25	12.6	25	21.9	25	11.4	25	14.7	38.2	2/03/2022
20220303	62	41.2	25	19.4	25	0	25	8	25	26.7	25	9.6	25	12.2	42.6	3/03/2022
20220304	63	40.8	25	22.3	25	0	25	13.2	25	24.9	25	11.9	25	15.5	44.2	4/03/2022
20220305	64	41.7	25	23.9	25	0	25	14.9	25	25	25	12.2	25	15.1	41.1	5/03/2022
20220306	65	39.9	25	27.7	25	0	25	13.7	25	23.1	25	12	25	16.4	32.3	6/03/2022
20220307	66	37.6	25	22.5	25	0	25	12.3	25	25.7	25	10.6	25	16.3	38.9	7/03/2022
20220308	67	37.9	25	24.1	25	0	25	8.4	25	24.4	25	11.5	25	17.4	38.3	8/03/2022
20220309	68	39.8	25	26.2	25	0	25	7.3	25	25.1	25	13.2	25	18.1	38.8	9/03/2022
20220310	69	41.1	25	26.2	25	0	25	8.2	25	22.8	25	11.5	25	14.7	33.8	10/03/2022
20220311	70	41.2	25	25.6	25	0	25	7.6	25	23.9	25	10.3	25	13.1	31.4	11/03/2022
20220312	71	39.9	25	25.4	25	0	25	12.5	25	19.2	25	15	25	20.4	46.3	12/03/2022
20220313	72	39.1	25	22.5	25	4.2	25	6.3	25	21.6	25	22.9	25	32.6	84.1	13/03/2022
20220314	73	38.7	25	25.7	25	0	25	9.3	25	21.6	25	23	25	33.4	69.7	14/03/2022
20220315	74	37.4	25	26.6	25	0	25	11.2	25	22.9	25	24.1	25	37.6	69.2	15/03/2022
20220316	75	38.6	25	26.4	25	0	25	10.4	25	22.6	25	21.6	25	31.6	62.8	16/03/2022
20220317	76	39.4	25	26.5	25	0	25	11.4	25	21.8	25	17	25	23.8	49.1	17/03/2022
20220318	77	39.2	25	24.6	25	0	25	10.8	25	21.7	25	12.4	25	17.5	40.1	18/03/2022
20220319	78	39.2	25	23.1	25	0	25	13.5	25	23.3	25	12	25	17	42.5	19/03/2022
20220320	79	39.1	25	24	25	0	25	8	25	22.5	25	12.6	25	17.9	42.2	20/03/2022
20220321	80	38.7	25	26	25	0	25	8.3	25	22.2	25	13.5	25	19.6	40.2	21/03/2022
20220322	81	38.4	25	21.5	25	0	25	9.5	25	21.2	25	14.3	25	21.1	55.8	22/03/2022
20220323	82	39.4	25	21.4	25	0	25	7.6	25	21.5	25	11.4	25	16	44.7	23/03/2022
20220324	83	39.3	25	24.3	25	0	25	7.5	25	22.8	25	18.7	25	26.3	61.6	24/03/2022
20220325	84	38.5	25	24.6	25	0.8	25	11.4	25	19.9	25	12.8	25	18.8	41.4	25/03/2022
20220326	85	37.8	25	26	25	0	25	7.2	25	22.5	25	16.9	25	25.8	50.3	26/03/2022
20220327	86	36.7	25	21	25	0	25	6.9	25	22.9	25	8.1	25	13.1	32.6	27/03/2022
20220328	87	36.6	25	20	25	0	25	11.1	25	22.4	25	12.3	25	20	52.6	28/03/2022
20220329	88	36	25	19.1	25	0	25	12.1	25	23	25	9.2	25	15.5	41.6	29/03/2022
20220330	89	36.6	25	21	25	0	25	12.6	25	22.7	25	8.7	25	14.2	35	30/03/2022
20220331	90	35.8	25	20.1	25	0	25	12.7	25	24.5	25	7.4	25	12.6	31.5	31/03/2022
20220401	91	35.4	25	22.2	25	0	25	11.5	25	22.6	25	8.3	25	14.4	31	1/04/2022
20220402	92	36.7	25	21.8	25	0	25	10.6	25	21	25	8	25	13	30.6	2/04/2022
20220403	93	37.5	25	22.3	25	0	25	11	25	21.6	25	7.8	25	12.1	29	3/04/2022
20220404	94	36.8	25	22.2	25	0	25	8.7	25	18.4	25	6.3	25	10.1	23.5	4/04/2022
20220405	95	37.3	25	21	25	0	25	11.1	25	20.6	25	4.7	25	7.4	18.9	5/04/2022
20220406	96	37.2	25	16.9	25	0	25	9.7	25	23.4	25	5.6	25	8.8	29.1	6/04/2022
20220407	97	36.5	25	22.1	25	0	25	7.8	25	20.4	25	8	25	13.1	30.1	7/04/2022
20220408	98	36.5	25	21.9	25	0	25	6.5	25	22.8	25	9.6	25	15.7	36.5	8/04/2022
20220409	99	38.4	25	21.8	25	0	25	6.1	25	21.2	25	13.6	25	20.1	52.1	9/04/2022
20220410	100	38.4	25	23.9	25	0	25	7.1	25	22.2	25	15.3	25	22.6	51.6	10/04/2022
20220411	101	38.1	25	27.9	25	0	25	10.6	25	21.9	25	15.3	25	23	40.7	11/04/2022
20220412	102	38.1	25	25.2	25	0	25	7.8	25	19.1	25	11.5	25	17.3	35.9	12/04/2022
20220413	103	37	25	25.9	25	0	25	9.6	25	18.1	25	12.3	25	19.6	36.8	13/04/2022
20220414	104	36.5	25	22.7	25	0	25	5.5	25	19.3	25	12.4	25	20.3	45	14/04/2022
20220415	105	36.6	25	22.2	25	0	25	9.5	25	19.5	25	12.3	25	20	46	15/04/2022
20220416	106	36.1	25	22.6	25	0	25	7.3	25	22.4	25	12.1	25	20.3	44.1	16/04/2022
20220417	107	35.2	25	19.9	25	0	25	8.6	25	15.6	25	9.8	25	17.2	42.2	17/04/2022
20220418	108	35.6	25	18.7	25	0	25	10.4	25	21.4	25	13.2	25	22.7	61.2	18/04/2022
20220419	109	36.2	25	20.8	25	0	25	8	25	21.9	25	10.9	25	18.1	44.4	19/04/2022

20220420	110	35.2	25	22.2	25	0	25	6.4	25	18.4	25	7.7	25	13.5	28.8	20/04/2022
20220421	111	35.7	25	21.8	25	0	25	10.1	25	19.3	25	7	25	12	26.8	21/04/2022
20220422	112	33.8	25	22.8	25	0	25	8.3	25	15.2	25	17.8	25	33.8	64.2	22/04/2022
20220423	113	24.6	25	20.1	25	3.8	25	5.7	25	5.8	25	22.6	25	73.1	96.1	23/04/2022
20220424	114	28.3	25	20.5	25	3	25	3	25	7.1	25	22	25	57.2	91.3	24/04/2022
20220425	115	24.9	25	20.3	25	6.1	25	4.6	25	6	25	24.4	25	77.5	100	25/04/2022
20220426	116	24.3	25	19.9	25	23.1	25	5.6	25	9.7	25	23.9	25	78.7	100	26/04/2022
20220427	117	30.9	25	20.4	25	2.2	25	6.2	25	6.9	25	23	25	51.5	96	27/04/2022
20220428	118	35	25	21.4	25	0.1	25	5.3	25	18.7	25	23.5	25	41.8	92.2	28/04/2022
20220429	119	34.5	25	24.4	25	0	25	5.7	25	17.1	25	21.4	25	39.1	70	29/04/2022
20220430	120	32.7	25	22.5	25	0	25	6.7	25	15.2	25	17	25	34.4	62.4	30/04/2022
20220501	121	32.2	25	20.8	25	0	25	6.1	25	14.2	25	17	25	35.4	69.2	1/05/2022
20220502	122	32.2	25	20.9	25	0	25	4.2	25	11.2	25	18.6	25	38.7	75.3	2/05/2022
20220503	123	32.6	25	20.7	25	0	25	9.8	25	16.3	25	18.1	25	36.8	74.2	3/05/2022
20220504	124	32	25	21.5	25	0	25	6.2	25	18.4	25	11.1	25	23.3	43.3	4/05/2022
20220505	125	26.9	25	19.8	25	0	25	8.1	25	13.4	25	8.2	25	23.1	35.5	5/05/2022
20220506	126	27.4	25	15.4	25	0	25	6.4	25	18.8	25	8.2	25	22.5	46.9	6/05/2022
20220507	127	27.7	25	14.3	25	0	25	6.8	25	12.5	25	7.7	25	20.7	47.3	7/05/2022
20220508	128	30.8	25	17	25	0	25	4.2	25	12.1	25	11.1	25	25	57.3	8/05/2022
20220509	129	29.9	25	20.5	25	0	25	5	25	7.9	25	18.8	25	44.6	78	9/05/2022
20220510	130	23.5	25	19.1	25	34.6	25	1.8	25	5.3	25	21.7	25	75	98.2	10/05/2022
20220511	131	26	25	18.4	25	0.3	25	3.1	25	10.8	25	20.5	25	61	96.9	11/05/2022
20220512	132	26.5	25	18.1	25	0	25	3.4	25	13.9	25	18	25	52	86.7	12/05/2022
20220513	133	27.1	25	15.1	25	0	25	3.9	25	16.6	25	16.6	25	46.3	96.8	13/05/2022
20220514	134	28.1	25	14	25	0	25	3.9	25	12.5	25	16.7	25	43.9	100	14/05/2022
20220515	135	28.1	25	13.6	25	0	25	5.2	25	17.2	25	15.5	25	40.8	99.6	15/05/2022
20220516	136	30.1	25	17.4	25	0	25	4.8	25	17.3	25	16.5	25	38.7	83.1	16/05/2022
20220517	137	28.8	25	14	25	0	25	5.5	25	17.4	25	14.3	25	36.1	89.5	17/05/2022
20220518	138	29.7	25	17.5	25	0	25	4.8	25	10.9	25	16.1	25	38.6	80.5	18/05/2022
20220519	139	30.7	25	20.6	25	0	25	4.5	25	10.4	25	14.6	25	33.1	60.2	19/05/2022
20220520	140	29.7	25	18.7	25	0	25	3.7	25	11.5	25	14.9	25	35.7	69.1	20/05/2022
20220521	141	29.1	25	17.4	25	0	25	4.4	25	15.4	25	15.2	25	37.7	76.5	21/05/2022
20220522	142	28.4	25	17.1	25	0	25	4.2	25	16.7	25	17	25	43.9	87.2	22/05/2022
20220523	143	28.1	25	18.2	25	0	25	5	25	15.7	25	15	25	39.5	71.8	23/05/2022
20220524	144	28.2	25	15.6	25	0	25	3.7	25	15.9	25	15.4	25	40.3	86.9	24/05/2022
20220525	145	28.2	25	16.2	25	0	25	4.7	25	16.7	25	15.4	25	40.3	83.7	25/05/2022
20220526	146	28.7	25	15	25	0	25	4.5	25	17.3	25	14.7	25	37.3	86.3	26/05/2022
20220527	147	27.8	25	13.4	25	0	25	4.8	25	18.5	25	13.3	25	35.6	86.6	27/05/2022
20220528	148	26.3	25	12.4	25	0	25	4.1	25	15.2	25	10.1	25	29.5	70.2	28/05/2022
20220529	149	28.7	25	10.9	25	0	25	5.1	25	13.6	25	10.1	25	25.7	77.5	29/05/2022
20220530	150	32.6	25	13	25	0	25	5.4	25	15.8	25	10.4	25	21.1	69.5	30/05/2022
20220531	151	24.1	25	13.5	25	0	25	4	25	13.9	25	5.1	25	17	33	31/05/2022
20220601	152	23.9	25	12.2	25	0	25	3.6	25	5.9	25	9.7	25	32.7	68.3	1/06/2022
20220602	153	26.7	25	15.9	25	0	25	3.2	25	7.7	25	11	25	31.4	60.9	2/06/2022
20220603	154	32.7	25	16.7	25	0	25	2.7	25	11.9	25	13.5	25	27.3	71.1	3/06/2022
20220604	155	24.8	25	15.9	25	0	25	3.7	25	7.8	25	13.3	25	42.5	73.7	4/06/2022
20220605	156	29.7	25	15.5	25	0	25	4	25	12.8	25	13.9	25	33.3	79	5/06/2022
20220606	157	25.7	25	18.4	25	0	25	6	25	13.5	25	12.5	25	37.9	59.1	6/06/2022
20220607	158	23.7	25	13.5	25	0	25	4.8	25	12.3	25	9.2	25	31.4	59.5	7/06/2022
20220608	159	21.4	25	10.8	25	0	25	5.9	25	15.8	25	7.2	25	28.3	55.6	8/06/2022
20220609	160	20.8	25	7.4	25	0	25	5.7	25	16.3	25	7.1	25	28.9	69	9/06/2022
20220610	161	20.7	25	7.6	25	0	25	6.4	25	16.6	25	6.7	25	27.5	64.2	10/06/2022
20220611	162	21.4	25	6.6	25	0	25	7.2	25	15.9	25	6.7	25	26.3	68.8	11/06/2022
20220612	163	23.1	25	9.2	25	0	25	3.8	25	14	25	7.4	25	26.2	63.6	12/06/2022
20220613	164	23.2	25	6.6	25	0	25	4.3	25	15.8	25	8.1	25	28.5	83.2	13/06/2022
20220614	165	26.2	25	7.4	25	0	25	3.4	25	16.5	25	6.9	25	20.3	67.1	14/06/2022
20220615	166	27.6	25	7.9	25	0	25	6	25	14.4	25	7.4	25	20	69.5	15/06/2022
20220616	167	27	25	10.3	25	0	25	6.5	25	15.2	25	10.4	25	29.2	83.1	16/06/2022
20220617	168	26.8	25	10.4	25	0	25	6.2	25	15.4	25	7.6	25	21.6	60.3	17/06/2022
20220618	169	27	25	11.7	25	0	25	4.3	25	16.2	25	6.4	25	18	46.6	18/06/2022
20220619	170	26.5	25	14.3	25	0	25	4.2	25	14.3	25	9	25	26	55.3	19/06/2022
20220620	171	26.2	25	11.9	25	0	25	3.1	25	13.3	25	8.1	25	23.8	58.2	20/06/2022
20220621	172	27.4	25	14.2	25	0	25	4.6	25	11.9	25	11.6	25	31.8	71.7	21/06/2022
20220622	173	26.8	25	14.2	25	0	25	5.3	25	16.8	25	10.8	25	30.7	66.7	22/06/2022
20220623	174	26.3	25	14.7	25	0	25	5.3	25	14.8	25	9	25	26.3	53.8	23/06/2022
20220624	175	27.1	25	11.7	25	0	25	2.9	25	15.3	25	8.7	25	24.3	63.3	24/06/2022
20220625	176	26.6	25	11.9	25	0	25	6.4	25	14.3	25	10.6	25	30.4	76.1	25/06/2022
20220626	177	27.4	25	15.1	25	0	25	6.4	25	14.4	25	11.2	25	30.7	65.3	26/06/2022
20220627	178	26.7	25	17.4	25	0	25	9	25	14.6	25	9.7	25	27.7	48.8	27/06/2022
20220628	179	22.5	25	14.9	25	0	25	6.1	25	11.5	25	7.6	25	27.9	44.9	28/06/2022
20220629	180	22.2	25	13.4	25	0	25	5.4	25	6.3	25	6.8	25	25.4	44.3	29/06/2022
20220630	181	18.8	25	14.6	25	0	25	5.1	25	6.4	25	13.7	25	63.2	82.5	30/06/2022
20220701	182	15.7	25	12.7	25	21.4	25	6.4	25	4.5	25	14.3	25	80.2	97.4	1/07/2022
20220702	183	18.6	25	12.4	25	7.5	25	2.4	25	4.9	25	13.1	25	61.2	91	2/07/2022
20220703	184	19.3	25	9.9	25	0	25	4.2	25	8.7	25	9.1	25	40.7	74.7	3/07/2022
20220704	185	19.1	25	8.5	25	0	25	5.1	25	12	25	8.9	25	40.3	80.2	4/07/2022
20220705	186	20.6	25	8.5	25	0	25	4.2	25	17.7	25	8.9	25	36.7	80.2	5/07/2022
20220706	187	22.6	25	8.5	25	0	25	4.7	25	16.1	25	7.3	25	26.6	65.8	6/07/2022
20220707	188	22.9	25	8.3	25	0	25	5.8	25	16.7	25	10	25	35.8	91.4	7/07/2022
20220708	189	22.9	25	10	25	0	25	4.4	25	17.2	25	9.6	25	34.4	78.2	8/07/2022
20220709	190	21.7	25	9.8	25	0	25	4.3	25	17.9	25	7.8	25	30.1	64.4	9/07/2022
20220710	191	20.9	25	7.9	25	0	25	4.3	25	17.8	25	6.8	25	27.5	63.9	10/07/2022
20220711	192	20.6	25	7	25	0	25	4.7	25	17.5	25	6	25	24.7	59.9	11/07/2022

20220712	193	21	25	5.7	25	0	25	5.4	25	17.5	25	6.4	25	25.7	69.9	12/07/2022
20220713	194	21.3	25	6.6	25	0	25	5.5	25	18.2	25	5.8	25	22.9	59.5	13/07/2022
20220714	195	20.3	25	7.8	25	0	25	5.4	25	18.4	25	6.4	25	26.9	60.5	14/07/2022
20220715	196	21.5	25	7.4	25	0	25	4	25	17.3	25	5.2	25	20.3	50.5	15/07/2022
20220716	197	25.2	25	8.1	25	0	25	3.9	25	16.6	25	7.2	25	22.5	66.7	16/07/2022
20220717	198	26.7	25	9.3	25	0	25	4.8	25	18.3	25	10.2	25	29.1	87.1	17/07/2022
20220718	199	26.8	25	10.4	25	0	25	6.1	25	16.8	25	11	25	31.2	87.3	18/07/2022
20220719	200	26.6	25	10.7	25	0	25	4.8	25	17.1	25	9.5	25	27.3	73.9	19/07/2022
20220720	201	27.2	25	11.8	25	0	25	7.1	25	19.1	25	8.7	25	24.1	62.9	20/07/2022
20220721	202	23.5	25	9.7	25	0	25	6.1	25	19.6	25	5.8	25	20	48.2	21/07/2022
20220722	203	22.5	25	6.8	25	0	25	4.4	25	19.2	25	5.5	25	20.2	55.7	22/07/2022
20220723	204	25.9	25	7.6	25	0	25	4.2	25	18	25	8.1	25	24.2	77.6	23/07/2022
20220724	205	29.1	25	11.3	25	0	25	3.9	25	19	25	10.7	25	26.6	80	24/07/2022
20220725	206	30.5	25	11.6	25	0	25	4.5	25	15.7	25	10.9	25	25	79.9	25/07/2022
20220726	207	26.2	25	15.4	25	0	25	6.1	25	17.5	25	9	25	26.5	51.5	26/07/2022
20220727	208	25.6	25	9.6	25	0	25	5.3	25	19.7	25	6.3	25	19.2	52.7	27/07/2022
20220728	209	25.8	25	12.6	25	0	25	5.2	25	17.5	25	5.8	25	17.5	39.8	28/07/2022
20220729	210	24.8	25	8.1	25	0	25	5.3	25	18.4	25	5.6	25	17.9	51.9	29/07/2022
20220730	211	26.3	25	11.3	25	0	25	4.1	25	17	25	7.9	25	23.1	59	30/07/2022
20220731	212	28.8	25	10.2	25	0	25	4.7	25	14.7	25	10.5	25	26.5	84.4	31/07/2022
20220801	213	29.1	25	12.1	25	0	25	5.5	25	15.2	25	8.1	25	20.1	57.4	1/08/2022
20220802	214	31	25	12.7	25	0	25	5.1	25	16.1	25	12.7	25	28.3	86.5	2/08/2022
20220803	215	33.4	25	13.7	25	0	25	5.9	25	15.6	25	10.8	25	21	68.9	3/08/2022
20220804	216	34.9	25	17	25	0	25	5.8	25	15.3	25	15.9	25	28.4	82.1	4/08/2022
20220805	217	35.1	25	20.7	25	0	25	5.9	25	17.1	25	17.1	25	30.2	70.1	5/08/2022
20220806	218	26.1	25	19.4	25	0	25	7.2	25	15.9	25	8	25	23.7	35.5	6/08/2022
20220807	219	25.9	25	15.4	25	0	25	7.9	25	17.7	25	6	25	18	34.3	7/08/2022
20220808	220	25.1	25	10.7	25	0	25	4.6	25	21.3	25	5.1	25	16	39.7	8/08/2022
20220809	221	26.9	25	10.5	25	0	25	6.9	25	19.4	25	5.2	25	14.7	41	9/08/2022
20220810	222	28.4	25	13	25	0	25	6.3	25	16.7	25	6.3	25	16.3	42.1	10/08/2022
20220811	223	29.9	25	10.3	25	0	25	5.8	25	15.8	25	8.3	25	19.7	66.3	11/08/2022
20220812	224	24.1	25	14.9	25	0	25	4.2	25	10	25	8	25	26.7	47.2	12/08/2022
20220813	225	25.9	25	11	25	0	25	6.5	25	20.8	25	5.4	25	16.2	41.2	13/08/2022
20220814	226	25	25	8.5	25	0	25	6.1	25	21.4	25	6.7	25	21.2	60.4	14/08/2022
20220815	227	26.8	25	6.3	25	0	25	5.9	25	21.2	25	6.1	25	17.3	63.9	15/08/2022
20220816	228	26.4	25	8.4	25	0	25	7.3	25	22.8	25	6.4	25	18.6	58.1	16/08/2022
20220817	229	25.7	25	9.5	25	0	25	8.8	25	22.8	25	6.9	25	20.9	58.2	17/08/2022
20220818	230	29.4	25	7.9	25	0	25	6.3	25	20.9	25	5.1	25	12.4	47.9	18/08/2022
20220819	231	28.4	25	8.9	25	0	25	7	25	21.2	25	5.6	25	14.5	49.1	19/08/2022
20220820	232	26.5	25	12.8	25	0	25	9.9	25	21.6	25	6.2	25	17.9	42	20/08/2022
20220821	233	27.9	25	10.1	25	0	25	6.1	25	22.2	25	5.4	25	14.4	43.7	21/08/2022
20220822	234	29.7	25	12.6	25	0	25	6.8	25	21.9	25	7.9	25	18.9	54.2	22/08/2022
20220823	235	26.8	25	13.6	25	0	25	9.8	25	22.2	25	6.2	25	17.6	39.8	23/08/2022
20220824	236	21.4	25	10	25	0	25	7	25	23.8	25	4.2	25	16.5	34.2	24/08/2022
20220825	237	24	25	9.4	25	0	25	5.8	25	23.6	25	4.1	25	13.7	34.8	25/08/2022
20220826	238	26.9	25	9.5	25	0	25	6.3	25	21.4	25	4.6	25	13	38.8	26/08/2022
20220827	239	29.4	25	10.8	25	0	25	5.9	25	22	25	7	25	17.1	54.1	27/08/2022
20220828	240	34.4	25	13.3	25	0	25	7.2	25	20.2	25	11.3	25	20.8	74	28/08/2022
20220829	241	32.1	25	20.8	25	0.9	25	11.9	25	15	25	20.4	25	42.7	83.1	29/08/2022
20220830	242	26.6	25	18.7	25	17.5	25	4.6	25	9.4	25	19.3	25	55.4	89.5	30/08/2022
20220831	243	29.9	25	16.9	25	0	25	6.2	25	19.1	25	16.5	25	39.1	85.7	31/08/2022
20220901	244	30.5	25	18.5	25	0	25	6.2	25	15.7	25	16.3	25	37.3	76.6	1/09/2022
20220902	245	21.2	25	16	25	4	25	4.7	25	8.5	25	16.7	25	66.4	91.9	2/09/2022
20220903	246	23.8	25	14.1	25	0.1	25	7.7	25	22	25	11.4	25	38.7	70.9	3/09/2022
20220904	247	24.7	25	11.4	25	0	25	7.5	25	23	25	8.2	25	26.4	60.9	4/09/2022
20220905	248	28	25	10.9	25	0	25	5.6	25	22.4	25	10.1	25	26.7	77.5	5/09/2022
20220906	249	30.2	25	11.7	25	0	25	4.7	25	20.4	25	10.6	25	24.7	77.1	6/09/2022
20220907	250	33.9	25	13.6	25	0	25	5.6	25	19.4	25	9.1	25	17.2	58.5	7/09/2022
20220908	251	33.5	25	20.3	25	0	25	6.8	25	18.7	25	14.2	25	27.4	59.6	8/09/2022
20220909	252	31	25	14.9	25	0.8	25	5.7	25	22.3	25	8.5	25	18.9	50.2	9/09/2022
20220910	253	31.1	25	13.3	25	0	25	5.5	25	20.9	25	9	25	19.9	59	10/09/2022
20220911	254	32.3	25	16.2	25	0	25	6	25	14.5	25	8.2	25	17	44.6	11/09/2022
20220912	255	31.6	25	17.5	25	0	25	7.5	25	20	25	10.2	25	21.9	51	12/09/2022
20220913	256	31.8	25	17.1	25	0	25	7.6	25	21	25	12.9	25	27.4	66.2	13/09/2022
20220914	257	34.5	25	18.1	25	0	25	7.4	25	23.2	25	11.7	25	21.4	56.4	14/09/2022
20220915	258	37.7	25	15	25	0	25	6.5	25	19.8	25	11.8	25	18.1	69.2	15/09/2022
20220916	259	35.9	25	21.2	25	0	25	6.2	25	22.6	25	11.7	25	19.8	46.5	16/09/2022
20220917	260	34.8	25	20.9	25	0	25	7	25	22.4	25	4.9	25	8.8	19.8	17/09/2022
20220918	261	34.5	25	18.7	25	0	25	8.1	25	20.6	25	6.8	25	12.4	31.5	18/09/2022
20220919	262	37.4	25	19.1	25	0	25	7.6	25	19.6	25	8.1	25	12.6	36.7	19/09/2022
20220920	263	39.1	25	22.1	25	0	25	6.6	25	11.5	25	12.4	25	17.6	46.6	20/09/2022
20220921	264	32.1	25	21.7	25	8.4	25	6.3	25	14	25	22.7	25	47.5	87.5	21/09/2022
20220922	265	31.8	25	17.5	25	0.1	25	6.1	25	25.3	25	9.4	25	20	47	22/09/2022
20220923	266	32.7	25	15.1	25	0	25	9.1	25	25.7	25	10	25	20.2	58.3	23/09/2022
20220924	267	32.8	25	16.8	25	0	25	8.9	25	25.5	25	8.8	25	17.7	46	24/09/2022
20220925	268	35.2	25	14.4	25	0	25	5.9	25	21.1	25	7.9	25	13.9	48.2	25/09/2022
20220926	269	36.9	25	16.5	25	0	25	7.1	25	17.3	25	8.4	25	13.5	44.8	26/09/2022
20220927	270	36.3	25	21.7	25	0	25	6.3	25	23.2	25	8.2	25	13.6	31.6	27/09/2022
20220928	271	21.6	25	17.7	25	1.9	25	6.3	25	7.6	25	16.8	25	65.1	83	28/09/2022
20220929	272	29.6	25	14.6	25	5.7	25	7.9	25	22.9	25	12.7	25	30.6	76.5	29/09/2022
20220930	273	31.1	25	13.5	25	0	25	8.4	25	23.9	25	7.9	25	17.5	51.1	30/09/2022
20221001	274	31.2	25	18	25	0	25	6.7	25	12.5	25	8.5	25	18.7	41.2	1/10/2022
20221002	275	34.1	25	20.2	25	0	25	7	25	14.8	25	8.3	25	15.5	35.1	2/10/2022

20221003	276	36.4	25	20.7	25	0	25	7.2	25	24.7	25	9.3	25	15.3	38.1	3/10/2022
20221004	277	36.6	25	20.2	25	0	25	7.3	25	21	25	12.1	25	19.7	51.1	4/10/2022
20221005	278	31	25	21.7	25	1.1	25	3.9	25	17.6	25	25.4	25	56.5	97.9	5/10/2022
20221006	279	35.3	25	19.9	25	0.8	25	6.9	25	23.6	25	21.5	25	37.6	92.6	6/10/2022
20221007	280	37.2	25	24.2	25	0	25	10.9	25	17.9	25	19.9	25	31.4	65.9	7/10/2022
20221008	281	32.4	25	22.5	25	7.4	25	11.9	25	15.9	25	23.7	25	48.7	87	8/10/2022
20221009	282	31.6	25	17.6	25	0	25	7.3	25	20.6	25	12.6	25	27.1	62.6	9/10/2022
20221010	283	33.1	25	18.6	25	0	25	8.2	25	25.8	25	10.4	25	20.6	48.6	10/10/2022
20221011	284	36	25	18.1	25	0	25	8.9	25	27.1	25	14.7	25	24.7	70.8	11/10/2022
20221012	285	37.7	25	21.4	25	0	25	9.8	25	26.3	25	15.7	25	24.1	61.6	12/10/2022
20221013	286	38.7	25	24.2	25	0	25	7.7	25	24.2	25	21.9	25	31.8	72.5	13/10/2022
20221014	287	33	25	20.8	25	0.2	25	6.1	25	16.7	25	11	25	21.9	44.8	14/10/2022
20221015	288	37	25	21.6	25	0	25	9.7	25	21.4	25	17.7	25	28.2	68.6	15/10/2022
20221016	289	37.6	25	25.4	25	0	25	10	25	22.2	25	18.2	25	28.1	56.1	16/10/2022
20221017	290	36.2	25	21.1	25	24.8	25	9.9	25	22.4	25	13.4	25	22.3	53.6	17/10/2022
20221018	291	31.2	25	24.6	25	0.6	25	8.2	25	16.5	25	25.5	25	56.1	82.5	18/10/2022
20221019	292	36	25	22.9	25	2.2	25	8.1	25	23.6	25	28.2	25	47.5	100	19/10/2022
20221020	293	35.6	25	20.9	25	0.1	25	8.4	25	25.9	25	13.3	25	22.9	53.8	20/10/2022
20221021	294	35.1	25	19.3	25	0	25	11	25	21.5	25	12.8	25	22.6	57.2	21/10/2022
20221022	295	37.6	25	18.5	25	0	25	11	25	25.2	25	8.8	25	13.6	41.3	22/10/2022
20221023	296	40.1	25	17.4	25	0	25	11.7	25	23.7	25	7.9	25	10.7	39.8	23/10/2022
20221024	297	40.8	25	24.2	25	0	25	12.5	25	25.8	25	11.6	25	15.1	38.4	24/10/2022
20221025	298	38.4	25	24.4	25	0	25	11.6	25	24.9	25	11.2	25	16.5	36.7	25/10/2022
20221026	299	37.1	25	22.9	25	4.1	25	13.8	25	20.8	25	23.4	25	37.1	83.8	26/10/2022
20221027	300	37.9	25	22.5	25	0.4	25	9.3	25	21.9	25	19.5	25	29.6	71.6	27/10/2022
20221028	301	36.4	25	25	25	0	25	9.6	25	24.9	25	13	25	21.4	41.1	28/10/2022
20221029	302	37.5	25	22.5	25	0	25	9.6	25	27.9	25	7.9	25	12.3	29	29/10/2022
20221030	303	41.6	25	24.8	25	0	25	9.8	25	25.3	25	7.1	25	8.8	22.7	30/10/2022
20221031	304	42.3	25	27.5	25	0	25	12.7	25	25.9	25	17.7	25	21.2	48.2	31/10/2022
20221101	305	30.2	25	21.3	25	7.2	25	7.7	25	20.5	25	12.1	25	28.2	47.8	1/11/2022
20221102	306	29.7	25	17.5	25	0	25	12.6	25	28.4	25	5.4	25	12.9	27	2/11/2022
20221103	307	30.1	25	14.5	25	0	25	11.6	25	28.5	25	5.6	25	13.1	33.9	3/11/2022
20221104	308	32.7	25	14.6	25	0	25	12.5	25	27.6	25	5.5	25	11.1	33.1	4/11/2022
20221105	309	35.7	25	19.2	25	0	25	10	25	26.2	25	13	25	22.2	58.5	5/11/2022
20221106	310	35.1	25	23.3	25	0.4	25	10.5	25	20.7	25	17.5	25	30.9	61.2	6/11/2022
20221107	311	35.6	25	21.6	25	0	25	10.5	25	25	25	19.9	25	34.2	77.2	7/11/2022
20221108	312	39.3	25	22.1	25	0	25	9.4	25	24.8	25	16.5	25	23.2	62.1	8/11/2022
20221109	313	39.6	25	22.9	25	0	25	8.5	25	24	25	15.9	25	22	57	9/11/2022
20221110	314	36	25	20.5	25	13.8	25	10.8	25	21.1	25	21.1	25	35.5	87.5	10/11/2022
20221111	315	38.5	25	23.6	25	0	25	12.6	25	15.8	25	23	25	33.8	79	11/11/2022
20221112	316	30.9	25	22.3	25	0	25	8.7	25	13.7	25	22.6	25	50.6	84	12/11/2022
20221113	317	36.2	25	24.7	25	0	25	12.6	25	22	25	25	25	41.6	80.4	13/11/2022
20221114	318	33.8	25	22	25	60.9	25	12	25	22.1	25	26.1	25	49.6	98.8	14/11/2022
20221115	319	33	25	22	25	0	25	9.3	25	22.2	25	8.6	25	17.1	32.5	15/11/2022
20221116	320	35.2	25	22.1	25	0	25	9.6	25	19.7	25	7.8	25	13.7	29.3	16/11/2022
20221117	321	33.5	25	22.6	25	0	25	9.8	25	20.2	25	7.8	25	15.1	28.5	17/11/2022
20221118	322	37.6	25	24.3	25	0	25	12.1	25	22.4	25	7.2	25	11.1	23.7	18/11/2022
20221119	323	40.8	25	22.8	25	0	25	8.3	25	26.7	25	12.6	25	16.4	45.4	19/11/2022
20221120	324	34.9	25	27.2	25	0.1	25	8.2	25	15.5	25	23.2	25	41.5	64.3	20/11/2022
20221121	325	36.3	25	25.9	25	0	25	14.6	25	25	25	6.9	25	11.4	20.7	21/11/2022
20221122	326	35.2	25	25.4	25	0	25	13.5	25	17.5	25	6.6	25	11.6	20.4	22/11/2022
20221123	327	37.8	25	22.4	25	0	25	12.3	25	26.8	25	5.8	25	8.8	21.4	23/11/2022
20221124	328	38.5	25	21.6	25	0	25	11.5	25	19.9	25	8	25	11.8	31	24/11/2022
20221125	329	38.1	25	23.3	25	0	25	8	25	15.7	25	13.5	25	20.3	47.2	25/11/2022
20221126	330	40.9	25	25.2	25	0	25	10.7	25	20.7	25	15.4	25	19.9	48.1	26/11/2022
20221127	331	35.8	25	27.1	25	0	25	5.7	25	20.9	25	23.5	25	40	65.5	27/11/2022
20221128	332	29.9	25	22.8	25	30.4	25	6.1	25	14.2	25	25.2	25	59.7	90.8	28/11/2022
20221129	333	33.2	25	22	25	16.1	25	11.3	25	18.3	25	14.6	25	28.7	55.2	29/11/2022
20221130	334	35.4	25	22.5	25	0	25	13.5	25	23	25	9.7	25	16.9	35.6	30/11/2022
20221201	335	34	25	20.3	25	0	25	12.2	25	26	25	16.3	25	30.6	68.5	1/12/2022
20221202	336	35.4	25	20.5	25	0	25	14.9	25	27.7	25	14.8	25	25.7	61.4	2/12/2022
20221203	337	34.9	25	20.3	25	0	25	10.9	25	23.6	25	13.6	25	24.3	57.1	3/12/2022
20221204	338	35.5	25	20	25	0	25	8.9	25	26.6	25	13.9	25	24	59.5	4/12/2022
20221205	339	37.1	25	20.9	25	0	25	10.9	25	27.3	25	14.8	25	23.5	59.9	5/12/2022
20221206	340	40.6	25	20.8	25	0	25	11.6	25	29.7	25	15.8	25	20.7	64.3	6/12/2022
20221207	341	41.4	25	23.7	25	0	25	17	25	26.2	25	16.7	25	21	57	7/12/2022
20221208	342	42.6	25	25.2	25	0	25	17.3	25	26.6	25	12	25	14.2	37.4	8/12/2022
20221209	343	40.8	25	25.6	25	0	25	15.1	25	29.5	25	6.5	25	8.4	19.8	9/12/2022
20221210	344	41.6	25	22.9	25	0	25	13.8	25	26	25	4.9	25	6.1	17.6	10/12/2022
20221211	345	41.8	25	24.1	25	0	25	11.3	25	21.9	25	6.7	25	8.3	22.3	11/12/2022
20221212	346	42	25	26.4	25	0	25	15.1	25	26.7	25	18.7	25	22.8	54.3	12/12/2022
20221213	347	39.5	25	26	25	0	25	10.5	25	27.7	25	6.3	25	8.8	18.7	13/12/2022
20221214	348	37.6	25	22.6	25	0	25	16.7	25	25.9	25	5.2	25	8	19	14/12/2022
20221215	349	37	25	23.6	25	0	25	10.6	25	26.8	25	5.9	25	9.4	20.3	15/12/2022
20221216	350	38.3	25	23.8	25	0	25	9.2	25	26.7	25	4.5	25	6.7	15.3	16/12/2022
20221217	351	40.5	25	23.5	25	0	25	9.1	25	23.3	25	5.1	25	6.7	17.6	17/12/2022
20221218	352	37.8	25	26.6	25	6.2	25	9.5	25	23	25	13.5	25	20.6	38.8	18/12/2022
20221219	353	38.3	25	23.4	25	1.3	25	7	25	21.9	25	22.8	25	33.9	79.2	19/12/2022
20221220	354	37.8	25	24.4	25	0	25	6.9	25	21.3	25	24.4	25	37.2	79.9	20/12/2022
20221221	355	37	25	24.9	25	1	25	8.3	25	17.8	25	21.9	25	34.9	69.6	21/12/2022
20221222	356	36.6	25	26.5	25	0	25	7.8	25	22.1	25	20.6	25	33.5	59.5	22/12/2022
20221223	357	32.4	25	27.6	25	0.5	25	8.3	25	9.8	25	24.3	25	50	65.8	23/12/2022
20221224	358	31.8	25	24.1	25	8.9</										

20221225	359	35.1	25	23.7	25	3.6	25	4	25	17.3	25	26.9	25	47.6	91.8	25/12/2022
20221226	360	32.1	25	24.1	25	1.8	25	7.5	25	13.9	25	27.7	25	57.9	92.3	26/12/2022
20221227	361	30.5	25	23.8	25	55.3	25	9.7	25	12.1	25	28.7	25	65.7	97.4	27/12/2022
20221228	362	32.9	25	23.8	25	10.1	25	5.2	25	15	25	29.1	25	58.2	98.7	28/12/2022
20221229	363	34.5	25	23.8	25	1.5	25	7.1	25	12.5	25	27.2	25	49.7	92.3	29/12/2022
20221230	364	35.1	25	24.9	25	0	25	7.5	25	14.8	25	27	25	47.7	85.8	30/12/2022
20221231	365	35.1	25	24.3	25	23.7	25	6.5	25	17.8	25	25.9	25	45.8	85.3	31/12/2022



COPPER RESOURCES AUSTRALIA

Rocklands

Final Void Water Balance Model

QC1032_002-REP-001-2

25 JULY 2023

DISCLAIMER

This Report has been prepared on behalf of and for the exclusive use of Copper Resources Australia and is subject to and issued in accordance with Copper Resources Australia instruction to Engeny Australia Pty Ltd (Engeny). The content of this Report was based on previous information and studies supplied by Copper Resources Australia.

Engeny accepts no liability or responsibility whatsoever for it in respect of any use of or reliance upon this Report by any third party. Copying this Report without the permission of Copper Resources Australia or Engeny is not permitted.

Rev	Date	Description	Author	Reviewer	Project Mgr.	Approver
0	19/05/2023	Draft for Review	Sarah Green Goldberg	Sean Frazer	Travis Warren	Ryan Kinnealy
1	10/07/2023	Client Issue	Sarah Green Goldberg	Travis Warren	Travis Warren	Ryan Kinnealy
2	25/07/2023	Client Issue	Sarah Green Goldberg	Travis Warren	Travis Warren	Ryan Kinnealy

Signatures:



CONTENTS

1. Introduction	1
1.1 Background	1
2. Scope and Objectives	4
2.1 Legislation and Guidance	4
2.2 PRCP Guideline	4
2.3 Guidance Documents and Data Reviewed	4
2.4 Concept and Modelling Approach	4
2.5 Assessment Criteria (Critical RLs)	6
3. Model Methodolgy and Assumptions	7
3.1 Residual Voids	7
3.2 Final Void Design and Catchment Characteristics	7
3.3 Catchment Landuse, Runoff and Water Quality	8
3.4 Climate Data	10
3.4.1 AWBM Runoff Model	11
3.5 Groundwater	12
3.6 Groundwater Recharge	12
3.7 Void Inflow Rates	13
3.8 Depth to Groundwater	13
3.9 Water Quality	14
4. Model Results	15
4.1 Sensitivity Analysis	17
4.2 Surface Water Interaction with Voids	20
5. Conclusions	21
6. Model Assumptions and Limitations	22
7. QUALIFICATIONS	23

Appendices

Appendix A: Final Void Storage Curves	24
--	-----------

Tables

Table 1.1: Mining Leases and Existing Infrastructure	3
Table 2.1: Critical RLs – Description	6
Table 3.1: Rocklands Final Void Characteristics	8
Table 3.2: Rocklands Final Void Catchment Landuse Breakdown	9
Table 3.3: AWBM Runoff Parameters	11
Table 3.4: Abstraction from Open Pits	13
Table 3.5: Water Quality Parameters	14
Table 4.1: Water Modelling Results	15
Table 4.2: Annual Long-Term Water Balance Model (300 years post closure)	17
Table 4.3: Water Recovery Modelling Sensitivity Analysis Results	18

Figures

Figure 1.1: General Arrangement Plan	2
Figure 2.1: Water Balance Model Concept – Case 1: Groundwater Levels are Above the Void Lake Level (sink)	5
Figure 2.2: Water Balance Model Concept – Case 2: Groundwater Levels are Equal to the Void Lake Level (source or sink)	5
Figure 2.3: Water Balance Model Concept – Case 3: Groundwater Levels are Below the Void Lake Level (source)	6
Figure 2.4: Critical RLs – General Arrangement	6
Figure 3.1: RCM EA Table A1 – Authorised Activities.....	7
Figure 3.2: Final Void Catchments and Proposed Diversions.....	8
Figure 3.3: Catchment Land Use Classification	9
Figure 3.4: Long Term Daily Rainfall and Evaporation Averages.....	10
Figure 3.5: Cumulative Rainfall Departure.....	11
Figure 4.1: Predicted Final Void Water Levels and Quality – Las Minerale.....	16
Figure 4.2: Predicted Final Void Water Levels and Quality – Southern Rocklands Extended	16
Figure 4.3: Predicted Final Void Water Levels and Quality - Rocklands South	17
Figure 4.4: Predicted Final Void Water Levels and Quality Sensitivity Analysis – Las Minerale.....	19
Figure 4.5: Predicted Final Void Water Levels and Quality Sensitivity Analysis – Southern Rocklands Extended	19
Figure 4.6: Predicted Final Void Water Levels and Quality Sensitivity Analysis – Rocklands South	20

1. INTRODUCTION

Engeny Australia Pty Ltd (Engeny) was engaged by Copper Resources Australia Pty Ltd (CRA) to develop a water and salt balance model of the Rocklands Copper Mine (RCM) final voids to assess equilibrium pit lake water level, pit lake recovery rate and water quality (as electrical conductivity (EC)) following cessation of mining. The final void water and salt balance model was developed using the GoldSim software and simulates inflows from rainfall runoff over the residual final void catchment (including direct rainfall), groundwater inflows and evaporative outflows. Subsequent sections of this report detail the methodology and inputs used to develop the model.

This report presents the results from the final void water balance assessment as required by the Department of Environment and Science (DES) Progressive Rehabilitation and Closure Plan (PRCP Plan) Guideline (version 2.0), referred to as the PRCP Guideline, dated 4 April 2023.

1.1 Background

The RCM is located 17 km north-west of Cloncurry on ML90177, ML90219 and ML90188 which comprises a 1,956 hectare lease split into two separate areas. CRA operates RCM as a poly-metallic mining and processing operation. RCM operates under Environmental Authority (EA) number EPML00887913 (DES, 2023).

Site topography and a general layout of the RCM including the main site elements are shown in Figure 1.1.

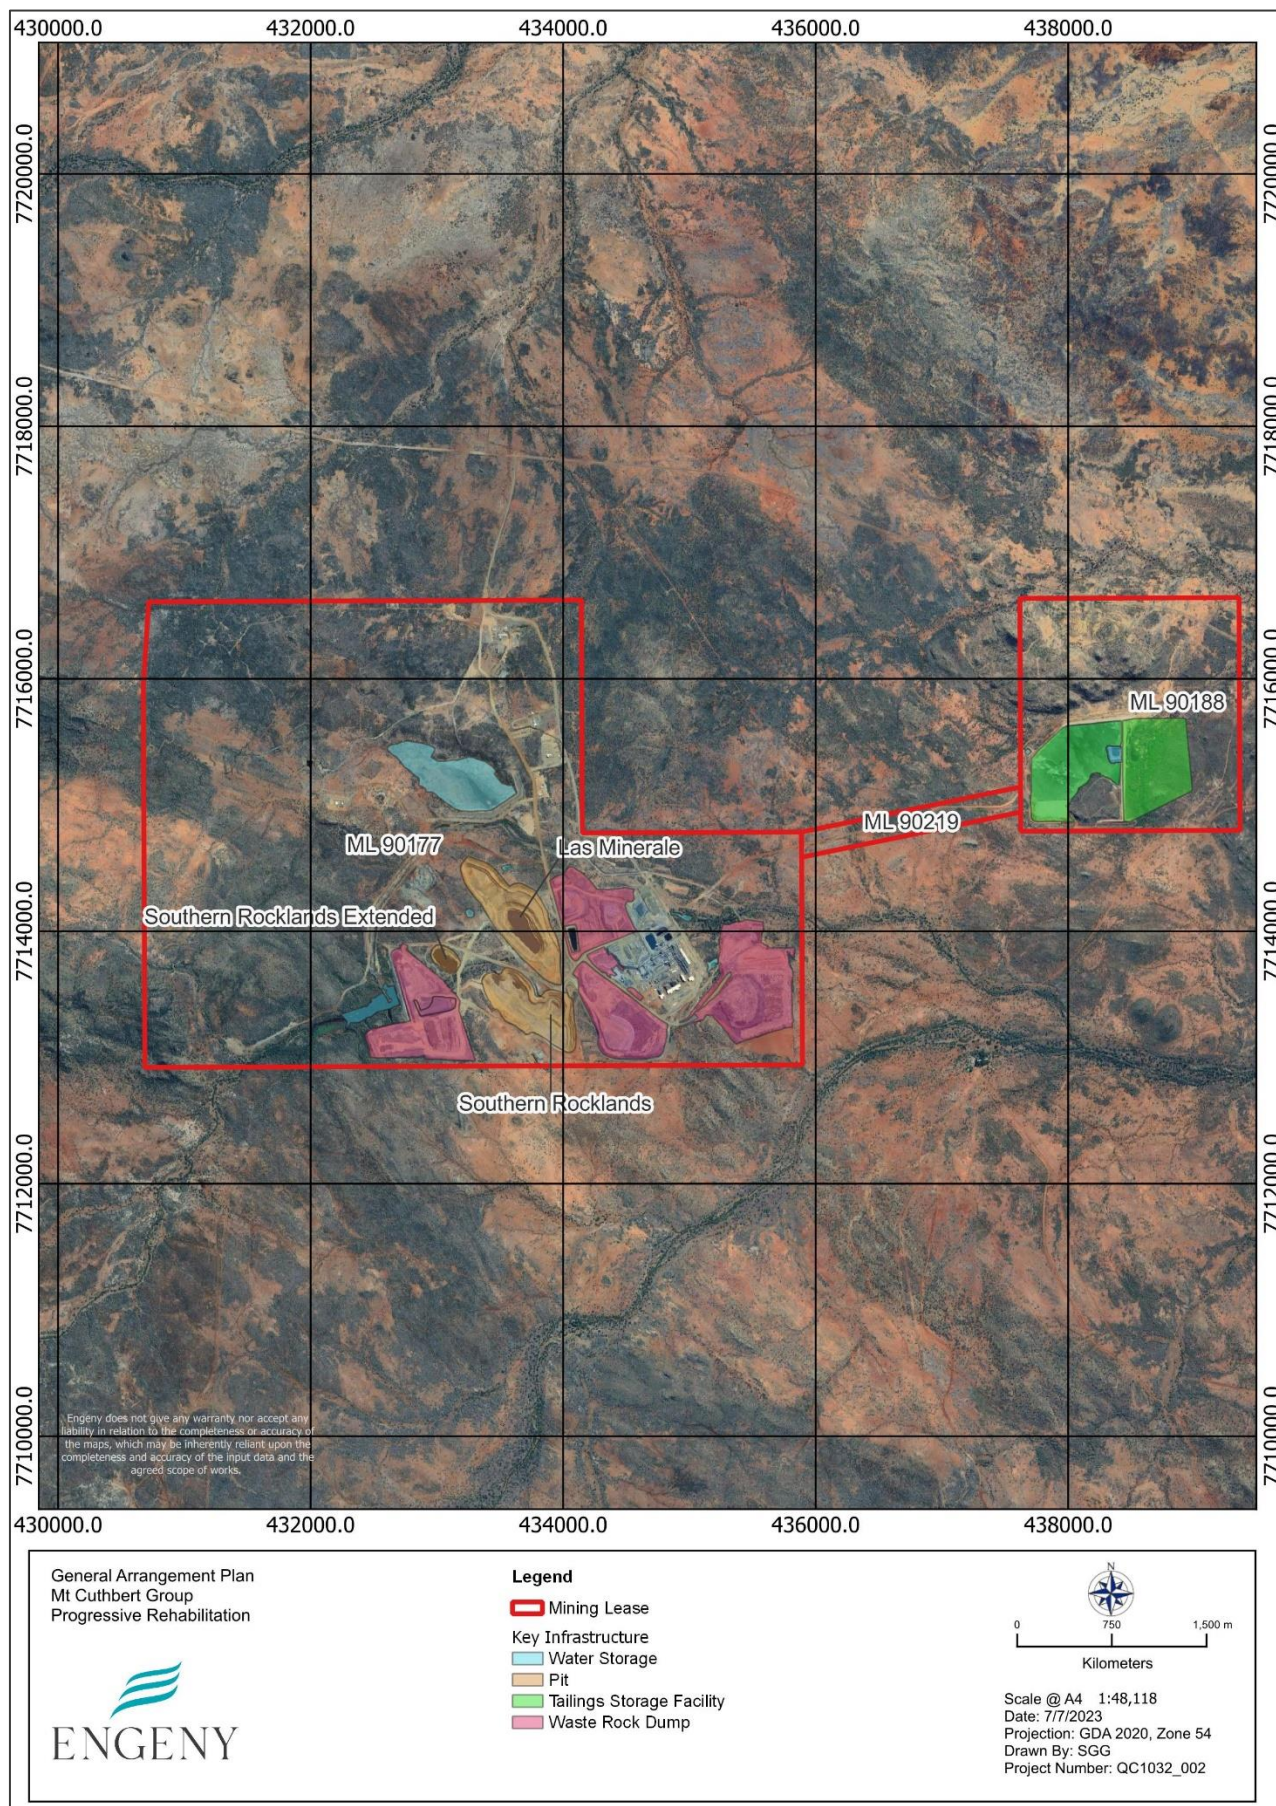


Figure 1.1: General Arrangement Plan

Key project infrastructure (refer Table 1.1) comprises a processing plant, a Tailings Storage Facility (TSF), open cut pit area, Waste Rock Dumps (WRDs), Water Storage Facility (WSF) and clean water diversion works including the Morris Creek Diversion (MCD).

The RCM is an open-cut mine producing poly-metallic ore that is processed onsite and transported off site as concentrate. The resource is a copper, gold and cobalt deposit that is hosted within metamorphosed Proterozoic rocks of the Mt Isa Inlier. There are three residual voids: Las Minerale, Rocklands South, and Southern Rocklands Extended. Cobalt however, is not recovered through the processing plant at this time.

TABLE 1.1: MINING LEASES AND EXISTING INFRASTRUCTURE

Mine Domain	Mine Feature	Tenure	Maximum Surface Area of Disturbance (ha)
Residual Voids	Las Minerale, Southern Rocklands and Southern Rocklands Extended (SRE)	ML90177	91.0
Run of Mine (ROM)	ROM Pad	ML90177	6.5
Processing Area	Processing Plant	ML90177	11.8
Regulated Dams and Diversions	TSF and Decant Pond Raw and Process Water Ponds Plant Site Catch Dam (ECD2), ROM Pad Drainage Pond, Water Storages, Morris Creek Diversion Dam/Embankment, Backflow Prevention Dam, Morris Creek Diversion Channel Levee, East Dump Catch Dam (MB-SP-01), East Dump Catch Dam (MB-SP-02), North Dump Catch Dam 1, West Dump Catch Dam (MB-SP-07), North Dump Catch Dam 3 (MB-SP-08) and Chalcopryrite Sump	ML90219, ML90177 and ML90188	153.5 0.9 100.4
Waste Disposal	North, South, East and West WRDs	ML90177	187.0
Ancillary Infrastructure	Workshop and Offices, Sewage Treatment Plant, General/Regulated Waste Storage, Power Station, Fuel & Chemical Storage, Explosives Handling and Storage Facility, High Explosives Magazine, Tailings Pipeline, Exploration Pad	ML90177, ML90219 and ML90188	19.4
Stockpiles	Clay & Topsoil (Stockpiles 1 – 25)	ML90177 ML90188	43.8
Transport Corridors	Haul Roads & Tracks	ML90177 ML90219 ML90188	28.0
Total			643

Land disturbed by mining must be rehabilitated in accordance with Condition C3 and Table C1 – Rehabilitation. Rehabilitation of the final voids must be undertaken in accordance with Conditions C19 and C20 and particularly *residual voids must not cause any serious environmental harm to land, surface waters or any recognised groundwater aquifer, other than the environmental harm constituted by the existence of the residual void itself, and subject to any other condition within this environmental authority.*

2. SCOPE AND OBJECTIVES

The objective of this assessment is to determine the performance of the residual voids¹ in their closure state. This is based on the most recent closure state topography (hereafter referred to as the final landform) received from CRA on 21 June 2023.

This assessment will be used to understand the inherent hydrological closure risks of the residual voids within the final landform. Other components will be considered separate to this report, including prediction of the geotechnical and geochemical stability of the voids over time, and hydrogeological conditions including groundwater inflows into residual voids.

2.1 Legislation and Guidance

The legislation and guidance documents relevant to water balance reports include:

- Environmental Protection Act 1994 (EP Act) (QLD).

2.2 PRCP Guideline

The development of the PRCP is informed by the Guideline – Progressive Rehabilitation and Closure Plans (PRCP) Department of Environment and Science 2023 (PRCP Guideline). In section 3.6.3, Voids, the requirements for voids, and specifically final void water balance assessments are defined and include:

- Water balance study including an assessment of void surface and groundwater interactions such as:
 - Groundwater lowering/reduction in hydraulic head (from new voids) (e.g., caves/karst systems) or cones of depression and associated impacts on the drainage and flooding behaviours of surface waters in the vicinity of the void.
 - The potential extent of flooding and implications of interactions with the void.
 - Conceptual model that incorporates all projected inflows, outflows, and recharge rates.
 - Water storage and long-term water balance.
 - Each of the major water fluxes into and out of the void.
 - Sources of surface water within the mine catchment that are likely to influence the water quality in the void.

2.3 Guidance Documents and Data Reviewed

Several relevant studies have been conducted in the project area. Those studies reviewed in support of this assessment include:

- *Historic groundwater monitoring data from the site (2012-2023).*
- *Rocklands Copper Project – Water Management Plan Update (ATC Williams, 2022).*
- *Leichhardt Copper Project – Site Water Management Plan (ATC Williams, 2016), and*
- *Crusader and Sparklet Sites – Water Management Plan (ATC Williams, 2019).*
- *Rocklands Conceptual Hydrogeological Model – (Pendragon and Engeny, 2023).*

2.4 Concept and Modelling Approach

Water balance models (WBM) simulate how the volume of water in a water storage (i.e., mined voids) changes with time in response to inflows and outflows. The water balance model considers the following key fluxes:

¹ **Void** means an area of land to be excavated in the carrying out of a mining activity (section 126D of the EP Act). For the purpose of this reporting, the actual void names will be referenced as per this report

- Inflows:
 - Surface runoff inflows from the void catchment – this includes areas of rehabilitated spoil, walls and floor of the void and any undisturbed areas.
 - Direct rainfall on the void lake.
 - Groundwater inflows to the void (if the void lake level is lower than the regional groundwater table).
 - Seepage through spoil from adjacent voids where relevant.
- Outflows:
 - Evaporative losses from the water surface area of the void lake.
 - Seepage losses to groundwater (if the void lake level is higher than the regional groundwater table).
 - Seepage losses through spoil – where void lake containment loss may occur to the receiving environment via backfilled spoil.
 - Infiltration through indirectly connected rehabilitated spoil catchments.
 - Surface overflow if void storage capacity is exceeded.

Three general concepts informing long term behaviours of water in mined voids post closure, and are presented in Figure 2.1, Figure 2.2 and Figure 2.3.

These concepts are summarised below:

- Scenario 1: The groundwater level is above the void lake level. This would cause an inflow from groundwater into the void (resulting in the void acting as a sink).

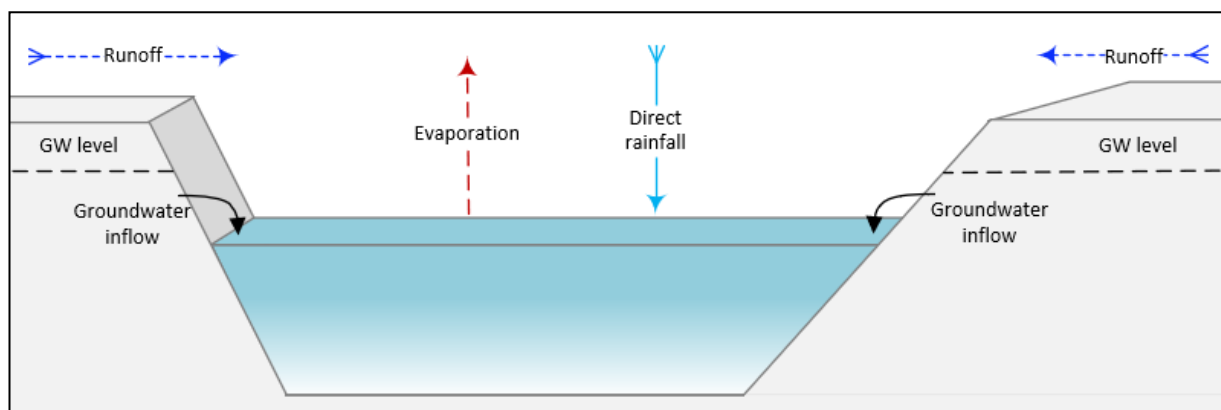


Figure 2.1: Water Balance Model Concept – Case 1: Groundwater Levels are Above the Void Lake Level (sink)

- Scenario 2: The groundwater and void lake levels are very similar. This may potentially permit throughflow to occur from groundwater into the void and back into the groundwater (sink, or source).

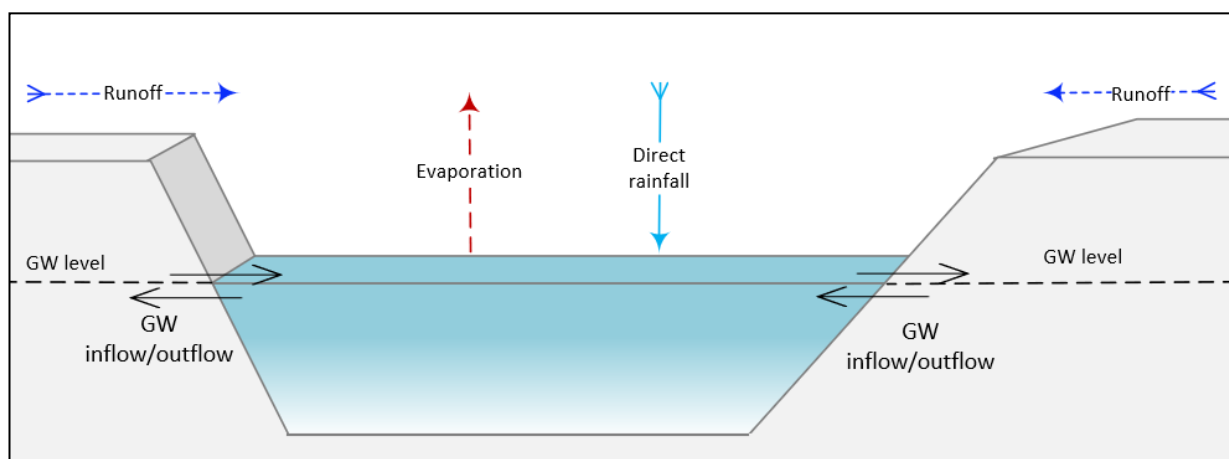


Figure 2.2: Water Balance Model Concept – Case 2: Groundwater Levels are Equal to the Void Lake Level (source or sink)

- Scenario 3: The groundwater level is below the void lake level. This would cause an outflow (seepage) from the water inside the void to the groundwater (source).

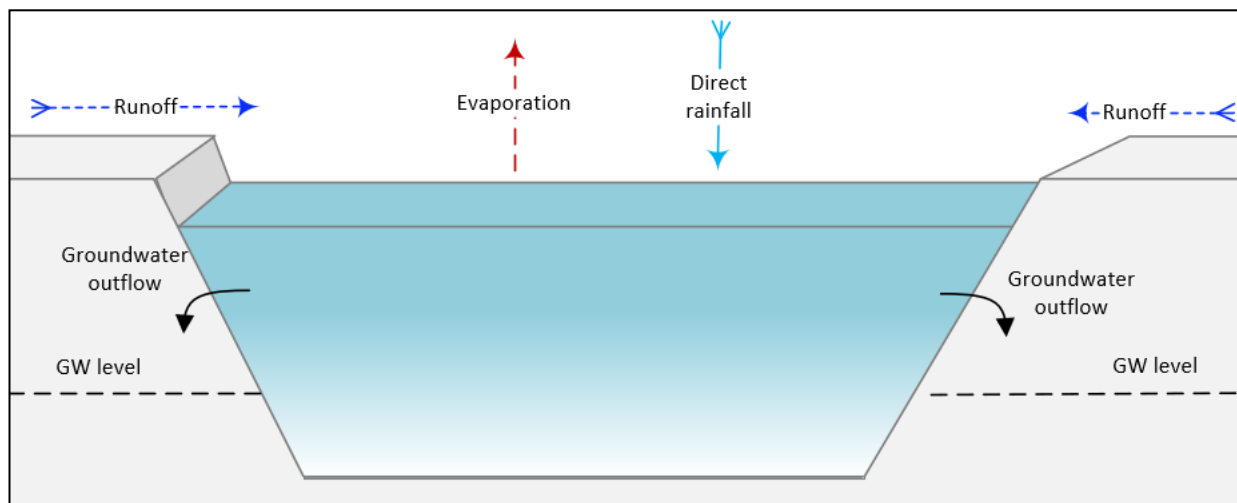


Figure 2.3: Water Balance Model Concept – Case 3: Groundwater Levels are Below the Void Lake Level (source)

2.5 Assessment Criteria (Critical RLs)

To assess the containment risk for each void critical relative levels (RLs) were considered and summarised in Table 2.1 and shown in Figure 2.4.

TABLE 2.1: CRITICAL RLS – DESCRIPTION

Critical RL	Description
Surface Overflow	Elevation at which surface overflow to the receiving environment could occur i.e., the total storage capacity of the final void is exceeded.
Groundwater Table	The groundwater level at equilibrium, following cessation of mining. This has been adopted as the pre-mining water table.
Final Void Lake	The final void lake level at equilibrium post cessation of mining.

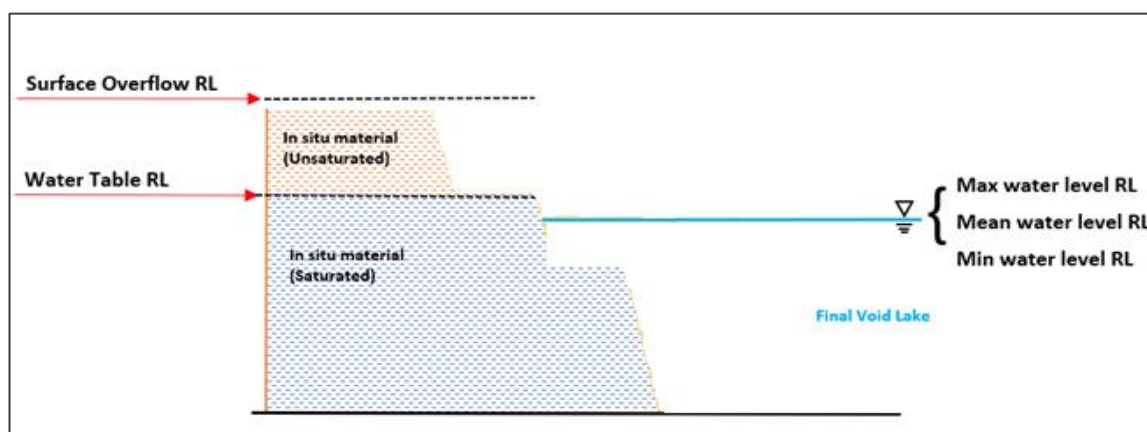


Figure 2.4: Critical RLs – General Arrangement

3. MODEL METHODOLOGY AND ASSUMPTIONS

3.1 Residual Voids

Section 3.3 Non-use Management Areas (NUMA) in the PRCP Guideline states that for transitional PRCP's where a land outcome document (LOD) has a pre-approved land outcome for a void, it is able to be transitioned into the PRCP Schedule, and other assessments are not required (i.e., void in a flood plain modelling). The RCM EA is an approved LOD and Table A1 - Authorised Activities identifies each of the existing pit domains as residual voids with location specified as shown in Figure 3.2.

Mine Domain	Mine Feature	Tenure	Maximum Surface Area of Disturbance (ha)	Coordinates (GDA94 MGA zone 54)	
				Northing	Easting
Residual Voids	Las Minerale	ML90177	45	7714505	433161
				7714592	433267
				7714280	433883
				7713719	434028
				7713570	433892
				7713675	433707
				7714044	433426
				7714505	433161
	Southern Rocklands		40	7713600	433312
				7713727	433592
				7713516	433801
				7713555	433951
				7713451	434113
				7713007	434170
				7712949	434121
				7712933	433674
	Southern Rocklands Extended		6	7713132	433452
				7713600	433312
				7713817	432910
				7713918	433040
				7713742	433225
				7713605	433111
				7713817	432910

Figure 3.1: RCM EA Table A1 – Authorised Activities

For the purposes of the PRCP, voids at Rocklands are determined to be residual voids and NUMAs. A NUMA is defined in the EP Act as an area of land the subject of a PRCP that cannot be rehabilitated to a stable condition after all relevant activities for the PRCP carried out on the land have ended.


3.2 Final Void Design and Catchment Characteristics

Final landform and residual designs were provided to Engeny (in .dxf format). The design includes three residual voids and rehabilitated waste rock dumps across the broader site. Storage curves for each of the voids were created using the .dxf files provided (see Appendix A) and relevant storage characteristics were established (refer Table 3.1).

TABLE 3.1: ROCKLANDS FINAL VOID CHARACTERISTICS

Final Void	Floor Level (mAHD)	Spill Level (mAHD)	Full Supply Volume (ML)	Overflows To
Las Minerale	-10.0	216.4	41,694	Offsite
Southern Rocklands Extended	145.0	216.4	1,843	Southern Rocklands
Southern Rocklands	30.0	215.0	22,935	Las Minerale

Catchment areas for each of the final voids were determined using the final landform design and existing LiDAR of the area. Proposed diversions were considered during the development of catchment areas to reduce the volume of surface water reporting to the voids. Final void catchments and proposed diversion are detailed in Figure 3.2.

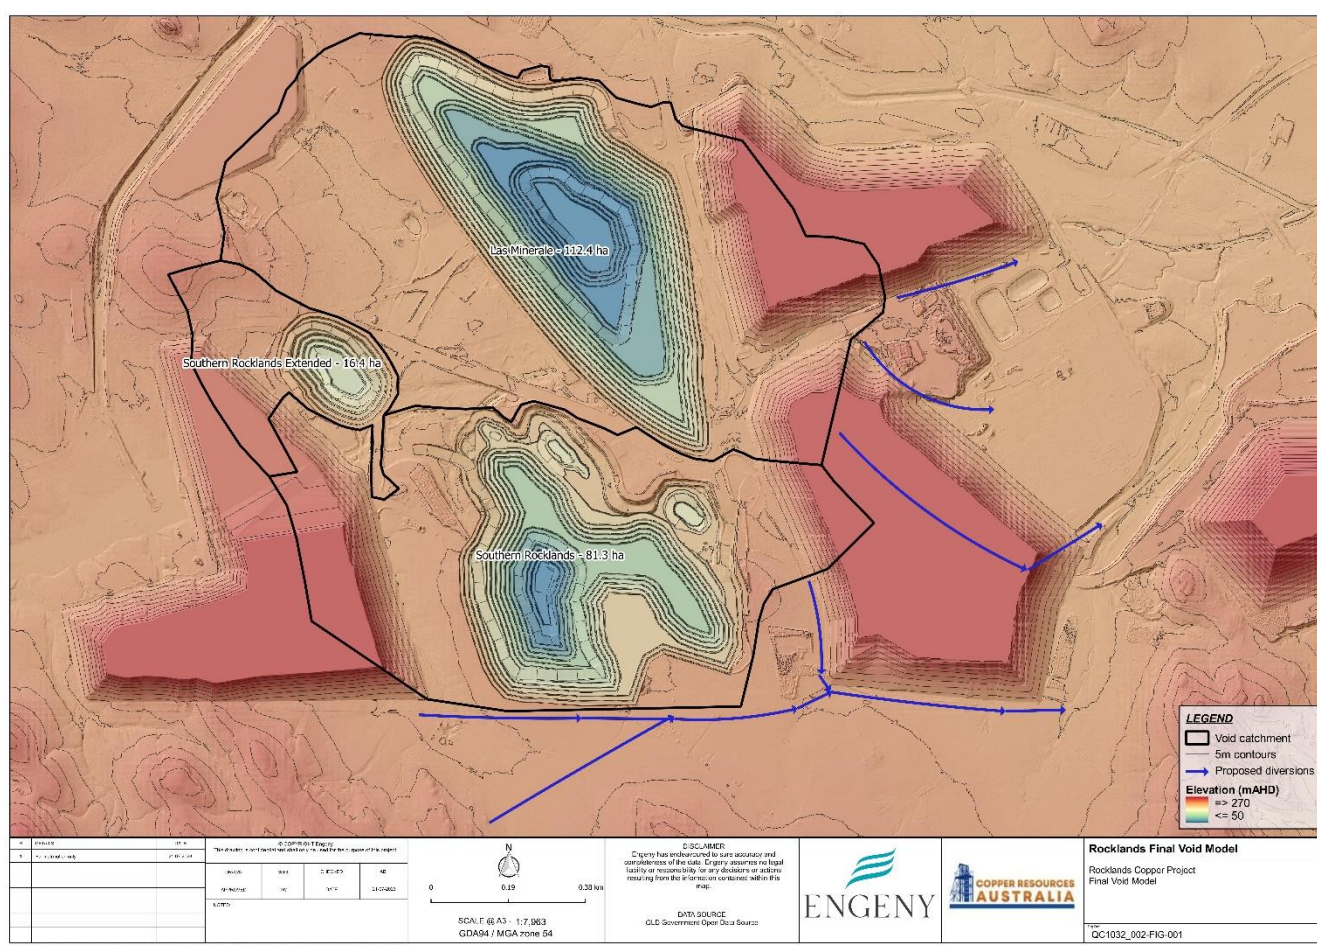
Figure 3.2: Final Void Catchments and Proposed Diversions

3.3 Catchment Landuse, Runoff and Water Quality

Land captured by each of the final void catchments was assigned a land use classification based on aerial imagery and the final landform design. The area of each land use type was determined and input into the model. A total of three discrete landuses have been represented in the model as follows:

- **Natural** – undisturbed areas that have not been subjected to mining.

- **Rehabilitate Areas (Rehab)** – rehabilitated areas of waste rock dumps (WRD) that have been reshaped and rehabilitated following mine closure. Rehabilitated areas are assumed to predominantly comprise of a grazing post mining land use (PMLU) similar to existing undisturbed areas.
- **Open cut pit** – areas of the final void that have been assumed not rehabilitated such as the floor, pit wall or other areas too steep for rehabilitation.

Catchment land use breakdowns for each of the voids are provided in Table 3.2 and shown in Figure 3.3. Australian Water Balance Model (AWBM) parameters have been adopted as described below in section 3.4.1.

TABLE 3.2: ROCKLANDS FINAL VOID CATCHMENT LANDUSE BREAKDOWN

Void	Land Classification			Total Catchment Area (ha)
	Natural Catchment (ha)	Rehab Catchment (ha)	Pit Catchment (ha)	
Las Minerale	23.0	45.2	44.3	112.5
Southern Rocklands Extended	4.5	5.7	6.2	16.4
Southern Rocklands	12.7	28.9	39.7	81.3

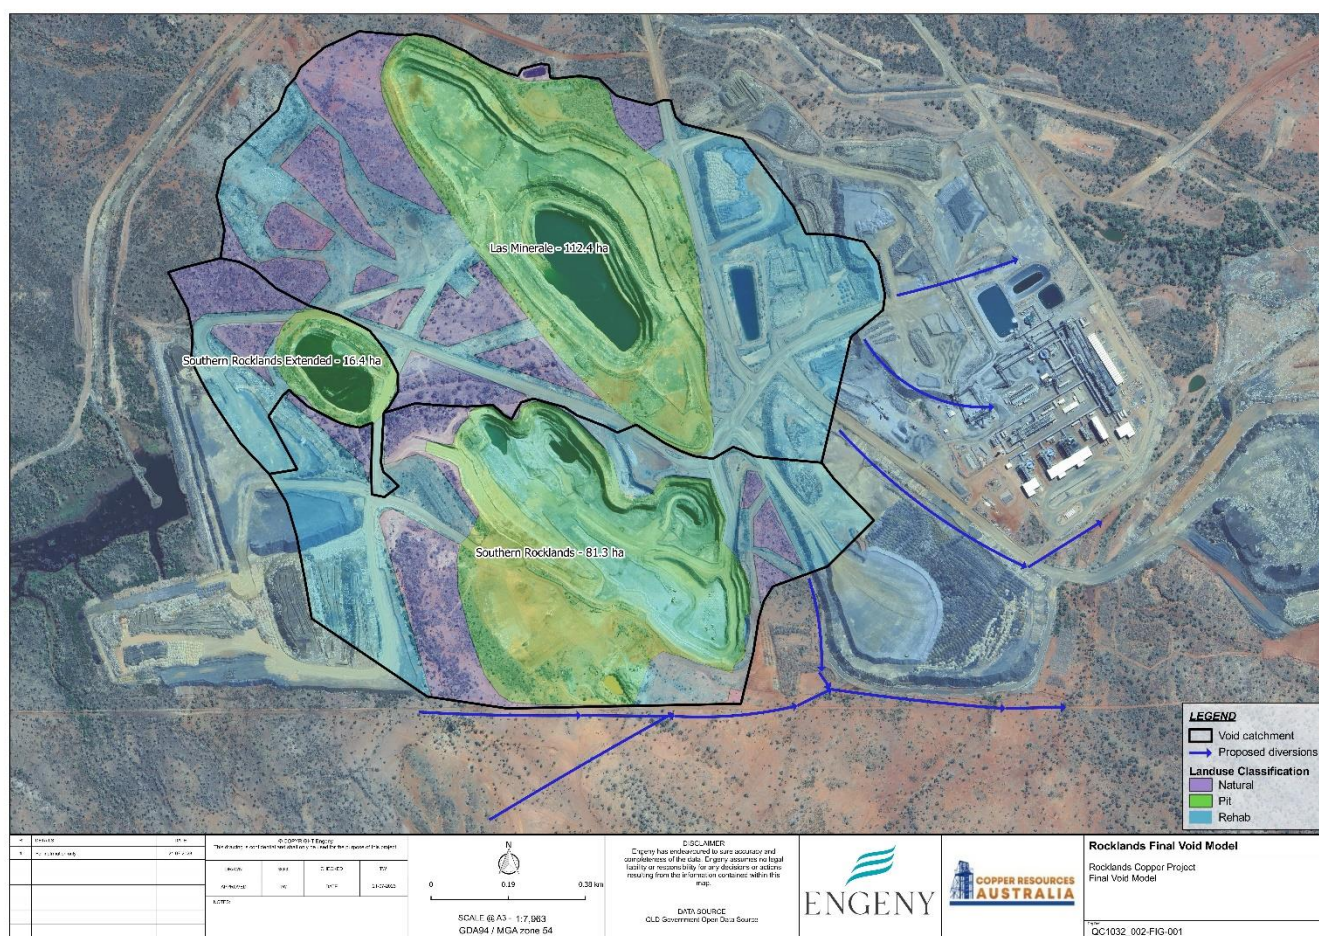


Figure 3.3: Catchment Land Use Classification

3.4 Climate Data

The Koppen Climate Classification of the region is “BSh”, indicative of a hot -semi-arid climate. Highly variable rainfall occurs in the summer/wet season, which is typically hot and humid. Climate data inputs to the water balance model included a synthetic SILO rainfall, evapotranspiration (Mortons Potential) and lake evaporation (Mortons Lake) sequence with over 130 years of daily data relevant to the site. The climate data was accessed from the Scientific Information for Landowner’s (SILO) data series. Daily averages for the relevant parameters are shown in Figure 3.4. Evaporation and rainfall in the area is cyclic with both evaporation and rainfall being lower in winter months. For all month’s average daily evapotranspiration and lake evaporation are notably higher than rainfall. The long-term daily average for evapotranspiration of around 9.1 mm/day is approximately 6.5 times greater than daily average rainfall (approximately 1.4 mm/day) indicating a dry environment.

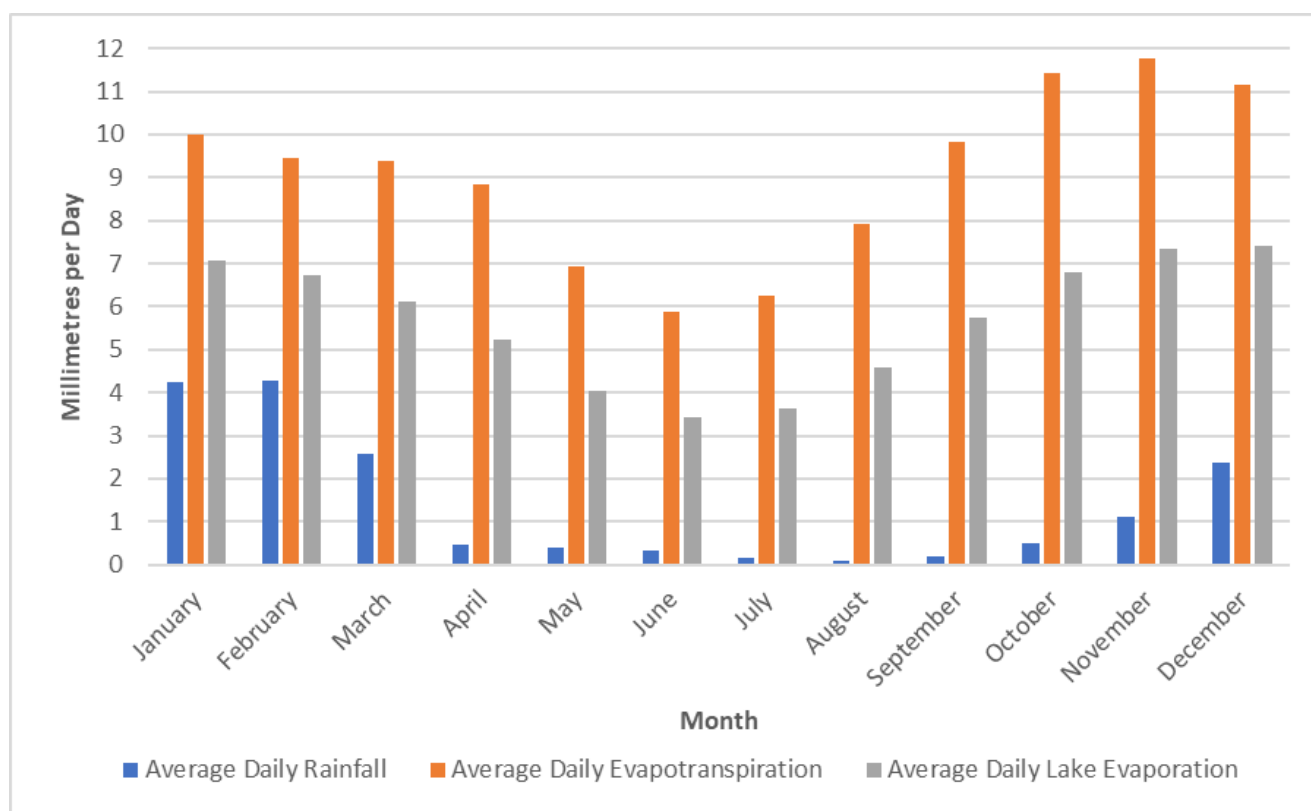


Figure 3.4: Long Term Daily Rainfall and Evaporation Averages

The Cumulative Rainfall Departure (CRD) method, a summation of the monthly departure of rainfall from the long-term average monthly rainfall, indicates that the region experiences distinct cycles of above average but predominantly below average rainfall as shown in Figure 3.5. The most recent trends include a rising trend since 1996 with a sideways trend since 2013.

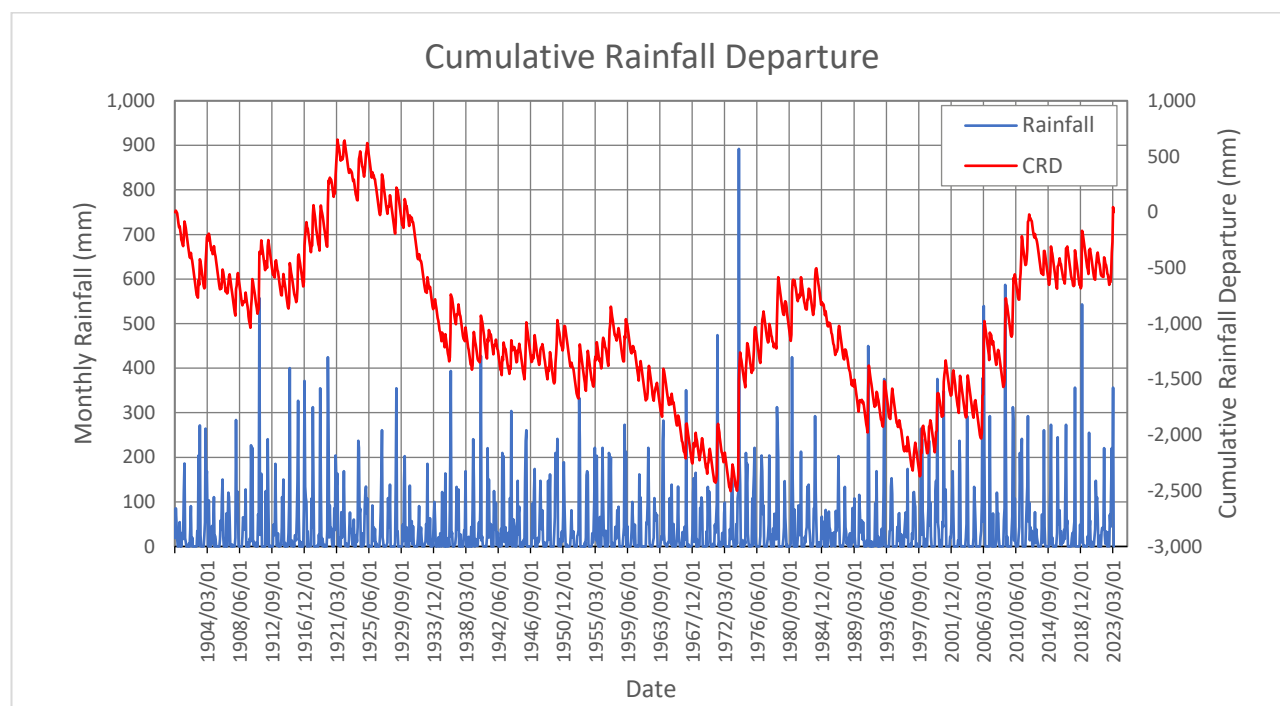


Figure 3.5: Cumulative Rainfall Departure

3.4.1 AWBM Runoff Model

The Australian Water Balance Model (AWBM) was used to model the relationship between rainfall, evapotranspiration, storage catchment area, land use classification and resulting runoff. The defined land use classifications have various surface storage capacities which determine how much rainfall is stored and how much becomes runoff. A breakdown of adopted AWBM parameters is shown in Table 3.3.

These parameters were adopted based on previous water balance modelling completed by ATC Williams for RCM and other mines in the region (Leichhardt Copper Project and Crusader Sparklet Mine Sites, refer to section 2.3). AWBM parameters for these sites were referenced in the documents listed below:

- Rocklands Copper Project WMP Update, 2022.
- Leichhardt Copper Project Site WMP, 2016.
- Crusader and Sparklets WMP, 2019.

TABLE 3.3: AWBM RUNOFF PARAMETERS

Parameter	Natural/Rehab	Pit
Soil Store 1 (C1) (mm)	12	5
Soil Store 2 (C2) (mm)	120	20
Soil Store 3 (C3) (mm)	250	0
Partial Area 1 (A1)	0.134	0.1
Partial Area 2 (A2)	0.433	0.9

Parameter	Natural/Rehab	Pit
Partial Area 3 (A3)	0.433	0
Base Flow Index (BFI)	0.1	0
Baseflow Recession Constant (Kb day ⁻¹)	0.85	0
Surface Flow Recession Constant (Ks day ⁻¹)	0.2	0
Average Long-Term Runoff Coefficients (%)	13.6	37.5

3.5 Groundwater

The conceptual hydrogeological model for Rocklands (Pendragon 2023) defines hydrogeological and groundwater information used to develop the understanding of groundwater in the project area including aquifers, groundwater levels, flows and flow directions as well as surface and groundwater interaction. At this stage no numerical groundwater model has been developed for the site.

Two aquifers were identified during the pre-mining hydrogeological investigation (Knight Piésold, 2008):

- (1) The first is located at the interface between the weathered and the fresh rock and extends over the entire investigation area to an average depth of 20m below ground level.
- (2) The second aquifer is a fractured rock aquifer located within the fresh rock. This aquifer appears to display a double porosity, with the major contribution to groundwater flow is inferred to come from the sets of WNW, ENE and N striking sub-vertical faults identified in the area. The minor contribution to the aquifer flow comes from other sets of fractures and joints or from the interface aquifer (described above).

Known groundwater users, other than Rocklands Copper Mine, is the Chumvale Homestead around 2km east of the mine site. Further from the project area there are numerous stock-watering bores pumped by either windmills or solar pumps.

3.6 Groundwater Recharge

The siltstone, granite and dolerite geology suggest limited recharge potential from the ground surface via either precipitation or from water storages. However, there remains potential for groundwater flow in the upper weathering profile, which is assessed to have higher fracture densities and greater fracture connectivity than the deeper strata. In addition, the existence of local geological faults provides potential pathways for recharge. Recharge during significant rainfall events (>10 mm) between December and March is estimated to average 20 mm which equates to 4% of the mean annual precipitation with potentially larger recharges during more extreme and cyclonic events.

Major aquifer recharge occurs predominantly with cyclonic precipitation. Groundwater chemistry shows the water to be of a character that is typical for extended residence times. Dissolved solid concentrations are influenced by cation and base exchange with the rock, in particular the calcareous horizons.

The average hydraulic parameters at the Las Minerale open pit (in the fractured Overhang Jaspelite) were ascertained from pump test data: hydraulic conductivity at 2.22 m/day and aquifer storativity at 0.012 across an aquifer thickness estimated at 200 m (Knight Piésold, 2008). However, recovery of the groundwater level following pump testing was incomplete with residual drawdowns in the pumping and observation bores which suggest that water withdrawn from the aquifer is not displaced by aquifer flow and recharge indicative of a localised and compartmentalised confined fractured rock aquifer with dual porosity. Whilst the observed cone of drawdown was steep it extended to distances of over 100 m from the pumping bore.

In the absence of further bore/aquifer testing, it is assumed, based on the regional physical descriptors of the fractured rock aquifers, that similar hydraulic properties may prevail across the mine site except for the faults where larger hydraulic conductivities and storage coefficients are likely to be present.

3.7 Void Inflow Rates

During operations groundwater inflows into Las Minerale and Rocklands South open pits were estimated at between 25 L/sec and 40 L/sec, with dewatering pump rates of 16 L/sec from Las Minerale and 4 L/sec from Rocklands South between 2014 and 2016 as shown in Table 3.4.

TABLE 3.4: ABSTRACTION FROM OPEN PITS

Location	From	To	Abstraction Rate (L/sec)
Las Minerale DWB 04 and DWB05	12 October 2014	9 March 2016	14 to 16
SRE DW19	23 October 2014	26 April 2015	3 to 4
Rocklands South DWB08	31 October 2014	26 April 2015	10 decreasing to between 3 and 4 on 16 December 2014

Based on the assessment of pre mining groundwater levels and aquifer characteristics, observed dewatering rates, and the post mining landform, it is anticipated that groundwater will return to pre-mining levels or below; there are several reasons for this, including (Pendragon and Engeny, 2023):

- Natural recharge:** in fractured rock environments, recharge from rainfall is significant in replenishing groundwater levels and once mining activities cease and disturbances caused by mining operations are removed or minimized, natural recharge will gradually restore groundwater levels.
- Hydrogeological recovery:** fractured rock formations contain complex hydrogeological systems with interconnected fractures. When mining activities cease, the hydrogeological system re-establishes its equilibrium. Over time, the hydraulic gradients and flow paths in the fractured rock aquifer readjust, leading to a return of groundwater levels. In addition, the cessation of mining activities reduces the stress and disturbances on the fractured rock, allowing fractures to seal; self-sealing fractures reduce the pathways for groundwater inflow or outflow, promoting the re-establishment of groundwater levels.
- Natural groundwater flow:** in fractured rock environments, groundwater flow is often influenced by regional flow patterns and gradients. Once mining activities cease, the natural groundwater flow processes resume and drive groundwater levels towards pre-mining conditions. This is particularly true where the fractures in the aquifer have a well-connected and efficient flow network.

Based on the above, the assessment of potential groundwater inflows rates into the residual voids has been undertaken, and were assumed at a constant rate of 12 L/s for Las Minerale, 10 L/s for the Rocklands South and 1 L/s for Rocklands South Extended based on pre-mining groundwater levels and associated aquifers parameters (Pendragon and Engeny, 2023).

3.8 Depth to Groundwater

The pre-mining piezometric surface of the groundwater across the site varies between a minimum of 6.9 m below ground level and a maximum of 25.32 m below ground level (Knight Piésold, 2008), with an average of 12m. The pre-mining GW level at each void was determined from monitoring data and is noted as:

- SRE (Bore CMB12; first measurement 23 July 2013): 208.636 mAHD or 16.94mbgl.
- SR (Bore CMB03; first measurement 28 November 2012): 207.693 mAHD or 15.51mbgl.
- LM (Bore CMB02; first measurement 28 November 2012): 204.485 mAHD or 12.70mbgl.

These compare with the Knight Piesold May 2008 groundwater levels measured in exploration bores at the then proposed LM pit between 8.85m and 12.62m below surface.

In general groundwater levels imitate the local topography where groundwater levels are shallower in creek valleys and deeper on hill slopes. Groundwater flow is in a north-easterly direction across the main tenement, with a low gradient at 0.0025 across the main deposits, becoming more easterly across the eastern block with a slightly steeper gradient at 0.0032. This change appears to be driven by the direction of the Butcher Creek sub-catchment which lies to the south of the tenements. The low flow gradients and changes in direction suggest that groundwater flow is not governed by small changes in topography between sub-catchments but follows a more regional trend which is governed by surface water drainages hence the implication that groundwater may flow across sub-catchment boundaries and that recharge in adjacent sub-catchments may influence the availability of groundwater (Knight Piésold, 2008).

3.9 Water Quality

Adopted EC values for rainfall, groundwater and runoff as well as detail regarding how these values were sourced are provided in Table 3.5

TABLE 3.5: WATER QUALITY PARAMETERS

WBM Element	Electrical Conductivity (µS/cm)	Source
Rainfall	5.5	Calculated from chloride concentration based on distance from the coast and latitude (Salinity Management Handbook, 2011).
Groundwater	1,234	Calculated average of historic site groundwater monitoring data (data range: 2012 – 2023).
Rehab and Natural Landuse Runoff	400	In the absence of runoff EC parameters specific to the site, parameters used for other relevant water balance models for the Queensland area were adopted.
Pit Landuse Runoff	700	In the absence of runoff EC parameters specific to the site, parameters used for other relevant water balance model with similar soil properties in the Queensland area were adopted.

4. MODEL RESULTS

The Rocklands final void water and salt balance model was simulated for a 300-year post closure period to determine pit filling rates and long term pit lake levels, freeboard and water quality. It was assumed all voids are empty at the start of the modelling period. The results of the final void water balance model are presented in Table 4.1. Pit lake levels and freeboard values in Table 4.1 are based on average pit lake equilibrium levels (i.e., after the initial filling period) due to seasonal fluctuations in inventory. Figure 4.1, Figure 4.2 and Figure 4.3 show the predicted mean final pit lake water levels and quality for the Las Minerale, Southern Rocklands Extended and Rocklands South voids respectively.

TABLE 4.1: WATER MODELLING RESULTS

Parameter		Las Minerale	Southern Rocklands Extended	Rocklands South
Time to equilibrium water level (years)		~250	~150	~150
Long-term pit lake level following equilibrium (mAHD)	Min	152.6	183.1	178.2
	Mean	157.8	188.5	182.4
	Max	164.1	194.5	187.1
Freeboard at long term pit lake level (mAHD)	Min	63.8	33.3	36.8
	Mean	58.5	27.9	32.6
	Max	52.3	21.9	27.9
Maximum pit lake level oscillation (maximum level – minimum level) (m)		11.5	11.4	8.9
Pre-mining Groundwater Level (from monitoring data) (mAHD)		204.5	208.6	207.7
Volume stored at max pit lake level (ML)		22961.7	888.0	14029.0
Remaining available capacity at max pit lake level (ML)		18732.7	946.0	8905.9
Water quality at 300 years post closure represented as mean EC ($\mu\text{S}/\text{cm}$)		7274	20098	9944

Las Minerale reaches equilibrium pit lake level at around 250 years while Southern Rocklands Extended and Rocklands South reach equilibrium at around 150 years. After this time, pit lake levels continue to fluctuate seasonally due to higher evaporation relative to rainfall and the domain seasonal climatic conditions. Modelling for the voids indicates that no overflows occur under any of the climate scenarios and that all voids maintain at least 21.9 metres freeboard at pit lake equilibrium. All modelled pit lake levels remain below pre-mining groundwater levels.

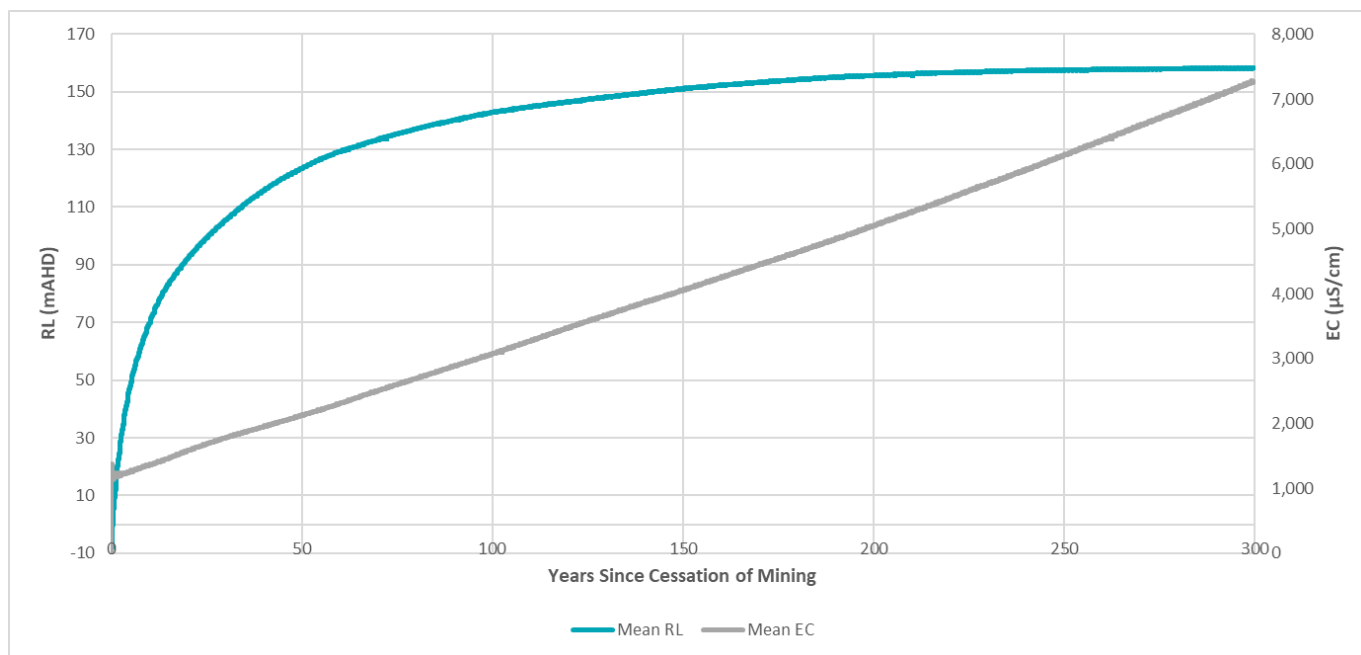


Figure 4.1: Predicted Final Void Water Levels and Quality – Las Minerale

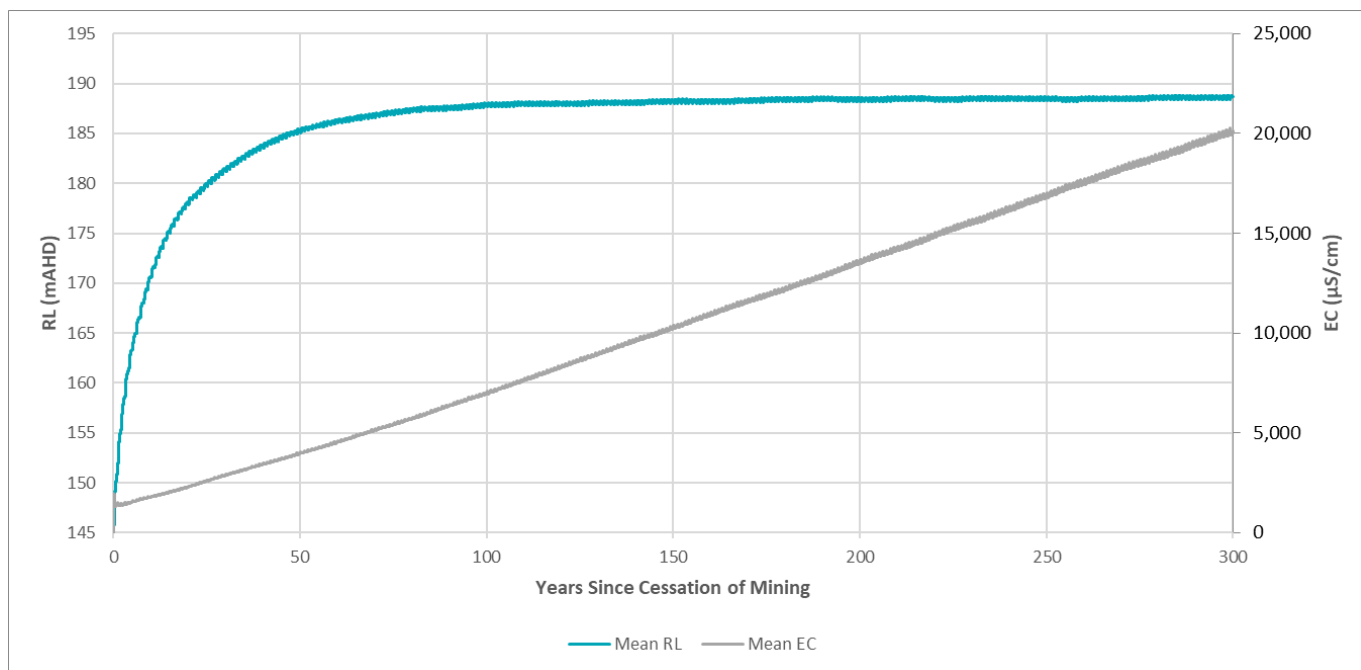


Figure 4.2: Predicted Final Void Water Levels and Quality – Southern Rocklands Extended

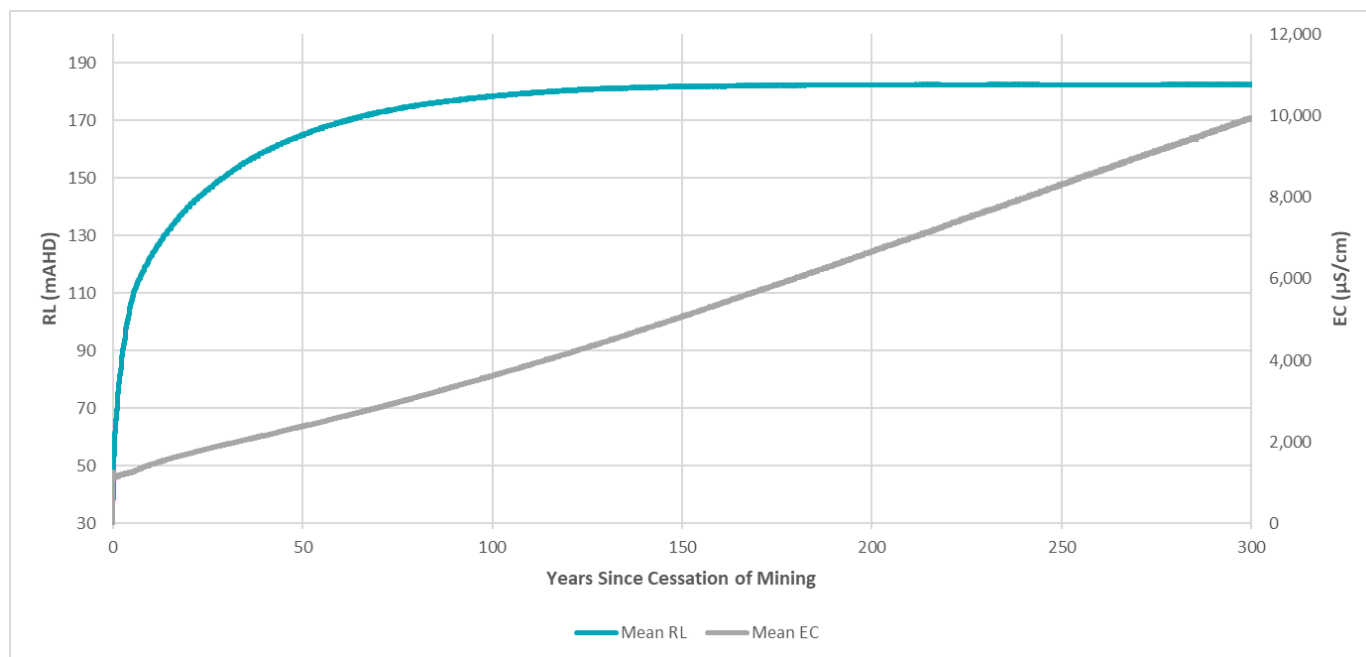


Figure 4.3: Predicted Final Void Water Levels and Quality - Rocklands South

The 20th percentile, average and 80th percentile annual long-term water balance for each void is summarised in Table 4.2.

TABLE 4.2: ANNUAL LONG-TERM WATER BALANCE MODEL (300 YEARS POST CLOSURE)

Parameter (ML/yr)	Las Minerale			Southern Rocklands Extended			Rocklands South		
	20 th Percentile	Average	80 th Percentile	20 th Percentile	Average	80 th Percentile	20 th Percentile	Average	80 th Percentile
Rainfall	92	148	200	9	15	20	75	123	165
Runoff	14	77	108	3	13	20	12	59	88
Groundwater Inflow	378	378	378	32	32	32	315	315	315
Overflows In	0	0	0	0	0	0	0	0	0
Evaporation	580	600	618	55	59	66	476	496	509
Overflows Out	0	0	0	0	0	0	0	0	0

4.1 Sensitivity Analysis

A sensitivity analysis was conducted to determine the sensitivity of the starting pit water inventory at closure to time to reach pit lake equilibrium level. For the analysis it was assumed initial volumes stored in each of the voids was 25% of their respective fully supply volumes. A starting EC of 1,354 uS/cm for the final voids was adopted based on current average (January 2022 to April 2023) groundwater quality (Pendragon and Engeny, 2023) . For the sensitivity analysis, the Rocklands final void water and salt balance model was simulated for a 300-year post closure period.

The results of the sensitivity analysis are presented in Table 4.3. Pit lake levels and freeboard values in Table 4.3 are based on average pit lake equilibrium levels (i.e., after the initial filling period) due to seasonal fluctuations in inventory. Figure 4.4, Figure 4.5 and Figure 4.6 show the predicted mean final pit lake water levels and quality for the Las Minerale, Southern Rocklands Extended and Rocklands South voids respectively for the sensitivity analysis.

TABLE 4.3: WATER RECOVERY MODELLING SENSITIVITY ANALYSIS RESULTS

Parameter		Las Minerale	Southern Rocklands Extended	Rocklands South
Starting pit lake level (mAHD)		113.5	179.5	143.9
Time to equilibrium water level (years)		~250	~250	~150
Long-term pit lake level following equilibrium (mAHD)	Min	153.0	183.4	178.4
	Mean	158.3	188.6	182.4
	Max	164.4	194.5	187.1
Freeboard at long term pit lake level (mAHD)	Min	63.4	33.0	36.6
	Mean	58.1	27.8	32.6
	Max	52.0	21.9	27.9
Maximum pit lake level oscillation (maximum level – minimum level) (m)		11.4	11.1	8.7
Pre-mining Groundwater Level (from monitoring data) (mAHD)		204.5	208.6	207.8
Volume stored at max pit lake level (ML)		22961.7	888.0	14038.0
Remaining available capacity at max pit lake level (ML)		18732.7	946.0	8896.9
Water quality at 300 years post closure represented as mean EC ($\mu\text{S}/\text{cm}$)		8210	21340	10804

Assuming each of the voids are storing 25% of their FSV at the start of the simulation period, Las Minerale and Southern Rocklands Extended take approximately 250 years to reach equilibrium pit lake level with Rocklands South 150 years. After this time, pit lake levels continue to fluctuate seasonally due to high evaporation relative to rainfall and the dominant seasonal climatic conditions. Modelling for the voids indicates that no overflows occur under any of the climate scenarios and that all voids maintain at least 21.9 metres freeboard at pit lake equilibrium. All modelled pit lake levels remain below pre-mining groundwater levels.

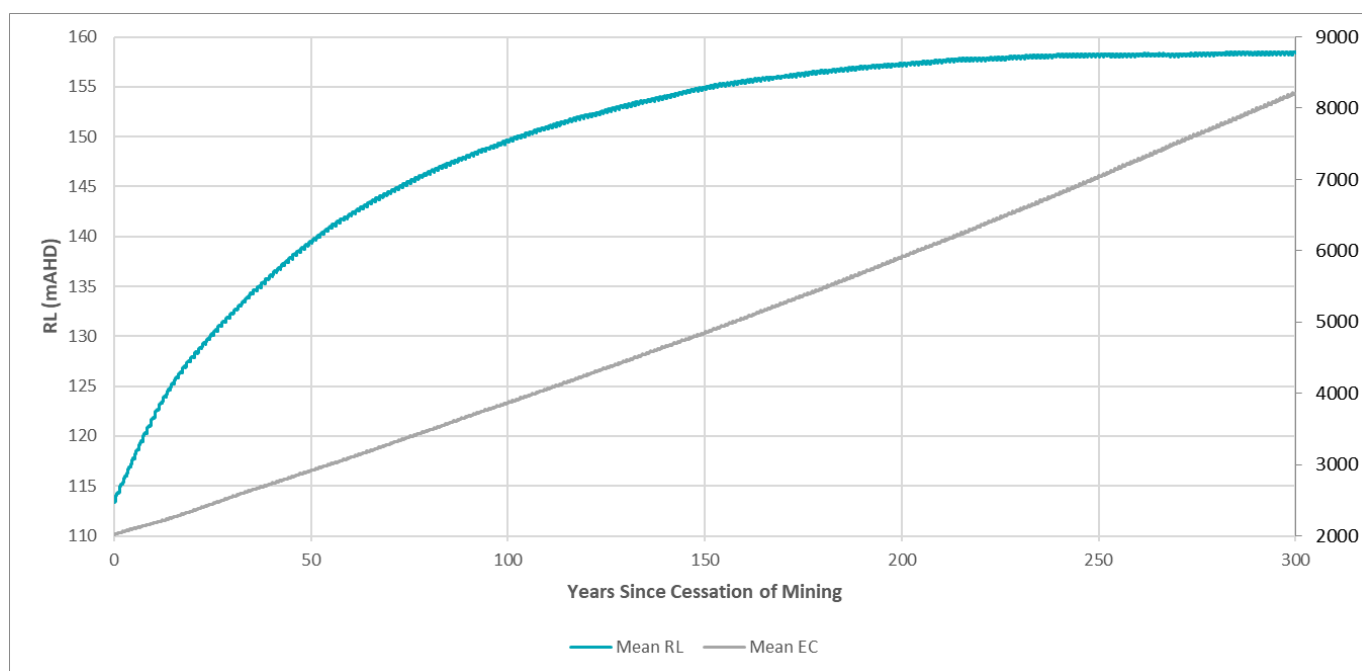


Figure 4.4: Predicted Final Void Water Levels and Quality Sensitivity Analysis – Las Minerale

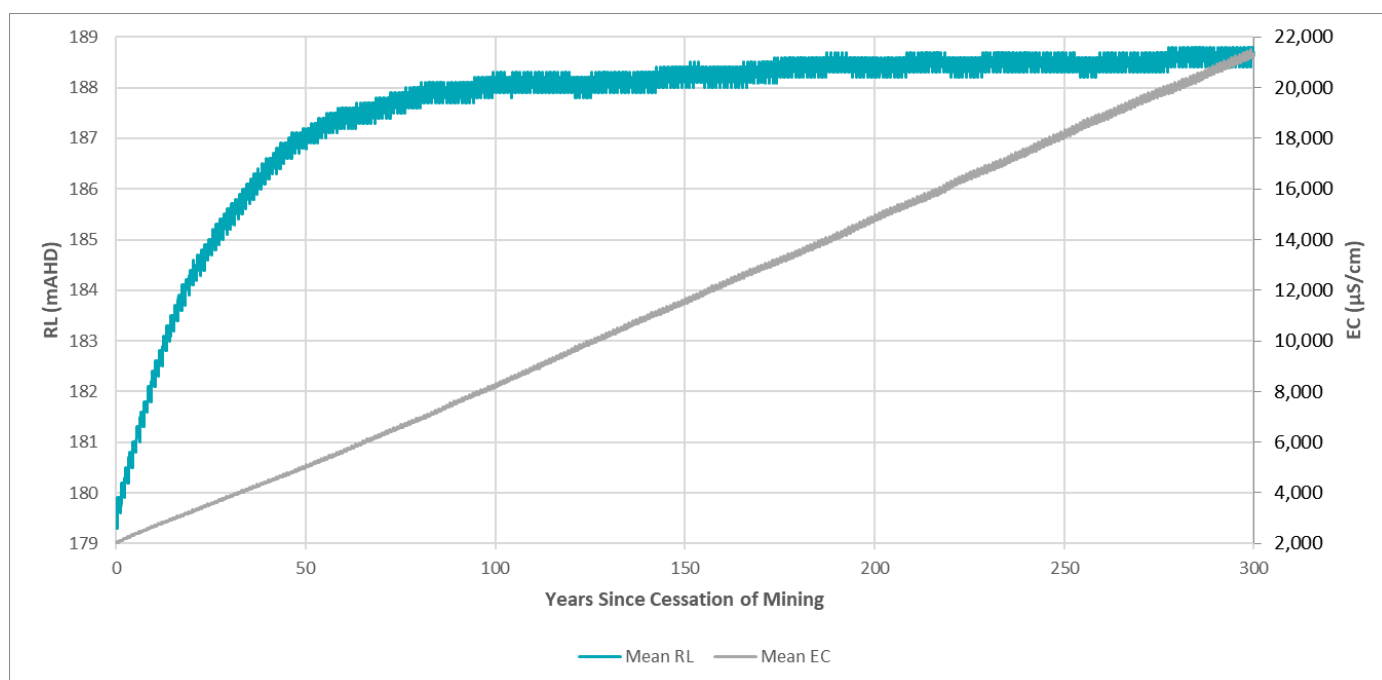


Figure 4.5: Predicted Final Void Water Levels and Quality Sensitivity Analysis – Southern Rocklands Extended

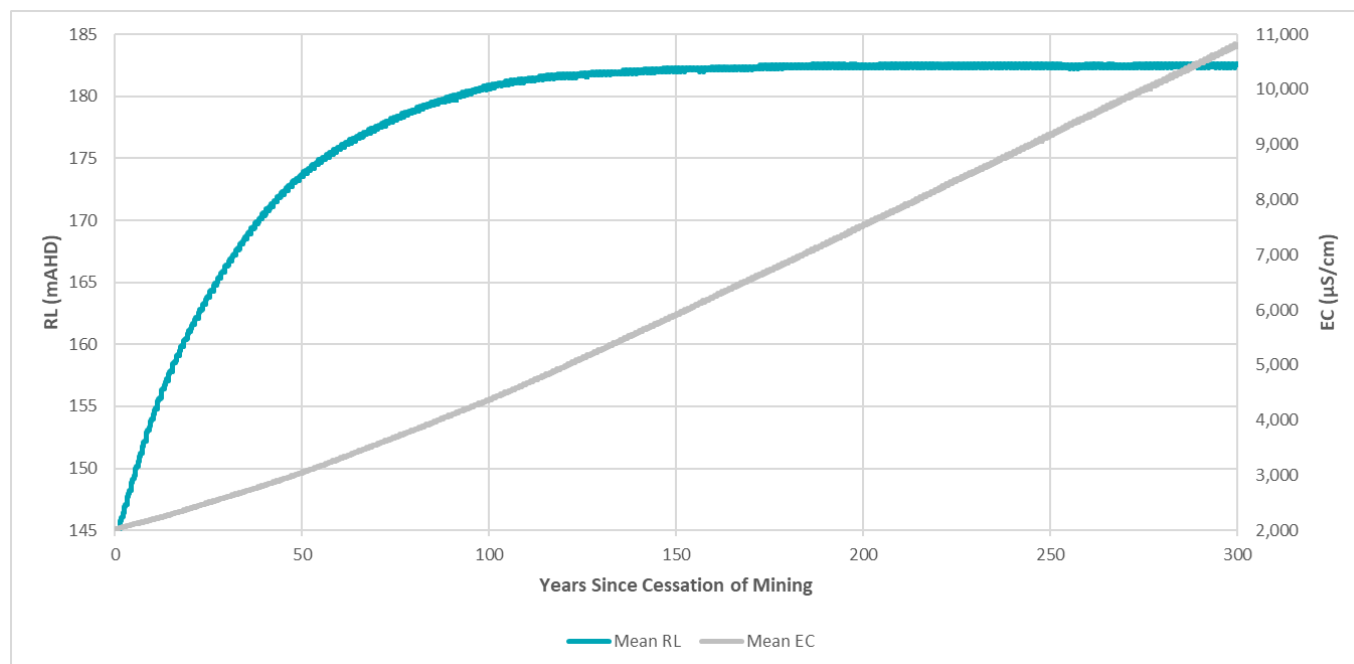


Figure 4.6: Predicted Final Void Water Levels and Quality Sensitivity Analysis – Rocklands South

The 20th percentile, average and 80th percentile annual long-term water balance values for the sensitivity analysis (at 300 years post closure) are within 1ML of values from the baseline model. This indicates that differences in volume stored at the start of the modelling period result in only minor difference in long term void inflow and outflow volumes.

4.2 Surface Water Interaction with Voids

The final void WBM does not account for overflows received from surrounding catchments during flood events, this includes rivers and creeks in the surrounding area. Because of this, it is important to consider how the final voids will interact with surrounding watercourses and drainage features for various annual exceedance probability (AEP) events. The report titled *Rocklands PRCP Flooding Report* (Engeny, 2023) quantifies modelled pit inflows and outflows (i.e., overflows) for several AEP events between the 50% and 0.1%, and for a probable maximum flood (PMF). Comparing these inflows and outflows to the volumes stored in each of the final voids as determined through water balance modelling allows for an assessment of the interaction between voids and surface water flows from significant flood events.

The flood modelling has determined that no inflows to residual voids from the Morris Creek Diversion are predicted up to a PMF, as such no further assessment has been undertaken.

5. CONCLUSIONS

Based on this assessment, the following conclusions are noted:

- For all three voids, the differences between mean inflows and mean outflows reduce and the mean equilibrium is reached within the simulation period.
- The Las Minerale, Southern Rocklands Extended and Rocklands South reach equilibrium at around 250, 150 and 150 years respectively (assuming the voids are empty following the cessation of mining). Assuming the voids are at 25 percent of their FSV at the start of the simulation period, Las Minerale, Southern Rocklands Extended and Rocklands South will reach equilibrium at around 250, 250 and 150 years respectively.
- The void lake elevations of all three voids remain below the assumed pre-mining groundwater levels, and the voids are likely to continue to act as a groundwater sink post closure.
- Due to evapo-concentration, the modelled salinity of the void water quality increases throughout the simulation period.
- All void lake elevations stay at least 21.9 metres below the void full supply level at the modelled maximum, and there are no modelled overflows. Pit lake levels continue to fluctuate seasonally with changes in rainfall and evaporation after reaching equilibrium level.
- Oscillation in pit lake levels for each of the voids (i.e., the difference between the minimum and maximum modelled levels) ranges between 11.5m and 8.9m.

6. MODEL ASSUMPTIONS AND LIMITATIONS

During the development of the final void water and salt balance model, the following assumptions were made:

- The stage storage curves for each of the final voids (based on .dxf files supplied by CRA) are accurate and reflect the actual storage capacities of the final voids.
- All areas that are currently disturbed will be rehabilitated following the cessation of mining. Water balance modelling reflects this assumption with the relative breakdown of land use types in each of the final void catchments.
- The MCD channel and levee remain effective post closure, and inflows from surface waters to final voids does not occur.
- Diversions proposed by Engeny (to reduce the final void catchments) will be adopted and are assumed to be fully functional for all rainfall events.
- Water balance modelling does not consider inflows from flood events that are not incorporated in the historic dataset.
- The water balance does not consider future changes to void inflows and outflows due to climate change.
- An advective transport approach was adopted for salt balance modelling. Changes in EC concentrations are directly influenced by the EC parameters adopted for modelled inflows (rainfall, groundwater and runoff). Salt balance modelling does not consider the addition or removal of salt from any other sources.
- Modelling assumes that the voids receive no seepage from the surrounding environment (excluding groundwater inflows) and are not a source of seepage to the surrounding environment.
- The voids are modelled as being independent to each other in the WBM i.e. the model does not account for possible seepage between voids with differing void lake levels.
- The WBM does not factor in long term evolution of the closure landforms such as erosion and sedimentation.
- Groundwater inflows have not been assessed using a numerical groundwater model and as such are not dynamic in nature. Modelled groundwater inflows are constant and do not consider how pit lake levels will change groundwater flux over time. Uncertainty regarding groundwater inflow post closure would impact the reliability of the final void lake equilibrium levels.
- The runoff and rehabilitation water quality is estimated from other similar projects, site specific data is not available.
- The AWBM parameters are estimated from other similar projects. Development and calibration of a site specific water balance model to determine AWBM parameters would increase the confidence of these parameters.

7. QUALIFICATIONS

- (a) In preparing this document, including all relevant calculation and modelling, Engeny Australia Pty Ltd (Engeny) has exercised the degree of skill, care and diligence normally exercised by members of the engineering profession and has acted in accordance with accepted practices of engineering principles.
- (b) Engeny has used reasonable endeavours to inform itself of the parameters and requirements of the project and has taken reasonable steps to ensure that the works and document is as accurate and comprehensive as possible given the information upon which it has been based including information that may have been provided or obtained by any third party or external sources which has not been independently verified.
- (c) Engeny reserves the right to review and amend any aspect of the works performed including any opinions and recommendations from the works included or referred to in the works if:
 - (i) Additional sources of information not presently available (for whatever reason) are provided or become known to Engeny; or
 - (ii) Engeny considers it prudent to revise any aspect of the works in light of any information which becomes known to it after the date of submission.
- (d) Engeny does not give any warranty nor accept any liability in relation to the completeness or accuracy of the works, which may be inherently reliant upon the completeness and accuracy of the input data and the agreed scope of works. All limitations of liability shall apply for the benefit of the employees, agents and representatives of Engeny to the same extent that they apply for the benefit of Engeny.
- (e) This document is for the use of the party to whom it is addressed and for no other persons. No responsibility is accepted to any third party for the whole or part of the contents of this Report.
- (f) If any claim or demand is made by any person against Engeny on the basis of detriment sustained or alleged to have been sustained as a result of reliance upon the Report or information therein, Engeny will rely upon this provision as a defence to any such claim or demand.
- (g) This Report does not provide legal advice.

APPENDIX A: FINAL VOID STORAGE CURVES



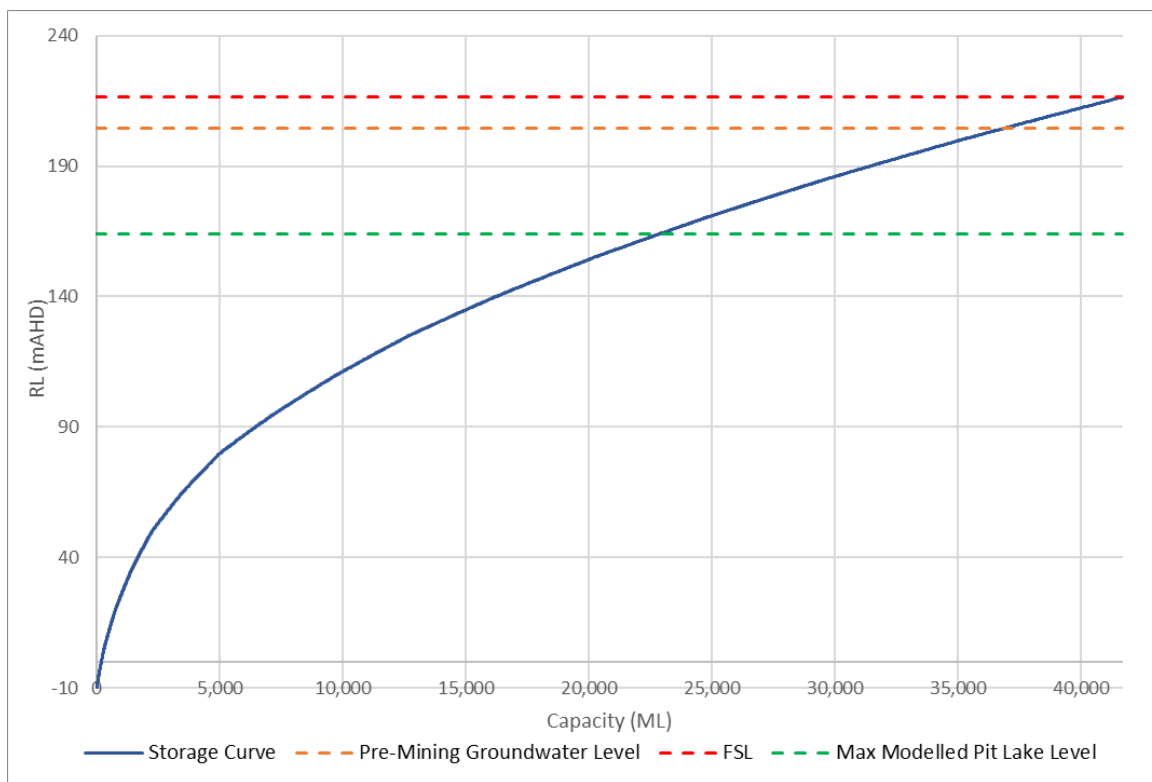


FIGURE A.1: LAS MINERALE STORAGE CURVE AND CRITICAL RLS

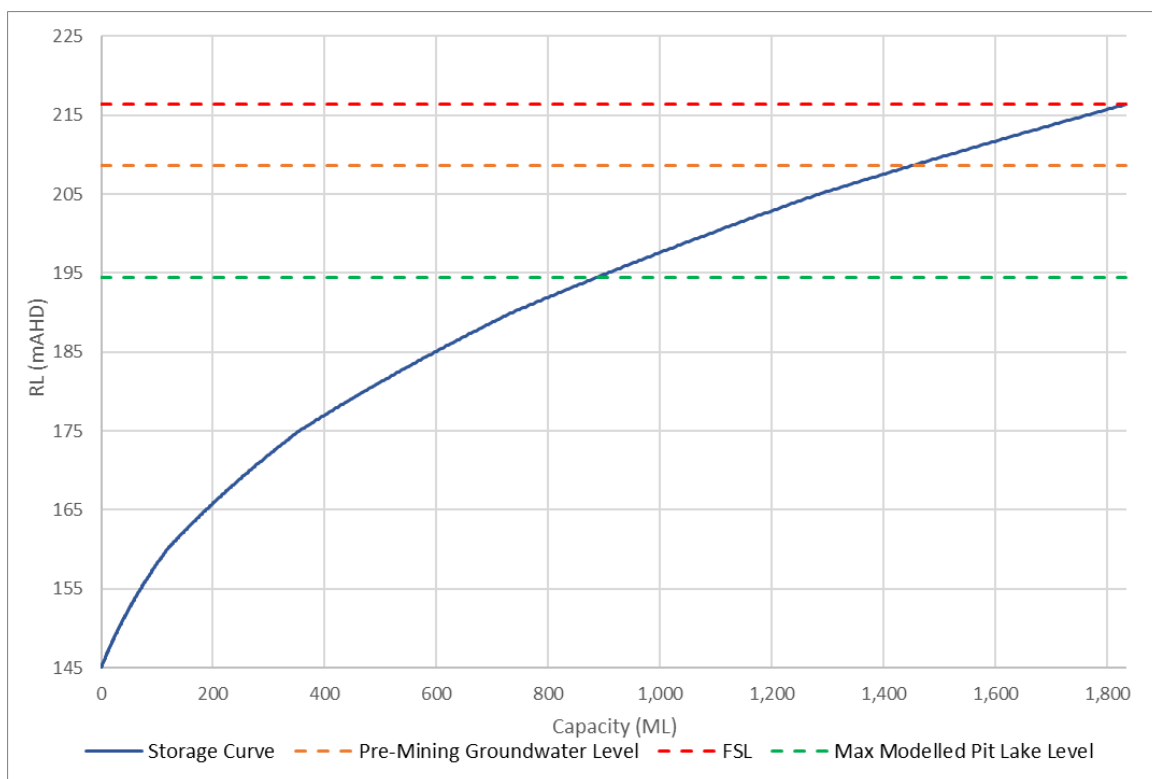


FIGURE A.2: ROCKLANDS SOUTH EXTENDED STORAGE CURVE AND CRITICAL RLS

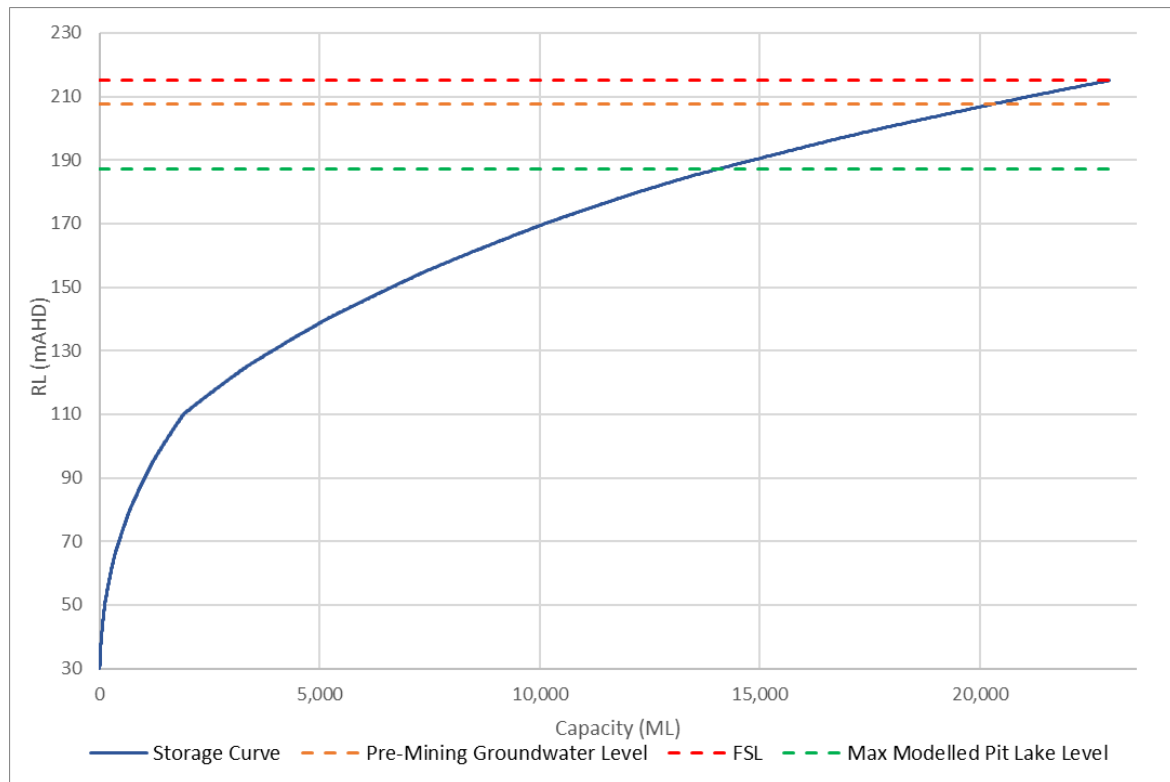


FIGURE A.3: ROCKLANDS SOUTH STORAGE CURVE AND CRITICAL RLS




MT CUTHBERT GROUP

Hydrogeological Conceptual Model - Rocklands

QC1032_002-REP-002-3

16 SEPTEMBER 2024

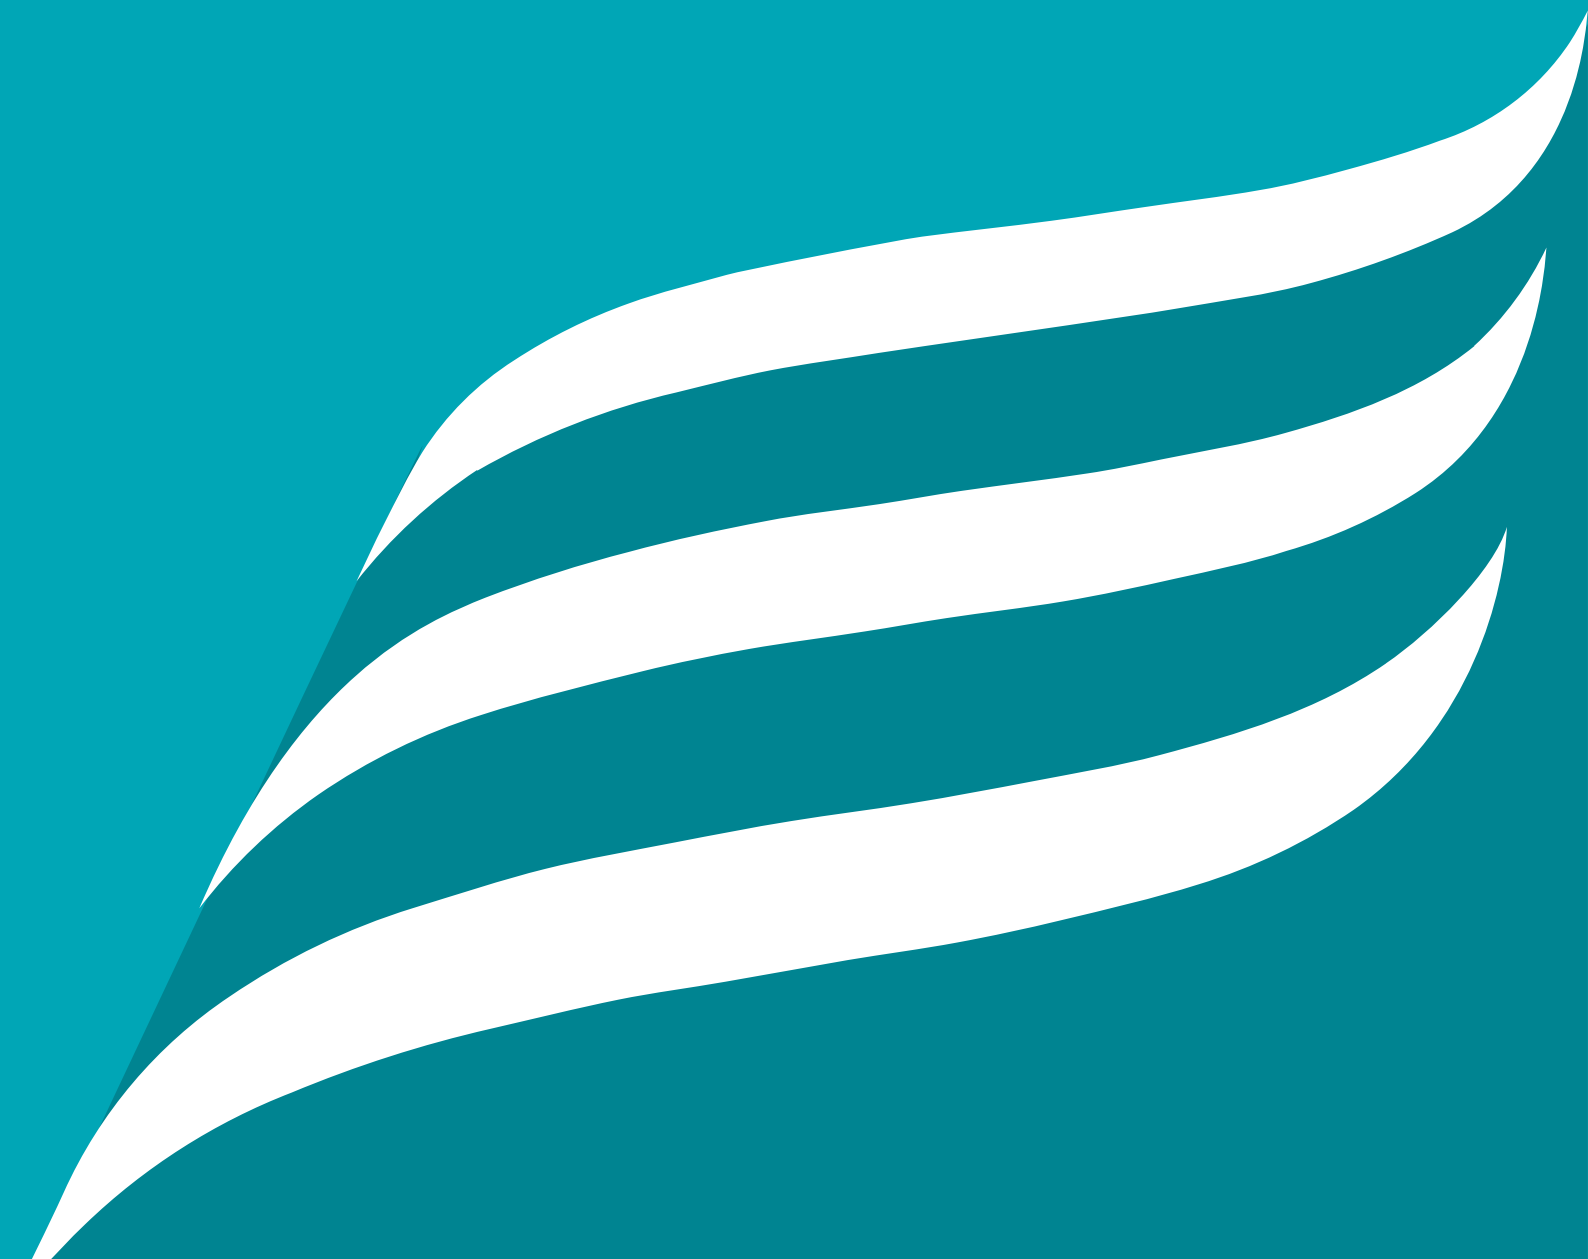

DISCLAIMER

This Report has been prepared on behalf of and for the exclusive use of MT CUTHBERT GROUP and is subject to and issued in accordance with MT CUTHBERT GROUP instruction to Engeny Australia Pty Ltd (Engeny). The content of this Report was based on previous information and studies supplied by MT CUTHBERT GROUP.

Engeny accepts no liability or responsibility whatsoever for it in respect of any use of or reliance upon this Report by any third party. Copying this Report without the permission of MT CUTHBERT GROUP or Engeny is not permitted.

Rev	Date	Description	Author	Reviewer	Project Mgr.	Approver
0	24/05/2023	Draft for Issue	Pendragon	Travis Warren	Travis Warren	Ryan Kinnealy
1	10/07/2023	Final for Issue	Pendragon	Travis Warren	Travis Warren	Ryan Kinnealy
2	24/08/2023	Final for Issue	Pendragon	Travis Warren	Travis Warren	Ryan Kinnealy
3	16/09/2024	Updated following RFI	Rebecca Malaj	Travis Warren	Rebecca Malaj	Travis Warren
Signatures:						

CONTENTS

1. Introduction	1
1.1 Background	1
1.2 Purpose	4
1.3 Scope of Works	4
1.4 Reports	4
1.5 Relevant Legislation	4
1.6 PRCP Guideline	5
2. Hydrogeological Characterisation	5
2.1 Climate	5
2.2 Land use	6
2.3 Topography	6
2.4 Surface Water Hydrology	6
2.5 Groundwater Dependent Ecosystems	8
2.6 Final Landform	10
2.7 Residual Voids	12
2.8 Geology and Soils	14
2.8.1 Regional and Local Geology	14
2.8.2 Structural Geology	15
2.8.3 Soils	15
2.9 Geochemical Assessment	16
2.9.1 Tailings	16
2.9.2 Overburden	17
2.9.3 Western Waste Rock Dump (WWRD)	19
2.9.4 PAF Sump Seepage Water Quality	21
2.10 Groundwater Occurrence, Aquifers and Aquitards	24
2.11 Depth to Groundwater and Groundwater Flow Direction	24
2.12 Groundwater Quality	29
2.12.1 pH	30
2.12.2 Sulfate (SO ₄)	31
2.12.3 Post Closure Groundwater Quality	38
2.13 Hydraulic Properties	39
2.14 Groundwater Receptors	39
2.15 Conceptual Hydrogeological Model	39
2.16 Groundwater Abstraction, Pit Inflows and Extent of Dewatering	42
2.16.1 Mining Operations	42
2.16.2 Post Closure	42
3. Monitoring	49
4. Risk Assessment	51
5. Conclusions and Recommendations	54
6. Glossary	55
7. Abbreviations	58

8. References	61
9. Qualifications	62

Appendices

Appendix A: Bore Reports	63
Appendix B: Tailings Analysis	65

Tables

Table 1.1: Mining Leases and Existing Infrastructure	3
Table 1.2: PRCP Guideline Requirements - Hydrogeology	5
Table 2.1: RCM EA Table A1 – Authorised Activities	12
Table 2.2: Summary of Final Voids	12
Table 2.3: Western TSF Cell Properties	16
Table 2.4: Eastern TSF Cell Properties	17
Table 2.5: Rocklands Waste Lithologies	18
Table 2.6: Rocklands Waste Material Summary PAF or UC	18
Table 2.7: PAF Sump Seepage Water Quality	22
Table 2.8: Rocklands Groundwater Monitoring Network	24
Table 2.9: Groundwater Quality Summary by Geology	33
Table 2.10: Groundwater Quality at the Reference Points (January 2022 to April 2023)	38
Table 2.11: Groundwater Quality at the Open Pits and WRD (January 2022 to April 2023)	38
Table 2.12: Groundwater Quality at the paf Cell (JANUARY 2022 to April 2023)	38
Table 2.13: Groundwater Quality at the TSF (January 2022 to April 2023)	39
Table 2.14: Abstraction from Open Pits	42
Table 2.15: Regional Pre-Mining Groundwater Levels	43
Table 2.16: Site-Specific Pre-Mining Groundwater Levels	44
Table 3.1: Schedule G - Table 9 (Groundwater Monitoring Locations and Frequency)	49
Table 3.2: Schedule G - Table 10 (Groundwater Contaminant Limits and Trigger Levels)	50
Table 4.1: Likelihood Criteria	51
Table 4.2: Consequence Criteria	51
Table 4.3: Risk Matrix	52
Table 4.4: Risk of Potential Groundwater Impacts	53
Table B.1: Soluble Element Concentrations for Tailings (Terrenus, 2018)	66

Figures

Figure 1.1: General Arrangement Plan	2
Figure 2.1: Long Term Daily Rainfall and Evaporation Averages	5
Figure 2.2: Cumulative Rainfall Departure	6
Figure 2.3: Site Hydrology	7
Figure 2.4: Groundwater Dependent Ecosystems	9
Figure 2.5: RCM Final Landform	11
Figure 2.6: Final Void Catchments and Proposed Diversions	13
Figure 2.7: Local Geology	15
Figure 2.8: WWRD (Yellow) Arrangement Showing PAF Storage Area Design (Purple) (KPC, 2011)	20


Figure 2.9: PAF Storage Area Internal Drainage Plan Design (KPC, 2011).....	21
Figure 2.10: PAF Sump Water Quality	23
Figure 2.11: Groundwater Monitoring Network.....	27
Figure 2.12: Groundwater Level Contours and Flow Direction (ATCW2022b).....	28
Figure 2.13: Groundwater Levels.....	29
Figure 2.14: Review of pH in Groundwater Monitoring Bores (2012-2024)	30
Figure 2.15: Review of SO ₄ in Groundwater Monitoring Bores (2012-2023).....	31
Figure 2.16: Average Parameters Grouped by Geology.....	37
Figure 2.17: Conceptual Hydrogeological Model.....	41
Figure 2.18: Regional Bores	43
Figure 2.19: Site Specific Bores	44
Figure 2.20: Observed Historical Groundwater Levels.....	46
Figure 2.21: Pre-Mining Groundwater Levels at Open Pits.....	47

1. INTRODUCTION

Pendragon Environmental Solutions assisted Engeny Australia in preparing a conceptual hydrogeological model to inform the development of a Progressive Rehabilitation and Closure Plan (PRCP) for the Rocklands Copper Mine in North Queensland. Mining activity is authorised under Environmental Authority (EA) EPML00887913, dated 26th of June 2019.

1.1 Background

The Rocklands Copper Mine (RCM)(the Project Site) owned and operated by Copper Resources Australia (CRA), is located 17 km north-west of Cloncurry on Mining Lease (ML) 90177, ML90219 and ML90188 (refer Figure 1.1).

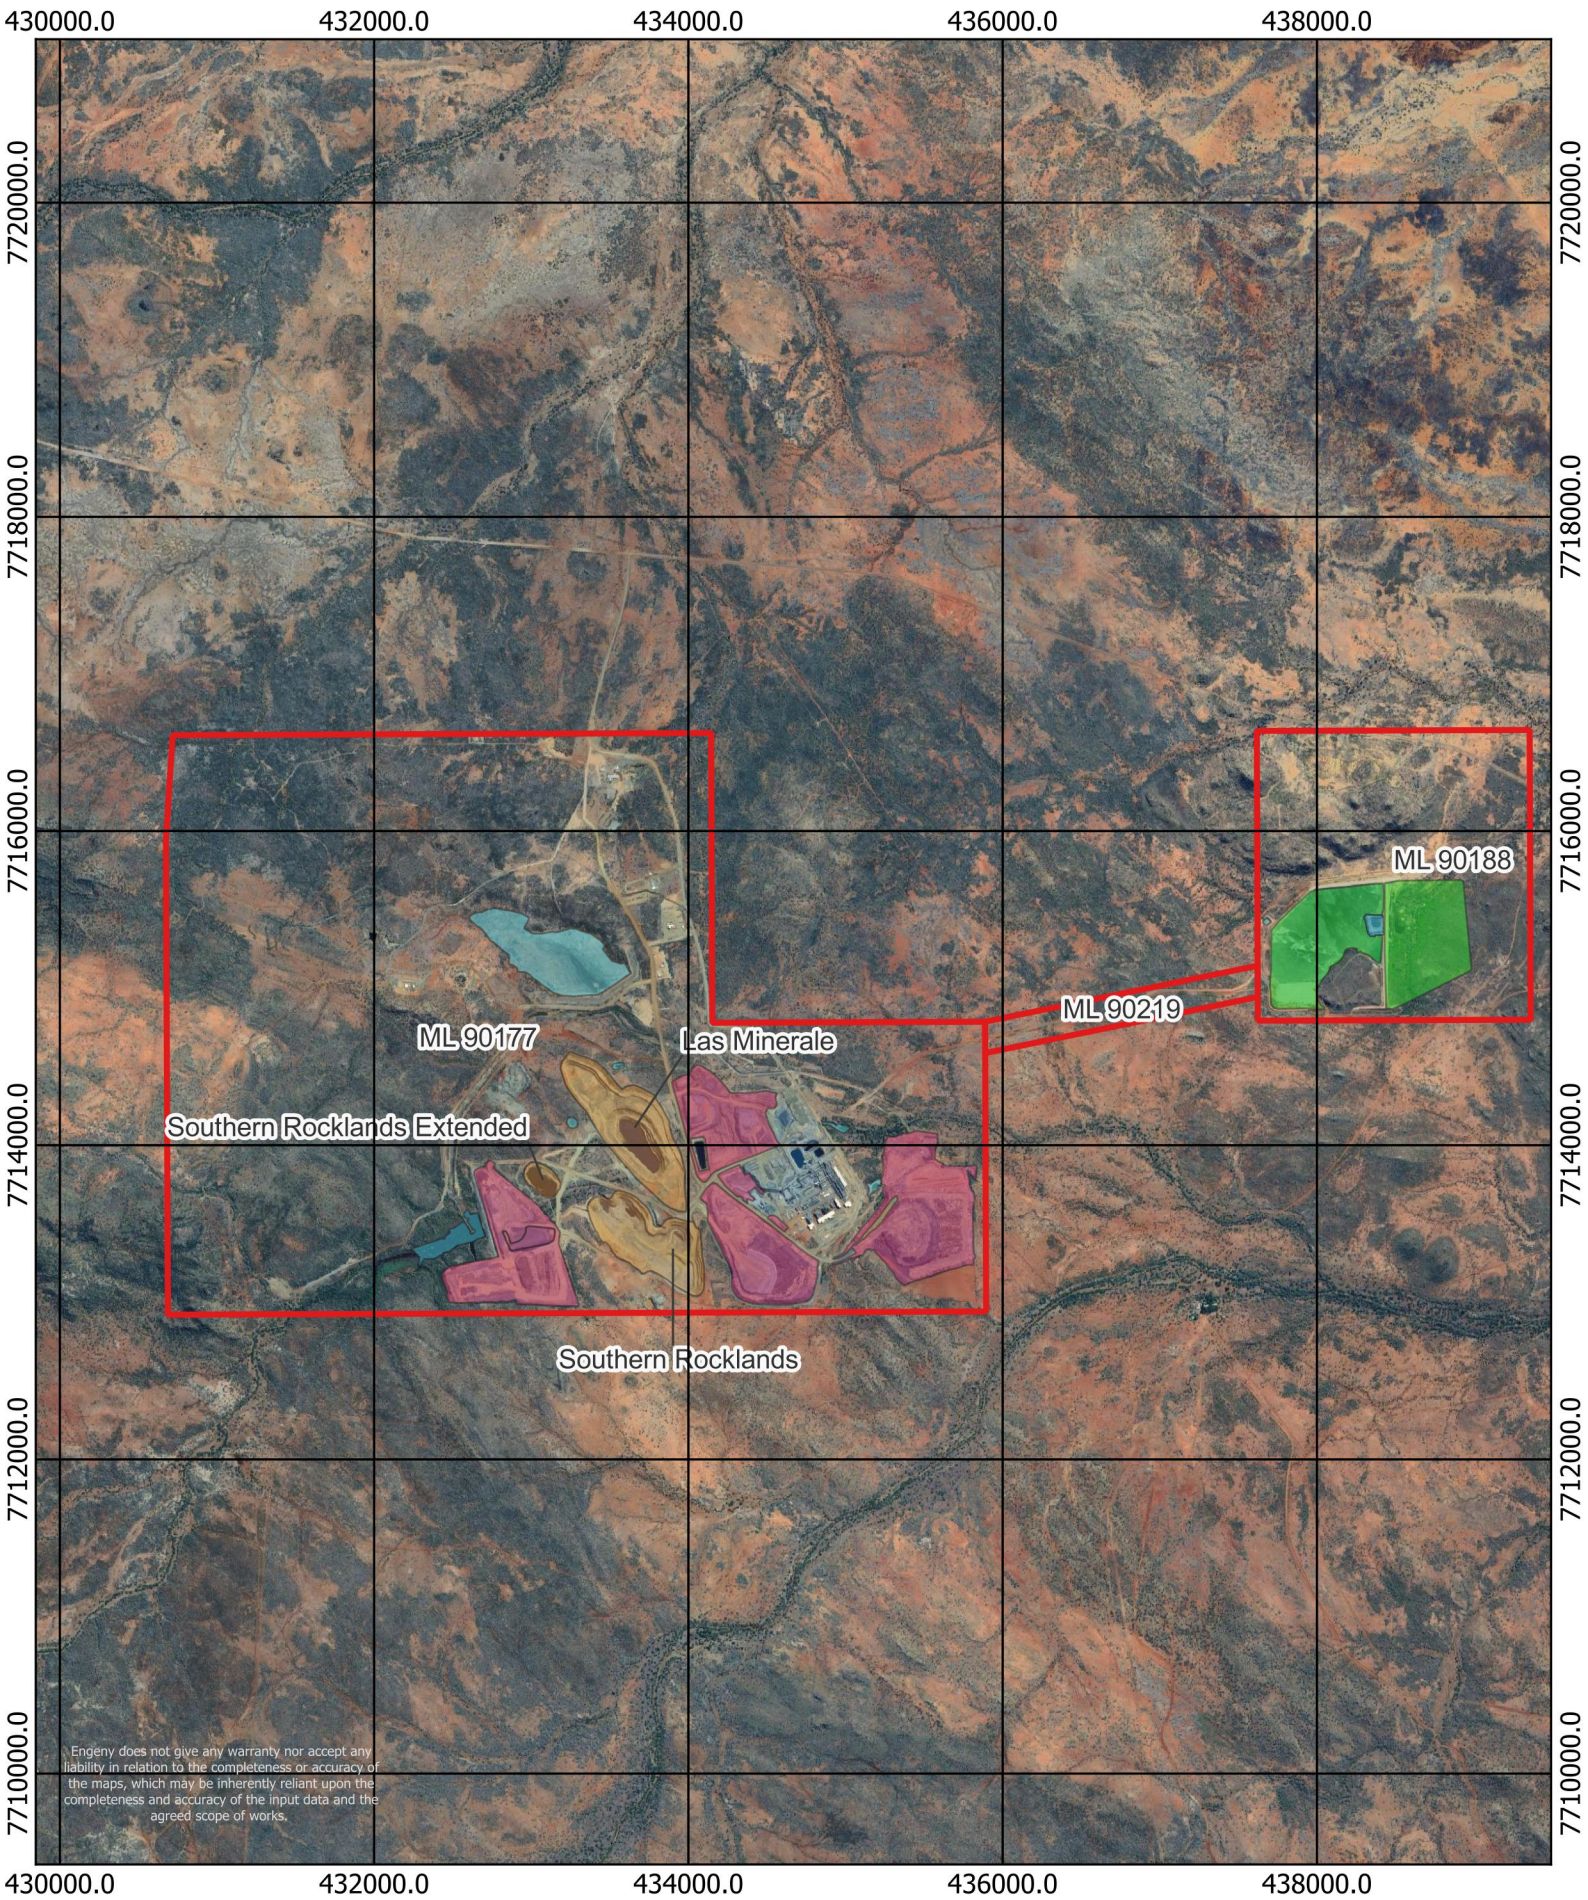


General Arrangement Plan
Mt Cuthbert Group
Progressive Rehabilitation



Figure 1.1 General Arrangement Plan

Legend

- Mining Lease
- Key Infrastructure
- Water Storage
- Pit
- Tailings Storage Facility
- Waste Rock Dump

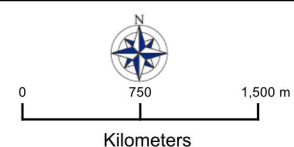

Scale @ A4 1:48,118
Date: 7/7/2023
Projection: GDA 2020, Zone 54
Drawn By: SGG
Project Number: QC1032_002

RCM is an open-cut mine targeting copper and poly-metallic ore hosted within metamorphosed Proterozoic rocks of the Mt Isa Inlier. Ore is extracted from three pits - Las Minerale, Rocklands South, and Southern Rocklands Extended - processed onsite, and transported off site as concentrate.

Key infrastructure (Table 1.1) comprises a processing plant, a Tailings Storage Facility (TSF), open cut pit area, waste rock dumps (WRDs), water storage facility (WSF) and clean water diversion works including the Morris Creek Diversion (MCD).

TABLE 1.1: MINING LEASES AND EXISTING INFRASTRUCTURE

Mine Domain	Mine Feature	Tenure	Maximum Surface Area of Disturbance (ha)
Residual Voids	Las Minerale, Southern Rocklands and Southern Rocklands Extended (SRE)	ML90177	91.0
Run of Mine (ROM)	ROM Pad	ML90177	6.5
Processing Area	Processing Plant	ML90177	11.8
Regulated Dams and Diversions	TSF and Decant Pond	ML90219,	153.5
	Raw and Process Water Ponds	ML90177 and	0.9
	Plant Site Catch Dam (ECD2), ROM Pad Drainage Pond, Morris Creek Diversion Dam/Embankment, Backflow Prevention Dam, Morris Creek Diversion Channel Levee, East Dump Catch Dam (MB-SP-01), East Dump Catch Dam (MB-SP-02), North Dump Catch Dam 1, West Dump Catch Dam (MB-SP-07), North Dump Catch Dam 3 (MB-SP-08) and Chalcopryrite Sump	ML90188	100.4
Waste Disposal	North, South, East and West WRDs	ML90177	187.0
Ancillary Infrastructure	Workshop and Offices, Sewage Treatment Plant, General/Regulated Waste Storage, Power Station, Fuel & Chemical Storage, Explosives Handling and Storage Facility, High Explosives Magazine, Tailings Pipeline, Exploration Pad	ML90177, ML90219 and ML90188	19.4
Stockpiles	Clay & Topsoil (Stockpiles 1 – 25)	ML90177 ML90188	43.8
Transport Corridors	Haul Roads & Tracks	ML90177 ML90219 ML90188	28.0
Total			643

Land disturbed by mining must be rehabilitated in accordance with Condition C3 and Table C1 – Rehabilitation. Rehabilitation of the final voids must be undertaken in accordance with Conditions C19 and C20, specifically residual voids must not cause serious environmental harm to land, surface waters or groundwater aquifer, other than the environmental harm constituted by the existence of the residual void itself, and subject to any other condition within the EA. These rehabilitation requirements have been transitioned into the PRCP.

1.2 Purpose

The purpose of this report is to conceptualise the hydrogeological regime relevant to RCM in support of the development of the PRCP. The assessment of water quality impacts from mining activities is necessary to determine appropriate measures for the containment and management of contaminants and the potential impacts on environmental values.

The specific groundwater requirements relevant to the PRCP, and where these requirements are addressed within this report, are described below in Section 1.5. This report will subsequently be used by CRA to inform the PRCP to be submitted to the Queensland Department of Environment, Science and Innovation (DESI).

1.3 Scope of Works

The scope of works for this report in support of the PRCP development includes:

- A conceptual hydrogeological model of the site based upon existing available information.
- A closure risk assessment addressing potential impacts/risks on relevant environmental values.

1.4 Reports

Several relevant studies have been conducted in the project area. The studies reviewed in support of the development of the conceptual hydrogeological model include:

- Rockland Group Copper Project, Hydrogeological Investigation, Knight Piésold Pty Limited, 2008.
- Rockland Group Copper Project, Waste Rock Geochemical Assessment, Knight Piésold Pty Limited, 2009.
- Rockland Group Copper Project, Waste Rock Geochemical Assessment Second Phase Waste Rock Geochemistry Revision C, Knight Piésold Pty Limited, 2010.
- Rockland Group Copper Project, Waste Rock Geochemical Assessment Third Phase Waste Rock Geochemistry Revision B, Knight Piésold Pty Limited, 2010.
- Rockland Group Copper Project, Definitive Feasibility Study Tailings and Site Water Management, Knight Piésold Pty Limited, 2010.
- Rocklands Project: Assessment of tailings geochemical characteristics, Terrenus Earth Sciences, 2018.
- Rocklands Copper Project, Groundwater Management Program, AARC Environmental Solutions, 2019.
- ATCW, 2022a: Rocklands Group Copper Project, 2021 Annual Groundwater Report.
- ATCW, 2022b: Rocklands Mine Site, Fox Hill Bore field Aquifer Testing Sustainable Yield Assessment.
- ATCW, 2022c: Rocklands Copper Project TSF Western Cell Stage 2 Raise Design Report.
- Cudoco Waste Management Plan HSE-PLN.007.

1.5 Relevant Legislation

The Queensland Mineral Resources Act 1989 (MR Act) entitles the holder of a mining lease to take or interfere with underground water (i.e. groundwater) as part of approved mining operations. This entitlement is termed the mining lease holder's 'underground water rights'.

Groundwater that is taken or interfered with while exercising the underground water rights is termed 'associated water'. The holder of the mining lease is entitled to use associated water for any purpose.

Section 126C of the Environmental Protection Act 1994 (EP Act) requires all disturbed areas within the relevant ML are rehabilitated to a Post Mining Land Use (PMLU) or managed as a non-use management area (NUMA). The Proponent must have a PRCP in place to demonstrate how closure and rehabilitation will be undertaken to achieve the approved PMLUs.

1.6 PRCP Guideline

The development of the PRCP is informed by the *Guideline – Progressive Rehabilitation and Closure Plans (PRC Plans) Department of Environment and Science 2023* (PRCP Guideline). In Section 3.6.1, General Rehabilitation Practices, the requirements for hydrogeology are defined. These requirements and the corresponding report section addressing these, are shown in Table 1.2.

TABLE 1.2: PRCP GUIDELINE REQUIREMENTS - HYDROGEOLOGY

PRCP Guideline Criteria Section 3.1 General Rehabilitation Practices - Hydrogeology	Report Section
Determining the groundwater occurrence including the existence of, and depth to, aquifers and aquitards.	Section 2.7
Locating groundwater recharge and discharge locations locally and regionally.	Section 2.7
Groundwater quality within each of the aquifers and from surface expressions (i.e. seeps and springs).	Section 2.9
Current and potential future uses of groundwater including existing groundwater extraction bores.	Section 2.11
Groundwater flow direction and velocity, including field tests to determine hydraulic conductivity.	Section 2.8
The development of potentiometric maps and hydro stratigraphic cross sections.	Sections 2.8 and 2.11
Groundwater modelling to determine contaminant transport and potential changes to groundwater level from dewatering or waste storage.	Not undertaken

Engeny note that no groundwater modelling has been undertaken for this project.

The information from this report will be used in identifying:

- Baseline groundwater levels and properties.
- Support the development of general rehabilitation practices.
- Aid in the development of closure and post closure groundwater management strategies.
- Inform the development of a void closure plan.

2. HYDROGEOLOGICAL CHARACTERISATION

2.1 Climate

The area surrounding RCM is considered semi-arid characterised by hot, wet summers and mild, dry winters. The nearest long-term Bureau of Meteorology (BoM) weather station is located at Cloncurry McIlwraith St (Site number: 029008), Latitude: 20.71°S, Longitude: 140.52°E, some 14 km south-south-east of the RCM. The mean annual precipitation (MAP) since 1884 at Station 029008 (483 mm) compares with an interpolated site-specific dataset obtained from the Scientific Information for Landowner's (SILO) service (Latitude 19.82°S and Longitude 140.05°E) averaging 510 mm/a. The monthly rainfall between April and October averages <17.7mm (or 16% of MAP) with most rain falling between December and March (379mm in total or 77% of MAP).

Daily averages for rainfall and evaporation are shown in Figure 2.1. Evaporation and rainfall in the area is cyclic with both evaporation and rainfall being lower in winter months. For all month's average daily evapotranspiration and lake evaporation are notably higher than rainfall. The long-term daily average for evapotranspiration of around 9.1 mm/day is approximately 6.5 times greater than daily average rainfall (approximately 1.4 mm/day) indicating a dry environment.

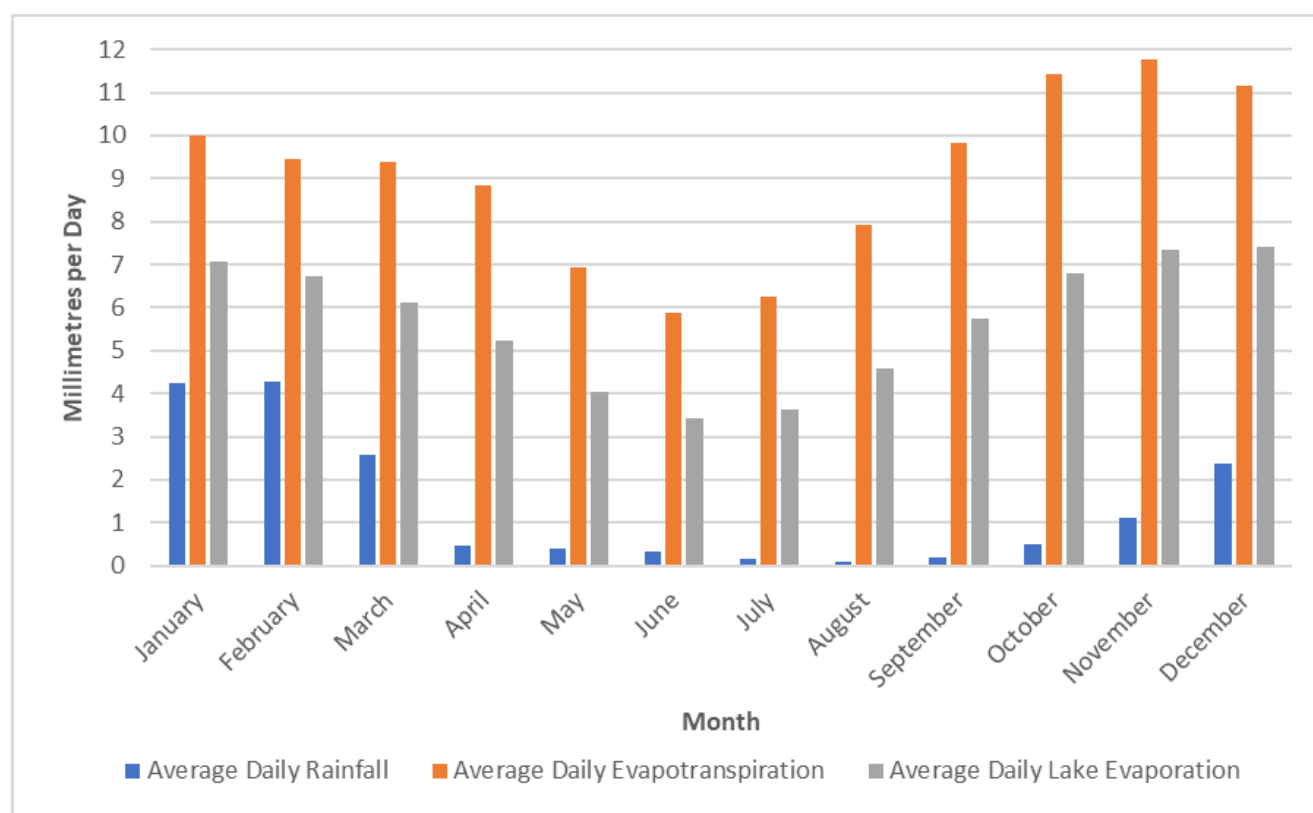


Figure 2.1: Long Term Daily Rainfall and Evaporation Averages.

The Cumulative Rainfall Departure (CRD) method, a summation of the monthly departure of rainfall from the long-term average monthly rainfall, indicates the region experiences distinct cycles of above average but predominantly below average rainfall as shown in Figure 2.2. The most recent trends include a rising trend since 1996 with a sideways trend 2013.

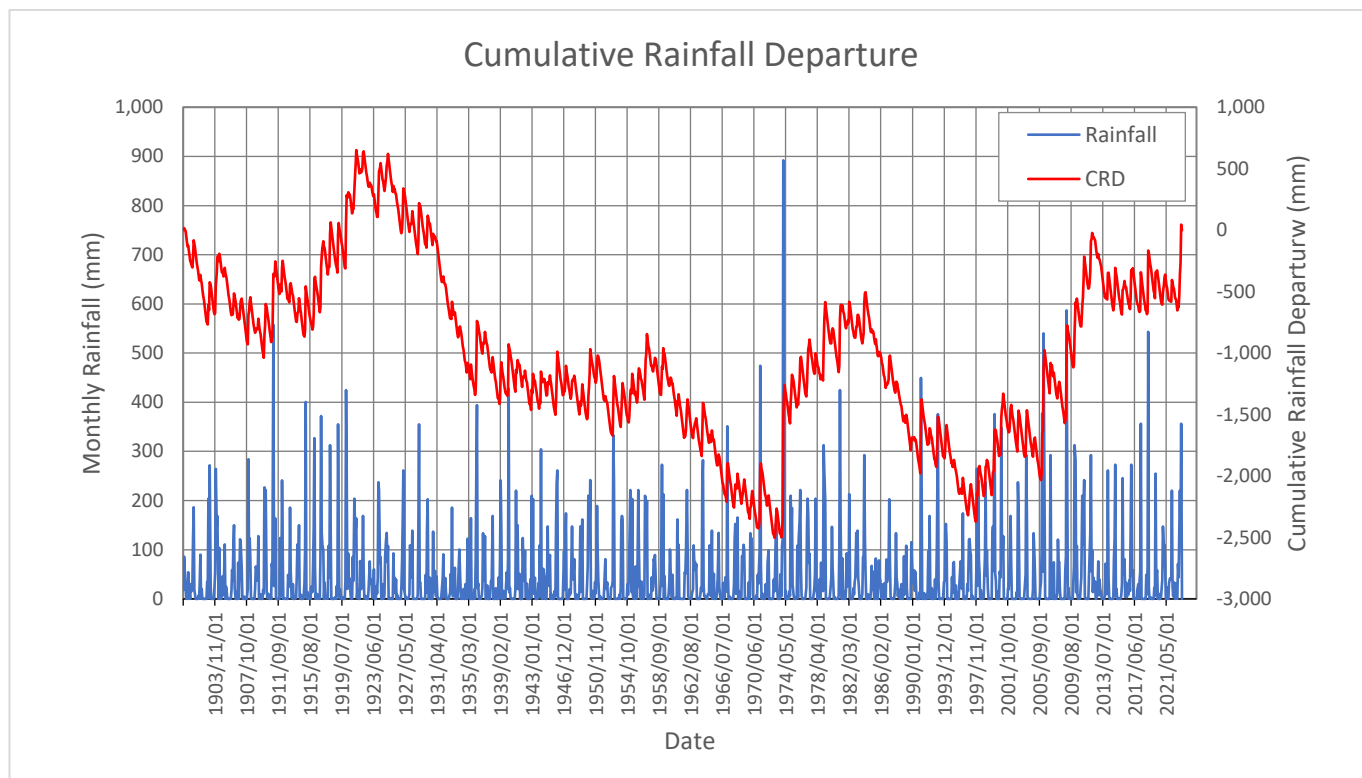


Figure 2.2: Cumulative Rainfall Departure

Evaporation at Mt Isa (Site number: 029127; Latitude: 20.68°S, Longitude: 139.49°E, some 110 km east of the RCM) averages 8.4 mm/day and exceeds rainfall by approximately 6.3 times, indicative of a water deficit climate.

2.2 Land use

The RCM and surrounds are characterised by stony hills and ranges which rise above the alluvial Gulf Plains Bioregion to the north and east, and the undulating plains of the Mitchell Grass Downs Bioregion to the south and south-west. The pre-mining land use at RCM was low intensity cattle grazing on unimproved pastures, and mineral exploration. The current land use in proximity to RCM is low intensity cattle grazing, with the RCM MLs sitting within a pastoral lease referred to locally as Chumvale Station.

Vegetation comprises lightly wooded with Snappy Gum (*Eucalyptus leucophloia*), Bloodwood (*Corymbia* sp), Ghost Gum, Turpentine (*Acacia chisholmii*), Buffel Grass (*Cenchrus ciliaris*) and Spinifex (*Triodia pungens*). Narrow fringes of River Redgum (*Eucalyptus camaldulensis*) riparian woodland occur along the creek lines. Heavier timbers tend to dominate along the creek lines and Turpentine bush dominates the more rugged terrain (Knight Piésold, 2010).


2.3 Topography

The topography of the Project site is described as gently undulating land with occasional low hills, intersected by ephemeral creeks. Elevations range from 200m to 350m above sea level.

The land is generally flat in the southern portion of the tenement area. The areas adjacent to Morris Creek and along one of the major tributaries are particularly flat. To the south-west and north-east the land is rugged, with sharp ridges and prominent rocky outcrops typical of the Cloncurry / Mt Isa region.

2.4 Surface Water Hydrology

The RCM is located between Tommy Creek to the northwest, and the Cloncurry River to the east as shown on Figure 2.3. The terrain is generally flat around the southern and eastern reaches of the lease along with areas adjacent to the Morris Creek and a major unnamed tributary of Morris Creek at an approximate elevation of 200 m AHD. Numerous unnamed ephemeral creek/drainage lines drain through the main lease area.

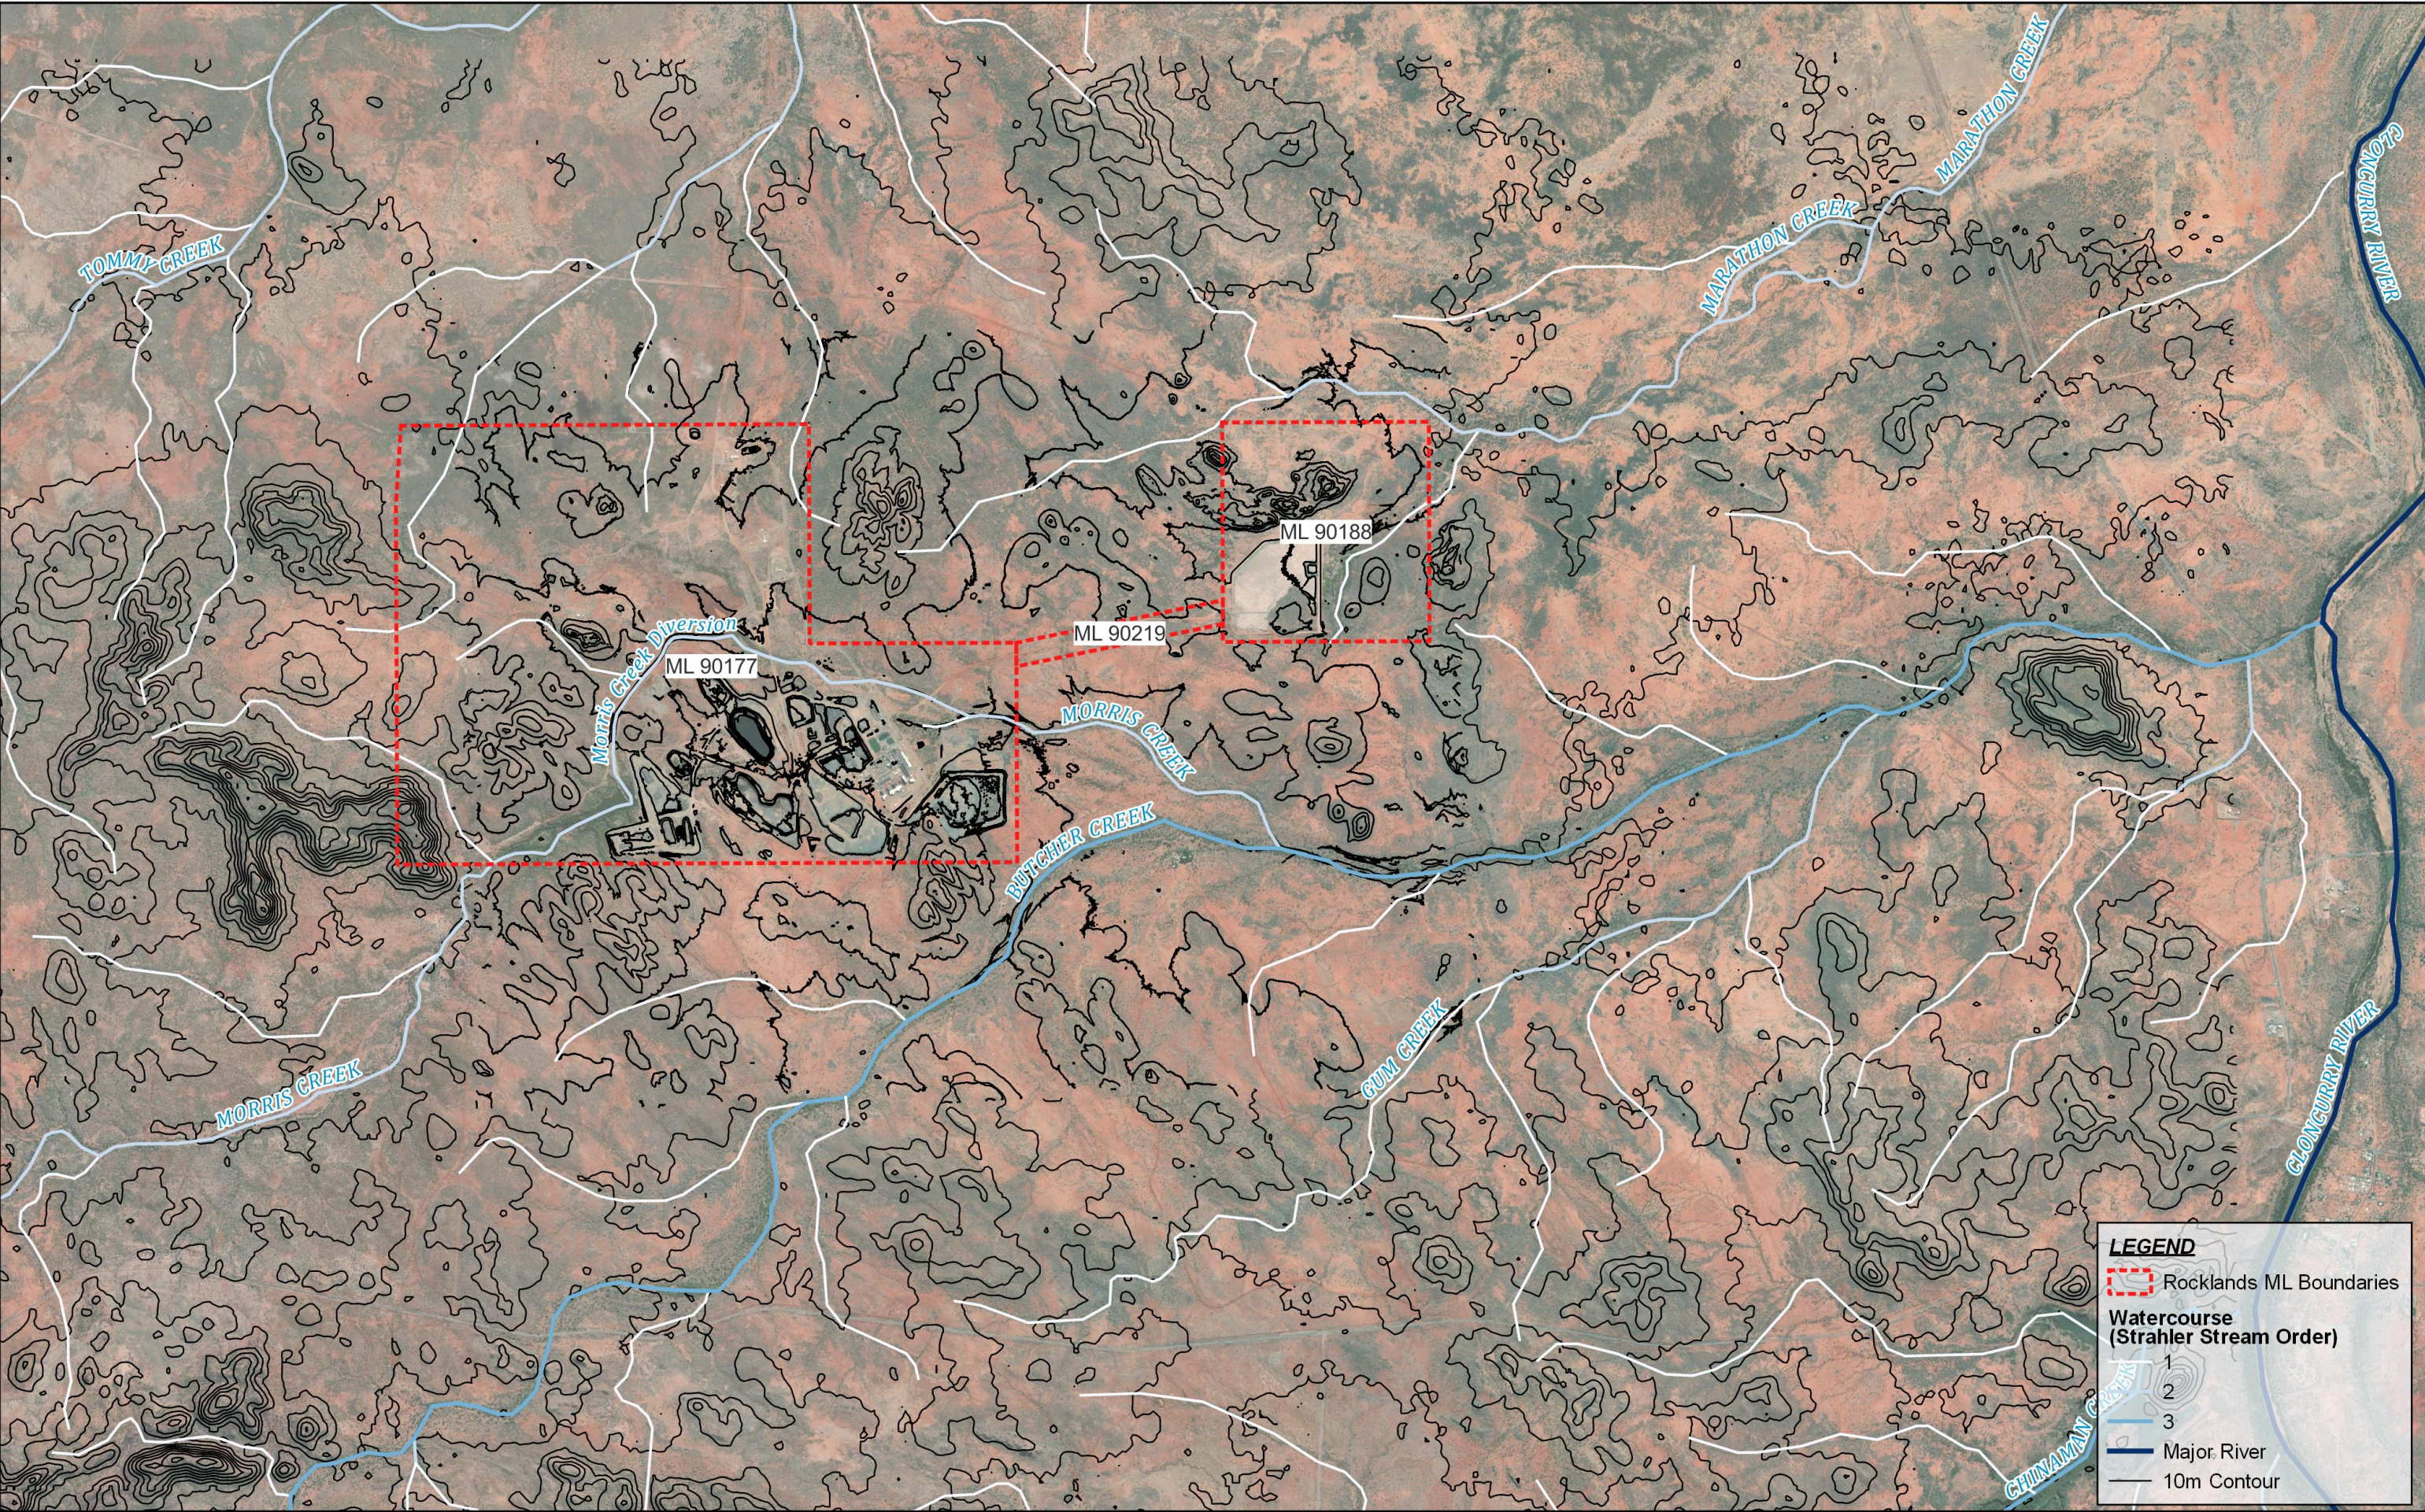

LEGEND

Rocklands ML Boundaries

**Watercourse
(Strahler Stream Order)**

1

2

3

Major River

10m Contour

R	DETAILS	DATE
1	For information only	19-05-2023

© COPYRIGHT Engeny This drawing is confidential and shall only be used for the purpose of this project.			
DRAWN	LV	CHECKED	TW
APPROVED	TW	DATE	19-05-2023
NOTES:			

0 1 2 km

SCALE @ A3 - 1:50,000
GDA94 / MGA zone 54

DISCLAIMER
Engeny has endeavoured to ensure accuracy and completeness of the data. Engeny assumes no legal liability or responsibility for any decisions or actions resulting from the information contained within this map.

DATA SOURCE
QLD Government Open Data Source

Figure 2.3 Site Hydrology

Mt Cuthbert Group	
Rocklands PRCP - Flooding Assessment	
Drainage Features	
Drg Ref.	QC1032_002-FIG-001


A curvilinear ridge line running in a south-westerly to south-easterly line separates two drainage basins within the main mining leases, with a larger catchment area draining towards the southern basin and the remaining draining to the north. The northern catchment drains into an unnamed major tributary of Tommy Creek, with flows eventually ending up in the Corella River. The southern drainage basin drains into Morris Creek which flows in a south-easterly direction to converge with Butcher's Creek and eventually draining into the Cloncurry River to the north-west of the town of Cloncurry.

Surface waters in the vicinity of the Project are not listed in Schedule 1 of the *Environmental Protection (Water and Wetland Biodiversity) Policy 2019 (EPP Water)* consequently, there are no predetermined Water Quality Objectives (WQOs), or environmental values published. Notwithstanding, generalised assessment under the EPP Water can be based on the determined nature of the receiving environment. Based on this assessment the environment values are likely to be Stock water and Aquatic Ecosystems.

Surface water quality monitoring upstream and downstream of RCM indicate that water in the ephemeral receiving environment contains Electrical Conductivities (ECs) between 3,350 $\mu\text{S}/\text{cm}$ (Morris Creek) and 364 $\mu\text{S}/\text{cm}$ (Butcher's Creek), indicating that the waters are fresh. The higher conductivity values and sulfate and chloride concentrations in Morris Creek is indicative of evapo-concentration in pooling waters. The surface waters are generally slightly alkaline. Analyses on a range of heavy metals and metalloids indicated that arsenic, cadmium, cobalt, chromium, iron, manganese, lead and uranium, where detected, were below the ANZECC 2000 Environmental Guidelines (ANZECC) for the 90 percent trigger value for freshwater ecosystems. Copper concentrations, where detected, slightly exceeded ANZECC guidelines (1.8 $\mu\text{g}/\text{L}$), indicative of the concentrations found in the region and reflect the mineralised nature of the soils and widespread polymetallic outcrop and weathered mineralised bedrock.

2.5 Groundwater Dependent Ecosystems

According to the Groundwater Dependent Ecosystems (GDE) Atlas of the Bureau of Meteorology (BoM) there are ecological areas that may potentially be dependent on groundwater to for their ecological function as shown in Figure 2.4.

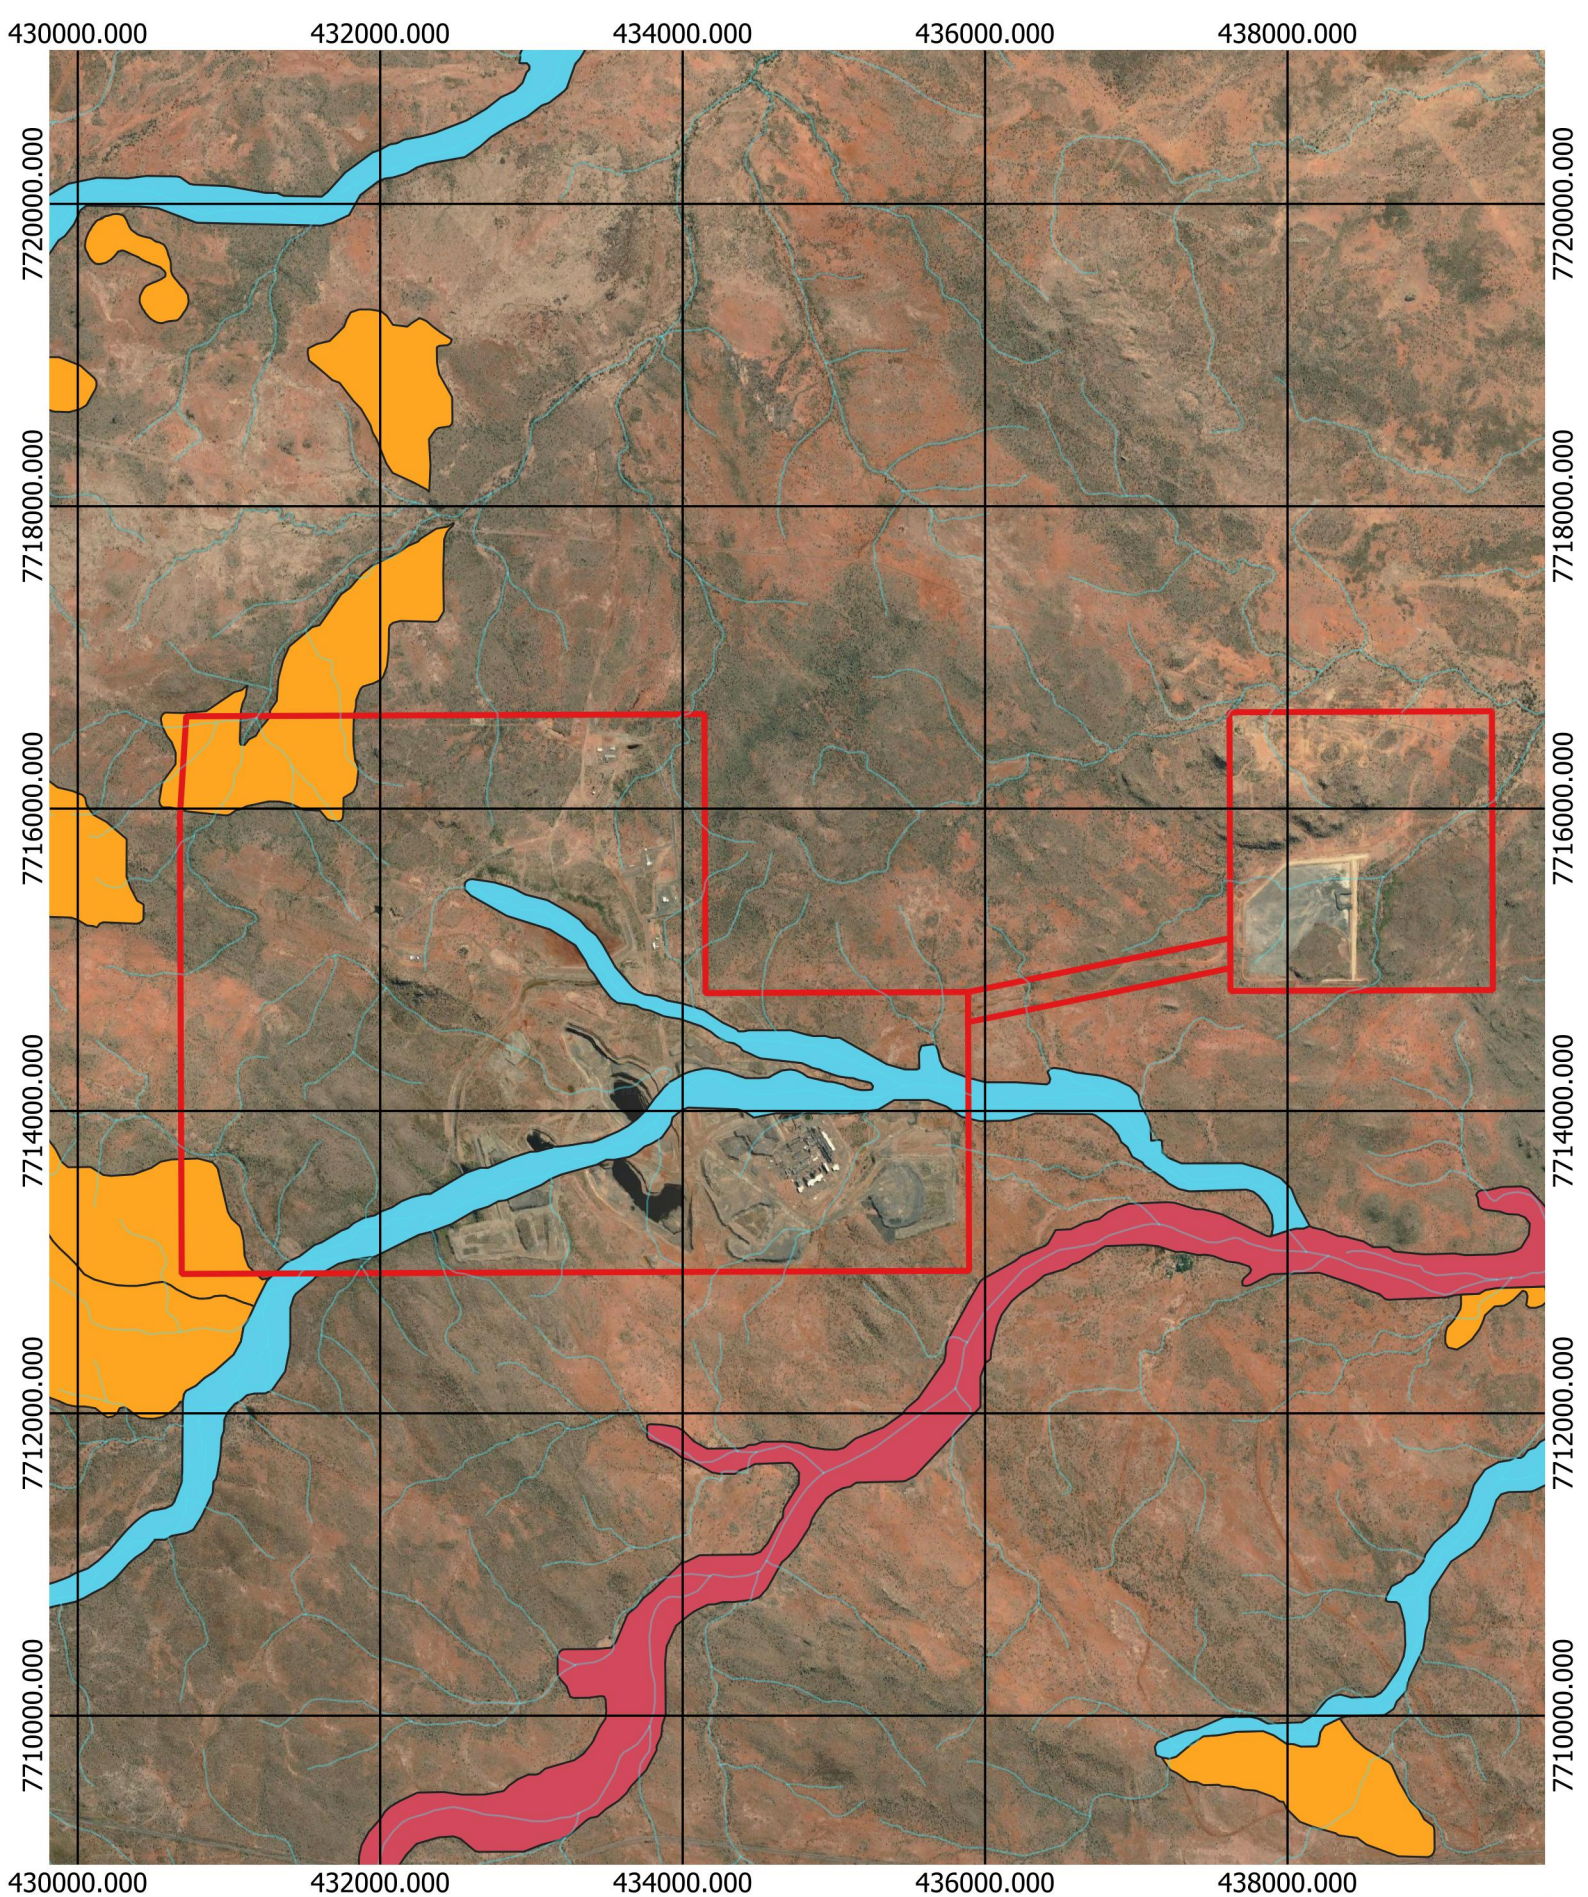

Groundwater Dependant Ecosystems
Mt Cuthbert Group
Progressive Rehabilitation



Figure 2.4: Groundwater Dependent Ecosystems

Legend

— Natural drainage

▭ Mining Lease


Terrestrial GDEs

▭ High potential GDE - from national assessment

▭ Low potential GDE - from national assessment

Aquatic GDEs

▭ Moderate potential GDE - from national assessment

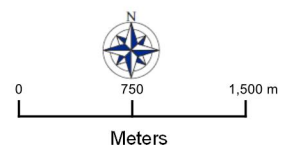

Scale @ A4 1:50,000
Date: 10/5/2023
Projection: GDA 1994, Zone 54
Drawn By: CK
Project Number: QC1032_002


The potential distribution of GDEs shows that deep-rooted vegetation adjacent to ML90188 is likely reliant on groundwater, possibly in the dry season when soil moisture levels would be depleted. These individual plant communities would be adapted to the background quality of the groundwater, which is variable, and has naturally elevated solute concentrations due to the mineralised hydro stratigraphic setting. Some of the mapped areas from the GDE Atlas can no longer be considered as potential GDEs, as approved disturbances within the operational areas of the mine have removed the vegetation or diverted the creeks (e.g. Morris Creek has been diverted away from the SRE Pit and LM Pit; AARC, 2019).

There is no environmental value related to the biological integrity of ecosystems with respect to groundwater identified in the Receiving Environment Monitoring Program (REMP) design (AARC, 2019). In addition, there were no GDE vegetation identified in the ecological surveys undertaken for the Environmental Impact Statement (EIS). There are no known springs in the area, either active or inactive, as mapped by the Queensland Wetland Database. The site-specific investigations for the EIS and the REMP did not identify any springs or gaining watercourses that receive groundwater; hence, there is no groundwater-surface water interaction, but will be considered in this assessment with the assumption that surface water environmental values would apply if groundwater discharge were to reach a watercourse.


Since there is no direct hydraulic interaction between surface and ground waters and no discharge of groundwater into the receiving environment, the potential impacts to surface water pertains to the risk of runoff and seepage, primarily from the WRDs and ROM Pad, TSF and other potentially contaminating activities, and if not managed appropriately, may result in contamination of the receiving environment.

2.6 Final Landform

The RCM PRCP final landform design consists of three (3) residual final voids, four (4) Waste Rock Dumps (WRDs) and clean water diversion works, including the Morris Creek Diversion and Levee, shown in Figure 2.5.

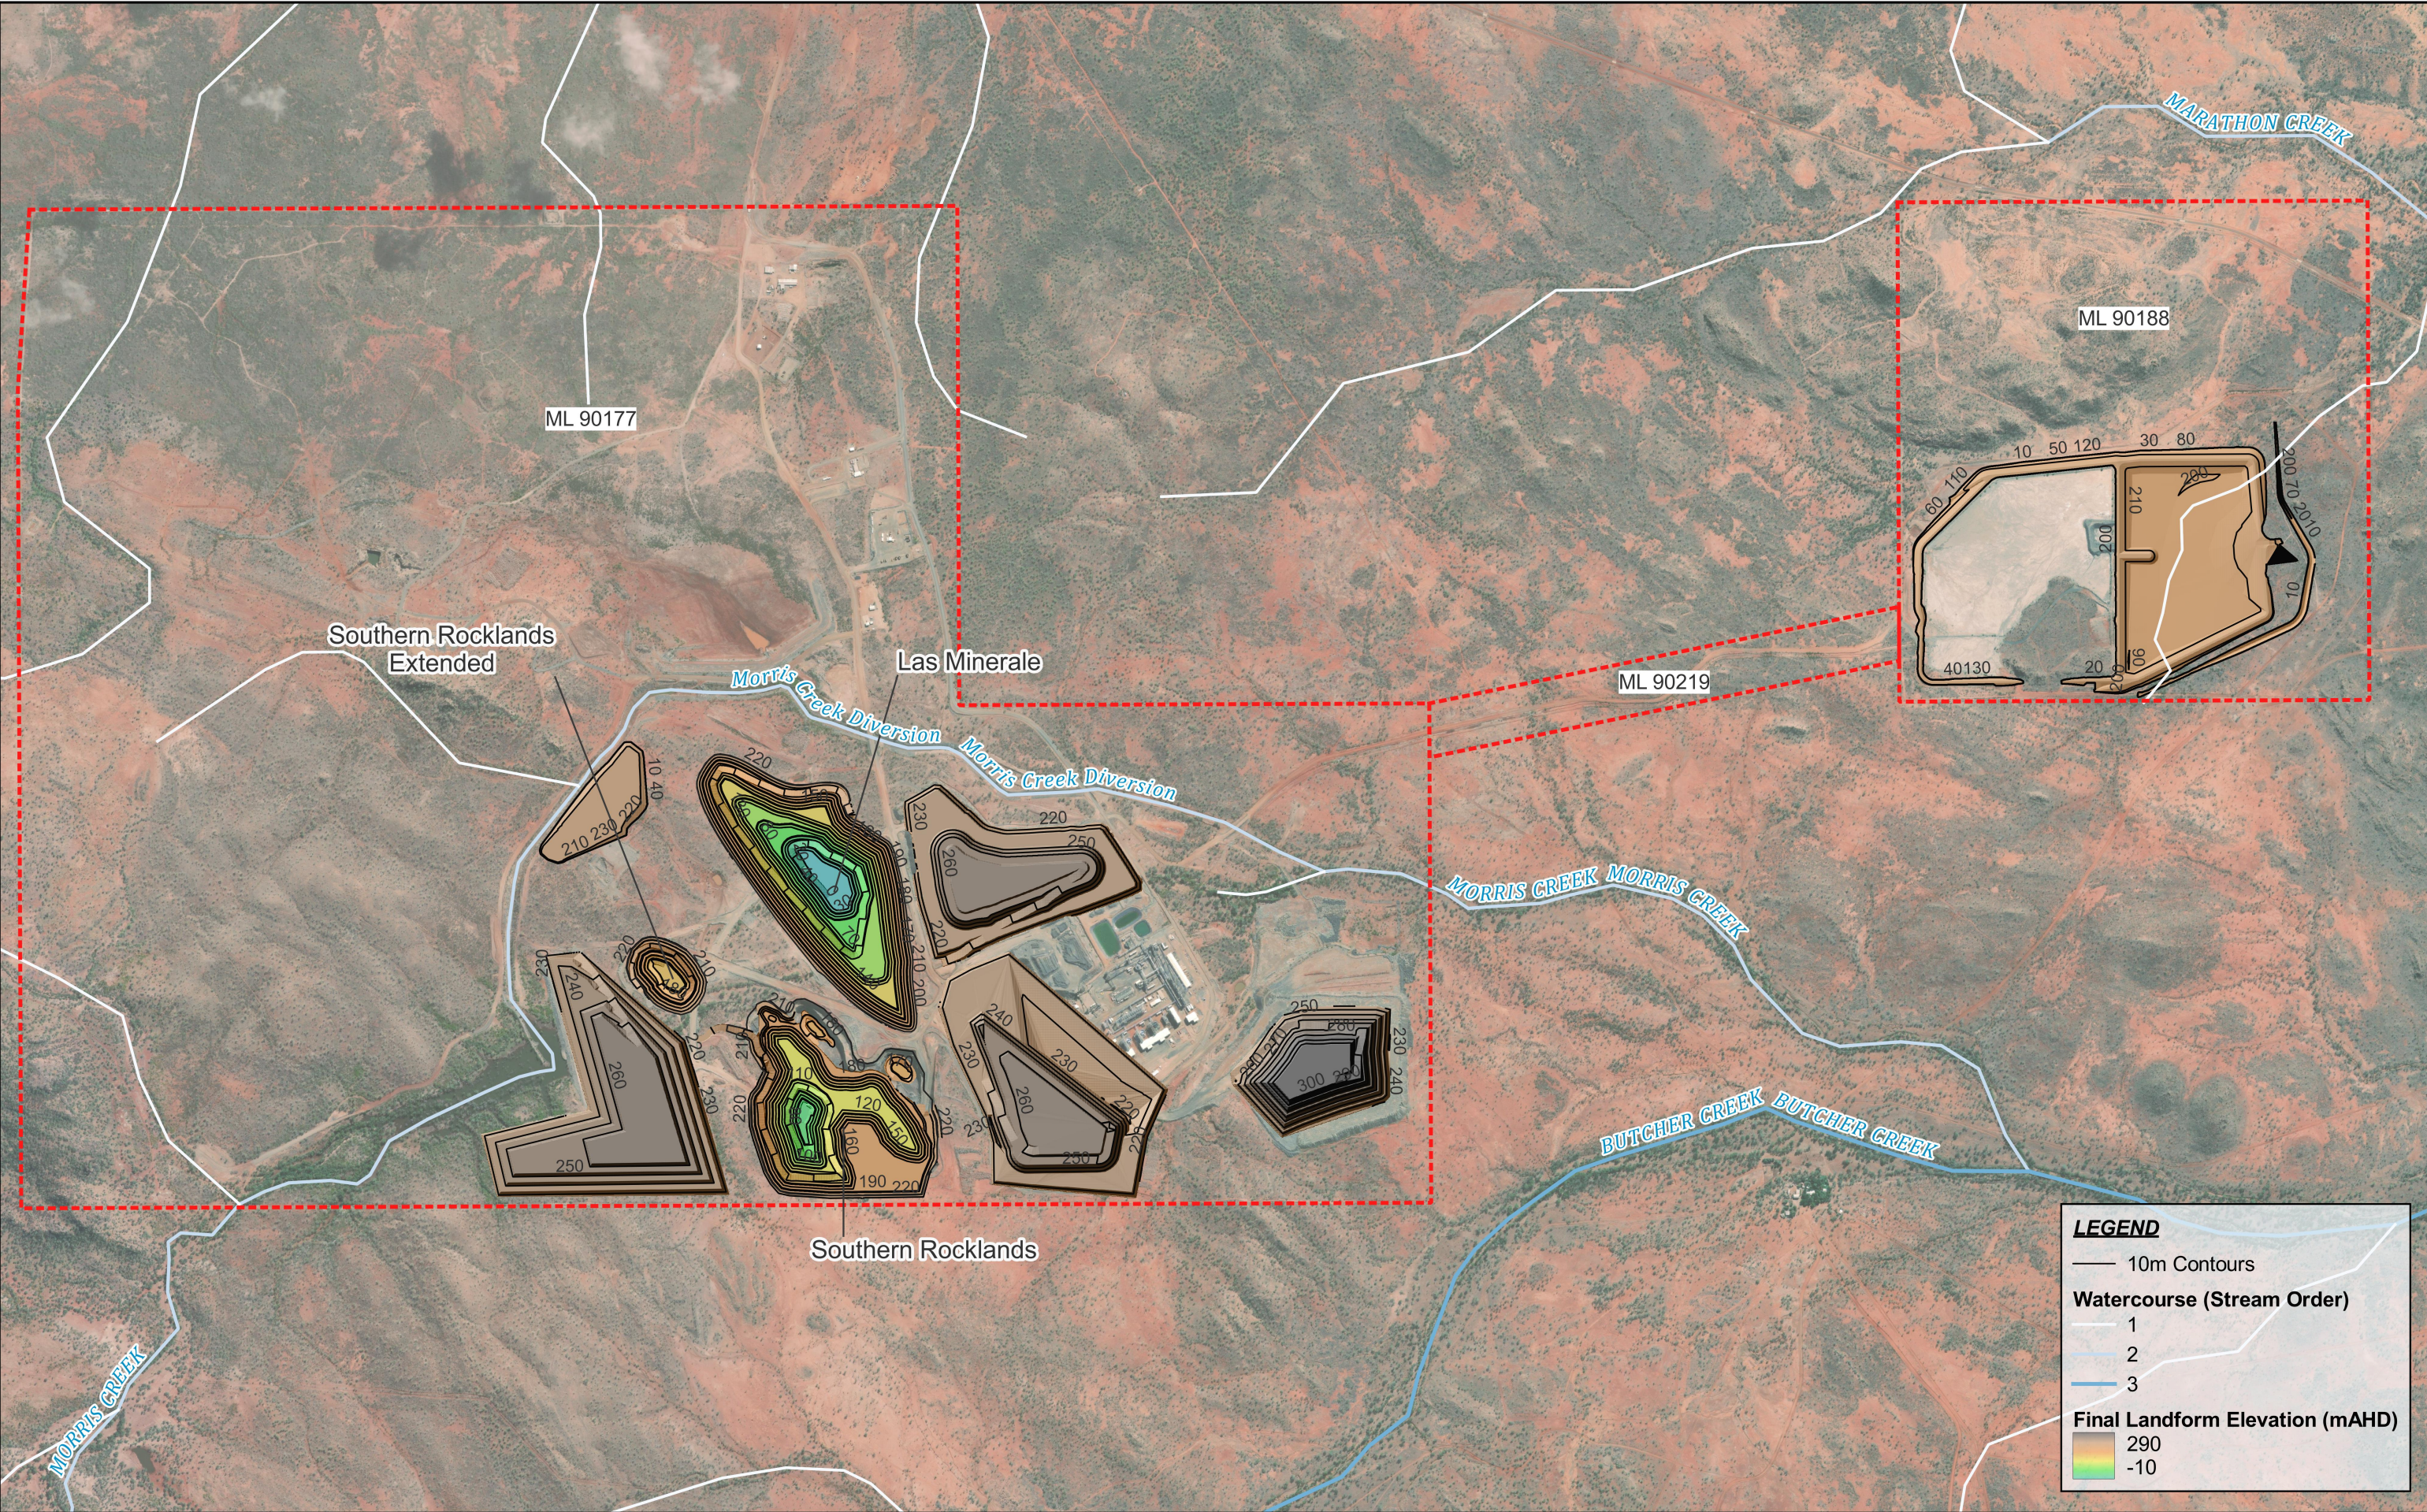

R	DETAILS	DATE	© COPYRIGHT Engeny			
1	For inofrmation only	11-08-2023	This drawing is confidential and shall only be used for the purpose of this project.			
			DRAWN	SGG	CHECKED	TW
			APPROVED	TW	DATE	11-08-2023
			NOTES:			
\\online.com\files\BNManagement\Projects\QC1032 Mt Cuthbert Group\QC1032_002 Rklands & MtC PRCPs\05						

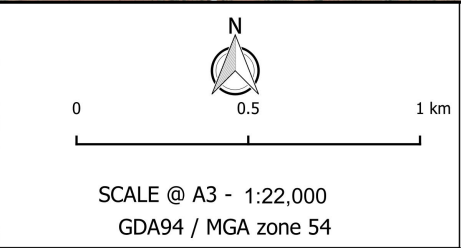

DISCLAIMER
Engeny has endeavoured to ensure accuracy and completeness of the data. Engeny assumes no legal liability or responsibility for any decisions or actions resulting from the information contained within this map.

DATA SOURCE
QLD Government Open Data Source



ENGENY

Figure 2.5: RCM Final Landform



COPPER RESOURCES AUSTRALIA

Mt Cuthbert Group	
Rocklands PRCP - Flooding Assessment	
Final Landform	
Drg Ref.	QC1032_002-FIG-002

2.7 Residual Voids

The PRCP Guideline, Section 3.3 Non-use Management Areas (NUMA), states that for transitional PRCP's where a land outcome document (LOD) has a pre-approved land outcome for a void, it is able to be transitioned into the PRCP Schedule, and other assessments are not required (i.e. void in a flood plain modelling). The RCM EA is an approved LOD and Table A1 - Authorised Activities identifies each of the existing pit domains as residual voids with locations specified, as shown in Table 2.1.

TABLE 2.1: RCM EA TABLE A1 – AUTHORISED ACTIVITIES


Mine Domain	Mine Feature	Tenure	Maximum Surface Area of Disturbance (ha)	Coordinates (GDA94 MGA zone 54)	
				Northing	Easting
Residual Voids	Las Minerale	ML90177	45	7714505	433161
				7714592	433267
				7714280	433883
				7713719	434028
				7713570	433892
				7713675	433707
				7714044	433426
				7714505	433161
	Southern Rocklands		40	7713600	433312
				7713727	433592
				7713516	433801
				7713555	433951
				7713451	434113
				7713007	434170
				7712949	434121
				7712933	433674
	Southern Rocklands Extended		6	7713132	433452
				7713600	433312
				7713817	432910
				7713918	433040
				7713742	433225
				7713605	433111
				7713817	432910

For the purposes of the PRCP, voids at Rocklands are considered to be residual voids and NUMAs. A NUMA is defined in the EP Act as an area of land the subject of a PRCP that cannot be rehabilitated to a stable condition after all relevant activities for the PRCP carried out on the land have ended.

As per the EA, the following voids are identified as residual voids with void characteristics at closure shown in Table 2.2 and Figure 2.6.


TABLE 2.2: SUMMARY OF FINAL VOIDS

Final Void	Catchment Area (ha)	Floor Level (mAHD)	Full Supply Volume (ML)	Spill Level (mAHD)
Las Minerale	112.5	-10.0	41,694	216.4
Southern Rocklands	81.4	30.0	23,572	215.0
Southern Rocklands Extended	16.4	145.0	1,843	216.4

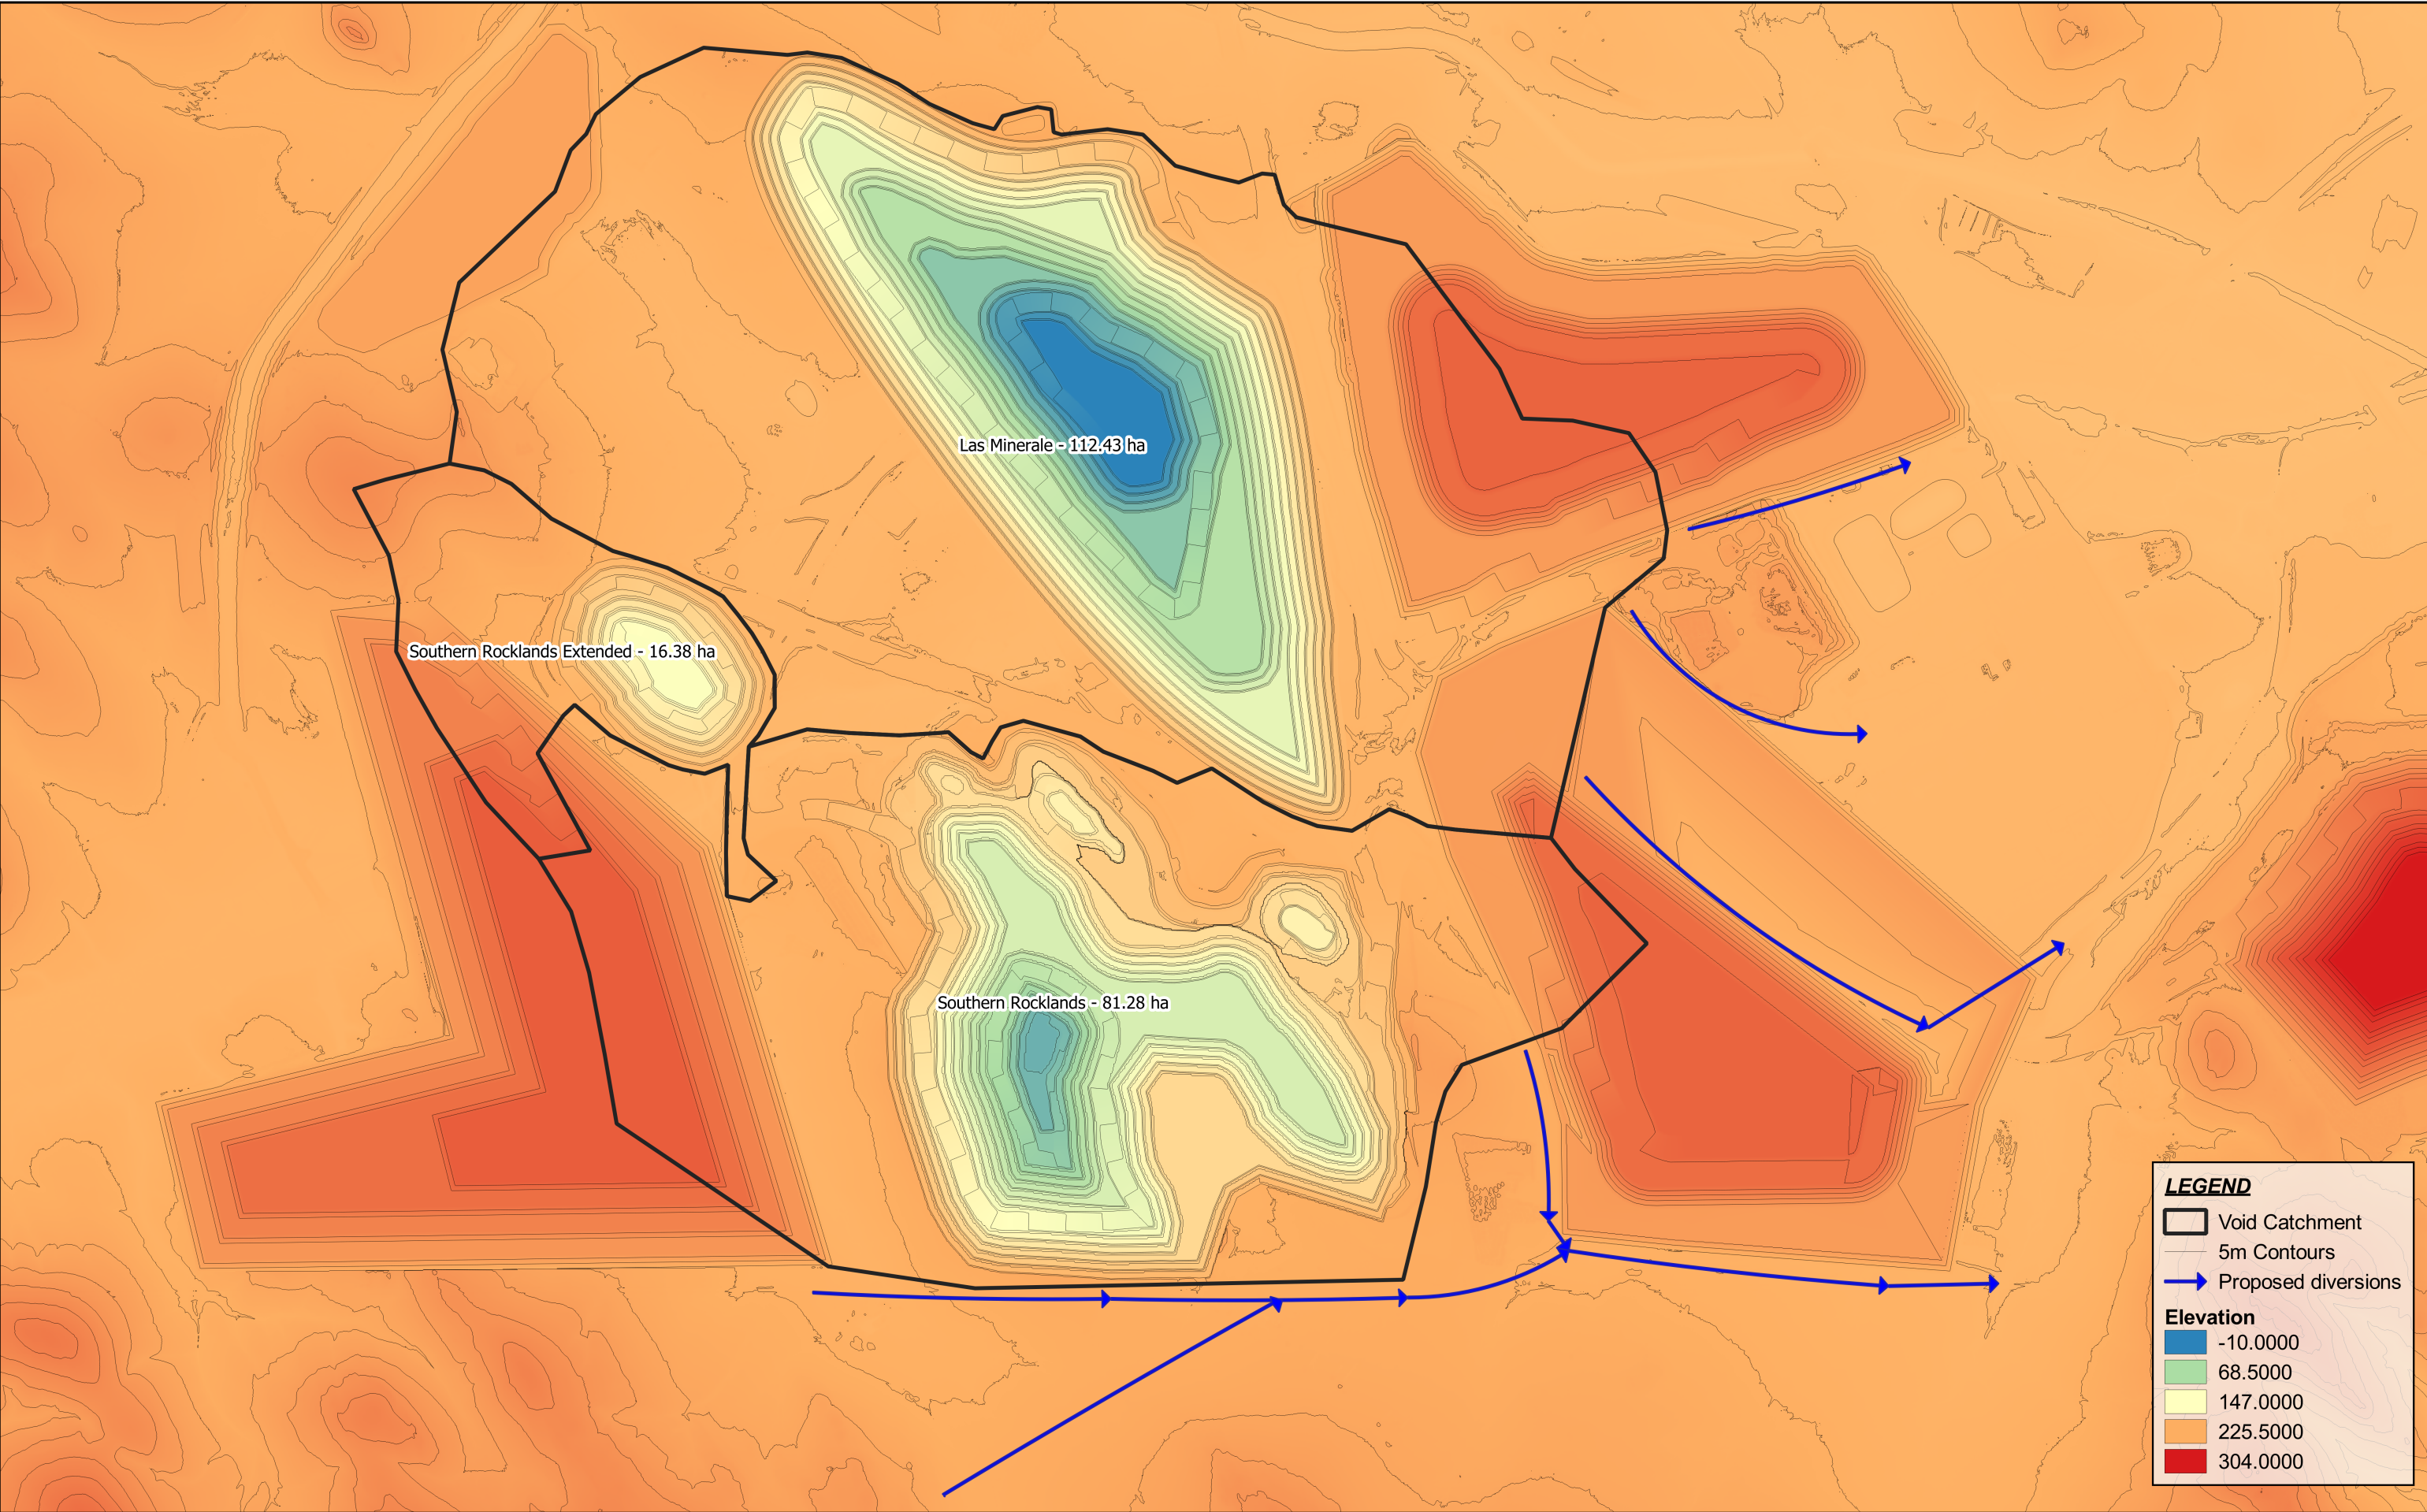

R	DETAILS	DATE
1	For information only	11-08-2023

© COPYRIGHT Engeny This drawing is confidential and shall only be used for the purpose of this project.			
DRAWN	RM	CHECKED	TW
APPROVED	TW	DATE	11-08-2023
NOTES:			

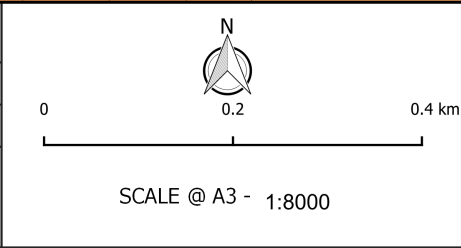

DISCLAIMER
Engeny has endeavoured to ensure accuracy and completeness of the data. Engeny assumes no legal liability or responsibility for any decisions or actions resulting from the information contained within this map.

DATA SOURCE
QLD Government Open Data Source


ENGENY
Figure 2.6: Final Void Catchments and Proposed Diversions


COPPER RESOURCES AUSTRALIA

Rocklands Final Void model
Mount Cuthbert Group Mount Cuthbert PRCP - Final Void Model Rocklands - Reduced Catchments
Drg Ref. QC1032_002-FIG-001

2.8 Geology and Soils

2.8.1 Regional and Local Geology

The site is underlain by (Geological Survey Map of Queensland, Cloncurry, Sheet SF 54-2, scale 1:250,000; Figure 2.7):

- Late tertiary to quaternary aged residual and colluvial deposits consisting of sand, gravel and silt, generally located within the flatter areas of the site.
- Dolerite, meta-dolerite, amphibolite, generally located within the southern confines of the site.
- The Corella formation comprising laminated calc-silicate rocks and siltstone, shale, limestone, scapolitic granofels, calc-silicate and quartzofeldspathic gneiss, generally located along the site's western boundary and south of the site.
- The Malakoff granite formation comprising granite, granodiorite, aplite, and pegmatite is prevalent to the north of the site.
- Dominant fault lines strike in a north-westerly direction.

The host rocks are generally represented by a sheared dolerite several hundred metres wide and up to 3.6 km long. The primary mineralisation is represented by copper sulphides and is generally associated with calcite and potassium feldspar alteration. The secondary mineralization is present in the form of oxide and supergene native copper and copper sulphide. The mineralization zones are rich in cobalt and in some areas have significant gold content.

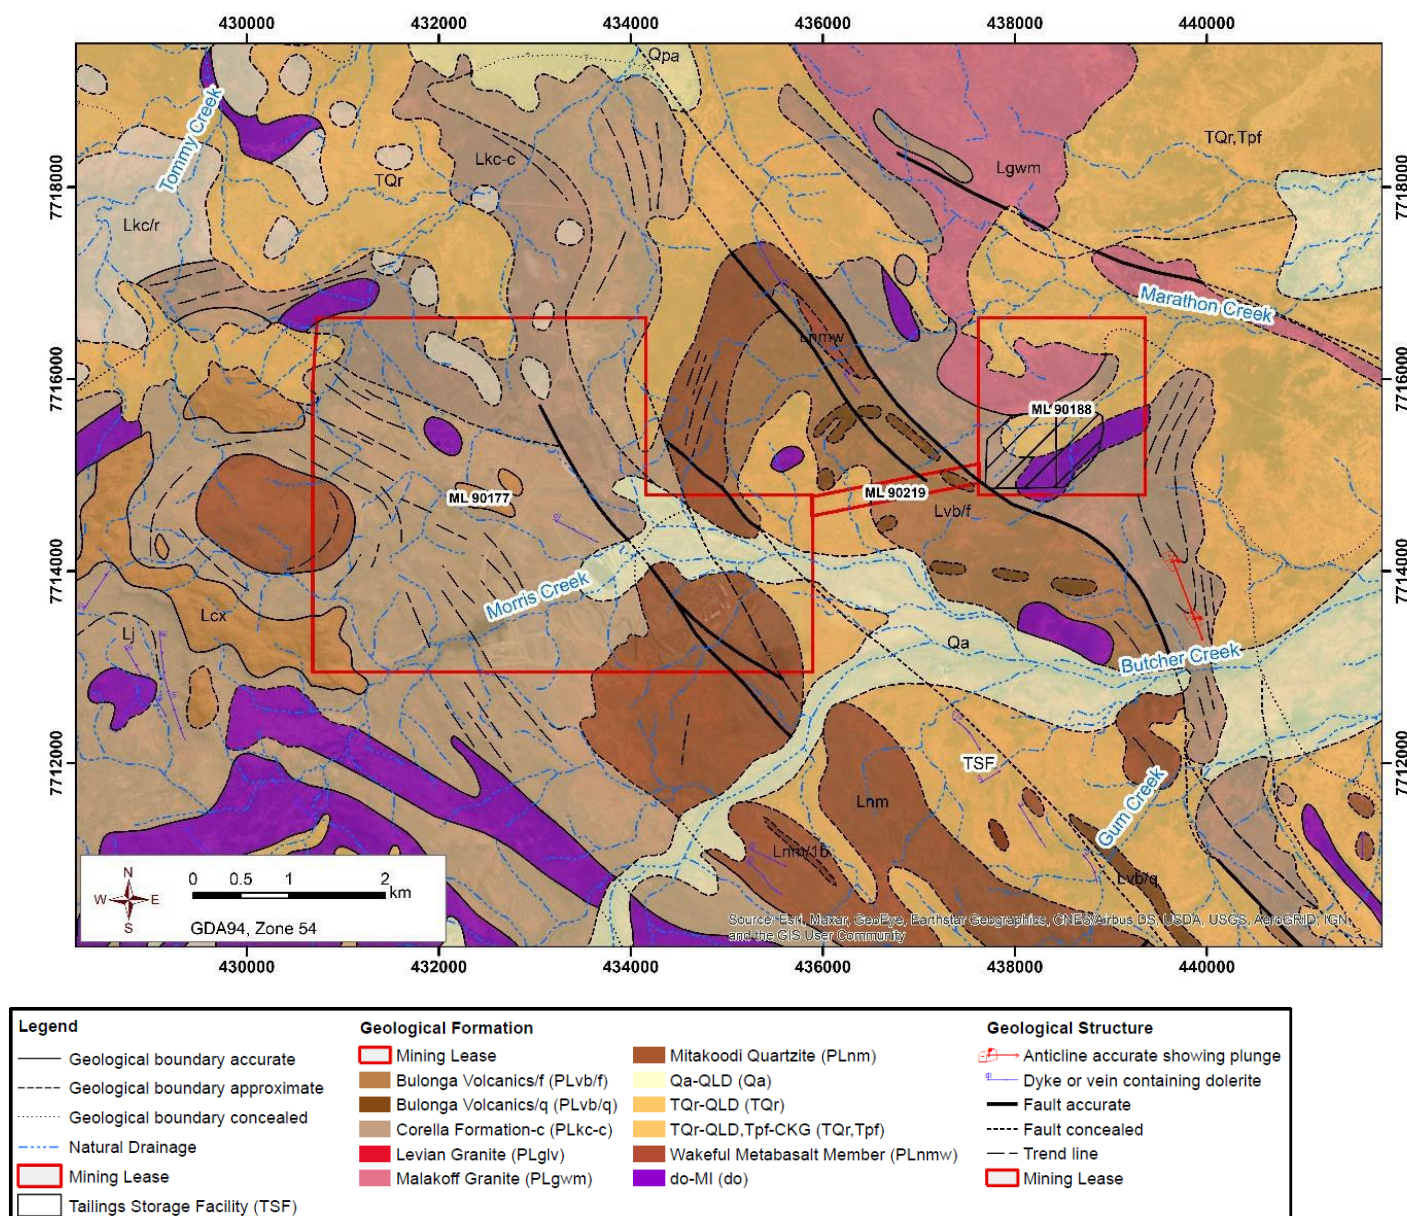


Figure 2.7: Local Geology

2.8.2 Structural Geology

There are at least four dominant faults striking in a north-westerly direction (indicated as a black line on Figure 2.7), often associated with concealed faults, across and in close proximity to the mine (from west to east) but none that are known to intersect the RCM residual voids:

- The westernmost fault is located to the east of the Las Minerale open pit and WRD.
- The central two faults, between the westernmost and easternmost fault, are well outside any disturbance area.
- The easternmost fault is located at the south-western corner of the TSF but outside its footprint.

2.8.3 Soils

Soils across the site vary but are generally comprised of soils of colluvial and alluvial origin between 0.3 m and 2.2 m thick, and slightly acid to moderately alkaline. They are non-sodic in nature, non-dispersive and therefore not prone to erosion. The in-situ permeabilities of the soils are highly variable ranging from <0.001 m/day to <1 m/day which inhibits infiltration.

There are four distinct mapping units across RCM (EIS, 2010):

- Soil Type 1 (Burke): Grey brown to brown self-mulching clays with a moderate to strong pedal structure and increasing alkalinity with depth.
- Soil Type 2 (Barkly): Light clay to loam texture throughout the profile (reddish-brown to brown in the A horizon with a light reddish brown B horizon) with weak pedal structure and moderately alkaline pH throughout the profile.
- Soil Type 3 (Julius): A-horizon of pale red to dark red, slightly acidic loam grading into a red to dark red B-horizon; becoming slightly more alkaline with depth and grades to clay loam in texture; weak to moderately pedal throughout the profile.
- Soil Type 4 (Malako): Loamy sand to clay loam A horizon (weak red to red) with neutral to slightly acid pH underlain by loam to clay loam horizons which are slightly alkaline; the soil structure is typically of weak to moderate pedality.

2.9 Geochemical Assessment

Several geochemical assessments have previously been undertaken at the site (Knight Piésold, 2008, 2009, 2010a and 2010b and Terrenus, 2018). The scope and general findings of these assessments is summarised below.

The base of oxidation in non-mineralised rocks is relatively shallow at 10 m to 20 m. However, oxidation of the sulphidic mineralized structures at Las Minerale and Double Oxide generated acid fluids which have resulted in leaching, deep oxidation and supergene enrichment of copper. Oxidation at Las Minerale has been observed at vertical depths in excess of 100 m. There is a close correlation between copper mineral species and the oxidation state. Chalcopyrite is the dominant primary copper mineral at the eastern end, where oxidation is shallowest, whereas in the central and western sections, native copper is prominent, where oxidation levels are deep. Chalcocite is a prominent mineral where the deep level of oxidation indicates leaching. The high supergene copper grades containing chalcocite and native copper have been enriched by weathering processes.

2.9.1 Tailings

In general, tailings from the processing of primary ore contained moderate concentrations of sulphur (average 0.47%S) but have acid neutralizing capacity (ANC) of over 100 kg H₂SO₄ per tonne (carbonate minerals) with low NAG values; hence are considered acid consuming (Knight Piésold, 2010 and Terrenus Earth Sciences, 2018).

Global Abundance Indices (GAIs) indicated all tailings samples are significantly enriched in arsenic (As) and cobalt (Co), and even more so (generally) in copper (Cu) and selenium (Se), relative to average crustal abundance (Terrenus Earth Sciences, 2018). Soluble element analysis from the tailings was conducted to assess potential environmental impacts from the tailings' seepage and ensure compliance with regulatory standards.

The leachate results (Terrenus Earth Sciences, 2018) revealed that the electrical conductivity (EC) (salinity) for these samples range from 700 to 2,800 µS/cm, indicating that tailings have 'moderate' soil salinity. Metal concentrations were found to be below the critical thresholds set by the aquatic ecosystem trigger value (ANZECC, 2000) for most metals, with the exception of elevated levels of cobalt (up to 0.04 mg/L), iron (up to 0.5 mg/L), selenium (up to 0.064 mg/L) and copper (up to 0.05 mg/L) in some samples (refer Appendix B, Table B.1). The pH values of the supernatant water vary between 7.8 and 8.3 and meets the guidelines for livestock drinking water quality (Cudeco, 2010).

The samples have sulfide-sulfur concentrations ranging from 0.10 to 2.0% (median 1.25%). Whilst the tailings are considered strongly NAF, if subjected to oxidising conditions, the sulfide could oxidise to sulfate, which is highly soluble and could leach as soluble sulfate causing elevated salinities in the downstream environment. It is expected that salinity arising from tailings run-off or seepage would most likely be present as sulfate salts from oxidation of sulphide minerals.

The final TSF configuration contains two cells, a western cell (existing) and an eastern cell (proposed). The Western Cell was constructed in 2014. The current configuration of the Western Cell is as presented in Table 2.3 (ATCW 2022c).

TABLE 2.3: WESTERN TSF CELL PROPERTIES

Detail	Unit	TSF	TSF Decant Pond
Embankment Crest (nominal)	mRL	216.5	216.5
Spillway Crest/Full Supply Level	mRL	215.6	215.6
Minimum Crest Width	m	6.0	6.0
Minimum Upstream Embankment Batter Slopes	-	1V:2H	1V:2H
Maximum Upstream Embankment Batter Slopes	-	1V:2H	1V:2H

Detail	Unit	TSF	TSF Decant Pond
Embankment Length (TSF and External Decant Pond)	m	2,979	-

The eastern TSF Cell is designed with a zoned embankment with a low permeability layer on the upstream side and a geomembrane liner in the storage area, as detailed in Table 2.4.

TABLE 2.4: EASTERN TSF CELL PROPERTIES

Detail	Unit	TSF Eastern Cell
Storage Capacity	ML	3,700
Embankment Crest (Nominal)	mRL	216.5
Spillway Crest/Full Supply Level	mRL	215.6
Spillway Base Width	M	150
Embankment Crest Width	M	8.0
Upstream Embankment Batter Slopes	-	1V:3H
Downstream Embankment Batter Slopes	-	1V:2.5H

The TSF was designed to inhibit seepage through incorporation of a 300mm to 600 mm clay basal liner with a permeability less than 5×10^{-9} m/s, cut-off trenches backfilled with low permeability fill, a toe drain and basal under-drainage system (a network of finger drains and collectors wrapped in geo-fabric) to reduce seepage (total seepage from the complex is estimated at less than 2.52×10^{-3} m³/s). The toe drain and under-drainage system comprises horizontal drains which drain by gravity to a collection sump located at the upstream toe of each cell. Supernatant water is removed from the facility via three decant towers (Knight Piésold, 2010).

2.9.2 Overburden

6,911 sulfur assays of the overburden waste materials were obtained from 58 boreholes. A total of 388 samples were selected for detailed geochemical assessment. Samples selected were from the main waste lithologies which comprise over 95% of the waste stream. The main waste lithologies found within the deposit are described below and shown in (Knight Piésold, 2009 and 2010):

- Dolerite (62% of the waste stream or 46.1Mt) has a low sulfur content with only 19% of the assay results having high sulfur content (>0.5%). Some 8.7% of the dolerite wastes will be PAF.
- Sediments (18% of the waste stream or 13.2Mt) have on average a moderate sulfur content (0.3 to 0.5%), with 28% of the assays having high sulfur content (>0.5%). Some 8.1% of the sediment wastes will be PAF.
- Breccias (9% of the waste stream or 3.5Mt) have on average high sulfur content with the average sulfur grade of 1%, with 50% of the samples having high sulfur content (>0.5%). Some 2.4% of the breccia wastes will be PAF.
- Calcareous materials (5% of the waste stream or 6.4Mt) have on average high sulfur grades (~1.3%S) with over 72% of assays having sulfur grades of greater at 0.5%. Some 1.8% of the calcareous material will be PAF.
- Quartz sediment (3% of the waste stream or 0.6Mt) have moderate sulfur grades (~0.4%S) with 31% of assays found to have sulfur grades above 0.3%. The quartz sediment material will be NAF.
- Meta sediment (1% of the waste stream or 2.5Mt) have on average have high sulfur content (~0.6%) with 25% of the samples found to be PAF with the proportion of waste estimated as PAF as 10.5%.

TABLE 2.5: ROCKLANDS WASTE LITHOLOGIES

Lithology	% of Waste	Waste Tonnage
Dolerite	62%	46.1
Sediment	18%	13.2
Breccia	9%	3.5
Calcareous	5%	6.4
Quartz Sediments	3%	0.6
Meta Sediments	1%	2.5
Cover / Soils	2%	1.5
Other	<1%	0.3
Total	100%	74.1

Lithologies were classified as (Knight Piésold, 2009):

- **Acid rock drainage hazard rating:** dolerite, metasediment and calcareous lithologies were classified as low risk with sediments as moderate risk.
- **Leach hazard rating:** all lithologies were classified as moderate risk, as they contain some environmentally significant enrichments and individual samples produced water extraction results above the guideline levels.

Based on the results of this assessment, a total of 7%, or 5.4 million tonnes of the waste produced, is estimated to be potentially acid forming or uncertain (Table 2.6). All potentially acid forming or uncertain material is selectively placed in storage cells, allowing capture and management of leachate within the site's water management system.

TABLE 2.6: ROCKLANDS WASTE MATERIAL SUMMARY PAF OR UC

Lithology	Waste Tonnage	Proportion of lithology PAF or UC (%)	Tonnage of lithology PAF or UC	Proportion of Total Waste PAF or UC (%)
Dolerite	46.1	8.7%	4.01	5.4%
Sediment	13.2	8.1%	1.07	1.4%
Breccia	3.5	2.4%	0.15	0.2%
Calcareous	6.4	1.8%	0.06	0.1%
Quartz Sediments	0.6	0.0%	0.00	0.0%
Meta Sediments	2.5	10.5%	0.06	0.1%
Cover / Soils	1.5	0.0%	0.00	0.0%
Other	0.3	25%	0.06	0.0%
Total	74.1		5.43	7.3

The study indicates that all rock types contain a significant proportion of acid consuming (AC) and NAF materials, that the dolerite, sediment and meta sediment and the oxidised materials (OX and POX), all contain a moderate proportion of PAF material, and that the other rock types contain a relatively low proportion of PAF material. This is presented in a geochemical classification plot in Figure 2.7.

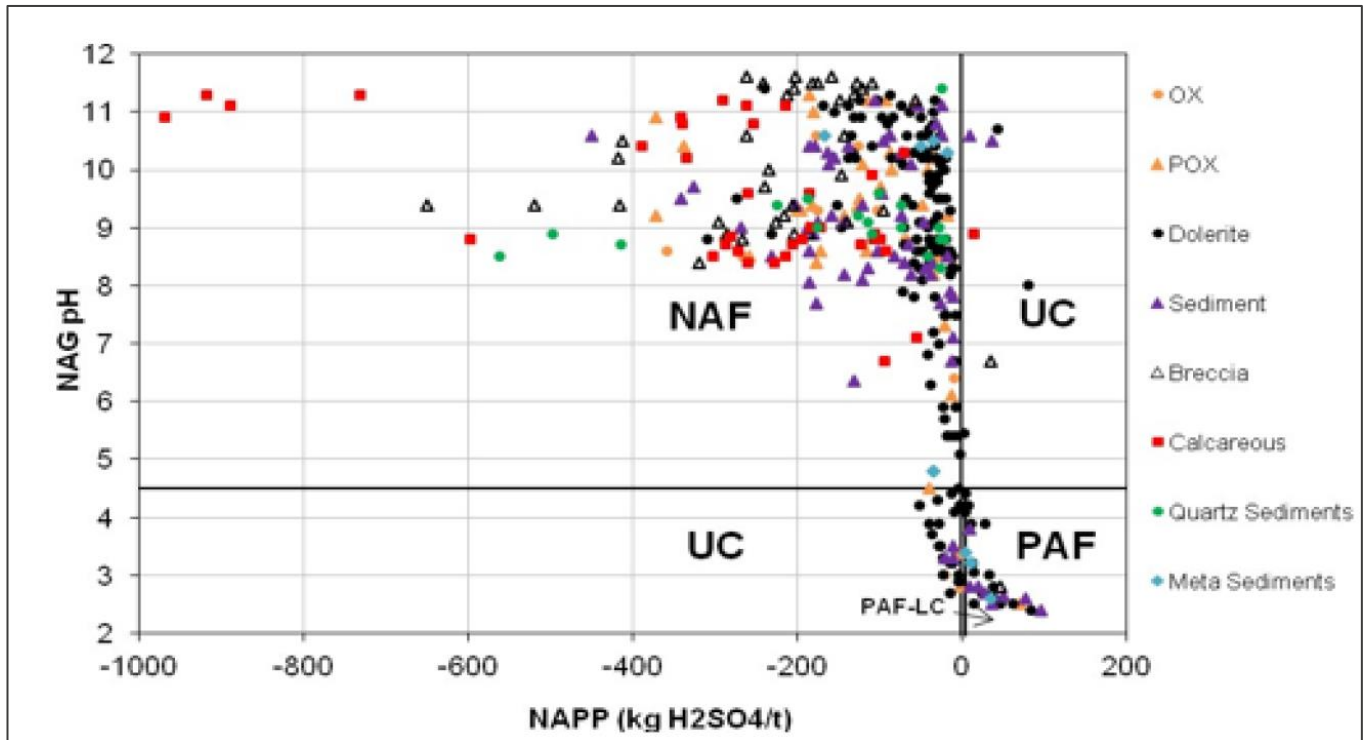


FIGURE 2.7: GEOCHEMICAL CLASSIFICATION PLOT

Distilled water extracts indicated that on average 88% of the non-acid generating waste to be mined (all lithologies except the breccia) is likely to produce leachate with metal concentrations that meet aquatic protection guidelines or are below site background surface concentrations. Electrical conductivity of the leachate was found to be up to 3 times site background surface water concentrations. The weighted average water quality calculated for all the NAF waste was found to meet the ANZECC 95% aquatic protection criteria for all parameters except pH, EC, aluminium and copper. However, the pH and concentrations of copper and aluminium will be below the 90th percentile concentrations measured in surface water at the site. The electrical conductivity of the drainage is likely approximately 2.2 times the 90th percentile conductivity values measured in surface water at the site. Estimates of the dilution prior to release from the sediment ponds to the Morris Creek system indicate that the EC will likely be within ANZECC 95% aquatic protection criteria at release.

Based on these results, the acid neutralising capacity of the material is highly variable and, therefore, for ongoing and operational geochemical testing, both sulfur and ANC testing or NAG pH testing will be required to define the acid formation potential of the material.

WRDs are located in close proximity to the open pits. All waste rock dumps have been designed to have a 15° to 16° outer batter angle with 10m berms every 10 vertical meters to give an overall angle of 12° to 13°. Assessment of waste rock material has determined that the net component is non-acid forming, and there is therefore a low risk of acid-mine drainage. PAF materials are contained within cells. On completion of mining, waste dumps will be rehabilitated by revegetation with native species and grasses for pastoral activities.

2.9.3 Western Waste Rock Dump (WWRD)

The WWRD is located across the original Morris Creek, and acts as the primary storage for Potentially Acid Forming (PAF) waste material generated across site, covering an area of approximately 40 ha. The WWRD is located 100 m southwest from the Southern Rocklands Extended (SRE) Pit and 300 m west from the Southern Rocklands (SR) Pit. Prior to the development of the WRD, an embankment cut-off was constructed to plug the creek and direct flows from Morris Creek into the diversion drain. This Morris Creek diversion embankment forms the upstream toe of the WWRD, with an estimated height of 12m determined using available LiDAR.

As per early design documentation, the PAF material is to be placed towards the southern end of the WWRD, with the original Morris Creek alignment marking the northern boundary of PAF material placement as shown in Figure 2.8.

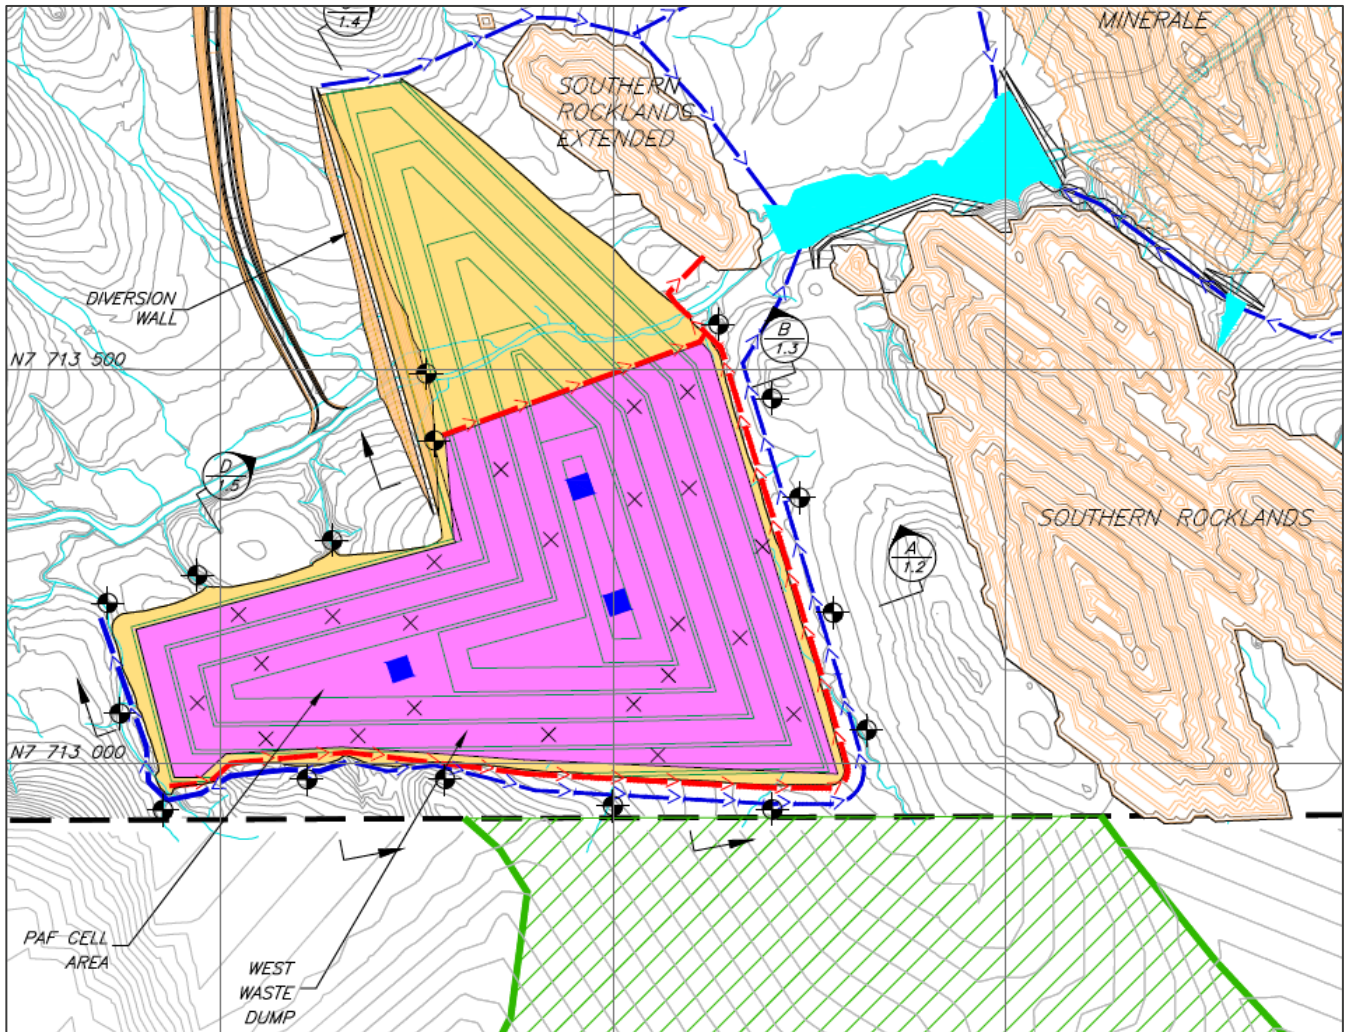


FIGURE 2.8: WWRD (YELLOW) ARRANGEMENT SHOWING PAF STORAGE AREA DESIGN (PURPLE) (KPC, 2011)

Drainage of leachate from PAF material was designed to encourage flow toward the southern and eastern boundaries of the WWRD where collector pipes drain the leachate via gravity to the SRE Pit. A seepage interception drain was designed around the toe of the PAF storage to intercept and transfer seepage into the SRE Pit during PAF material placement.

The seepage interception drain was designed to be removed upon closure of the WWRD, encapsulating the PAF material. Clean water drains were also designed to divert external surface water runoff around the PAF storage into a downstream sediment pond as shown in Figure 2.9. The external batters of the PAF storage area were designed to be covered by a low permeability compacted soil layer with a minimum thickness of 1m. An external layer of NAF waste rock was also specified to form a batter slope of 1V:3H with a minimum width between 6m and 11m, and a thickness on the top surface of 2m.

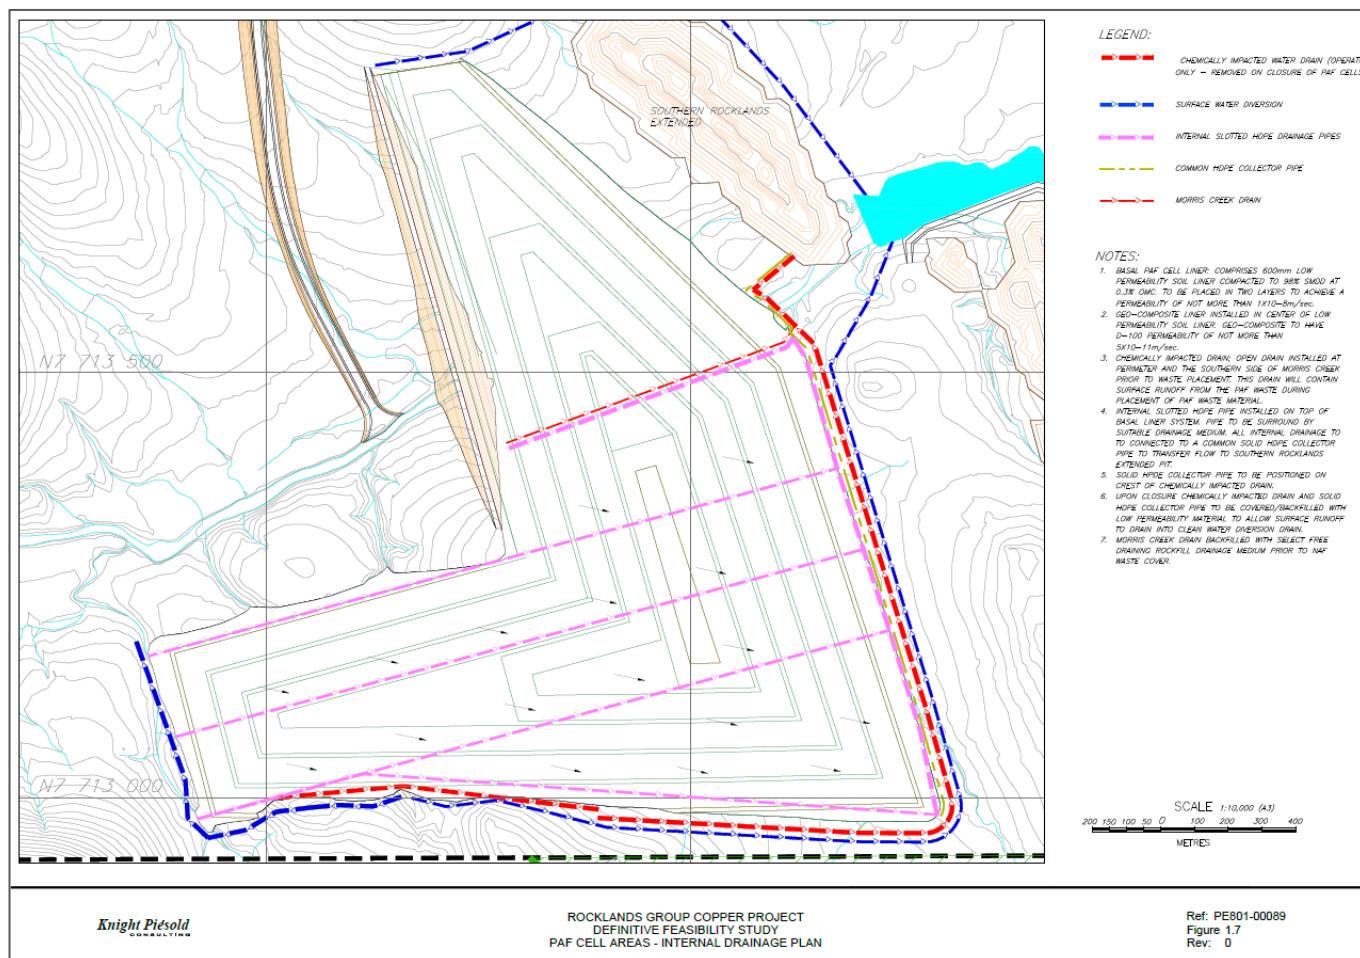


Figure 2.9: PAF Storage Area Internal Drainage Plan Design (KPC, 2011)

2.9.4 PAF Sump Seepage Water Quality

When compared to the ANZECC 2000 95% species protection guidelines and the PAF bore Limits A and B in the EA, water quality results from the PAF Sump (taken between 2015 and 2024) report elevated pH, electrical conductivity, and elevated concentrations of sulfate, dissolved aluminium, arsenic, chromium, copper, lead, nickel, selenium, silver and zinc. A summary of key elevated concentrations from all available monitoring data compared to guideline values and EA limits is presented in Table 2.7.

Average concentrations of key parameters for PAF bores, observation bores (CMB bores) and compliance bores (RMB) are presented in Figure 2.10. The results indicate limited to no PAF seepage influence on compliance or observation bore average water quality, and therefore no obvious impact to groundwater from stored mine waste.

TABLE 2.7: PAF SUMP SEEPAGE WATER QUALITY

Analyte (mg/L unless otherwise indicated)	EA Limit A	EA Limit B	ANZECC 2000 95% Species Protection	PAF SUMP (15/7/15 - 14/7/24)			PAF Bores (19/2/13 - 13/7/24)			RMB Bores (6/9/12 - 14/7/24)			CMB Bores (3/3/12 - 15/7/24)		
				Min	Max	Average	Min	Max	Average	Min	Max	Average	Min	Max	Average
pH (pH units)	6.0-7.5	6.0-8.5	6.5-8.0	7.3	8.4	8.02	6.8	8.7	7.58	7.1	9.2	7.96	6.8	9.4	7.80
EC (µS/cm)	1435	1880		700	1800	1386.11	520	3200	1132.89	610	5500	2515.32	410	2400	1170.06
Sulphate	140	230	1000 (stock)	140	647	356.50	0	960	139.93	0	1200	246.48	0	473	113.78
Chloride				-	-	-	10	220	80.27273	-	-	-	-	-	-
Aluminium		0.055	0.055	0	0.02	0.00359	0	5.3	0.03700	0	0.15	0.00357	0	0.44	0.00348
Arsenic		0.013	0.013	0.004	0.015	0.00835	0	0.008	0.00113	0	0.009	0.00162	0	0.028	0.00256
Boron		3.7	3.7	0.039	0.12	0.07270	0	0.42	0.08189	0.05	1.2	0.36986	0	0.52	0.09971
Chromium		0.001	0.001	0	0.0003	0.00012	0	0.008	0.00018	0	0.005	0.00014	0	0.003	0.00013
Cobalt	0.001	0.002		0	0.004	0.00055	0	0.007	0.00071	0	0.0036	0.00020	0	0.008	0.00040
Copper	0.002	0.003	0.0014	0.001	0.015	0.00454	0	0.019	0.00079	0	0.039	0.00236	0	0.01	0.00072
Iron	4	8		0	0.03	0.00377	0	13.9*	1.914^	0	6.4	0.38063	0	17	1.27917
Lead		0.0034	0.0034	0	0.0001	0.00001	0	0.005	0.00010	0	0.008	0.00014	0	0.004	0.00002
Nickel		0.011	0.011	0	0.0023	0.00062	0	0.054	0.00189	0	0.041	0.00079	0	0.087	0.00155
Selenium		0.005		0.0005	0.015	0.00522	0	0.06	0.00417	0	0.058	0.00247	0	0.051	0.00204
Zinc	0.013	0.033	0.008	0	0.009	0.00256	0	6.2	0.03354	0	2.6	0.01829	0	0.15	0.00665

* Iron reported at 110 mg/L on 25 February 2023 is considered to be an erroneous reading and has been removed.

^ Iron average of 2.36659 has been amended with the removal of 110 mg/L reading on 25 February 2023.

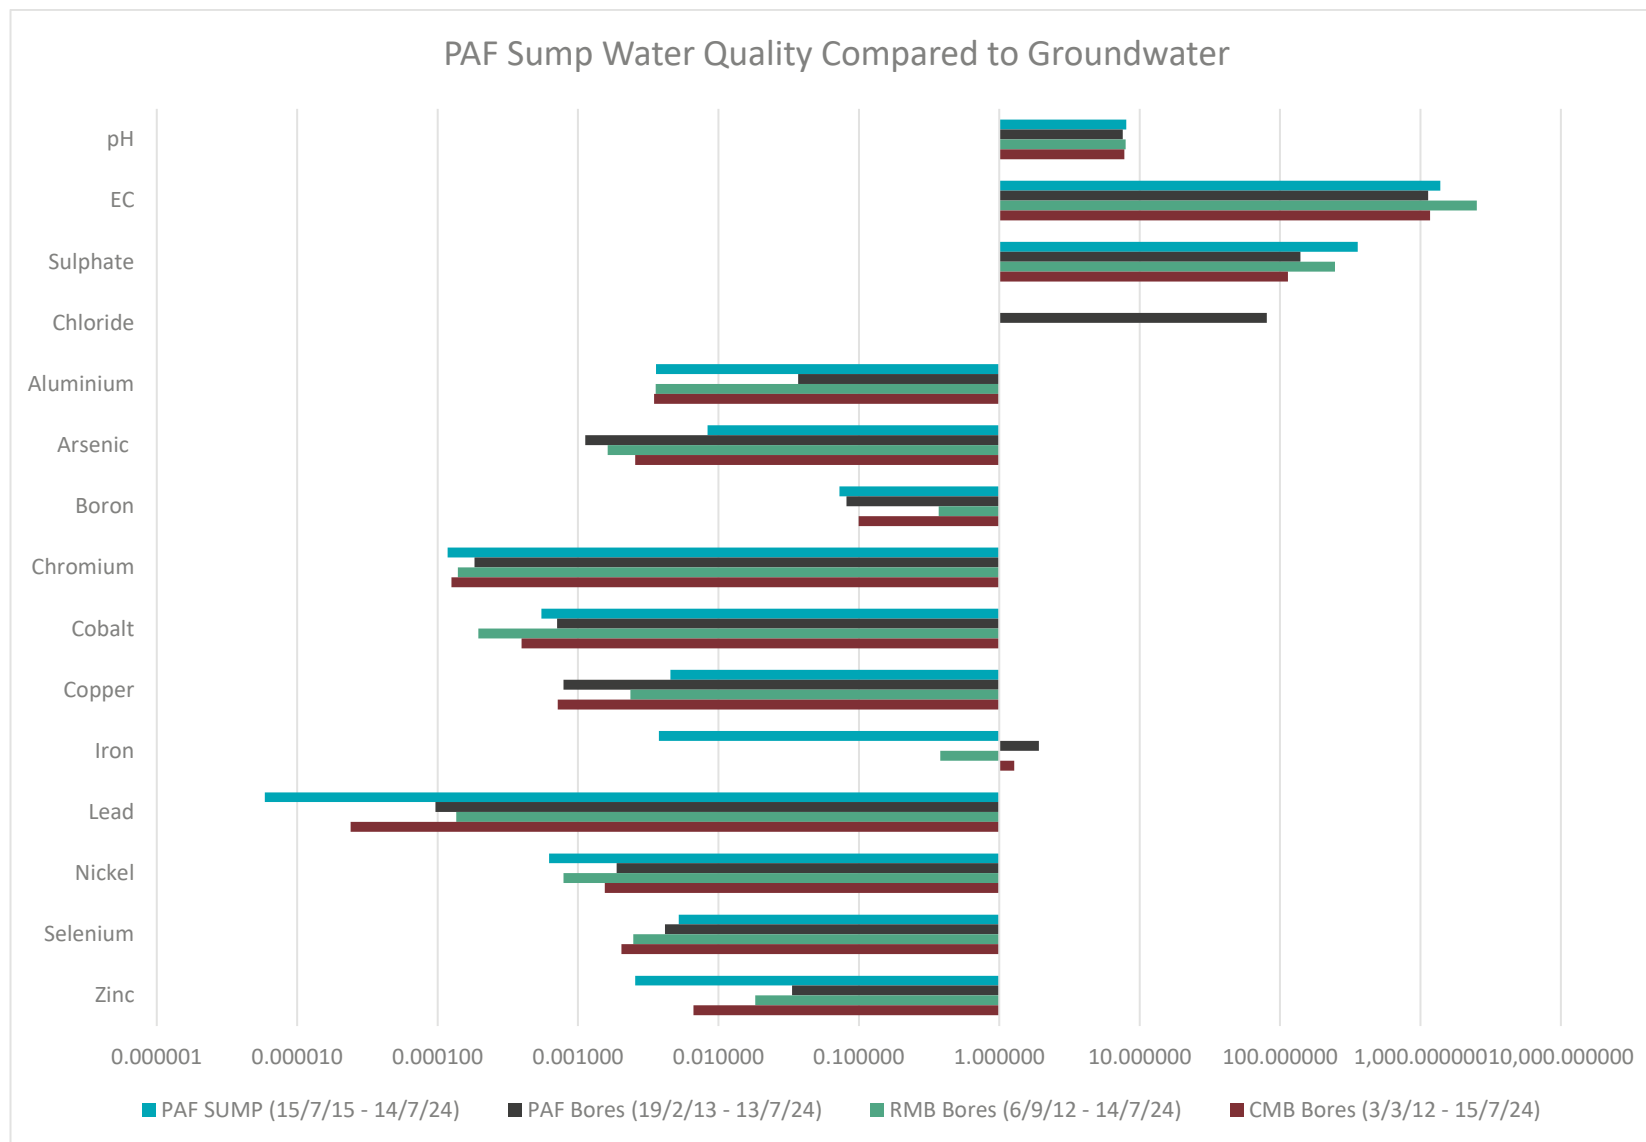


Figure 2.10: PAF Sump Water Quality

2.10 Groundwater Occurrence, Aquifers and Aquitards

The RCM is located within the management area of the Great Artesian Basin and the Great Artesian Basin and Other Regional Aquifers (GABORA) Water Plan of 2017.

Previous groundwater studies undertaken before mining commences evaluated groundwater occurrence in the RCM area. A bore census completed in 2008 from bores used for livestock water supply in the project area revealed the majority of bores are relatively shallow, and that water strikes usually occur between about 10 m to 30 m below ground surface (Knight Piésold, 2008). Total air-lift yields vary between 1 L/s and 6 L/s.

Throughout the area, rivers and creeks are classified as losing streams, i.e. stream flow volume is lost via infiltration, as the groundwater level is below the base of the stream channel. Two (2) aquifers were identified during the pre-mining hydrogeological investigation (Knight Piésold, 2008):

1. The first is located at the interface between the weathered and the fresh rock and extends over the entire area.
2. The second aquifer is a fractured rock aquifer located within the fresh rock. This aquifer appears to display a double porosity, with the major contribution to groundwater flow inferred to come from the sets of WNW, ENE and N striking sub-vertical faults identified in the area. The minor contribution to the aquifer flow comes from other sets of fractures and joints or from the interface aquifer.

Drilling encountered flows between 2 L/s and 6 L/s between 15 m and 118 m below surface; however, many bores were dry.

Recharge to the aquifers from precipitation is intermittent, and the potential recharge to groundwater in the area is low. Major aquifer recharge occurs predominantly with cyclonic precipitation. Groundwater chemistry shows the water to be of a character that is typical for extended residence times. Dissolved solid concentrations are influenced by cation and base exchange with the rock, in particular the calcareous horizons. The existing groundwater bore network is presented in Figure 2.11.

2.11 Depth to Groundwater and Groundwater Flow Direction

The pre-mining groundwater across the site was found to occur between a minimum of 6.9 m below ground level and a maximum of 25.32 m below ground level (Knight Piésold, 2008). Converted relative level (RL) of the 2008 monitoring data using the RL of each bore provided in Knight Piésold (2008) shows groundwater levels ranged between 205.73 – 208.36 m AHD.

The pre-mining GW level at each void were (from monitoring data):

- SRE (Bore CMB12; first measurement 23 July 2013): 16.94 mbgl.
- SR (Bore CMB03; first measurement 28 November 2012): 15.51 mbgl.
- LM (Bore CMB02; first measurement 28 November 2012): 12.70 mbgl.

These compare with the Knight Piésold May 2008 groundwater levels measured in exploration bores at the then proposed LM pit between 205.73 and 208.36 mAHD (8.85m and 12.62m below surface). The first record of dewatering was 12 October 2014, at which time the level in CMB02 was at 58.26 mbgl.

The existing groundwater monitoring network at the site is summarised in Table 2.8, with locations presented in Figure 2.11. Groundwater bore construction reports are presented in Appendix A.

TABLE 2.8: ROCKLANDS GROUNDWATER MONITORING NETWORK

Monitoring Point	Location GIS (decimal degrees)		Surface RL (m) ¹	Total Bore Depth (mbgl)	Top of Screen Depth (mbgl)	Screened interval (mAHD)	Drilling Method	Date Completed	Geological Unit (Lithology)
	Latitude	Longitude							
RMB01	-20.621212	146.308854	216.2	36	24	192.2-180.2	Rotary Air	20-Mar-08	TQr-QLD (Unknown)
RMB02	-20.655995	140.35804	224.2	108	18	206.2-116.2	Rotary Air	01-Apr-13	PLkc-c (Siltstone)
RMB03	-20.674039	140.38437	211.63	54	12	199.63-157.63	Rotary Air	12-Mar-13	TQr-QLD (Siltstone)
RMB04	-20.665097	140.3669	216.471	72	18	198.471-144.471	Rotary Air	13-Mar-13	Qa-QLD (Siltstone)

Monitoring Point	Location GIS (decimal degrees)		Surface RL (m) ¹	Total Bore Depth (mbgl)	Top of Screen Depth (mbgl)	Screened interval (mAHD)	Drilling Method	Date Completed	Geological Unit (Lithology)
	Latitude	Longitude							
RMB05	-20.678309	140.33887	227.3	34	6	221.3-193.3	Rotary Air	17-Apr-13	PLj (Unknown)
RMB06	-20.682113	140.39686	202	36	28	174-166	Rotary Air	23-Dec-02	Qa-QLD (Granite)
PAFCMB01	-20.681652	140.35952	224.413	32	6	218.413-192.413	Unknown	06-May-13	PLj (Siltstone)
PAFCMB02	-20.681517	140.35535	234.726	32	6	228.726-202.726	Rotary Air	05-May-13	PLj (Siltstone)
PAFCMB03	-20.676416	140.35805	219.64	32	6	213.64-187.64	Rotary Air	06-May-13	PLj (Siltstone)
PAFCMB04	-20.673512	140.35455	228.064	32	8	220.064-196.064	Unknown	07-Dec-16	PLj (Shale/ Quartzite)
TSFCMB01	-20.648728	140.40181	203.486	34	6	197.486-169.486	Rotary Air	07-May-13	TQR-QLD (Granite)
TSFCMB02	-20.661797	140.41778	208.364	34	6	202.364-174.364	Rotary Air	07-May-13	PLkc-c (Granite)
TSFCMB04	-20.652902	140.41807	198.803	34	6	192.803-164.803	Rotary Air	07-May-13	TQR-QLD (Granite)
TSFCMB05	-20.662225	140.40096	213.52	40	28	185.52-173.52	Rotary Air	18-Jun-15	PLkc-c (Sandstone/ Dolerite)
CMB01	-20.667601	140.36127	226.799	303	19	207.799--76.201	Rotary Air	16-May-12	PLj (Dolerite)
CMB02	-20.672583	140.36616	217.181	303	18	199.181--85.819	Rotary Air	05-Jun-12	Qa-QLD (Dolerite)
CMB03	-20.676097	140.36536	223.209	305	18	205.209--81.791	Rotary Air	10-Oct-12	PLj (Siltstone)
CMB04	-20.673829	140.36226	216.626	305	12	204.626--88.374	Rotary Air	27-Oct-12	Qa-QLD (Dolerite)
CMB05	-20.672439	140.36113	219.858	303	18	201.858--83.142	Rotary Air	12-Jun-12	PLj (Dolerite/ Quartzite)
CMB06	-20.671683	140.36069	217.709	142	18	199.709-75.709	Rotary Air	03-Oct-12	PLj (Dolerite)
CMB07	-20.670874	140.35989	219.145	305	22	197.145--85.855	Rotary Air	15-Jun-12	PLj (Dolerite)
CMB08	-20.681439	140.36483	226.194	301	21	205.194--74.806	Rotary Air	02-Jun-12	PLnm (Dolerite/ Quartzite)
CMB09	-20.675541	140.36019	218.347	305	12	206.347--86.653	Rotary Air	24-Oct-12	PLj (Dolerite)
CMB10	-20.678703	140.36066	229.51	273	18	211.51--43.49	Rotary Air	28-Nov-12	PLj (Sandstone/ Dolerite)
CMB11	-20.681373	140.36779	227.235	170	6	221.235-57.235	Rotary Air	24-Nov-12	PLnm (Quartzite)
CMB12	-20.673226	140.35638	225.576	105	12	213.576-120.576	Rotary Air	05-May-13	PLj (Siltstone)

In general groundwater levels imitate the local topography where groundwater levels are shallower in creek valleys and deeper on hill slopes. Groundwater flow is in a north-easterly direction across the ML90177 (Figure 2.12), with a low gradient at 0.0025 across the main deposits, that then becomes more easterly across the eastern block with a slightly steeper gradient at 0.0032. This change appears to be driven by the direction of the Butcher Creek sub-catchment which lies to the south of the tenements.

The low flow gradients and changes in direction suggest that groundwater flow is not governed by small changes in topography between sub-catchments, but rather follows a more regional trend governed by surface water drainages. It's therefore inferred that groundwater may flow across sub-catchment boundaries, and that recharge in adjacent sub-catchments may influence the availability of groundwater (Knight Piésold, 2008).

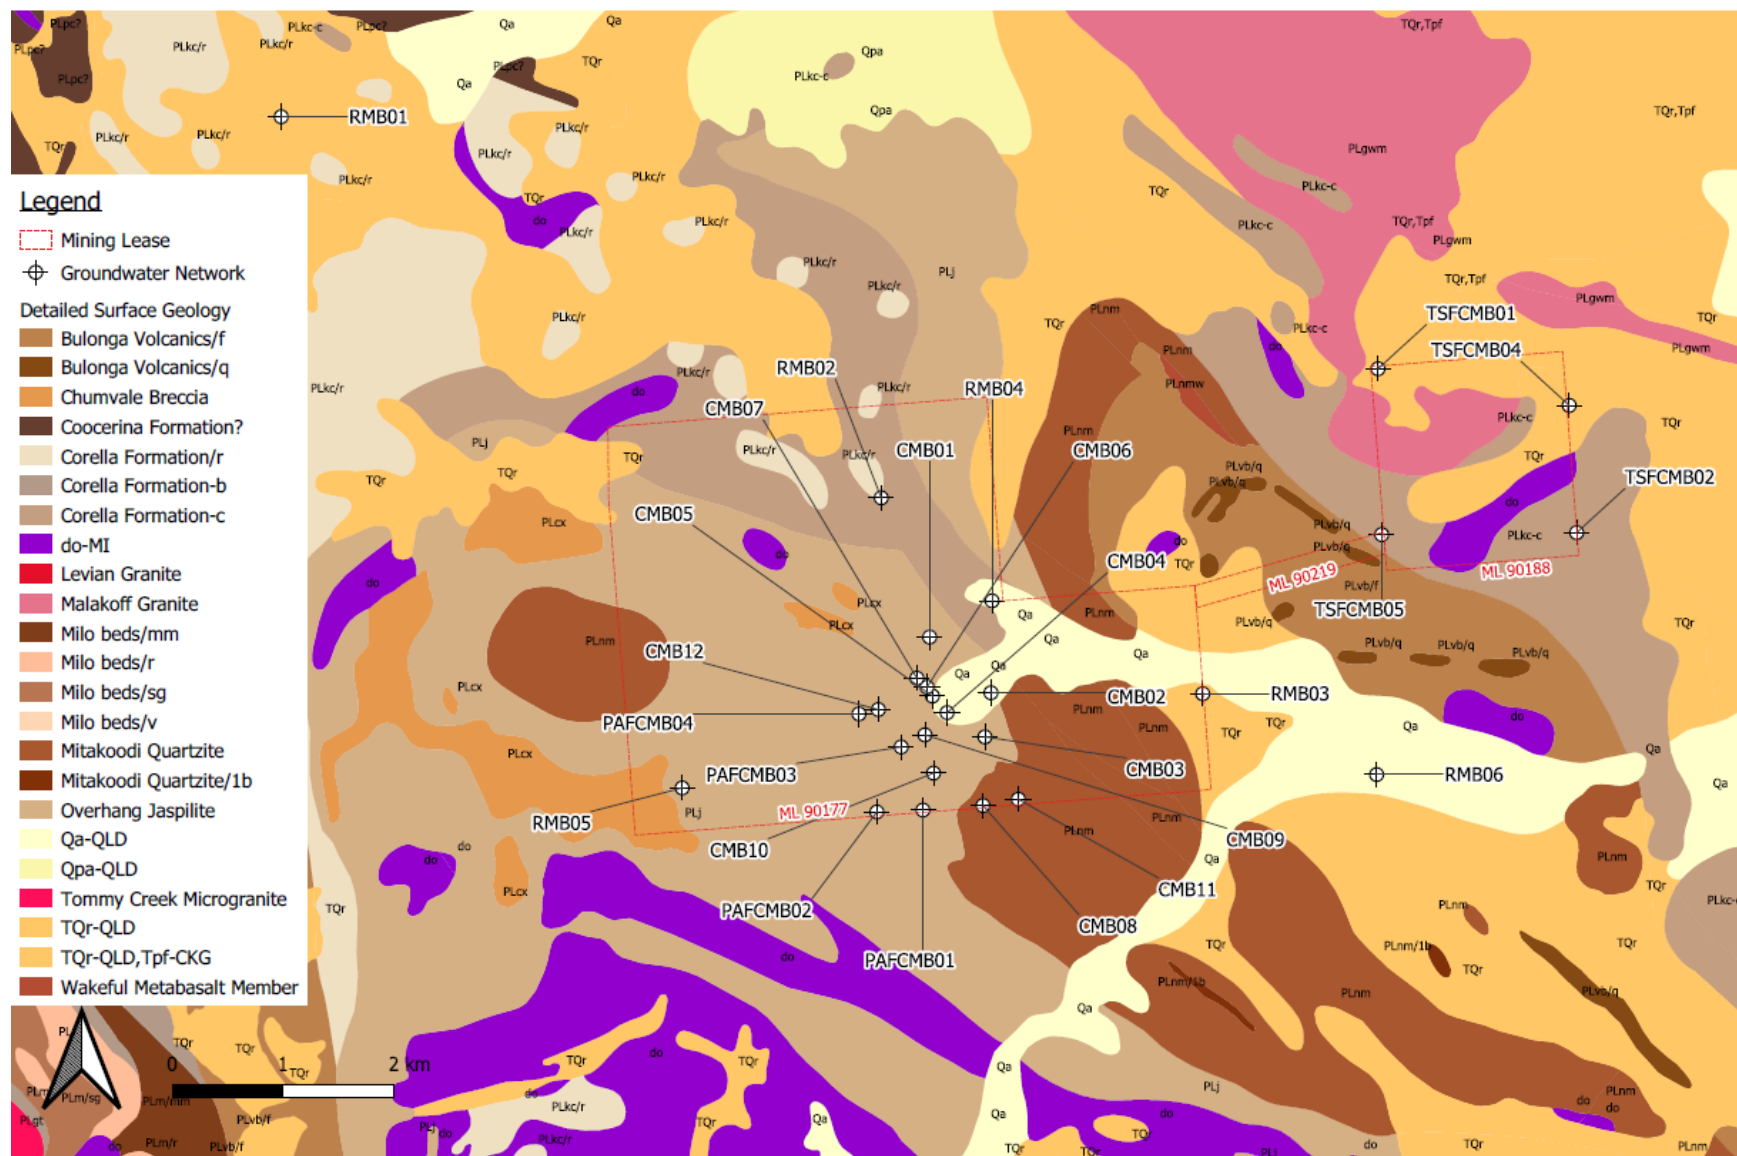


Figure 2.11: Groundwater Monitoring Network



Figure 2.12: Groundwater Level Contours and Flow Direction (ATCW2022b).

A review of recent trends in groundwater levels shows a dominant rising trend between 2014 and 2019 and although they have since receded, they remain above 2014 levels (Figure 2.13). This is likely in response to above average rainfall over the period, as shown in Figure 2.2, with the trends shown consistently across all bores.



Figure 2.13: Groundwater Levels

2.12 Groundwater Quality

Pre-mining groundwater was circum-neutral to slightly alkaline, with EC values and TDS concentrations relatively high, indicative of elevated concentrations of all chemical constituents. This is common in groundwater that is in contact with calcareous rocks, and which has an extended residence time in the ground (Knight Piésold, 2008). All groundwater samples fell in the centre of the diamond field of the Piper diagram, indicative of a dynamic groundwater regime with some residence time in the aquifer where the water is influenced by base exchange; in particular, the water is rich in bicarbonate, clearly influenced by the limestone and calcareous units in the geological sequence.

Groundwater quality for bores within each geological unit compared to the ANZECC 2000 95% species protection guideline is summarised in Table 2.9, and average concentrations of all parameters presented in Figure 2.16. The greatest variances in reported concentrations between the geological units are noted for EC, Sodium, Hardness, Sulfate, Chloride and total Alkalinity. Maximum concentrations of pH, chloride, sulfate, sodium, aluminium, arsenic, chromium, copper, lead, manganese, nickel and zinc were reported in exceedance of the ANZECC guideline on one or more occasion between 2012 and 2024. A single exceedance of the average concentrations across all monitoring was reported for aluminium in the colluvium bores, originating from readings obtained from TSFCMB04. Monitoring data from TSFCMB04 obtained between July 2013 and July 2024 indicates the concentration of aluminium is decreasing over time, with concentrations reported between 0.001 and 0.92 mg/L and an average concentration of 0.179 mg/L. The reduction in concentration is demonstrated with only three (3) detections of aluminium above the laboratory limit of reporting across 21 events since January 2022.

A detailed assessment of groundwater quality concluded (ATC Williams, 2022):

- There is some evidence to suggest vertical migration through the granite into the upper groundwater levels at TSFCMB04 and TSFCMB05. However, the variability, and trends of parameters across the TSF bores have caused uncertainty in the data and it was recommended that monitoring continues to further assess these observations.
- There is some evidence to suggest vertical migration through the siltstone and into the upper groundwater levels at PAFCMB03. Once again, the variability, and trends of parameters across the PAF bores have caused uncertainty in the data and it was recommended that monitoring continues to further assess these observations.
- There is no evidence to suggest that impacts occur from mine effected water from a review of the RMB monitoring bore water quality data.
- The monitoring network itself is deemed suitable for the purpose of assessing potential impacts from mining operations.

An analysis of trends in pH and SO₄ is provided below.

2.12.1 pH

A review of pH in monitoring bores for the site from 2012 to 2023 is provided below in Figure 2.14.

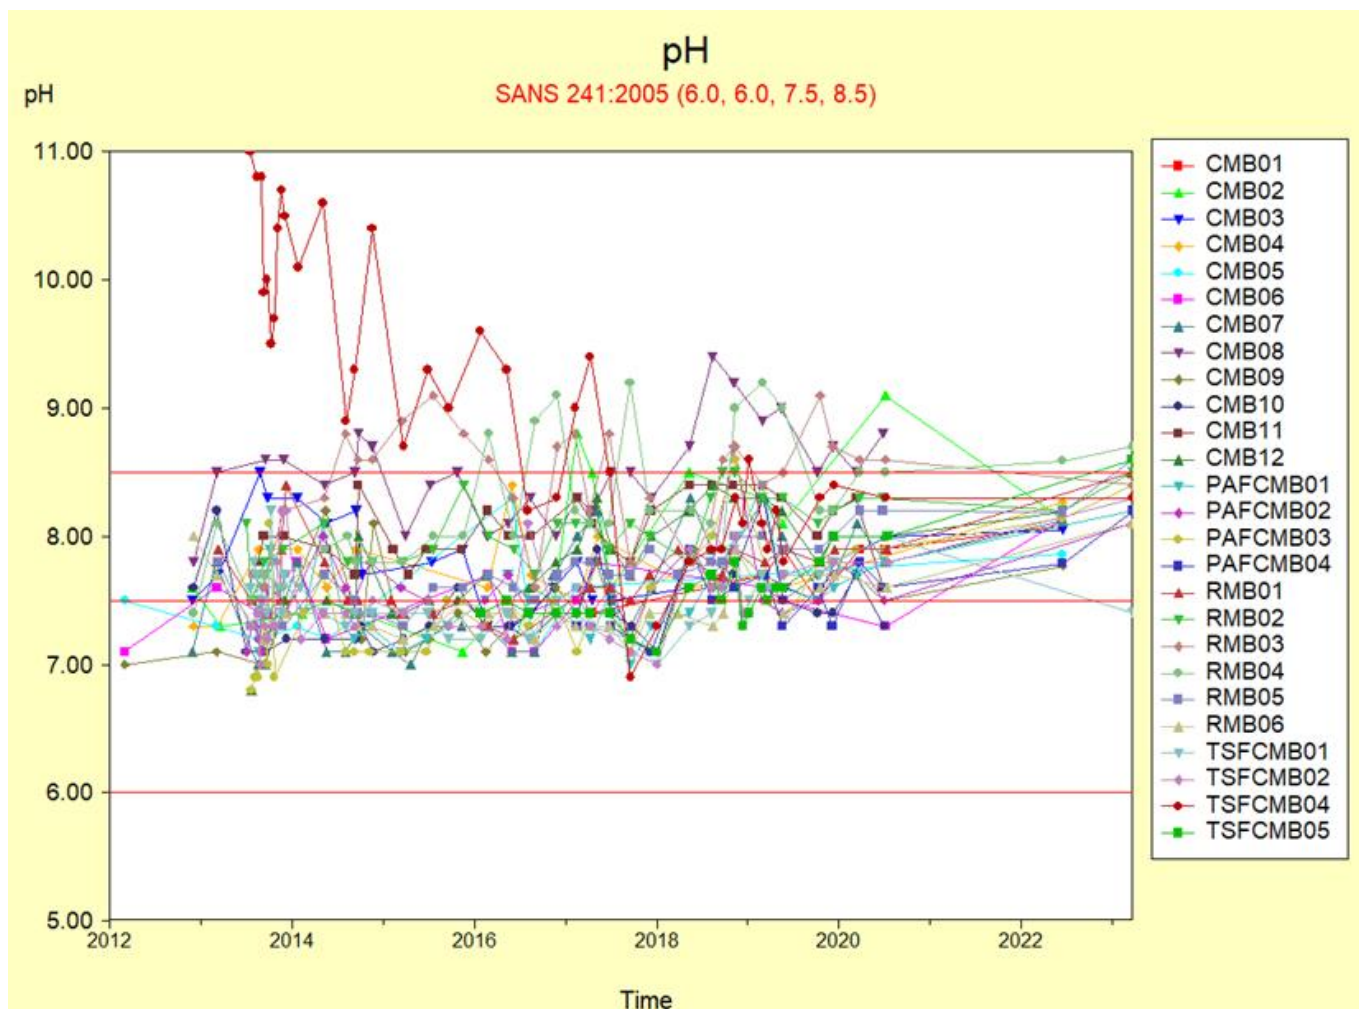


Figure 2.14: Review of pH in Groundwater Monitoring Bores (2012-2024)

Alkaline conditions exist at RCM, with monitoring showing a steady increase in pH values since 2020. It is unclear the driver for this occurrence, but it may be related to:

- Increased groundwater recharge from rainfall.
- Increased rainfall runoff into residual voids.

- Reduced oxidation of materials at surface through better controls or reduced volumes onsite.
- Reduced oxidation of materials through establishing a water cover in the residual voids.

2.12.2 Sulfate (SO₄)

A review of Sulfate (SO₄) in monitoring bores for the site from 2012 to 2023 is provided below in Figure 2.15.

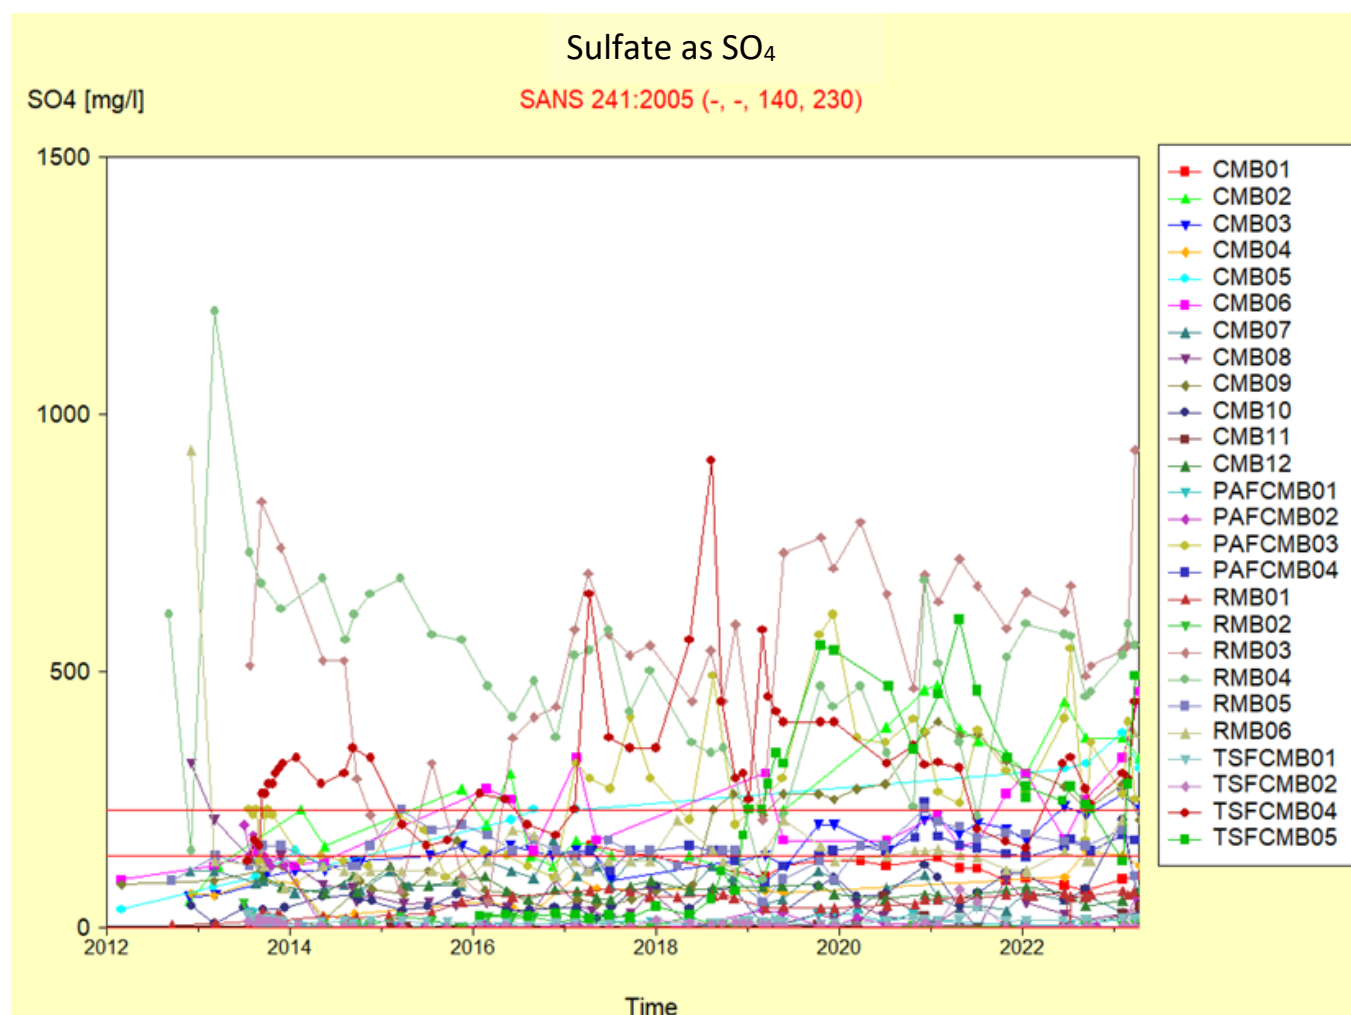


Figure 2.15: Review of SO₄ in Groundwater Monitoring Bores (2012-2023)

Sulfate (SO₄) values from some bores indicate concentrations above the trigger limits, while neighbouring bores have concentrations below the trigger limits with the time series values displaying no definite trend. Several factors may contribute to this observation:

1. **Localized Contamination:** It is possible that the bores with elevated SO₄ concentrations are located in areas where localized sources of contamination exist. These sources might be specific to those particular locations and the contamination may be limited to a small area, leading to higher sulfate levels in groundwater at those locations.
2. **Geology and Hydrogeology:** Variations in the geology and hydrogeological conditions of the area may influence the movement and distribution of contaminants. Geological features such as fractures, faults, or preferential pathways may cause localized zones of higher sulfate concentrations. The movement of groundwater through different geological formations might explain the variations observed in sulfate levels between bores.
3. **Mixing of Groundwater:** Groundwater systems are often complex, with different sources of water mixing. If the bores with elevated SO₄ values are located near areas where groundwater with higher sulfate concentrations is naturally occurring or is impacted by historical mining activities, it could influence the overall sulfate levels in those specific bores.

4. **Sampling or Measurement:** It's essential to consider the possibility of sampling or measurement errors. Factors like inadequate sampling techniques, contamination during sampling, or inconsistent measurement practices may lead to apparent discrepancies in sulfate values. It is crucial to ensure proper sampling protocols and accurate laboratory analyses to rule out measurement errors.
5. **Temporal Variability:** The absence of a definite trend in time series values suggests that sulfate concentrations may vary over time without a consistent pattern. Sulfate levels may be influenced by a range of factors, including seasonal variations, changes in precipitation patterns, variations in mining activities, and hydrological conditions. These temporal fluctuations might contribute to the observed inconsistencies in sulfate values without a clear trend.

TABLE 2.9: GROUNDWATER QUALITY SUMMARY BY GEOLOGY

Parameter	ANZECC 2000 Guideline	Alluvium Bores (RMB04, RMB06, CMB02, CMB04)				Colluvium Bores RMB01, RMB03, TSFCMB01, TSFCMB04				Corella Formation -c RMB02, TSFCMB02, TSFCMB05				Overhang Jaspilite RMB05, PAFCMB01, PAFCMB02, PAFCMB03, PAFCMB04, CMB01, CMB03, CMB05, CMB06, CMB07, CMB09, CMB10, CMB12				Mitakoodi Quartzite CMB08, CMB11			
		count	min	max	average	count	min	max	average	count	min	max	average	count	min	max	average	count	min	max	average
Temp (Field)		7	0	28	21.39	9	19.7	29.3	26.01	7	19.6	29	25.80	22	0	29	16.90	4	0	27.7	12.98
pH (Field)	6.0-8.5	67	0	9.36	7.62	78	6.76	9.06	7.58	72	6.4	8.25	7.22	210	0	8.2	6.93	28	0	9.37	7.44
pH (Lab)	6.0-8.5	100	7.1	9.2	7.86	90	6.9	11	8.28	102	7	9.1	7.74	334	6.8	8.7	7.60	58	7.6	9.4	8.30
EC (Field)		66	0	6720	2619.42	75	826.2	5410	2405.41	68	809	3699	1609.25	207	0	3810	1540.25	26	0	2089	1320.73
EC (Lab)		99	680	5500	2314.92	95	510	5200	1332.80	104	480	2700	1146.34	343	520	3700	1304.26	62	410	2000	1126.29
Turbidity (Lab)		80	0	670	27.78	104	0	1000	52.67	126	0	740	35.77	197	0	4400	162.28	2	44	160	102.00
Turbidity (Field)		79	0	1400	132.42	47	0.24	149	15.49	32	0.55	43.4	11.22	342	0	2240	140.21	89	0	164	19.64
Chloride	350 (irrigation)	58	0	814	280.34	66	19	1100	281.97	53	12	230	93.96	176	0	330	105.02	26	0	180	80.38
Hardness (as CaCO ₃)		159	0	1000	324.91	152	30	750	275.55	156	66	1300	395.42	527	0	3100	436.81	90	0	460	109.74
Sulfate (SO ₄)	1000 (Stock)	163	0	1200	294.04	158	5	950	230.27	165	0	780	100.84	539	0	840	132.83	90	0	320	33.74
Suspended Solids		161	0	2900	72.94	154	0	880	73.98	159	0	1100	56.88	536	0	14000	208.85	90	0	1600	35.04

Parameter	ANZECC 2000 Guideline	Alluvium Bores (RMB04, RMB06, CMB02, CMB04)				Colluvium Bores RMB01, RMB03, TSFCMB01, TSFCMB04				Corella Formation -c RMB02, TSFCMB02, TSFCMB05				Overhang Jaspilite RMB05, PAFCMB01, PAFCMB02, PAFCMB03, PAFCMB04, CMB01, CMB03, CMB05, CMB06, CMB07, CMB09, CMB10, CMB12				Mitakoodi Quartzite CMB08, CMB11			
		count	min	max	average	count	min	max	average	count	min	max	average	count	min	max	average	count	min	max	average
Calcium		161	0	200	49.11	154	11	180	51.21	158	2.4	160	62.95	532	0	1100	79.52	90	0	69	13.77
Magnesium		161	0	170	49.36	154	0	130	34.63	158	0	230	55.29	532	0	180	57.72	90	0	75	18.49
Potassium		119	0	16	4.74	109	0	19	5.81	116	0	28	10.01	381	0	54	11.47	63	0	13	6.00
Sodium	460 (irrigation)	119	0	1300	480.02	109	71	1100	400.44	116	25	681	193.94	381	0	888	174.72	63	0	380	259.33
Bicarbonate (as CaCO3)		118	0	1600	614.60	108	8	1400	558.68	115	310	760	546.10	381	0	1400	492.97	63	0	940	503.19
Carbonate (as CaCO3)		119	0	259	24.08	109	0	91	6.46	117	0	46	2.97	381	0	77	1.92	63	0	64	19.90
Hydroxide (as CaCO3)		45	0	0	0.00	64	0	0	0.00	39	0	0	0.00	137	0	0	0.00	20	0	0	0.00
Total Alkalinity (as CaCO3)		40	0	1700	598.75	48	360	1400	725.42	39	270	1400	623.59	129	0	1300	477.05	20	0	940	622.00
Dissolved Aluminium	0.055	163	0	0.44	0.0053	158	0	0.92	0.0599	165	0	0.54	0.0090	538	0	5.3	0.0187	90	0	0.013	0.0020
Dissolved Arsenic*	0.013	138	0	0.009	0.0011	158	0	0.015	0.0032	165	0	0.004	0.0009	409	0	0.028	0.0022	46	0	0.005	0.0018
Dissolved Arsenic (V)	0.013	27	0	0.003	0.0008	0	0	0	0.0000	0	0	0	0.0000	138	0	0.036	0.0012	46	0	0.005	0.0029

Parameter	ANZECC 2000 Guideline	Alluvium Bores (RMB04, RMB06, CMB02, CMB04)				Colluvium Bores RMB01, RMB03, TSFCMB01, TSFCMB04				Corella Formation -c RMB02, TSFCMB02, TSFCMB05				Overhang Jaspilite RMB05, PAFCMB01, PAFCMB02, PAFCMB03, PAFCMB04, CMB01, CMB03, CMB05, CMB06, CMB07, CMB09, CMB10, CMB12				Mitakoodi Quartzite CMB08, CMB11			
		count	min	max	average	count	min	max	average	count	min	max	average	count	min	max	average	count	min	max	average
Dissolved Boron	3.7	163	0	0.98	0.3238	158	0	1.1	0.3930	165	0.05	0.84	0.1343	539	0	0.52	0.0945	90	0	0.27	0.1105
Dissolved Chromium	0.001	163	0	0.005	0.0001	158	0	0.005	0.0002	165	0	0.002	0.0001	539	0	0.008	0.0002	90	0	0.001	0.0001
Dissolved Cobalt		163	0	0.004	0.0001	158	0	0.003	0.0004	165	0	0.007	0.0010	539	0	0.008	0.0006	90	0	0.002	0.0001
Dissolved Copper	0.014	163	0	0.039	0.0032	158	0	0.008	0.0010	165	0	0.012	0.0009	539	0	0.019	0.0009	90	0	0.005	0.0005
Dissolved Iron		161	0	13	0.5893	156	0	6.4	0.1450	162	0	5.3	0.5151	536	0	110	1.8360	90	0	5	0.6358
Dissolved Lead	0.0034	163	0	0.008	0.0002	158	0	0.005	0.0001	165	0	0.009	0.0001	539	0	0.005	0.0001	90	0	0.001	0.0000
Dissolved Manganese	1.9	163	0	1.1	0.1073	158	0	3.14	0.6577	165	0	3.44	0.9765	539	0	6.3	0.4866	90	0	1.5	0.2616
Dissolved Nickel	0.011	163	0	0.023	0.0007	158	0	0.03	0.0019	165	0	0.016	0.0015	539	0	0.087	0.0018	90	0	0.012	0.0007
Dissolved Selenium		163	0	0.05	0.0028	158	0	0.058	0.0016	165	0	0.025	0.0031	538	0	0.051	0.0031	90	0	0.003	0.0002
Dissolved Silver	0.0005	161	0	0.0002	0.0000	156	0	0.0004	0.0000	162	0	0.00003	0.0000	535	0	0.0004	0.0000	90	0	0.00002	0.0000
Dissolved Uranium		161	0	0.068	0.0149	156	0	0.13	0.0178	162	0	0.14	0.0205	536	0	0.12	0.0116	90	0	0.012	0.0015

Parameter	ANZECC 2000 Guidelin e	Alluvium Bores (RMB04, RMB06, CMB02, CMB04)				Colluvium Bores RMB01, RMB03, TSFCMB01, TSFCMB04				Corella Formation -c RMB02, TSFCMB02, TSFCMB05				Overhang Jaspilite RMB05, PAFCMB01, PAFCMB02, PAFCMB03, PAFCMB04, CMB01, CMB03, CMB05, CMB06, CMB07, CMB09, CMB10, CMB12				Mitakoodi Quartzite CMB08, CMB11			
		count	min	max	average	count	min	max	average	count	min	max	average	count	min	max	average	count	min	max	average
Dissolved Zinc	0.008	162	0	0.16	0.009383	158	0	0.042	0.0050	165	0	2.6	0.0230	539	0	6.2	0.0196	90	0	0.053	0.0034

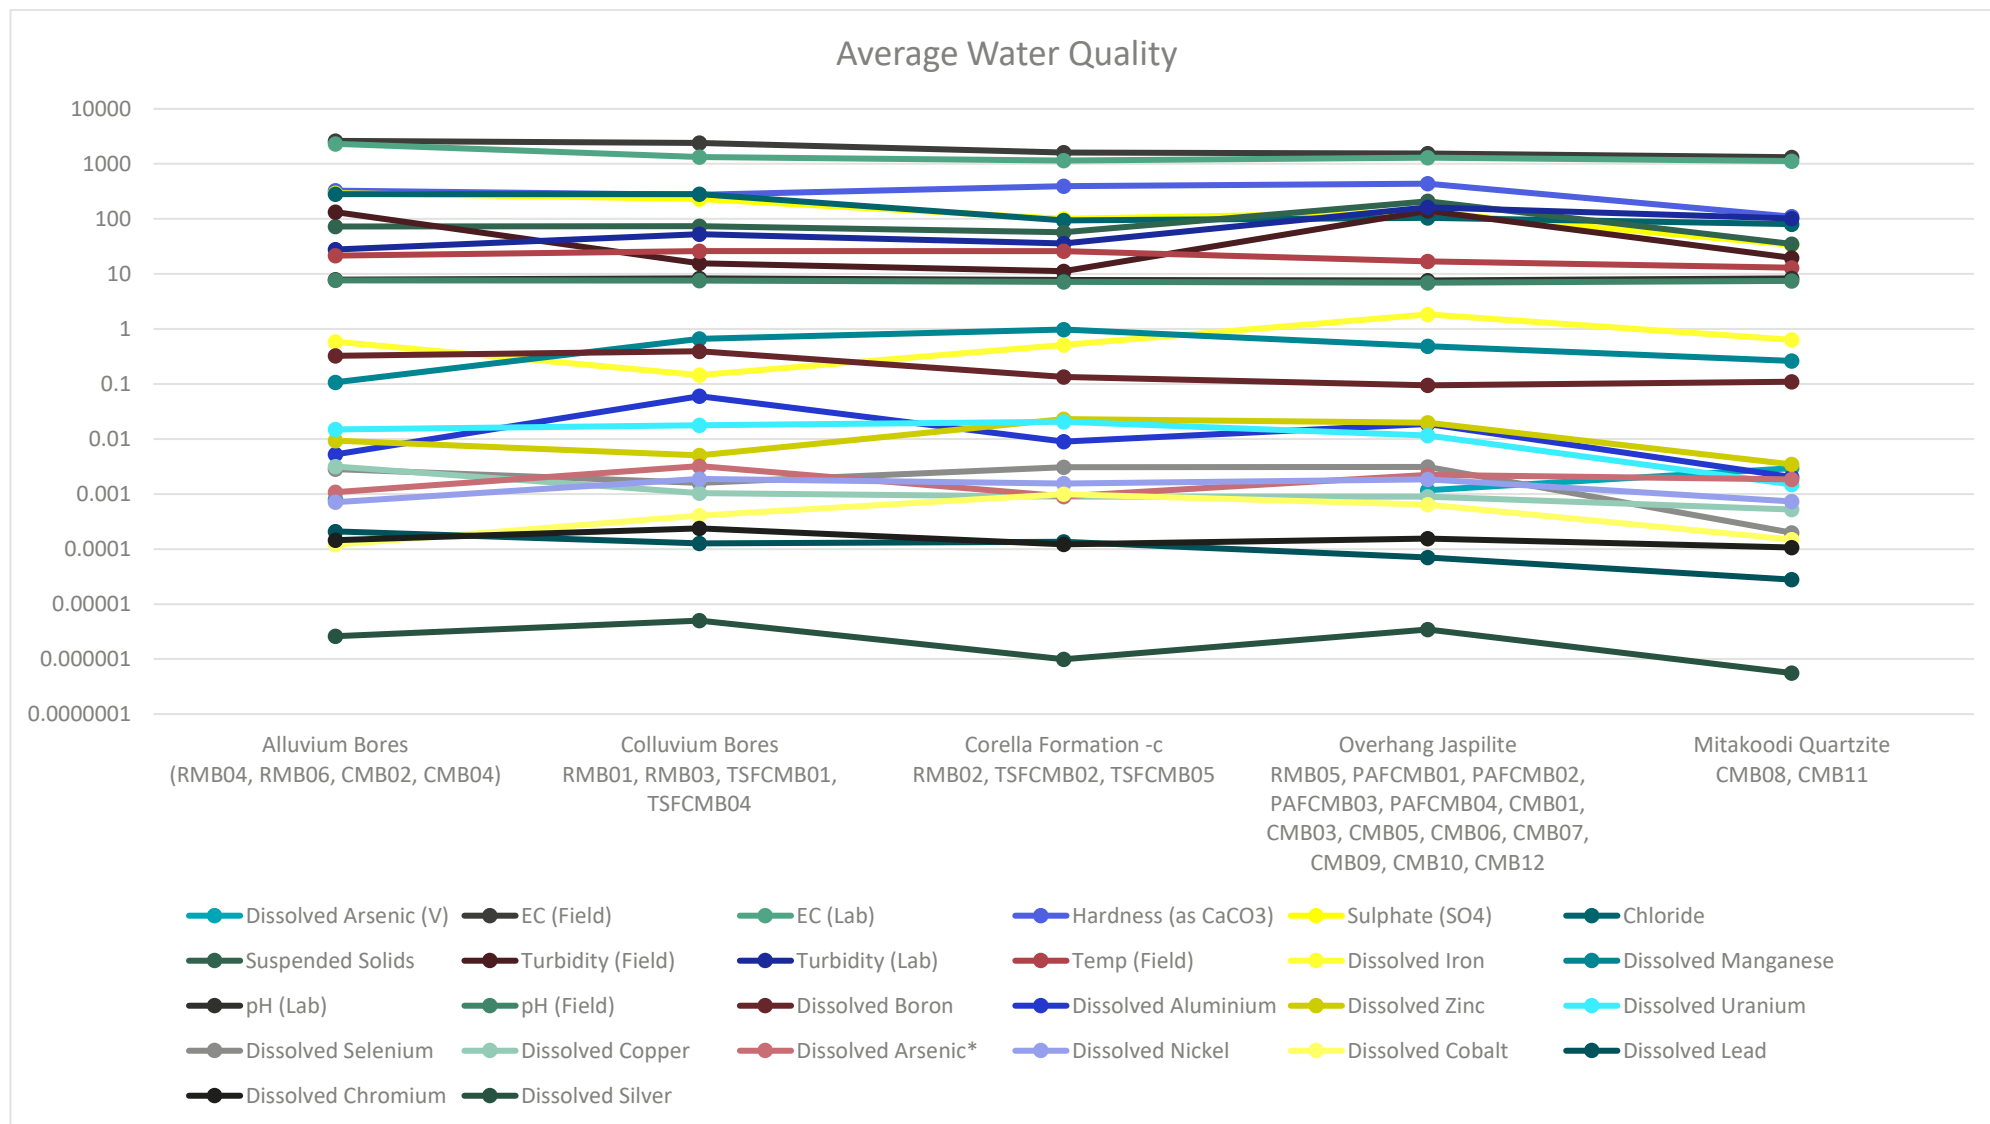


Figure 2.16: Average Parameters Grouped by Geology

2.12.3 Post Closure Groundwater Quality

Post closure groundwater quality is likely to be similar to the current (between January 2022 and April 2023) average water quality, with the potential of increasing salinity due evapo-concentration within final voids. A description of existing groundwater quality is provided below.

- At the reference points (RMB Bores):
 - Cr and Pb are predominantly absent.
 - Average pH will remain circum-neutral to slightly alkaline with slightly saline ECs (in $\mu\text{S}/\text{cm}$), relatively low concentrations of SO_4 and Cl and generally very low concentrations of dissolved heavy metals except for elevated concentrations of Al, B, Se and U.

TABLE 2.10: GROUNDWATER QUALITY AT THE REFERENCE POINTS (JANUARY 2022 TO APRIL 2023)

Statistic	pH	EC	SO_4	Cl	Al	As	B	Co	Cu	Ni	Se	U	Zn
Minimum	6.8	1118	7	68	0.030	0.001	0.100	0.001	0.001	0.001	0.050	0.004	0.002
Maximum	9.1	5380	930	1100	0.140	0.005	1.140	0.002	0.032	0.032	6.400	1.440	0.007
Average	7.6	2780	306	351	0.087	0.002	0.424	0.001	0.006	0.006	0.957	0.317	0.004
pH in pH units, EC in $\mu\text{S}/\text{cm}$, all other analytes in mg/L.													

- At the open pits/final voids and WRDs (CMB Bores):
 - Al, Cr, Co, Pb and Ni are predominantly absent.
 - Average pH will remain circum-neutral to slightly alkaline with slightly saline ECs (in $\mu\text{S}/\text{cm}$), relatively low concentrations of SO_4 and Cl and very low concentrations of dissolved heavy metals.

TABLE 2.11: GROUNDWATER QUALITY AT THE OPEN PITS AND WRD (JANUARY 2022 TO APRIL 2023)

Statistic	pH	EC	SO_4	Cl	Arsenic	Boron	Copper	Selenium	Uranium
Minimum	6.7	49	1.0	10.0	0.001	0.050	0.001	0.000	0.001
Maximum	8.7	2,080	460.0	285.0	0.026	0.420	0.002	0.017	0.026
Average	7.5	1,354	168.8	113.6	0.006	0.140	0.002	0.004	0.011
pH in pH units, EC in $\mu\text{S}/\text{cm}$ and all other analytes in mg/L.									

- Representative of the PAF Cell (PAFCMB Bores):
 - Al, Cr and Pb are predominantly absent.
 - Average pH will remain circum-neutral to slightly alkaline with slightly saline ECs, relatively low concentrations of SO_4 and Cl and very low concentrations of dissolved heavy metals.

TABLE 2.12: GROUNDWATER QUALITY AT THE PAF CELL (JANUARY 2022 TO APRIL 2023)

Statistic	pH	EC	SO_4	Cl	As	B	Co	Cu	Ni	Se	U	Zn
Minimum	6.6	673	1	15	0.001	0.050	0.001	0.001	0.001	0.000	0.001	0.006
Maximum	8.2	2,438	543	220	0.005	0.250	0.005	0.010	0.054	0.017	0.039	0.048

Statistic	pH	EC	SO ₄	Cl	As	B	Co	Cu	Ni	Se	U	Zn
Average	7.1	1,340	172	78	0.003	0.112	0.003	0.004	0.019	0.004	0.016	0.012

pH in pH units, EC in $\mu\text{S}/\text{cm}$ and all other analytes in mg/L.

- At the TSF (TSFCMB Bores):
 - Al, Cr and Pb are predominantly absent.
 - pH will remain circum-neutral to slightly alkaline with slightly saline ECs, relatively low concentrations of SO₄ and Cl and very low concentrations of dissolved heavy metals except for elevated concentrations of B.

TABLE 2.13: GROUNDWATER QUALITY AT THE TSF (JANUARY 2022 TO APRIL 2023)

Statistic	pH	EC	SO ₄	Cl	As	B	Co	Cu	Ni	Se	U	Zn
Minimum	6.9	809	2	12	0.001	0.050	0.001	0.001	0.001	0.000	0.007	0.006
Maximum	8.2	3,020	490	254	0.006	1.100	0.004	0.008	0.004	0.014	0.048	0.020
Average	7.3	1,513	207	105	0.002	0.301	0.002	0.003	0.002	0.008	0.018	0.009

pH in pH units, EC in $\mu\text{S}/\text{cm}$ and all other analytes in mg/L.

Review of average water qualities (calculated between January 2022 and April 2023) at the reference points, the open pits and WRDs, the PAF Cell and TSF reveal that water qualities are very similar with no marked difference and/or deterioration across the site when compared with reference points. It may be concluded that with ongoing management and implementation of controls impacts to groundwater quality can be mitigated into closure and post closure.

2.13 Hydraulic Properties

The average hydraulic parameters at the Las Minerale open pit (in the fractured Overhang Jaspelite) were ascertained from pump test data. Hydraulic conductivity at 2.22 m/day and aquifer storativity at 0.012 across an aquifer thickness estimated at 200 m (Knight Piésold, 2008). However, recovery of the groundwater level following pump testing was incomplete with residual drawdowns in the pumping and observation bores which suggest that water withdrawn from the aquifer is not displaced by aquifer flow and recharge indicative of a localised and compartmentalised confined fractured rock aquifer with dual porosity. Whilst the observed cone of drawdown was steep it extended to distances of over 100 m from the pumping bore.

In the absence of further bore/aquifer testing, it is assumed, based on the regional physical descriptors of the fractured rock aquifers, that similar hydraulic properties may prevail across the mine except for faults where larger hydraulic conductivities and storage coefficients are likely to be present.

2.14 Groundwater Receptors

There are no current users of groundwater other than RCM and Chumvale Homestead some 2km east of RCM. Further afield there are numerous stock-watering bores pumped by either windmills or solar pumps.

There are potential terrestrial GDEs in close proximity and adjacent to the mining leases as shown in Figure 2.4. GDEs within the mining leases have been disturbed by authorised mining activities.

2.15 Conceptual Hydrogeological Model

Considering the relevant site context, a conceptual hydrogeological model has been developed for the site as detailed below and shown in Figure 2.17.

There are two aquifers in the project area:

1. The first is located along the interface between the weathered and the fresh rock (siltstone, granite and dolerite) and is formed in the weathered material comprising this interface. It appears to be developed across the region and follows the surface of the fresh rock. Where there is deep oxidation, this aquifer is in direct hydraulic connection with the confined fracture aquifer in the bedrock. The interface aquifer varies in thickness over the area, depending on the extent of the weathered material, but is probably on average between a few metres to up to 20 m thick.
2. The second aquifer is located within the fresh rock fractures and faults. The major water-bearing structures are associated with large-scale fracturing and faulting. This aquifer is semi-confined to confined and displays a double porosity system where the main porosity is associated with the major faults in the area, and the minor porosity with smaller fractures, faults and joint sets. The observed double porosity behaviour may also be due to the different responses from the weathered-fresh rock interface aquifer and the fractured rock aquifer.

The matrix of the fresh rock is not considered to contribute to the porosity of the aquifer, as it is tight, except where it has been weathered. The fractured rock aquifer, by its nature, is bounded by the areas of the matrix that are devoid of faults, fractures and joints. These negative boundaries are therefore lateral as well as vertical. The base of the fractured rock aquifer has not been determined, but there is evidence that it extends beyond 200 m below surface in several areas. It is probable that the fracture systems become tighter with depth.

The two aquifer systems are interconnected through the surface expression of faults, where it intersects the interface aquifer and through connections beneath the interface aquifer into the fractured rock aquifer through the various major and minor fracture and joint sets which are frequently deeply weathered. Where these are absent, there are areas where there is no connection between the two aquifers.

The siltstone, granite and dolerite geology suggest limited recharge potential from the ground surface via either precipitation or from water storages. However, there remains potential for groundwater flow in the upper weathering profile, which is assessed to have higher fracture densities and greater fracture connectivity than the deeper strata. In addition, the existence of local geological faults provides potential pathways for recharge but their permeabilities have not been confirmed. Recharge during intense rainfall events (>10 mm) between December and March is estimated to average 20 mm which equates to 4% of the mean annual precipitation with potentially large recharges during more extreme and cyclonic events (Cudeco, 2010).

The streams and creeks are considered *losing streams* as they form the lowest features in the topography, groundwater flow generally follows their courses. However, there are no natural lakes or surface expressions of groundwater in the area. All the open water impoundments are either from damming of the valleys or the inflow of groundwater into open pits.

The piezometric surface of the groundwater varies between 7 m and 25 m below ground surface. The relationship between the piezometric surfaces of the two aquifers is not known. Groundwater drains predominantly eastwards at shallow gradients of approximately 0.0025 mimicking surface drainage but locally flows radially towards the open pit. Groundwater quality and dissolved solids concentrations are influenced by cation and anion exchange with the aquifer rock, in particular the calcareous horizons.

Inspection of the Rocklands South (RS) Pit walls and survey across the site indicates that the weathering zone extends to an approximate depth of 15 to 20 m and appears to be generally uniform in depth across the pit walls with some oxidation and mineral precipitation in the contacts. The pit walls generally do not show indicators of groundwater inflow, such as oxidised zones, weathering profiles and visible expressions of seepage outside of discrete structures and fractures. Fold structures present within the pit walls with visible seepage indicators are thought to be the source of groundwater inflow, with one structure thought to be connected to LM Pit, which is managed by an in-pit sump rather than dewatering bores.

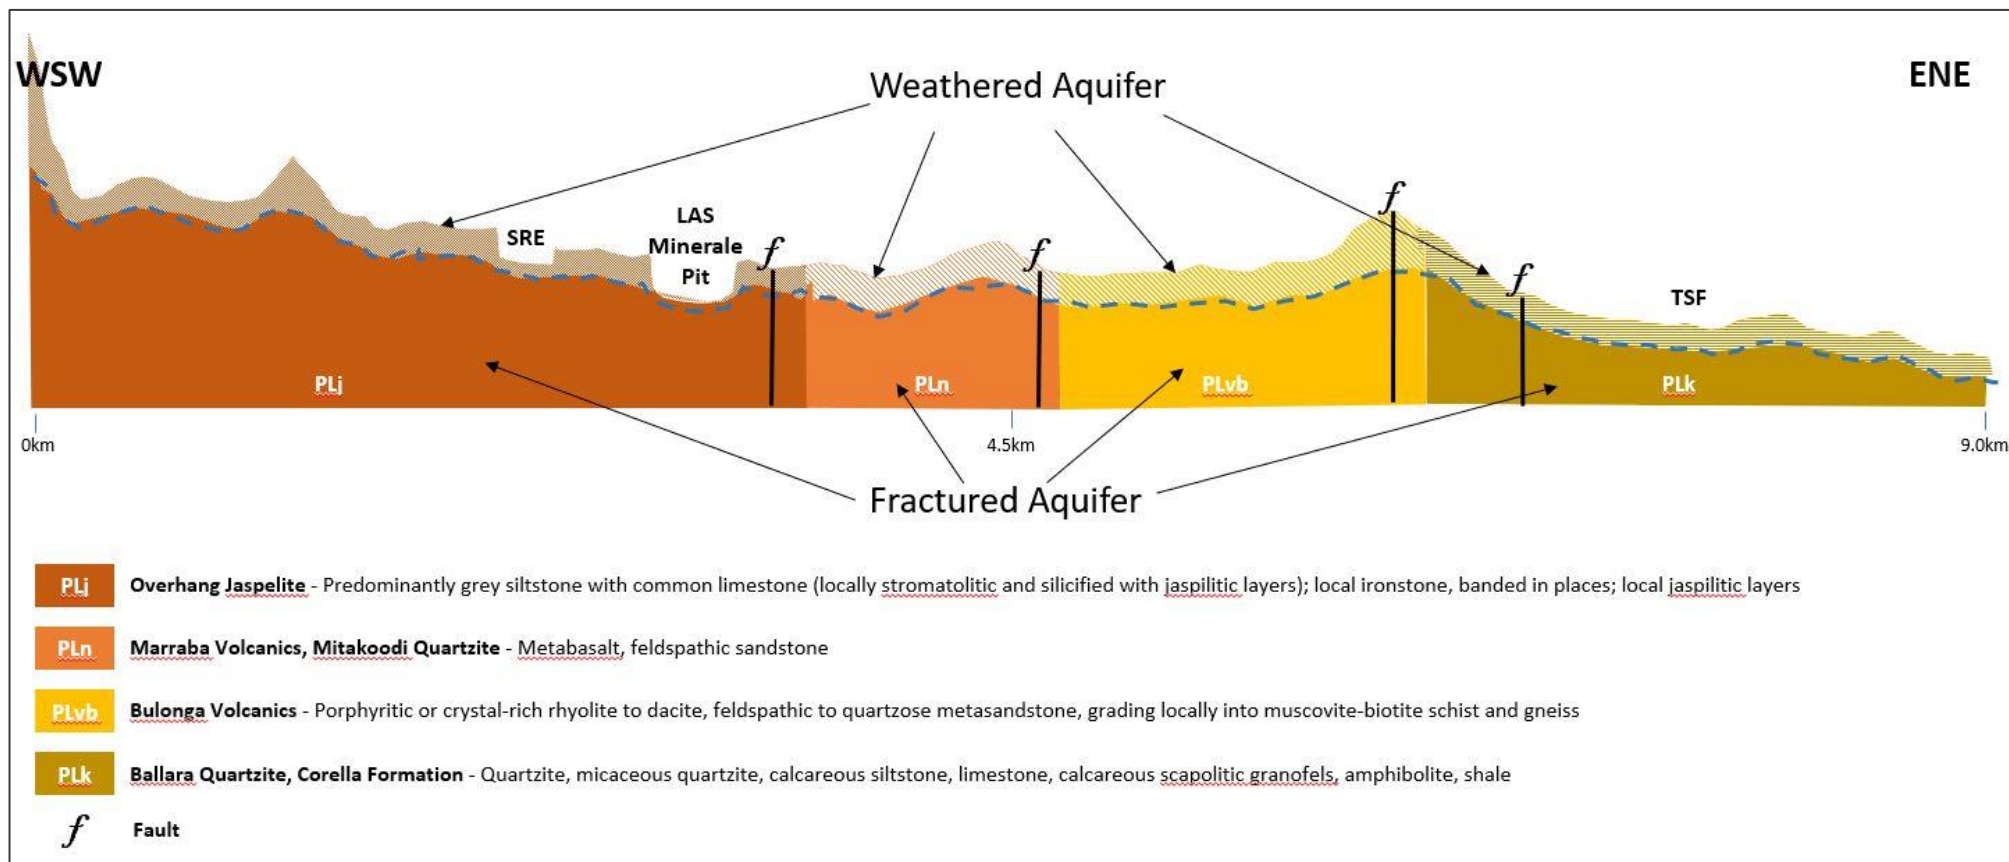


Figure 2.17: Conceptual Hydrogeological Model

2.16 Groundwater Abstraction, Pit Inflows and Extent of Dewatering

2.16.1 Mining Operations

The current water supply includes surface water captured and stored in the Las Minerale Pit for use during the dry season. RCM considered activation of the Fox Hill bore field (approximately 2.4 km south-west of the mine) and the Solsbury Bore (approximately 2.5 km north of the mine) to supplement the water supply (ACTW, 2022). The Solsbury Bore is the current water supply for drinking water and dust suppression at the site and is located in a separate groundwater system to the Fox Hill Bore field; it is believed that the bore fields are not hydraulically connected (ACT Williams, 2022).

The Fox Hill Aquifer is characterised as a highly fractured, silicified, altered, compartmentalised system comprised of breccia (Chumvale Breccia) and fractured dolerite, siltstone and calcite of the Corella Group. Groundwater is hosted in the secondary porosity of the fracture system(s) rather than the matrix of the bedrock hence storage in the aquifer is limited to the volume and extent of the fracture network. Recharge is likely from the local highland areas and where streams and creeks are in contact with the underlying fractured bedrock. Local recharge areas are identified as Fox Hill and Morris Creek (ACT Williams, 2022). Whilst airlift yields varied between 55 L/s and 80 L/sec for the Fox Hill bore field and 28 L/sec for the Solsbury Bore, long term sustainable abstraction rates were estimated, based on pumping test analysis at between 15% and 25% of these rates.

Analytical modelling of the dewatering requirements for the open pits (Knight Piésold, 2008) indicated that abstraction from six bores pumping for 20 hrs/day at a total rate of 4,800 m³/day for approximately 5 years will be required to dewater the open pit to a depth of 200 m. The area of influence was taken as a block of 2 km by 2 km around the Las Minerale pit. The water demand at a rate of 3 Mt/year (1 t of ore processed per 1 m³ of water) equated to a daily requirement of 8,219 m³/day, hence it was recommended additional dewatering bores be installed to facilitate more rapid dewatering of the pit. It was expected that groundwater will be initially pumped at a rate of around 3,500 m³/day (40 L/sec); however, it was anticipated that this rate will decrease to approximately 2,200 m³/day (25 L/sec) as the phreatic surface is lowered in the pit area. This is a relatively low yield from a regional context and will not impact significantly on regional groundwater supplies. The groundwater is relatively fresh, low in sodium and chloride typical of groundwater close to the source of recharge (Knight Piésold, 2008).

Whilst operational inflows (into Las Minerale and Rocklands South open pits) were estimated at between 25 L/sec and 40 L/sec, the mine pumped at 16 L/sec from Las Minerale and 4 L/sec from Rocklands South between 2014 and 2016 as shown in Table 2.14.

TABLE 2.14: ABSTRACTION FROM OPEN PITS


Location	From	To	Abstraction Rate (L/sec)
Las Minerale DWB 04 and DWB05	12 October 2014	9 March 2016	14 to 16
SRE DW19	23 October 2014	26 April 2015	3 to 4
Rocklands South DWB08	31 October 2014	26 April 2015	decreasing to between 3 and 4 on 16 December 2014

2.16.2 Post Closure

Upon cessation of mining and closure, groundwater will no longer be abstracted, surface runoff into the open pits will be diverted away to ensure the pit lake will behave as a groundwater sink, hence groundwater levels are likely to return to a level at or below pre-mining levels. As such, in a long-term closure scenario it is reasonable to conceptualise that inflows into pit lakes will be from direct rainfall and groundwater only, potentially restricted by recharge in a water deficit climate, and outflows from lake evaporation (based upon the Morton Lake value). The level at which the pit lakes in residual voids will assume steady state equilibrium requires assessment of regional pre-mining regional groundwater levels (Table 2.15 and Figure 2.18) and site-specific pre-mining groundwater levels (Table 2.16 and Figure 2.19).

TABLE 2.15: REGIONAL PRE-MINING GROUNDWATER LEVELS

Bore	AMG-E	AMG-N	RL (m)	Total Depth (m)	GWL (mbgl)	Strikes (mbgl)
Little Butcher's	434,177	7,711,562	215.5	13.4	5.4	8.0
South Argylla	427,137	7,716,969	223.5	30.0	11.0	-
Brydon's	426,702	7,705,346	264.0	19.5	8.3	11.2
Whitewood	419,744	7,706,706	300.0	42.0	26.0	-
Spring Creek	420,551	7,710,552	277.0	24.0	10.0	-
Bacon Hole	430,637	7,708,252	235.0	-	4.6	9.6
Top Morrison's	430,935	7,712,033	222.0	15.0	6.2	-

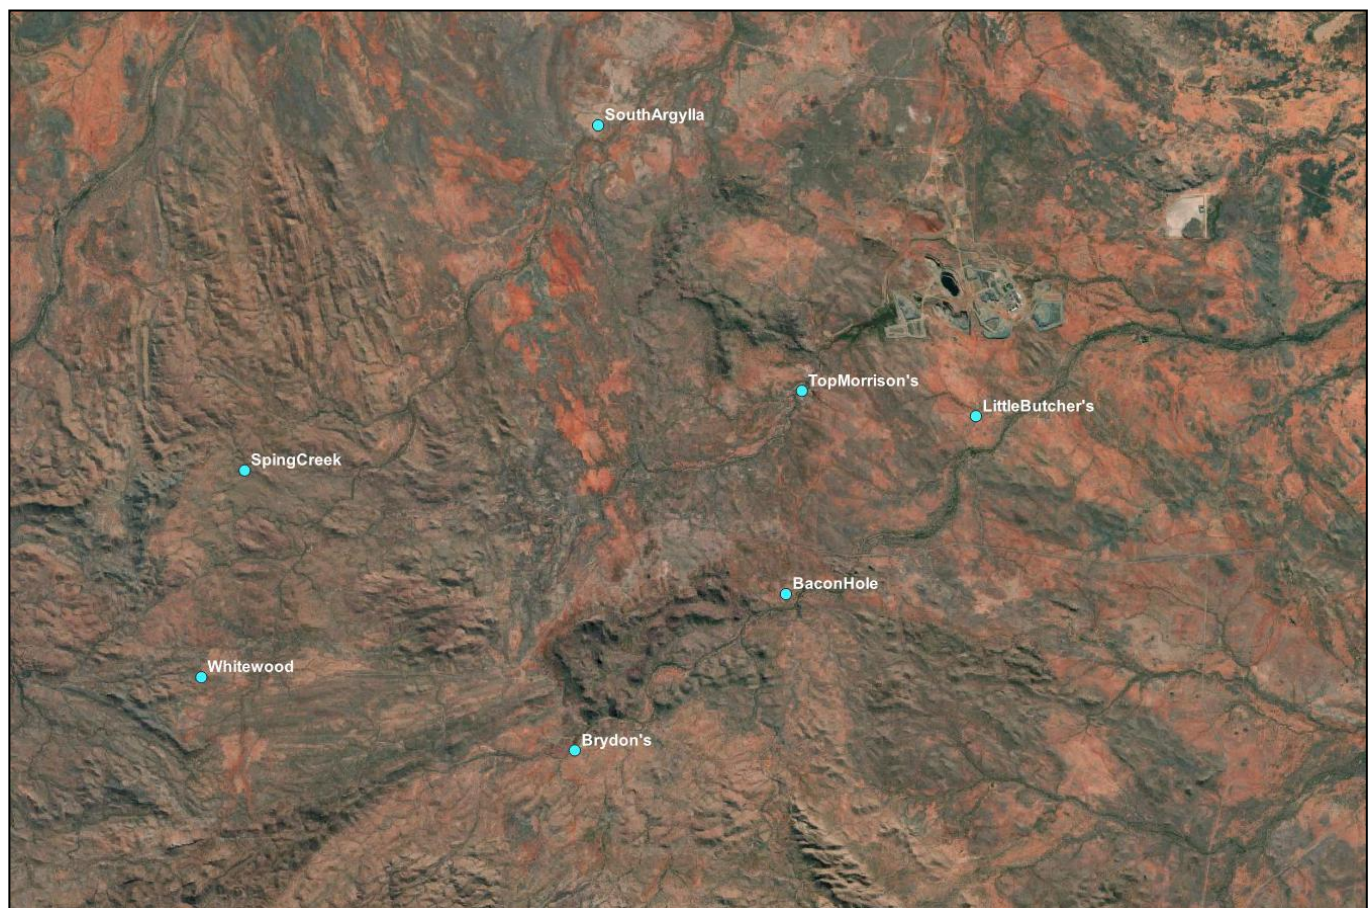
Figure 2.18: Regional Bores

Relevant site-specific pre-mining groundwater levels are shown in Table 2.16 and Figure 2.19. The identification of possible no-flow boundaries during the re-evaluation of the aquifer test data (Knight Piésold, 2008) indicated that regional groundwater movement is restricted or limited. These boundaries may significantly influence the flow patterns and groundwater levels in the vicinity of the pit lakes hence it was decided to limit the bores included in the evaluation and estimation of post closure pit lake levels to those listed in Table 2.15 and depicted in Figure 2.18. The shallowest groundwater level in the data set for each of the bores was selected to populate Table 2.16.

TABLE 2.16: SITE-SPECIFIC PRE-MINING GROUNDWATER LEVELS

Bore	AMG-E	AMG-N	Ground Surface Level RL (m)	Total Depth (m)	GWL (mbgl) ¹	GWL (mAHD)
CMB01	433,469	7,714,503	226.8	303	21.5	205.3
CMB02	433,982	7,713,961	217.2	303	6.7	210.5
CMB04	433,574	7,713,812	216.6	305	9.7	206.9
CMB09	433,360	7,713,627	218.4	305	6.2	212.2
CMB12	432,958	7,713,886	225.6	105	10.4	215.0
RMB03	435,886	7,713,809	211.6	83	7.0	204.6
RMB04	434,054	7,714,787	216.5	106	3.8	212.7
RMB05	431,141	7,713,314	227.3	Unknown	5.8	221.5
Little Butcher's	434,177	7,711,562	215.5	13.4	5.4	210.1
Top Morrison's	430,935	7,712,033	222.0	15.0	6.2	215.8

¹ The shallowest groundwater level (mbgl) in the data set.


Figure 2.19: Site Specific Bores

A WRD situated next to a pit lake may impact inflows into the pit during operations, as evidenced by groundwater and pit lake levels above pre-mining levels, and after closure, albeit to a lesser extent as these flows are to be diverted away from the void. These effects are influenced by the characteristics of waste rock, the surrounding geology, and the hydrogeological conditions of the site. In the context of fractured hard rock formations, several factors are to be considered:

1. **Hydrogeological connectivity:** fractured rock formations have preferential flow pathways which may be altered by WRDs creating barriers to flow. The waste rock material itself may have different hydraulic properties compared to the surrounding rock, affecting the flow patterns and pathways.

2. **Permeability and porosity:** waste rock material have different permeability and porosity (storage) characteristics compared to the underlying fractured rock. If the waste rock has higher permeability or contains flow channels, it promotes more rapid groundwater flow; conversely, if the waste rock is relatively impermeable, it may impede or divert groundwater flow.
3. **Duration of flow contributions:** the duration of flow from the WRDs towards the pit lake depends on several factors, amongst others, the rate of infiltration of rain into the waste rock, the volume of stored water within the waste rock, the hydraulic conductivity of the waste and underlying fractured rock, and the presence of barriers or restrictions to flow. It is expected that the contributions may persist as long as there is stored water within the WRDs and hydrogeological conditions favour flow towards the pit lake.
4. **Post-Closure Management:** appropriate mitigation and management measures should be implemented during and after closure to minimize the potential impact of inflows. This may include engineered barriers, surface water management systems, waste rock disposal practices and final covers including monitoring to assess and manage any potential impacts on groundwater quality and quantity.

Based on the assessment of pre mining groundwater level and the post mining landform, it is anticipated that groundwater and pit lake levels will return to pre-mining levels or marginally below; there are several reasons for this, including:

1. **Natural recharge:** in fractured rock environments, recharge from rainfall is significant in replenishing groundwater levels and once mining activities cease and disturbances caused by mining operations are removed or minimized, natural recharge will gradually restore groundwater levels.
2. **Hydrogeological recovery:** fractured rock formations contain complex hydrogeological systems with interconnected fractures. When mining activities cease, the hydrogeological system re-establishes its equilibrium. Over time, the hydraulic gradients and flow paths in the fractured rock aquifer readjust, leading to a return of groundwater levels.
In addition, the cessation of mining activities reduces the stress and disturbances on the fractured rock, allowing fractures to seal; self-sealing fractures reduce the pathways for groundwater inflow or outflow, promoting the re-establishment of groundwater levels.
3. **Natural groundwater flow:** in fractured rock environments, groundwater flow is often influenced by regional flow patterns and gradients. Once mining activities cease, the natural groundwater flow processes resume and drive groundwater levels towards pre-mining conditions. This is particularly true where the fractures in the aquifer have a well-connected and efficient flow network.

Upward/rising trends in the most recent groundwater level data as shown in Figure 2.20 towards pre-mining levels indicates restoration of the groundwater system is underway and the hydrological regime may be gradually returning to its pre-mining state (Figure 2.21). Some of these levels (CMB01, CMB02 and CMB04) have recovered substantially following significant rainfall events totalling 471.2 mm between December 2022 and March 2023.

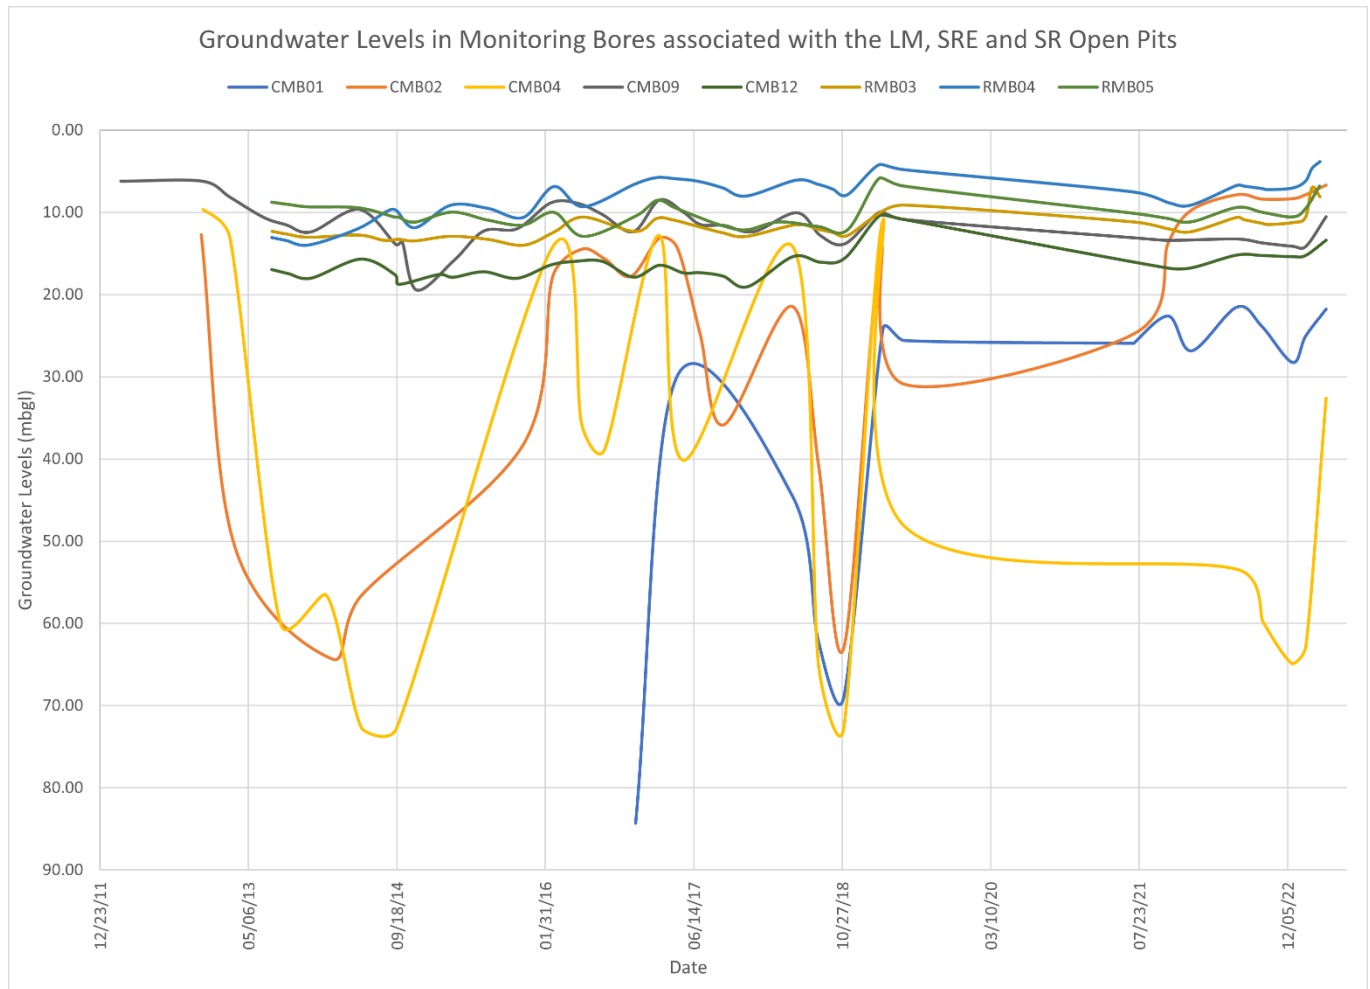


Figure 2.20: Observed Historical Groundwater Levels

Pre-mining groundwater levels in the area between the three pit lakes (Figure 2.21) range between 202 mAHD (DORC117) and 208 mAHD (LMDH036), a difference of 6m.



Figure 2.21: Pre-Mining Groundwater Levels at Open Pits

Deep oxidation that creates a direct hydraulic connection between the weathered unconfined aquifer and the deep confined fractured hard rock aquifer (Knight Piésold, 2008), may also play a role in the post-closure restoration of groundwater levels towards pre-mining conditions by:

1. **Enhanced recharge:** the hydraulic connection allows for increased recharge of the deep confined fractured hard rock aquifer from the overlying weathered unconfined aquifer. Water from rainfall, seepage and surface runoff from the WRDs and external catchments, enter the open pit and/or infiltrate through the weathered zone and directly recharge the deeper aquifer system; this enhanced recharge assists recovery of water levels.
2. **Natural flow path restoration:** the hydraulic connection enables the re-establishment of natural flow paths within the fractured rock aquifer. Mining activities and dewatering have disrupted or altered the flow patterns by introducing barriers and changing the hydraulic gradients. With the connection to the weathered unconfined aquifer, the hydraulic gradients can readjust, allowing groundwater to flow along its natural pathways. This flow restoration will contribute to recovery of groundwater.
3. **Increased water availability:** water from the weathered unconfined aquifer, which may have higher storage capacity and higher recharge rates, directly influence the water availability in the fractured rock aquifer; this increased water availability replenishes the deeper aquifer and raise groundwater levels over time.
4. **Balancing of hydraulic gradients:** the hydraulic connection helps balance the hydraulic gradients between the weathered unconfined aquifer and the deep confined fractured hard rock aquifer. Mining and dewatering activities have caused imbalances in the hydraulic gradients, resulting in changes in groundwater levels; the connection allows for the equalization of pressures and gradients, which promotes the re-establishment of pre-mining groundwater levels.

In conclusion, the calculation of subtracting rainfall from evaporation and using the difference to estimate the volume of groundwater influx into a pit lake can be considered justifiable under certain assumptions; however, it is important to note the limitations and potential sources of error associated with this simplified approach. These include:

1. **Assumption of no inflows from surface runoff from external catchments:** the calculation assumes that all precipitation, except for rainfall, is effectively diverted and does not contribute to the pit lake. This assumes that there is no surface runoff entering the pit lake

from surrounding areas or through other pathways. If there are significant sources of surface runoff, such as from nearby catchment areas or external water sources, the calculation may underestimate the actual inflows.

2. **Annual rainfall versus evaporation:** the calculation assumes that the annual rainfall is much less than the annual evaporation for the entire period of closure. This assumption implies that the primary source of water for the pit lake is groundwater influx rather than direct precipitation. In regions with limited rainfall and high evaporation rates, groundwater inflow is a significant contributor to the pit lake to offset the impact of evaporation and particularly declining of pit lake levels in a water deficit climate. It is important to consider the accuracy of rainfall, evaporation and pit lake level measurements as well as any potential variations in climate patterns over time.
3. **Pit lake volume and level:** the calculation assumes that the volume can be estimated by multiplying the surface area with the difference between the calculated level and the observed/measured level in bores close to the pits and their representativeness of actual pit lake levels.

To improve the accuracy of the assessment of groundwater influx into the residual voids post closure, comprehensive hydrological and hydrogeological investigations, including groundwater monitoring, modelling, and consideration of site-specific conditions, is required. These approaches provide a more robust understanding of processes and refine estimations of groundwater influx during post-mining conditions.

It is also important to recognise, albeit uncertainty of the level at which the pit lake will reach equilibrium or steady-state, that:

- Based on current monitoring data, there is evidence of an upward recovering, and coupled with a horizontal, trend in groundwater levels indicative of natural recovery with a potential to return to pre-mining levels in the future.
- The recovery process may vary depending on site-specific factors such as hydrogeological characteristics, climate conditions, and implementation of closure measures and management practices. Continued monitoring, including actual pit lake levels and the components of inflow and outflow (rain, runoff and evaporation), and assessing the long-term trends will facilitate a comprehensive approach by utilizing a range of site-specific monitoring information to assess post-closure management options. In addition, using site specific data, various scenarios can be developed and analysed to estimate post-closure pit lake inflows. These scenarios can account for different hydrological conditions, management practices, and potential future changes in climate or land use. By considering multiple scenarios, it is possible to evaluate the range of potential outcomes and make informed decisions about post-closure management strategies.

Thus, assuming pit lake levels will reach and maintain equilibrium at close to pre-mining levels, groundwater inflows are estimated at:

- SRE Pit: 1 L/s.
- SR Pit: 10 L/s.
- LM Pit: 12 L/s.

At these rates, the total average annual influx amounts to 752,871 m³ which exceeds the mean annual recharge (3% of mean annual precipitation) across RCM which in turn will result in a receding groundwater level during below and average rainfall years and return to levels between 190 mAHD and 200 mAHD during above average and/or cyclonic rainfall.

It is noted that the assumptions above have been used to develop the estimated groundwater inflows rates for each residual void. These values have been included in the final void water balance model documented in the Rocklands Final Void Water Balance Model Report (QC1032_002-REP-001-1). The final void water balance model uses the proposed final landform, void storage curve, reporting catchment area and prevailing climatic conditions to estimate the final void level at equilibrium.

3. MONITORING

Schedule G – Table 9 of the EA sets out the monitoring locations and frequencies (Table 3.1), and Schedule G – Table 10 sets out the groundwater contaminant and trigger levels as shown in Table 3.2.

Monitoring bores have been constructed to target/facilitate assessment of water quality at the TSF, WRD, PAF Cell and open pits.

TABLE 3.1: SCHEDULE G - TABLE 9 (GROUNDWATER MONITORING LOCATIONS AND FREQUENCY)

Monitoring Point	Location (GDA94 MGA Zone 54)		Surface RL (m) ¹	Screened interval	Monitoring Frequency ²
	Northing	Easting			
Compliance Bores					
RMB01	7719620	427989	216.20	24-36	Quarterly
RMB02	7715788	433127	224.20	18-108	
RMB03	7713809	435886	211.63	12-54	
RMB04	7714787	434054	216.47	18-72	
RMB05	7713314	431141	227.30	6-34	
RMB06	7712964	437395	202.00	28-36	
PAFCMB01	7712952	433291	224.43	6-32	
PAFCMB02	7712966	432875	234.73	6-32	
PAFCMB03	7713534	433138	219.64	6-32	
PAFCMB04	7713860	432781	228.06	8-32	
TSFCMB01	7716613	437682	203.49	6-34	
TSFCMB02	7715005	439358	208.36	6-34	
TSFCMB05	7715119	437603	213.52	28-40	
TSFCMB04	7716154	439377	198.80	6-34	
Observation Bores					
CMB01	7714503	433469	226.799	19-303	Quarterly
CMB02	7713961	433982	217.181	18-303	
CMB03	7713568	433898	223.209	18-305	
CMB04	7713812	433574	216.626	12-305	
CMB05	7713971	433454	219.858	18-303	
CMB06	7714056	433411	217.709	18-142	Quarterly
CMB07	7714142	433326	219.145	22-305	
CMB08	7712952	433834	226.194	21-301	
CMB09	7713627	433360	218.347	12-305	

Monitoring Point	Location (GDA94 MGA Zone 54)		Surface RL (m) ¹	Screened interval	Monitoring Frequency ²
	Northing	Easting			
CMB10	7713277	433411	229.51	18-273	
CMB11	7712985	434156	227.235	6-170	
CMB12	7713886	432958	225.576	12-105	

¹ RL must be measured at the top of the bore casing to the nearest 5cm.

² Standing Water Level and Groundwater Quality.

TABLE 3.2: SCHEDULE G - TABLE 10 (GROUNDWATER CONTAMINANT LIMITS AND TRIGGER LEVELS)

Contaminant	Unit	Compliance Bores					
		RMB02, RMB03, RMB04, RMB05, RMB06		PAFCMB01, PAFCMB02, PAFCMB03, PAFCMB04		TSFCMB01, TSFCMB02, TSFCMB04, TSFCMB05	
		Limit A ¹	Limit B ²	Limit A ¹	Limit B ²	Limit A ¹	Limit B ²
pH	pH	6.0 – 7.5	6.0 – 8.5	6.0 – 7.5	6.0 – 8.5	6.0 – 7.5	6.0 – 8.5
Conductivity	µS/cm	4,106	5,102	1,435	1,880	1,145	1,462
Sulfate (SO ₄ ⁻²)	mg/L	530	680	140	230	200	330
Aluminium	µg/L	-	55 ³	-	55 ³	-	55 ³
Arsenic (as V)	µg/L	-	13 ³	-	13 ³	-	13 ³
Boron	µg/L	690	810	-	370 ³	364	650
Chromium	µg/L	-	1 ³	-	1 ³	-	1 ³
Cobalt	µg/L	1	2	1	2	2	3
Copper	µg/L	5	9	2	3	2	4
Iron	µg/L	728	2,280	4,000	8,000	110	260
Lead	µg/L	-	3.4 ³	-	3.4 ³	-	3.4 ³
Manganese	µg/L	-	1,900 ³	-	1,900 ³	-	1,900 ³
Nickel	µg/L	-	11 ³	-	11 ³	-	11 ³
Selenium	µg/L	-	5 ³	-	5 ³	-	5 ³
Silver	µg/L	-	0.05 ³	-	0.05 ³	-	0.05 ³
Uranium	µg/L	44	58	13	30	26	41
Zinc	µg/L	19.8	36.15	13	33	18	30

¹. Limit A derived from site specific values, using dissolved concentration of metals (80th percentiles).

². Limit B derived from site specific values, using dissolved concentration of metals (95th percentiles).

³. ANZECC (2000) trigger levels for aquatic ecosystems for slightly to moderately disturbed ecosystems.

Observation Bores: CMB01, CMB02, CMB03, CMB04, CMB05, CMB06, CMB07, CMB08, CMB09, CMB10, CMB11, CMB12 are to be sampled and assessed for interpretative purposes.

Additional analytes for interpretive purposes include hardness, major ions (calcium, magnesium, sodium, potassium, carbonate, bicarbonate and chloride, turbidity (NTU) and suspended solids: for interpretive purposes.

4. RISK ASSESSMENT

An environmental risk assessment was undertaken for the project activities in relation to potential impacts on groundwater resources post closure. Using the information presented in previous sections, and the likelihood of occurrence and consequence criteria (Table 4.1 and Table 4.2), the significance of the risks was identified using Table 4.3. This approach is consistent with AS/NZS 4360:2004: Risk Management and AS/NZS ISO 31000:2009 Risk Management – Principals and Guidelines (AS/NZS 2009; 2004), with environmental consequences adapted from Ford *et. al.* (2016). The significance of the risks is described below:

- High significance: a significant risk with a high likelihood of impact which is considered unacceptable or intolerable and may be irreversible or persistent.
- Moderate significance: a level of risk which is not acceptable with moderate severity with impacts persisting over time but that can be mitigated.
- Low significance: the risk is low with any impacts, short in duration and reversible.
- Insignificant: an insignificant risk and any potential impacts are acceptable, and no risk treatment is necessary with the impact restricted to the immediate area of activity.

TABLE 4.1: LIKELIHOOD CRITERIA

Rank	Likelihood	Description
E	Rare	An event that has not previously been experienced in the industry but may occur in exceptional circumstances
D	Unlikely	An event not likely to occur in the industry over 10 years
C	Possible	An event that may occur in the industry over 10 years
B	Likely	An event likely to occur more than once a year in the industry
A	Almost Certain	A common event that is likely to occur in the industry many times per year

TABLE 4.2: CONSEQUENCE CRITERIA

Consequence	Description
1-Minor	Minimal impact on ecosystem; contained on mining lease, and/or reversible in one shift
2-Low	Moderate impact on ecosystem; contained on mining lease, and/or reversible in 1 to 5 years
3-Moderate	Significant impact on ecosystem; impact contained on mining lease, and /or reversible in ~10 years
4-Major	Significant harm or irreversible impact (for example to World Heritage area); widespread, catchment area, long term, greater than 10 years
5-Catastrophic	Significant harm or irreversible impact on high value receptors or environmental values (for example to World Heritage area); widespread, long term

TABLE 4.3: RISK MATRIX

Consequence	1-Minor	2-Low	3-Moderate	4-Major	5-Catastrophic
Likelihood					
A-Almost Certain	Moderate	Moderate	High	Catastrophic	Catastrophic
B-Likely	Moderate	Moderate	Moderate	High	Catastrophic
C-Possible	Low	Moderate	Moderate	High	High
D-Unlikely	Low	Low	Moderate	Moderate	High
E-Rare	Low	Low	Low	Moderate	High

Management strategies were developed to prevent degradation of the hydrogeological regime with particular reference to mining and associated activities. Potential impacts to groundwater quality may include contamination of groundwater by process water, sewerage water and/or leachates causing low pH and elevated concentrations of Total Dissolved Solids including sulfate and heavy metals and metalloids from:

- Sewerage treatment facilities.
- Processing plant and ROM coupled with process water and stormwater ponds.
- TSF.
- Mine voids (open pits used for mining and storing PAF materials such as in the Southern Rocklands Extended Pit).
- WRDs.

In addition, pit dewatering and/or groundwater abstraction may potentially cause drawdown in local aquifers and impact on surrounding groundwater users.

Potential contaminants pertain to extracted ore (ROM Pad), tailings (TSF), and waste rock (WRDs) which are considered the primary sources of potential contaminants.

Water from the open pits is used for processing and dust suppression which poses no significant risk to groundwater values as the cone of dewatering causes radial flow towards the open pits. There are currently no known expressions of seepage or indications of impacts by seepage in the receiving downstream environment.

The open pits act, and will continue to act after rehabilitation and closure, as groundwater sinks, subjected to low recharge and large evaporation, with groundwater flow predominantly towards the pit, limiting lateral migration of contaminants in the pit waters. Nevertheless, potential impacts to groundwater include:

- Seepage from the ROM Pad, WRDs, TSF and/or water storage resulting in contamination of the aquifer.
- Spills from equipment or hazardous liquid storages contaminating soils, and surface and ground water.

Potential contaminants of concern identified in groundwater include pH, sulfate, electrical conductivity, arsenic, cobalt, copper, selenium and iron.

Owing to a low rate of recharge and the relatively low permeability and extent of aquifer lithologies, the risk to the hydrogeological regime is considered low albeit long term. Current mitigation and management practices include:

- Disposal of PAF materials within WRDs with engineered PAF containment cells and in the Southern Rocklands Extended Pit (PAF Sump) in accordance with the Materials Management Plan, including:
 - Classification of extracted materials into NAF and PAF sub-types.
 - Stockpiling of waste material designated for PAF or NAF disposal. The volumes of NAF materials with ANC exceed PAF materials markedly.
 - Rainfall-runoff is diverted from the WRDs to the open pits via a combination of slope and toe drains.
- All hazardous liquids are stored in bunded containers in accordance with Australian Standards and spill kits are provided at all high-risk areas.

The lateral and vertical extent of drawdown during groundwater abstraction from bore fields and mine dewatering may have impacted the immediate vicinity of abstraction points and the open pits. The lateral extent, at a maximum of some 2 km, is unlikely to impact high potential terrestrial GDEs further afield during operations. It is also unlikely to impact groundwater levels and aquifer/bore yields, and groundwater qualities outside the cone of dewatering which is expected to return to their pre-mining levels following cessation of mining activities and closure.

TABLE 4.4: RISK OF POTENTIAL GROUNDWATER IMPACTS

Environmental Value	Risk Event	Consequence	Likelihood	Residual Risk	Justification and Control
Surface Water	Reduction in baseflow	1 - Minor	D - Unlikely	Low	Small, localised groundwater impact in low permeable groundwater regime.
GDEs	Mine dewatering impacting groundwater levels and/or discharge of low pH and metal contaminated water into receiving environment	1 - Minor	C - Possible	Low	Low potential GDEs, if present, have been either removed and/or were disturbed by mining operations. The potential future post closure cone of dewatering is unlikely to extend further than 2 km from the open pit.
Groundwater	Impact to groundwater quantity and quality	1 - Low	C – Possible	Low	Following cessation of mining and post closure: - The impacts of dewatering of the open pits will reverse and groundwater levels are expected to return to pre-mining levels. The open pits act as groundwater sinks: radial flow during mining (by dewatering) and post mining (by recovery and evaporation subsequently) will cause and maintain groundwater level gradients towards the open pits where PAF material will be submerged hence it is considered contaminants will not migrate into downstream receiving environment and will be confined to the immediate surrounds of the final voids. - Seepages from WRDs are diverted into the open pits where it is abstracted during mining and evaporated post mining. WRDs with PAF cells were engineered, constructed and are operated to contain potentially contaminating materials and inhibit the risk of contamination to the downstream environment. In general, the WRDs will be rehabilitated to divert clean runoff and minimise infiltration/seepage. - The Western Waste Rock Dump (WWRD) is the primary store for PAF wastes which will be encapsulated with NAF materials between 6m and 11m on the side and 2m on top. The final cover will comprise of a 1m thick low permeability compacted soil. - The TSF was engineered, constructed and is operated to inhibit seepage and the risk of contamination to the downstream environment. The TSF will be capped with the view to inhibit and/or minimise seepage hence any potential impacts will be confined to the immediate surrounds of the TSF. - Most infrastructure will be removed or rehabilitated with the view to remove and/or inhibit potential future contamination and the storing and handling of chemicals, including oils and fuels, will no longer be required.

5. CONCLUSIONS AND RECOMMENDATIONS

The key findings of a detailed review and assessment of available geological, geochemical, hydrological and hydrogeological data, information and reports as they relate to groundwater and potential impacts after cessation of mining activities and closure, include:

- The conceptual model for the RCM, based on the occurrence and flow of groundwater, is influenced primarily by the secondary (fractured) porosity of relatively low permeability bedrock, receiving little recharge, coupled with structures such as faults and/or large-scale fracture systems that provide conduits for groundwater flow.
- The maximum extent of groundwater level drawdown is unlikely to impact downstream users and terrestrial GDEs outside the mining leases. The limited extent and depth of the cone of dewatering, coupled with the absence of any groundwater and/or environmental users, is unlikely to impact groundwater levels and/or aquifer/bore yields and water quality markedly. Aquifer yields and groundwater levels are expected to return to pre-mining levels during closure.
- The open pits will act as groundwater sinks with groundwater flow and a cone of dewatering, towards the open pit, that will be maintained after rehabilitation and closure by evaporation. Consequently, there is likely to be no discharge of groundwater into the downstream environment with potential contamination will be contained within the mining lease.
- Assessment of average water qualities at the reference points, the open pits and WRDs, the PAF Cell and TSF reveal that water qualities are very similar with no marked difference and/or indicative deterioration across the site when compared with the reference points; hence it seems that relatively good groundwater quality will be maintained post closure.
- There is little to no hydraulic connection between surface and ground waters. Streams and creeks are ephemeral and not underlain by sufficiently thick alluvial deposits that may constitute a reliable source of water, and baseflow is absent.
- With maintenance of current management and monitoring practices detailed throughout this document, the potential risk to the environment and groundwater post closure is considered low, albeit long term.
- Groundwater monitoring should continue and should be undertaken in accordance with Section 3 of this document which is based on the current Environmental Authority.
- Additional studies, including the development of a numerical groundwater model for the site, could be undertaken to increase the confidence of the underling hydrogeological conditions and inform operation and post closure risk.

6. GLOSSARY

Term	Description
Acid	A measure of hydrogen ion (H ⁺) concentration; generally expressed as pH.
Acid Base Accounting (ABA)	Evaluation of the balance between acid generation and acid neutralisation processes. Generally determines the maximum potential acidity (MPA) and the inherent acid neutralising capacity (ANC) as defined below.
Acid Mine Drainage (AMD)	Acid and metalliferous drainage caused by exposure of sulfide minerals in mine waste materials to oxygen and water. Typically characterised by low pH and elevated concentrations of salts, sulfate and metals.
Acid Neutralising Capacity (ANC)	The capacity to neutralise acid kg H ₂ SO ₄ per tonne.
ANC:MPA Ratio	Ratio of the acid neutralising capacity and maximum potential acidity used to assess the risk of generating acidity.
Alluvium	Sediment (gravel, sand, silt, clay) transported by water (i.e. deposits in a stream channel or floodplain).
Aquifer	A geological formation, group of formations or part of a formation, which contains sufficient saturated permeable material to transmit and yield significant quantities of groundwater.
Aquifer	A geological formation, group of formations or part of a formation, which contains sufficient saturated permeable material to transmit and yield significant quantities of groundwater.
Aquitard	A geological formation, group of formations or bed which is saturated but does not allow water to flow freely to a pumping bore or adjacent aquifers
Aquifer: Confined	An aquifer that is overlain by a confining bed. The confining bed has a significantly lower hydraulic conductivity than the aquifer.
Aquifer: Perched	A region in the unsaturated zone where the soil may be locally saturated because it overlies a low-permeability unit.
Aquifer: Unconfined	An aquifer in which there are no confining beds between the zone of saturation and the surface. There will be a water table in an unconfined aquifer. Water-table aquifer is a synonym.
Colluvium	Sediment (gravel, sand, silt, clay) transported by gravity (i.e. deposits at the base of a slope).
Dip	The angle below the horizontal plane of an inclined bedding plane, measured perpendicular to the direction of strike
Discontinuity	A rock mechanics term for all those weakening elements (joints, bedding, fractures, faults, etc.) that convert unbroken intact rock into a rock mass. The distinction between intact (testable) rock and rock masses is important in numerical modelling of subsidence
Drawdown	Drawdown - A lowering of the water table of an unconfined aquifer or the potentiometric surface of a confined aquifer caused by pumping of ground water from wells or excavations.
Falling Head Test	Falling Head Test - A test made by the instantaneous addition of a known volume of water or solid 'slug' to a well. The subsequent well recovery is measured.
Dyke	A near-vertical planar igneous rock intrusion, typically 1 to 10 m wide. Its effect on a subsidence profile is similar to that of a fault
Fault	A geological planar discontinuity which causes rock strata and coal seams to be displaced (offset vertically or horizontally) on either side of the fault plane. It differs from a joint in being more penetrative within the overburden rock mass and in having less shearing resistance. It may cause stepping or concentration of ground strains at one point in a subsidence profile
Finite Difference Method	The finite difference method is a technique for finding approximate solutions to differential equations using finite difference equations to approximate derivatives
Finite Element Method	The finite element method is a technique used to provide approximate solutions to complex differential equations using variational methods to minimise an error function and produce a stable solution

Term	Description
Goaf	The seam void left by mining a longwall panel, plus the accumulation of intensely fractured, sagged and partly rotated caved rock that quickly fills it to a height of several times the seam thickness
Goaf Edge Subsidence	The distance of the point of inflexion on a subsidence profile from a vertical projection of the edge of the longwall extraction
Groundwater Dependent Ecosystems (GDEs)	Groundwater dependent ecosystems (GDEs) are ecosystems that are partially or completely dependent on underground water for their existence or health
Hydraulic Conductivity/ Permeability	A measure of the rate at which water moves through a soil/rock mass. It is the volume of water that moves within a unit of time under a unit hydraulic gradient through a unit cross-sectional area that is perpendicular to the direction of flow. Although permeability and hydraulic conductivity are slightly different terms, they are used interchangeably in this report as they are a measure of the ability of a porous material (often, a rock or unconsolidated material) to allow fluids to pass through it. The units are length/time (e.g. metres per day).
Hydraulic Gradient	The change in total head with a change in distance in a given direction. The direction is that which yields a maximum rate of decrease in head.
Interburden	Rock that lies between two bedded or coal seams, as opposed to overburden above the seam being worked. Also referred to as mid-burden
Longwall Mining	A high productivity method used to extract large rectangular panels (pillars) of coal, which are typically 200 to 300 m wide and 2 to 3 km long in Australian mines. The coal is progressively mined along the narrow dimension by a shearer that shaves off slices of coal from the face, under the protection of self-advancing hydraulic supports, until all the panel is fully extracted
Model Calibration	The process by which the independent variables of a digital computer model are varied in order to calibrate a dependent variable such as a head against a known value such as a water-table map.
Packer Test	Packer tests measure the permeability of a coal seam or rock layer in a slim exploration borehole. Water is forced into cracks in a rock mass between sealing packers 3 to 6 m apart and the water losses (outflows) are plotted against injection pressures
Piezometer	A non-pumping well, generally of small diameter, that is used to measure the elevation of the water table or potentiometric surface. A piezometer generally has a short well screen through which water can enter.
Porosity	The ratio of the volume of void spaces in a rock or sediment to the total volume of the rock or sediment.
Potentiometric Surface	A surface that represents the level to which water will rise in tightly cased wells. If the head varies significantly with depth in the aquifer, then there may be more than one potentiometric surface. The water table is a particular potentiometric surface for an unconfined aquifer.
Rising Head Test	A test made by the instantaneous removal, of a known volume of water or solid 'slug' from a well. The subsequent well recovery is measured.
Specific Storage	Specific storage - Volume of water released from storage from a unit volume of aquifer per unit decline in hydraulic head.
Specific Yield	The ratio of the volume of water a rock or soil will yield by gravity drainage to the volume of the rock or soil. Gravity drainage may take many months to occur.
Storage Coefficient (Storativity)	The volume of water an aquifer releases from or takes into storage per unit surface area of the aquifer, per unit change in head.
Pump Test	A pump test involves the pumping of a bore at a constant rate and monitoring the discharge rate and the declining water level in the pumping bore and usually a nearby observation bore. The relationship between the rate of water level decline and the pumping rate can be used to calculate aquifer hydraulic properties such as hydraulic conductivity and storage coefficient.
Rock Mass Strength	Also referred to as Bulk Strength, this is the notional strength (because it cannot be measured, only estimated) of a large volume of rock. It is an essential parameter for numerical modelling of subsidence, where each cell might represent 10 000 m ³ of coal seam and overburden rock. Rock Mass Strength should not be confused with bulk modulus, which is a measurable quantity in rock testing.
Seam Dip	The angle of the coal bed from the horizontal.

Term	Description
Static Test	Procedure for characterising the geochemical nature of a sample at one point in time. Static tests may include measurements of mineral and chemical composition of a sample and the Acid Base Account.
Strike	The compass direction of any horizontal line on an inclined plane.
Subsidence Profile	A subsidence profile is the representation of measured lowering against distance along a vertical surveyed plane above a longwall panel. It usually exhibits a greatly exaggerated trough like shape, with the maximum subsidence towards the centre of the profile.
Total Sulfur	Total Sulfur content of a sample generally measured using a 'Leco' analyser and expressed as %S.
Uncertain	Geochemical classification criterion for a sample where the potential to generate acid conditions remains uncertain and may require further analysis.
Unconformity, Unconformably	An unconformity is a buried erosional or non-depositional surface separating two rock masses or strata of different ages, indicating that sediment deposition was not continuous.
Unsaturated Zone	The zone between the land surface and the water table. It includes the root zone, intermediate zone, and capillary fringe. The pore spaces contain water at less than atmospheric pressure, as well as air and other gases. Saturated bodies, such as perched ground water, may exist in the unsaturated zone. Also called zone of aeration and vadose zone.
Waste Rock	Material that surrounds an ore body and must be removed to mine the ore.
Water Dependent Ecosystem	Surface water ecosystem or a groundwater ecosystem, and its natural components and processes, that depends on periodic or sustained inundation, waterlogging or significant inputs of water for its ecological integrity and includes an ecosystem associated with: (a) a wetland; (b) a stream and its floodplain; (c) a lake or a body of water (whether fresh or saline); (d) a salt marsh; (e) an estuary; (f) a karst system; and/or (g) a groundwater system. A reference to a water dependent ecosystem includes a reference to the biodiversity of the ecosystem.
Water Resource	a) Surface water or groundwater; or b) A watercourse, lake, wetland or aquifer (whether or not it currently has water in it); and includes all aspects of the water resource (including water, organisms and other components and ecosystems that contribute to the physical state and environmental value of the water resource).
Water Table	The water table is the surface where the water pressure head is equal to the atmospheric pressure. It represents the top of the zone where subsurface strata are saturated with groundwater.

7. ABBREVIATIONS

Abbreviation	Description
ABA	Acid Base Accounting
Ag	Silver
Al	Aluminium
AMD	Acid Mine Drainage
ANC	Acid Neutralising Capacity
As	Arsenic
ANZECC	Australian and New Zealand Environment and Conservation Council
ARI	Average Recurrence Interval
ARMCANZ	Agriculture and Resource Management Council of Australia and New Zealand
BCM	bank cubic meters
BoM	Bureau of Meteorology
Ca	Calcium
Cl	Chloride
CO ₃	Carbonate
CRD	Cumulative Rainfall Departure
CSG	Coal Seam Gas
CSIRO	Commonwealth Scientific and Industrial Research Organisation
DESI	Queensland Department of Environment, Science and Innovation
DEM	Digital Elevation Model
DOR	Queensland Department of Resources
EA	Environmental Authority
EC	Electrical Conductivity expressed as $\mu\text{S}/\text{cm}$.
eCEC	Effective cation exchange capacity provides a measure of the amount of exchangeable cations (Ca, Mg, Na and K) in a sample.
E _h	Reduction potential (also known as redox potential, oxidation/reduction potential, ORP, pE or ϵ)
EPBC	<i>Environment Protection and Biodiversity Conservation Act 1999</i> (Commonwealth)
EIS	Environmental Impact Assessment
ESP	Exchangeable Sodium Percentage is a measure of the sodicity of a material and propensity to erode.

Abbreviation	Description
EPP	Environmental Protection Policy
EV	Environmental Value
Fe	Iron
Fm	Formation
GAB	Great Artesian Basin
GDEs	Groundwater Dependent Ecosystems
GIS	Geographic Information System
GMA	Groundwater Management Area
GMU	Groundwater Management Unit
GPS	Global Positioning Systems
HCO ₃	Bicarbonate
Hg	Mercury
k	Hydraulic Conductivity
KLC	Kinetic Leach Test using kinetic leach columns to measure the geochemical/weathering behaviour of a sample of mine material over time.
km	kilometres
L/s	litres per second
m	metres
mAHD	metres above Australian Height Datum
mbgl	metres below ground level
m/day	metres per day
Mg	Magnesium
ML	megalitres
ML/a	megalitres per annum
MNES	Matters of National Environmental Significance
MPA	Maximum Potential Acidity calculated by multiplying the Total Sulfur content of a sample by 30.6 (stoichiometric factor) and expressed as kg H ₂ SO ₄ per tonne.
Mo	Molybdenum
Mt/a	million tonnes per annum
MU	Management Unit

Abbreviation	Description
Na	Sodium
NAF	Non-Acid Forming; geochemical classification criterion for a sample that will not generate acidity.
NAG	Net Acid Generation; a test using hydrogen peroxide solution to oxidise sulfides in a sample, any acid generated through oxidation may be consumed by neutralising components in the sample; any remaining acidity is expressed as kg H ₂ SO ₄ per tonne.
NAPP	Net Acid Producing Potential expressed as kg H ₂ SO ₄ per tonne calculated by subtracting ANC from MPA.
NMD	Neutral Mine Drainage caused by exposure of sulfide minerals in mine waste materials to oxygen and water; typically characterised by neutral pH and potentially elevated concentrations of salts, sulfate and metals.
No	Number
PAF	Potentially Acid Forming; geochemical classification criterion for a sample that has the potential to generate acid.
PL	Petroleum Lease
QLD	Queensland
RMS SRMS or RMSE	Root Mean Square, Scaled Root Mean Square and Root Mean Squared Error
Se	Selenium
SILO	Scientific Information for Landowners
SMP	Subsidence Management Plan
SO ₄	Sulfate
SWL	Static (ground) Water Level
TDS	Total Dissolved Solids
TS	Total Sulfur as a %
TSF	Tailings Storage Facility
WRD	Waste Rock Dump
WRP	Water Resources Plan
%	Percentage

8. REFERENCES

AARC Environmental Solutions, 2019: Rocklands Copper Project, Groundwater Management Program.

ATCW, 2022a: Rocklands Group Copper Project, 2021 Annual Groundwater Report.

ATCW, 2022b: Rocklands Mine Site, Fox Hill Bore field Aquifer Testing Sustainable Yield Assessment.

ATCW, 2022c: Rocklands Copper Project TSF Western Cell Stage 2 Raise Design Report.

Cudeco, 2010: Environmental Impact Statement Volumes A and B, 2010.

Cudeco Waste Management Plan HSE-PLN.007.

Knight Piésold, 2008: Rockland Group Copper Project, Hydrogeological Investigation.

Knight Piésold, 2009: Rockland Group Copper Project, Waste Rock Geochemical Assessment.

Knight Piésold, 2010a: Rockland Group Copper Project, Waste Rock Geochemical Assessment Second Phase Waste Rock Geochemistry Revision C.

Knight Piésold, 2010b: Rockland Group Copper Project, Waste Rock Geochemical Assessment Third Phase Waste Rock Geochemistry Revision B.

Knight Piésold, 2010: Rockland Group Copper Project, Definitive Feasibility Study Tailings and Site Water Management.

Terrenus Earth Sciences, 2018: Rocklands Project: Assessment of tailings geochemical characteristics.

9. QUALIFICATIONS

- (a) In preparing this document, including all relevant calculation and modelling, Engeny Australia Pty Ltd (Engeny) has exercised the degree of skill, care and diligence normally exercised by members of the engineering profession and has acted in accordance with accepted practices of engineering principles.
- (b) Engeny has used reasonable endeavours to inform itself of the parameters and requirements of the project and has taken reasonable steps to ensure that the works and document is as accurate and comprehensive as possible given the information upon which it has been based including information that may have been provided or obtained by any third party or external sources which has not been independently verified.
- (c) Engeny reserves the right to review and amend any aspect of the works performed including any opinions and recommendations from the works included or referred to in the works if:
 - (i) Additional sources of information not presently available (for whatever reason) are provided or become known to Engeny; or
 - (ii) Engeny considers it prudent to revise any aspect of the works in light of any information which becomes known to it after the date of submission.
- (d) Engeny does not give any warranty nor accept any liability in relation to the completeness or accuracy of the works, which may be inherently reliant upon the completeness and accuracy of the input data and the agreed scope of works. All limitations of liability shall apply for the benefit of the employees, agents and representatives of Engeny to the same extent that they apply for the benefit of Engeny.
- (e) This document is for the use of the party to whom it is addressed and for no other persons. No responsibility is accepted to any third party for the whole or part of the contents of this Report.
- (f) If any claim or demand is made by any person against Engeny on the basis of detriment sustained or alleged to have been sustained as a result of reliance upon the Report or information therein, Engeny will rely upon this provision as a defence to any such claim or demand.
- (g) This Report does not provide legal advice.

APPENDIX A: BORE REPORTS



RMB01

DRILLING LOG OF BOREHOLE WMA002								
Drill Depth From (m)	Drill Depth To (m)	Width (m)	Weathering	Air-lift Yield Depth (m)	Air-lift Yield (l/s)	Borehole Diameter (mm)	Casing - 153mm PVC	Comments
0	6	6	weathered	36	2.0	250	solid	Drilled 20/03/2008 Water strike @ 15m Water strike @ 20m, 25m, 35m
6	24	18	fresh rock			220	"	
24	36	12	"			"	slotted	
36	42	6	"			"	solid	
	EOH	42		Average	2.0			

Strata Logs 10 records for RN 146665

From Year:

Rec	Top (m)	Bottom (m)	Strata Description
1	0.00	20.00	SILTSTONE, DECOMPOSED
2	20.00	24.00	SILTSTONE, FRACTURED
3	24.00	30.00	SILTSTONE, BROKEN
4	30.00	41.00	SILTSTONE, FRESH
5	41.00	45.00	SILTSTONE, FRACTURED
6	45.00	78.00	SILTSTONE
7	78.00	80.00	SILTSTONE, FRACTURED
8	80.00	100.00	SILTSTONE
9	100.00	103.00	SILTSTONE, FRACTURED
10	103.00	152.00	SILTSTONE

Stratigraphies

0 records for RN 146665

Aquifers

5 records for RN 146665

Rec	Top (m)	Bottom (m)	Lithology	Date	SWL (m)	Flow	Quality	Yield (L/s)	Contr	Cond	Formation Name
1	20.00	24.00	SSTO - Siltstone	01/04/2013	-12.40	N		0.40	Y	FR	CORELLA FORMATION
2	24.00	30.00	SSTO - Siltstone	01/04/2013	-12.40	N		1.00	Y	FR	CORELLA FORMATION
3	41.00	45.00	SSTO - Siltstone	01/04/2013	-12.40	N		0.40	Y	FR	CORELLA FORMATION
4	78.00	80.00	SSTO - Siltstone	01/04/2013	-12.40	N		0.90	Y	FR	
5	100.00	103.00	SSTO - Siltstone	01/04/2013	-12.40	N		0.50	Y	FR	

Pump Tests Part 1

1 records for RN 146665

Pipe	Date	Rec	RN of Pumped Bore	Top (m)	Bottom (m)	Dist (m)	Meth	Test Types	Pump Type	Suction Set (m)	Q Prior to Test (l/s)	Dur of Q PR (mins)	Pres on Arriv (m)	Q on Arriv (l/s)
A	01/04/2013	1	146665	20.00	103.00		PUM		AIR	108.00				

From Year:

Pump Tests Part 2															1 records for RN	146665
Pipe	Date	Rec	Test Dur (mins)	SWL(m)	Recov Time (mins)	Resid DD (m)	Max DD or P RED (m)	Q at Max DD (l/s)	Time to Max DD (mins)	Max Q (l/s)	Calc Stat HD (m)	Design Yield (l/s)	Design BP (m)	Suct. Set (m)	Tmsy (m2/Day)	Stor
A	01/04/2013	1	240	-12.40				2.70						108.00		

Bore Conditions															0 records for RN	146665
-----------------	--	--	--	--	--	--	--	--	--	--	--	--	--	--	------------------	--------

Elevations															1 records for RN	146665
Pipe	Date	Elevation (m)		Precision	Datum			Meas	Point	Survey Source						
A	01/04/2013	227.00	EST	Estimate Using Contours	STD - State Datum			R	Reference Point	FROM GOOGLE EARTH						

Water Analysis Part 1															0 records for RN	146665
-----------------------	--	--	--	--	--	--	--	--	--	--	--	--	--	--	------------------	--------

Water Analysis Part 2															0 records for RN	146665
-----------------------	--	--	--	--	--	--	--	--	--	--	--	--	--	--	------------------	--------

Water Levels															1 records for RN	146665
Pipe	Date	Time	Measure (m)	Meas	Point	Remark	Meas	Type	Coll Auth	Coll	Method	Project	Quality			
A	01/04/2013		-12.40	R	Reference Point		NR	Not Recorded	NR	NR	Not Recorded		130	Data is of unknown quality		

Wire Line Logs															0 records for RN	146665
----------------	--	--	--	--	--	--	--	--	--	--	--	--	--	--	------------------	--------

Field Measurements															1 records for RN	146665
Pipe	Date	Depth (m)		Conduct (uS/cm)	pH	Temp (C)	NO3 (mg/L)	DO2 (mg/L)	Eh (mV)	Alkalinity (mV)	Samp	Method	Samp Source			
A	01/04/2013	103.00		1050							PU	Pump - Other or Flowing Bore	GB	Groundwater - from Bore		

From Year:

Special Water Analysis	0 records for RN 146665
------------------------	-------------------------

From Year:

User Licence and Conditions

Disclaimer

Open Licence (Single Supply)

Permitted use:

- You may use the supplied data for your own purposes (including supply to consultants for a specific consultancy project for you but the consultants must return or destroy the supplied data when the project is finished). You must not sell or distribute the supplied data.
- You must display this copyright notice on any copies of the supplied data however altered, reformatted or redisplayed if you supply to a consultant or copy for back up purposes: "© State of Queensland 2024".
- You may create and distribute hardcopy and digital products based on or containing the supplied data, provided all the following conditions are met:
 - You must display this acknowledgment on the product(s): "Based on or contains data provided by the State of Queensland 2024. In consideration of the State permitting use of this data you acknowledge and agree that the State gives no warranty in relation to the data (including accuracy, reliability, completeness, currency or suitability) and accepts no liability (including without limitation, liability in negligence) for any loss, damage or costs (including consequential damage) relating to any use of the data. Data must not be used for direct marketing or be used in breach of the privacy laws."
 - You must include metadata with the product(s) you create that use or incorporate the supplied data and the metadata must incorporate as a minimum the metadata provided with this supplied data.

Obligations:

- You must not use the data for direct marketing or in breach of the privacy laws.

Ownership:

The State of Queensland is the owner of the intellectual property rights in and to the supplied data or has the right to make this supplied data available.

Disclaimer and indemnity:

You agree to accept all responsibility and risks associated with the use of the supplied data. The State makes no representations or warranties in relation to the supplied data, and, you agree that, to the extent permitted by law, all warranties relating to accuracy, reliability, completeness, currency or suitability for any particular purpose and all liability for any loss, damage or costs (including consequential damage) incurred in any way (including but not limited to that arising from negligence) in connection with any use of or reliance on the supplied data are excluded or limited. You agree to continually indemnify the State of Queensland (and its officers and employees) against any loss, cost, expense, damage and liability of any kind (including consequential damage and liability in negligence) arising directly or indirectly from or related to any claim relating to your use of the supplied data or any product made from the data.

Report Date: 09/11/2022 08:44

RMB03

Queensland Government
Groundwater Information
Bore Report

Page: 1 of 4

GWDB8250

From Year:

Registered Number	Facility Type	Facility Status	Drilled Date	Office	Shire
146661	Sub-Artesian Facility	Existing	12/03/2013	Longreach	2450 - CLONCURRENCY
Details			Location		
Description			Latitude	20-40-27	Basin 9152
Parish	4217 - SHEAFFE		Longitude	140-23-04	Sub-area
Original Name	NVB 060		GIS Latitude	-20.67403916	Lot 521
			GIS Longitude	140.3843715	Plan CP905413
			Easting	435880	
Driller Name	SERRA, DAVID		Northing	7713805	Map Scale 254 - 1: 250 000
Drill Company	SERRA DRILLING		Zone	54	Map Series
Const Method	ROTARY AIR		Accuracy		Map No SF54-2
Bore Line			GPS Accuracy		Map Name CLONCURRENCY
D/O File No	140/826/0001	Polygon	Checked	Yes	Prog Section
R/O File No		Equipment			
H/O File No		RN of Bore Replaced			
Log Received Date	19/04/2013	Data Owner	DNR		
Roles	Mine Monitoring				

Casing 5 records for RN 146661

Pipe	Date	Rec	Top (m)	Bottom (m)	Material Description	Mat Size (mm)	Size Desc	Outside Diameter (mm)
A	12/03/2013	1	0.00	54.00	Steel Casing	4.000	WT - Wall Thickness	89
A	12/03/2013	2	12.00	54.00	Perforated or Slotted Casing			
A	12/03/2013	3	54.00	83.00	Open Hole			200
A	12/03/2013	4	6.00	83.00	Gravel Pack			200
X	12/03/2013	5	0.00	6.00	Cement or Grout Plug			200

From Year:

Strata Logs

10 records for RN 146661

Rec	Top (m)	Bottom (m)	Strata Description
1	0.00	3.00	CLAY
2	3.00	12.00	SILTSTONE, DECOMPOSED
3	12.00	13.00	SILTSTONE, SOFT
4	13.00	27.00	SILTSTONE
5	27.00	29.00	SILTSTONE, FRACTURED
6	29.00	46.00	SILTSTONE
7	46.00	48.00	SILTSTONE, FRACTURED
8	48.00	78.00	SILTSTONE
9	78.00	81.00	SILTSTONE, FRACTURED
10	81.00	83.00	SILTSTONE

Stratigraphies

0 records for RN 146661

Aquifers

2 records for RN 146661

Rec	Top (m)	Bottom (m)	Lithology	Date	SWL (m)	Flow	Quality	Yield (L/s)	Contr	Cond	Formation Name
1	12.00	13.00	SSTO - Siltstone	12/03/2013	-11.00	N	"SOAK"		Y	PS	CORELLA FORMATION
2	27.00	29.00	SSTO - Siltstone	12/03/2013	-11.00	N	"SOAK"		Y	FR	CORELLA FORMATION

Pump Tests Part 1

1 records for RN 146661

Pipe	Date	Rec	RN of Pumped Bore	Top (m)	Bottom (m)	Dist (m)	Meth	Test Types	Pump Type	Suction Set (m)	Q Prior to Test (l/s)	Dur of Q PR (mins)	Pres on Arriv (m)	Q on Arriv (l/s)
A	12/03/2013	1	146661	12.00	29.00		PUM		AIR					

Pump Tests Part 2

1 records for RN 146661

From Year:

Pipe	Date	Rec	Test Dur (mins)	SWL(m)	Recov Time (mins)	Resid DD (m)	Max DD or P RED (m)	Q at Max DD (l/s)	Time to Max DD (mins)	Max Q (l/s)	Calc Stat HD (m)	Design Yield (l/s)	Design BP (m)	Suct. Set (m)	Tmsy (m2/Day)	Stor
A	12/03/2013	1	120	-11.00				0.05								

Bore Conditions	0 records for RN 146661
-----------------	-------------------------

Elevations	1 records for RN 146661
------------	-------------------------

Pipe	Date	Elevation (m)	Precision	Datum	Meas	Point	Survey Source
A	12/03/2013	214.00	EST	Estimate Using Contours	STD - State Datum	R	Reference Point FROM GOOGLE EARTH

Water Analysis Part 1	0 records for RN 146661
-----------------------	-------------------------

Water Analysis Part 2	0 records for RN 146661
-----------------------	-------------------------

Water Levels	1 records for RN 146661
--------------	-------------------------

Pipe	Date	Time	Measure (m)	Meas	Point	Remark	Meas	Type	Coll Auth	Coll	Method	Project	Quality
A	12/03/2013		-11.00	R	Reference Point		NR	Not Recorded	NR	NR	Not Recorded		130 Data is of unknown quality

Wire Line Logs	0 records for RN 146661
----------------	-------------------------

Field Measurements	1 records for RN 146661
--------------------	-------------------------

Pipe	Date	Depth (m)	Conduct (uS/cm)	pH	Temp (C)	NO3 (mg/L)	DO2 (mg/L)	Eh (mV)	Alkalinity (mV)	Samp	Method	Samp	Source
A	12/03/2013	29.00	840							PU	Pump - Other or Flowing Bore	GB	Groundwater - from Bore

Special Water Analysis	0 records for RN 146661
------------------------	-------------------------

From Year:

User Licence and Conditions

Disclaimer

Open Licence (Single Supply)

Permitted use:

- You may use the supplied data for your own purposes (including supply to consultants for a specific consultancy project for you but the consultants must return or destroy the supplied data when the project is finished). You must not sell or distribute the supplied data.
- You must display this copyright notice on any copies of the supplied data however altered, reformatted or redisplayed if you supply to a consultant or copy for back up purposes: "© State of Queensland 2022".
- You may create and distribute hardcopy and digital products based on or containing the supplied data, provided all the following conditions are met:
 - You must display this acknowledgment on the product(s): "Based on or contains data provided by the State of Queensland 2022. In consideration of the State permitting use of this data you acknowledge and agree that the State gives no warranty in relation to the data (including accuracy, reliability, completeness, currency or suitability) and accepts no liability (including without limitation, liability in negligence) for any loss, damage or costs (including consequential damage) relating to any use of the data. Data must not be used for direct marketing or be used in breach of the privacy laws."
 - You must include metadata with the product(s) you create that use or incorporate the supplied data and the metadata must incorporate as a minimum the metadata provided with this supplied data.

Obligations:

- You must not use the data for direct marketing or in breach of the privacy laws.

Ownership:

The State of Queensland is the owner of the intellectual property rights in and to the supplied data or has the right to make this supplied data available.

Disclaimer and indemnity:

You agree to accept all responsibility and risks associated with the use of the supplied data. The State makes no representations or warranties in relation to the supplied data, and, you agree that, to the extent permitted by law, all warranties relating to accuracy, reliability, completeness, currency or suitability for any particular purpose and all liability for any loss, damage or costs (including consequential damage) incurred in any way (including but not limited to that arising from negligence) in connection with any use of or reliance on the supplied data are excluded or limited. You agree to continually indemnify the State of Queensland (and its officers and employees) against any loss, cost, expense, damage and liability of any kind (including consequential damage and liability in negligence) arising directly or indirectly from or related to any claim relating to your use of the supplied data or any product made from the data.

Report Date: 09/11/2022 08:34

RMB04

Queensland Government
Groundwater Information
Bore Report

Page: 1 of 5

GWDB8250

From Year:

Registered Number	Facility Type	Facility Status	Drilled Date	Office	Shire
146662	Sub-Artesian Facility	Existing	13/03/2013	Longreach	2450 - CLONCURRENCY
Details			Location		
Description			Latitude	20-39-54	Basin 9152
Parish	4217 - SHEAFFE		Longitude	140-22-01	Sub-area
Original Name	GW 4		GIS Latitude	-20.66509678	Lot 521
			GIS Longitude	140.3668993	Plan CP905413
			Easting	434056	
Driller Name	SERRA, DAVID		Northing	7714788	Map Scale 254 - 1: 250 000
Drill Company	SERRA DRILLING		Zone	54	Map Series
Const Method	ROTARY AIR		Accuracy		Map No SF54-2
Bore Line			GPS Accuracy		Map Name CLONCURRENCY
D/O File No	140/826/0001	Polygon	Checked	Yes	Prog Section
R/O File No		Equipment			
H/O File No		RN of Bore Replaced			
Log Received Date	19/04/2013	Data Owner	DNR		
Roles	Mine Monitoring				

Casing 5 records for RN 146662

Pipe	Date	Rec	Top (m)	Bottom (m)	Material Description	Mat Size (mm)	Size Desc	Outside Diameter (mm)
A	13/03/2013	1	0.00	72.00	Steel Casing	4.000	WT - Wall Thickness	89
A	13/03/2013	2	18.00	72.00	Perforated or Slotted Casing			
A	13/03/2013	3	72.00	106.00	Open Hole			200
A	13/03/2013	4	6.00	106.00	Gravel Pack	6.000	GR - Gravel Size	200
X	13/03/2013	5	0.00	6.00	Grout			200

Report Date: 09/11/2022 08:34

Queensland Government
Groundwater Information
Bore Report

Page: 2 of 5
GWDB8250

From Year:

Strata Logs

20 records for RN 146662

Rec	Top (m)	Bottom (m)	Strata Description
1	0.00	3.00	CLAY
2	3.00	6.00	SILTSTONE, DECOMPOSED
3	6.00	18.00	SILTSTONE, BROKEN
4	18.00	20.00	SILTSTONE
5	20.00	21.00	SILTSTONE, FRACTURED
6	21.00	23.00	SILTSTONE
7	23.00	24.00	SILTSTONE, FRACTURED
8	24.00	26.00	SILTSTONE
9	26.00	29.00	SILTSTONE, FRACTURED
10	29.00	36.00	SILTSTONE
11	36.00	37.00	SILTSTONE, FRACTURED
12	37.00	42.00	SILTSTONE
13	42.00	44.00	SILTSTONE, FRACTURED
14	44.00	55.00	SILTSTONE
15	55.00	56.00	SILTSTONE, FRACTURED
16	56.00	61.00	SILTSTONE
17	61.00	62.00	SILTSTONE, FRACTURED
18	62.00	68.00	SILTSTONE
19	68.00	69.00	SILTSTONE, FRACTURED
20	69.00	106.00	SILTSTONE

Stratigraphies

0 records for RN 146662

Aquifers

8 records for RN 146662

Rec	Top (m)	Bottom	Lithology	Date	SWL	Flow	Quality	Yield	Contr	Cond	Formation Name
-----	---------	--------	-----------	------	-----	------	---------	-------	-------	------	----------------

From Year:

		(m)			(m)		(L/s)			
1	20.00	21.00	SSTO - Siltstone	13/03/2013	-9.50	N	0.20	Y	FR	CORELLA FORMATION
2	23.00	24.00	SSTO - Siltstone	13/03/2013	-9.50	N	0.30	Y	FR	CORELLA FORMATION
3	26.00	29.00	SSTO - Siltstone	13/03/2013	-9.50	N	0.20	Y	FR	CORELLA FORMATION
4	36.00	37.00	SSTO - Siltstone	13/03/2013	-9.50	N	0.50	Y	FR	
5	42.00	44.00	SSTO - Siltstone	13/03/2013	-9.50	N	0.20	Y	FR	
6	55.00	56.00	SSTO - Siltstone	13/03/2013	-9.50	N	0.20	Y	FR	
7	61.00	62.00	SSTO - Siltstone	13/03/2013	-9.50	N	0.10	Y	FR	
8	68.00	69.00	SSTO - Siltstone	13/03/2013	-9.50	N	0.10	Y	FR	

Pump Tests Part 1

1 records for RN 146662

Pipe	Date	Rec	RN of Pumped Bore	Top (m)	Bottom (m)	Dist (m)	Meth	Test Types	Pump Type	Suction Set (m)	Q Prior to Test (l/s)	Dur of Q PR (mins)	Pres on Arriv (m)	Q on Arriv (l/s)
A	13/03/2013	1	146662	20.00	69.00		PUM		AIR					

Pump Tests Part 2

1 records for RN 146662

Pipe	Date	Rec	Test Dur (mins)	SWL(m)	Recov Time (mins)	Resid DD (m)	Max DD or P RED (m)	Q at Max DD (l/s)	Time to Max DD (mins)	Max Q (l/s)	Calc Stat HD (m)	Design Yield (l/s)	Design BP (m)	Suct. Set (m)	Tmsy (m2/Day)	Stor
A	13/03/2013	1	120	-9.50				1.80								

Bore Conditions

0 records for RN 146662

Elevations

1 records for RN 146662

Pipe	Date	Elevation (m)	Precision	Datum	Meas	Point	Survey Source
A	13/03/2013	219.00	EST	Estimate Using Contours	STD - State Datum	R	Reference Point FROM GOOGLE EARTH

From Year:

Water Analysis Part 1	0 records for RN 146662
-----------------------	-------------------------

Water Analysis Part 2	0 records for RN 146662
-----------------------	-------------------------

Water Levels	1 records for RN 146662
--------------	-------------------------

Pipe	Date	Time	Measure (m)	Meas	Point	Remark	Meas	Type	Coll Auth	Coll	Method	Project	Quality
A	13/03/2013		-9.50	R	Reference Point		NR	Not Recorded	NR	NR	Not Recorded		130 Data is of unknown quality

Wire Line Logs	0 records for RN 146662
----------------	-------------------------

Field Measurements	1 records for RN 146662
--------------------	-------------------------

Pipe	Date	Depth (m)	Conduct (uS/cm)	pH	Temp (C)	NO3 (mg/L)	DO2 (mg/L)	Eh (mV)	Alkalinity (mV)	Samp	Method	Samp	Source
A	13/03/2013	69.00	4220							PU	Pump - Other or Flowing Bore	GB	Groundwater - from Bore

Special Water Analysis	0 records for RN 146662
------------------------	-------------------------

From Year:

User Licence and Conditions

Disclaimer

Open Licence (Single Supply)

Permitted use:

- You may use the supplied data for your own purposes (including supply to consultants for a specific consultancy project for you but the consultants must return or destroy the supplied data when the project is finished). You must not sell or distribute the supplied data.
- You must display this copyright notice on any copies of the supplied data however altered, reformatted or redisplayed if you supply to a consultant or copy for back up purposes: "© State of Queensland 2022".
- You may create and distribute hardcopy and digital products based on or containing the supplied data, provided all the following conditions are met:
 - You must display this acknowledgment on the product(s): "Based on or contains data provided by the State of Queensland 2022. In consideration of the State permitting use of this data you acknowledge and agree that the State gives no warranty in relation to the data (including accuracy, reliability, completeness, currency or suitability) and accepts no liability (including without limitation, liability in negligence) for any loss, damage or costs (including consequential damage) relating to any use of the data. Data must not be used for direct marketing or be used in breach of the privacy laws."
 - You must include metadata with the product(s) you create that use or incorporate the supplied data and the metadata must incorporate as a minimum the metadata provided with this supplied data.

Obligations:

- You must not use the data for direct marketing or in breach of the privacy laws.

Ownership:

The State of Queensland is the owner of the intellectual property rights in and to the supplied data or has the right to make this supplied data available.

Disclaimer and indemnity:

You agree to accept all responsibility and risks associated with the use of the supplied data. The State makes no representations or warranties in relation to the supplied data, and, you agree that, to the extent permitted by law, all warranties relating to accuracy, reliability, completeness, currency or suitability for any particular purpose and all liability for any loss, damage or costs (including consequential damage) incurred in any way (including but not limited to that arising from negligence) in connection with any use of or reliance on the supplied data are excluded or limited. You agree to continually indemnify the State of Queensland (and its officers and employees) against any loss, cost, expense, damage and liability of any kind (including consequential damage and liability in negligence) arising directly or indirectly from or related to any claim relating to your use of the supplied data or any product made from the data.

From Year:

Registered Number	Facility Type	Facility Status	Drilled Date	Office	Shire
146668	Sub-Artesian Facility	Existing	17/04/2013	Longreach	2450 - CLONCURRENCY
Details			Location		
Description			Latitude	20-40-42	Basin 9152
Parish	4217 - SHEAFFE		Longitude	140-20-20	Sub-area
Original Name	LMRC299		GIS Latitude	-20.67830856	Lot 521
			GIS Longitude	140.3388704	Plan CP905413
			Easting	431142	
Driller Name	SERRA, MARK ANTHONY		Northing	7713314	Map Scale 254 - 1: 250 000
Drill Company	SERRA DRILLING PTY LTD		Zone	54	Map Series
Const Method	ROTARY AIR		Accuracy		Map No SF54-2
Bore Line			GPS Accuracy		Map Name CLONCURRENCY
D/O File No	140/826(0001)	Polygon	Checked	Yes	Prog Section
R/O File No		Equipment			
H/O File No		RN of Bore Replaced			
Log Received Date	19/04/2013	Data Owner	DNR		
Roles	Mine Monitoring				

Casing

4 records for RN 146668

Pipe	Date	Rec	Top (m)	Bottom (m)	Material Description	Mat Size (mm)	Size Desc	Outside Diameter (mm)
A	17/04/2013	1	0.00	34.00	Polyvinyl Chloride	4.950	WT - Wall Thickness	60
A	17/04/2013	2	6.00	34.00	Perforated or Slotted Casing			
A	17/04/2013	3	6.00	34.00	Gravel Pack	6.000	GR - Gravel Size	175
X	17/04/2013	4	0.00	6.00	Grout			175

Strata Logs

0 records for RN 146668

From Year:

Stratigraphies 0 records for RN 146668

Aquifers 1 records for RN 146668

Rec	Top (m)	Bottom (m)	Lithology	Date	SWL (m)	Flow	Quality	Yield (L/s)	Contr	Cond	Formation Name
1	0.00		XXXX - Unknown						N	XX	OVERHANG JASPILITE

Pump Tests Part 1 1 records for RN 146668

Pipe	Date	Rec	RN of Pumped Bore	Top (m)	Bottom (m)	Dist (m)	Meth	Test Types	Pump Type	Suction Set (m)	Q Prior to Test (l/s)	Dur of Q PR (mins)	Pres on Arriv (m)	Q on Arriv (l/s)
A	17/04/2013	1	146668							34.00				

Pump Tests Part 2 1 records for RN 146668

Pipe	Date	Rec	Test Dur (mins)	SWL(m)	Recov Time (mins)	Resid DD (m)	Max DD or P RED (m)	Q at Max DD (l/s)	Time to Max DD (mins)	Max Q (l/s)	Calc Stat HD (m)	Design Yield (l/s)	Design BP (m)	Suct. Set (m)	Tmsy (m2/Day)	Stor
A	17/04/2013	1		-7.50										34.00		

Bore Conditions 0 records for RN 146668

Elevations 0 records for RN 146668

Water Analysis Part 1 0 records for RN 146668

Water Analysis Part 2 0 records for RN 146668

Water Levels 0 records for RN 146668

Wire Line Logs 0 records for RN 146668

From Year:

Field Measurements	0 records for RN 146668
Special Water Analysis	0 records for RN 146668

From Year:

User Licence and Conditions

Disclaimer

Open Licence (Single Supply)

Permitted use:

- You may use the supplied data for your own purposes (including supply to consultants for a specific consultancy project for you but the consultants must return or destroy the supplied data when the project is finished). You must not sell or distribute the supplied data.
- You must display this copyright notice on any copies of the supplied data however altered, reformatted or redisplayed if you supply to a consultant or copy for back up purposes: "© State of Queensland 2024".
- You may create and distribute hardcopy and digital products based on or containing the supplied data, provided all the following conditions are met:
 - You must display this acknowledgment on the product(s): "Based on or contains data provided by the State of Queensland 2024. In consideration of the State permitting use of this data you acknowledge and agree that the State gives no warranty in relation to the data (including accuracy, reliability, completeness, currency or suitability) and accepts no liability (including without limitation, liability in negligence) for any loss, damage or costs (including consequential damage) relating to any use of the data. Data must not be used for direct marketing or be used in breach of the privacy laws."
 - You must include metadata with the product(s) you create that use or incorporate the supplied data and the metadata must incorporate as a minimum the metadata provided with this supplied data.

Obligations:

- You must not use the data for direct marketing or in breach of the privacy laws.

Ownership:

The State of Queensland is the owner of the intellectual property rights in and to the supplied data or has the right to make this supplied data available.

Disclaimer and indemnity:

You agree to accept all responsibility and risks associated with the use of the supplied data. The State makes no representations or warranties in relation to the supplied data, and, you agree that, to the extent permitted by law, all warranties relating to accuracy, reliability, completeness, currency or suitability for any particular purpose and all liability for any loss, damage or costs (including consequential damage) incurred in any way (including but not limited to that arising from negligence) in connection with any use of or reliance on the supplied data are excluded or limited. You agree to continually indemnify the State of Queensland (and its officers and employees) against any loss, cost, expense, damage and liability of any kind (including consequential damage and liability in negligence) arising directly or indirectly from or related to any claim relating to your use of the supplied data or any product made from the data.

From Year:

Registered Number	Facility Type	Facility Status	Drilled Date	Office	Shire
118250	Sub-Artesian Facility	Existing	23/12/2002	Longreach	2450 - CLONCURRENCY
Details			Location		
Description			Latitude	20-40-56	Basin 9152
Parish	4217 - SHEAFFE		Longitude	140-23-48	Sub-area
Original Name	HOMESTEAD BORE		GIS Latitude	-20.682113319	Lot 521
			GIS Longitude	140.396864529	Plan CP905413
			Easting	437184	
Driller Name	B NORRIE		Northing	7712916	Map Scale 254 - 1: 250 000
Drill Company	NORRIE DRILLING SERVICES		Zone	54	Map Series M - Metric Series
Const Method	ROTARY AIR		Accuracy	SKET	Map No SF54-2
Bore Line			GPS Accuracy		Map Name CLONCURRENCY
D/O File No	515/010(181)	Polygon	Checked	Yes	Prog Section
R/O File No		Equipment			
H/O File No		RN of Bore Replaced			
Log Received Date		Data Owner			
Roles					

Casing

3 records for RN 118250

Pipe	Date	Rec	Top (m)	Bottom (m)	Material Description	Mat Size (mm)	Size Desc	Outside Diameter (mm)
A	23/12/2002	1	0.00	4.00	Polyvinyl Chloride			200
A	23/12/2002	2	0.00	36.00	Polyvinyl Chloride			150
A	23/12/2002	3	28.00	36.00	Perforated or Slotted Casing			

Strata Logs

5 records for RN 118250

Rec	Top (m)	Bottom (m)	Strata Description												
1	0.00	1.00	TOP SOIL												
2	1.00	3.00	GRAVEL												
3	3.00	11.00	CLAY, BROWN												
4	11.00	18.00	WEATHERED GRANITE												
5	18.00	36.00	GRANITE												
Stratigraphies													0	records for RN	118250
Aquifers													1	records for RN	118250
Rec	Top (m)	Bottom (m)	Lithology	Date	SWL (m)	Flow	Quality	Yield (L/s)	Contr	Cond	Formation Name				
1	28.00		GNTE - Acid Intrusive, Granite			N		3.03	N	PS	CORELLA FORMATION				
Pump Tests Part 1													0	records for RN	118250
Pump Tests Part 2													0	records for RN	118250
Bore Conditions													0	records for RN	118250
Elevations													0	records for RN	118250
Water Analysis Part 1													0	records for RN	118250
Water Analysis Part 2													0	records for RN	118250
Water Levels													0	records for RN	118250
Wire Line Logs													0	records for RN	118250
Field Measurements													0	records for RN	118250

From Year:

Special Water Analysis	0 records for RN 118250
------------------------	-------------------------

From Year:

User Licence and Conditions

Disclaimer

Open Licence (Single Supply)

Permitted use:

- You may use the supplied data for your own purposes (including supply to consultants for a specific consultancy project for you but the consultants must return or destroy the supplied data when the project is finished). You must not sell or distribute the supplied data.
- You must display this copyright notice on any copies of the supplied data however altered, reformatted or redisplayed if you supply to a consultant or copy for back up purposes: "© State of Queensland 2022".
- You may create and distribute hardcopy and digital products based on or containing the supplied data, provided all the following conditions are met:
 - You must display this acknowledgment on the product(s): "Based on or contains data provided by the State of Queensland 2022. In consideration of the State permitting use of this data you acknowledge and agree that the State gives no warranty in relation to the data (including accuracy, reliability, completeness, currency or suitability) and accepts no liability (including without limitation, liability in negligence) for any loss, damage or costs (including consequential damage) relating to any use of the data. Data must not be used for direct marketing or be used in breach of the privacy laws."
 - You must include metadata with the product(s) you create that use or incorporate the supplied data and the metadata must incorporate as a minimum the metadata provided with this supplied data.

Obligations:

- You must not use the data for direct marketing or in breach of the privacy laws.

Ownership:

The State of Queensland is the owner of the intellectual property rights in and to the supplied data or has the right to make this supplied data available.

Disclaimer and indemnity:

You agree to accept all responsibility and risks associated with the use of the supplied data. The State makes no representations or warranties in relation to the supplied data, and, you agree that, to the extent permitted by law, all warranties relating to accuracy, reliability, completeness, currency or suitability for any particular purpose and all liability for any loss, damage or costs (including consequential damage) incurred in any way (including but not limited to that arising from negligence) in connection with any use of or reliance on the supplied data are excluded or limited. You agree to continually indemnify the State of Queensland (and its officers and employees) against any loss, cost, expense, damage and liability of any kind (including consequential damage and liability in negligence) arising directly or indirectly from or related to any claim relating to your use of the supplied data or any product made from the data.

From Year:

Registered Number	Facility Type	Facility Status	Drilled Date	Office	Shire
146657	Sub-Artesian Facility	Existing	07/05/2013	Longreach	2450 - CLONCURRENCY
Details			Location		
Description			Latitude	20-38-55	Basin 9152
Parish	4217 - SHEAFFE		Longitude	140-24-07	Sub-area
Original Name	TS FRMB 01		GIS Latitude	-20.64872799	Lot 521
			GIS Longitude	140.4018074	Plan CP905413
			Easting	437685	
Driller Name	SERRA, MARK ANTHONY		Northing	7716613	Map Scale 254 - 1: 250 000
Drill Company			Zone	54	Map Series
Const Method	ROTARY AIR		Accuracy		Map No SF54-2
Bore Line			GPS Accuracy		Map Name CLONCURRENCY
D/O File No	140/826/0001	Polygon	Checked	Yes	Prog Section
R/O File No		Equipment			
H/O File No		RN of Bore Replaced			
Log Received Date	20/05/2013	Data Owner			
Roles	Mine Monitoring				

Casing

4 records for RN 146657

Pipe	Date	Rec	Top (m)	Bottom (m)	Material Description	Mat Size (mm)	Size Desc	Outside Diameter (mm)
A	07/05/2013	1	0.00	34.00	Polyvinyl Chloride	4.000	WT - Wall Thickness	58
A	07/05/2013	2	6.00	34.00	Perforated or Slotted Casing			
A	07/05/2013	3	6.00	34.00	Gravel Pack	6.000	GR - Gravel Size	213
X	07/05/2013	4	0.00	6.00	Grout			213

Strata Logs

3 records for RN 146657

From Year:

Rec	Top (m)	Bottom (m)	Strata Description
1	0.00	15.00	GRANITE, DECOMPOSED
2	15.00	16.00	GRANITE
3	16.00	34.00	GRANITE

Stratigraphies	0 records for RN 146657
----------------	-------------------------

Aquifers	1 records for RN 146657
----------	-------------------------

Rec	Top (m)	Bottom (m)	Lithology	Date	SWL (m)	Flow	Quality	Yield (L/s)	Contr	Cond	Formation Name
1	15.00	16.00	GNTG - Acid Intrusive, Granite	07/05/2013	-7.30	N	"SOAK"	0.10	Y	PS	NARAKU GRANITE

Pump Tests Part 1	1 records for RN 146657
-------------------	-------------------------

Pipe	Date	Rec	RN of Pumped Bore	Top (m)	Bottom (m)	Dist (m)	Meth	Test Types	Pump Type	Suction Set (m)	Q Prior to Test (l/s)	Dur of Q PR (mins)	Pres on Arriv (m)	Q on Arriv (l/s)
A	07/05/2013	1	146657	15.00	16.00		PUM		AIR	34.00				

Pump Tests Part 2	1 records for RN 146657
-------------------	-------------------------

Pipe	Date	Rec	Test Dur (mins)	SWL(m)	Recov Time (mins)	Resid DD (m)	Max DD or P RED (m)	Q at Max DD (l/s)	Time to Max DD (mins)	Max Q (l/s)	Calc Stat HD (m)	Design Yield (l/s)	Design BP (m)	Suct. Set (m)	Tmsy (m2/Day)	Stor
A	07/05/2013	1		-7.30				0.10						34.00		

Bore Conditions	0 records for RN 146657
-----------------	-------------------------

Elevations	1 records for RN 146657
------------	-------------------------

From Year:

Pipe	Date	Elevation (m)	Precision		Datum	Meas	Point	Survey Source
A	07/05/2013	206.00	EST	Estimate Using Contours	STD - State Datum	R	Reference Point	FROM GOOGLE EARTH

Water Analysis Part 1

0 records for RN 146657

Water Analysis Part 2

0 records for RN 146657

Water Levels

1 records for RN 146657

Pipe	Date	Time	Measure (m)	Meas	Point	Remark	Meas	Type	Coll Auth	Coll	Method	Project	Quality
A	07/05/2013		-7.30	R	Reference Point		NR	Not Recorded	NR	NR	Not Recorded		130 Data is of unknown quality

Wire Line Logs

0 records for RN 146657

Field Measurements

1 records for RN 146657

Pipe	Date	Depth (m)	Conduct (uS/cm)	pH	Temp (C)	NO3 (mg/L)	DO2 (mg/L)	Eh (mV)	Alkalinity (mV)	Samp	Method	Samp	Source
A	07/05/2013	16.00	1010							PU	Pump - Other or Flowing Bore	GB	Groundwater - from Bore

Special Water Analysis

0 records for RN 146657

From Year:

User Licence and Conditions

Disclaimer

Open Licence (Single Supply)

Permitted use:

- You may use the supplied data for your own purposes (including supply to consultants for a specific consultancy project for you but the consultants must return or destroy the supplied data when the project is finished). You must not sell or distribute the supplied data.
- You must display this copyright notice on any copies of the supplied data however altered, reformatted or redisplayed if you supply to a consultant or copy for back up purposes: "© State of Queensland 2022".
- You may create and distribute hardcopy and digital products based on or containing the supplied data, provided all the following conditions are met:
 - You must display this acknowledgment on the product(s): "Based on or contains data provided by the State of Queensland 2022. In consideration of the State permitting use of this data you acknowledge and agree that the State gives no warranty in relation to the data (including accuracy, reliability, completeness, currency or suitability) and accepts no liability (including without limitation, liability in negligence) for any loss, damage or costs (including consequential damage) relating to any use of the data. Data must not be used for direct marketing or be used in breach of the privacy laws."
 - You must include metadata with the product(s) you create that use or incorporate the supplied data and the metadata must incorporate as a minimum the metadata provided with this supplied data.

Obligations:

- You must not use the data for direct marketing or in breach of the privacy laws.

Ownership:

The State of Queensland is the owner of the intellectual property rights in and to the supplied data or has the right to make this supplied data available.

Disclaimer and indemnity:

You agree to accept all responsibility and risks associated with the use of the supplied data. The State makes no representations or warranties in relation to the supplied data, and, you agree that, to the extent permitted by law, all warranties relating to accuracy, reliability, completeness, currency or suitability for any particular purpose and all liability for any loss, damage or costs (including consequential damage) incurred in any way (including but not limited to that arising from negligence) in connection with any use of or reliance on the supplied data are excluded or limited. You agree to continually indemnify the State of Queensland (and its officers and employees) against any loss, cost, expense, damage and liability of any kind (including consequential damage and liability in negligence) arising directly or indirectly from or related to any claim relating to your use of the supplied data or any product made from the data.

From Year:

Registered Number	Facility Type	Facility Status	Drilled Date	Office	Shire
146659	Sub-Artesian Facility	Existing	07/05/2013	Longreach	2450 - CLONCURRENCY
Details			Location		
Description			Latitude	20-39-42	Basin 9152
Parish	4217 - SHEAFFE		Longitude	140-25-04	Sub-area
Original Name	TS FRMB 02		GIS Latitude	-20.66179668	Lot 521
			GIS Longitude	140.4177781	Plan CP905413
			Easting	439354	
Driller Name	SERRA, MARK ANTHONY		Northing	7715173	Map Scale 254 - 1: 250 000
Drill Company	SERRA DRILLING PTY LTD		Zone	54	Map Series
Const Method	ROTARY AIR		Accuracy		Map No SF54-2
Bore Line			GPS Accuracy		Map Name CLONCURRENCY
D/O File No	140/826/0001	Polygon	Checked	Yes	Prog Section
R/O File No		Equipment			
H/O File No		RN of Bore Replaced			
Log Received Date	20/05/2013	Data Owner	DNR		
Roles	Mine Monitoring				

Casing 4 records for RN 146659

Pipe	Date	Rec	Top (m)	Bottom (m)	Material Description	Mat Size (mm)	Size Desc	Outside Diameter (mm)
A	07/05/2013	1	0.00	34.00	Polyvinyl Chloride	4.000	WT - Wall Thickness	58
A	07/05/2013	2	6.00	34.00	Perforated or Slotted Casing			
A	07/05/2013	3	6.00	34.00	Gravel Pack	6.000	GR - Gravel Size	213
X	07/05/2013	4	0.00	6.00	Grout			213

Strata Logs 2 records for RN 146659

From Year:

Rec	Top (m)	Bottom (m)	Strata Description
1	0.00	8.00	GRANITE, DECOMPOSED
2	8.00	34.00	GRANITE

Stratigraphies0 records for RN 146659

Aquifers1 records for RN 146659

Rec	Top (m)	Bottom (m)	Lithology	Date	SWL (m)	Flow	Quality	Yield (L/s)	Contr	Cond	Formation Name
1	8.00	34.00	GNTE - Acid Intrusive, Granite	07/05/2013	-7.90	N	"SOAK"	0.10	Y	PS	NARAKU GRANITE

Pump Tests Part 11 records for RN 146659

Pipe	Date	Rec	RN of Pumped Bore	Top (m)	Bottom (m)	Dist (m)	Meth	Test Types	Pump Type	Suction Set (m)	Q Prior to Test (l/s)	Dur of Q PR (mins)	Pres on Arriv (m)	Q on Arriv (l/s)
A	07/05/2013	1	146659	8.00	34.00		PUM		AIR	34.00				

Pump Tests Part 21 records for RN 146659

Pipe	Date	Rec	Test Dur (mins)	SWL(m)	Recov Time (mins)	Resid DD (m)	Max DD or P RED (m)	Q at Max DD (l/s)	Time to Max DD (mins)	Max Q (l/s)	Calc Stat HD (m)	Design Yield (l/s)	Design BP (m)	Suct. Set (m)	Tmsy (m2/Day)	Stor
A	07/05/2013	1		-7.90				0.10						34.00		

Bore Conditions0 records for RN 146659

Elevations1 records for RN 146659

Pipe	Date	Elevation (m)	Precision	Datum	Meas Point	Survey Source
------	------	---------------	-----------	-------	------------	---------------

Report Date: 08/11/2022 10:10

Queensland Government
Groundwater Information
Bore Report

Page: 3 of 4
GWDB8250

From Year:

Pipe	Date	Elevation (m)	Precision		Datum	Meas	Point	Survey Source
A	07/05/2013	213.00	EST	Estimate Using Contours	STD - State Datum	R	Reference Point	FROM GOOGLE EARTH

Water Analysis Part 1 0 records for RN 146659

Water Analysis Part 2 0 records for RN 146659

Water Levels 1 records for RN 146659

Pipe	Date	Time	Measure (m)	Meas	Point	Remark	Meas	Type	Coll Auth	Coll	Method	Project	Quality
A	07/05/2013		-7.90	R	Reference Point		NR	Not Recorded	NR	NR	Not Recorded		130 Data is of unknown quality

Wire Line Logs 0 records for RN 146659

Field Measurements 1 records for RN 146659

Pipe	Date	Depth (m)	Conduct (uS/cm)	pH	Temp (C)	NO3 (mg/L)	DO2 (mg/L)	Eh (mV)	Alkalinity (mV)	Samp	Method	Samp	Source
A	07/05/2013	34.00	940							PU	Pump - Other or Flowing Bore	GB	Groundwater - from Bore

Special Water Analysis 0 records for RN 146659

From Year:

User Licence and Conditions

Disclaimer

Open Licence (Single Supply)

Permitted use:

- You may use the supplied data for your own purposes (including supply to consultants for a specific consultancy project for you but the consultants must return or destroy the supplied data when the project is finished). You must not sell or distribute the supplied data.
- You must display this copyright notice on any copies of the supplied data however altered, reformatted or redisplayed if you supply to a consultant or copy for back up purposes: "© State of Queensland 2022".
- You may create and distribute hardcopy and digital products based on or containing the supplied data, provided all the following conditions are met:
 - You must display this acknowledgment on the product(s): "Based on or contains data provided by the State of Queensland 2022. In consideration of the State permitting use of this data you acknowledge and agree that the State gives no warranty in relation to the data (including accuracy, reliability, completeness, currency or suitability) and accepts no liability (including without limitation, liability in negligence) for any loss, damage or costs (including consequential damage) relating to any use of the data. Data must not be used for direct marketing or be used in breach of the privacy laws."
 - You must include metadata with the product(s) you create that use or incorporate the supplied data and the metadata must incorporate as a minimum the metadata provided with this supplied data.

Obligations:

- You must not use the data for direct marketing or in breach of the privacy laws.

Ownership:

The State of Queensland is the owner of the intellectual property rights in and to the supplied data or has the right to make this supplied data available.

Disclaimer and indemnity:

You agree to accept all responsibility and risks associated with the use of the supplied data. The State makes no representations or warranties in relation to the supplied data, and, you agree that, to the extent permitted by law, all warranties relating to accuracy, reliability, completeness, currency or suitability for any particular purpose and all liability for any loss, damage or costs (including consequential damage) incurred in any way (including but not limited to that arising from negligence) in connection with any use of or reliance on the supplied data are excluded or limited. You agree to continually indemnify the State of Queensland (and its officers and employees) against any loss, cost, expense, damage and liability of any kind (including consequential damage and liability in negligence) arising directly or indirectly from or related to any claim relating to your use of the supplied data or any product made from the data.

From Year:

Registered Number	Facility Type	Facility Status	Drilled Date	Office	Shire
146658	Sub-Artesian Facility	Existing	07/05/2013	Longreach	2450 - CLONCURRENCY
Details			Location		
Description			Latitude	20-39-10	Basin 9152
Parish	4217 - SHEAFFE		Longitude	140-25-05	Sub-area
Original Name	"TS FRMB 04"		GIS Latitude	-20.65290156	Lot 521
			GIS Longitude	140.418073	Plan CP905413
			Easting	439382	
Driller Name	SERRA, MARK ANTHONY		Northing	7716157	Map Scale 254 - 1: 250 000
Drill Company	SERRA DRILLING PTY LTD		Zone	54	Map Series
Const Method	ROTARY AIR		Accuracy		Map No SF54-2
Bore Line			GPS Accuracy		Map Name CLONCURRENCY
D/O File No	140/826/0001	Polygon	Checked	Yes	Prog Section
R/O File No		Equipment			
H/O File No		RN of Bore Replaced			
Log Received Date	20/05/2013	Data Owner	DNR		
Roles	Mine Monitoring				

Casing

4 records for RN 146658

Pipe	Date	Rec	Top (m)	Bottom (m)	Material Description	Mat Size (mm)	Size Desc	Outside Diameter (mm)
A	07/05/2013	1	0.00	34.00	Polyvinyl Chloride	4.000	WT - Wall Thickness	
A	07/05/2013	2	6.00	34.00	Perforated or Slotted Casing			
A	07/05/2013	3	6.00	34.00	Gravel Pack	6.000	GR - Gravel Size	213
X	07/05/2013	4	0.00	6.00	Grout			213

Strata Logs

2 records for RN 146658

From Year:

Rec	Top (m)	Bottom (m)	Strata Description
1	0.00	4.00	GRANITE, DECOMPOSED
2	4.00	34.00	GRANITE

Stratigraphies0 records for RN 146658

Aquifers1 records for RN 146658

Rec	Top (m)	Bottom (m)	Lithology	Date	SWL (m)	Flow	Quality	Yield (L/s)	Contr	Cond	Formation Name
1	4.00	34.00	GNTE - Acid Intrusive, Granite	07/05/2013	-23.30	N	"SOAK"	0.10	Y	PS	NARAKU GRANITE

Pump Tests Part 11 records for RN 146658

Pipe	Date	Rec	RN of Pumped Bore	Top (m)	Bottom (m)	Dist (m)	Meth	Test Types	Pump Type	Suction Set (m)	Q Prior to Test (l/s)	Dur of Q PR (mins)	Pres on Arriv (m)	Q on Arriv (l/s)
A	07/05/2013	1	146658	4.00	34.00		PUM		AIR	34.00				

Pump Tests Part 21 records for RN 146658

Pipe	Date	Rec	Test Dur (mins)	SWL(m)	Recov Time (mins)	Resid DD (m)	Max DD or P RED (m)	Q at Max DD (l/s)	Time to Max DD (mins)	Max Q (l/s)	Calc Stat HD (m)	Design Yield (l/s)	Design BP (m)	Suct. Set (m)	Tmsy (m2/Day)	Stor
A	07/05/2013	1		-23.30				0.10						34.00		

Bore Conditions0 records for RN 146658

Elevations1 records for RN 146658

Pipe	Date	Elevation (m)	Precision	Datum	Meas Point	Survey Source
------	------	---------------	-----------	-------	------------	---------------

From Year:

Pipe	Date	Elevation (m)	Precision		Datum	Meas	Point	Survey Source
A	07/05/2013	202.00	EST	Estimate Using Contours	STD - State Datum	R	Reference Point	FROM GOOGLE EARTH

Water Analysis Part 1	0 records for RN 146658
-----------------------	-------------------------

Water Analysis Part 2	0 records for RN 146658
-----------------------	-------------------------

Water Levels	1 records for RN 146658
--------------	-------------------------

Pipe	Date	Time	Measure (m)	Meas	Point	Remark	Meas	Type	Coll Auth	Coll	Method	Project	Quality
A	07/05/2013		-23.30	R	Reference Point		NR	Not Recorded	NR	NR	Not Recorded		130 Data is of unknown quality

Wire Line Logs	0 records for RN 146658
----------------	-------------------------

Field Measurements	1 records for RN 146658
--------------------	-------------------------

Pipe	Date	Depth (m)	Conduct (uS/cm)	pH	Temp (C)	NO3 (mg/L)	DO2 (mg/L)	Eh (mV)	Alkalinity (mV)	Samp	Method	Samp	Source
A	07/05/2013	34.00	980							PU	Pump - Other or Flowing Bore	GB	Groundwater - from Bore

Special Water Analysis	0 records for RN 146658
------------------------	-------------------------

From Year:

User Licence and Conditions

Disclaimer

Open Licence (Single Supply)

Permitted use:

- You may use the supplied data for your own purposes (including supply to consultants for a specific consultancy project for you but the consultants must return or destroy the supplied data when the project is finished). You must not sell or distribute the supplied data.
- You must display this copyright notice on any copies of the supplied data however altered, reformatted or redisplayed if you supply to a consultant or copy for back up purposes: "© State of Queensland 2022".
- You may create and distribute hardcopy and digital products based on or containing the supplied data, provided all the following conditions are met:
 - You must display this acknowledgment on the product(s): "Based on or contains data provided by the State of Queensland 2022. In consideration of the State permitting use of this data you acknowledge and agree that the State gives no warranty in relation to the data (including accuracy, reliability, completeness, currency or suitability) and accepts no liability (including without limitation, liability in negligence) for any loss, damage or costs (including consequential damage) relating to any use of the data. Data must not be used for direct marketing or be used in breach of the privacy laws."
 - You must include metadata with the product(s) you create that use or incorporate the supplied data and the metadata must incorporate as a minimum the metadata provided with this supplied data.

Obligations:

- You must not use the data for direct marketing or in breach of the privacy laws.

Ownership:

The State of Queensland is the owner of the intellectual property rights in and to the supplied data or has the right to make this supplied data available.

Disclaimer and indemnity:

You agree to accept all responsibility and risks associated with the use of the supplied data. The State makes no representations or warranties in relation to the supplied data, and, you agree that, to the extent permitted by law, all warranties relating to accuracy, reliability, completeness, currency or suitability for any particular purpose and all liability for any loss, damage or costs (including consequential damage) incurred in any way (including but not limited to that arising from negligence) in connection with any use of or reliance on the supplied data are excluded or limited. You agree to continually indemnify the State of Queensland (and its officers and employees) against any loss, cost, expense, damage and liability of any kind (including consequential damage and liability in negligence) arising directly or indirectly from or related to any claim relating to your use of the supplied data or any product made from the data.

From Year:

Registered Number	Facility Type	Facility Status	Drilled Date	Office	Shire
163532	Sub-Artesian Facility	Existing	18/06/2015	Longreach	2450 - CLONCURRY
Details			Location		
Description	PIEZO HOLE		Latitude	20-39-44	Basin 9152
Parish	6000 - NO LONGER USED		Longitude	140-24-03	Sub-area
Original Name	TSF CMB05		GIS Latitude	-20.66222508	Lot 521
			GIS Longitude	140.40096347	Plan CP905413
			Easting	437603	
Driller Name	ROBERTSON, JOHN		Northing	7715119	Map Scale
Drill Company	KELLY DRILLING		Zone	54	Map Series
Const Method	ROTARY AIR		Accuracy		Map No
Bore Line			GPS Accuracy		Map Name
D/O File No		Polygon	Checked	Yes	Prog Section
R/O File No		Equipment			
H/O File No		RN of Bore Replaced			
Log Received Date	01/07/2015	Data Owner			
Roles	Mine Monitoring				

Casing

7 records for RN 163532

Pipe	Date	Rec	Top (m)	Bottom (m)	Material Description	Mat Size (mm)	Size Desc	Outside Diameter (mm)
A	18/06/2015	1	0.00	40.00	Polyvinyl Chloride			65
A	18/06/2015	2	28.00	40.00	Perforated or Slotted Casing	0.400	AP - Aperture Size	65
X	18/06/2015	3	0.00	5.00	Polyvinyl Chloride			200
X	18/06/2015	4	0.00	5.00	Grout			300
X	18/06/2015	5	0.00	5.00	Grout			190

Report Date: 08/11/2022 10:06

Queensland Government
Groundwater Information
Bore Report

Page: 2 of 4
GWDB8250

From Year:

Pipe	Date	Rec	Top (m)	Bottom (m)	Material Description	Mat Size (mm)	Size Desc	Outside Diameter (mm)
X	18/06/2015	6	5.00	6.00	Bentonite Seal			190
X	18/06/2015	7	6.00	40.00	Gravel Pack			190

Strata Logs

5 records for RN 163532

Rec	Top (m)	Bottom (m)	Strata Description
1	0.00	2.00	BROWN SAND, BROKEN ROCK
2	2.00	14.00	SANDSTONE
3	14.00	21.00	DOLERITE
4	21.00	22.00	DOLERITE (WATER)
5	22.00	40.00	DOLERITE

Stratigraphies

0 records for RN 163532

Aquifers

1 records for RN 163532

Rec	Top (m)	Bottom (m)	Lithology	Date	SWL (m)	Flow	Quality	Yield (L/s)	Contr	Cond	Formation Name
1	21.00		DOLE - Dolerite	18/06/2015	-21.00	N			Y	PS	

Pump Tests Part 1

0 records for RN 163532

Pump Tests Part 2

0 records for RN 163532

Bore Conditions

0 records for RN 163532

Elevations

0 records for RN 163532

Water Analysis Part 1

0 records for RN 163532

From Year:

Water Analysis Part 2	0 records for RN 163532
Water Levels	0 records for RN 163532
Wire Line Logs	0 records for RN 163532
Field Measurements	0 records for RN 163532
Special Water Analysis	0 records for RN 163532

From Year:

User Licence and Conditions

Disclaimer

Open Licence (Single Supply)

Permitted use:

- You may use the supplied data for your own purposes (including supply to consultants for a specific consultancy project for you but the consultants must return or destroy the supplied data when the project is finished). You must not sell or distribute the supplied data.
- You must display this copyright notice on any copies of the supplied data however altered, reformatted or redisplayed if you supply to a consultant or copy for back up purposes: "© State of Queensland 2022".
- You may create and distribute hardcopy and digital products based on or containing the supplied data, provided all the following conditions are met:
 - You must display this acknowledgment on the product(s): "Based on or contains data provided by the State of Queensland 2022. In consideration of the State permitting use of this data you acknowledge and agree that the State gives no warranty in relation to the data (including accuracy, reliability, completeness, currency or suitability) and accepts no liability (including without limitation, liability in negligence) for any loss, damage or costs (including consequential damage) relating to any use of the data. Data must not be used for direct marketing or be used in breach of the privacy laws."
 - You must include metadata with the product(s) you create that use or incorporate the supplied data and the metadata must incorporate as a minimum the metadata provided with this supplied data.

Obligations:

- You must not use the data for direct marketing or in breach of the privacy laws.

Ownership:

The State of Queensland is the owner of the intellectual property rights in and to the supplied data or has the right to make this supplied data available.

Disclaimer and indemnity:

You agree to accept all responsibility and risks associated with the use of the supplied data. The State makes no representations or warranties in relation to the supplied data, and, you agree that, to the extent permitted by law, all warranties relating to accuracy, reliability, completeness, currency or suitability for any particular purpose and all liability for any loss, damage or costs (including consequential damage) incurred in any way (including but not limited to that arising from negligence) in connection with any use of or reliance on the supplied data are excluded or limited. You agree to continually indemnify the State of Queensland (and its officers and employees) against any loss, cost, expense, damage and liability of any kind (including consequential damage and liability in negligence) arising directly or indirectly from or related to any claim relating to your use of the supplied data or any product made from the data.

From Year:

Registered Number	Facility Type	Facility Status	Drilled Date	Office	Shire
146655	Sub-Artesian Facility	Existing	06/05/2013	Longreach	2450 - CLONCURRENCY
Details			Location		
Description			Latitude	20-40-54	Basin 9152
Parish	4217 - SHEAFFE		Longitude	140-21-34	Sub-area
Original Name	PAF CMM 01		GIS Latitude	-20.68165197	Lot 521
			GIS Longitude	140.3595153	Plan CP905413
			Easting	433294	
Driller Name	SERRA, MARK ANTHONY		Northing	7712952	Map Scale 254 - 1: 250 000
Drill Company	SERRA DRILLING PTY LTD		Zone	54	Map Series
Const Method			Accuracy		Map No SF54-2
Bore Line			GPS Accuracy		Map Name CLONCURRENCY
D/O File No	140/826/0001	Polygon	Checked	Yes	Prog Section
R/O File No		Equipment			
H/O File No		RN of Bore Replaced			
Log Received Date	20/05/2013	Data Owner	DNR		
Roles	Mine Monitoring				

Casing

4 records for RN 146655

Pipe	Date	Rec	Top (m)	Bottom (m)	Material Description	Mat Size (mm)	Size Desc	Outside Diameter (mm)
A	06/05/2013	1	0.00	32.00	Polyvinyl Chloride	4.000	WT - Wall Thickness	58
A	06/05/2013	2	6.00	32.00	Perforated or Slotted Casing			
A	06/05/2013	3	6.00	32.00	Gravel Pack	6.000	GR - Gravel Size	213
X	06/05/2013	4	0.00	6.00	Grout			213

Strata Logs

4 records for RN 146655

Queensland Government
Groundwater Information
Bore Report

Page: 2 of 4
GWDB8250

Report Date: 08/11/2022 17:18

From Year:

Rec	Top (m)	Bottom (m)	Strata Description
1	0.00	7.00	SILTSTONE, DECOMPOSED
2	7.00	16.00	SILTSTONE
3	16.00	18.00	SILTSTONE, FRACTURED
4	18.00	32.00	SILTSTONE

Stratigraphies

0 records for RN 146655

Aquifers

1 records for RN 146655

Rec	Top (m)	Bottom (m)	Lithology	Date	SWL (m)	Flow	Quality	Yield (L/s)	Contr	Cond	Formation Name
1	16.00	18.00	SSTO - Siltstone	06/05/2013	-11.10	N		0.70	Y	FR	CORELLA FORMATION

Pump Tests Part 1

1 records for RN 146655

Pipe	Date	Rec	RN of Pumped Bore	Top (m)	Bottom (m)	Dist (m)	Meth	Test Types	Pump Type	Suction Set (m)	Q Prior to Test (l/s)	Dur of Q PR (mins)	Pres on Arriv (m)	Q on Arriv (l/s)
A	06/05/2013	1	146655	16.00	18.00		PUM		AIR	32.00				

Pump Tests Part 2

1 records for RN 146655

Pipe	Date	Rec	Test Dur (mins)	SWL(m)	Recov Time (mins)	Resid DD (m)	Max DD or P RED (m)	Q at Max DD (l/s)	Time to Max DD (mins)	Max Q (l/s)	Calc Stat HD (m)	Design Yield (l/s)	Design BP (m)	Suct. Set (m)	Tmsy (m2/Day)	Stor
A	06/05/2013	1	120	-11.10				0.70						32.00		

Bore Conditions

0 records for RN 146655

Elevations

1 records for RN 146655

From Year:

Pipe	Date	Elevation (m)	Precision		Datum	Meas	Point	Survey Source
A	06/05/2013	228.00	EST	Estimate Using Contours	STD - State Datum	R	Reference Point	FROM GOOGLE EARTH

Water Analysis Part 1	0 records for RN 146655
-----------------------	-------------------------

Water Analysis Part 2	0 records for RN 146655
-----------------------	-------------------------

Water Levels	1 records for RN 146655
--------------	-------------------------

Pipe	Date	Time	Measure (m)	Meas	Point	Remark	Meas	Type	Coll Auth	Coll	Method	Project	Quality
A	06/05/2013		-11.10	R	Reference Point		NR	Not Recorded	NR	NR	Not Recorded		130 Data is of unknown quality

Wire Line Logs	0 records for RN 146655
----------------	-------------------------

Field Measurements	1 records for RN 146655
--------------------	-------------------------

Pipe	Date	Depth (m)	Conduct (uS/cm)	pH	Temp (C)	NO3 (mg/L)	DO2 (mg/L)	Eh (mV)	Alkalinity (mV)	Samp	Method	Samp	Source
A	06/05/2013	18.00	1121							PU	Pump - Other or Flowing Bore	GB	Groundwater - from Bore

Special Water Analysis	0 records for RN 146655
------------------------	-------------------------

From Year:

User Licence and Conditions

Disclaimer

Open Licence (Single Supply)

Permitted use:

- You may use the supplied data for your own purposes (including supply to consultants for a specific consultancy project for you but the consultants must return or destroy the supplied data when the project is finished). You must not sell or distribute the supplied data.
- You must display this copyright notice on any copies of the supplied data however altered, reformatted or redisplayed if you supply to a consultant or copy for back up purposes: "© State of Queensland 2022".
- You may create and distribute hardcopy and digital products based on or containing the supplied data, provided all the following conditions are met:
 - You must display this acknowledgment on the product(s): "Based on or contains data provided by the State of Queensland 2022. In consideration of the State permitting use of this data you acknowledge and agree that the State gives no warranty in relation to the data (including accuracy, reliability, completeness, currency or suitability) and accepts no liability (including without limitation, liability in negligence) for any loss, damage or costs (including consequential damage) relating to any use of the data. Data must not be used for direct marketing or be used in breach of the privacy laws."
 - You must include metadata with the product(s) you create that use or incorporate the supplied data and the metadata must incorporate as a minimum the metadata provided with this supplied data.

Obligations:

- You must not use the data for direct marketing or in breach of the privacy laws.

Ownership:

The State of Queensland is the owner of the intellectual property rights in and to the supplied data or has the right to make this supplied data available.

Disclaimer and indemnity:

You agree to accept all responsibility and risks associated with the use of the supplied data. The State makes no representations or warranties in relation to the supplied data, and, you agree that, to the extent permitted by law, all warranties relating to accuracy, reliability, completeness, currency or suitability for any particular purpose and all liability for any loss, damage or costs (including consequential damage) incurred in any way (including but not limited to that arising from negligence) in connection with any use of or reliance on the supplied data are excluded or limited. You agree to continually indemnify the State of Queensland (and its officers and employees) against any loss, cost, expense, damage and liability of any kind (including consequential damage and liability in negligence) arising directly or indirectly from or related to any claim relating to your use of the supplied data or any product made from the data.

Strata Logs 2 records for RN 146654

From Year:

Rec	Top (m)	Bottom (m)	Strata Description											
1	0.00	20.00	SILTSTONE, DECOMPOSED											
2	20.00	32.00	SILTSTONE											
Stratigraphies												0	records for RN	146654
Aquifers												1	records for RN	146654
Rec	Top (m)	Bottom (m)	Lithology	Date	SWL (m)	Flow	Quality	Yield (L/s)	Contr	Cond	Formation Name			
1	0.00	20.00	SSTO - Siltstone			N	SOAK		Y	WZ	CORELLA FORMATION			
Pump Tests Part 1												0	records for RN	146654
Pump Tests Part 2												0	records for RN	146654
Bore Conditions												0	records for RN	146654
Elevations												0	records for RN	146654
Water Analysis Part 1												0	records for RN	146654
Water Analysis Part 2												0	records for RN	146654
Water Levels												0	records for RN	146654
Wire Line Logs												0	records for RN	146654
Field Measurements												0	records for RN	146654
Special Water Analysis												0	records for RN	146654

From Year:

User Licence and Conditions

Disclaimer

Open Licence (Single Supply)

Permitted use:

- You may use the supplied data for your own purposes (including supply to consultants for a specific consultancy project for you but the consultants must return or destroy the supplied data when the project is finished). You must not sell or distribute the supplied data.
- You must display this copyright notice on any copies of the supplied data however altered, reformatted or redisplayed if you supply to a consultant or copy for back up purposes: "© State of Queensland 2022".
- You may create and distribute hardcopy and digital products based on or containing the supplied data, provided all the following conditions are met:
 - You must display this acknowledgment on the product(s): "Based on or contains data provided by the State of Queensland 2022. In consideration of the State permitting use of this data you acknowledge and agree that the State gives no warranty in relation to the data (including accuracy, reliability, completeness, currency or suitability) and accepts no liability (including without limitation, liability in negligence) for any loss, damage or costs (including consequential damage) relating to any use of the data. Data must not be used for direct marketing or be used in breach of the privacy laws."
 - You must include metadata with the product(s) you create that use or incorporate the supplied data and the metadata must incorporate as a minimum the metadata provided with this supplied data.

Obligations:

- You must not use the data for direct marketing or in breach of the privacy laws.

Ownership:

The State of Queensland is the owner of the intellectual property rights in and to the supplied data or has the right to make this supplied data available.

Disclaimer and indemnity:

You agree to accept all responsibility and risks associated with the use of the supplied data. The State makes no representations or warranties in relation to the supplied data, and, you agree that, to the extent permitted by law, all warranties relating to accuracy, reliability, completeness, currency or suitability for any particular purpose and all liability for any loss, damage or costs (including consequential damage) incurred in any way (including but not limited to that arising from negligence) in connection with any use of or reliance on the supplied data are excluded or limited. You agree to continually indemnify the State of Queensland (and its officers and employees) against any loss, cost, expense, damage and liability of any kind (including consequential damage and liability in negligence) arising directly or indirectly from or related to any claim relating to your use of the supplied data or any product made from the data.

From Year:

Registered Number	Facility Type	Facility Status	Drilled Date	Office	Shire
146656	Sub-Artesian Facility	Existing	06/05/2013	Longreach	2450 - CLONCURRENCY
Details			Location		
Description			Latitude	20-40-35	Basin 9152
Parish	4217 - SHEAFFE		Longitude	140-21-29	Sub-area
Original Name	PAF CUNB 03		GIS Latitude	-20.67641604	Lot 521
			GIS Longitude	140.3580526	Plan CP905413
			Easting	433139	
Driller Name	SERRA, MARK ANTHONY		Northing	7713531	Map Scale 254 - 1: 250 000
Drill Company	SERRA DRILLING PTY LTD		Zone	54	Map Series
Const Method	ROTARY AIR		Accuracy		Map No SF54-2
Bore Line			GPS Accuracy		Map Name CLONCURRENCY
D/O File No	140/826/0001	Polygon	Checked	Yes	Prog Section
R/O File No		Equipment			
H/O File No		RN of Bore Replaced			
Log Received Date	20/05/2013	Data Owner	DNR		
Roles	Mine Monitoring				

Casing

4 records for RN 146656

Pipe	Date	Rec	Top (m)	Bottom (m)	Material Description	Mat Size (mm)	Size Desc	Outside Diameter (mm)
A	06/05/2013	1	0.00	32.00	Polyvinyl Chloride	4.000	WT - Wall Thickness	58
A	06/05/2013	2	6.00	32.00	Perforated or Slotted Casing			
A	06/05/2013	3	6.00	32.00	Gravel Pack	6.000	GR - Gravel Size	213
X	06/05/2013	4	0.00	6.00	Grout			213

Strata Logs

3 records for RN 146656

Report Date: 08/11/2022 10:16

Queensland Government
Groundwater Information
Bore Report

Page: 2 of 4
GWDB8250

From Year:

Rec	Top (m)	Bottom (m)	Strata Description
1	0.00	8.00	SILTSTONE, DECOMPOSED
2	8.00	12.00	SILTSTONE, FRACTURED
3	12.00	32.00	SILTSTONE

Stratigraphies

0 records for RN 146656

Aquifers

1 records for RN 146656

Rec	Top (m)	Bottom (m)	Lithology	Date	SWL (m)	Flow	Quality	Yield (L/s)	Contr	Cond	Formation Name
1	8.00	12.00	SSTO - Siltstone	06/05/2013	-6.10	N		3.00	Y	FR	CORELLA FORMATION

Pump Tests Part 1

1 records for RN 146656

Pipe	Date	Rec	RN of Pumped Bore	Top (m)	Bottom (m)	Dist (m)	Meth	Test Types	Pump Type	Suction Set (m)	Q Prior to Test (l/s)	Dur of Q PR (mins)	Pres on Arriv (m)	Q on Arriv (l/s)
A	06/05/2013	1	146656	8.00	12.00		PUM		AIR	32.00				

Pump Tests Part 2

1 records for RN 146656

Pipe	Date	Rec	Test Dur (mins)	SWL(m)	Recov Time (mins)	Resid DD (m)	Max DD or P RED (m)	Q at Max DD (l/s)	Time to Max DD (mins)	Max Q (l/s)	Calc Stat HD (m)	Design Yield (l/s)	Design BP (m)	Suct. Set (m)	Tmsy (m2/Day)	Stor
A	06/05/2013	1		-6.10				3.00						32.00		

Bore Conditions

0 records for RN 146656

Elevations

1 records for RN 146656

Pipe	Date	Elevation (m)	Precision	Datum	Meas Point	Survey Source
------	------	---------------	-----------	-------	------------	---------------

From Year:

Pipe	Date	Elevation (m)	Precision		Datum	Meas	Point	Survey Source
A	06/05/2013	224.00	EST	Estimate Using Contours	STD - State Datum	R	Reference Point	FROM GOOGLE EARTH

Water Analysis Part 1

0 records for RN 146656

Water Analysis Part 2

0 records for RN 146656

Water Levels

1 records for RN 146656

Pipe	Date	Time	Measure (m)	Meas	Point	Remark	Meas	Type	Coll Auth	Coll	Method	Project	Quality
A	06/05/2013		-6.10	R	Reference Point		NR	Not Recorded	NR	NR	Not Recorded		130 Data is of unknown quality

Wire Line Logs

0 records for RN 146656

Field Measurements

1 records for RN 146656

Pipe	Date	Depth (m)	Conduct (uS/cm)	pH	Temp (C)	NO3 (mg/L)	DO2 (mg/L)	Eh (mV)	Alkalinity (mV)	Samp	Method	Samp	Source
A	06/05/2013	12.00	1210							PU	Pump - Other or Flowing Bore	GB	Groundwater - from Bore

Special Water Analysis

0 records for RN 146656

From Year:

User Licence and Conditions

Disclaimer

Open Licence (Single Supply)

Permitted use:

- You may use the supplied data for your own purposes (including supply to consultants for a specific consultancy project for you but the consultants must return or destroy the supplied data when the project is finished). You must not sell or distribute the supplied data.
- You must display this copyright notice on any copies of the supplied data however altered, reformatted or redisplayed if you supply to a consultant or copy for back up purposes: "© State of Queensland 2022".
- You may create and distribute hardcopy and digital products based on or containing the supplied data, provided all the following conditions are met:
 - You must display this acknowledgment on the product(s): "Based on or contains data provided by the State of Queensland 2022. In consideration of the State permitting use of this data you acknowledge and agree that the State gives no warranty in relation to the data (including accuracy, reliability, completeness, currency or suitability) and accepts no liability (including without limitation, liability in negligence) for any loss, damage or costs (including consequential damage) relating to any use of the data. Data must not be used for direct marketing or be used in breach of the privacy laws."
 - You must include metadata with the product(s) you create that use or incorporate the supplied data and the metadata must incorporate as a minimum the metadata provided with this supplied data.

Obligations:

- You must not use the data for direct marketing or in breach of the privacy laws.

Ownership:

The State of Queensland is the owner of the intellectual property rights in and to the supplied data or has the right to make this supplied data available.

Disclaimer and indemnity:

You agree to accept all responsibility and risks associated with the use of the supplied data. The State makes no representations or warranties in relation to the supplied data, and, you agree that, to the extent permitted by law, all warranties relating to accuracy, reliability, completeness, currency or suitability for any particular purpose and all liability for any loss, damage or costs (including consequential damage) incurred in any way (including but not limited to that arising from negligence) in connection with any use of or reliance on the supplied data are excluded or limited. You agree to continually indemnify the State of Queensland (and its officers and employees) against any loss, cost, expense, damage and liability of any kind (including consequential damage and liability in negligence) arising directly or indirectly from or related to any claim relating to your use of the supplied data or any product made from the data.

Report Date: 08/11/2022 10:17

PAFCMB04

Queensland Government
Groundwater Information
Bore Report

Page: 1 of 4

GWDB8250

From Year:

Registered Number	Facility Type	Facility Status	Drilled Date	Office	Shire
163774	Sub-Artesian Facility	Existing	07/12/2016	Longreach	2450 - CLONCURRENCY
Details			Location		
Description			Latitude	20-40-25	Basin 9152
Parish	6000 - NO LONGER USED		Longitude	140-21-16	Sub-area
Original Name	PAFCM04		GIS Latitude	-20.673511953	Lot 521
			GIS Longitude	140.3545488627	Plan CP905413
			Easting	432773	
Driller Name	KELLY, PAUL ANTHONY		Northing	7713851	Map Scale
Drill Company			Zone	54	Map Series
Const Method			Accuracy		Map No
Bore Line			GPS Accuracy		Map Name
D/O File No	Polygon		Checked	Yes	Prog Section
R/O File No	Equipment				
H/O File No	RN of Bore Replaced				
Log Received Date	14/12/2016	Data Owner	DNR		
Roles	Mine Monitoring Sub-Artesian Monitoring				

Casing

7 records for RN 163774

Pipe	Date	Rec	Top (m)	Bottom (m)	Material Description	Mat Size (mm)	Size Desc	Outside Diameter (mm)
A	07/12/2016	2	0.00	32.00	Polyvinyl Chloride	4.950	WT - Wall Thickness	60
A	07/12/2016	3	8.00	32.00	Perforated or Slotted Casing			
A	07/12/2016	7	6.00	32.00	Gravel Pack			190
X	07/12/2016	1	0.00	5.00	Polyvinyl Chloride	8.400	WT - Wall Thickness	225
X	07/12/2016	4	0.00	5.00	Grout			320

Report Date: 08/11/2022 10:17

Queensland Government
Groundwater Information
Bore Report

Page: 2 of 4
GWDB8250

From Year:

Pipe	Date	Rec	Top (m)	Bottom (m)	Material Description	Mat Size (mm)	Size Desc	Outside Diameter (mm)
X	07/12/2016	5	0.00	5.00	Grout			190
X	07/12/2016	6	5.00	6.00	Bentonite Seal			190

Strata Logs

7 records for RN 163774

Rec	Top (m)	Bottom (m)	Strata Description
1	0.00	1.00	"SAND ROCKS", BROWN
2	1.00	3.00	SHALE, BROWN
3	3.00	11.00	ROCK, GREY
4	11.00	13.00	SHALE, BROWN
5	13.00	24.00	ROCK, GREY
6	24.00	26.00	"QUARTZ GREY ROCK"
7	26.00	32.00	ROCK, GREY

Stratigraphies

0 records for RN 163774

Aquifers

1 records for RN 163774

Rec	Top (m)	Bottom (m)	Lithology	Date	SWL (m)	Flow	Quality	Yield (L/s)	Contr	Cond	Formation Name
1	0.00	32.00	QUAR - Quartz						N	PS	OVERHANG JASPILITE

Pump Tests Part 1

0 records for RN 163774

Pump Tests Part 2

0 records for RN 163774

Bore Conditions

0 records for RN 163774

Elevations

0 records for RN 163774

From Year:

Water Analysis Part 1	0 records for RN 163774
Water Analysis Part 2	0 records for RN 163774
Water Levels	0 records for RN 163774
Wire Line Logs	0 records for RN 163774
Field Measurements	0 records for RN 163774
Special Water Analysis	0 records for RN 163774

From Year:

User Licence and Conditions

Disclaimer

Open Licence (Single Supply)

Permitted use:

- You may use the supplied data for your own purposes (including supply to consultants for a specific consultancy project for you but the consultants must return or destroy the supplied data when the project is finished). You must not sell or distribute the supplied data.
- You must display this copyright notice on any copies of the supplied data however altered, reformatted or redisplayed if you supply to a consultant or copy for back up purposes: "© State of Queensland 2022".
- You may create and distribute hardcopy and digital products based on or containing the supplied data, provided all the following conditions are met:
 - You must display this acknowledgment on the product(s): "Based on or contains data provided by the State of Queensland 2022. In consideration of the State permitting use of this data you acknowledge and agree that the State gives no warranty in relation to the data (including accuracy, reliability, completeness, currency or suitability) and accepts no liability (including without limitation, liability in negligence) for any loss, damage or costs (including consequential damage) relating to any use of the data. Data must not be used for direct marketing or be used in breach of the privacy laws."
 - You must include metadata with the product(s) you create that use or incorporate the supplied data and the metadata must incorporate as a minimum the metadata provided with this supplied data.

Obligations:

- You must not use the data for direct marketing or in breach of the privacy laws.

Ownership:

The State of Queensland is the owner of the intellectual property rights in and to the supplied data or has the right to make this supplied data available.

Disclaimer and indemnity:

You agree to accept all responsibility and risks associated with the use of the supplied data. The State makes no representations or warranties in relation to the supplied data, and, you agree that, to the extent permitted by law, all warranties relating to accuracy, reliability, completeness, currency or suitability for any particular purpose and all liability for any loss, damage or costs (including consequential damage) incurred in any way (including but not limited to that arising from negligence) in connection with any use of or reliance on the supplied data are excluded or limited. You agree to continually indemnify the State of Queensland (and its officers and employees) against any loss, cost, expense, damage and liability of any kind (including consequential damage and liability in negligence) arising directly or indirectly from or related to any claim relating to your use of the supplied data or any product made from the data.

From Year:

Registered Number	Facility Type	Facility Status	Drilled Date	Office	Shire
146563	Sub-Artesian Facility	Existing	16/05/2012	Longreach	2450 - CLONCURRY
Details			Location		
Description			Latitude	20-40-03	Basin 9152
Parish	4217 - SHEAFFE		Longitude	140-21-41	Sub-area
Original Name	MBC001		GIS Latitude	-20.66760065	Lot 521
			GIS Longitude	140.3612722	Plan CP905413
			Easting	433471	
			Northing	7714508	Map Scale
Driller Name	SERRA, DAVID		Zone	54	Map Series
Drill Company	SERRA DRILLING PTY LTD		Accuracy		Map No
Const Method	ROTARY AIR		GPS Accuracy		Map Name
Bore Line			Checked	Yes	Prog Section
D/O File No	LON/140/826/0001	Polygon			
R/O File No		Equipment			
H/O File No		RN of Bore Replaced			
Log Received Date	31/05/2012	Data Owner			
Roles	Mine Monitoring				

Casing5 records for RN 146563

Pipe	Date	Rec	Top (m)	Bottom (m)	Material Description	Mat Size (mm)	Size Desc	Outside Diameter (mm)
A	16/05/2012	1	0.00	18.00	Steel Casing	6.500	WT - Wall Thickness	219
A	16/05/2012	2	0.00	303.00	Steel Casing	5.500	WT - Wall Thickness	89
A	16/05/2012	3	19.00	303.00	Perforated or Slotted Casing	2.500	AP - Aperture Size	
X	16/05/2012	1	0.00	6.00	Grout			
X	16/05/2012	2	6.00	303.00	Gravel Pack	4.000	GR - Gravel Size	

From Year:

Strata Logs

25 records for RN 146563

Rec	Top (m)	Bottom (m)	Strata Description
1	0.00	1.00	TOP SOIL, RED CLAY
2	1.00	18.00	DOLERITE, DECOMPOSED
3	18.00	21.00	DOLERITE
4	21.00	22.00	DOLERITE, FRACTURED *
5	22.00	23.00	DOLERITE
6	23.00	24.00	DOLERITE, FRACTURED *
7	24.00	70.00	DOLERITE
8	70.00	71.00	DOLERITE, FRACTURED *
9	71.00	90.00	DOLERITE
10	90.00	91.50	DOLERITE, FRACTURED *
11	91.50	193.00	DOLERITE
12	193.00	194.00	DOLERITE, BROKEN * *
13	194.00	202.00	DOLERITE
14	202.00	203.00	DOLERITE, FRACTURED *
15	203.00	214.00	DOLERITE
16	214.00	215.00	DOLERITE, FRACTURED *
17	215.00	223.00	DOLERITE
18	223.00	226.00	DOLERITE, FRACTURED *
19	226.00	236.00	DOLERITE
20	236.00	237.00	DOLERITE, FRACTURED *
21	237.00	269.00	DOLERITE
22	269.00	270.00	DOLERITE, FRACTURED *
23	270.00	283.00	DOLERITE
24	283.00	285.00	DOLERITE, FRACTURED *

From Year:

Rec	Top (m)	Bottom (m)	Strata Description
25	285.00	303.00	DOLERITE

Stratigraphies

0 records for RN 146563

Aquifers

5 records for RN 146563

Rec	Top (m)	Bottom (m)	Lithology	Date	SWL (m)	Flow	Quality	Yield (L/s)	Contr	Cond	Formation Name
1	23.00		DOLE - Dolerite			N			Y	FR	MITAKOODI QUARTZITE
2	70.00		DOLE - Dolerite			N			Y	FR	MITAKOODI QUARTZITE
3	91.00		DOLE - Dolerite			N			Y	FR	MITAKOODI QUARTZITE
4	193.00		DOLE - Dolerite			N			Y	FR	MITAKOODI QUARTZITE
5	269.00		DOLE - Dolerite	16/05/2012	-16.80	N		15.00	Y	FR	MITAKOODI QUARTZITE

Pump Tests Part 1

0 records for RN 146563

Pump Tests Part 2

0 records for RN 146563

Bore Conditions

0 records for RN 146563

Elevations

1 records for RN 146563

Pipe	Date	Elevation (m)	Precision	Datum	Meas	Point	Survey Source
A	16/06/2012	227.00	EST	Estimate Using Contours	STD - State Datum	R	Reference Point FROM GOOGLE EARTH

Water Analysis Part 1

0 records for RN 146563

Water Analysis Part 2

0 records for RN 146563

Water Levels

1 records for RN 146563

From Year:

Pipe	Date	Time	Measure (m)	Meas	Point	Remark	Meas	Type	Coll Auth	Coll	Method	Project	Quality
A	16/06/2012		-16.80	R	Reference Point		NR	Not Recorded	NR	NR	Not Recorded		130 Data is of unknown quality

Wire Line Logs0 records for RN 146563

Field Measurements0 records for RN 146563

Special Water Analysis0 records for RN 146563

From Year:

User Licence and Conditions

Disclaimer

Open Licence (Single Supply)

Permitted use:

- You may use the supplied data for your own purposes (including supply to consultants for a specific consultancy project for you but the consultants must return or destroy the supplied data when the project is finished). You must not sell or distribute the supplied data.
- You must display this copyright notice on any copies of the supplied data however altered, reformatted or redisplayed if you supply to a consultant or copy for back up purposes: "© State of Queensland 2024".
- You may create and distribute hardcopy and digital products based on or containing the supplied data, provided all the following conditions are met:
 - You must display this acknowledgment on the product(s): "Based on or contains data provided by the State of Queensland 2024. In consideration of the State permitting use of this data you acknowledge and agree that the State gives no warranty in relation to the data (including accuracy, reliability, completeness, currency or suitability) and accepts no liability (including without limitation, liability in negligence) for any loss, damage or costs (including consequential damage) relating to any use of the data. Data must not be used for direct marketing or be used in breach of the privacy laws."
 - You must include metadata with the product(s) you create that use or incorporate the supplied data and the metadata must incorporate as a minimum the metadata provided with this supplied data.

Obligations:

- You must not use the data for direct marketing or in breach of the privacy laws.

Ownership:

The State of Queensland is the owner of the intellectual property rights in and to the supplied data or has the right to make this supplied data available.

Disclaimer and indemnity:

You agree to accept all responsibility and risks associated with the use of the supplied data. The State makes no representations or warranties in relation to the supplied data, and, you agree that, to the extent permitted by law, all warranties relating to accuracy, reliability, completeness, currency or suitability for any particular purpose and all liability for any loss, damage or costs (including consequential damage) incurred in any way (including but not limited to that arising from negligence) in connection with any use of or reliance on the supplied data are excluded or limited. You agree to continually indemnify the State of Queensland (and its officers and employees) against any loss, cost, expense, damage and liability of any kind (including consequential damage and liability in negligence) arising directly or indirectly from or related to any claim relating to your use of the supplied data or any product made from the data.

Report Date: 09/11/2022 08:20

CMB02

Queensland Government
Groundwater Information
Bore Report

Page: 1 of 5

GWDB8250

From Year:

Registered Number	Facility Type	Facility Status	Drilled Date	Office	Shire
146565	Sub-Artesian Facility	Existing	05/06/2012	Longreach	2450 - CLONCURRENCY
Details			Location		
Description			Latitude	20-40-21	Basin 9152
Parish	4217 - SHEAFFE		Longitude	140-21-58	Sub-area
Original Name	PBC002		GIS Latitude	-20.67258319	Lot 521
			GIS Longitude	140.3661639	Plan CP905413
			Easting	433983	
Driller Name	SERRA, DAVID		Northing	7713959	Map Scale
Drill Company	SERRA DRILLING PTY LTD		Zone	54	Map Series
Const Method	ROTARY AIR		Accuracy		Map No
Bore Line			GPS Accuracy		Map Name
D/O File No	LON/140/826/0001	Polygon	Checked	Yes	Prog Section
R/O File No		Equipment			
H/O File No		RN of Bore Replaced			
Log Received Date	12/06/2012	Data Owner			
Roles	Mine Monitoring				

Casing

6 records for RN 146565

Pipe	Date	Rec	Top (m)	Bottom (m)	Material Description	Mat Size (mm)	Size Desc	Outside Diameter (mm)
A	05/06/2012	1	0.00	14.50	Steel Casing	6.500	WT - Wall Thickness	300
A	05/06/2012	2	0.00	303.00	Steel Casing	5.500	WT - Wall Thickness	89
A	05/06/2012	3	18.00	303.00	Perforated or Slotted Casing	2.500	AP - Aperture Size	
X	05/06/2012	1	0.00	14.50	Grout			300
X	05/06/2012	2	0.00	2.00	Grout			89

Report Date: 09/11/2022 08:20

Queensland Government
Groundwater Information
Bore Report

Page: 2 of 5
GWDB8250

From Year:

Pipe	Date	Rec	Top (m)	Bottom (m)	Material Description	Mat Size (mm)	Size Desc	Outside Diameter (mm)
X	05/06/2012	3	2.00	303.00	Gravel Pack	4.000	GR - Gravel Size	

Strata Logs

17 records for RN 146565

Rec	Top (m)	Bottom (m)	Strata Description
1	0.00	15.00	DOLERITE, DECOMPOSED
2	15.00	18.00	DOLERITE
3	18.00	20.00	DOLERITE, FRACTURED * 0.2LPS
4	20.00	46.00	DOLERITE
5	46.00	54.00	QUARTZITE, RED
6	54.00	58.00	DOLERITE, FRACTURED * 0.8LPS
7	58.00	75.00	DOLERITE
8	75.00	76.00	DOLERITE, FRACTURED * 0.8 LPS
9	76.00	84.00	DOLERITE
10	84.00	85.00	DOLERITE, FRACTURED * 0.2 LPS
11	85.00	105.00	DOLERITE
12	105.00	106.00	DOLERITE, FRACTURED * 0.1 LPS
13	106.00	154.00	DOLERITE
14	154.00	155.00	DOLERITE, FRACTURED * 1.0 LPS
15	155.00	257.00	DOLERITE
16	257.00	281.00	DOLERITE, HARD, GREY
17	281.00	303.00	QUARTZITE, RED

Stratigraphies

0 records for RN 146565

Aquifers

5 records for RN 146565

Report Date: 09/11/2022 08:20

From Year:

Rec	Top (m)	Bottom (m)	Lithology	Date	SWL (m)	Flow	Quality	Yield (L/s)	Contr	Cond	Formation Name		
1	18.00		DOLE - Dolerite			N		0.20	Y	FR	MITAKOODI FORMATION		
2	54.00		DOLE - Dolerite			N		0.80	Y	FR	MITAKOODI FORMATION		
3	75.00		DOLE - Dolerite			N		0.80	Y	FR	MITAKOODI FORMATION		
4	84.00		DOLE - Dolerite			N		0.20	Y	FR	MITAKOODI FORMATION		
5	154.00		DOLE - Dolerite	05/06/2012	-8.30	N	COMBINE D FLOW	3.00	Y	FR	MITAKOODI FORMATION		
Pump Tests Part 1											0 records for RN 146565		
Pump Tests Part 2											0 records for RN 146565		
Bore Conditions											0 records for RN 146565		
Elevations											1 records for RN 146565		
Pipe	Date	Elevation (m)	Precision		Datum	Meas	Point	Survey Source					
A	05/06/2012	221.00	EST	Estimate Using Contours	STD - State Datum	R	Reference Point	FROM GOOGLE EARTH					
Water Analysis Part 1											0 records for RN 146565		
Water Analysis Part 2											0 records for RN 146565		
Water Levels											1 records for RN 146565		
Pipe	Date	Time	Measure (m)	Meas	Point	Remark	Meas	Type	Coll Auth	Coll	Method	Project	Quality
A	05/06/2012		-8.30	R	Reference Point		NR	Not Recorded	NR	NR	Not Recorded	130	Data is of unknown quality
Wire Line Logs											0 records for RN 146565		
Field Measurements											1 records for RN 146565		

Report Date: 09/11/2022 08:20

Queensland Government
Groundwater Information
Bore Report

From Year:

Pipe	Date	Depth (m)	Conduct (uS/cm)	pH	Temp (C)	NO3 (mg/L)	DO2 (mg/L)	Eh (mV)	Alkalinity (mV)	Samp	Method	Samp	Source
A	05/06/2012		1140							PU	Pump - Other or Flowing Bore	GB	Groundwater - from Bore

Special Water Analysis0 records for RN 146565

From Year:

User Licence and Conditions

Disclaimer

Open Licence (Single Supply)

Permitted use:

- You may use the supplied data for your own purposes (including supply to consultants for a specific consultancy project for you but the consultants must return or destroy the supplied data when the project is finished). You must not sell or distribute the supplied data.
- You must display this copyright notice on any copies of the supplied data however altered, reformatted or redisplayed if you supply to a consultant or copy for back up purposes: "© State of Queensland 2022".
- You may create and distribute hardcopy and digital products based on or containing the supplied data, provided all the following conditions are met:
 - You must display this acknowledgment on the product(s): "Based on or contains data provided by the State of Queensland 2022. In consideration of the State permitting use of this data you acknowledge and agree that the State gives no warranty in relation to the data (including accuracy, reliability, completeness, currency or suitability) and accepts no liability (including without limitation, liability in negligence) for any loss, damage or costs (including consequential damage) relating to any use of the data. Data must not be used for direct marketing or be used in breach of the privacy laws."
 - You must include metadata with the product(s) you create that use or incorporate the supplied data and the metadata must incorporate as a minimum the metadata provided with this supplied data.

Obligations:

- You must not use the data for direct marketing or in breach of the privacy laws.

Ownership:

The State of Queensland is the owner of the intellectual property rights in and to the supplied data or has the right to make this supplied data available.

Disclaimer and indemnity:

You agree to accept all responsibility and risks associated with the use of the supplied data. The State makes no representations or warranties in relation to the supplied data, and, you agree that, to the extent permitted by law, all warranties relating to accuracy, reliability, completeness, currency or suitability for any particular purpose and all liability for any loss, damage or costs (including consequential damage) incurred in any way (including but not limited to that arising from negligence) in connection with any use of or reliance on the supplied data are excluded or limited. You agree to continually indemnify the State of Queensland (and its officers and employees) against any loss, cost, expense, damage and liability of any kind (including consequential damage and liability in negligence) arising directly or indirectly from or related to any claim relating to your use of the supplied data or any product made from the data.

Report Date: 09/11/2022 08:24

CMB03

Queensland Government
Groundwater Information
Bore Report

Page: 1 of 4

GWDB8250

From Year:

Registered Number	Facility Type	Facility Status	Drilled Date	Office	Shire
146579	Sub-Artesian Facility	Existing	10/10/2012	Longreach	2450 - CLONCURRENCY
Details			Location		
Description			Latitude	20-40-34	Basin 9152
Parish	4217 - SHEAFFE		Longitude	140-21-55	Sub-area
Original Name	NUB014		GIS Latitude	-20.67609665	Lot 521
			GIS Longitude	140.3653566	Plan CP905413
			Easting	433900	
Driller Name	SERRA, MARK ANTHONY		Northing	7713570	Map Scale 254 - 1: 250 000
Drill Company	SERRA DRILLING PTY LTD		Zone	54	Map Series
Const Method	ROTARY AIR		Accuracy		Map No SF54-02
Bore Line			GPS Accuracy		Map Name
D/O File No	140/826/0001	Polygon	Checked	Yes	Prog Section
R/O File No		Equipment			
H/O File No		RN of Bore Replaced			
Log Received Date	02/11/2012	Data Owner	DNR		
Roles					

Casing 6 records for RN 146579

Pipe	Date	Rec	Top (m)	Bottom (m)	Material Description	Mat Size (mm)	Size Desc	Outside Diameter (mm)
A	10/10/2012	1	0.00	6.00	Steel Casing	7.100	WT - Wall Thickness	305
A	10/10/2012	2	0.00	305.00	Steel Casing	5.100	WT - Wall Thickness	89
A	10/10/2012	3	18.00	305.00	Perforated or Slotted Casing			
A	10/10/2012	4	6.00	305.00	Gravel Pack	6.000	GR - Gravel Size	213
A	10/10/2012	5	0.00	6.00	Grout			355

Report Date: 09/11/2022 08:24

Queensland Government
Groundwater Information
Bore Report

Page: 2 of 4
GWDB8250

From Year:

Pipe	Date	Rec	Top (m)	Bottom (m)	Material Description	Mat Size (mm)	Size Desc	Outside Diameter (mm)
A	10/10/2012	6	0.00	6.00	Grout			

Strata Logs 8 records for RN 146579

Rec	Top (m)	Bottom (m)	Strata Description
1	0.00	1.00	TOPSOIL, RED
2	1.00	21.00	DOLERITE, DECOMPOSED
3	21.00	22.00	DOLERITE, FRACTURED
4	22.00	149.00	DOLERITE
5	149.00	150.00	DOLERITE, FRACTURED
6	150.00	225.00	DOLERITE
7	225.00	226.00	DOLERITE, FRACTURED
8	226.00	305.00	DOLERITE

Stratigraphies 0 records for RN 146579

Aquifers 3 records for RN 146579

Rec	Top (m)	Bottom (m)	Lithology	Date	SWL (m)	Flow	Quality	Yield (L/s)	Contr	Cond	Formation Name
1	21.00	22.00	DOLE - Dolerite	10/10/2012	-14.10	N	NOT STATED	0.10	Y	FR	CORELLA FORMATION
2	149.00	150.00	DOLE - Dolerite	10/10/2012	-14.10	N	NOT STATED	0.10	Y	FR	CORELLA FORMATION
3	225.00	226.00	DOLE - Dolerite	10/10/2012	-14.10	N	NOT STATED	0.10	Y	FR	CORELLA FORMATION

Pump Tests Part 1 1 records for RN 146579

Pipe	Date	Rec	RN of	Top (m)	Bottom	Dist	Meth	Test Types	Pump	Suction	Q Prior	Dur of	Pres on	Q on
------	------	-----	-------	---------	--------	------	------	------------	------	---------	---------	--------	---------	------

Report Date: 09/11/2022 08:24

Queensland Government
Groundwater Information
Bore Report

Page: 3 of 4
GWDB8250

From Year:

			Pumped Bore		(m)	(m)		Type	Set (m)	to Test (l/s)	Q PR (mins)	Arriv (m)	Arriv (l/s)
A	10/10/2012	1	146579	21.00	226.00		PUM	AIR	305.00				

Pump Tests Part 2 1 records for RN 146579

Pipe	Date	Rec	Test Dur (mins)	SWL(m)	Recov Time (mins)	Resid DD (m)	Max DD or P RED (m)	Q at Max DD (l/s)	Time to Max DD (mins)	Max Q (l/s)	Calc Stat HD (m)	Design Yield (l/s)	Design BP (m)	Suct. Set (m)	Tmsy (m2/Day)	Stor
A	10/10/2012	1	600	-14.10				0.30						305.00		

Bore Conditions 0 records for RN 146579

Elevations 0 records for RN 146579

Water Analysis Part 1 0 records for RN 146579

Water Analysis Part 2 0 records for RN 146579

Water Levels 0 records for RN 146579

Wire Line Logs 0 records for RN 146579

Field Measurements 1 records for RN 146579

Pipe	Date	Depth (m)	Conduct (uS/cm)	pH	Temp (C)	NO3 (mg/L)	DO2 (mg/L)	Eh (mV)	Alkalinity (mV)	Samp	Method	Samp	Source
A	10/10/2012	226.00	1320							PU	Pump - Other or Flowing Bore	GB	Groundwater - from Bore

Special Water Analysis 0 records for RN 146579

From Year:

User Licence and Conditions

Disclaimer

Open Licence (Single Supply)

Permitted use:

- You may use the supplied data for your own purposes (including supply to consultants for a specific consultancy project for you but the consultants must return or destroy the supplied data when the project is finished). You must not sell or distribute the supplied data.
- You must display this copyright notice on any copies of the supplied data however altered, reformatted or redisplayed if you supply to a consultant or copy for back up purposes: "© State of Queensland 2022".
- You may create and distribute hardcopy and digital products based on or containing the supplied data, provided all the following conditions are met:
 - You must display this acknowledgment on the product(s): "Based on or contains data provided by the State of Queensland 2022. In consideration of the State permitting use of this data you acknowledge and agree that the State gives no warranty in relation to the data (including accuracy, reliability, completeness, currency or suitability) and accepts no liability (including without limitation, liability in negligence) for any loss, damage or costs (including consequential damage) relating to any use of the data. Data must not be used for direct marketing or be used in breach of the privacy laws."
 - You must include metadata with the product(s) you create that use or incorporate the supplied data and the metadata must incorporate as a minimum the metadata provided with this supplied data.

Obligations:

- You must not use the data for direct marketing or in breach of the privacy laws.

Ownership:

The State of Queensland is the owner of the intellectual property rights in and to the supplied data or has the right to make this supplied data available.

Disclaimer and indemnity:

You agree to accept all responsibility and risks associated with the use of the supplied data. The State makes no representations or warranties in relation to the supplied data, and, you agree that, to the extent permitted by law, all warranties relating to accuracy, reliability, completeness, currency or suitability for any particular purpose and all liability for any loss, damage or costs (including consequential damage) incurred in any way (including but not limited to that arising from negligence) in connection with any use of or reliance on the supplied data are excluded or limited. You agree to continually indemnify the State of Queensland (and its officers and employees) against any loss, cost, expense, damage and liability of any kind (including consequential damage and liability in negligence) arising directly or indirectly from or related to any claim relating to your use of the supplied data or any product made from the data.

From Year:

Registered Number	Facility Type	Facility Status	Drilled Date	Office	Shire
146583	Sub-Artesian Facility	Existing	27/10/2012	Longreach	2450 - CLONCURRENCY
Details			Location		
Description			Latitude	20-40-26	Basin 9152
Parish	4217 - SHEAFFE		Longitude	140-21-44	Sub-area
Original Name	MB03		GIS Latitude	-20.67382876	Lot 521
			GIS Longitude	140.3622568	Plan CP905413
			Easting	433576	
Driller Name	SERRA, MARK ANTHONY		Northing	7713819	Map Scale 254 - 1: 250 000
Drill Company	SERRA DRILLING PTY LTD		Zone	54	Map Series
Const Method	ROTARY AIR		Accuracy		Map No SF54-02
Bore Line			GPS Accuracy		Map Name
D/O File No	140/826/0001	Polygon	Checked	Yes	Prog Section
R/O File No		Equipment			
H/O File No		RN of Bore Replaced			
Log Received Date	02/11/2012	Data Owner	DNR		
Roles					

Casing 6 records for RN 146583

Pipe	Date	Rec	Top (m)	Bottom (m)	Material Description	Mat Size (mm)	Size Desc	Outside Diameter (mm)
A	27/10/2012	2	0.00	305.00	Steel Casing	6.500	WT - Wall Thickness	89
A	27/10/2012	3	12.00	305.00	Perforated or Slotted Casing			
A	27/10/2012	4	3.00	305.00	Gravel Pack	6.000	GR - Gravel Size	213
A	27/10/2012	5	0.00	3.00	Grout			
A	27/10/2012	6	0.00	6.00	Grout			355

Report Date: 09/11/2022 08:16

Queensland Government
Groundwater Information
Bore Report

Page: 2 of 5
GWDB8250

From Year:

Pipe	Date	Rec	Top (m)	Bottom (m)	Material Description	Mat Size (mm)	Size Desc	Outside Diameter (mm)
X	27/10/2012	1	0.00	6.00	Steel Casing	7.100	WT - Wall Thickness	319

Strata Logs

13 records for RN 146583

Rec	Top (m)	Bottom (m)	Strata Description
1	0.00	2.00	TOPSOIL, RED
2	2.00	14.00	DOLERITE, DECOMPOSED
3	14.00	17.00	DOLERITE, BROKEN
4	17.00	31.00	DOLERITE
5	31.00	32.00	DOLERITE, FRACTURED
6	32.00	40.00	DOLERITE
7	40.00	41.00	SILTSTONE, FRACTURED
8	41.00	65.00	SILTSTONE
9	65.00	115.00	DOLERITE
10	115.00	117.00	DOLERITE, FRACTURED
11	117.00	224.00	DOLERITE
12	224.00	225.00	SILTSTONE, FRACTURED
13	225.00	305.00	SILTSTONE

Stratigraphies

0 records for RN 146583

Aquifers

5 records for RN 146583

Rec	Top (m)	Bottom (m)	Lithology	Date	SWL (m)	Flow	Quality	Yield (L/s)	Contr	Cond	Formation Name
1	14.00	17.00	DOLE - Dolerite	27/10/2012	-6.40	N	NOT STATED	1.80	Y	FR	CORELLA FORMATION
2	31.00	32.00	DOLE - Dolerite	27/10/2012	-6.40	N	NOT	0.60	Y	FR	CORELLA FORMATION

Report Date: 09/11/2022 08:16

Queensland Government
Groundwater Information
Bore Report

Page: 3 of 5
GWDB8250

From Year:

Rec	Top (m)	Bottom (m)	Lithology	Date	SWL (m)	Flow	Quality	Yield (L/s)	Contr	Cond	Formation Name
3	40.00	41.00	SSTO - Siltstone	27/10/2012	-6.40	N	STATED NOT STATED	0.20	Y	FR	CORELLA FORMATION
4	115.00	117.00	DOLE - Dolerite	27/10/2012	-6.40	N	NOT STATED	0.50	Y	FR	CORELLA FORMATION
5	224.00	225.00	SSTO - Siltstone	27/10/2012	-6.40	N	NOT STATED	0.10	Y	FR	CORELLA FORMATION

Pump Tests Part 1 1 records for RN 146583

Pipe	Date	Rec	RN of Pumped Bore	Top (m)	Bottom (m)	Dist (m)	Meth	Test Types	Pump Type	Suction Set (m)	Q Prior to Test (l/s)	Dur of Q PR (mins)	Pres on Arriv (m)	Q on Arriv (l/s)
A	27/10/2012	1	146583	14.00	225.00		PUM		AIR	305.00				

Pump Tests Part 2 1 records for RN 146583

Pipe	Date	Rec	Test Dur (mins)	SWL(m)	Recov Time (mins)	Resid DD (m)	Max DD or P RED (m)	Q at Max DD (l/s)	Time to Max DD (mins)	Max Q (l/s)	Calc Stat HD (m)	Design Yield (l/s)	Design BP (m)	Suct. Set (m)	Tmsy (m2/Day)	Stor
A	27/10/2012	1		-6.40				3.40						305.00		

Bore Conditions 0 records for RN 146583

Elevations 0 records for RN 146583

Water Analysis Part 1 0 records for RN 146583

Water Analysis Part 2 0 records for RN 146583

Water Levels 0 records for RN 146583

From Year:

Wire Line Logs	0 records for RN 146583
----------------	-------------------------

Field Measurements	1 records for RN 146583
--------------------	-------------------------

Pipe	Date	Depth (m)	Conduct (uS/cm)	pH	Temp (C)	NO3 (mg/L)	DO2 (mg/L)	Eh (mV)	Alkalinity (mV)	Samp	Method	Samp	Source
A	27/10/2012	225.00	1500							PU	Pump - Other or Flowing Bore	GB	Groundwater - from Bore

Special Water Analysis	0 records for RN 146583
------------------------	-------------------------

From Year:

User Licence and Conditions

Disclaimer

Open Licence (Single Supply)

Permitted use:

- You may use the supplied data for your own purposes (including supply to consultants for a specific consultancy project for you but the consultants must return or destroy the supplied data when the project is finished). You must not sell or distribute the supplied data.
- You must display this copyright notice on any copies of the supplied data however altered, reformatted or redisplayed if you supply to a consultant or copy for back up purposes: "© State of Queensland 2022".
- You may create and distribute hardcopy and digital products based on or containing the supplied data, provided all the following conditions are met:
 - You must display this acknowledgment on the product(s): "Based on or contains data provided by the State of Queensland 2022. In consideration of the State permitting use of this data you acknowledge and agree that the State gives no warranty in relation to the data (including accuracy, reliability, completeness, currency or suitability) and accepts no liability (including without limitation, liability in negligence) for any loss, damage or costs (including consequential damage) relating to any use of the data. Data must not be used for direct marketing or be used in breach of the privacy laws."
 - You must include metadata with the product(s) you create that use or incorporate the supplied data and the metadata must incorporate as a minimum the metadata provided with this supplied data.

Obligations:

- You must not use the data for direct marketing or in breach of the privacy laws.

Ownership:

The State of Queensland is the owner of the intellectual property rights in and to the supplied data or has the right to make this supplied data available.

Disclaimer and indemnity:

You agree to accept all responsibility and risks associated with the use of the supplied data. The State makes no representations or warranties in relation to the supplied data, and, you agree that, to the extent permitted by law, all warranties relating to accuracy, reliability, completeness, currency or suitability for any particular purpose and all liability for any loss, damage or costs (including consequential damage) incurred in any way (including but not limited to that arising from negligence) in connection with any use of or reliance on the supplied data are excluded or limited. You agree to continually indemnify the State of Queensland (and its officers and employees) against any loss, cost, expense, damage and liability of any kind (including consequential damage and liability in negligence) arising directly or indirectly from or related to any claim relating to your use of the supplied data or any product made from the data.

Report Date: 09/11/2022 08:10

CMB05

Queensland Government
Groundwater Information
Bore Report

Page: 1 of 4

GWDB8250

From Year:

Registered Number	Facility Type	Facility Status	Drilled Date	Office	Shire
146566	Sub-Artesian Facility	Existing	12/06/2012	Longreach	2450 - CLONCURRENCY
Details			Location		
Description			Latitude	20-40-21	Basin 9152
Parish	4217 - SHEAFFE		Longitude	140-21-40	Sub-area
Original Name	PB003		GIS Latitude	-20.67243919	Lot 521
			GIS Longitude	140.3611334	Plan CP905413
			Easting	433459	
Driller Name	SERRA, DAVID		Northing	7713973	Map Scale
Drill Company	SERRA DRILLING PTY LTD		Zone	54	Map Series
Const Method	ROTARY AIR		Accuracy		Map No
Bore Line			GPS Accuracy		Map Name
D/O File No	LON/140/826/0001	Polygon	Checked	Yes	Prog Section
R/O File No		Equipment			
H/O File No		RN of Bore Replaced			
Log Received Date	12/06/2012	Data Owner			
Roles	Mine Monitoring				

Casing

6 records for RN 146566

Pipe	Date	Rec	Top (m)	Bottom (m)	Material Description	Mat Size (mm)	Size Desc	Outside Diameter (mm)
A	12/06/2012	1	0.00	17.00	Steel Casing	6.000	WT - Wall Thickness	324
A	12/06/2012	2	0.00	335.00	Steel Casing	6.000	WT - Wall Thickness	89
A	12/06/2012	3	18.00	303.00	Perforated or Slotted Casing	2.500	AP - Aperture Size	
X	12/06/2012	1	0.00	17.00	Grout			324
X	12/06/2012	2	0.00	6.00	Grout			89

Report Date: 09/11/2022 08:10

Queensland Government
Groundwater Information
Bore Report

Page: 2 of 4
GWDB8250

From Year:

Pipe	Date	Rec	Top (m)	Bottom (m)	Material Description	Mat Size (mm)	Size Desc	Outside Diameter (mm)
X	12/06/2012	3	6.00	335.00	Gravel Pack	4.000	GR - Gravel Size	89

Strata Logs

13 records for RN 146566

Rec	Top (m)	Bottom (m)	Strata Description
1	0.00	13.00	DOLERITE, DECOMPOSED * 0.2LPS
2	13.00	15.00	DOLERITE, FRACTURED * 1.3 LPS
3	15.00	67.00	DOLERITE
4	67.00	68.00	DOLERITE, FRACTURED * 0.1 LPS
5	68.00	70.00	DOLERITE
6	70.00	82.00	QUARTZ * 0.1 LPS
7	82.00	161.00	DOLERITE
8	161.00	164.00	DOLERITE, FRACTURED * 0.5 LPS
9	164.00	204.00	DOLERITE
10	204.00	208.00	QUARTZ LAYERS
11	208.00	225.00	DOLERITE
12	225.00	226.00	DOLERITE, FRACTURED *0.25LPS
13	226.00	335.00	DOLERITE

Stratigraphies

0 records for RN 146566

Aquifers

6 records for RN 146566

Rec	Top (m)	Bottom (m)	Lithology	Date	SWL (m)	Flow	Quality	Yield (L/s)	Contr	Cond	Formation Name
1	7.00		DOLE - Dolerite			N		0.20	N	FR	MITAKOODI FORMATION
2	13.00		DOLE - Dolerite			N		1.30	N	FR	MITAKOODI FORMATION

From Year:

Rec	Top (m)	Bottom (m)	Lithology	Date	SWL (m)	Flow	Quality	Yield (L/s)	Contr	Cond	Formation Name
3	67.00		DOLE - Dolerite			N		0.10	Y	FR	MITAKOODI FORMATION
4	74.00		DOLE - Dolerite			N		0.10	Y	FR	MITAKOODI FORMATION
5	161.00		DOLE - Dolerite					0.50	Y	FR	MITAKOODI FORMATION
6	225.00		DOLE - Dolerite					0.25	Y	FR	MITAKOODI FORMATION

Pump Tests Part 1	0 records for RN 146566
-------------------	-------------------------

Pump Tests Part 2	0 records for RN 146566
-------------------	-------------------------

Bore Conditions	0 records for RN 146566
-----------------	-------------------------

Elevations	0 records for RN 146566
------------	-------------------------

Water Analysis Part 1	0 records for RN 146566
-----------------------	-------------------------

Water Analysis Part 2	0 records for RN 146566
-----------------------	-------------------------

Water Levels	0 records for RN 146566
--------------	-------------------------

Wire Line Logs	0 records for RN 146566
----------------	-------------------------

Field Measurements	1 records for RN 146566
--------------------	-------------------------

Pipe	Date	Depth (m)	Conduct (uS/cm)	pH	Temp (C)	NO3 (mg/L)	DO2 (mg/L)	Eh (mV)	Alkalinity (mV)	Samp	Method	Samp	Source
A	12/06/2012		1210							PU	Pump - Other or Flowing Bore	GB	Groundwater - from Bore

Special Water Analysis	0 records for RN 146566
------------------------	-------------------------

From Year:

User Licence and Conditions

Disclaimer

Open Licence (Single Supply)

Permitted use:

- You may use the supplied data for your own purposes (including supply to consultants for a specific consultancy project for you but the consultants must return or destroy the supplied data when the project is finished). You must not sell or distribute the supplied data.
- You must display this copyright notice on any copies of the supplied data however altered, reformatted or redisplayed if you supply to a consultant or copy for back up purposes: "© State of Queensland 2022".
- You may create and distribute hardcopy and digital products based on or containing the supplied data, provided all the following conditions are met:
 - You must display this acknowledgment on the product(s): "Based on or contains data provided by the State of Queensland 2022. In consideration of the State permitting use of this data you acknowledge and agree that the State gives no warranty in relation to the data (including accuracy, reliability, completeness, currency or suitability) and accepts no liability (including without limitation, liability in negligence) for any loss, damage or costs (including consequential damage) relating to any use of the data. Data must not be used for direct marketing or be used in breach of the privacy laws."
 - You must include metadata with the product(s) you create that use or incorporate the supplied data and the metadata must incorporate as a minimum the metadata provided with this supplied data.

Obligations:

- You must not use the data for direct marketing or in breach of the privacy laws.

Ownership:

The State of Queensland is the owner of the intellectual property rights in and to the supplied data or has the right to make this supplied data available.

Disclaimer and indemnity:

You agree to accept all responsibility and risks associated with the use of the supplied data. The State makes no representations or warranties in relation to the supplied data, and, you agree that, to the extent permitted by law, all warranties relating to accuracy, reliability, completeness, currency or suitability for any particular purpose and all liability for any loss, damage or costs (including consequential damage) incurred in any way (including but not limited to that arising from negligence) in connection with any use of or reliance on the supplied data are excluded or limited. You agree to continually indemnify the State of Queensland (and its officers and employees) against any loss, cost, expense, damage and liability of any kind (including consequential damage and liability in negligence) arising directly or indirectly from or related to any claim relating to your use of the supplied data or any product made from the data.

Report Date: 09/11/2022 08:10

CMB06

Queensland Government
Groundwater Information
Bore Report

Page: 1 of 4

GWDB8250

From Year:

Registered Number	Facility Type	Facility Status	Drilled Date	Office	Shire
146577	Sub-Artesian Facility	Existing	03/10/2012	Longreach	2450 - CLONCURRENCY
Details			Location		
Description			Latitude	20-40-18	Basin 9152
Parish	4217 - SHEAFFE		Longitude	140-21-38	Sub-area
Original Name	MB04		GIS Latitude	-20.67168268	Lot 521
			GIS Longitude	140.3606886	Plan CP905413
			Easting	433412	
Driller Name	SERRA, MARK ANTHONY		Northing	7714056	Map Scale 254 - 1: 250 000
Drill Company	SERRA DRILLING PTY LTD		Zone	54	Map Series
Const Method	ROTARY AIR		Accuracy		Map No SF54-02
Bore Line			GPS Accuracy		Map Name
D/O File No	140/826/0001	Polygon	Checked	Yes	Prog Section
R/O File No		Equipment			
H/O File No		RN of Bore Replaced			
Log Received Date	02/11/2012	Data Owner	DNR		
Roles					

Casing 5 records for RN 146577

Pipe	Date	Rec	Top (m)	Bottom (m)	Material Description	Mat Size (mm)	Size Desc	Outside Diameter (mm)
A	03/10/2012	1	0.00	142.00	Polyvinyl Chloride	4.950	WT - Wall Thickness	59
A	03/10/2012	2	18.00	142.00	Perforated or Slotted Casing			
A	03/10/2012	5	6.00	142.00	Gravel Pack			213
X	03/10/2012	3	0.00	6.00	Grout			355
X	03/10/2012	4	0.00	6.00	Grout			

From Year:

Strata Logs

6 records for RN 146577

Rec	Top (m)	Bottom (m)	Strata Description
1	0.00	2.00	TOPSOIL, RED
2	2.00	18.00	DOLERITE, DECOMPOSED
3	18.00	20.00	DOLERITE, FRACTURED
4	20.00	101.00	DOLERITE
5	101.00	103.00	DOLERITE, FRACTURED
6	103.00	142.00	DOLERITE

Stratigraphies

0 records for RN 146577

Aquifers

2 records for RN 146577

Rec	Top (m)	Bottom (m)	Lithology	Date	SWL (m)	Flow	Quality	Yield (L/s)	Contr	Cond	Formation Name
1	18.00	20.00	DOLE - Dolerite			N	NOT STATED	0.50	Y	FR	CORELLA FORMATION
2	101.00	103.00	DOLE - Dolerite	03/10/2012	-9.20	N	NOT STATED	4.50	Y	FR	CORELLA FORMATION

Pump Tests Part 1

1 records for RN 146577

Pipe	Date	Rec	RN of Pumped Bore	Top (m)	Bottom (m)	Dist (m)	Meth	Test Types	Pump Type	Suction Set (m)	Q Prior to Test (l/s)	Dur of Q PR (mins)	Pres on Arriv (m)	Q on Arriv (l/s)
A	03/10/2012	1	146577	18.00	103.00		PUM		AIR					

Pump Tests Part 2

1 records for RN 146577

Pipe	Date	Rec	Test Dur (mins)	SWL(m)	Recov Time (mins)	Resid DD (m)	Max DD or P RED	Q at Max DD (l/s)	Time to Max DD (mins)	Max Q (l/s)	Calc Stat HD (m)	Design Yield (l/s)	Design BP (m)	Suct. Set (m)	Tmsy (m2/Day)	Stor
------	------	-----	-----------------	--------	-------------------	--------------	-----------------	-------------------	-----------------------	-------------	------------------	--------------------	---------------	---------------	---------------	------

Bore Conditions												0	records for RN	146577
Elevations												0	records for RN	146577
Water Analysis Part 1												0	records for RN	146577
Water Analysis Part 2												0	records for RN	146577
Water Levels												0	records for RN	146577
Wire Line Logs												0	records for RN	146577
Field Measurements												1	records for RN	146577
Pipe	Date	Depth (m)	Conduct (uS/cm)	pH	Temp (C)	NO3 (mg/L)	DO2 (mg/L)	Eh (mV)	Alkalinity (mV)	Samp	Method	Samp	Source	
A	03/10/2012	103.00	1420							PU	Pump - Other or Flowing Bore	GB	Groundwater - from Bore	
Special Water Analysis												0	records for RN	146577

From Year:

User Licence and Conditions

Disclaimer

Open Licence (Single Supply)

Permitted use:

- You may use the supplied data for your own purposes (including supply to consultants for a specific consultancy project for you but the consultants must return or destroy the supplied data when the project is finished). You must not sell or distribute the supplied data.
- You must display this copyright notice on any copies of the supplied data however altered, reformatted or redisplayed if you supply to a consultant or copy for back up purposes: "© State of Queensland 2022".
- You may create and distribute hardcopy and digital products based on or containing the supplied data, provided all the following conditions are met:
 - You must display this acknowledgment on the product(s): "Based on or contains data provided by the State of Queensland 2022. In consideration of the State permitting use of this data you acknowledge and agree that the State gives no warranty in relation to the data (including accuracy, reliability, completeness, currency or suitability) and accepts no liability (including without limitation, liability in negligence) for any loss, damage or costs (including consequential damage) relating to any use of the data. Data must not be used for direct marketing or be used in breach of the privacy laws."
 - You must include metadata with the product(s) you create that use or incorporate the supplied data and the metadata must incorporate as a minimum the metadata provided with this supplied data.

Obligations:

- You must not use the data for direct marketing or in breach of the privacy laws.

Ownership:

The State of Queensland is the owner of the intellectual property rights in and to the supplied data or has the right to make this supplied data available.

Disclaimer and indemnity:

You agree to accept all responsibility and risks associated with the use of the supplied data. The State makes no representations or warranties in relation to the supplied data, and, you agree that, to the extent permitted by law, all warranties relating to accuracy, reliability, completeness, currency or suitability for any particular purpose and all liability for any loss, damage or costs (including consequential damage) incurred in any way (including but not limited to that arising from negligence) in connection with any use of or reliance on the supplied data are excluded or limited. You agree to continually indemnify the State of Queensland (and its officers and employees) against any loss, cost, expense, damage and liability of any kind (including consequential damage and liability in negligence) arising directly or indirectly from or related to any claim relating to your use of the supplied data or any product made from the data.

From Year:

Registered Number	Facility Type	Facility Status	Drilled Date	Office	Shire
146567	Sub-Artesian Facility	Existing	15/06/2012	Longreach	2450 - CLONCURRENCY
Details			Location		
Description			Latitude	20-40-15	Basin 9152
Parish	4217 - SHEAFFE		Longitude	140-21-36	Sub-area
Original Name	MB002		GIS Latitude	-20.67087403	Lot 521
			GIS Longitude	140.3598872	Plan CP905413
			Easting	433328	
Driller Name	SERRA, DAVID		Northing	7714145	Map Scale
Drill Company	SERRA DRILLING PTY LTD		Zone	54	Map Series
Const Method	ROTARY AIR		Accuracy		Map No
Bore Line			GPS Accuracy		Map Name
D/O File No	LON/140/826/0001	Polygon	Checked	Yes	Prog Section
R/O File No		Equipment			
H/O File No		RN of Bore Replaced			
Log Received Date	29/06/2012	Data Owner			
Roles	Mine Monitoring				

Casing

6 records for RN 146567

Pipe	Date	Rec	Top (m)	Bottom (m)	Material Description	Mat Size (mm)	Size Desc	Outside Diameter (mm)
A	15/06/2012	1	0.00	24.00	Steel Casing	6.500	WT - Wall Thickness	300
A	15/06/2012	2	0.00	305.00	Steel Casing	5.500	WT - Wall Thickness	89
A	15/06/2012	3	22.00	305.00	Perforated or Slotted Casing	2.500	AP - Aperture Size	
X	15/06/2012	1	0.00	24.00	Grout			300
X	15/06/2012	2	0.00	6.00	Grout			89

Report Date: 09/11/2022 08:09

Queensland Government
Groundwater Information
Bore Report

Page: 2 of 5
GWDB8250

From Year:

Pipe	Date	Rec	Top (m)	Bottom (m)	Material Description	Mat Size (mm)	Size Desc	Outside Diameter (mm)
X	15/06/2012	3	6.00	305.00	Gravel Pack	4.000	GR - Gravel Size	89

Strata Logs

29 records for RN 146567

Rec	Top (m)	Bottom (m)	Strata Description
1	0.00	1.00	TOP SOIL, RED
2	1.00	24.00	DOLERITE, DECOMPOSED * 5LPS
3	24.00	34.00	DOLERITE
4	34.00	40.00	DOLERITE, FRACTURED * 0.1 LPS
5	40.00	47.00	DOLERITE
6	47.00	50.00	DOLERITE, FRACTURED * 0.1LPS
7	50.00	52.00	DOLERITE
8	52.00	54.00	DOLERITE, FRACTURED * 0.1 LPS
9	54.00	55.00	DOLERITE
10	55.00	57.00	DOLERITE, FRACTURED * 0.3LPS
11	57.00	62.00	DOLERITE
12	62.00	63.00	DOLERITE, FRACTURED * 0.2 LPS
13	63.00	65.00	DOLERITE
14	65.00	66.00	DOLERITE, FRACTURED * 0.1 LPS
15	66.00	67.00	DOLERITE, FRACTURED * 0.8 LPS
16	67.00	69.00	DOLERITE
17	69.00	70.00	DOLERITE, FRACTURED * 0.2 LPS
18	70.00	96.00	DOLERITE
19	96.00	138.00	DOLERITE
20	138.00	140.00	QUARTZ *0.4 LPS

From Year:

Rec	Top (m)	Bottom (m)	Strata Description
21	140.00	202.00	QUARTZITE
22	202.00	203.00	QUARTZITE, FRACTURED * 0.3 LPS
23	203.00	208.00	QUARTZITE
24	208.00	210.00	QUARTZITE, FRACTURED * 0.2 LPS
25	210.00	235.00	QUARTZITE
26	235.00	260.00	QUARTZITE, RED
27	260.00	268.00	DOLERITE
28	268.00	269.00	DOLERITE, FRACTURED * 0.1 LPS
29	269.00	305.00	DOLERITE

Stratigraphies

0 records for RN 146567

Aquifers

5 records for RN 146567

Rec	Top (m)	Bottom (m)	Lithology	Date	SWL (m)	Flow	Quality	Yield (L/s)	Contr	Cond	Formation Name
1	18.00		DOLE - Dolerite			N		5.00	N	FR	MITAKOODI FORMATION
2	55.00		DOLE - Dolerite			N		0.30	Y	FR	MITAKOODI FORMATION
3	67.00		DOLE - Dolerite			N		0.80	Y	FR	MITAKOODI FORMATION
4	138.00		DOLE - Dolerite			N		0.45	Y	FR	MITAKOODI FORMATION
5	202.00		DOLE - Dolerite	15/06/2012	-6.90	N		0.30	Y	FR	MITAKOODI FORMATION

Pump Tests Part 1

0 records for RN 146567

Pump Tests Part 2

0 records for RN 146567

Bore Conditions

0 records for RN 146567

Elevations

1 records for RN 146567

Report Date: 09/11/2022 08:09

Queensland Government
Groundwater Information
Bore Report

Page: 4 of 5
GWDB8250

From Year:

Pipe	Date	Elevation (m)	Precision		Datum	Meas	Point	Survey Source
A	15/06/2012	221.00	EST	Estimate Using Contours	STD - State Datum	R	Reference Point	FROM GOOGLE EARTH

Water Analysis Part 1 0 records for RN 146567

Water Analysis Part 2 0 records for RN 146567

Water Levels 1 records for RN 146567

Pipe	Date	Time	Measure (m)	Meas	Point	Remark	Meas	Type	Coll Auth	Coll	Method	Project	Quality
A	15/06/2012		-6.90	R	Reference Point		NR	Not Recorded	NR	NR	Not Recorded		130 Data is of unknown quality

Wire Line Logs 0 records for RN 146567

Field Measurements 1 records for RN 146567

Pipe	Date	Depth (m)	Conduct (uS/cm)	pH	Temp (C)	NO3 (mg/L)	DO2 (mg/L)	Eh (mV)	Alkalinity (mV)	Samp	Method	Samp	Source
A	15/06/2012		1390							PU	Pump - Other or Flowing Bore	GB	Groundwater - from Bore

Special Water Analysis 0 records for RN 146567

From Year:

User Licence and Conditions

Disclaimer

Open Licence (Single Supply)

Permitted use:

- You may use the supplied data for your own purposes (including supply to consultants for a specific consultancy project for you but the consultants must return or destroy the supplied data when the project is finished). You must not sell or distribute the supplied data.
- You must display this copyright notice on any copies of the supplied data however altered, reformatted or redisplayed if you supply to a consultant or copy for back up purposes: "© State of Queensland 2022".
- You may create and distribute hardcopy and digital products based on or containing the supplied data, provided all the following conditions are met:
 - You must display this acknowledgment on the product(s): "Based on or contains data provided by the State of Queensland 2022. In consideration of the State permitting use of this data you acknowledge and agree that the State gives no warranty in relation to the data (including accuracy, reliability, completeness, currency or suitability) and accepts no liability (including without limitation, liability in negligence) for any loss, damage or costs (including consequential damage) relating to any use of the data. Data must not be used for direct marketing or be used in breach of the privacy laws."
 - You must include metadata with the product(s) you create that use or incorporate the supplied data and the metadata must incorporate as a minimum the metadata provided with this supplied data.

Obligations:

- You must not use the data for direct marketing or in breach of the privacy laws.

Ownership:

The State of Queensland is the owner of the intellectual property rights in and to the supplied data or has the right to make this supplied data available.

Disclaimer and indemnity:

You agree to accept all responsibility and risks associated with the use of the supplied data. The State makes no representations or warranties in relation to the supplied data, and, you agree that, to the extent permitted by law, all warranties relating to accuracy, reliability, completeness, currency or suitability for any particular purpose and all liability for any loss, damage or costs (including consequential damage) incurred in any way (including but not limited to that arising from negligence) in connection with any use of or reliance on the supplied data are excluded or limited. You agree to continually indemnify the State of Queensland (and its officers and employees) against any loss, cost, expense, damage and liability of any kind (including consequential damage and liability in negligence) arising directly or indirectly from or related to any claim relating to your use of the supplied data or any product made from the data.

Report Date: 09/11/2022 08:30

CMB08

Queensland Government
Groundwater Information
Bore Report

Page: 1 of 5

GWDB8250

From Year:

Registered Number	Facility Type	Facility Status	Drilled Date	Office	Shire
146564	Sub-Artesian Facility	Existing	02/06/2012	Longreach	2450 - CLONCURRENCY
Details			Location		
Description			Latitude	20-40-53	Basin 9152
Parish	4217 - SHEAFFE		Longitude	140-21-53	Sub-area
Original Name	PBC004		GIS Latitude	-20.68143901	Lot 521
			GIS Longitude	140.3648279	Plan CP905413
			Easting	433847	
Driller Name	SERRA, DAVID		Northing	7712978	Map Scale
Drill Company	SERRA DRILLING PTY LTD		Zone	54	Map Series
Const Method	ROTARY AIR		Accuracy		Map No
Bore Line			GPS Accuracy		Map Name
D/O File No	LON/140/826/0001	Polygon	Checked	Yes	Prog Section
R/O File No		Equipment			
H/O File No		RN of Bore Replaced			
Log Received Date	12/06/2012	Data Owner			
Roles	Mine Monitoring				

Casing 6 records for RN 146564

Pipe	Date	Rec	Top (m)	Bottom (m)	Material Description	Mat Size (mm)	Size Desc	Outside Diameter (mm)
A	02/05/2012	1	0.00	24.00	Steel Casing	6.500	WT - Wall Thickness	300
A	02/05/2012	2	0.00	301.00	Steel Casing	5.500	WT - Wall Thickness	89
A	02/05/2012	3	21.00	301.00	Perforated or Slotted Casing	2.500	AP - Aperture Size	
X	02/05/2012	1	0.00	24.00	Grout			300
X	02/05/2012	2	0.00	2.00	Grout			89

Report Date: 09/11/2022 08:30

Queensland Government
Groundwater Information
Bore Report

Page: 2 of 5
GWDB8250

From Year:

Pipe	Date	Rec	Top (m)	Bottom (m)	Material Description	Mat Size (mm)	Size Desc	Outside Diameter (mm)
X	02/05/2012	3	2.00	301.00	Gravel Pack	4.000	GR - Gravel Size	89

Strata Logs

13 records for RN 146564

Rec	Top (m)	Bottom (m)	Strata Description
1	0.00	1.00	TOP SOIL
2	1.00	24.00	DOLERITE, DECOMPOSED
3	24.00	25.00	DOLERITE, BROKEN, SOAK *
4	25.00	66.00	DOLERITE
5	66.00	67.00	DOLERITE, FRACTURED * <0.1LPS
6	67.00	78.00	DOLERITE
7	78.00	79.00	DOLERITE, FRACTURED * 0.1 LPS
8	79.00	81.00	DOLERITE
9	81.00	82.00	DOLERITE, FRACTURED * 0.1 LPS
10	82.00	167.00	DOLERITE
11	167.00	168.00	DOLERITE, FRACTURED* 0.4 LPS
12	168.00	219.00	DOLERITE
13	219.00	301.00	QUARTZITE, RED

Stratigraphies

0 records for RN 146564

Aquifers

5 records for RN 146564

Rec	Top (m)	Bottom (m)	Lithology	Date	SWL (m)	Flow	Quality	Yield (L/s)	Contr	Cond	Formation Name
1	24.00		DOLE - Dolerite			N		0.10	Y	FR	MITAKOODI QUARTZITE
2	66.00		DOLE - Dolerite			N		0.10	Y	FR	MITAKOODI QUARTZITE

From Year:

Rec	Top (m)	Bottom (m)	Lithology	Date	SWL (m)	Flow	Quality	Yield (L/s)	Contr	Cond	Formation Name
3	78.00		DOLE - Dolerite			N		0.10	Y	FR	MITAKOODI QUARTZITE
4	81.00		DOLE - Dolerite			N		0.10	Y	FR	MITAKOODI QUARTZITE
5	167.00		DOLE - Dolerite	02/06/2012	-9.80	N		0.80	Y	FR	MITAKOODI QUARTZITE

Pump Tests Part 1	0 records for RN 146564
-------------------	-------------------------

Pump Tests Part 2	0 records for RN 146564
-------------------	-------------------------

Bore Conditions	0 records for RN 146564
-----------------	-------------------------

Elevations	1 records for RN 146564
------------	-------------------------

Pipe	Date	Elevation (m)	Precision	Datum	Meas	Point	Survey Source
A	02/06/2012	230.00	EST	Estimate Using Contours	STD - State Datum	R	Reference Point FROM GOOGLE EARTH

Water Analysis Part 1	0 records for RN 146564
-----------------------	-------------------------

Water Analysis Part 2	0 records for RN 146564
-----------------------	-------------------------

Water Levels	1 records for RN 146564
--------------	-------------------------

Pipe	Date	Time	Measure (m)	Meas	Point	Remark	Meas	Type	Coll Auth	Coll	Method	Project	Quality
A	02/06/2012		-9.80	R	Reference Point		NR	Not Recorded	NR	NR	Not Recorded		130 Data is of unknown quality

Wire Line Logs	0 records for RN 146564
----------------	-------------------------

Field Measurements	1 records for RN 146564
--------------------	-------------------------

Pipe	Date	Depth (m)	Conduct (uS/cm)	pH	Temp (C)	NO3 (mg/L)	DO2 (mg/L)	Eh (mV)	Alkalinity (mV)	Samp	Method	Samp	Source
------	------	-----------	-----------------	----	----------	------------	------------	---------	-----------------	------	--------	------	--------

Report Date: 09/11/2022 08:30

Queensland Government
Groundwater Information
Bore Report

From Year:

Pipe	Date	Depth (m)	Conduct (uS/cm)	pH	Temp (C)	NO3 (mg/L)	DO2 (mg/L)	Eh (mV)	Alkalinity (mV)	Samp	Method	Samp	Source
A	02/06/2012		1800							PU	Pump - Other or Flowing Bore	GB	Groundwater - from Bore

Special Water Analysis	0 records for RN 146564
------------------------	-------------------------

From Year:

User Licence and Conditions

Disclaimer

Open Licence (Single Supply)

Permitted use:

- You may use the supplied data for your own purposes (including supply to consultants for a specific consultancy project for you but the consultants must return or destroy the supplied data when the project is finished). You must not sell or distribute the supplied data.
- You must display this copyright notice on any copies of the supplied data however altered, reformatted or redisplayed if you supply to a consultant or copy for back up purposes: "© State of Queensland 2022".
- You may create and distribute hardcopy and digital products based on or containing the supplied data, provided all the following conditions are met:
 - You must display this acknowledgment on the product(s): "Based on or contains data provided by the State of Queensland 2022. In consideration of the State permitting use of this data you acknowledge and agree that the State gives no warranty in relation to the data (including accuracy, reliability, completeness, currency or suitability) and accepts no liability (including without limitation, liability in negligence) for any loss, damage or costs (including consequential damage) relating to any use of the data. Data must not be used for direct marketing or be used in breach of the privacy laws."
 - You must include metadata with the product(s) you create that use or incorporate the supplied data and the metadata must incorporate as a minimum the metadata provided with this supplied data.

Obligations:

- You must not use the data for direct marketing or in breach of the privacy laws.

Ownership:

The State of Queensland is the owner of the intellectual property rights in and to the supplied data or has the right to make this supplied data available.

Disclaimer and indemnity:

You agree to accept all responsibility and risks associated with the use of the supplied data. The State makes no representations or warranties in relation to the supplied data, and, you agree that, to the extent permitted by law, all warranties relating to accuracy, reliability, completeness, currency or suitability for any particular purpose and all liability for any loss, damage or costs (including consequential damage) incurred in any way (including but not limited to that arising from negligence) in connection with any use of or reliance on the supplied data are excluded or limited. You agree to continually indemnify the State of Queensland (and its officers and employees) against any loss, cost, expense, damage and liability of any kind (including consequential damage and liability in negligence) arising directly or indirectly from or related to any claim relating to your use of the supplied data or any product made from the data.

From Year:

Registered Number	Facility Type	Facility Status	Drilled Date	Office	Shire
146582	Sub-Artesian Facility	Existing	24/10/2012	Longreach	2450 - CLONCURRENCY
Details			Location		
Description			Latitude	20-40-32	Basin 9152
Parish	4217 - SHEAFFE		Longitude	140-21-37	Sub-area
Original Name	NUB013		GIS Latitude	-20.67554057	Lot 521
			GIS Longitude	140.3601864	Plan CP905413
			Easting	433361	
Driller Name	SERRA, MARK ANTHONY		Northing	7713629	Map Scale 254 - 1: 250 000
Drill Company	SERRA DRILLING PTY LTD		Zone	54	Map Series
Const Method	ROTARY AIR		Accuracy		Map No SF54-02
Bore Line			GPS Accuracy		Map Name
D/O File No	140/826/0001	Polygon	Checked	Yes	Prog Section
R/O File No		Equipment			
H/O File No		RN of Bore Replaced			
Log Received Date	02/11/2012	Data Owner	DNR		
Roles					

Casing

6 records for RN 146582

Pipe	Date	Rec	Top (m)	Bottom (m)	Material Description	Mat Size (mm)	Size Desc	Outside Diameter (mm)
A	24/10/2012	2	0.00	305.00	Steel Casing	6.500	WT - Wall Thickness	89
A	24/10/2012	3	12.00	305.00	Perforated or Slotted Casing			
A	24/10/2012	4	6.00	305.00	Gravel Pack	6.000	GR - Gravel Size	213
X	24/10/2012	1	0.00	6.00	Steel Casing	7.100	WT - Wall Thickness	315
X	24/10/2012	5	0.00	6.00	Grout			355

Report Date: 08/11/2022 17:31

Queensland Government
Groundwater Information
Bore Report

Page: 2 of 4
GWDB8250

From Year:

Pipe	Date	Rec	Top (m)	Bottom (m)	Material Description	Mat Size (mm)	Size Desc	Outside Diameter (mm)
X	24/10/2012	6	0.00	6.00	Grout			

Strata Logs

9 records for RN 146582

Rec	Top (m)	Bottom (m)	Strata Description
1	0.00	12.00	DOLERITE, DECOMPOSED
2	12.00	14.00	DOLERITE, FRACTURED
3	14.00	18.00	DOLERITE
4	18.00	20.00	DOLERITE, FRACTURED
5	20.00	59.00	DOLERITE
6	59.00	61.00	DOLERITE, FRACTURED
7	61.00	120.00	DOLERITE
8	120.00	122.00	DOLERITE, FRACTURED
9	122.00	305.00	SILTSTONE

Stratigraphies

0 records for RN 146582

Aquifers

4 records for RN 146582

Rec	Top (m)	Bottom (m)	Lithology	Date	SWL (m)	Flow	Quality	Yield (L/s)	Contr	Cond	Formation Name
1	12.00	14.00	DOLE - Dolerite	24/10/2012	-6.50	N	NOT STATED	1.20	Y	FR	CORELLA FORMATION
2	18.00	20.00	DOLE - Dolerite	24/10/2012	-6.50	N	NOT STATED	1.00	Y	FR	CORELLA FORMATION
3	59.00	61.00	DOLE - Dolerite	24/10/2012	-6.50	N	NOT STATED	0.30	Y	FR	CORELLA FORMATION
4	120.00	122.00	DOLE - Dolerite	24/10/2012	-6.50	N	NOT STATED	1.00	Y	FR	CORELLA FORMATION

Queensland Government
Groundwater Information
Bore Report

Page: 3 of 4
GWDB8250

Report Date: 08/11/2022 17:31

From Year:

Pump Tests Part 1

1 records for RN 146582

Pipe	Date	Rec	RN of Pumped Bore	Top (m)	Bottom (m)	Dist (m)	Meth	Test Types	Pump Type	Suction Set (m)	Q Prior to Test (l/s)	Dur of Q PR (mins)	Pres on Arriv (m)	Q on Arriv (l/s)
A	24/10/2012	1	146582	12.00	122.00		PUM		AIR	305.00				

Pump Tests Part 2

1 records for RN 146582

Pipe	Date	Rec	Test Dur (mins)	SWL(m)	Recov Time (mins)	Resid DD (m)	Max DD or P RED (m)	Q at Max DD (l/s)	Time to Max DD (mins)	Max Q (l/s)	Calc Stat HD (m)	Design Yield (l/s)	Design BP (m)	Suct. Set (m)	Tmsy (m2/Day)	Stor
A	24/10/2012	1	600	-6.50				3.50						305.00		

Bore Conditions

0 records for RN 146582

Elevations

0 records for RN 146582

Water Analysis Part 1

0 records for RN 146582

Water Analysis Part 2

0 records for RN 146582

Water Levels

0 records for RN 146582

Wire Line Logs

0 records for RN 146582

Field Measurements

1 records for RN 146582

Pipe	Date	Depth (m)	Conduct (uS/cm)	pH	Temp (C)	NO3 (mg/L)	DO2 (mg/L)	Eh (mV)	Alkalinity (mV)	Samp	Method	Samp	Source
A	24/10/2012	122.00	1330							PU	Pump - Other or Flowing Bore	GB	Groundwater - from Bore

Special Water Analysis

0 records for RN 146582

From Year:

User Licence and Conditions

Disclaimer

Open Licence (Single Supply)

Permitted use:

- You may use the supplied data for your own purposes (including supply to consultants for a specific consultancy project for you but the consultants must return or destroy the supplied data when the project is finished). You must not sell or distribute the supplied data.
- You must display this copyright notice on any copies of the supplied data however altered, reformatted or redisplayed if you supply to a consultant or copy for back up purposes: "© State of Queensland 2022".
- You may create and distribute hardcopy and digital products based on or containing the supplied data, provided all the following conditions are met:
 - You must display this acknowledgment on the product(s): "Based on or contains data provided by the State of Queensland 2022. In consideration of the State permitting use of this data you acknowledge and agree that the State gives no warranty in relation to the data (including accuracy, reliability, completeness, currency or suitability) and accepts no liability (including without limitation, liability in negligence) for any loss, damage or costs (including consequential damage) relating to any use of the data. Data must not be used for direct marketing or be used in breach of the privacy laws."
 - You must include metadata with the product(s) you create that use or incorporate the supplied data and the metadata must incorporate as a minimum the metadata provided with this supplied data.

Obligations:

- You must not use the data for direct marketing or in breach of the privacy laws.

Ownership:

The State of Queensland is the owner of the intellectual property rights in and to the supplied data or has the right to make this supplied data available.

Disclaimer and indemnity:

You agree to accept all responsibility and risks associated with the use of the supplied data. The State makes no representations or warranties in relation to the supplied data, and, you agree that, to the extent permitted by law, all warranties relating to accuracy, reliability, completeness, currency or suitability for any particular purpose and all liability for any loss, damage or costs (including consequential damage) incurred in any way (including but not limited to that arising from negligence) in connection with any use of or reliance on the supplied data are excluded or limited. You agree to continually indemnify the State of Queensland (and its officers and employees) against any loss, cost, expense, damage and liability of any kind (including consequential damage and liability in negligence) arising directly or indirectly from or related to any claim relating to your use of the supplied data or any product made from the data.

From Year:

Registered Number	Facility Type	Facility Status	Drilled Date	Office	Shire
146867	Sub-Artesian Facility	Existing	28/11/2012	Longreach	2450 - CLONCURRENCY
Details			Location		
Description			Latitude	20-40-43	Basin 9152
Parish	4217 - SHEAFFE		Longitude	140-21-38	Sub-area
Original Name	MB07		GIS Latitude	-20.67870266	Lot 521
			GIS Longitude	140.3606601	Plan CP905413
			Easting	433412	
Driller Name	SERRA, MARK ANTHONY		Northing	7713279	Map Scale
Drill Company	SERRA DRILLING		Zone	54	Map Series
Const Method	ROTARY AIR		Accuracy		Map No
Bore Line			GPS Accuracy		Map Name
D/O File No	LON/140/826 (0001)	Polygon	Checked	Yes	Prog Section
R/O File No		Equipment			
H/O File No		RN of Bore Replaced			
Log Received Date	31/01/2013	Data Owner	DNR		
Roles	Mine Monitoring				

Casing	6 records for RN 146867
--------	-------------------------

Pipe	Date	Rec	Top (m)	Bottom (m)	Material Description	Mat Size (mm)	Size Desc	Outside Diameter (mm)
A	28/11/2012	1	0.00	273.00	Steel Casing	7.000	WT - Wall Thickness	89
A	28/11/2012	3	18.00	273.00	Perforated or Slotted Casing	2.500	AP - Aperture Size	89
A	28/11/2012	4	4.00	273.00	Gravel Pack			213
X	28/11/2012	2	0.00	6.00	Steel Casing	8.000	WT - Wall Thickness	320
X	28/11/2012	5	0.00	4.00	Grout			213

Report Date: 08/11/2022 17:23

Queensland Government
Groundwater Information
Bore Report

Page: 2 of 5
GWDB8250

From Year:

Pipe	Date	Rec	Top (m)	Bottom (m)	Material Description	Mat Size (mm)	Size Desc	Outside Diameter (mm)
X	28/11/2012	6	0.00	6.00	Grout			350

Strata Logs 9 records for RN 146867

Rec	Top (m)	Bottom (m)	Strata Description
1	0.00	1.00	TOPSOIL, RED
2	1.00	23.00	LIMESTONE, DECOMPOSED
3	23.00	27.00	SILTSTONE, FRACTURED
4	27.00	133.00	SILTSTONE
5	133.00	180.00	DOLERITE
6	180.00	201.00	SILTSTONE
7	201.00	204.00	SILTSTONE, FRACTURED
8	204.00	232.00	SILTSTONE
9	232.00	273.00	DOLERITE

Stratigraphies 0 records for RN 146867

Aquifers 2 records for RN 146867

Rec	Top (m)	Bottom (m)	Lithology	Date	SWL (m)	Flow	Quality	Yield (L/s)	Contr	Cond	Formation Name
1	23.00	27.00	SSTO - Siltstone	28/11/2012	-16.50	N		2.00	Y	FR	
2	201.00	204.00	SSTO - Siltstone	28/11/2012	-16.50	N		0.50	Y	FR	

Pump Tests Part 1 1 records for RN 146867

Pipe	Date	Rec	RN of Pumped Bore	Top (m)	Bottom (m)	Dist (m)	Meth	Test Types	Pump Type	Suction Set (m)	Q Prior to Test (l/s)	Dur of Q PR (mins)	Pres on Arriv (m)	Q on Arriv (l/s)
------	------	-----	-------------------	---------	------------	----------	------	------------	-----------	-----------------	-----------------------	--------------------	-------------------	------------------

Report Date: 08/11/2022 17:23

Queensland Government
Groundwater Information
Bore Report

Page: 3 of 5
GWDB8250

From Year:

Pipe	Date	Rec	RN of Pumped Bore	Top (m)	Bottom (m)	Dist (m)	Meth	Test Types	Pump Type	Suction Set (m)	Q Prior to Test (l/s)	Dur of Q PR (mins)	Pres on Arriv (m)	Q on Arriv (l/s)
A	28/11/2012	1	146867	23.00	204.00		PUM			273.00				

Pump Tests Part 2

1 records for RN 146867

Pipe	Date	Rec	Test Dur (mins)	SWL(m)	Recov Time (mins)	Resid DD (m)	Max DD or P RED (m)	Q at Max DD (l/s)	Time to Max DD (mins)	Max Q (l/s)	Calc Stat HD (m)	Design Yield (l/s)	Design BP (m)	Suct. Set (m)	Tmsy (m2/Day)	Stor
A	28/11/2012	1	420	-16.50				2.50						273.00		

Bore Conditions

0 records for RN 146867

Elevations

1 records for RN 146867

Pipe	Date	Elevation (m)	Precision	Datum	Meas	Point	Survey Source
A	28/11/2012	229.00	EST	Estimate Using Contours	STD - State Datum	R	Reference Point FROM GOOGLE EARTH

Water Analysis Part 1

0 records for RN 146867

Water Analysis Part 2

0 records for RN 146867

Water Levels

1 records for RN 146867

Pipe	Date	Time	Measure (m)	Meas	Point	Remark	Meas	Type	Coll Auth	Coll	Method	Project	Quality
A	28/11/2012		-16.50	R	Reference Point		NR	Not Recorded	NR	NR	Not Recorded		130 Data is of unknown quality

Wire Line Logs

0 records for RN 146867

Field Measurements

1 records for RN 146867

Report Date: 08/11/2022 17:23

Queensland Government
Groundwater Information
Bore Report

From Year:

Pipe	Date	Depth (m)	Conduct (uS/cm)	pH	Temp (C)	NO3 (mg/L)	DO2 (mg/L)	Eh (mV)	Alkalinity (mV)	Samp	Method	Samp	Source
A	28/11/2012	204.00	1320							AI	Air Lifting	GB	Groundwater - from Bore

Special Water Analysis	0 records for RN 146867
------------------------	-------------------------

From Year:

User Licence and Conditions

Disclaimer

Open Licence (Single Supply)

Permitted use:

- You may use the supplied data for your own purposes (including supply to consultants for a specific consultancy project for you but the consultants must return or destroy the supplied data when the project is finished). You must not sell or distribute the supplied data.
- You must display this copyright notice on any copies of the supplied data however altered, reformatted or redisplayed if you supply to a consultant or copy for back up purposes: "© State of Queensland 2022".
- You may create and distribute hardcopy and digital products based on or containing the supplied data, provided all the following conditions are met:
 - You must display this acknowledgment on the product(s): "Based on or contains data provided by the State of Queensland 2022. In consideration of the State permitting use of this data you acknowledge and agree that the State gives no warranty in relation to the data (including accuracy, reliability, completeness, currency or suitability) and accepts no liability (including without limitation, liability in negligence) for any loss, damage or costs (including consequential damage) relating to any use of the data. Data must not be used for direct marketing or be used in breach of the privacy laws."
 - You must include metadata with the product(s) you create that use or incorporate the supplied data and the metadata must incorporate as a minimum the metadata provided with this supplied data.

Obligations:

- You must not use the data for direct marketing or in breach of the privacy laws.

Ownership:

The State of Queensland is the owner of the intellectual property rights in and to the supplied data or has the right to make this supplied data available.

Disclaimer and indemnity:

You agree to accept all responsibility and risks associated with the use of the supplied data. The State makes no representations or warranties in relation to the supplied data, and, you agree that, to the extent permitted by law, all warranties relating to accuracy, reliability, completeness, currency or suitability for any particular purpose and all liability for any loss, damage or costs (including consequential damage) incurred in any way (including but not limited to that arising from negligence) in connection with any use of or reliance on the supplied data are excluded or limited. You agree to continually indemnify the State of Queensland (and its officers and employees) against any loss, cost, expense, damage and liability of any kind (including consequential damage and liability in negligence) arising directly or indirectly from or related to any claim relating to your use of the supplied data or any product made from the data.

From Year:

Registered Number	Facility Type	Facility Status	Drilled Date	Office	Shire
146866	Sub-Artesian Facility	Existing	24/11/2012	Longreach	2450 - CLONCURRENCY
Details			Location		
Description			Latitude	20-40-53	Basin 9152
Parish	4217 - SHEAFFE		Longitude	140-22-04	Sub-area
Original Name	MB11		GIS Latitude	-20.68137307	Lot 521
			GIS Longitude	140.3677897	Plan CP905413
			Easting	434156	
Driller Name	SERRA, MARK ANTHONY		Northing	7712987	Map Scale
Drill Company	SERRA DRILLING		Zone	54	Map Series
Const Method	ROTARY AIR		Accuracy		Map No
Bore Line			GPS Accuracy		Map Name
D/O File No	LON/140/826 (0001)	Polygon	Checked	Yes	Prog Section
R/O File No		Equipment			
H/O File No		RN of Bore Replaced			
Log Received Date	01/03/2013	Data Owner			DNR
Roles	Mine Monitoring				

Casing 5 records for RN 146866

Pipe	Date	Rec	Top (m)	Bottom (m)	Material Description	Mat Size (mm)	Size Desc	Outside Diameter (mm)
A	24/11/2012	1	0.00	170.00	Steel Casing	6.500	WT - Wall Thickness	89
A	24/11/2012	3	6.00	170.00	Perforated or Slotted Casing	2.500	AP - Aperture Size	89
A	24/11/2012	4	6.00	170.00	Gravel Pack	6.000	GR - Gravel Size	213
X	24/11/2012	2	0.00	6.00	Steel Casing	8.000	WT - Wall Thickness	320
X	24/11/2012	5	0.00	6.00	Grout			350

From Year:

Strata Logs

4 records for RN 146866

Rec	Top (m)	Bottom (m)	Strata Description
1	0.00	1.00	TOPSOIL, RED
2	1.00	10.00	QUARTZITE, DECOMPOSED
3	10.00	86.00	QUARTZITE, WHITE
4	86.00	170.00	DOLERITE

Stratigraphies

0 records for RN 146866

Aquifers

1 records for RN 146866

Rec	Top (m)	Bottom (m)	Lithology	Date	SWL (m)	Flow	Quality	Yield (L/s)	Contr	Cond	Formation Name
1	86.00		XXXX - Unknown	24/11/2012	-29.20	N		0.10	Y	PS	

Pump Tests Part 1

1 records for RN 146866

Pipe	Date	Rec	RN of Pumped Bore	Top (m)	Bottom (m)	Dist (m)	Meth	Test Types	Pump Type	Suction Set (m)	Q Prior to Test (l/s)	Dur of Q PR (mins)	Pres on Arriv (m)	Q on Arriv (l/s)
A	24/11/2012	1	146866	86.00			PUM			170.00				

Pump Tests Part 2

1 records for RN 146866

Pipe	Date	Rec	Test Dur (mins)	SWL(m)	Recov Time (mins)	Resid DD (m)	Max DD or P RED (m)	Q at Max DD (l/s)	Time to Max DD (mins)	Max Q (l/s)	Calc Stat HD (m)	Design Yield (l/s)	Design BP (m)	Suct. Set (m)	Tmsy (m2/Day)	Stor
A	24/11/2012	1	420	-29.20				0.10						170.00		

Bore Conditions

0 records for RN 146866

Report Date: 09/11/2022 08:32

Queensland Government
Groundwater Information
Bore Report

Page: 3 of 4
GWDB8250

From Year:

Elevations 1 records for RN 146866

Pipe	Date	Elevation (m)	Precision	Datum	Meas	Point	Survey Source
A	24/11/2012	230.00	EST	Estimate Using Contours	STD - State Datum	R	Reference Point FROM GOOGLE EARTH

Water Analysis Part 1 0 records for RN 146866

Water Analysis Part 2 0 records for RN 146866

Water Levels 1 records for RN 146866

Pipe	Date	Time	Measure (m)	Meas	Point	Remark	Meas	Type	Coll Auth	Coll	Method	Project	Quality
A	24/11/2012		-29.20	R	Reference Point		NR	Not Recorded	NR	NR	Not Recorded		130 Data is of unknown quality

Wire Line Logs 0 records for RN 146866

Field Measurements 1 records for RN 146866

Pipe	Date	Depth (m)	Conduct (uS/cm)	pH	Temp (C)	NO3 (mg/L)	DO2 (mg/L)	Eh (mV)	Alkalinity (mV)	Samp	Method	Samp	Source
A	24/11/2012	170.00	1410							AI	Air Lifting	GB	Groundwater - from Bore

Special Water Analysis 0 records for RN 146866

From Year:

User Licence and Conditions

Disclaimer

Open Licence (Single Supply)

Permitted use:

- You may use the supplied data for your own purposes (including supply to consultants for a specific consultancy project for you but the consultants must return or destroy the supplied data when the project is finished). You must not sell or distribute the supplied data.
- You must display this copyright notice on any copies of the supplied data however altered, reformatted or redisplayed if you supply to a consultant or copy for back up purposes: "© State of Queensland 2022".
- You may create and distribute hardcopy and digital products based on or containing the supplied data, provided all the following conditions are met:
 - You must display this acknowledgment on the product(s): "Based on or contains data provided by the State of Queensland 2022. In consideration of the State permitting use of this data you acknowledge and agree that the State gives no warranty in relation to the data (including accuracy, reliability, completeness, currency or suitability) and accepts no liability (including without limitation, liability in negligence) for any loss, damage or costs (including consequential damage) relating to any use of the data. Data must not be used for direct marketing or be used in breach of the privacy laws."
 - You must include metadata with the product(s) you create that use or incorporate the supplied data and the metadata must incorporate as a minimum the metadata provided with this supplied data.

Obligations:

- You must not use the data for direct marketing or in breach of the privacy laws.

Ownership:

The State of Queensland is the owner of the intellectual property rights in and to the supplied data or has the right to make this supplied data available.

Disclaimer and indemnity:

You agree to accept all responsibility and risks associated with the use of the supplied data. The State makes no representations or warranties in relation to the supplied data, and, you agree that, to the extent permitted by law, all warranties relating to accuracy, reliability, completeness, currency or suitability for any particular purpose and all liability for any loss, damage or costs (including consequential damage) incurred in any way (including but not limited to that arising from negligence) in connection with any use of or reliance on the supplied data are excluded or limited. You agree to continually indemnify the State of Queensland (and its officers and employees) against any loss, cost, expense, damage and liability of any kind (including consequential damage and liability in negligence) arising directly or indirectly from or related to any claim relating to your use of the supplied data or any product made from the data.

From Year:

Registered Number	Facility Type	Facility Status	Drilled Date	Office	Shire
146653	Sub-Artesian Facility	Existing	05/05/2013	Longreach	2450 - CLONCURRENCY
Details			Location		
Description			Latitude	20-40-24	Basin 9152
Parish	4217 - SHEAFFE		Longitude	140-21-23	Sub-area
Original Name	NUB024		GIS Latitude	-20.67322591	Lot 521
			GIS Longitude	140.3563754	Plan CP905413
			Easting	432963	
Driller Name	SERRA, MARK ANTHONY		Northing	7713884	Map Scale 254 - 1: 250 000
Drill Company	SERRA DRILLING PTY LTD		Zone	54	Map Series
Const Method	ROTARY AIR		Accuracy		Map No SF54-2
Bore Line			GPS Accuracy		Map Name CLONCURRENCY
D/O File No	140/826/0001	Polygon	Checked	Yes	Prog Section
R/O File No		Equipment			
H/O File No		RN of Bore Replaced			
Log Received Date	20/05/2013	Data Owner			
Roles	Mine Monitoring				

Casing

6 records for RN 146653

Pipe	Date	Rec	Top (m)	Bottom (m)	Material Description	Mat Size (mm)	Size Desc	Outside Diameter (mm)
A	05/05/2013	2	0.00	105.00	Steel Casing	7.000	WT - Wall Thickness	89
A	05/05/2013	3	12.00	105.00	Perforated or Slotted Casing			
A	05/05/2013	4	6.00	105.00	Gravel Pack	6.000	GR - Gravel Size	213
X	05/05/2013	1	0.00	6.00	Steel Casing	8.000	WT - Wall Thickness	320
X	05/05/2013	5	0.00	6.00	Grout			304

Report Date: 08/11/2022 17:32

Queensland Government
Groundwater Information
Bore Report

Page: 2 of 4
GWDB8250

From Year:

Pipe	Date	Rec	Top (m)	Bottom (m)	Material Description	Mat Size (mm)	Size Desc	Outside Diameter (mm)
X	05/05/2013	6	0.00	6.00	Grout			380

Strata Logs

5 records for RN 146653

Rec	Top (m)	Bottom (m)	Strata Description
1	0.00	18.00	SILTSTONE, DECOMPOSED
2	18.00	20.00	SILTSTONE, FRACTURED
3	20.00	58.00	SILTSTONE
4	58.00	59.00	SILTSTONE, FRACTURED
5	59.00	105.00	SILTSTONE

Stratigraphies

0 records for RN 146653

Aquifers

2 records for RN 146653

Rec	Top (m)	Bottom (m)	Lithology	Date	SWL (m)	Flow	Quality	Yield (L/s)	Contr	Cond	Formation Name
1	18.00	20.00	SSTO - Siltstone	05/05/2013	-23.50	N		3.00	N	FR	CORELLA FORMATION
2	58.00	59.00	SSTO - Siltstone	05/05/2013	-23.50	N		1.00	N	FR	CORELLA FORMATION

Pump Tests Part 1

1 records for RN 146653

Pipe	Date	Rec	RN of Pumped Bore	Top (m)	Bottom (m)	Dist (m)	Meth	Test Types	Pump Type	Suction Set (m)	Q Prior to Test (l/s)	Dur of Q PR (mins)	Pres on Arriv (m)	Q on Arriv (l/s)
A	05/05/2013	1	146653	18.00	59.00		PUM		AIR	105.00				

Pump Tests Part 2

1 records for RN 146653

Pipe	Date	Rec	Test	SWL(m)	Recov	Resid	Max DD	Q at	Time to	Max Q	Calc	Design	Design	Suct.	Tmsy	Stor
------	------	-----	------	--------	-------	-------	--------	------	---------	-------	------	--------	--------	-------	------	------

From Year:

			Dur (mins)	Time (mins)	DD (m)	or P RED (m)	Max DD (l/s)	Max DD (mins)	(l/s)	Stat HD (m)	Yield (l/s)	BP (m)	Set (m)	(m2/Day)
A	05/05/2013	1	240	-23.50			4.00						105.00	

Bore Conditions	0 records for RN 146653
-----------------	-------------------------

Elevations	1 records for RN 146653
------------	-------------------------

Pipe	Date	Elevation (m)	Precision		Datum	Meas	Point	Survey Source
A	05/05/2013	228.00	EST	Estimate Using Contours	STD - State Datum	R	Reference Point	FROM GOOGLE EARTH

Water Analysis Part 1	0 records for RN 146653
-----------------------	-------------------------

Water Analysis Part 2	0 records for RN 146653
-----------------------	-------------------------

Water Levels	1 records for RN 146653
--------------	-------------------------

Pipe	Date	Time	Measure (m)	Meas	Point	Remark	Meas	Type	Coll Auth	Coll	Method	Project	Quality
A	05/05/2013		-23.50	R	Reference Point		NR	Not Recorded	NR	NR	Not Recorded		130 Data is of unknown quality

Wire Line Logs	0 records for RN 146653
----------------	-------------------------

Field Measurements	1 records for RN 146653
--------------------	-------------------------

Pipe	Date	Depth (m)	Conduct (uS/cm)	pH	Temp (C)	NO3 (mg/L)	DO2 (mg/L)	Eh (mV)	Alkalinity (mV)	Samp	Method	Samp	Source
A	05/05/2013	59.00	1132							PU	Pump - Other or Flowing Bore	GB	Groundwater - from Bore

Special Water Analysis	0 records for RN 146653
------------------------	-------------------------

From Year:

User Licence and Conditions

Disclaimer

Open Licence (Single Supply)

Permitted use:

- You may use the supplied data for your own purposes (including supply to consultants for a specific consultancy project for you but the consultants must return or destroy the supplied data when the project is finished). You must not sell or distribute the supplied data.
- You must display this copyright notice on any copies of the supplied data however altered, reformatted or redisplayed if you supply to a consultant or copy for back up purposes: "© State of Queensland 2022".
- You may create and distribute hardcopy and digital products based on or containing the supplied data, provided all the following conditions are met:
 - You must display this acknowledgment on the product(s): "Based on or contains data provided by the State of Queensland 2022. In consideration of the State permitting use of this data you acknowledge and agree that the State gives no warranty in relation to the data (including accuracy, reliability, completeness, currency or suitability) and accepts no liability (including without limitation, liability in negligence) for any loss, damage or costs (including consequential damage) relating to any use of the data. Data must not be used for direct marketing or be used in breach of the privacy laws."
 - You must include metadata with the product(s) you create that use or incorporate the supplied data and the metadata must incorporate as a minimum the metadata provided with this supplied data.

Obligations:

- You must not use the data for direct marketing or in breach of the privacy laws.

Ownership:

The State of Queensland is the owner of the intellectual property rights in and to the supplied data or has the right to make this supplied data available.

Disclaimer and indemnity:

You agree to accept all responsibility and risks associated with the use of the supplied data. The State makes no representations or warranties in relation to the supplied data, and, you agree that, to the extent permitted by law, all warranties relating to accuracy, reliability, completeness, currency or suitability for any particular purpose and all liability for any loss, damage or costs (including consequential damage) incurred in any way (including but not limited to that arising from negligence) in connection with any use of or reliance on the supplied data are excluded or limited. You agree to continually indemnify the State of Queensland (and its officers and employees) against any loss, cost, expense, damage and liability of any kind (including consequential damage and liability in negligence) arising directly or indirectly from or related to any claim relating to your use of the supplied data or any product made from the data.

APPENDIX B: TAILINGS ANALYSIS



TABLE B.1: SOLUBLE ELEMENT CONCENTRATIONS FOR TAILINGS (TERRENUS, 2018)

			EC	As	Cd	Cr	Co	Cu	F	Fe	Pb	Mn	Hg	Mo	Ni	Se	U	Zn
			Elec. Cond.	Arsenic	Cadmium	Chromium	Cobalt	Copper	Fluoride	Iron	Lead	Manganese	Mercury	Molybdenum	Nickel	Selenium	Uranium	Zinc
Soluble element concentration on 1:2 (solid:water) extract solutions																		
Units:			µS/cm	All units mg/L														
Aquatic ecosystems trigger value ¹ :			-	0.013	0.0002	0.001	0.0014	0.0014	-	0.3	0.0034	1.9	0.00006	-	0.011	0.005	-	0.008
Livestock drinking water quality ² :			-	0.5	0.01	1	1	1 ³	2	-	0.1	-	0.002	0.15	1	0.02	0.2	20
164907-2	TFeb17-A	Feb-17 *	1,700	<2	<0.2	<0.5	<0.5	<0.5	0.3	0.5	<0.5	<0.5	<0.05	-	<0.5	<1	<0.05	<0.5
164907-1	TMar17	Mar-17 *	1,200	<2	<0.2	<0.5	<0.5	<0.5	0.5	0.5	<0.5	<0.5	<0.05	-	<0.5	<1	<0.05	<0.5
197203-1	TApril17	Apr-17	2,300	<0.001	<0.0001	<0.001	0.004	0.042	0.6	<0.01	<0.001	0.070	<0.00005	-	0.001	0.023	0.0007	<0.001
197203-2	TMay17	May-17	1,600	0.001	<0.0001	<0.001	0.003	0.012	0.8	<0.01	<0.001	0.055	<0.00005	-	<0.001	0.064	0.0017	<0.001
200808-1	TJune17	Jun-17	2,100	<0.05	<0.01	<0.01	<0.01	<0.01	<0.1	0.11	<0.03	0.05	<0.00005	-	<0.02	<0.1	<0.0005	<0.02
200808-2	TJuly17	Jul-17	2,200	<0.05	<0.01	<0.01	<0.01	<0.01	0.1	<0.02	<0.03	0.05	<0.00005	-	<0.02	<0.1	<0.0005	<0.02
200808-3	TAugust17	Aug-17	1,900	<0.05	<0.01	<0.01	<0.01	<0.01	<0.1	<0.02	<0.03	0.04	<0.00005	-	<0.02	<0.1	<0.0005	<0.02
203432-1	TSep17	Sep-17	1,300	<0.05	<0.01	<0.01	0.04	0.02	0.2	<0.02	<0.03	0.12	<0.00005	-	<0.02	<0.12	<0.0005	<0.02
203432-2	TOct17	Oct-17	1,800	<0.05	<0.01	<0.01	0.02	0.02	0.2	<0.02	<0.03	0.15	<0.00005	-	<0.02	<0.12	0.0010	<0.02
206235-1	TNov17	Nov-17	2,800	<0.05	<0.01	<0.01	<0.01	0.05	0.1	<0.02	<0.03	0.08	<0.00005	-	<0.02	<0.1	<0.0005	<0.02
-	-	Dec-17	-	-	-	-	-	-	-	-	-	-	-	-	-	-	-	-
210618-1	TJan18	Jan-18	1,500	<0.05	<0.01	<0.01	<0.01	0.03	<0.1	<0.02	<0.03	0.05	<0.00005	<0.03	<0.02	<0.1	0.0008	<0.02
210618-2	TFeb18	Feb-18	1,700	<0.05	<0.01	<0.01	<0.01	0.04	0.2	<0.02	<0.03	0.16	<0.00005	<0.03	<0.02	<0.1	0.0046	<0.02
210618-3	TMar18	Mar-18	1,000	<0.05	<0.01	<0.01	<0.01	0.05	0.4	<0.02	<0.03	0.10	<0.00005	<0.03	<0.02	<0.1	0.0036	<0.02
210618-4	TApr18	Apr-18	700	<0.05	<0.01	<0.01	<0.01	0.02	0.5	<0.02	<0.03	0.05	<0.00005	<0.03	<0.02	<0.1	0.0015	<0.02

* Soluble element results for Feb-17. & Mar-17. were reported on a wt./wt. basis (mg/kg) and have been converted to wt./vol. (mg/L).

1. ANZECC (2000)⁴. Aquatic Ecosystems: Freshwater trigger values for 'slightly to moderately disturbed' systems. Freshwater trigger values for Co and Fe are 'low reliability' values.

2. ANZECC (2000)⁴. Livestock drinking water quality guidelines. Livestock drinking water trigger value for copper is for cattle.

Shaded cells indicate values that exceed one or more of the applied ANZECC water quality guideline values.




MT CUTHBERT GROUP

Void Closure Plan

Rocklands

QC1032_002-REP-004-0-Void Closure Plan

14 AUGUST 2023

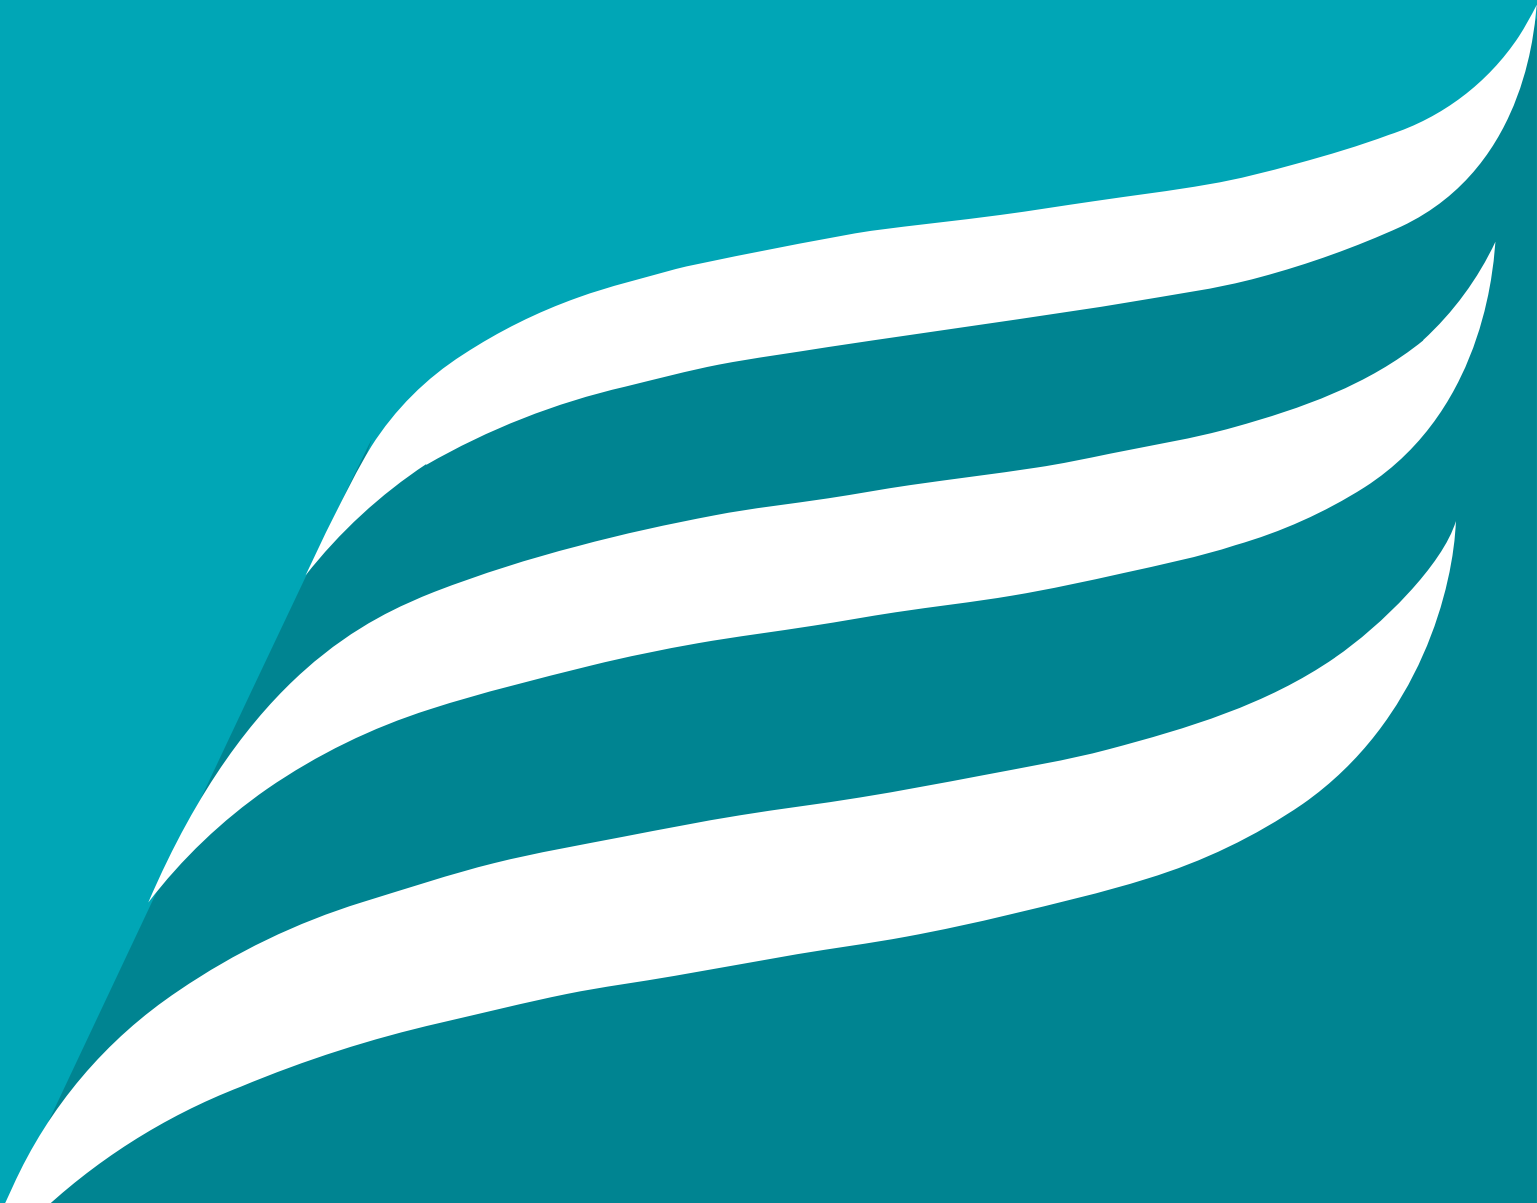

DISCLAIMER

This Report has been prepared on behalf of and for the exclusive use of Mt Cuthbert Group and is subject to and issued in accordance with Mt Cuthbert Group instruction to Engeny Australia Pty Ltd (Engeny). The content of this Report was based on previous information and studies supplied by Mt Cuthbert Group.

Engeny accepts no liability or responsibility whatsoever for it in respect of any use of or reliance upon this Report by any third party. Copying this Report without the permission of Mt Cuthbert Group or Engeny is not permitted.

Rev	Date	Description	Author	Reviewer	Project Mgr.	Approver
0	14/08/2023	Client Issue	Rebecca Malaj	Travis Warren	Travis Warren	Ryan Kinnealy

Signatures:



CONTENTS

1. Introduction	5
1.1 Site Background and Overview	5
1.2 Residual Voids	7
1.3 Scope and Objectives	7
1.4 Regulatory Requirements	8
1.5 Technical Studies	8
1.6 PRCP Guideline	8
2. Residual Voids	10
2.1 Regional and Local Geology	10
2.2 Residual Void Design	11
2.3 3D Void Design	12
2.4 Void Catchment Areas	16
3. Groundwater	18
3.1 Conceptual Hydrogeological Model	18
3.2 Groundwater Recharge	20
3.3 Void Inflow Rates	20
3.4 Depth to Groundwater	20
3.5 Groundwater Quality	24
4. Surface Water	25
4.1 Final Landform Risks	25
5. Final Void Water Balance	26
5.1 Water Balance Model	26
5.2 Assessment Criteria (Critical RLs)	27
5.3 Catchment Landuse, Runoff and Water Quality	28
5.4 Climate Data	28
5.4.1 AWBM Runoff Model	30
5.5 Groundwater Inflow Rates	31
5.6 Results	31
6. Geotechnical Stability	35
6.1 Pit Wall Assessment	35
6.1.1 Methodology	35
6.1.2 Inputs and Assumptions	35
6.1.3 Assessment Results	36
6.1.4 Historical Pit Slope Performance	41
6.1.5 Effect of Weathering	41
6.1.6 Effect of Long-term Erosion	41
6.1.7 Effect of Significant Hydrological Events	41
7. Geochemical Assessment	42
7.1 Geochemical Assessment	42
7.1.1 Overburden	42

7.2	Water Quality Model	43
7.2.1	Geological Materials	43
7.2.2	Geochemical Model Approach and Development	44
7.3	Residual Void Water Quality	44
7.3.1	Las Minerale Pit	44
7.3.2	Southern Rocklands Pit	45
7.3.3	Southern Rocklands Extended Pit	46
7.4	Caveats and Limitations	47
7.5	Electrical Conductivity	47
7.6	Potential for Stratification	47
8.	Rehabilitation and Management Strategies	48
8.1	Completion Criteria	48
8.2	Management Milestones	50
9.	References	53
10.	QUALIFICATIONS	54

Tables

Table 1.1: Void Closure Plan Requirements	8
Table 2.1: Residual Void Details	10
Table 2.2: Residual Void Catchments	16
Table 4.1: Adopted Final Void Initial Water Levels	25
Table 5.1: Critical RLs – Description	27
Table 5.2: Rocklands Final Void Catchment Landuse Breakdown	28
Table 5.3: AWBM Runoff Parameters	30
Table 5.4: Water Recovery Modelling Results	31
Table 6.1: Pit Slope Stability Inputs and Assumptions	35
Table 6.2: Pit Slope Stability Inputs and Assumptions	36
Table 7.1: Water Quality Model Catchment Areas	43
Table 7.2: Las Minerale Predicted Time to Water Quality Exceedances	44
Table 7.3: Southern Rocklands Predicted Time to Water Quality Exceedances	45
Table 7.4: Southern Rocklands Extended Predicted Time to Water Quality Exceedances	46
Table 8.1: Residual Void Rehabilitation Goals, Objectives, Indicators and Completion Criteria	49
Table 8.2: Management Milestones and Criteria	51
Table 8.3: Monitoring of Management Milestones	51

Figures

Figure 1.1: General Arrangement Plan	6
Figure 1.2: RCM EA Table A1 – Authorised Activities	7
Figure 2.1: Local Geology	11
Figure 2.2: Final Void 3D Model	13
Figure 2.3: Southern Rocklands Extended Residual Void - Section A	14
Figure 2.4: Southern Rocklands Residual Void – Section B	14
Figure 2.5: Southern Rocklands Residual Void – Section C	15
Figure 2.6: Las Minerale Residual Void – Section D	15
Figure 2.7: Las Minerale Residual Void – Section E	16

Figure 2.8: Final Void Catchments and Proposed Diversions.....	17
Figure 3.1: Conceptual Hydrogeological Model.....	19
Figure 3.2: Groundwater Monitoring Bore Locations.....	22
Figure 3.3: Groundwater Contour Map 2021 (Figure 005, ATCW 2022).....	23
Figure 5.1: Water Balance Model Concept – Case 1: Groundwater Levels are Above the Void Lake Level (sink)	26
Figure 5.2: Water Balance Model Concept – Case 2: Groundwater Levels are Equal to the Void Lake Level (source or sink)	27
Figure 5.3: Water Balance Model Concept – Case 3: Groundwater Levels are Below the Void Lake Level (source)	27
Figure 5.4: Critical RLs – General Arrangement	28
Figure 5.5: Long Term Daily Rainfall and Evaporation Averages.....	29
Figure 5.6: Cumulative Rainfall Departure.....	30
Figure 5.7: Predicted Final Void Water Levels and Quality – Las Minerale.....	32
Figure 5.8: Predicted Final Void Water Levels and Quality – Southern Rocklands Extended	33
Figure 5.9: Predicted Final Void Water Levels and Quality - Southern Rocklands	33
Figure 6.1: Plan View of Slope Stability Cross-Sections	37
Figure 6.2: Las Minerale Pit Slope Critical FoS	38
Figure 6.3: Southern Rocklands Pit Slope Critical FoS.....	39
Figure 6.4: Southern Rocklands Extended Pit Slope Critical FoS.....	40

1. INTRODUCTION

1.1 Site Background and Overview

Engeny is providing consulting services to support the development of the Progressive Rehabilitation and Closure Plan (PRCP) for Copper Resources Australia Pty Ltd (CRA) at the Rocklands Copper Mine (RCM). Rocklands Mine is located approximately 15 km west-northwest of Cloncurry.

RCM operates under the authority of EPML00887913, dated 18 April 2023, held by Copper Resources Australia Pty Ltd.

The void closure plan (VCP) summarises the outcomes of technical studies of the RCM to support the residual void closure criteria of safe, stable and non-polluting. This VCP has been developed in accordance with the *Guideline – Progressive Rehabilitation and Closure Plans (PRCP) Department of Environment and Science 2023 (PRCP Guideline)* and supports the development of the PRCP for RCM.

As part of the PRCP for the Rocklands mine site, a VCP is required for the residual voids.

There are three residual voids at Rocklands Mine:

- Las Minerale.
- Southern Rocklands.
- Southern Rocklands Extended.

All three residual voids are located within mining lease (ML) 90177, shown in Figure 1.1.

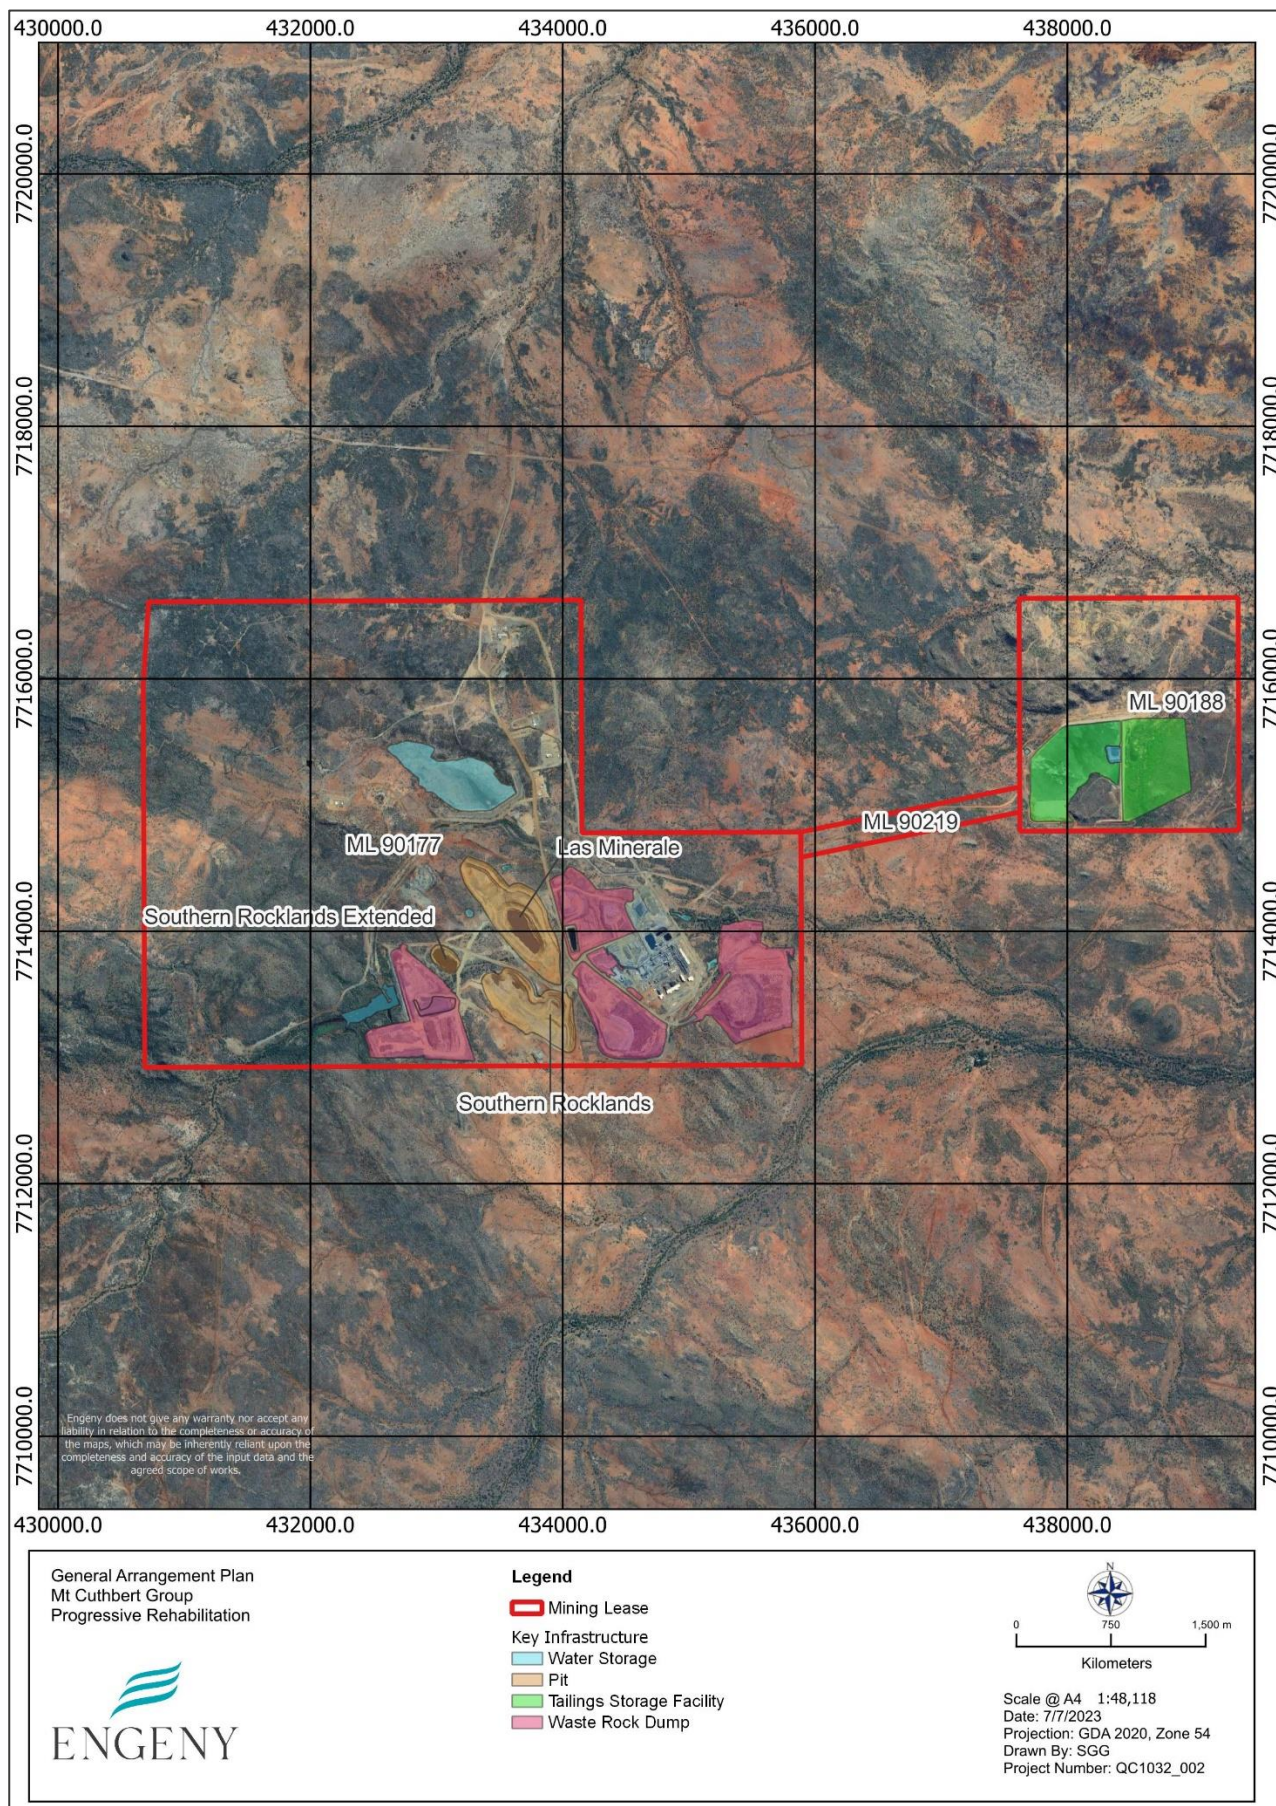


Figure 1.1: General Arrangement Plan

1.2 Residual Voids

Section 3.3 Non-use Management Areas (NUMA) in the PRCP Guideline states that for transitional PRCP's where a land outcome document (LOD) has a pre-approved land outcome for a void, and the location and extent have been previously identified, they are able to be transitioned into the PRCP Schedule as NUMAs.

The RCM EA is an approved LOD and Table A1 - Authorised Activities identifies each of the existing pit domains as residual voids with location specified as shown in Figure 1.2.

Mine Domain	Mine Feature	Tenure	Maximum Surface Area of Disturbance (ha)	Coordinates (GDA94 MGA zone 54)	
				Northing	Easting
Residual Voids	Las Minerale	ML90177	45	7714505	433161
				7714592	433267
				7714280	433883
				7713719	434028
				7713570	433892
				7713675	433707
				7714044	433426
				7714505	433161
	Southern Rocklands		40	7713600	433312
				7713727	433592
				7713516	433801
				7713555	433951
				7713451	434113
				7713007	434170
				7712949	434121
				7712933	433674
				7713132	433452
				7713600	433312
	Southern Rocklands Extended		6	7713817	432910
				7713918	433040
				7713742	433225
				7713605	433111
				7713817	432910

Figure 1.2: RCM EA Table A1 – Authorised Activities

For the purposes of the VCP and PRCP, residual voids at Rocklands are determined to be residual voids and NUMAs. A NUMA is defined in the EP Act as an area of land the subject of a PRCP that cannot be rehabilitated to a stable condition after all relevant activities for the PRCP carried out on the land have ended.

As defined in section 176A(3)(c)(ii) of the Environmental Protection Act 1994 (EP Act), the approval of a NUMA does not reduce a mining company's responsibility to rehabilitate the land identified within the NUMA to the greatest extent possible using best practice environmental management for the area to minimise risks to the environment.

1.3 Scope and Objectives

The objective of this VCP is to document the rehabilitation and management approach to support the closure of residual voids (NUMAs) at RCM. As documented in the Information Sheet – Non-Use Management Areas, Department of Environment and Science 2023 (ESR/2019/4954), rehabilitation and management activities must be implemented for a NUMA to achieve sufficient improvement of the land. Sufficient improvement of a NUMA means the last management milestone for the area has been achieved. On achieving sufficient improvement, the risk of the following has either been prevented or minimised to the greatest extent possible:

- Land collapsing, eroding or subsiding.
- The need to actively manage the area (e.g. to prevent generation, and limit the release of contaminants).
- Access to the area has either been prevented or minimised to the greatest extent possible.

1.4 Regulatory Requirements

The legislation and guidance documents relevant to void closure plans include:

- Environmental Authority EPML00887913, dated 18 April 2023 (EA).
- Environmental Protection Act 1994 (EP Act) (QLD).
- Environmental Protection Regulation 2019 (EP Regs) (QLD).
- Information Sheet – Non-Use Management Areas, Department of Environment and Science 2023 (ESR/2019/4954).
- Guideline – Progressive Rehabilitation and Closure Plans (PRCP) Department of Environment and Science 2023 (PRCP Guideline).

1.5 Technical Studies

The following technical studies and reports have informed the development of this plan:

- Engeny (2023a) *Copper Resources Australia Rocklands Final Void Water Balance Model* dated 25 July 2023.
- Engeny (2023b) *Mt Cuthbert Group Hydrogeology Conceptual Model – Rocklands* dated 10 July 2023.
- Engeny (2023c) *Mt Cuthbert Group Rockland PRCP Flooding Report* dated 25 July 2023.
- Knight Piésold Pty Limited (2009) *Cudoco Limited Rocklands Group Copper Project Hydrogeological Investigation* dated July 2008.
- Knight Piésold Pty Limited (2011) *Cudoco Limited Rockland Group Copper Project Waste Rock Geochemical Assessment Third Phase* dated April 2011.
- ATC Williams *Rocklands Group Copper Project 2021 Annual Groundwater Report* Prepared for Copper Resources Australia Pty Ltd Ref 112357-52R001-rev1 Dated February 2022 (ATCW 2021).

1.6 PRCP Guideline

In accordance with Version 3 of the PRCP Guideline, a VCP is required to include the requirements presented in Table 1.1.

Table 1.1: Void Closure Plan Requirements

Void Closure Plan Requirement	Section (page)
Options available for minimising final void area and volume (where a final void is proposed)	Section 2 (10)
Proposed final dimensions of the void (i.e. Depth, length and width)	Section 2 (10)
Pit wall geotechnical and geochemical stability, considering the effects of long-term erosion and weathering of the pit wall and the effects of significant hydrological events	Section 6.1 (35)
Proposed final slope angles of high wall, low wall and end walls of each final void	Section 6.1 (35)
Void hydrology, addressing the long-term water balance and water level in the voids, stratification connections to groundwater resources and potential for overflow	Section 3.3 (20), Section 7.5 (47)
Groundwater modelling to determine whether the void is acting as a sink or a source for groundwater	Section 3.3 (20)
A water balance study including an assessment of void surface and groundwater interactions such as:	
• groundwater lowering/reduction in hydraulic head (from new voids) (e.g. Caves/karst systems)	Section 3.4 (20)
• cones of depression and associated impacts	Section 3.1 (18)
• the drainage and flooding behaviours of surface waters in the vicinity of the void	Section 4 (25)

Void Closure Plan Requirement	Section (page)
the potential extent of flooding and implications of interactions with the void	Section 4 (25)
a conceptual model that incorporates all projected inflows, outflows, and recharge rates	Section 3 (18)
water storage and long-term water balance	Section 5 (26)
each of the major water fluxes into and out of the void	Section 5 (26)
the sources of surface water within the mine catchment that are likely to influence the water quality in the void	Section 5 (26)
Predicted water quality in the long-term including potential stratification	Section 7.3 (44), Section 7.5 (47)
A 3D void design plan	Section 2.3 (12)
Rehabilitation strategies.	Section 8 (48)
A geotechnical report focused on how the void will achieve post-closure slopes that will exhibit stability characteristics consistent with the planning and design of the post-closure mine void.	Section 6 (35)
Mechanisms for achieving acceptable geotechnical stability must be detailed in the plan. This includes void filling, partial void filling, reshaping and void configuration through earthwork methods such as back filling, regrading, buttressing and benching.	Section 2.2 (11)
Where applicable, methods and techniques for achieving safe slopes must be detailed.	Section 2.2 (11), Section 8.1 (48)
If floodwaters are likely to move over backfilled material, an assessment of the hydraulic properties must be conducted to assess whether instability may occur.	Section 6.1.7 (41)
If instability is possible, modification to the landform design of the backfilled void may be required.	Section 6.1 (35)
If floodwaters are allowed to enter the void this may compromise the stability of the wall, which can increase the volume of floodwater entering the void.	Section 2.3 (12)
Where relevant, consideration must be given to the impacts of floodwater interaction on erosion.	Section 4 (25)
The rehabilitation and management strategies in the plan must include the supervision, verification and auditing of engineering works carried out to achieve the post-closure void landform, to ensure construction is consistent with the geotechnical design.	Section 8(48)
Supervision, verification and auditing can be assisted by developing 'as built' profiles for comparison to the design surfaces.	Section 8.1 (48)
The 'as built' earthworks criteria such as compaction and settlement criteria should also be compared against the design specification and any variances should be analysed and subsequently rectified.	Section 8.1 (48)
The rehabilitation and management strategy must also include confirmation that the post-closure landform demonstrates the level of stability as specified by the design.	Section 8.1 (48)
If exclusion measures are part of the post-closure void management plan, they should be detailed in the rehabilitation strategy.	Section 8.1 (48)

2. RESIDUAL VOIDS

The characteristics of the three (3) residual voids at RCM are provided in Table 2.1 below.

Table 2.1: Residual Void Details

Final Void	Catchment Area (ha)	Floor Level (mAHD)	Spill Level (mAHD)	Full Supply Volume (ML)	Overflows To
Las Minerale	112.4	-10.0	216.4	41,694	Offsite
Southern Rocklands	81.3	30.0	215.0	22,935	Las Minerale
Southern Rocklands Extended	16.4	145.0	216.4	1,843	Southern Rocklands

2.1 Regional and Local Geology

The site is underlain by (Geological Survey Map of Queensland, Cloncurry, Sheet SF 54-2, scale 1:250,000; Figure 2.1):

- Late tertiary to quaternary aged residual and colluvial deposits consisting of sand, gravel and silt, generally located within the flatter areas of the site.
- Dolerite, meta-dolerite, amphibolite, generally located within the southern confines of the site.
- The Corella formation comprising laminated calc-silicate rocks and siltstone, shale, limestone, scapolitic granofels, calc-silicate and quartzofeldspathic gneiss, generally located along the site's western boundary and south of the site.
- The Malakoff granite formation comprising granite, granodiorite, aplogranite, aplite, and pegmatite is prevalent to the north of the site.
- Dominant fault lines strike in a north-westerly direction.

The host rocks are generally represented by a sheared dolerite several hundred metres wide and up to 3.6 km long. The primary mineralisation is represented by copper sulphides and is generally associated with calcite and potassium feldspar alteration. The secondary mineralization is present in the form of oxide and supergene native copper and copper sulphide. The mineralization zones are rich in cobalt and in some areas have significant gold content.

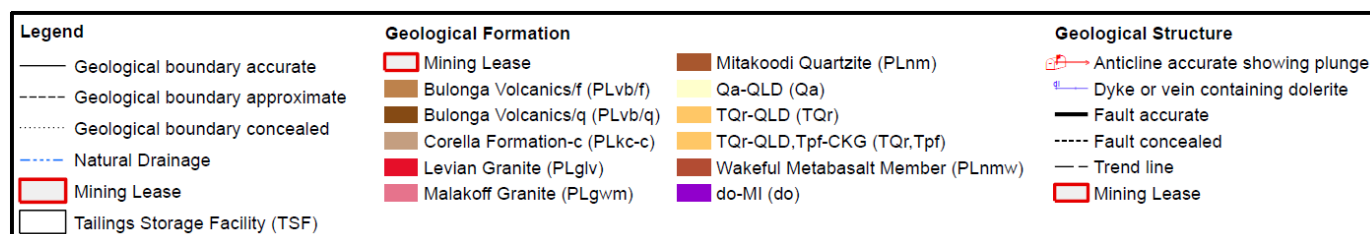
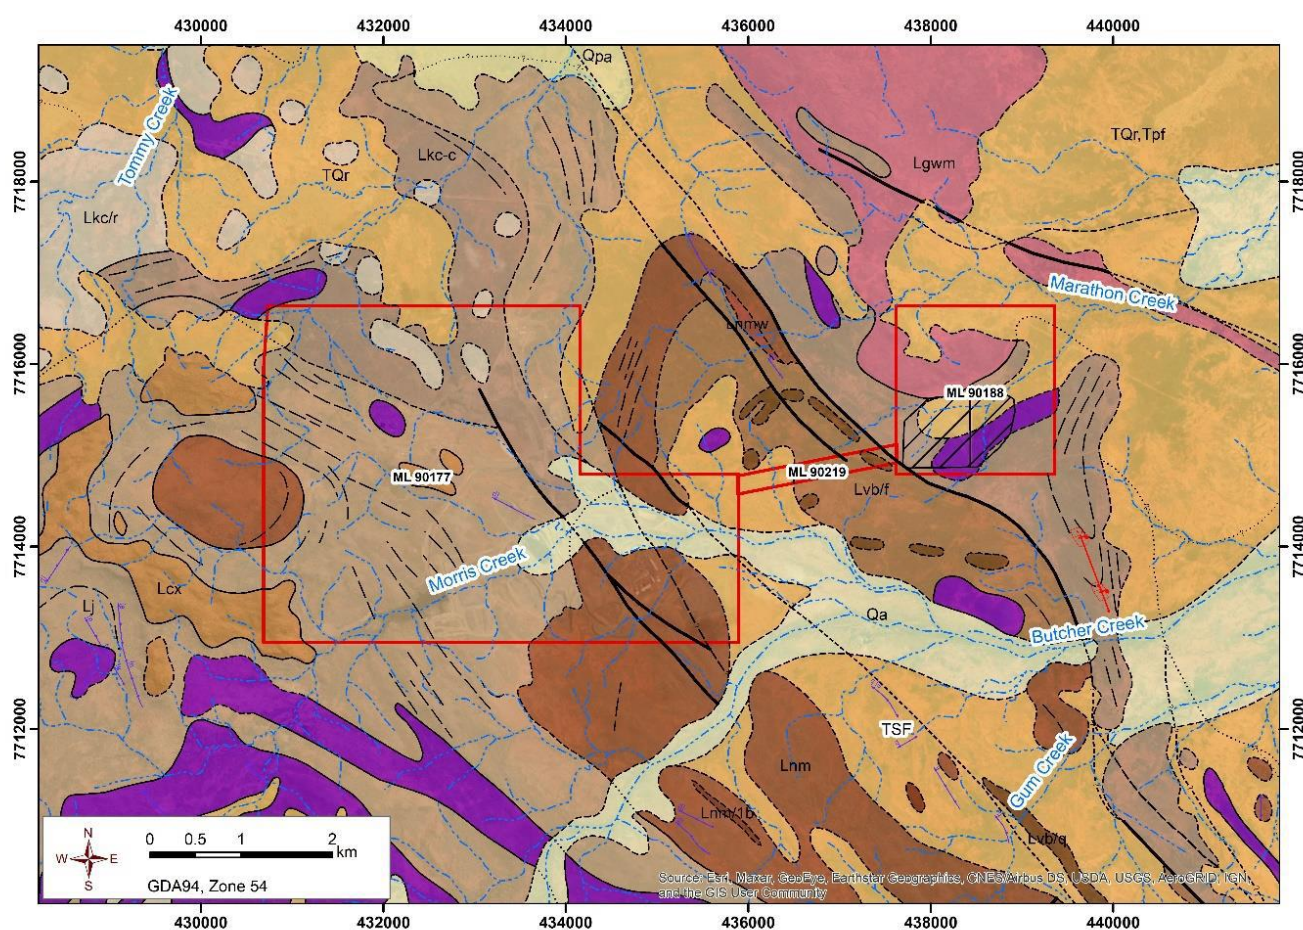


Figure 2.1: Local Geology

2.2 Residual Void Design

The rehabilitation objectives for RCM are defined in the Rocklands Site Rehabilitation Plan (Cudeco 2015) which outlines the rehabilitation goals, objectives, strategies and outline the preferred techniques for rehabilitation through both progressive and end of mine rehabilitation activities.

Rehabilitation objectives relative to residual voids are:

- Create a finished land profile which will be safe to both humans and animal life.
- Minimise the risk of pollution, reducing the mobilisation of sediments and pollutants to aqueous or atmospheric systems.
- Produce rehabilitated landforms which are geotechnically stable and resists the likelihood of erosion and mobilisation of sediment.
- Surface and groundwater's that exit the lease should not be degraded and are to be maintained within the confines of the EA and of an acceptable quality for users downstream of the site.
- Ensure any residual voids are managed as per ANZECC / ARMCANZ 2000 guidelines for stock drinking water limits, any open water bodies exceeding these limits shall have access restrictions in place.

The design of residual voids at RCM has considered the following criteria:

- Slopes designed to be geotechnically stable.
- Catchments diverted to reduce inflows of surface water.

- Design of the void extent to ensure the void acts as a sink for groundwater post closure, with the pit lake equilibrium level below the pre-mining groundwater level.
- Design of the void extent to ensure no overflows from the void occur post closure which could release contaminants into the environment.
- Design of surface water diversions to capture flows to ensure flood waters do not flow into residual voids.
- Management and encapsulation of potentially acid forming (PAF) material in the void catchment area to ensure void water quality is not impacted by acid mine drainage.
- Exclude humans, fauna and stock from the final voids through bund walls, tree planting, signage and landholder and community awareness.

Detailed pit stability design work will be conducted during the final design of the pit slopes and verified during operations as pits are excavated. This work will be used to define the location for the pit bund prior to cessation of mining.

2.3 3D Void Design

The final void design is presented in Figure 2.2 with the predicted long-term mean pit lake level (mAHD) following equilibrium. Cross sections A-E of the voids for the 3D Design Plan can be found in Figure 2.3, Figure 2.4, Figure 2.5, Figure 2.6, and Figure 2.7.

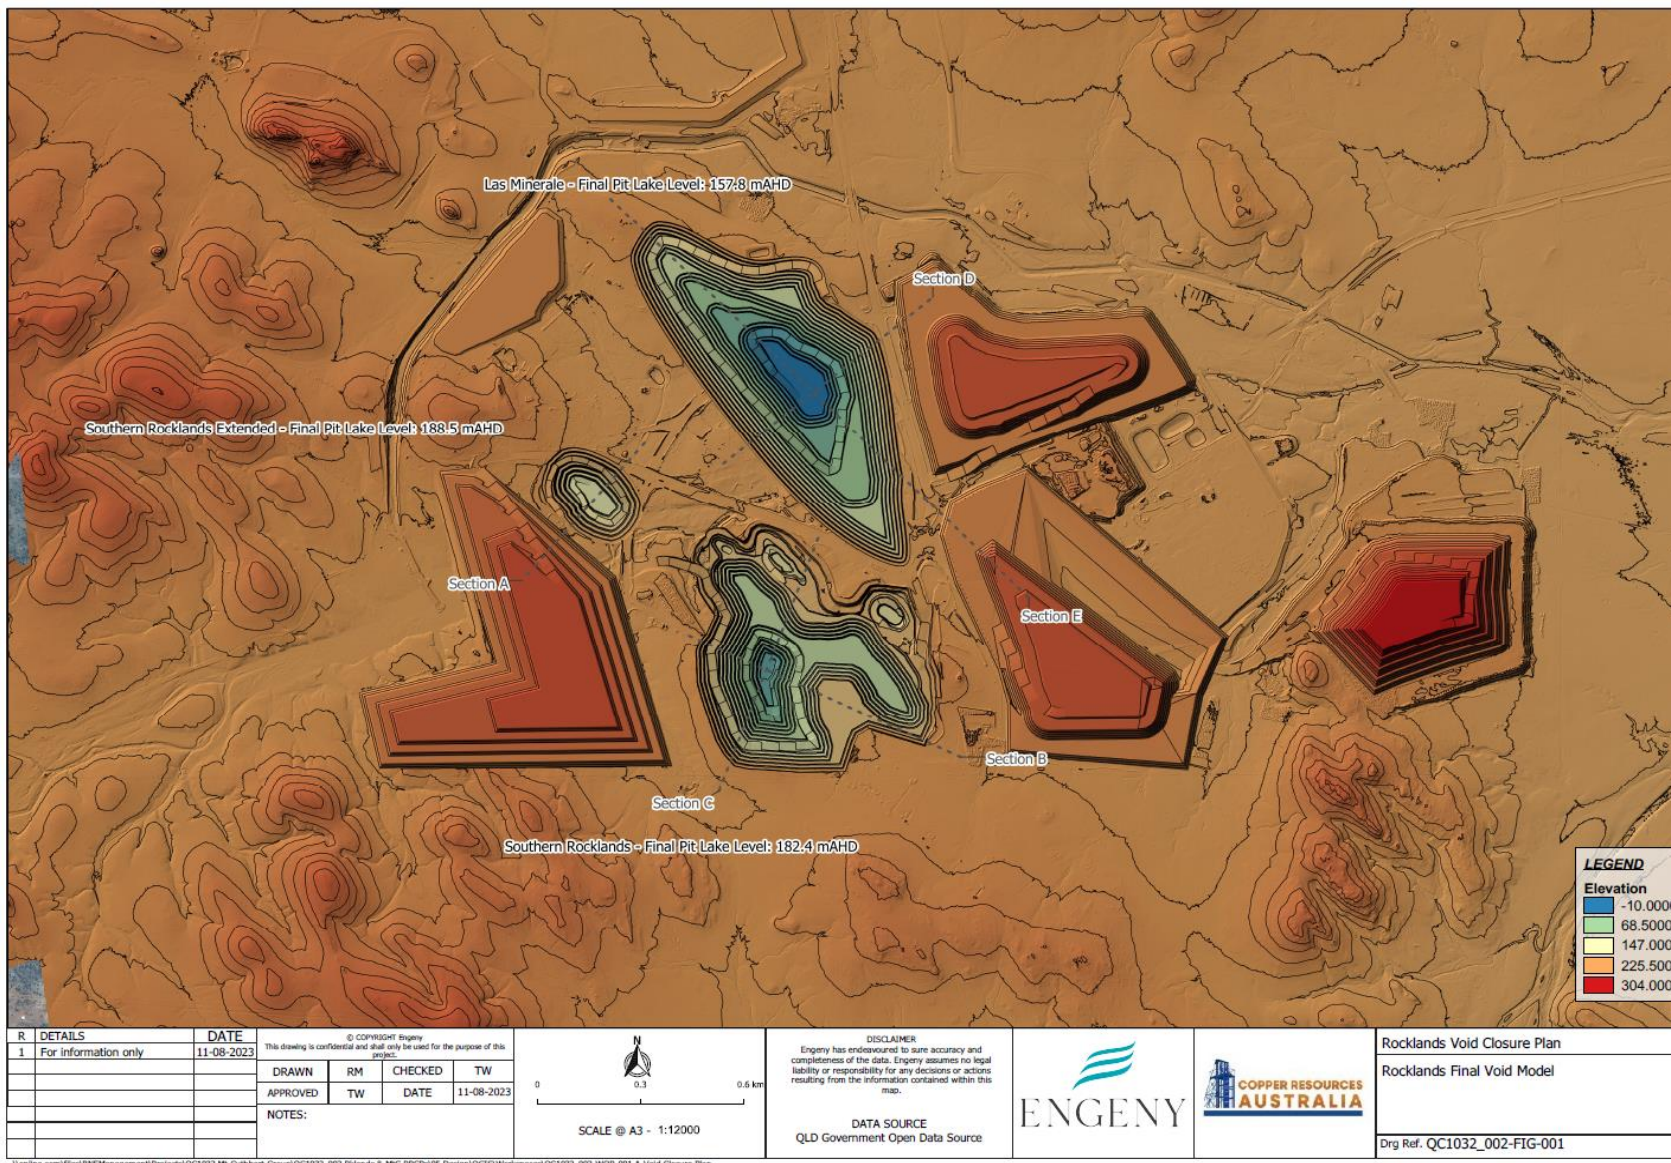


Figure 2.2: Final Void 3D Model

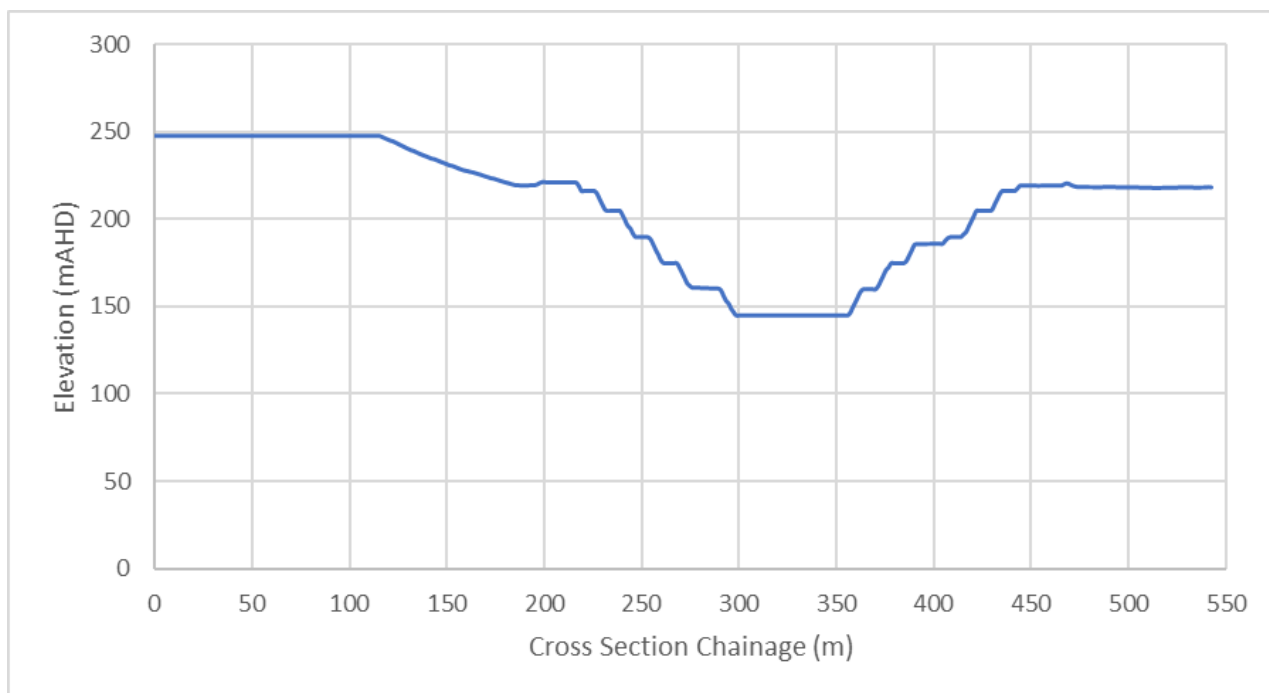


Figure 2.3: Southern Rocklands Extended Residual Void - Section A

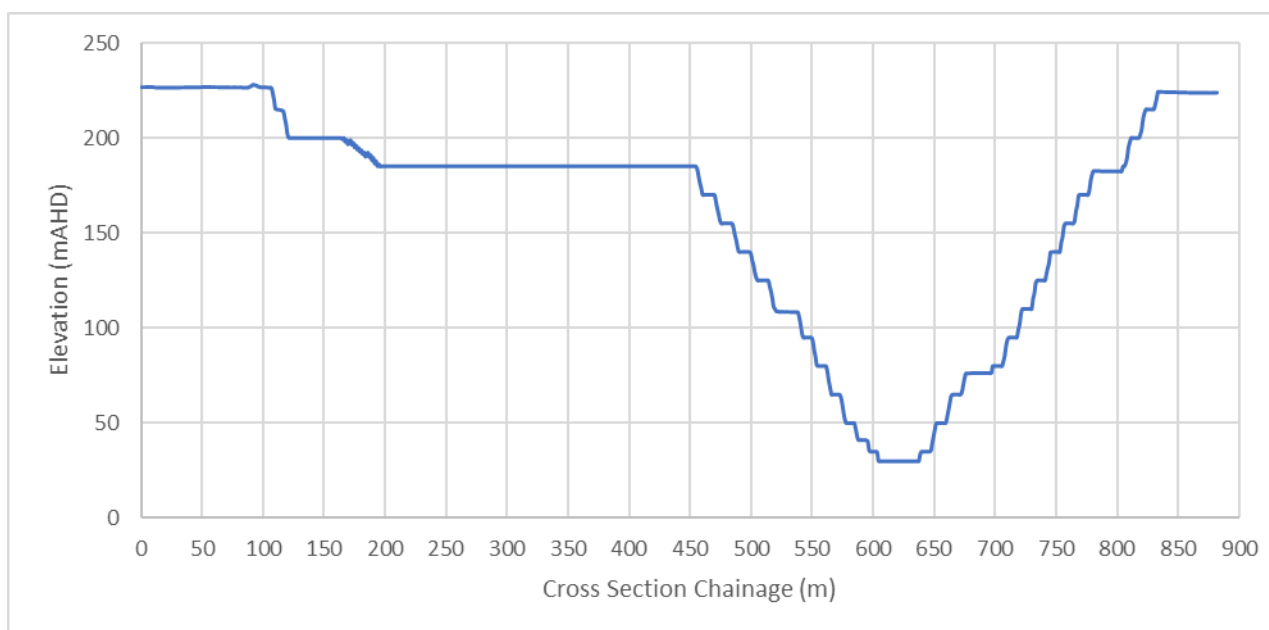


Figure 2.4: Southern Rocklands Residual Void – Section B

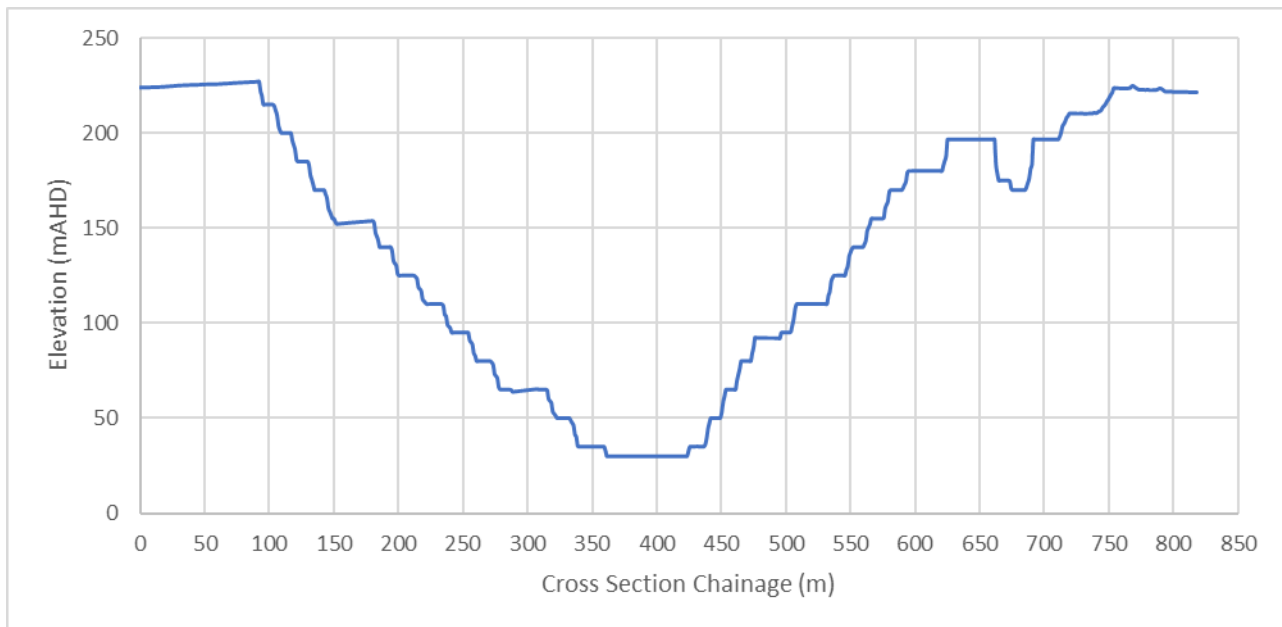


Figure 2.5: Southern Rocklands Residual Void – Section C

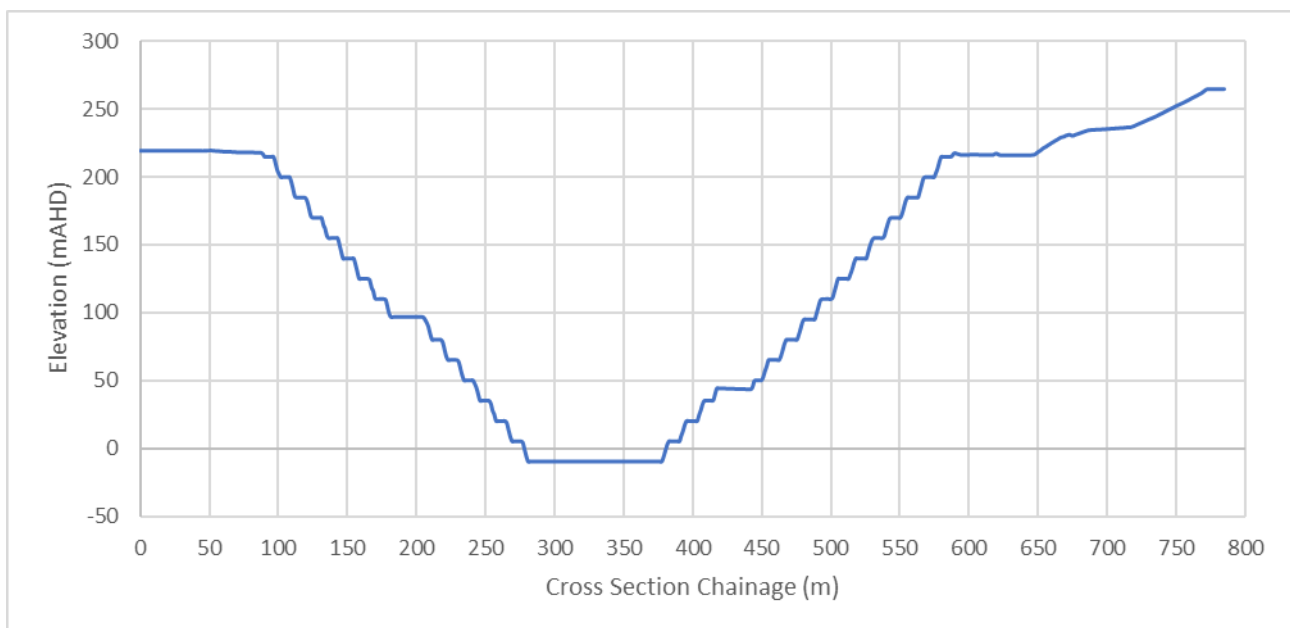


Figure 2.6: Las Minerale Residual Void – Section D

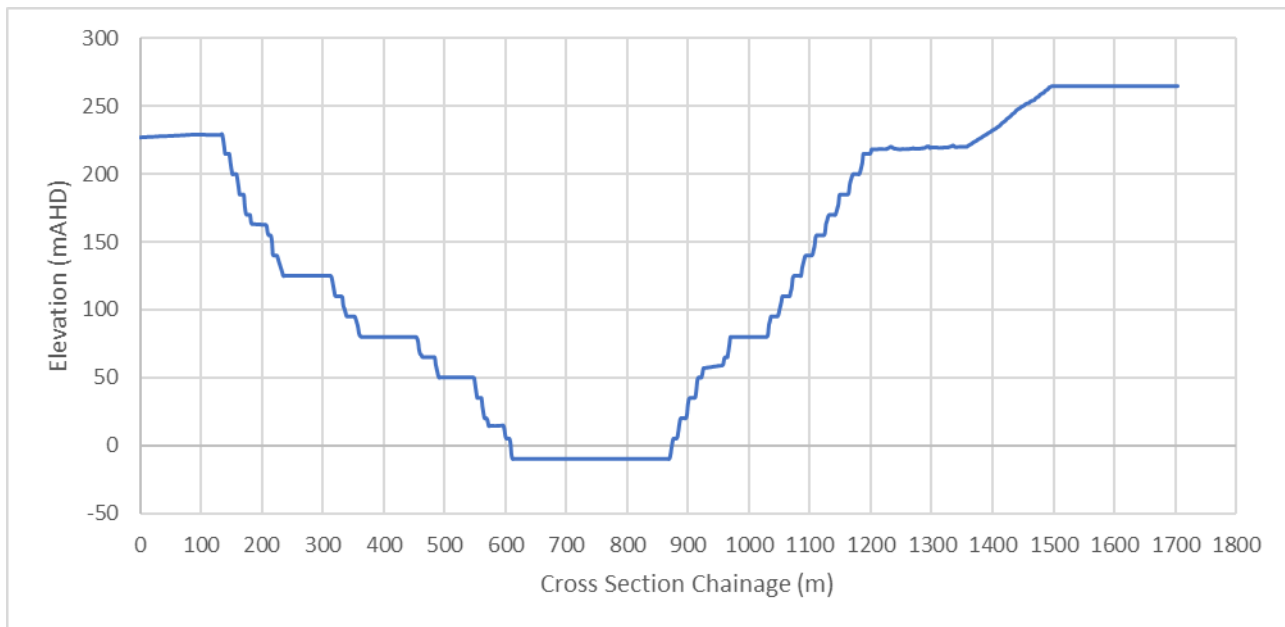


Figure 2.7: Las Minerale Residual Void – Section E

2.4 Void Catchment Areas

Catchment areas for each of the residual voids were determined using the final landform design and existing LiDAR of the area. Proposed diversions were considered during the development of catchment areas to reduce the volume of surface water reporting to the voids.


Land captured by each of the final void catchments was assigned a land use classification based on aerial imagery and the final landform design. A total of three discrete land uses have been identified as follows:

- Natural – undisturbed areas that have not been subjected to mining.
- Rehabilitated Areas (Rehab) – rehabilitated areas of mining disturbance including waste rock dumps (WRD) that have been reshaped and rehabilitated following mine closure. Rehabilitated areas are assumed to predominantly comprise of a grazing post mining land use (PMLU) similar to existing undisturbed areas.
- Pit – areas of the final void that have been assumed not rehabilitated such as the floor, pit wall or other areas too steep for rehabilitation.

The area assigned to each land classification within each of the void catchments is presented in Table 2.2 with the locations of each land classification of the proposed void at closure shown in Figure 2.8.


Table 2.2: Residual Void Catchments

Void	Land Classification			Total Catchment Area (ha)
	Natural Catchment (ha)	Rehab Catchment (ha)	Pit Catchment (ha)	
Las Minerale	22.9	45.2	44.3	112.4
Southern Rocklands	12.7	28.9	39.7	81.3
Southern Rocklands Extended	4.5	5.7	6.2	16.4

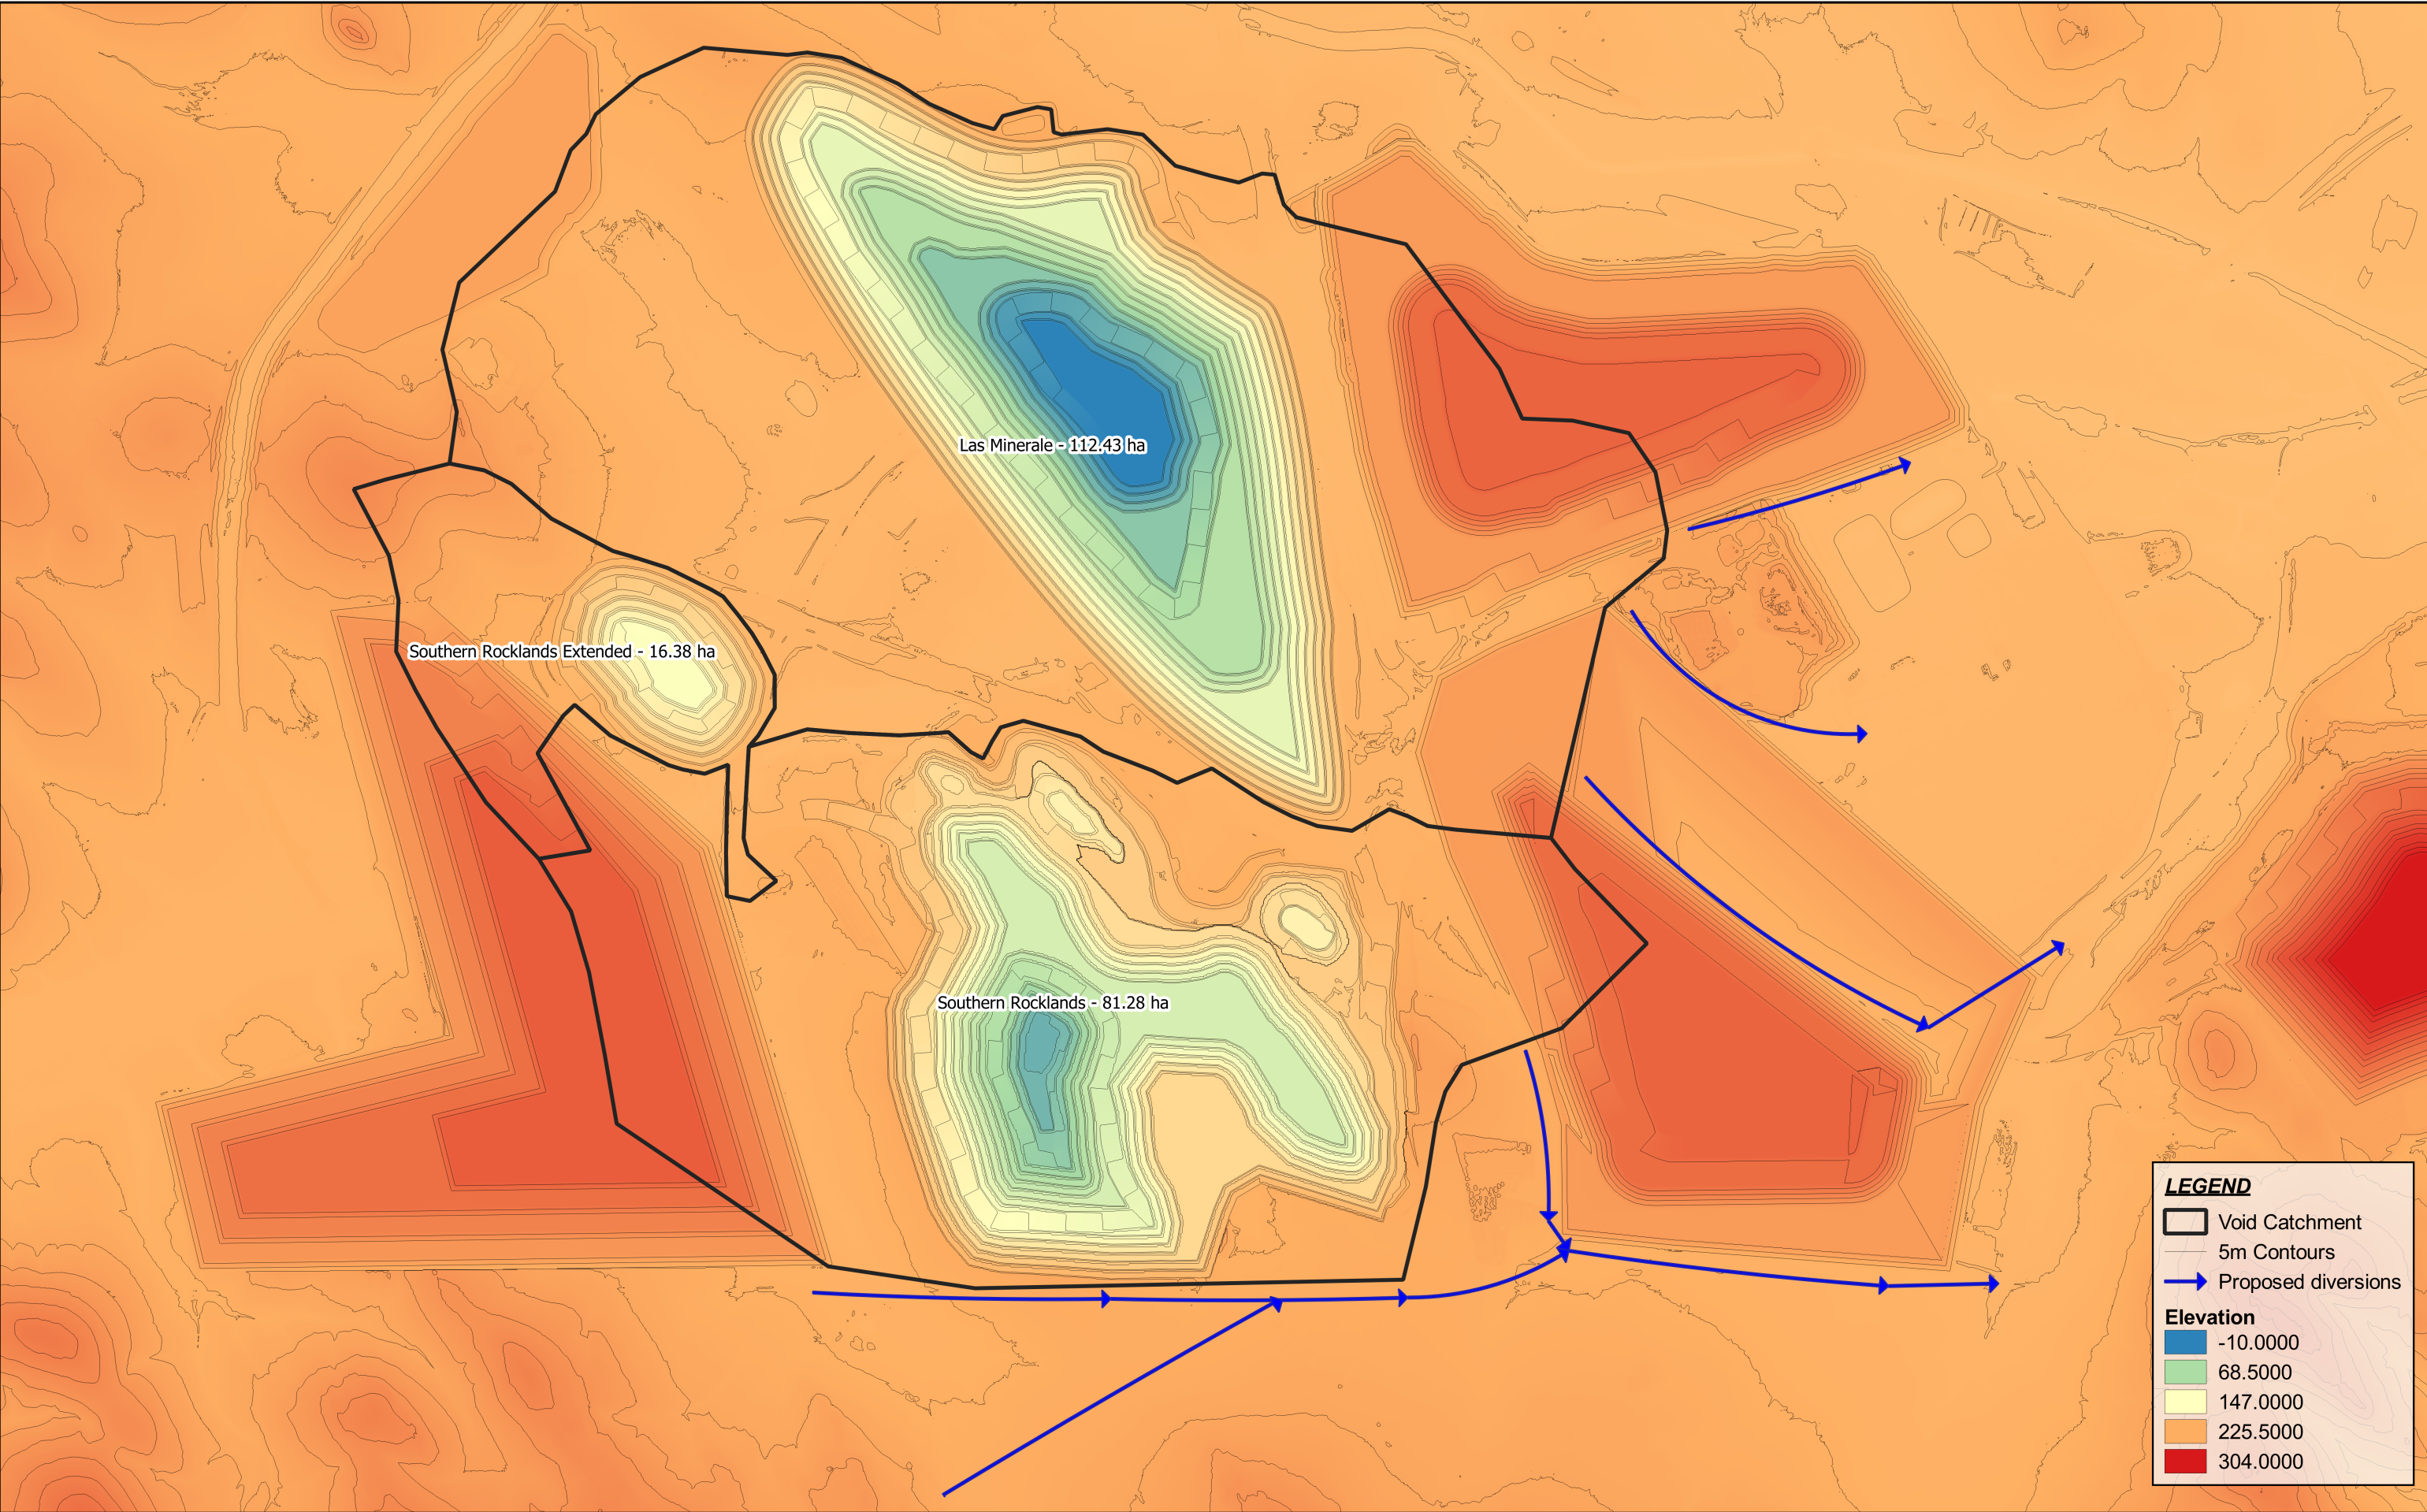

R	DETAILS	DATE
1	For information only	11-08-2023

© COPYRIGHT Engeny This drawing is confidential and shall only be used for the purpose of this project.			
DRAWN	RM	CHECKED	TW
APPROVED	TW	DATE	11-08-2023
NOTES:			
Figure 2.8: Void Catchments			

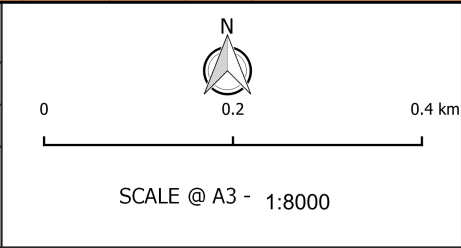

DISCLAIMER
Engeny has endeavoured to ensure accuracy and completeness of the data. Engeny assumes no legal liability or responsibility for any decisions or actions resulting from the information contained within this map.

DATA SOURCE
QLD Government Open Data Source



Rocklands Final Void model
Mount Cuthbert Group Mount Cuthbert PRCP - Final Void Model Rocklands - Reduced Catchments
Drg Ref. QC1032_002-FIG-001

3. GROUNDWATER

3.1 Conceptual Hydrogeological Model

The conceptual hydrogeological model (Pendragon and Engeny, 2023b) presents hydrogeological and groundwater information used to develop the understanding of groundwater in the project area including aquifers, groundwater levels, flows and flow directions as well as surface and groundwater interaction. The conceptual site model is presented below in Figure 3.1. At this stage, no numerical model is available for the site.

Two aquifers were identified during the pre-mining hydrogeological investigation (Knight Piésold, 2008):

- (1) The first interface aquifer is located at the interface between the weathered and the fresh rock and extends over the entire area to an approximate depth of 20m.
- (2) The second aquifer is a fractured rock aquifer located within the fresh rock. This aquifer appears to display a double porosity, with the major contribution to groundwater flow inferred to come from the sets of WNW, ENE and N striking sub-vertical faults identified in the area. The minor contribution to the aquifer flow comes from other sets of fractures and joints or from the interface aquifer.

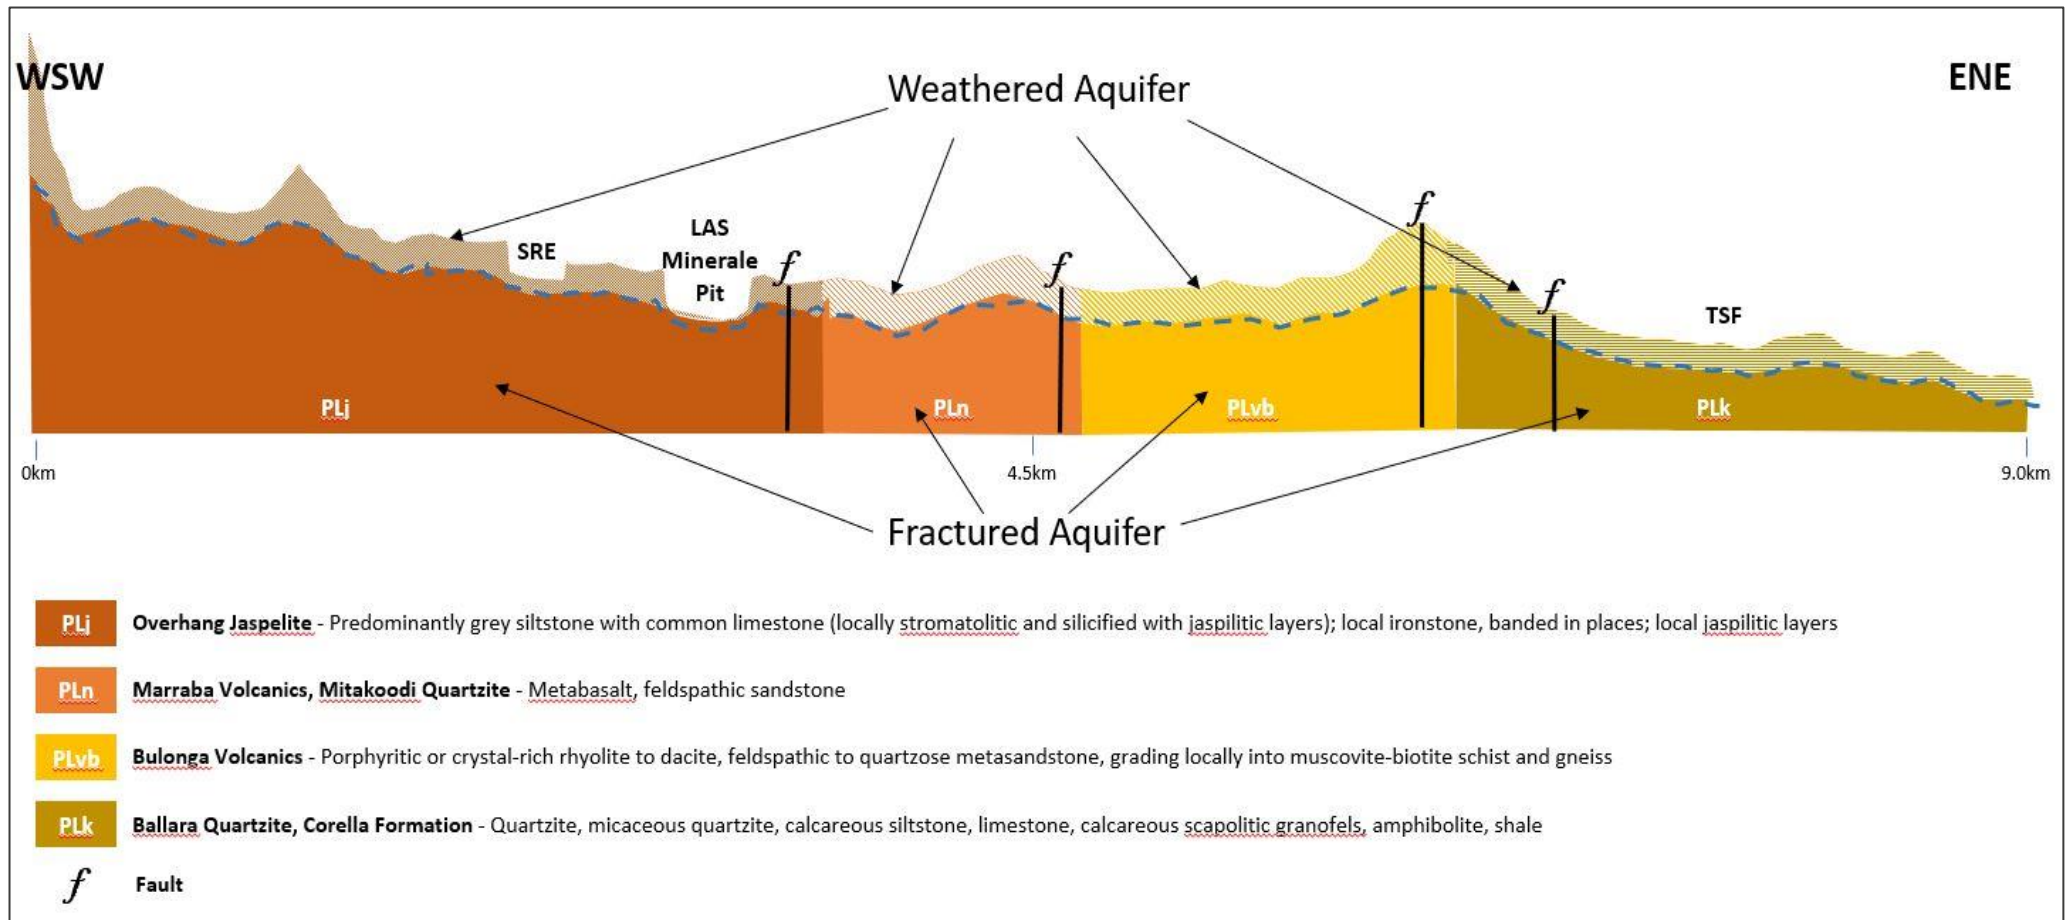


Figure 3.1: Conceptual Hydrogeological Model

The matrix of rock is not considered to contribute to the porosity of the aquifer, as it is tight except where it has been weathered. The fractured rock aquifer, by its nature, is bounded by the areas of the matrix that are devoid of faults, fractures and joints. These negative boundaries are therefore lateral as well as vertical. The base of the fractured rock aquifer has not been determined, but there is evidence that it extends beyond 200 m below surface in several areas. It is probable that the fracture systems become tighter with depth.

The two aquifer systems are interconnected through the surface expression of faults, where it intersects the interface aquifer and through connections beneath the interface aquifer into the fractured rock aquifer through the various major and minor fracture and joint sets which are frequently deeply weathered. Where these are absent, there are areas where there is no connection between the two aquifers.

3.2 Groundwater Recharge

The siltstone, granite and dolerite geology suggest limited recharge potential from the ground surface via either precipitation or from water storages. However, there remains potential for groundwater flow in the upper weathering profile, which is assessed to have higher fracture densities and greater fracture connectivity than the deeper strata. In addition, the existence of local geological faults provides potential pathways for recharge but their permeabilities have not been confirmed.

Recharge to the aquifers from precipitation is considered intermittent, and the potential recharge to groundwater in the area is low. Major aquifer recharge occurs predominantly with cyclonic precipitation. Groundwater chemistry shows the water to be of a character that is typical for extended residence times. Dissolved solid concentrations are influenced by cation and base exchange with the rock, in particular the calcareous horizons.

The open pits currently act as groundwater sinks, subjected to low recharge and large evaporation, with groundwater flow predominantly towards the pit, limiting lateral migration of contaminants in the pit waters. It is expected that pits will continue to act as groundwater sinks after rehabilitation and closure, this is discussed further in Section 5.

3.3 Void Inflow Rates

Inspection of the Southern Rocklands (RS) Pit walls and survey across the site indicates that the weathering zone extends to an approximate depth of 15 to 20 m and appears to be generally uniform in depth across the pit walls with some oxidation and mineral precipitation in the contacts. The pit walls generally do not show indicators of groundwater inflow, such as oxidised zones, weathering profiles and visible expressions of seepage outside of discrete structures and fractures. Fold structures present within the pit walls with visible seepage indicators are thought to be the source of groundwater inflow, with one structure thought to be connected to LM Pit, which is managed by an in-pit sump rather than dewatering bores.

Upon cessation of mining and closure, groundwater will no longer be abstracted, surface runoff into the open pits will be diverted away to ensure the pit lake will behave as a groundwater sink, hence groundwater levels are likely to return to a level at or below pre-mining levels. As such, in a long-term closure scenario it is reasonable to conceptualise that inflows into pit lakes will be from direct rainfall and groundwater only, potentially restricted by recharge in a water deficit climate, and outflows from lake evaporation.

Groundwater inflows were assumed at a constant rate of 12 L/s for Las Minerale, 10 L/s for the Southern Rocklands and 1L/sec for Southern Rocklands Extended final void. These values were estimated by Pendragon and Engeny (2023b) based on historical pit groundwater inflows and expected equilibrium pit lake levels.

3.4 Depth to Groundwater

The pre-mining groundwater across the site was found to occur at between a minimum of 6.9 m below ground level and a maximum of 25.32 m below ground level (Knight Piésold, 2008). Converted relative level (RL) of the 2008 monitoring data using the RL of each bore provided in Knight Piésold (2008) shows groundwater levels ranged between 205.73 – 208.36 m AHD.

The pre-mining GW level at each void were (from monitoring data):

- SRE (Bore CMB12; first measurement 23 July 2013): 208.636 mAHD.
- SR (Bore CMB03; first measurement 28 November 2012): 207.693 mAHD.
- LM (Bore CMB02; first measurement 28 November 2012): 204.485 mAHD.


These compare with the Knight Piesold May 2008 groundwater levels measured in exploration bores at the then proposed LM pit between 205.73 and 208.36 mAHD. Locations of groundwater monitoring bores are presented in Figure 3.2.

In general groundwater levels imitate the local topography where groundwater levels are shallower in valleys and deeper on hill slopes. Groundwater flow is in a north-easterly direction across the main tenement, with a low gradient at 0.0025 across the main deposits, then becomes more easterly across the eastern block with a slightly steeper gradient at 0.0032. This change appears to be driven by the direction of the Butcher Creek sub-catchment which lies to the south of the tenements. The low flow gradients and changes in direction suggest that groundwater flow is not governed by small changes in topography between sub-catchments but follows a more regional trend which is governed by surface water drainages hence the implication that groundwater may flow across sub-catchment boundaries and that recharge in adjacent sub-catchments may influence the availability of groundwater (Knight Piesold, 2008).

Groundwater standing water level (SWL) monitoring data from CMB02 and CMB03 obtained between 15 January 2022 and 13 April 2023 reports groundwater standing water levels fluctuating approximately 3 m in CMB02 and 4 m in CMB03.

Locations of groundwater monitoring bores on site are presented in Figure 3.2.


ATCW (2022) confirms the groundwater hydraulic gradient is from the west to east, with groundwater partitioning along the TSF access road to the east and northeast, shown in Figure 3.3 below.

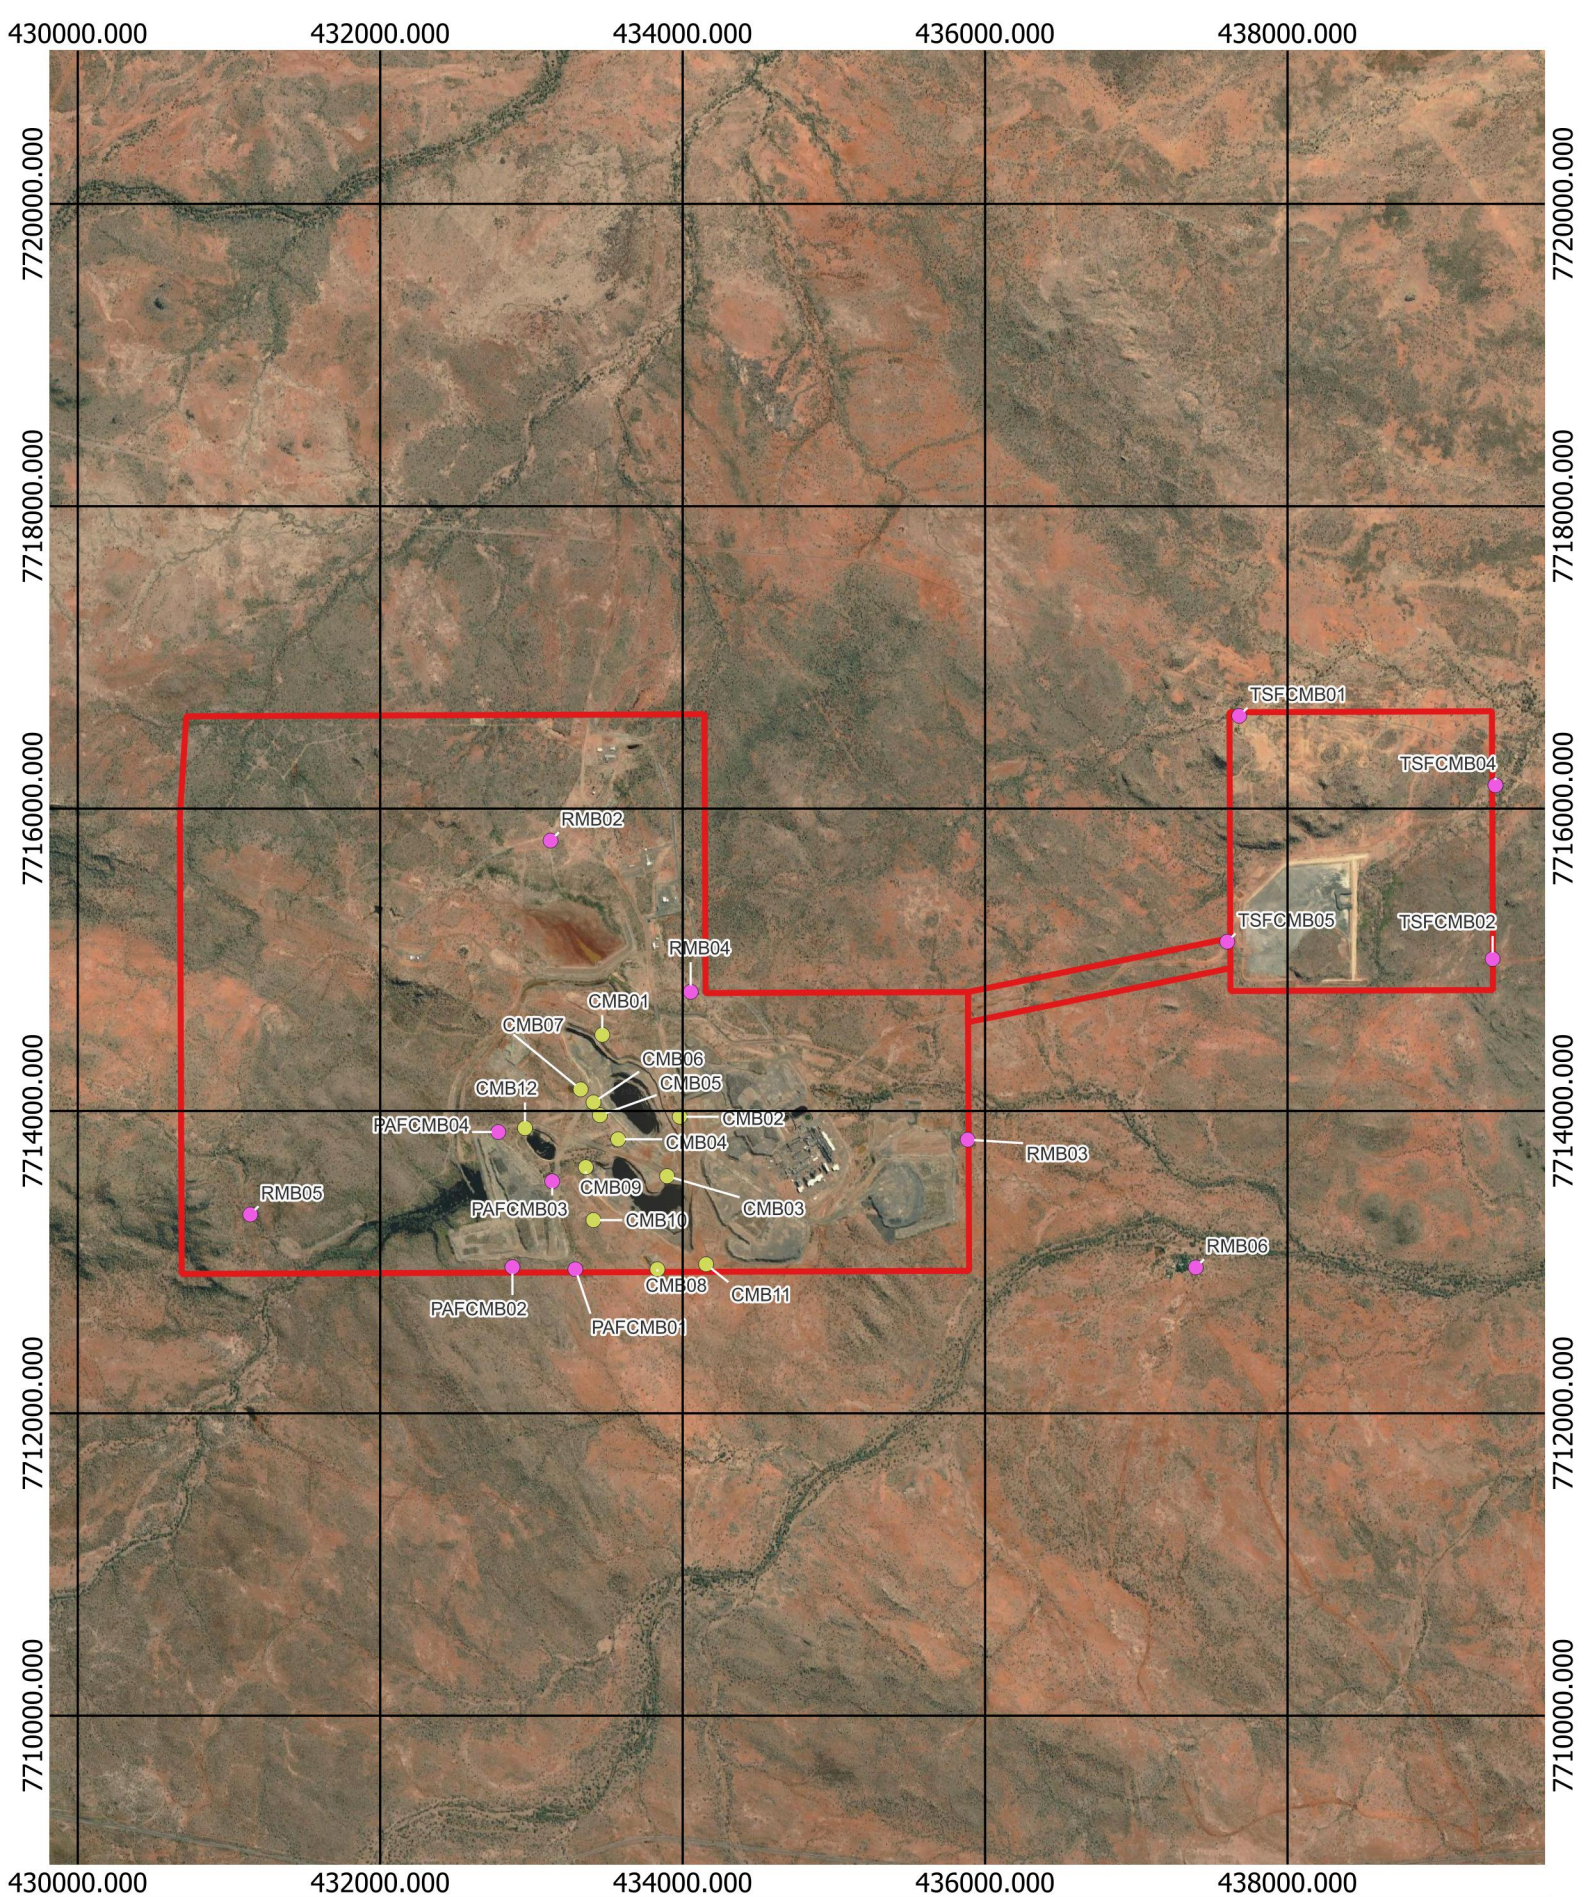

Groundwater Monitoring Bores
Mt Cuthbert Group
Progressive Rehabilitation and Closure Plan

Legend

- Compliance Bores
- Observation Bores
- Mining Lease

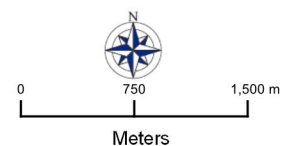

Scale @ A4 1:50,000
Date: 10/5/2023
Projection: GDA 1994, Zone 54
Drawn By: CK
Project Number: QC1032_002



Figure 3.3: Groundwater Monitoring Locations



Figure 3.3: Groundwater Contour Map 2021 (Figure 005, ATCW 2022)

3.5 Groundwater Quality

A description of existing groundwater quality is provided below. Locations of groundwater monitoring bores are presented in Figure 3.2.

At the reference points (RMB Bores):

- Cr and Pb are predominantly absent.
- Average pH is circum-neutral to slightly alkaline with slightly saline ECs (in $\mu\text{S}/\text{cm}$), relatively low concentrations of SO_4 and Cl and generally very low concentrations of dissolved heavy metals except for elevated concentrations of Al, B, Se and U.

At the open pits/final voids and WRDs (CMB Bores):

- Al, Cr, Co, Pb and Ni are predominantly absent.
- Average pH is circum-neutral to slightly alkaline with slightly saline ECs (in $\mu\text{S}/\text{cm}$), relatively low concentrations of SO_4 and Cl and very low concentrations of dissolved heavy metals.

Representative of the PAF Cell (PAFCMB Bores):

- Al, Cr and Pb are predominantly absent.
- Average pH is circum-neutral to slightly alkaline with slightly saline ECs, relatively low concentrations of SO_4 and Cl and very low concentrations of dissolved heavy metals.

At the TSF (TSFCMB Bores):

- Al, Cr and Pb are predominantly absent.
- pH is circum-neutral to slightly alkaline with slightly saline ECs, relatively low concentrations of SO_4 and Cl and very low concentrations of dissolved heavy metals except for elevated concentrations of B.

Review of average water qualities (calculated between January 2022 and April 2023) at the reference points, the open pits and WRDs, the PAF Cell and TSF show that water qualities are similar with no marked difference and/or deterioration across the site when compared with reference points.

Pendragon and Engeny (2023b) predict that post closure groundwater quality is likely to be similar to the current (between January 2022 and April 2023) average water quality, with increasing salinity due to evapo-concentration within final voids.

There are no current users of groundwater other than RCM and Chumvale Homestead approximately 2km east of the mine. Further afield there are numerous stock-watering bores pumped by either windmills or solar pumps.

There are potential terrestrial GDEs in close proximity and adjacent to the mining leases. GDEs within the mining leases have been disturbed by authorised mining activities.

4. SURFACE WATER

The streams and creeks are considered *losing streams* as they form the lowest features in the topography, groundwater flow generally follows their courses. There is no or little hydraulic connection between surface and ground waters; streams and creeks are ephemeral and are not underlain by sufficiently thick alluvial deposits that may constitute a reliable source of water and baseflow is absent. There is no direct hydraulic interaction between surface and ground waters and no discharge of groundwater into the receiving environment, therefore, the potential impacts to surface water pertains to the risk of runoff and seepage (Pendragon and Engeny, 2023b).

Surface water assessment was completed to understand flood risks to the landforms and final voids and surrounding environment following closure and rehabilitation of the mine as documented in *Rocklands PRCP Flooding Assessment (Engeny 2023c)*.

The average long-term equilibrium pit lake level determined from the *Rocklands Final Void Water Balance Model (Engeny, 2023a)* were used for the initial water level for the final voids as shown in Table 4.1.

Table 4.1: Adopted Final Void Initial Water Levels

Final Void	Initial Water Level (mAHD)
Las Minerale	157.8
Southern Rocklands	182.4
Southern Rocklands Extended	188.5

4.1 Final Landform Risks

The final landform assessment results are summarised below. The full results are included in *Rocklands PRCP Flooding Assessment (Engeny 2023c)*.

Components of the final landforms with potential flooding interactions have been reviewed against the Rocklands flooding assessment peak velocity results for the 1% AEP, 0.1% AEP flood event and the PMF to assess the risk of landform erosion under very rare and extreme flooding.

The assessment of landform erosion risk from regional flooding can be summarised as:

- The residual voids and WRDs are in a floodplain storage area of Morris Creek.
- Flood water pond against waste rock dumps, but erosion risk is limited.
- The proposed PRCP landform provides PMF flood immunity to the final voids, assuming a clean water diversion to the south of Southern Rocklands void is implemented.
- The Morris Creek Diversion (MCD) and MCD Levee can convey up to a PMF flow without overtopping, where the MCD Levee is height is increased to 231.3 mAHD.
- The overall risk of erosion from flooding is low considering the very low likelihood of a PMF event and long-term well-established vegetation will provide suitable erosion protection.

5. FINAL VOID WATER BALANCE

The RCM final void water and salt balance model was simulated for a 300-year post closure period to determine pit filling rates as well as long term pit lake levels, freeboard, and water quality (Engeny, 2023a). The assessment was completed to determine the behaviour of the residual voids in closure and inform the assessment for hydrogeological and geotechnical risks from the final voids. The relevant findings of the final void water and salt balance are summarised below.

5.1 Water Balance Model

Water balance models (WBMs) simulate how the volume of water in a water storage (i.e., mined voids) changes with time in response to inflows and outflows. The water balance model considers the following key fluxes:

- Inflows:
 - Surface runoff inflows from the void catchment – this includes areas of rehabilitated spoil, walls and floor of the void and any undisturbed areas.
 - Direct rainfall on the void lake.
 - Groundwater inflows to the void (if the void lake level is lower than the regional groundwater table).
 - Seepage through spoil from adjacent voids where relevant.
- Outflows:
 - Evaporative losses from the water surface area of the void lake.
 - Seepage losses to groundwater (if the void lake level is higher than the regional groundwater table).
 - Seepage losses through spoil – where void lake containment loss may occur to the receiving environment via backfilled spoil.
 - Infiltration through indirectly connected rehabilitated spoil catchments.
 - Surface overflow if void storage capacity is exceeded.

Three general concepts informing long term behaviours of water in mined voids post closure, and are presented in Figure 5.1, Figure 5.2 and Figure 5.3.

These concepts are summarised below:

- Scenario 1: The groundwater level is above the void lake level. This would cause an inflow from groundwater into the void (resulting in the void acting as a sink).

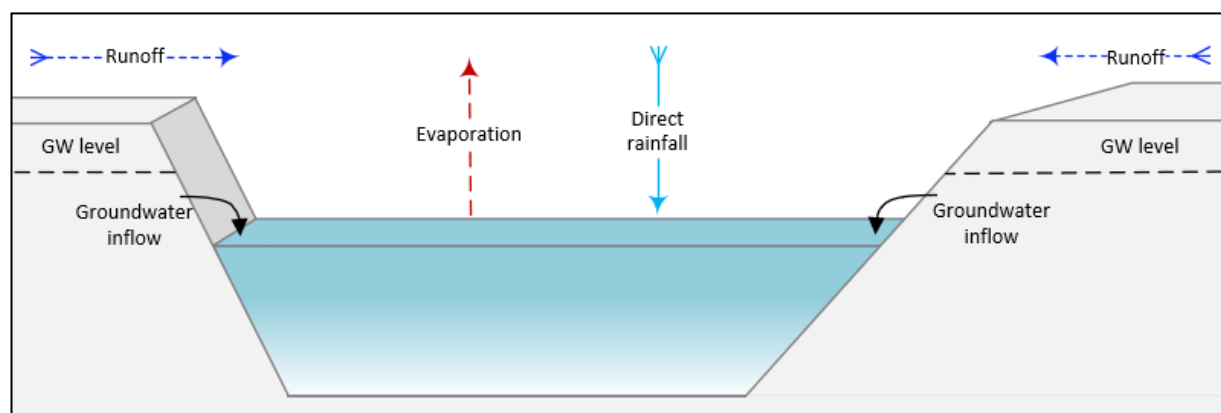


Figure 5.1: Water Balance Model Concept – Case 1: Groundwater Levels are Above the Void Lake Level (sink)

- Scenario 2: The groundwater and void lake levels are very similar. This may potentially permit throughflow to occur from groundwater into the void and back into the groundwater (sink, or source).

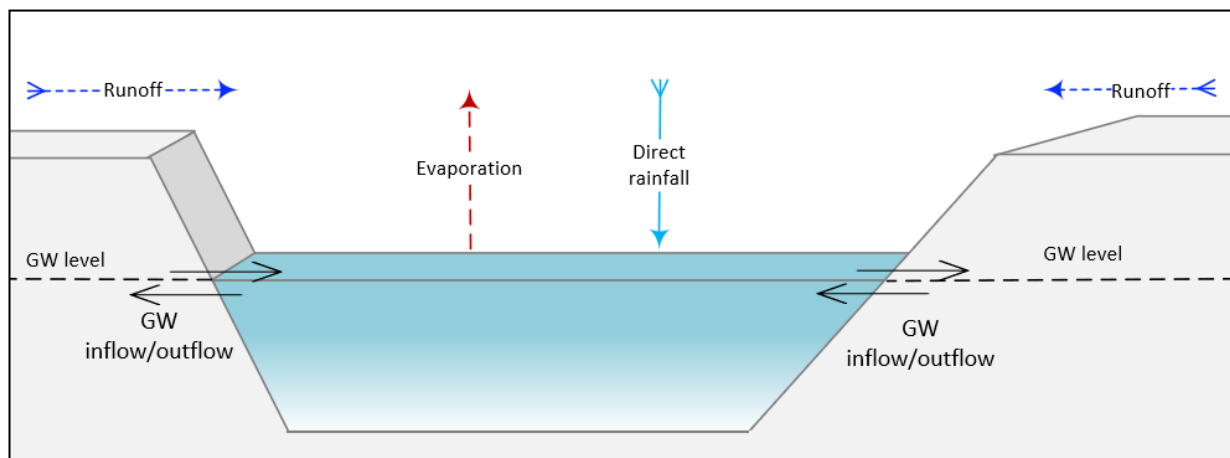


Figure 5.2: Water Balance Model Concept – Case 2: Groundwater Levels are Equal to the Void Lake Level (source or sink)

- Scenario 3: The groundwater level is below the void lake level. This would cause an outflow (seepage) from the water inside the void to the groundwater (source).

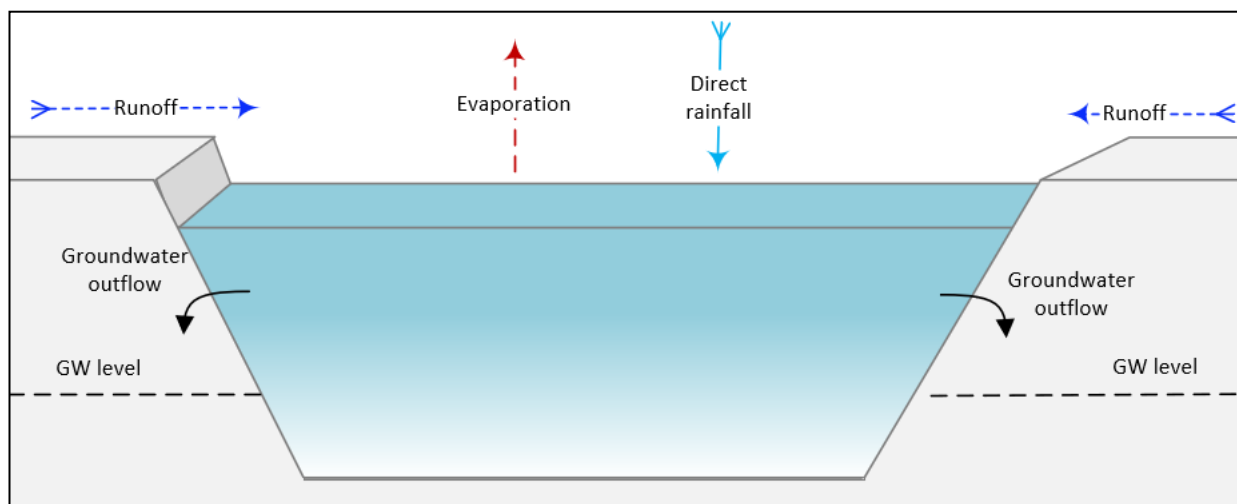


Figure 5.3: Water Balance Model Concept – Case 3: Groundwater Levels are Below the Void Lake Level (source)

5.2 Assessment Criteria (Critical RLs)

To assess the containment risk for each void critical relative levels (RLs) were considered and summarised in Table 5.1 and shown in Figure 5.4.

Table 5.1: Critical RLs – Description

Critical RL	Description
Surface Overflow	Elevation at which surface overflow to the receiving environment could occur i.e., the total storage capacity of the final void is exceeded.
Groundwater Table	The groundwater level at equilibrium, following cessation of mining. This has been adopted as the pre-mining water table.
Final Void Lake	The final void lake level at equilibrium post cessation of mining.

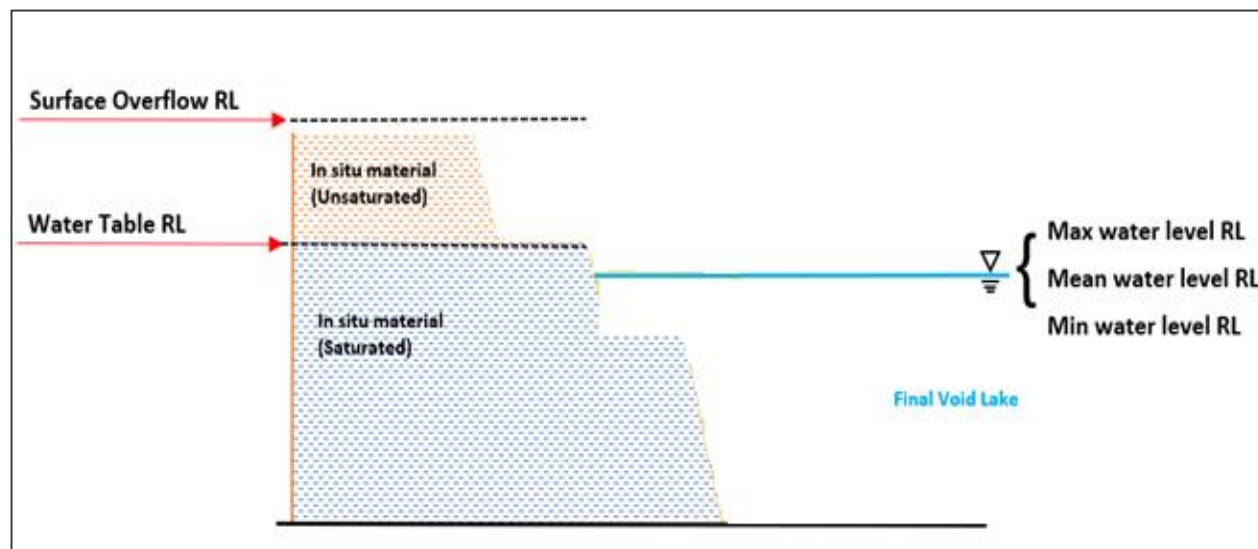


Figure 5.4: Critical RLs – General Arrangement

5.3 Catchment Landuse, Runoff and Water Quality

Land captured by each of the final void catchments was assigned a land use classification based on aerial imagery and the final landform design. The area of each land use type was determined and input into the model. Three discrete landuses have been represented in the model as follows:

- **Natural** – undisturbed areas that have not been subjected to mining.
- **Rehabilitated Areas (Rehab)** – rehabilitated areas of waste rock dumps (WRD) that have been reshaped and rehabilitated following mine closure. Rehabilitated areas are assumed to predominantly comprise of a grazing post mining land use (PMLU) similar to existing undisturbed areas.
- **Pit** – areas of the final void that have been assumed not rehabilitated such as the floor, pit wall or other areas too steep for rehabilitation.

Catchment land use breakdowns for each of the voids are provided in Table 5.2 and shown in Figure 2.8. Australian Water Balance Model (AWBM) parameters have been adopted as described below in Section 5.4.1.

Table 5.2: Rocklands Final Void Catchment Landuse Breakdown

Void	Land Classification				Total Catchment Area (ha)
	Natural Catchment (ha)	Rehab (ha)	Catchment	Pit Catchment (ha)	
Las Minerale	22.9	45.2		44.3	112.4
Southern Rocklands Extended	4.5	5.7		6.2	16.4
Southern Rocklands	12.7	28.9		39.7	81.3

5.4 Climate Data

The Koppen Climate Classification of the region is “BSh”, indicative of a hot -semi-arid climate. Highly variable rainfall occurs in the summer/wet season, which is typically hot and humid. Climate data inputs to the water balance model included a synthetic SILO rainfall, evapotranspiration (Mortons Potential) and lake evaporation (Mortons Lake) sequence with over 130 years of daily data relevant to the site. The climate data was accessed from the Scientific Information for Landowner’s (SILO) data series. Daily averages for the relevant parameters

are shown in Figure 5.5. Evaporation and rainfall in the area is cyclic with both evaporation and rainfall being lower in winter months. For all month's average daily evapotranspiration and lake evaporation are notably higher than rainfall. The long-term daily average for evapotranspiration of around 9.1 mm/day is approximately 6.5 times greater than daily average rainfall (approximately 1.4 mm/day) indicating a dry environment.

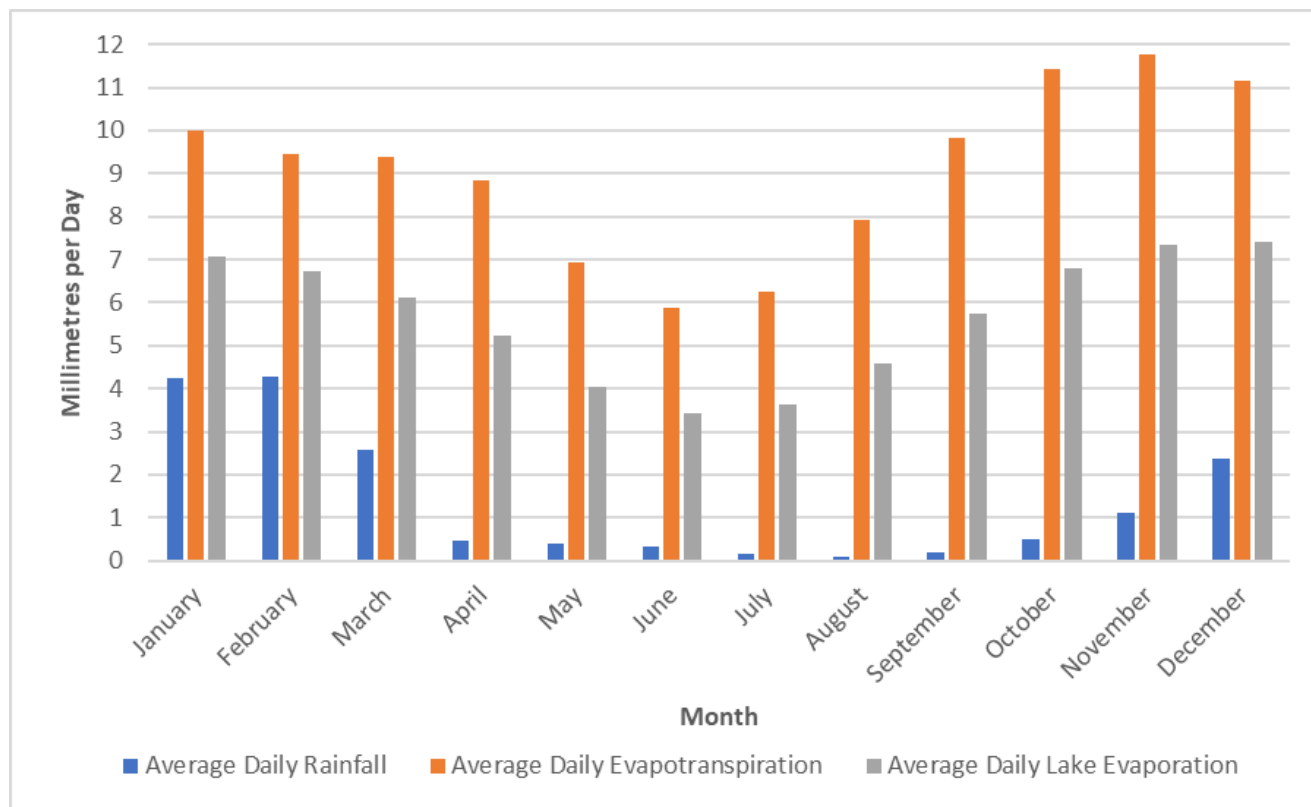


Figure 5.5: Long Term Daily Rainfall and Evaporation Averages

The Cumulative Rainfall Departure (CRD) method, a summation of the monthly departure of rainfall from the long-term average monthly rainfall, indicates that the region experiences distinct cycles of above average but predominantly below average rainfall as shown in Figure 5.6. The most recent trends include a rising trend since 1996 with a sideways trend since 2013.

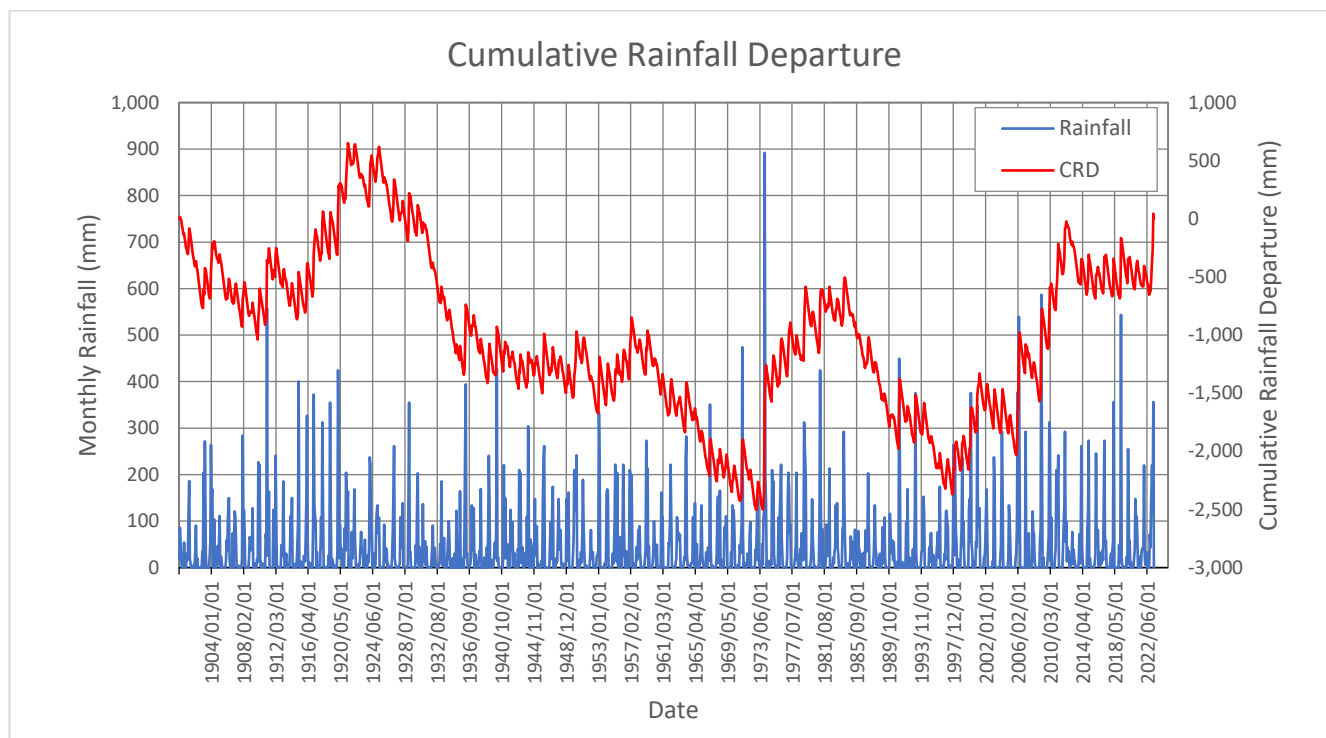


Figure 5.6: Cumulative Rainfall Departure

5.4.1 AWBM Runoff Model

The Australian Water Balance Model (AWBM) was used to model the relationship between rainfall, evapotranspiration, storage catchment area, land use classification and resulting runoff. The defined land use classifications have various surface storage capacities which determine how much rainfall is stored and how much becomes runoff. A breakdown of adopted AWBM parameters is shown in Table 5.3.

These parameters were adopted based on previous water balance modelling completed by ATC Williams for RCM and other mines in the region (Leichhardt Copper Project and Crusader Sparklet Mine Sites, refer to section 2.3). AWBM parameters for these sites were referenced in the documents listed below:

- Rocklands Copper Project WMP Update, 2022.
- Leichhardt Copper Project Site WMP, 2016.
- Crusader and Sparklets WMP, 2019.

Table 5.3: AWBM Runoff Parameters

Parameter	Natural/Rehab	Pit
Soil Store 1 (C1) (mm)	12	5
Soil Store 2 (C2) (mm)	120	20
Soil Store 3 (C3) (mm)	250	0
Partial Area 1 (A1)	0.134	0.1
Partial Area 2 (A2)	0.433	0.9

Parameter	Natural/Rehab	Pit
Partial Area 3 (A3)	0.433	0
Base Flow Index (BFI)	0.1	0
Baseflow Recession Constant (Kb day ⁻¹)	0.85	0
Surface Flow Recession Constant (Ks day ⁻¹)	0.2	0
Average Long-Term Runoff Coefficients (%)	13.6	37.5

5.5 Groundwater Inflow Rates

As summarised in section 3, groundwater inflows were assumed at a constant rate of 12 L/s for Las Minerale, 10 L/s for the Southern Rocklands and 1 L/s for Southern Rocklands Extended based on pre-mining groundwater levels and associated aquifers parameters (Pendragon and Engeny, 2023).

5.6 Results

Las Minerale reaches equilibrium pit lake level at around 250 years while Southern Rocklands Extended and Southern Rocklands reach equilibrium at around 150 years. After this time, pit lake levels continue to fluctuate seasonally due to higher evaporation relative to rainfall and the domain seasonal climatic conditions. Modelling for the voids indicates that no overflows occur under any of the climate scenarios and that all voids maintain at least 21.9 metres freeboard at pit lake equilibrium. All modelled pit lake levels remain below pre-mining groundwater levels.

The results of the final void recovery model are presented in Table 5.4. Pit lake levels and freeboard values in Table 5.4 are based on averaged pit lake equilibrium levels (i.e., after the initial filling period) due to seasonal fluctuations in inventory.

Table 5.4: Water Recovery Modelling Results

Parameter		Las Minerale	Southern Rocklands Extended	Southern Rocklands
Time to equilibrium water level (years)		~250	~150	~150
Long-term pit lake level following equilibrium (mAHD)	Min	152.6	183.1	178.2
	Mean	157.8	188.5	182.4
	Max	164.1	194.5	187.1
Freeboard at long term pit lake level (m)	Min	63.8	33.3	36.8
	Mean	58.5	27.9	32.6
	Max	52.3	21.9	27.9
Maximum pit lake level oscillation (maximum level – minimum level) (m)		11.5	11.4	8.9

Parameter	Las Minerale	Southern Rocklands Extended	Southern Rocklands
Pre-mining Groundwater Level (from monitoring data) (mAHD)	204.5	208.6	207.7
Volume stored at max pit lake level (ML)	22961.7	888.0	14029.0
Remaining available capacity at max pit lake level (ML)	18732.7	946.0	8905.9
Water quality at 300 years post closure represented as mean EC ($\mu\text{S}/\text{cm}$)	7274	20098	9944

Figure 5.7, Figure 5.8 and Figure 5.9 show the predicted median final pit lake water levels and quality for the Las Minerale, Southern Rocklands Extended and Southern Rocklands voids respectively.

- For all three voids, the differences between mean inflows and mean outflows reduce and the mean equilibrium is reached within the simulation period.
- The Las Minerale, Southern Rocklands Extended and Southern Rocklands reach equilibrium at around 250, 150 and 150 years respectively (assuming the voids are empty following the cessation of mining). Sensitivity analysis assuming the voids are at 25 percent of their final storage volume at the start of the simulation period, Las Minerale, Southern Rocklands Extended and Southern Rocklands will reach equilibrium at around 250, 250 and 150 years respectively.
- The void lake elevations of all three voids remain below the assumed pre-mining groundwater levels, and the voids are likely to continue to act as a groundwater sink post closure.
- Due to evapo-concentration, the modelled salinity of the void water quality increases throughout the simulation period.
- All void lake elevations stay at least 21.9 metres below the void full supply level at the modelled maximum, and there are no modelled overflows. Pit lake levels continue to fluctuate seasonally with changes in rainfall and evaporation after reaching equilibrium level.
- Oscillation in pit lake levels for each of the voids (i.e., the difference between the minimum and maximum modelled levels) ranges between 11.5m and 8.3m.

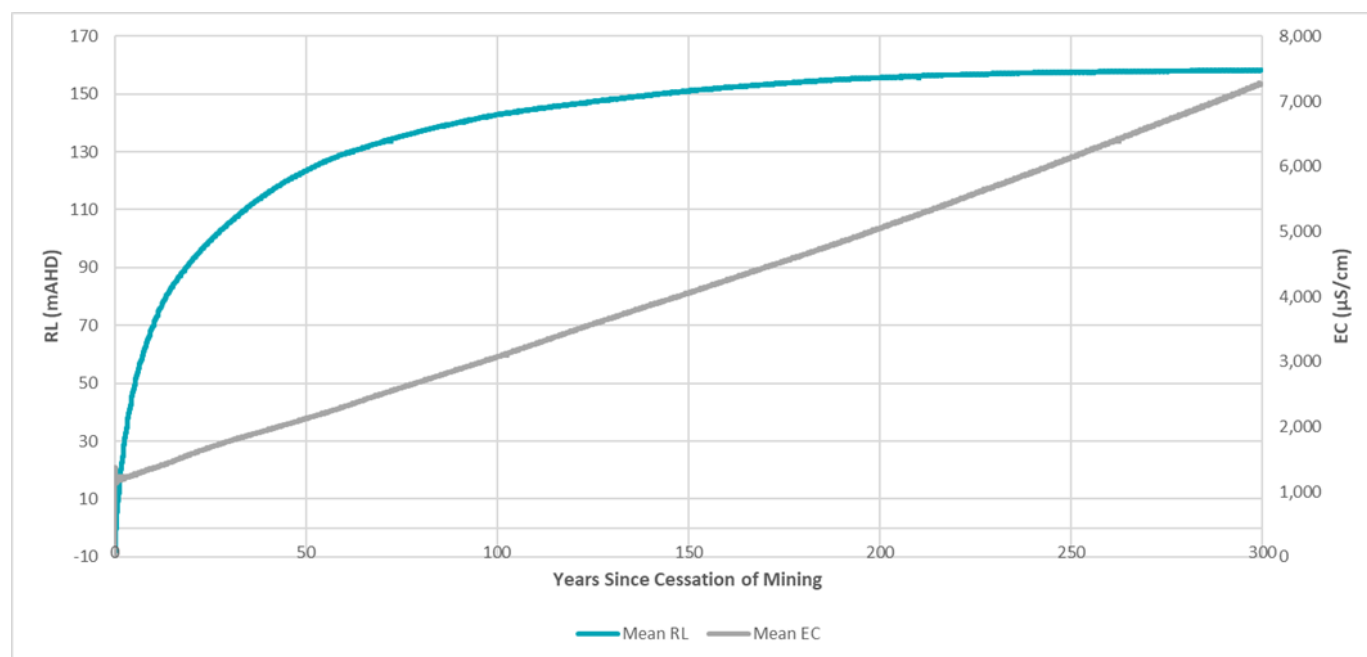


Figure 5.7: Predicted Final Void Water Levels and Quality – Las Minerale

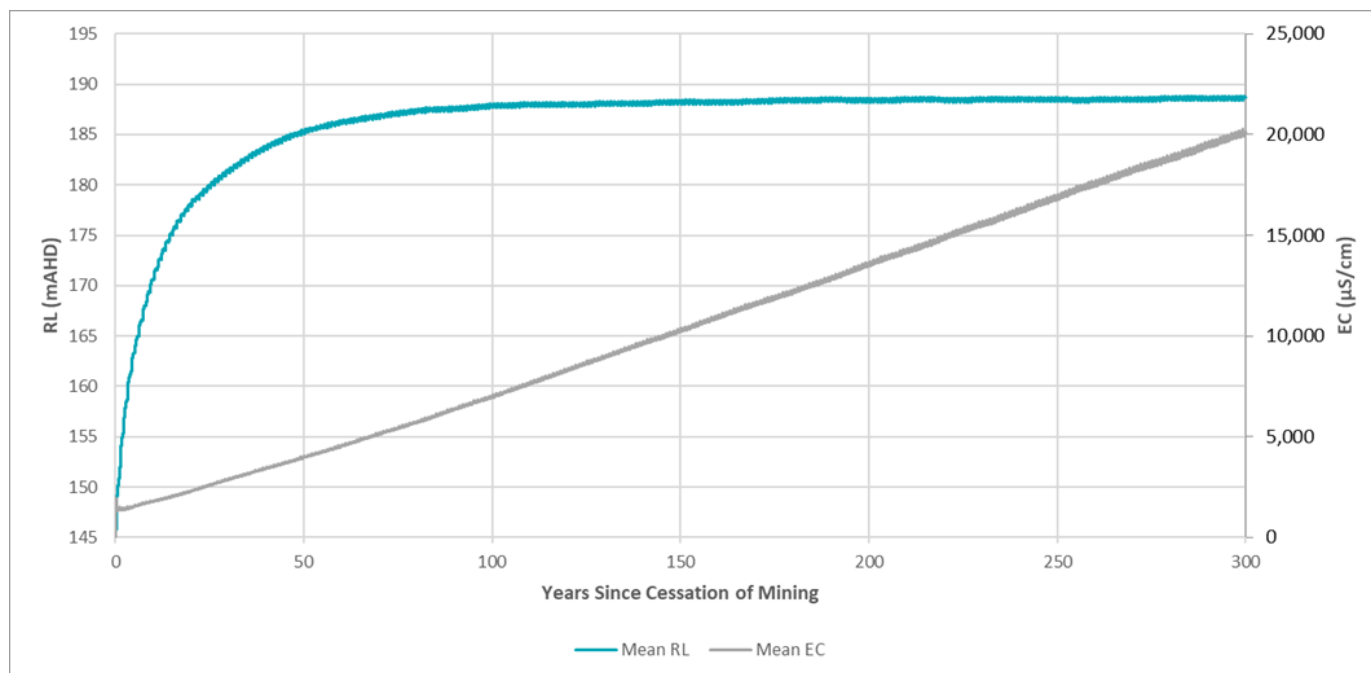


Figure 5.8: Predicted Final Void Water Levels and Quality – Southern Rocklands Extended

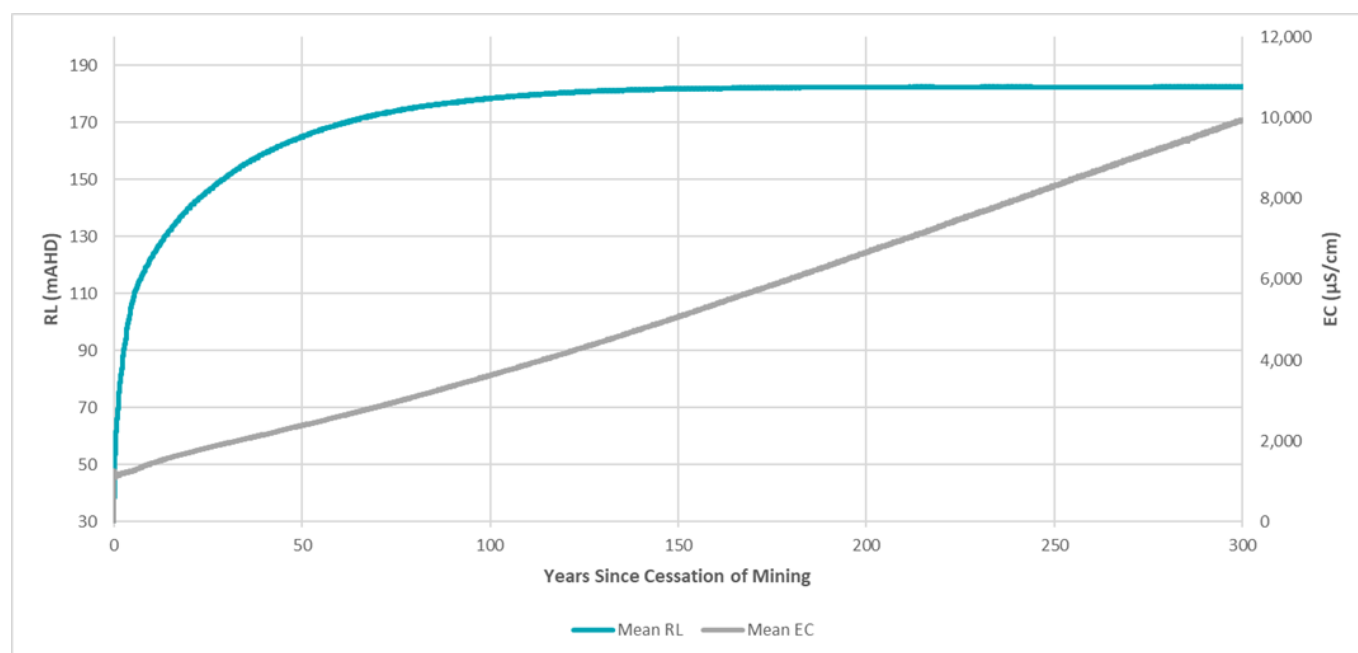


Figure 5.9: Predicted Final Void Water Levels and Quality - Southern Rocklands

During the development of the final void water and salt balance model, the following assumptions are relevant:

- The stage storage curves for each of the final voids (based on .dxf files supplied by CRA) are accurate and reflect the actual storage capacities of the final voids.
- All areas that are currently disturbed will be rehabilitated following the cessation of mining. Water balance modelling reflects this assumption with the relative breakdown of land use types in each of the final void catchments.
- The MCD channel and levee remain effective post closure, and inflows from surface waters to final voids does not occur.
- Diversions proposed by Engeny (to reduce the final void catchments) will be adopted and are assumed to be fully functional for all rainfall events.
- Water balance modelling does not consider inflows from flood events that are not incorporated in the historic dataset.

- The water balance does not consider future changes to void inflows and outflows due to climate change.
- An advective transport approach was adopted for salt balance modelling. Changes in EC concentrations are directly influenced by the EC parameters adopted for modelled inflows (rainfall, groundwater and runoff). Salt balance modelling does not consider the addition or removal of salt from any other sources.
- Modelling assumes that the voids receive no seepage from the surrounding environment (excluding groundwater inflows) and are not a source of seepage to the surrounding environment.
- The voids are modelled as being independent to each other in the WBM i.e. the model does not account for possible seepage between voids with differing void lake levels.
- The WBM does not factor in long term evolution of the closure landforms such as erosion and sedimentation.
- Groundwater inflows have not been assessed using a numerical groundwater model and as such are not dynamic in nature. Modelled groundwater inflows are constant and do not consider how pit lake levels will change groundwater flux over time. Uncertainty regarding groundwater inflow post closure would impact the reliability of the final void lake equilibrium levels.
- The runoff and rehabilitation water quality are estimated from other similar projects, site specific data is not available.
- The Australian Water Balance Model (AWBM) parameters are estimated from other similar projects. Development and calibration of a site-specific water balance model to determine AWBM parameters would increase the confidence of these parameters.

6. GEOTECHNICAL STABILITY

Geotechnical stability assessments have been completed to demonstrate that post closure, the conceptual void slopes will exhibit long-term geotechnical stability for the three residual voids. The outcomes from this assessment are described below.

6.1 Pit Wall Assessment

6.1.1 Methodology

Stability assessment of the pit slopes were analysed using 2-dimensional limit equilibrium (LE) analyses. LE analyses are a widely accepted practical industry method for assessment of slope stability, including pit slopes. Inputs for the stability assessment include pit slope geometry, materials and strengths, and groundwater conditions.

This assessment considers large-scale failures of the pit slopes which have a material impact on the long-term stability and safety of the void, valuable assets or PMLUs around the void.

Given these large-scale or global failures are likely to intersect a significant volume of rock mass and rock structures/defects, the slip failure may not necessarily be controlled by a single or dominant structure. As such, pit slope stability has been assessed based on rock mass properties using the Hoek-Brown model. Inputs required for the Hoek-Brown model have been derived from the strength and condition of the rock from available information or inferred.

6.1.2 Inputs and Assumptions

Inputs and assumptions adopted in the pit slope stability analysis are summarised in Table 6.1 below.

Table 6.1: Pit Slope Stability Inputs and Assumptions

Pit	Las Minerale	Southern Rocklands	Southern Rocklands Extended
Final landform/ pit shell	Available	Available	Available
Current pit shell volume vs final volume (i.e. %mined) – approximate only	18%	20%	74%
Geology	Dolerites in hanging wall, metasedimentary rock in foot wall (Cudeco 2016)	Dolerites, metasedimentary rock (PSM 2021)	Dolerites in hanging wall, metasedimentary rock in foot wall (Cudeco 2016)
Rock strength	No data	Data available	No data
Rock defect orientation	Data available	Data available	No data
Modelled pit height (approx.)	230 m	200 m	71 m
Overall slope angle (approx.) at Closure	50°	46°	40°
Hoek-Brown intact rock unconfined compressive strength (UCS)	50 MPa – assumed based on lower of the two dominant rock types identified by PSM for Southern Rocklands (metasediments) (2021)		
Hoek-Brown constant m_i	7 – assumed based on lower of the two dominant rock types identified by PSM for Southern Rocklands (metasediments) (2021)		
Hoek-Brown geological strength index (GSI)	55 – assumed based on lower of the two dominant rock types identified by PSM for Southern Rocklands (metasediments) (2021)		
Hoek-Brown disturbance factor	1.0 – assumed disturbed by production blasting		
Pit water levels	152.6 m AHD – minimum long-term water level	178.4 m AHD – minimum long-term water level	183.1 m AHD – minimum long-term water level

6.1.3 Assessment Results

The results of the slope stability assessment, presented as a factor of safety (FoS), are provided in Figure 6.2, Figure 6.3 and Figure 6.4 and summarised in Table 6.2. The cross-section used in the slope stability assessments are displayed as a plan view in Figure 6.1. Based on these results and the available information:

- A stable slope (FoS > 1.5) is likely;
- The setback distance of 19-144 m (depending on pit) is recommended; and
- The current pit slope designs (with overall slope angles of 50 degrees or flatter) are likely to be stable.

A setback distance has been provided for the purpose of planning (i.e., to inform any impacts to environmental or third-party assets) and is based on the distance of the backscarp to the pit crest for the most critical slip failure.

Engeny note that a FoS of 1.5 typically indicates a stable slope and is commonly used as a target value for permanent slopes under long-term conditions. Given the current estimates of the FoS are all above 1.5 based on the current information and assessment, the pit slopes are expected to be stable under the post-closure scenario with a pit lake established. As much of the pit mining is still to occur, it is expected that further pit face mapping and investigations would continue to be undertaken and the pit stability to continue to be reviewed as the mine progresses. This should include additional data to support subsequent stability assessment to inform the final design of the pit slopes.

Table 6.2: Pit Slope Stability Inputs and Assumptions

Pit	Las Minerale	Southern Rocklands	Southern Rocklands Extended
Critical large-scale global stability FoS	1.51 (pit only) 1.51 (including final WRD landform)	1.77	2.56 (pit only) 2.66 (including final WRD landform)
Setback distance for critical FoS, or where FoS = 1.5	56 m (pit only) 144 m (including final WRD landform)	49 m	19 m (pit only) 37 m (including final WRD landform)

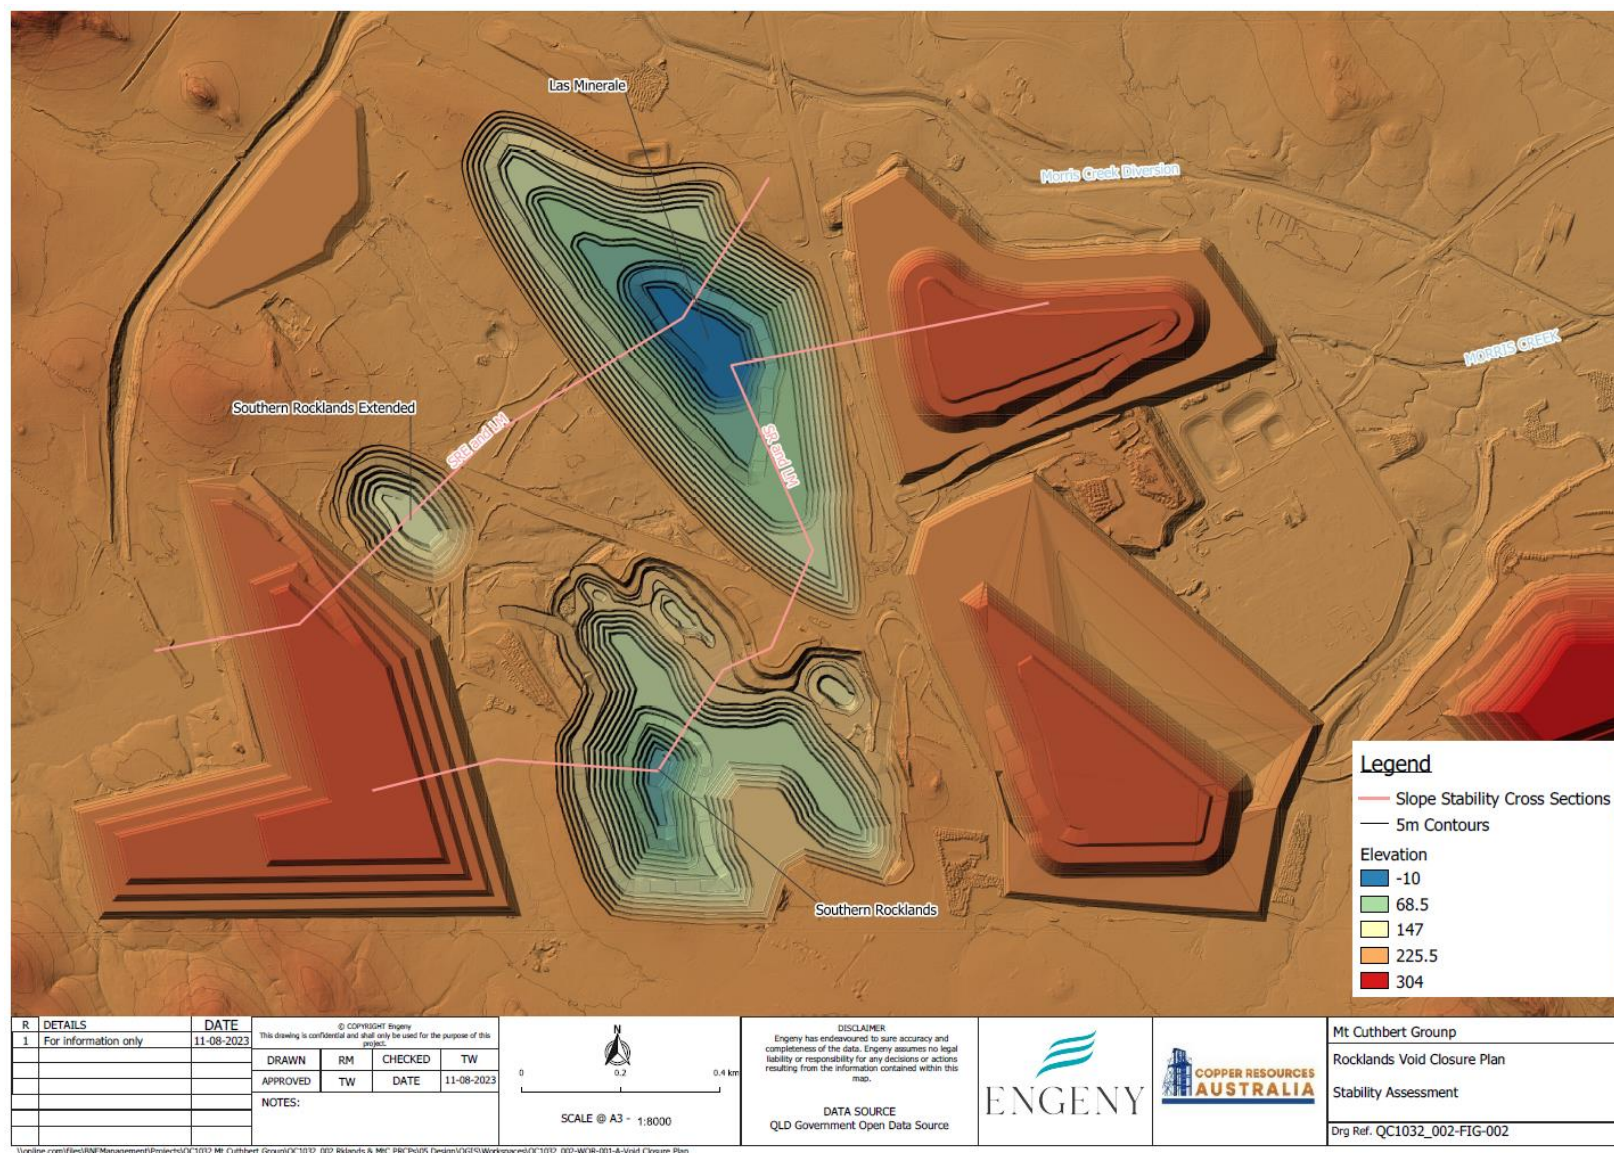


Figure 6.1: Plan View of Slope Stability Cross-Sections

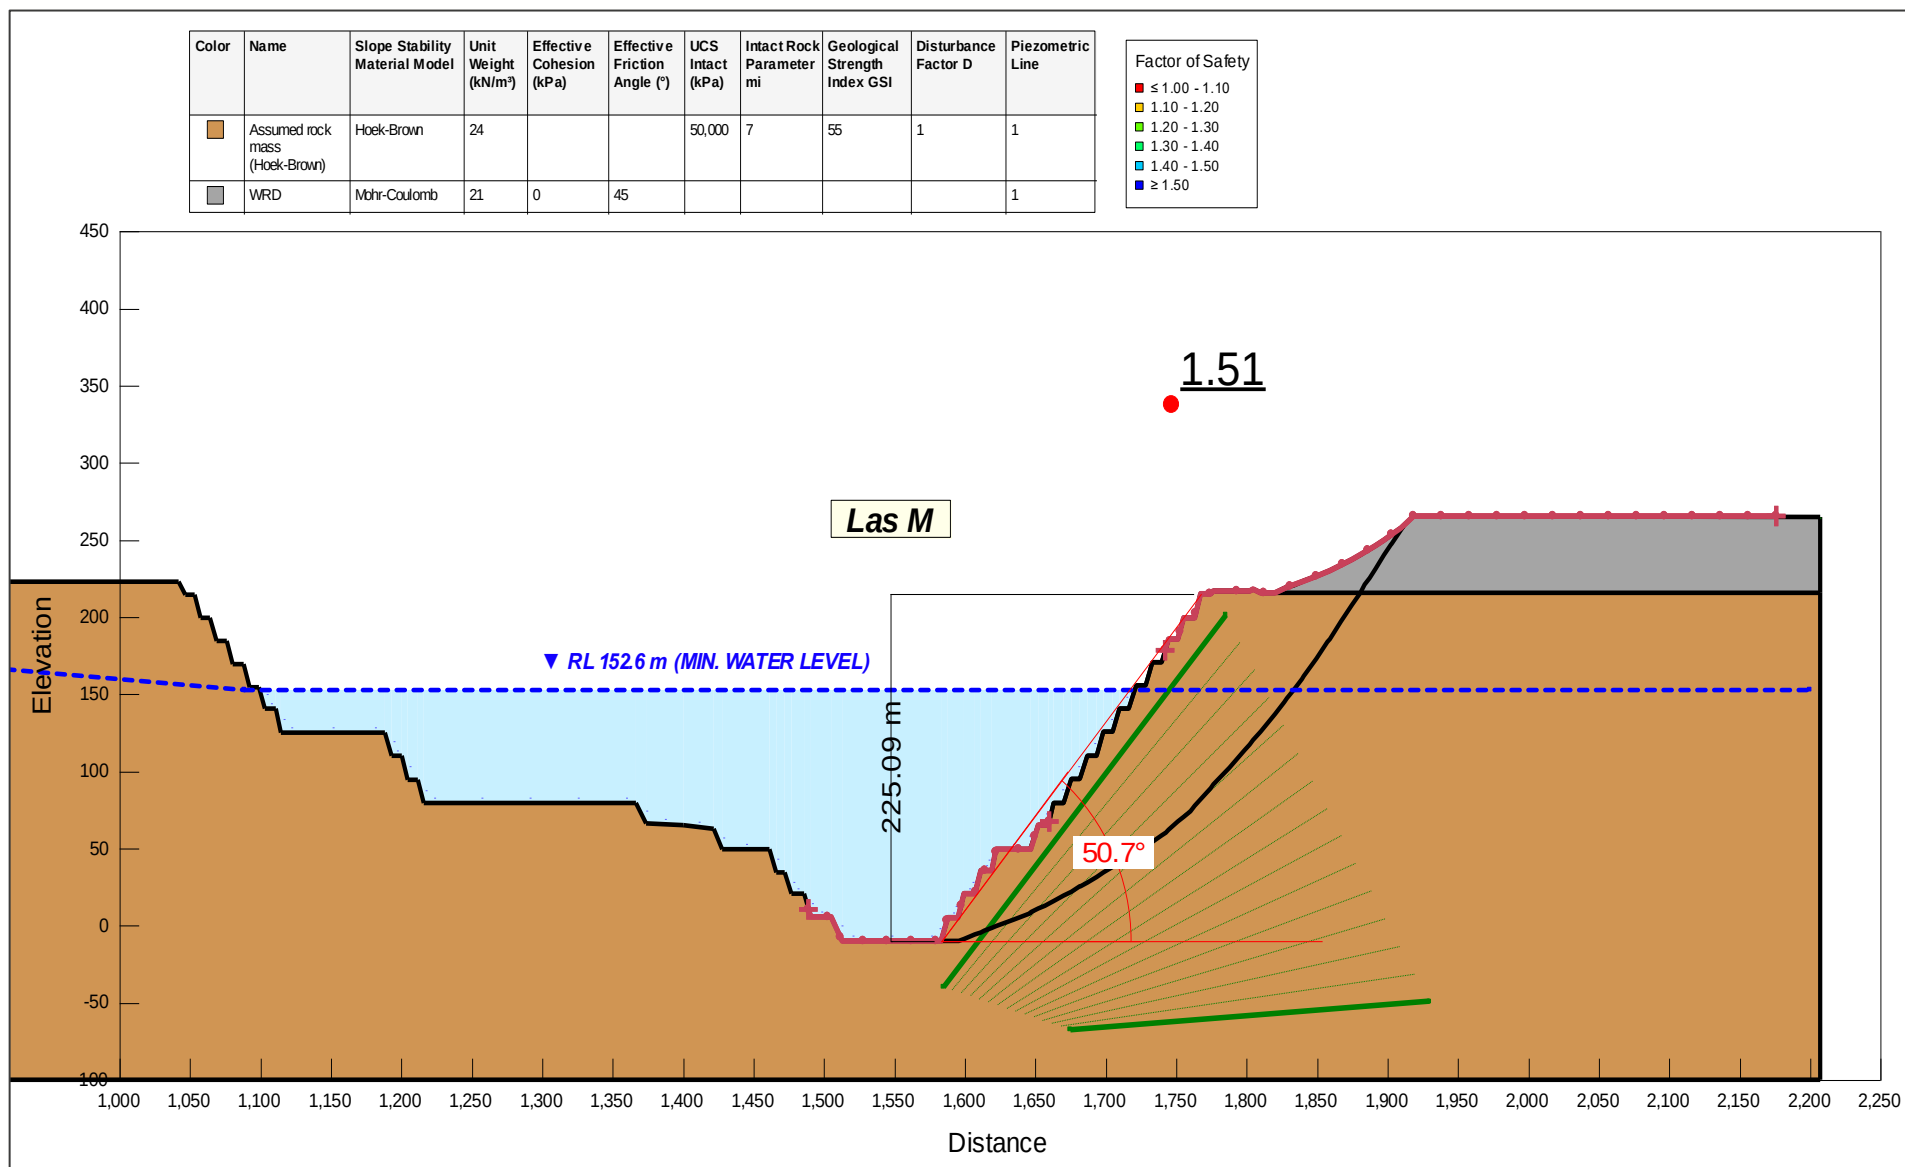


Figure 6.2: Las Minerale Pit Slope Critical FoS

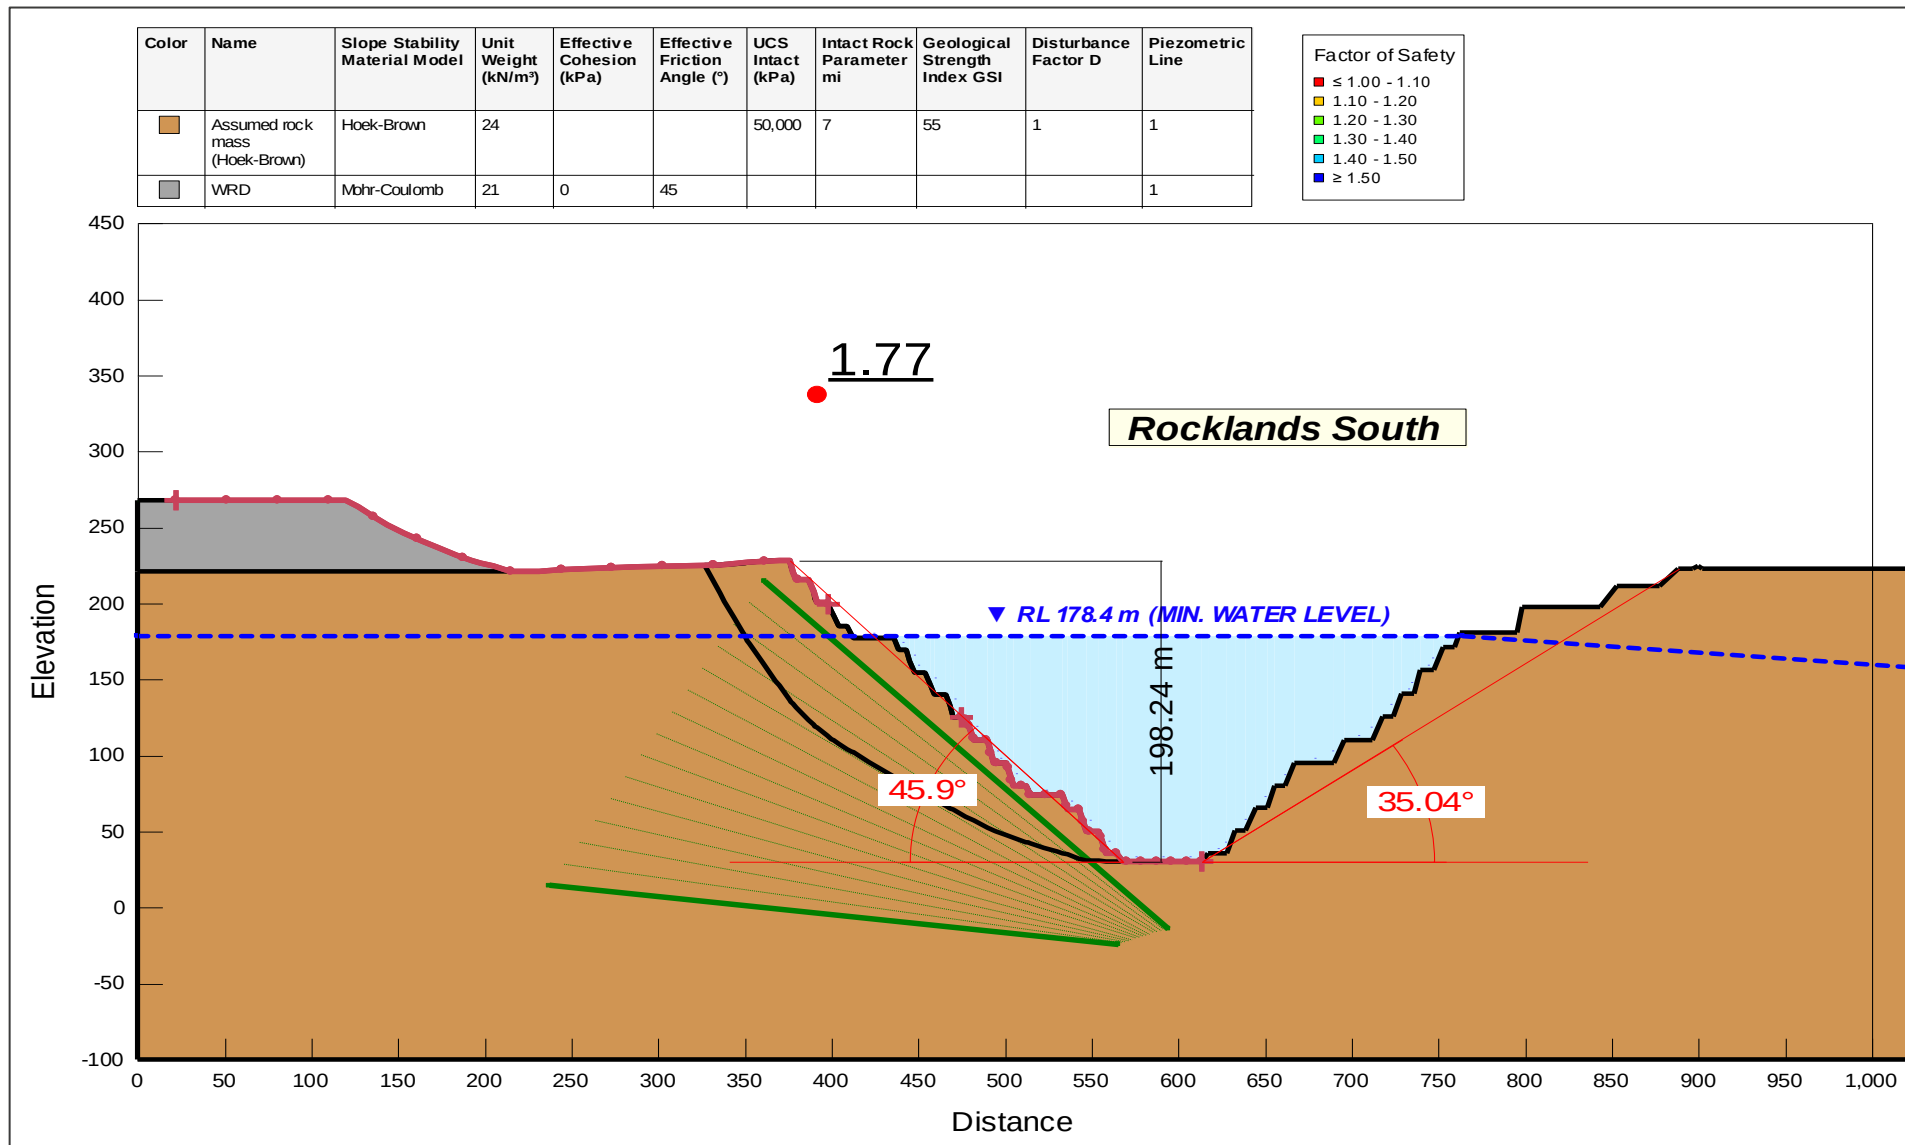


Figure 6.3: Southern Rocklands Pit Slope Critical FoS

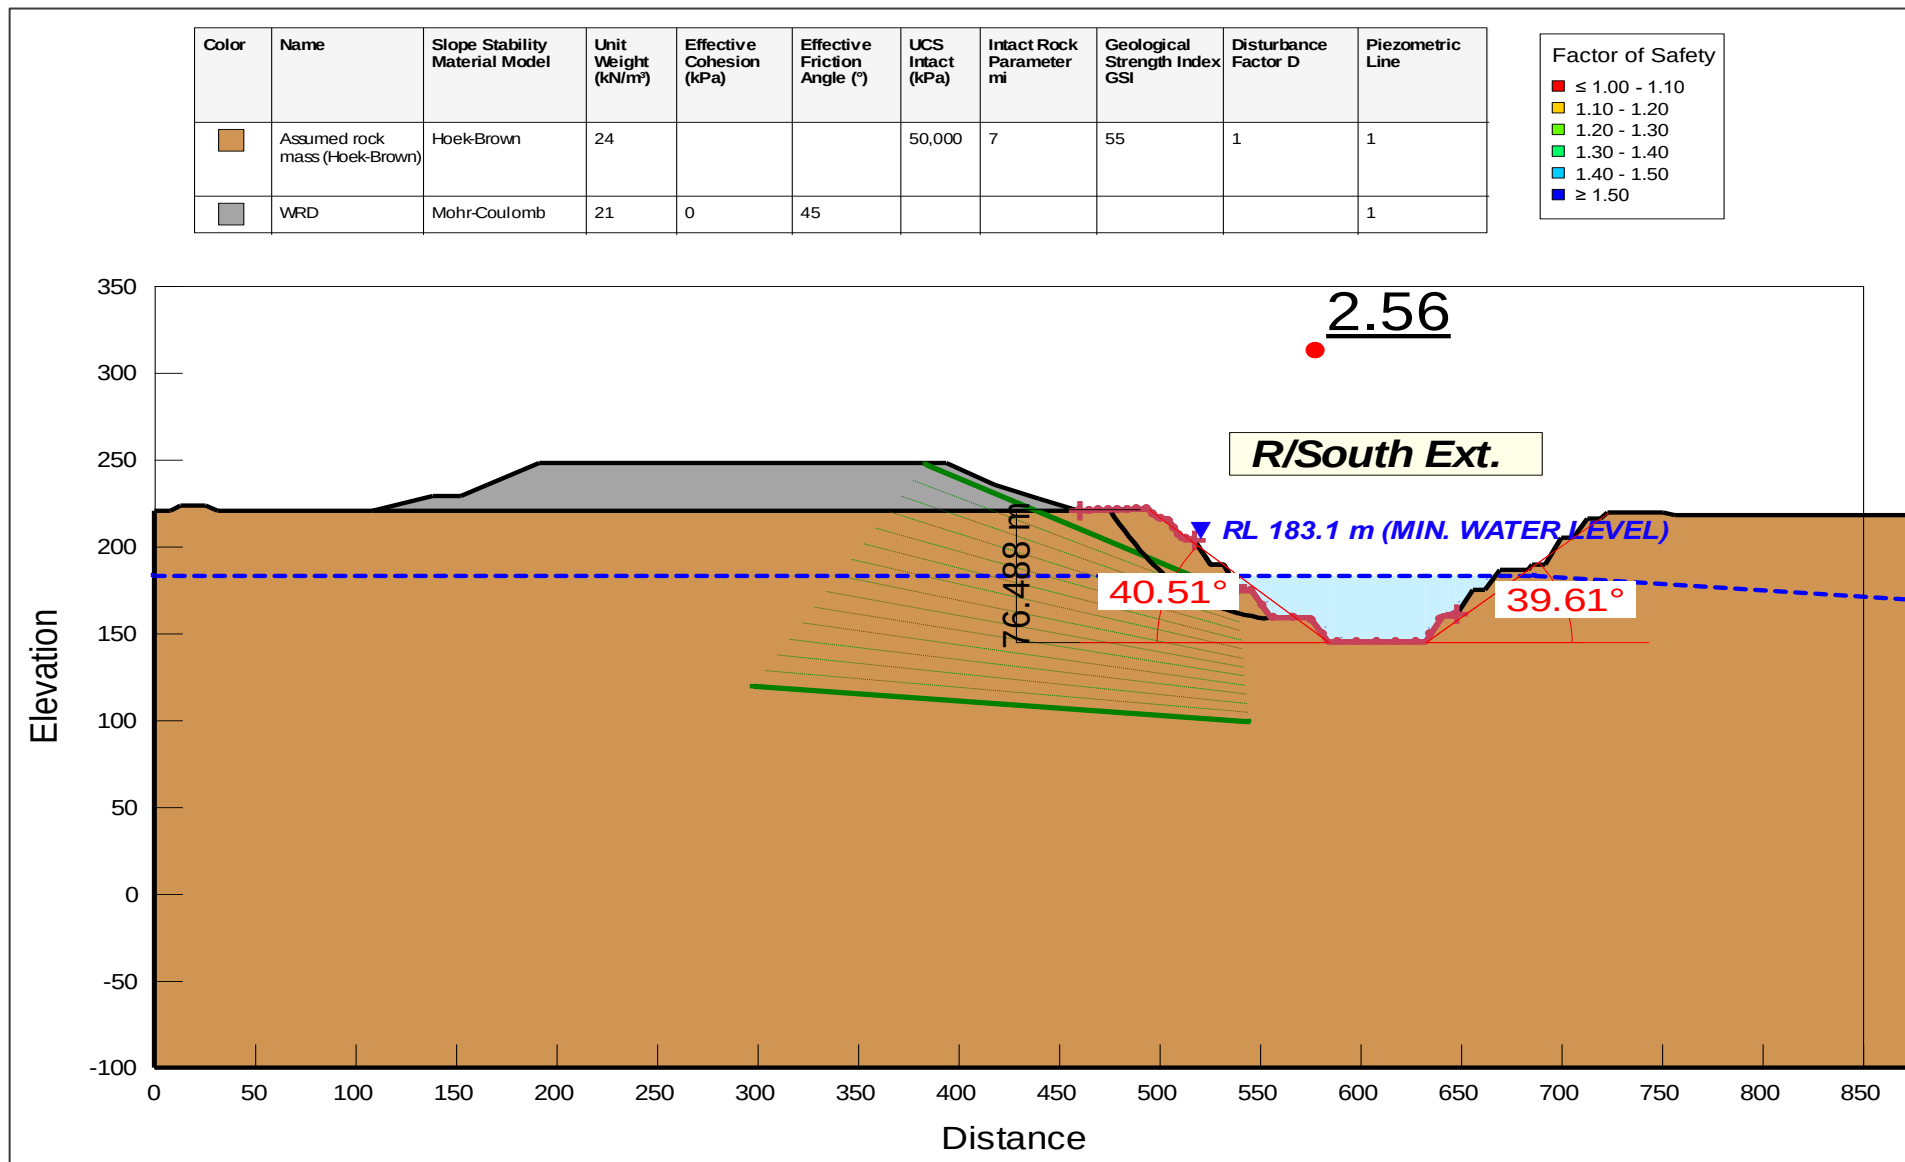


Figure 6.4: Southern Rocklands Extended Pit Slope Critical FoS

6.1.4 Historical Pit Slope Performance

There has been no record provided by CRA of large-scale failures of the pit slopes. Geotechnical hazard monitoring available for the Las Minerale and Southern Rocklands pits (the two largest pits) (Cudeco 2018; Copper Resources Australia 2023) indicate localised geotechnical hazards only. This appears consistent with the estimated large-scale/global stability FoS estimated above.

6.1.5 Effect of Weathering

Weathering of the pit walls generally occur through physical or chemical processes. It is generally the additional effects of weathering that might occur after cessation of mining (i.e. post-closure) would be of relevance. Given the semi-arid to arid environment, it is anticipated the weathering would be slow and as such not considered to have a material impact to pit stability. However, there is a general risk that less-weathering resistant materials exposed at surface may weather quicker than surrounding rock mass and may result in undermining of overlying rock resulting in rock falls.

This risk of rock falls resulting from this situation occurrence are considered likely to be localised and infrequent, and are not expected to materially impact on the overall pit stability or impact the environment or people. Further to this, as the pits are yet to be excavated to their final depth and extents, with a significant volume of material to be mined, it would be reasonable to expect any significant weathered zones, should they be present, be addressed/treated as they are exposed in the mining process and at the end of mining (i.e. at the detailed design stage for closure).

6.1.6 Effect of Long-term Erosion

Given the geological context of the pits (i.e. in hard rock geology), long-term erosion will generally have limited material impact on geotechnical stability of the pit slopes. Given any erosion gullies which may form would typically be orientated downslope or down-ramp, severe erosion, should it occur, is not expected to result in undercutting of the base of the pit slopes to extents which would have a material impact of geotechnical stability. Therefore, long-term erosion has not been considered further in this assessment.

6.1.7 Effect of Significant Hydrological Events

Given the geological context of the pits (i.e. in hard rock geology), large rainfall events (as a significant hydrological event) are not expected to result in softening and weakening of the materials exposed in the pit walls. However, surface recharge may result in temporary increase in seasonal groundwater levels. Given this is usually accompanied by a rise in pit water levels (resulting in a reduced overall pit slope height), the net effect on pit stability is expected to be negligible.

A significant hydrological effect which results in a rapid drawdown of pit water level is not considered credible and has not been considered further.

Less significant hydrological events, such as wetting/drying associated with rainfall infiltration into the pit face is not expected to impact global stability as the effects are predominantly surficial. Fluctuations in the pit water levels during dry and wet climatic sequences also have the potential to accelerate weathering/ oxidation of the rocks especially at the pit face with exposure to oxygen. Impacts are expected to be surficial only and not to impact global stability.

7. GEOCHEMICAL ASSESSMENT

7.1 Geochemical Assessment

Several geochemical assessments have previously been undertaken at the site (Knight Piésold, 2008, 2009, 2010a, 2010b and 2011 and Terrenus, 2018). The findings of the assessments are summarised below.

7.1.1 Overburden

The following information is provided to give context to the broader risk of acid mine drainage at RCM, and the propensity for exposed rock in the residual voids to oxidise.

Six thousand nine hundred and eleven (6,911) sulfur assays of the waste materials were obtained from fifty-eight (58) boreholes. A total of three hundred and eighty-eight samples were selected for detailed geochemical assessment. Samples selected were from the main waste lithologies which comprise over 95% of the waste stream. The main waste lithologies found within the deposit are described below (Knight Piésold, 2009, 2010 and 2011):

- Dolerite (62% of the waste stream or 46.1Mt) has a low sulfur content with only 19% of the assay results having high sulfur content (>0.5%). An estimated 8.7% of the dolerite wastes will be PAF.
- Sediments (18% of the waste stream or 13.2Mt) have on average a moderate sulfur content (0.3 to 0.5%), with 28% of the assays having high sulfur content (>0.5%). An estimated 8.1% of the sediment wastes will be PAF.
- Breccias (9% of the waste stream or 3.5Mt) have on average high sulfur content with the average sulfur grade of 1%, with 50% of the samples having high sulfur content (>0.5%). An estimated 2.4% of the breccia wastes will be PAF.
- Calcareous materials (5% of the waste stream or 6.4Mt) have on average high sulfur grades (~1.3%S) with over 72% of assays having sulfur grades of greater at 0.5%. An estimated 1.8% of the calcareous material will be PAF.
- Quartz sediment (3% of the waste stream or 0.6Mt) have moderate sulfur grades (~0.4%S) with 31% of assays found to have sulfur grades above 0.3%. The quartz sediment material will be NAF.
- Meta sediment (1% of the waste stream or 2.5Mt) have on average have high sulfur content (~0.6%) with 25% of the samples found to be PAF with the proportion of waste estimated as PAF as 10.5%.
- Cover material (2% of the waste stream or 1.5Mt) have on average have low sulfur content (~0.06%) The cover material will be NAF.
- Other (less than 0.3% of the waste or 0.3Mt) were not tested and conservatively assumed at 25% PAF.

Lithologies were classified as (Knight Piésold, 2009):

- Acid rock drainage hazard rating: dolerite, metasediment and calcareous lithologies were classified as low risk with sediments as moderate risk.
- Leach hazard rating: all lithologies were classified as moderate risk as they contain some environmentally significant enrichments and individual samples produced water extraction results above the guideline levels.

Based on the results of this assessment, a total of 7% or 5.4 million tonnes of the waste which will be mined at the project is estimated to be potentially acid forming or uncertain. All potentially acid forming or uncertain material will be selectively mined and placed in storage cells from where the leachate from the waste will be collected and directed to the open pits.

The study indicates that all rock types contain a significant proportion of acid consuming (AC) and NAF, that the dolerite, sediment and meta sediment and the oxidised materials (OX and POX), all contain a moderate proportion of PAF material, and that the other rock types contain a relatively low proportion of PAF material. This is presented in a geochemical classification plot in Figure 7.7.

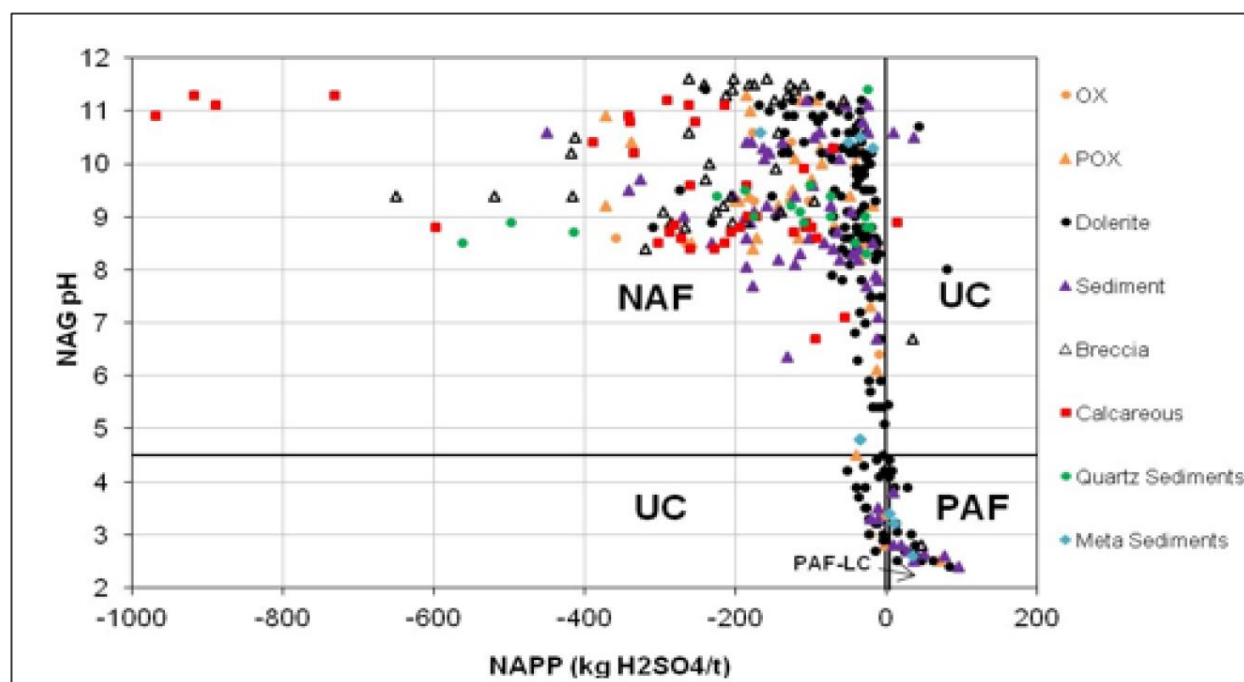


Figure 7.7: Geochemical Classification Plot

7.2 Water Quality Model

An assessment of the water within the three open pits at RCM has been conducted (Knight Piésold, 2011). The assessment was based on the geochemical testing of the waste lithologies to determine post-closure water quality within the pits. The principal objective of the study was to determine whether the water within the pits would be suitable for livestock drinking water. Twelve determinants were considered in the model, which were selected based on the geochemical test results, predominantly the distilled water extract test data.

Knight Piésold memorandum PE801-00089 MTDR12018 dated 15 November 2012 details amended final void water quality results based on the revised catchment areas, shown in Table 7.1 and compared to current modelling catchments.

Table 7.1: Water Quality Model Catchment Areas

Pit	Las Minerale		Southern Rocklands		Southern Rocklands Extended	
	Knight Piésold 2012	Engeny 2023	Knight Piésold 2012	Engeny 2023	Knight Piésold 2012	Engeny 2023
Undisturbed Catchment	18.6	22.9	71.5	12.7	0	4.5
Waste Dump Catchment	103.6	0	4.1	0	10.2	0
PAF Cell	0	0	0	0	17.1	0
Rehab Catchment	0	45.2		28.9	0	5.7
Pit	34.5	44.3	37.6	39.7	3.1	6.2
Total	156.7	112.4	113.2	81.3	30.4	16.4

7.2.1 Geological Materials

Distilled water extract testing has been conducted for each of the main waste lithologies mined at site. In accordance with the Waste Rock Management Plan (HSE-PLN.004) only non-acid generating material (including that material further classified as acid consuming) will be placed in positions where the leachate and runoff from these dumps can drain to the receiving environment (Knight Piésold 2011).

7.2.2 Geochemical Model Approach and Development

The model approach (Knight Piésold 2011) to estimate the likely drainage chemistry of the leachate from the non-acid forming waste dumps and the water quality from each of the major lithologies tested (non-acid forming only) has been scaled to produce a combined water quality from the waste dumps. The scaling has been based on the relative quantities of each of the non-acid forming lithologies which will be mined and assumes that they will be equally distributed throughout the waste dumps. It should be noted that the samples selected have generally been skewed toward the higher sulfur grade material which based on the analysis of the distilled water extract testing results and sulfur content may unfavourably skew the results and give estimated water quality with higher concentrations of dissolved metals than would be seen in the overall waste where the lower sulfur material is present. Modelling was run for a period of 170 years and assumed no out flows from the pits.

The results indicate that the estimated water quality draining from the non-acid forming waste will meet the ANZECC 95% aquatic protection criteria for all parameters except pH, EC, aluminium and copper.

7.3 Residual Void Water Quality

The Knight Piésold modelling indicates that the concentration of the various elements within the pond fluctuate over time, influenced by the varying inflows and outflows into the pits. The overall pond volumes vary over time, which has a significant effect on the calculated concentrations of various elements. However, the general trend (once the ponds reach steady state conditions) is a slow increase of all determinants over time from evapo-concentration.

The final void water quality results presented in Knight Piésold (2012) memo are summarised below for each final void.

The concentration of arsenic, chromium, lead and zinc remain below the ANZECC Livestock water quality criteria within all three pits for the 170-year duration of the model.

7.3.1 Las Minerale Pit

Predicted time to water quality exceedances of the ANZECC Livestock Guideline presented in the Knight Piésold (2012) memorandum are presented in Table 7.2 and summarised below.

- The concentration of fluoride is predicted to exceed the water quality criteria in the Las Minerale void after a period of sixteen (16) years.
- The concentration of molybdenum is predicted to exceed the water quality criteria in the Las Minerale void after a period of fourteen (14) years.
- The concentration of sulfate is predicted to exceed the water quality criteria in the Las Minerale void after a period of one hundred and thirty-seven (137) years.
- The concentration of all other parameters remains below the ANZECC Livestock water quality criteria in Las Minerale for the 170 year duration of the model.

Table 7.2: Las Minerale Predicted Time to Water Quality Exceedances

Parameter	ANZECC Livestock Guideline (µg/L)	Number of Years Before Guideline Exceedance
Aluminium	5000	>170
Arsenic	500	>170
Cadmium	10	>170
Chromium	1000	>170
Cobalt	1000	>170
Copper	400	>170
Fluoride	2000	16
Lead	100	>170

Parameter	ANZECC Livestock Guideline (µg/L)	Number of Years Before Guideline Exceedance
Molybdenum	150	14
Nickel	1000	>170
Sulfate	1,000,000	137
Zinc	20,000	>170

7.3.2 Southern Rocklands Pit

Predicted time to water quality exceedances of the ANZECC Livestock Guideline presented in the Knight Piésold (2012) memorandum are presented in Table 7.3 and summarised below.

- The concentration of aluminium is predicted to exceed the water quality criteria in the Southern Rocklands void after a period of one hundred and twenty-seven (127) years.
- The concentration of copper is predicted to exceed the water quality criteria in the Southern Rocklands void after a period of one hundred and fifty (150) years.
- The concentration of fluoride is predicted to exceed the water quality criteria in the Southern Rocklands void after a period of thirteen (13) years.
- The concentration of molybdenum is predicted to exceed the water quality criteria in the Southern Rocklands void after a period of twenty-three (23) years.
- The concentration of sulfate is predicted to exceed the water quality criteria in the Southern Rocklands void after a period of eighty-three (83) years.
- The concentration of all other parameters remain below the ANZECC Livestock water quality criteria in Southern Rocklands for the 170 year duration of the model.

Table 7.3: Southern Rocklands Predicted Time to Water Quality Exceedances

Parameter	ANZECC Livestock Guideline (µg/L)	Number of Years Before Guideline Exceedance
Aluminium	5000	127
Arsenic	500	>170
Cadmium	10	>170
Chromium	1000	>170
Cobalt	1000	>170
Copper	400	150
Fluoride	2000	13
Lead	100	>170
Molybdenum	150	23
Nickel	1000	>170
Sulfate	1,000,000	83
Zinc	20,000	>170

7.3.3 Southern Rocklands Extended Pit

Predicted time to water quality exceedances of the ANZECC Livestock Guideline presented in the Knight Piésold (2012) memorandum are presented in Table 7.4 and summarised below.

- The concentration of aluminium is predicted to exceed the water quality criteria in the Southern Rocklands Extended void after a period of one hundred and twelve (112) years.
- The concentration of calcium is predicted to exceed the water quality criteria in the Southern Rocklands Extended void after a period of sixteen (16) years.
- The concentration of cobalt is predicted to exceed the water quality criteria in the Southern Rocklands Extended void after a period of fourteen (14) years.
- The concentration of copper is predicted to exceed the water quality criteria in the Southern Rocklands Extended void after a period of two (2) years.
- The concentration of fluoride is predicted to exceed the water quality criteria in the Southern Rocklands Extended void after a period of fourteen (14) years.
- The concentration of molybdenum is predicted to exceed the water quality criteria in the Southern Rocklands Extended void after a period of two (2) years.
- The concentration of nickel is predicted to exceed the water quality criteria in the Southern Rocklands Extended void after a period of eighteen (18) years.
- The concentration of sulfate is predicted to exceed the water quality criteria in the Southern Rocklands Extended void after a period of twenty-three (23) years.
- The concentration of all other parameters (arsenic, chromium, lead and zinc) remain below the ANZECC Livestock water quality criteria in Southern Rocklands Extended for the 170 year duration of the model.

Table 7.4: Southern Rocklands Extended Predicted Time to Water Quality Exceedances

Parameter	ANZECC Livestock Guideline (µg/L)	Number of Years Before Guideline Exceedance
Aluminium	5000	112
Arsenic	500	>170
Cadmium	10	16
Chromium	1000	>170
Cobalt	1000	14
Copper	400	2
Fluoride	2000	14
Lead	100	>170
Molybdenum	150	2
Nickel	1000	18
Sulfate	1,000,000	23
Zinc	20,000	>170

7.4 Caveats and Limitations

The geochemical model was originally (2011) based on PAF waste seepage/run-off flowing into both the Las Minerale and Southern Rocklands Extended pits. However, it was subsequently decided to store the PAF waste within the western waste rock dump, with all any PAF seepage/run-off flowing to the Southern Rocklands Extended pit, and it is likely that the predicted water quality within Las Minerale would improve and the water quality within Southern Rocklands Extended would be shown to deteriorate further.

It should be noted that the model is based on limited surface water and groundwater monitoring data and should be updated to include the revised final landforms, catchments and new data as it becomes available.

7.5 Electrical Conductivity

Electrical conductivity concentrations modelled by Engeny (Engeny, 2023a) predict the mean electrical conductivity of Las Minerale at 7,274 $\mu\text{S}/\text{cm}$, Southern Rocklands Extended at 20,098 $\mu\text{S}/\text{cm}$ and Southern Rocklands at 9,944 $\mu\text{S}/\text{cm}$ at 300 years following closure, as presented in Table 5.4.

ANZECC salinity tolerances vary depending on the livestock. Salinity is expressed as total dissolved solids (TDS) in mg/L . Beef cattle are expected to tolerate TDS up to 5,000 mg/L , which equates to an EC of approximately 7,500 $\mu\text{S}/\text{cm}$ using the formula $\text{EC } (\mu\text{S}/\text{cm}) \times 0.67 = \text{TDS } (\text{mg}/\text{L})$. Therefore, Las Minerale remains below the ANZECC guideline for the 300-year model, Southern Rocklands Extended is predicted reach a mean EC of 7,500 $\mu\text{S}/\text{cm}$ after 129 years and Southern Rocklands is predicted reach a mean EC of 7,500 $\mu\text{S}/\text{cm}$ after 220 years.

7.6 Potential for Stratification

It is possible that stratification of the residual voids will occur, particularly due to the depth of water expected in the final voids and the lack of inflow and outflow from the voids. Typically, water of higher salinity will be present at depth and potentially anoxic conditions. No formal studies have been undertaken to date to determine the potential for stratification or the resulting effect on water quality on the voids.

8. REHABILITATION AND MANAGEMENT STRATEGIES

This section presents the rehabilitation and management activities for the closure of residual voids (NUMAs) at RCM. As documented in Section 1.3, rehabilitation and management activities must be implemented for a NUMA to achieve sufficient improvement of the land, ensuring the risk of the following has either been prevented or minimised to the greatest extent possible:

- Land collapsing, eroding or subsiding **(Stable)**.
- The need to actively manage the area (e.g. to prevent generation, and limit the release of, contaminants) **(Non-polluting)**.
- Access to the area has either been prevented or minimised to the greatest extent possible **(Safe)**.

A summary of the key findings from the studies presented in this VCP used to inform the selection of rehabilitation and management measures are presented below:

- The results of the WBM indicated the pit lake equilibrium levels for each residual void will stabilise significantly below the pre-mining groundwater levels. Evaporation from the void lakes will result in continued inwards hydraulic flow gradients to the voids post closure, with no outflows or overflows.
- Void water quality is expected to be poorer than surface and groundwater systems.
- No additional impact beyond what already exists at the cessation of mining is expected on local groundwater or surface waters. The voids are expected to act as a sink to groundwater.
- The maximum final pit lake equilibrium levels will not exceed the full supply level, and therefore there will be no overtopping of the residual voids.
- Final void water depth is unlikely to be at a depth where it can be accessed safely by fauna or livestock.
- For highwall pit stability the following is relevant for the residual voids:
 - A stable slope ($FoS > 1.5$) is likely; and
 - All third-party assets will remain outside of zone of instability, with setback distance of 25-125 m (depending on pit) recommended.
 - The pit slopes will be subject to ongoing assessment with final pit slopes to be designed to ensure they are stable.
- Hydraulic modelling has determined that the retention of the MCD and Levee, and the constructed final landform manage floodwater interactions for the three residual voids, with no ingress of flood water from the MCD modelled up to a PMF. A suitably qualified person should assess the long-term stability of the diversion and levee to be retained post closure.
- Ongoing monitoring and maintenance requirements of residual voids post closure is expected to be limited to:
 - Monitoring of pit lake level to confirm the modelled levels are accurate, informing model calibration.
 - Monitoring exclusion bunds to ensure they remain effective,
 - Monitoring of the MCD and Levee to ensure they are stable.

8.1 Completion Criteria

To ensure the closure objectives for the residual voids are achieved, and in accordance with the Guideline, completion criteria and improvement/management strategies must be identified. Proposed residual void completion criteria are shown below in Table 8.1.

Table 8.1: Residual Void Rehabilitation Goals, Objectives, Indicators and Completion Criteria

Aspect	Void Closure Objective			Void Closure Context	Improvement and/or Management Strategy
	Safe	Stable	Non-polluting		
Geotechnical Stability	✓	✓	-	- Stability outside of the NUMA extents FoS ≥ 1.5. - Set-back distances for long-term pit wall stability have been defined by geotechnical analysis for highwalls.	- As mining approaches the final limits, re-assess the geotechnical set-backs based on the latest available data. - Review and adjust the mine plan and closure landform, if needed, to account for any revised set-back requirements. - Use a minimum FoS ≥ 1.5 as a guidance for ongoing void closure planning. (This may be refined over the mine life should industry research provide optimised guidance on observational methods and consequence assessment).
Void Hydrology	-	-	✓	Pit lake equilibrium levels are modelled to remain below the pre-mining groundwater levels and void spill levels for all residual voids, the voids will not overtop and environmental harm beyond the tenure boundary is not expected. Therefore no management activities required.	- Ensure diversion drainage is installed in accordance with the final modelled landform design. - At cessation of mining activities, review and update void water balance modelling, incorporating identified changes to the voids' closure landforms and spill point elevations, rainfall and evaporation, surface water runoff and groundwater inflows, and climate projections. - Implement management strategies if future modelling identifies an unacceptable risk of environmental harm outside the tenure boundary. - Obtain certification from an appropriately qualified person that residual voids will not cause environmental harm outside the tenure boundary.
Void Hydrogeology	-	-	✓	- At the end of mining, dewatering activities have lowered groundwater levels and groundwater flow direction will be towards the voids. - Pit lakes that form within the voids, remain below the pre-mining groundwater levels due to evaporative effects on the pit lakes. The groundwater in the proximity	- Prior to closure, develop a numerical groundwater model with site specific monitoring and hydrogeological data to confirm groundwater behaviour post closure. - At cessation of mining activities, review and update the groundwater modelling, incorporating updated void WBM outputs and in-field

Aspect	Void Closure Objective			Void Closure Context	Improvement and/or Management Strategy
	Safe	Stable	Non-polluting		
				of the pits will remain depressed due to ongoing inflows to the pits and the groundwater flow direction within the tenure will remain towards the pits. The residual voids will act as groundwater sinks post-closure, and groundwater will continue to flow towards the voids. Therefore, environmental harm beyond the tenure boundary is not expected.	groundwater sampling data, as required. - Implement management strategies if future modelling identifies an unacceptable risk of environmental harm outside the tenure boundary. - Obtain certification from an appropriately qualified person that, upon completion of mining, residual voids do not present an unacceptable risk of environmental harm outside the tenure boundary.
Void Water Quality	-	-	✓	- There are no significant sources of acid generation associated with the closure-related surface water hydrology, and acidic conditions are unlikely to develop in the residual voids. EC in all residual voids will continue to increase over time. - The pit lakes may become stratified. - As all voids stabilise as groundwater sinks over time, they do not present an unacceptable risk of environmental harm beyond the tenure boundary.	- Prior to cessation of mining activities, review and update the void geochemical assessment, including additional or refined data from in-pit surface water samples, surface- and groundwater samples, and biochemical modelling. - Implement management strategies if future modelling identifies an unacceptable risk of environmental harm outside the tenure boundary. - Obtain certification from an appropriately qualified person that the residual voids will not present an unacceptable risk of environmental harm outside of the relevant tenure boundary.
Void Access Control	✓	-	-	Restrict access to the residual void by humans and livestock.	- On cessation of mining activities: - Construct a safety bund at the geotechnical set-back distance.

8.2 Management Milestones

As required by the PRC Guideline, the rehabilitation planning part of the PRCP must:

- For each proposed PMLU, state the proposed methods or techniques for rehabilitating the land to a stable condition in a way that supports the rehabilitation milestones under the proposed PRCP schedule.
- For each proposed NUMA, state the proposed methodology for achieving best practice management of the area to support the management milestones under the proposed PRCP schedule for the area.

The proposed management milestones for residual voids are described in Table 8.2, and the associated monitoring activities are described in Table 8.3.

Table 8.2: Management Milestones and Criteria

Ref.	Management Milestone	Milestone Criteria
MM1	Achievement of structural stability	The required high-wall set-back to achieve a FoS ≥ 1.5 is determined by an appropriately qualified person.
MM2	Achievement of surface requirements	- Safety bund (minimum 2m height and 4m base width) is constructed, where required, at the geotechnical set-back distance. - Warning signage placed along the bund line (nominally one sign every 100m).
MM3	Achievement of sufficient improvement	- Certification from an appropriately qualified person that the residual voids will not present an unacceptable risk of environmental harm outside of the tenure boundary. - Certification from an appropriately qualified person that the residual void is safe to humans and livestock.

Table 8.3: Monitoring of Management Milestones

Management Milestone	Milestone Criteria	Monitoring		
		Method	Frequency	Reporting
MM1 Achievement of structural stability	The required high-wall set-back achieves a FoS ≥ 1.5 , is determined by an appropriately qualified person	Geotechnical monitoring	At cessation of mining within the residual voids (to confirm and finalise set-back distance) (Year 0) Every 3 years thereafter, until relinquishment	Appropriately qualified person
MM2 Achievement of surface requirements	Safety bund (minimum 2m height and 4m base width) is constructed, where required, at the geotechnical set-back distance	Visual inspection	post-construction, then again at relinquishment	Appropriately qualified person
	Warning signage placed along the bund line (nominally one sign every 100m)	Visual inspection	Post installation then at relinquishment	Appropriately qualified person
MM3 Achievement of sufficient improvement	Certification from an appropriately qualified person that the residual voids will not present an unacceptable risk of environmental harm outside of the tenure boundary	Modelling of groundwater and void water balance and water quality	At cessation of mining within the residual voids (Year 0)	Appropriately qualified person
		Monitoring of: Groundwater levels, Groundwater EC and pH Void pit levels Void water quality	Quarterly, for five years (Year 1, 2, 3, 4, 5) Based on trend analysis after 5-year monitoring period, determine need for additional 5-year monitoring period	
		Technical validation of water-related modelling and monitoring results	Once-off, one year prior to application for site-wide relinquishment	

Management Milestone	Milestone Criteria	Monitoring		
		Method	Frequency	Reporting
	Certification from an appropriately qualified person that the residual void is safe to humans and livestock	Technical assessment of residual voids' geotechnical stability monitoring and visual inspections	Once-off, one year prior to application for site-wide relinquishment	Appropriately qualified person

9. REFERENCES

ATC Williams (ATCW, 2021) Rocklands Group Copper Project 2021 Annual Groundwater Report Prepared for Copper Resources Australia Pty Ltd Ref 112357-52R001-rev1 Dated February 2022

Cudeco, (2010): Environmental Impact Statement Volumes A and B, 2010.

Knight Piésold Pty Limited (Knight Piésold, 2009) Cudeco Limited Rocklands Group Copper Project Hydrogeological Investigation Ref. PE801-00089/02 Rev B Dated 08 April 2009.

Knight Piésold Pty Limited (Knight Piésold, 2009a) Cudeco Limited Rockland Group Copper Project Waste Rock Geochemical Assessment Rev A dated 28 July 2009.

Knight Piésold Pty Limited (Knight Piésold, 2010) Cudeco Limited Rockland Group Copper Project Waste Rock Geochemical Assessment Rev C dated 22 June 2010.

Knight Piésold Pty Limited (Knight Piésold, 2011) Cudeco Limited Rockland Group Copper Project Waste Rock Geochemical Assessment Third Phase Rev B dated 14 April 2011.

Knight Piésold Consulting (January 2012). "Rocklands Daily Pit Filling Water Balance" Report Ref. PE801-00089 TDRM11002 Rev 2.

Knight Piésold Consulting (Knight Piésold, 2012) Revised Pit Filling Water Balance and Final Void Water Quality, Memo Ref. PE801-00089 MTDR12018, Dated November 2012

PSM Consult Pty Limited (PSM, 2021) Rocklands South pit Geotechnical Review Draft Ref PSM4349-009R Dated 24 September 2021.

Engeny (2023a) Copper Resources Australia Rocklands Final Void Water Balance Model dated 25 July 2023.

Engeny (2023b) Mt Cuthbert Group Hydrogeology Conceptual Model – Rocklands dated 10 July 2023.

Engeny (2023c) Mt Cuthbert Group Rockland PRCP Flooding Report dated 25 July 2023.

Cudeco (2015) Rocklands Site Rehabilitation Plan (CDU-ENV-PLN-0017).

Terrenus Earth Sciences (Terrenus Earth Sciences, 2018) Rocklands Project: Assessment of tailings and geochemical characteristics February 2017 to April 2018 Memorandum dated 6 June 2018 from Terrenus Earth Sciences (Ian Swane) to CuDECO (Rebecca McIntyre).

10. QUALIFICATIONS

- (a) In preparing this document, including all relevant calculation and modelling, Engeny Australia Pty Ltd (Engeny) has exercised the degree of skill, care and diligence normally exercised by members of the engineering profession and has acted in accordance with accepted practices of engineering principles.
- (b) Engeny has used reasonable endeavours to inform itself of the parameters and requirements of the project and has taken reasonable steps to ensure that the works and document is as accurate and comprehensive as possible given the information upon which it has been based including information that may have been provided or obtained by any third party or external sources which has not been independently verified.
- (c) Engeny reserves the right to review and amend any aspect of the works performed including any opinions and recommendations from the works included or referred to in the works if:
 - (i) Additional sources of information not presently available (for whatever reason) are provided or become known to Engeny; or
 - (ii) Engeny considers it prudent to revise any aspect of the works in light of any information which becomes known to it after the date of submission.
- (d) Engeny does not give any warranty nor accept any liability in relation to the completeness or accuracy of the works, which may be inherently reliant upon the completeness and accuracy of the input data and the agreed scope of works. All limitations of liability shall apply for the benefit of the employees, agents and representatives of Engeny to the same extent that they apply for the benefit of Engeny.
- (e) This document is for the use of the party to whom it is addressed and for no other persons. No responsibility is accepted to any third party for the whole or part of the contents of this Report.
- (f) If any claim or demand is made by any person against Engeny on the basis of detriment sustained or alleged to have been sustained as a result of reliance upon the Report or information therein, Engeny will rely upon this provision as a defence to any such claim or demand.
- (g) This Report does not provide legal advice.




MT CUTHBERT GROUP

Rocklands PRCP

Flooding Report

QC1032-002-REP-003-4

16 AUGUST 2024

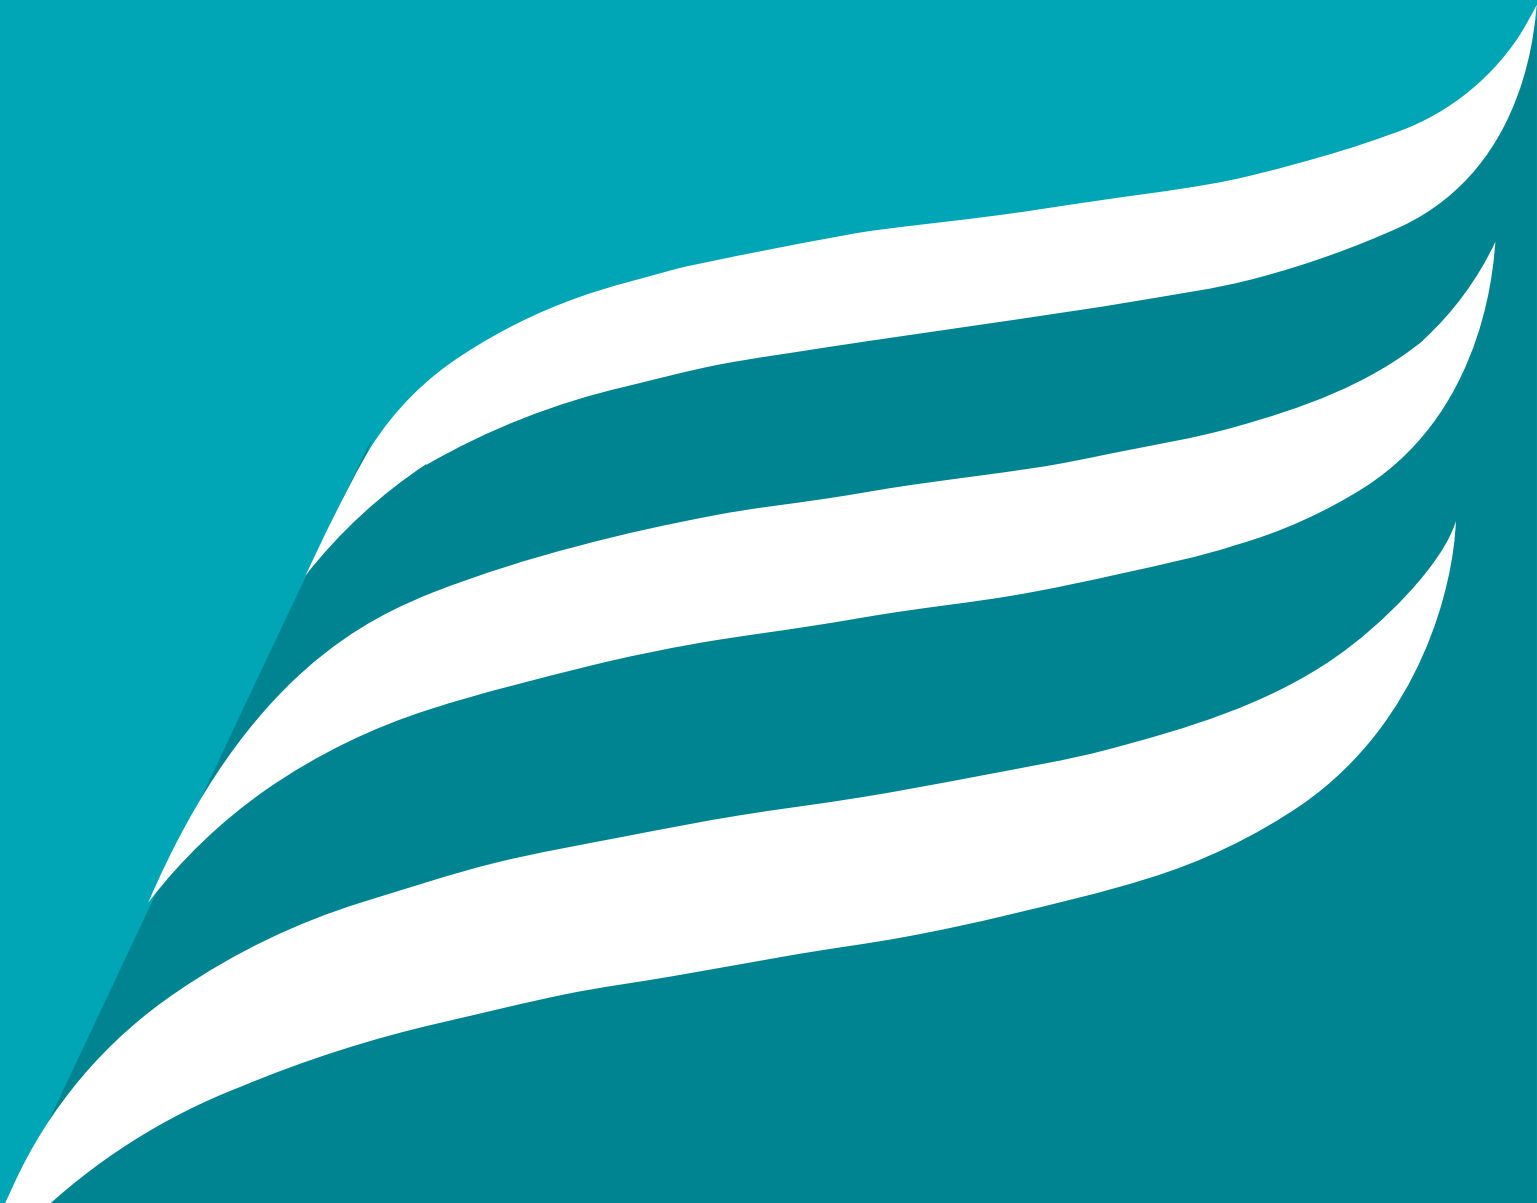

DISCLAIMER

This Report has been prepared on behalf of and for the exclusive use of Mt Cuthbert Group and is subject to and issued in accordance with Mt Cuthbert Group instruction to Engeny Australia Pty Ltd (Engeny). The content of this Report was based on previous information and studies supplied by Mt Cuthbert Group.

Engeny accepts no liability or responsibility whatsoever for it in respect of any use of or reliance upon this Report by any third party. Copying this Report without the permission of Mt Cuthbert Group or Engeny is not permitted.

Rev	Date	Description	Author	Reviewer	Project Mgr.	Approver
0	24/05/2023	Client Issue	Laura Vincent	Travis Warren & Shafiquel Alam	Travis Warren	Ryan Kinnealy
1	25/07/2023	Client Issue	Laura Vincent	Travis Warren & Shafiquel Alam	Travis Warren	Ryan Kinnealy
2	15/08/2023	Client Issue	Laura Vincent	Travis Warren	Travis Warren	Ryan Kinnealy
3	7/02/2024	Client Issue	Laura Vincent	Travis Warren	Travis Warren	Ryan Kinnealy
4	16/08/2024	Client Issue	Laura Vincent	Travis Warren	Rebecca Malaj	Travis Warren

Signatures:



CONTENTS

1.	Introduction	1
1.1	Background	1
1.2	Purpose of Report	1
1.3	Assessment Scope	1
1.4	PRCP Flooding Requirements	3
1.5	Input Data	4
1.5.1	Topography	4
1.5.2	Final Landform	4
1.5.3	Aerial Imagery	4
1.5.4	Previous Studies	4
1.6	Assumptions and Limitations	4
2.	Site Location	6
2.1	Regional Drainage	6
2.1.1	Morris Creek	6
2.1.2	Butcher Creek	6
2.1.3	Marathon Creek	6
2.1.4	Tommy Creek	6
3.	Final Landforms	8
3.1	Final Landform Design	8
3.1.1	Residual Voids	8
3.1.2	Waste Rock Dumps	8
3.1.3	Permanent Watercourse Diversions	8
3.1.4	Morris Creek Diversion Levee	8
4.	Hydrology Model	10
4.1	Overview	10
4.2	Model Development	10
4.2.1	Sub-Catchments and Channel Reaches	10
4.2.2	Design Rainfall	10
4.2.3	PMP Rainfall	12
4.2.4	Temporal Patterns	13
4.2.5	Areal Reduction Factors	13
4.2.6	Design Rainfall Losses	13
4.3	Design Hydrology and Results	13
4.3.1	Critical Duration Assessment	13
4.3.2	Peak Flow Validation	14
5.	Hydraulic Model	16
5.1	Overview	16
5.2	Model Development	16
5.2.1	Model Extent and Topography	16
5.2.2	Boundary Conditions	16
5.2.3	Hydraulic Roughness	17

5.2.4	Initial Conditions	17
5.3	Model Simulation	17
6.	Flooding Assessment	19
6.1	PRCP Final Landform Flooding Interactions	19
6.1.1	Western WRD (PAF Cell)	19
6.1.2	Residual Voids	20
6.1.3	Morris Creek Diversion	22
6.1.4	Marathon Creek (TSF) Diversions	22
6.2	Flood Risk	22
6.2.1	Flow Velocity	22
6.2.2	Flood Velocity and Landform Erosion Risk Profile	24
7.	References	25
8.	QUALIFICATIONS	26
Appendix A: 1% AEP, 0.1% AEP and PMF Flood Assessment Results		27

Tables

Table 1.1: RCM EA Table A1 – Authorised Activities	3
Table 1.2: PRCP Development Flooding Requirements Reference Table	3
Table 3.1: Summary of Final Voids	8
Table 4.1: ARR2019 BOM Design Rainfall	12
Table 4.2: PMP Design Rainfall	12
Table 4.3: Rainfall Losses	13
Table 4.4: Design Hydrology Results at Morris Creek upstream of the PRCP Final Landform	14
Table 4.5: Peak Discharges	14
Table 5.1: Adopted Hydraulic Roughness Values	17
Table 5.2: Adopted Final Void Initial Water Levels	17

Figures

Figure 1.1: General Arrangement Plan	2
Figure 2.1: Rocklands Mine - Drainage Features	7
Figure 3.1: Rocklands Mine – Final Landform	9
Figure 4.1: Rocklands Mine – Hydrologic Model Layout	11
Figure 4.2: Regional Flood Frequency Estimate Validation Results – Morris Creek	15
Figure 4.3: Regional Flood Frequency Estimate Validation Results – Butcher Creek	15
Figure 5.1: Rocklands Mine – Hydraulic Model Layout	18
Figure 6.1: Section View through PA CELL (KPC 2011)	19
Figure 6.2: Final Void Catchments and Proposed Diversions	20
Figure 6.3: Change in PMF Flood Depth with Proposed Southern Diversion	21
Figure 6.4: 0.1% AEP Stream Power for Final Landform	23
Figure 6.5: PMF Stream Power for Final Landform	23

1. INTRODUCTION

1.1 Background

The Rocklands Copper Mine (RCM) is located 17 km north-west of Cloncurry on ML90177, ML90219 and ML90177 which comprise a 1,956 hectare lease split into two separate areas (Figure 1.1). Copper Resources Australia (CRA) operates RCM as a poly-metallic mining and processing operation. RCM operates under Environmental Authority (EA) number EPML00887913 (DES, 2019).

A general layout of the RCM, and the existing site infrastructure is shown on Figure 1.1 and comprises a processing plant, a Tailings Storage Facility (TSF), open cut pit area, Waste Rock Dumps (WRDs) and Water Storage Facility (WSF).

Engeny Australia Pty Ltd (Engeny) was engaged by CRA to complete a flood study of RCM final landform to understand flood risks to the final voids and surrounding environment following closure and rehabilitation of the mine.

1.2 Purpose of Report

The purpose of this report is to present the flooding assessment of the Rocklands Mine final landform to support preparation and approval of the sites Progressive Rehabilitation Closure Plan (PRCP). The RCM is an existing approved mine, and a such is required to comply with the requirements of a transitional PRCP.

The flooding assessment has been prepared to meet the specific flooding assessment requirements in accordance with the Progressive Rehabilitation and Closure Plans (PRCP) Guideline (ESR/2019/4964, Version 3.00), dated 4 April 2023. The flooding assessment covers the key potential flooding risk for the Rocklands Mine final landform including:

- Potential for flooding interactions with the rehabilitated final landform features.
- Final void flood immunity or flood inundation risk post closure.
- Stability and erosion risk of rehabilitated landforms for extreme flood events.
- Potential alteration of flood behaviour upstream and downstream of the mine post closure.

Revision three of this report considers changes to the Rocklands South final void pit floor level (updated design received 23 January 2024). The Rocklands South pit floor RL was raised by 10 m (from 30 mAHD to 40 mAHD) from previous iterations to account for assumed waste storage.

1.3 Assessment Scope

The scope of the flooding assessment is defined below:

- Final Landform Review including a detailed understanding of how the final landform and voids interact with the wider catchment.
- Hydrologic Modelling of the broader catchment, using XP-RAFTs, to estimate the 50%, 10%, 5%, 2%, 1%, 0.1% Annual Exceedance Probability (AEP) and Probable Maximum Precipitation (PMP) storm events.
- Hydraulic Modelling including the development of a TUFLOW model for the PRCP final landform condition. Hydraulic modelling was simulated for the 1% AEP, 0.1% AEP and PMF events.
- Flooding Risk Assessment including a detailed understanding of the following:
 - Flood extent in the 1% AEP, 0.1% AEP and PMF and potential interactions with the final landform, including potentially acid forming (PAF) WRDs.
 - Potential flood ingress into the final voids.
 - Changes to flooding upstream and downstream of the site.

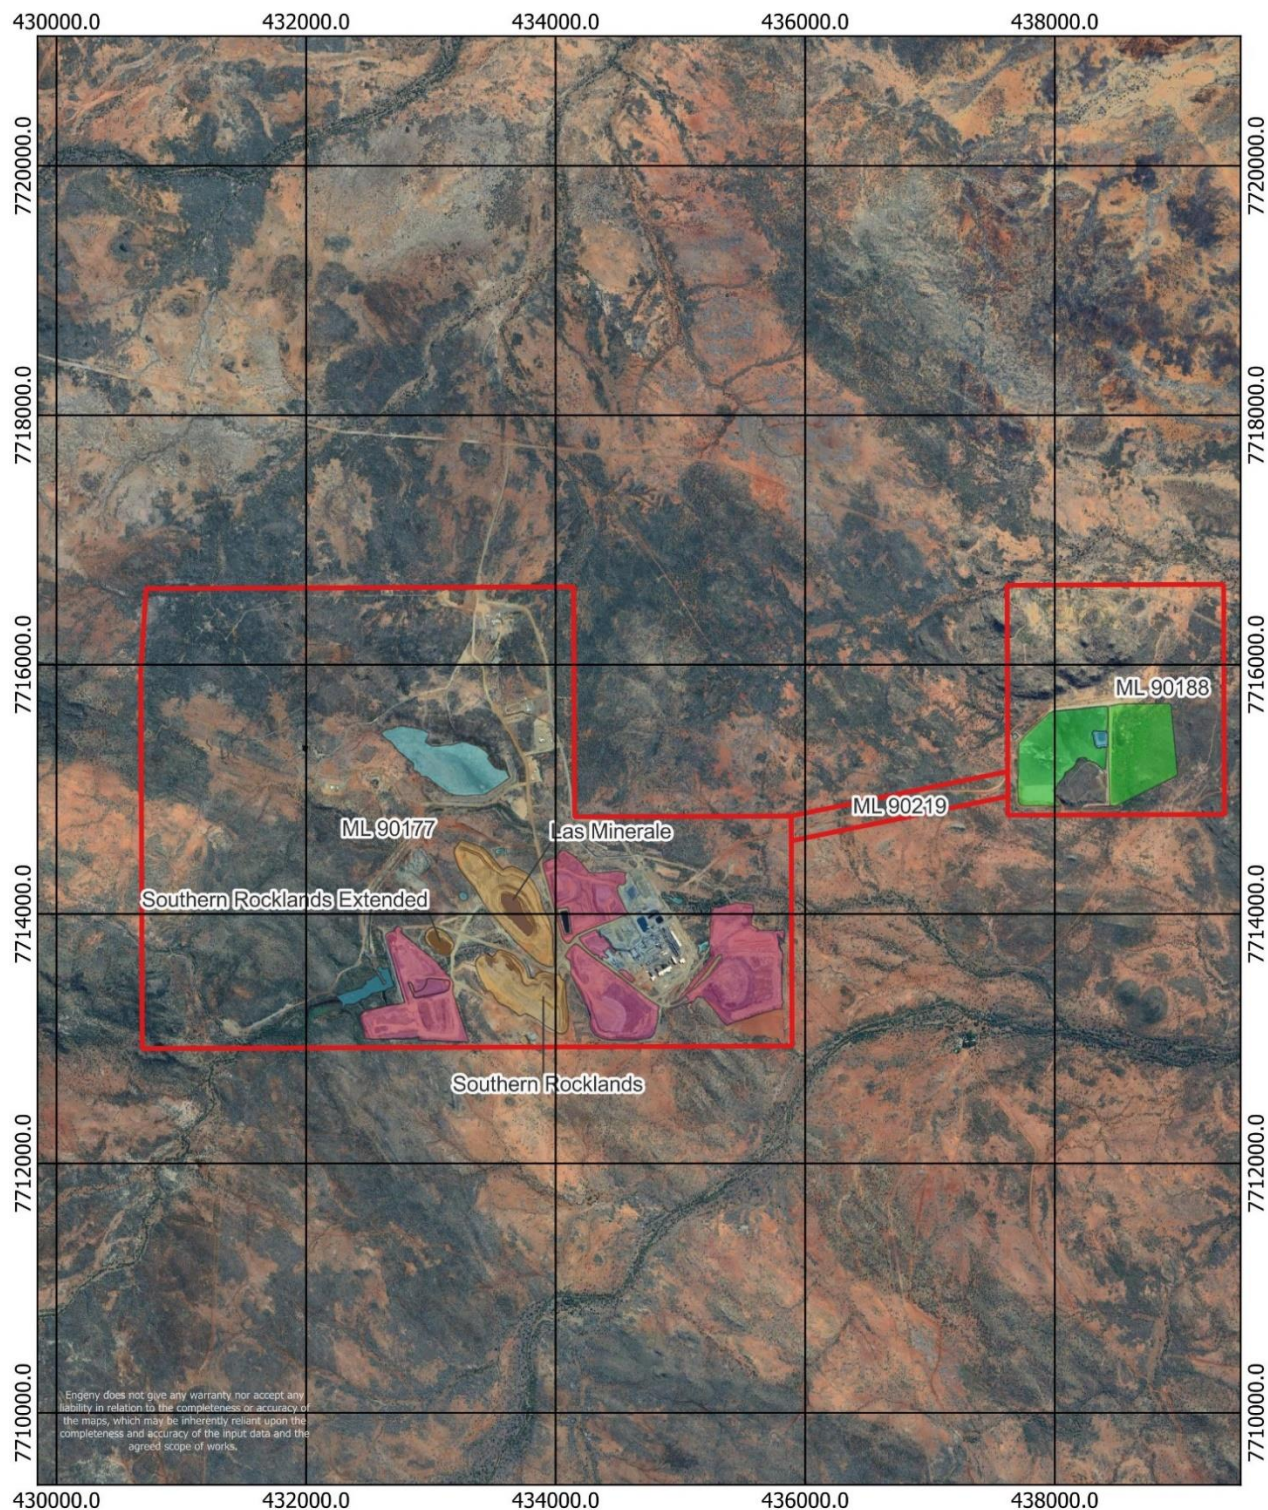


FIGURE 1.1: GENERAL ARRANGEMENT PLAN

1.4 PRCP Flooding Requirements

Assessment requirements to support the development of a PRCP are outlined in the DES Progressive Rehabilitation and Closure Plans (PRCP) Guideline (ESR/2019/4964, Version 3.00), and 'Information sheet: Voids in floodplains' (ESR/2019/4966). The requirements and the relevant sections of this report where they have been addressed.

Section 4 of the PRCP Guideline, Voids in a Flood Plain, states that for transitional PRCP's where a land outcome document (LOD) has a pre-approved land outcome for a void with a location specified, void in a flood plain modelling is not required. The RCM EA is an approved LOD and Table A1 - Authorised Activities identifies each of the existing pit domains as residual voids with location specified as shown in Table 1.1.

TABLE 1.1: RCM EA TABLE A1 – AUTHORISED ACTIVITIES

Mine Domain	Mine Feature	Tenure	Maximum Surface Area of Disturbance (ha)	Coordinates (GDA94 MGA zone 54)	
				Northing	Easting
Residual Voids	Las Minerale	ML90177	45	7714505	433161
				7714592	433267
				7714280	433883
				7713719	434028
				7713570	433892
				7713675	433707
				7714044	433426
	7714505		433161		
	Southern Rocklands		40	7713600	433312
				7713727	433592
				7713516	433801
				7713555	433951
				7713451	434113
				7713007	434170
				7712949	434121
				7712933	433674
				7713132	433452
				7713600	433312
				Southern Rocklands Extended	6
	7713918		433040		
	7713742		433225		
	7713605		433111		
	7713817		432910		

As per the PRCP Guideline an assessment of the flooding susceptibility and influence is still required for the final landform as described in section 3.6.1 General Rehabilitation Practices - Flooding. The relevant requirements, and how each is addressed in this report is described in Table 1.2.

TABLE 1.2: PRCP DEVELOPMENT FLOODING REQUIREMENTS REFERENCE TABLE

Requirement	Report Reference and Comment
Progressive Rehabilitation and Closure Plans (PRCP) Guideline (ESR/2019/4964, Version 3.00) Section 3.4 Voids in a Flood Plain	
Develop a hydrologic model of the catchment and a hydraulic model of the proposed mining area. Knowledge of flooding is integral to the rehabilitation planning process, including the placement and design of mine domains. When assessing flooding, you must at least:	Flooding information presented in Appendix A has been used to inform the final landform design and provide the final void probable maximum flood immunity. Section 3 provides the identification of all approved watercourse diversions, including those remaining in the Rocklands Mine final landform. Section 3 details the Rocklands final landform and rehabilitated artificial features that will remain post closure. . Section 4 provides details of the hydrology model used for this floodplain modelling report. Section 5 provides details of the hydraulic model used for this floodplain modelling report.
a) Consider the location of domains in relation to potential flood levels	Section 6 presents flood levels with respect to the BCM RCM final landform WRD and residual void domains.

Requirement	Report Reference and Comment
b) Consider alteration of flow upstream and downstream	Appendix A presents the 0.1% AEP and PMF flood extents in reference to the proposed final landform.
c) Model flood levels (including probable maximum flood levels) for a range of design storm events	Section 6 presents flood levels with respect to the BCM RCM final landform for the 0.1% AEP design storm event and the probable maximum floods. Appendix A presents flood levels in the Morris Creek and the Morris Creek Diversion and area surrounding Rocklands Mine for design storm events ranging from the 0.1% AEP and the Probable Maximum Flood (PMF).
d) Develop a flooding risk profile	Section 6 summarise flooding risks for the Rocklands Mine final landform. There is risk of flood inundation to all the final voids in the probable maximum flood and to the Las Minerale void in the 0.1% AEP event. The artificial landforms located within the Morris Creek floodplain have a minor risk of erosion in the PMF event.

1.5 Input Data

1.5.1 Topography

The Digital Elevation Model (DEM) for the RCM area and the contributing upstream catchments has been compiled from the following sources in order of priority:

- PRCP final landform design surface.
- LiDAR topographic survey of the Rocklands Mine captured in 2010.
- SRTM Survey data of the wider catchment (1 second resolution).

1.5.2 Final Landform

The adopted final landform design was developed by Engeny and consists of three residual final voids, four Waste Rock Dumps (WRDs), two tailings storage facility (TSF) cells and clean water diversion works including the Morris Creek Diversion and around the TSFs.

1.5.3 Aerial Imagery

Aerial imagery of the RCM extents has been provided. For the area beyond the mine extent, the aerial was sourced from ArcGIS online Esri Imagery and Google Maps.

1.5.4 Previous Studies

The following relevant studies and documents were reviewed during the:

- Rocklands Copper Project – Water Management Plan Update (ATC Williams, 2022).
- Rocklands Copper Project – EIS Assessment Report (DERM, 2011).

1.6 Assumptions and Limitations

The following assumptions and limitations are associated with the RCM PRCP flood study:

- There is limited historical/gauged data for the catchments reporting to RCM and hence the RCM PRCP flood model has not been calibrated to historical data. The hydrologic model was validated against the Regional Flood Frequency Estimation Model (RFFE).
- For the modelling of the Morris Creek Diversion, terrain modifiers were used to remove existing road crossing as it is assumed that these will be removed post mine closure.
- Existing storage areas, including the diversion dam upstream of the Morris Creek Diversion, and the Raw Water Dam to the north of the site were assumed to remain as part of the final landform.

- Modelling assumed remaining storages to be full at the start of the modelled events as they will not be actively dewatered and therefore are likely to be pre-filled by rainfall prior to the extreme events.

2. SITE LOCATION

2.1 Regional Drainage

RCM is located within upper Cloncurry River catchment. The Cloncurry River joins the Flinders River which then flows to the Gulf of Carpentaria near Karumba. Local drainage on site flows in two main directions via ephemeral watercourses Morris Creek, Marathon Creek and Tommy Creek (Figure 2.1).

2.1.1 Morris Creek

Morris Creek flows from west to east through the middle of the mining lease boundary (ML90177), joining Butchers Creek approximately 2.5 km east of the ML boundary. Morris Creek is defined as a watercourse under the Water Act 2000 with an overall catchment of approximately 36 km². It is an ephemeral watercourse which only flows for short durations during intense rainfall events, which typically occur within the wet season period between November and March.

RCM have constructed Morris Creek diversion around the open cut pits and out of pit waste dumps, which is to be maintained as part of the final landform design.

2.1.2 Butcher Creek

Butchers Creek flows from west to east to the South of the RCM mining lease boundaries, and eventually joins the Cloncurry River approximately 12 km downstream of ML90177. It is considered a semi-permanent watercourse, meaning that it typically maintains a flow of water throughout the year but can experience fluctuations depending on rainfall patterns.

Most of the RCM site sits within the Morris Creek catchment, which is a tributary of Butcher Creek.

2.1.3 Marathon Creek

On the northern side, Marathon Creek is the receiver of the Lone Block (TSF block), flowing north-east to join the Cloncurry River approximately 16.5 km downstream. This creek runs along its original alignment and has not been modified from mining activities.

2.1.4 Tommy Creek

A small portion in the north-west of ML90177 is drained by unnamed upper tributaries of Tommy Creek, which also flows northeast to the Cloncurry River. This portion of site is not part of the final void catchment area. This creek runs along its original alignment and has not been modified from mining activities.

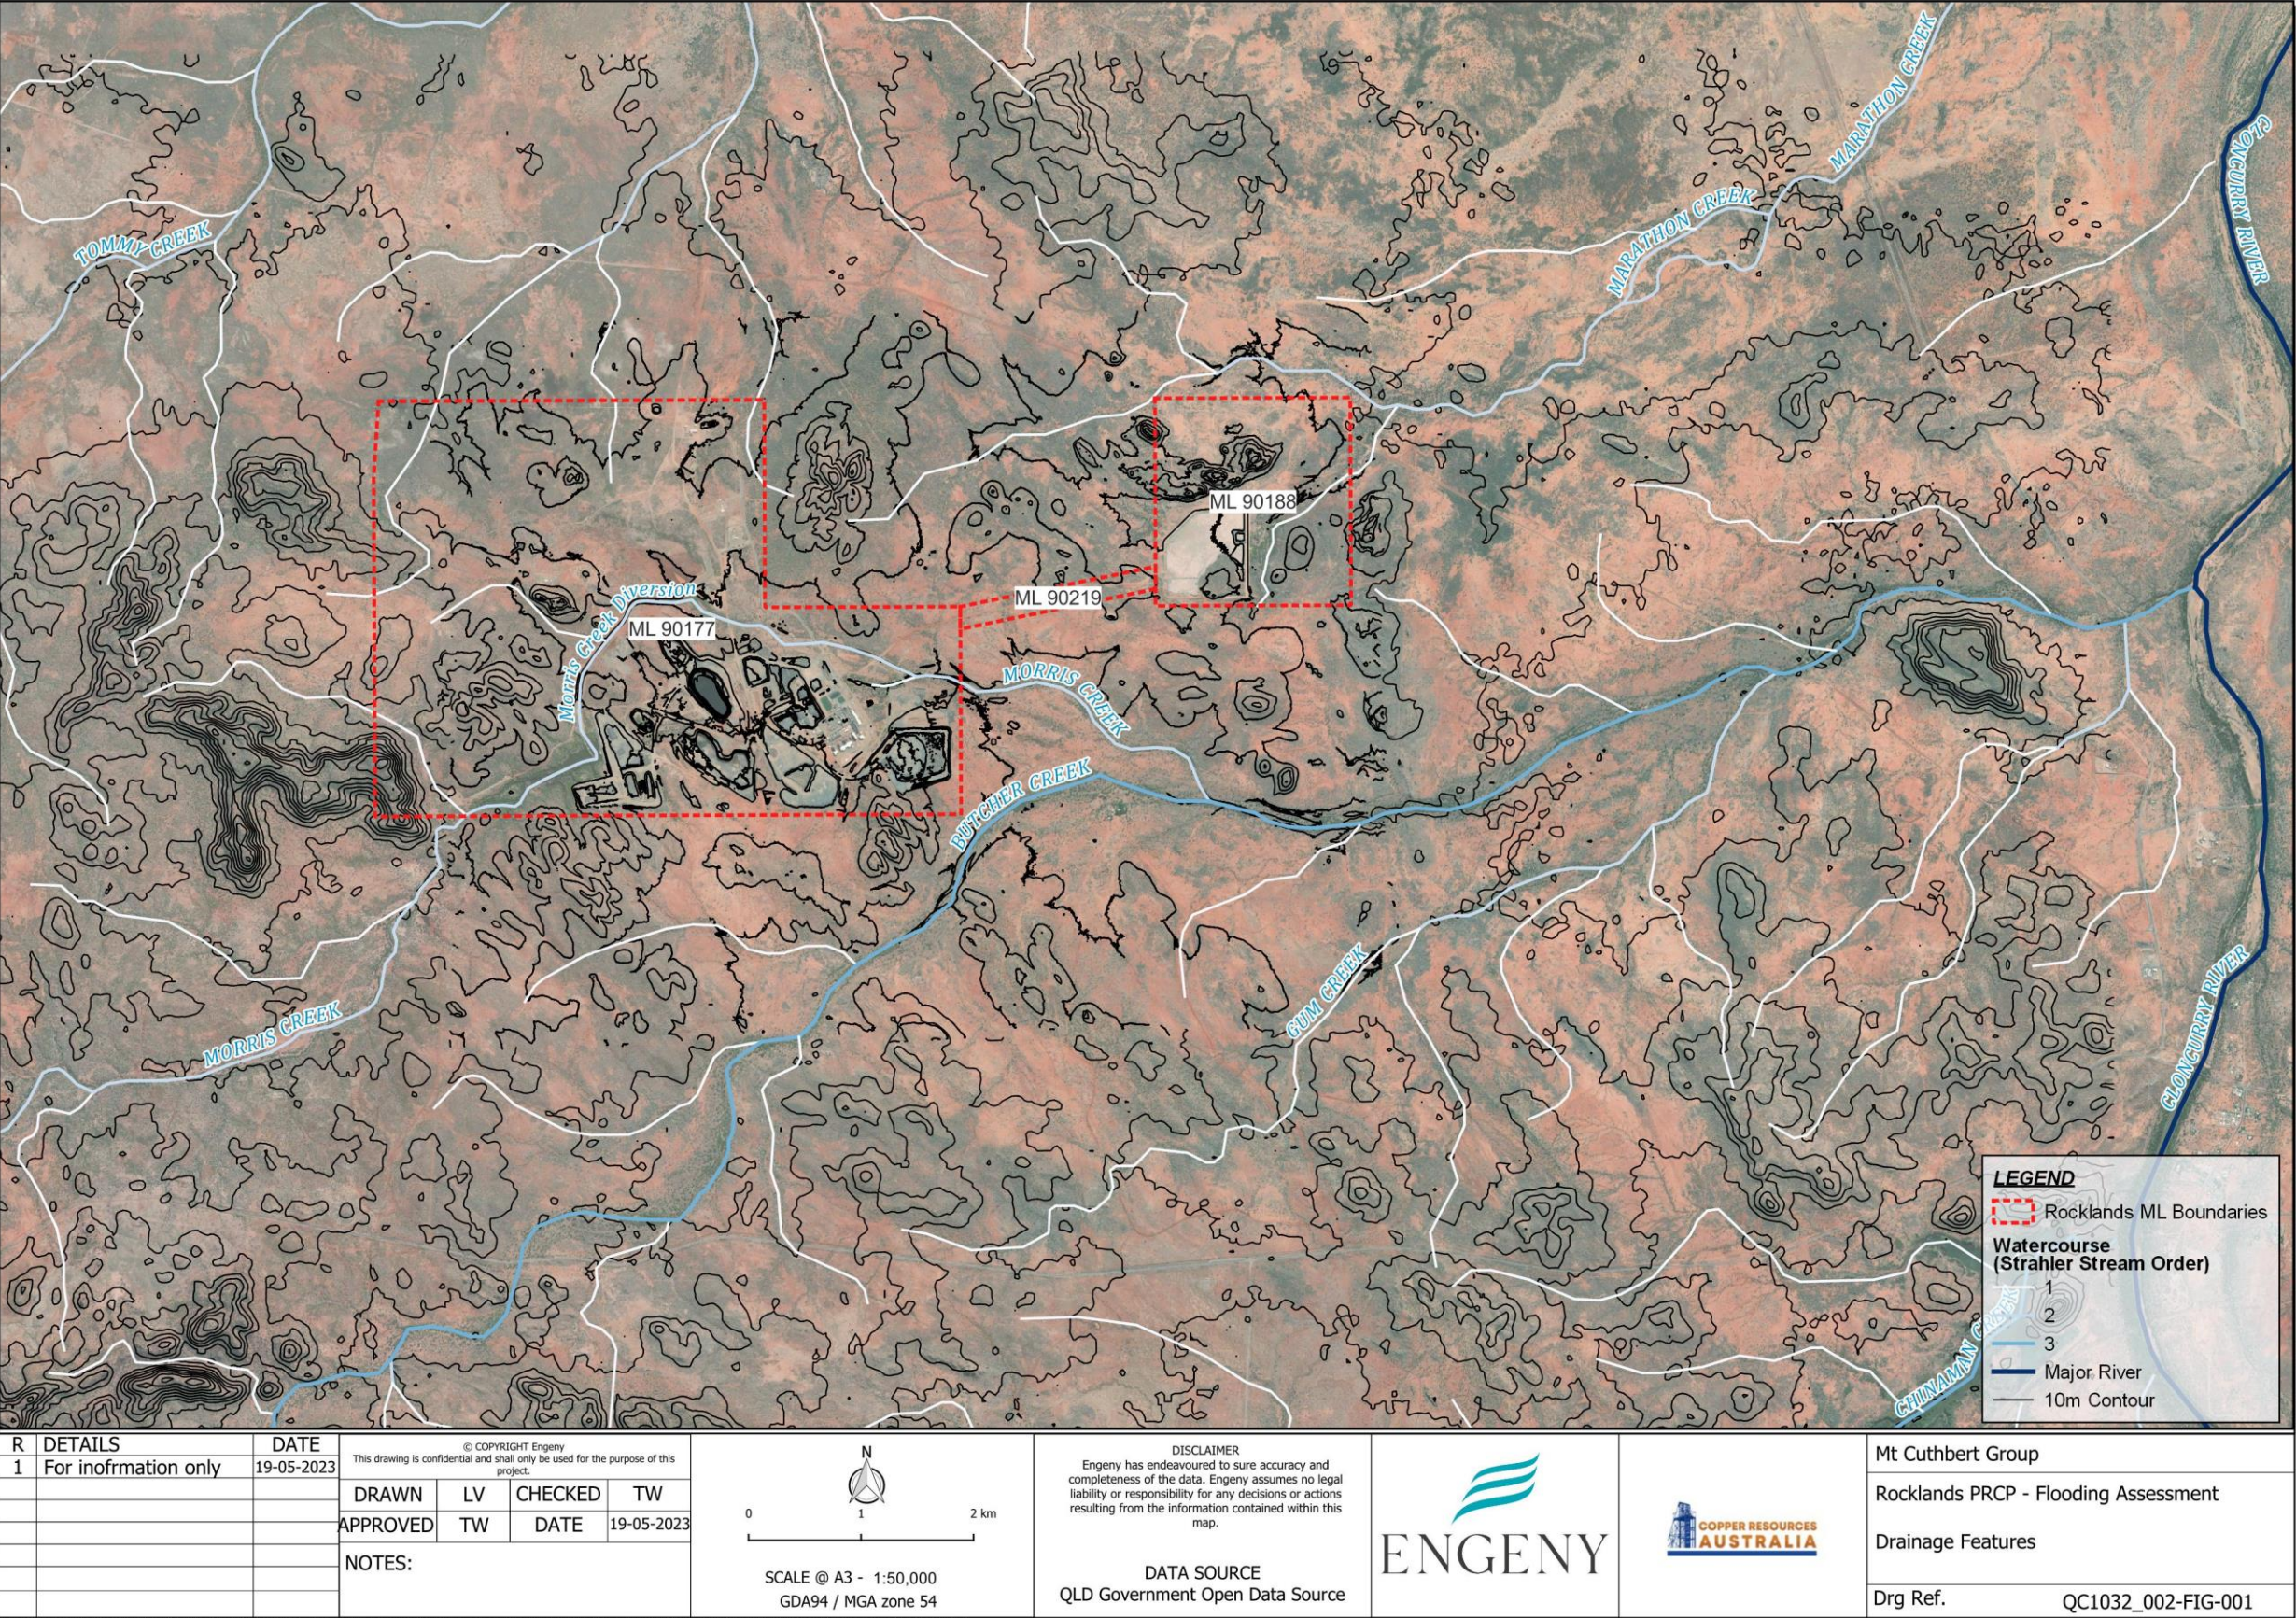


Figure 2.1: Rocklands Mine - Drainage Features

3. FINAL LANDFORMS

3.1 Final Landform Design

The RCM PRCP final landform design consists of three residual final voids, four Waste Rock Dumps (WRDs), two tailings storage facility (TSF) cells and clean water diversion works including the Morris Creek Diversion and around the TSFs.

The Rocklands final landform design is shown on Figure 3.1 and further described in the following sections.

3.1.1 Residual Voids

The RCM final landform will include three final voids, including:

- Las Minerale is the Northern most and largest final void with a maximum depth of approximately 226 m and surface area of 44 ha.
- Southern Rocklands is located to the South of the Las Minerale void and has a maximum depth of 185 m and surface area of 39 m.
- Southern Rocklands Extended (SRE) is the smallest of the RCM final voids with maximum depth of 71.4 and a surface area of 6 ha.

The final voids are proposed to be non-use management areas (NUMAs). A NUMA is defined in the EP Act as an area of land the subject of a PRCP that cannot be rehabilitated to a stable condition after all relevant activities for the PRCP carried out on the land have ended.

A summary of the final void details is provided in Table 3.1.

TABLE 3.1: SUMMARY OF FINAL VOIDS

Final Void	Catchment Area (ha)	Floor Level (mAHD)	Spill Level (mAHD)
Las Minerale	112.5	-10.0	216.4
Southern Rocklands	81.3	40.0	215.0
Southern Rocklands Extended	16.4	145.0	216.4

3.1.2 Waste Rock Dumps

The RCM final landform includes four rehabilitated WRDs as shown on Figure 3.1, which are raised above the pre-mining topography and will interact with surface water drainage and regional drainage. All four WRDs are located within ML 90177 and reach maximum elevations between 265 mAHD to 304 mAHD.

3.1.3 Permanent Watercourse Diversions

The RCM final landform design retains the existing Morris Creek Diversion that directs the main channel of Morris Creek around the north of the RCM final landform. The Morris Creek Diversion is approximately 4 km in length. An additional clean water diversion is proposed within ML 90188 to divert a minor tributary of Marathon Creek around the eastern cell of the TSF.

3.1.4 Morris Creek Diversion Levee

The adopted RCM final landform design includes a buttress levee adjacent to the Morris Creek Diversion (MCD), upstream of the Southern Rocklands Extended void. The levee is designed to a height of ~231.3 mAHD to contain the PMF flows through the MCD and prevent inundation of the voids.

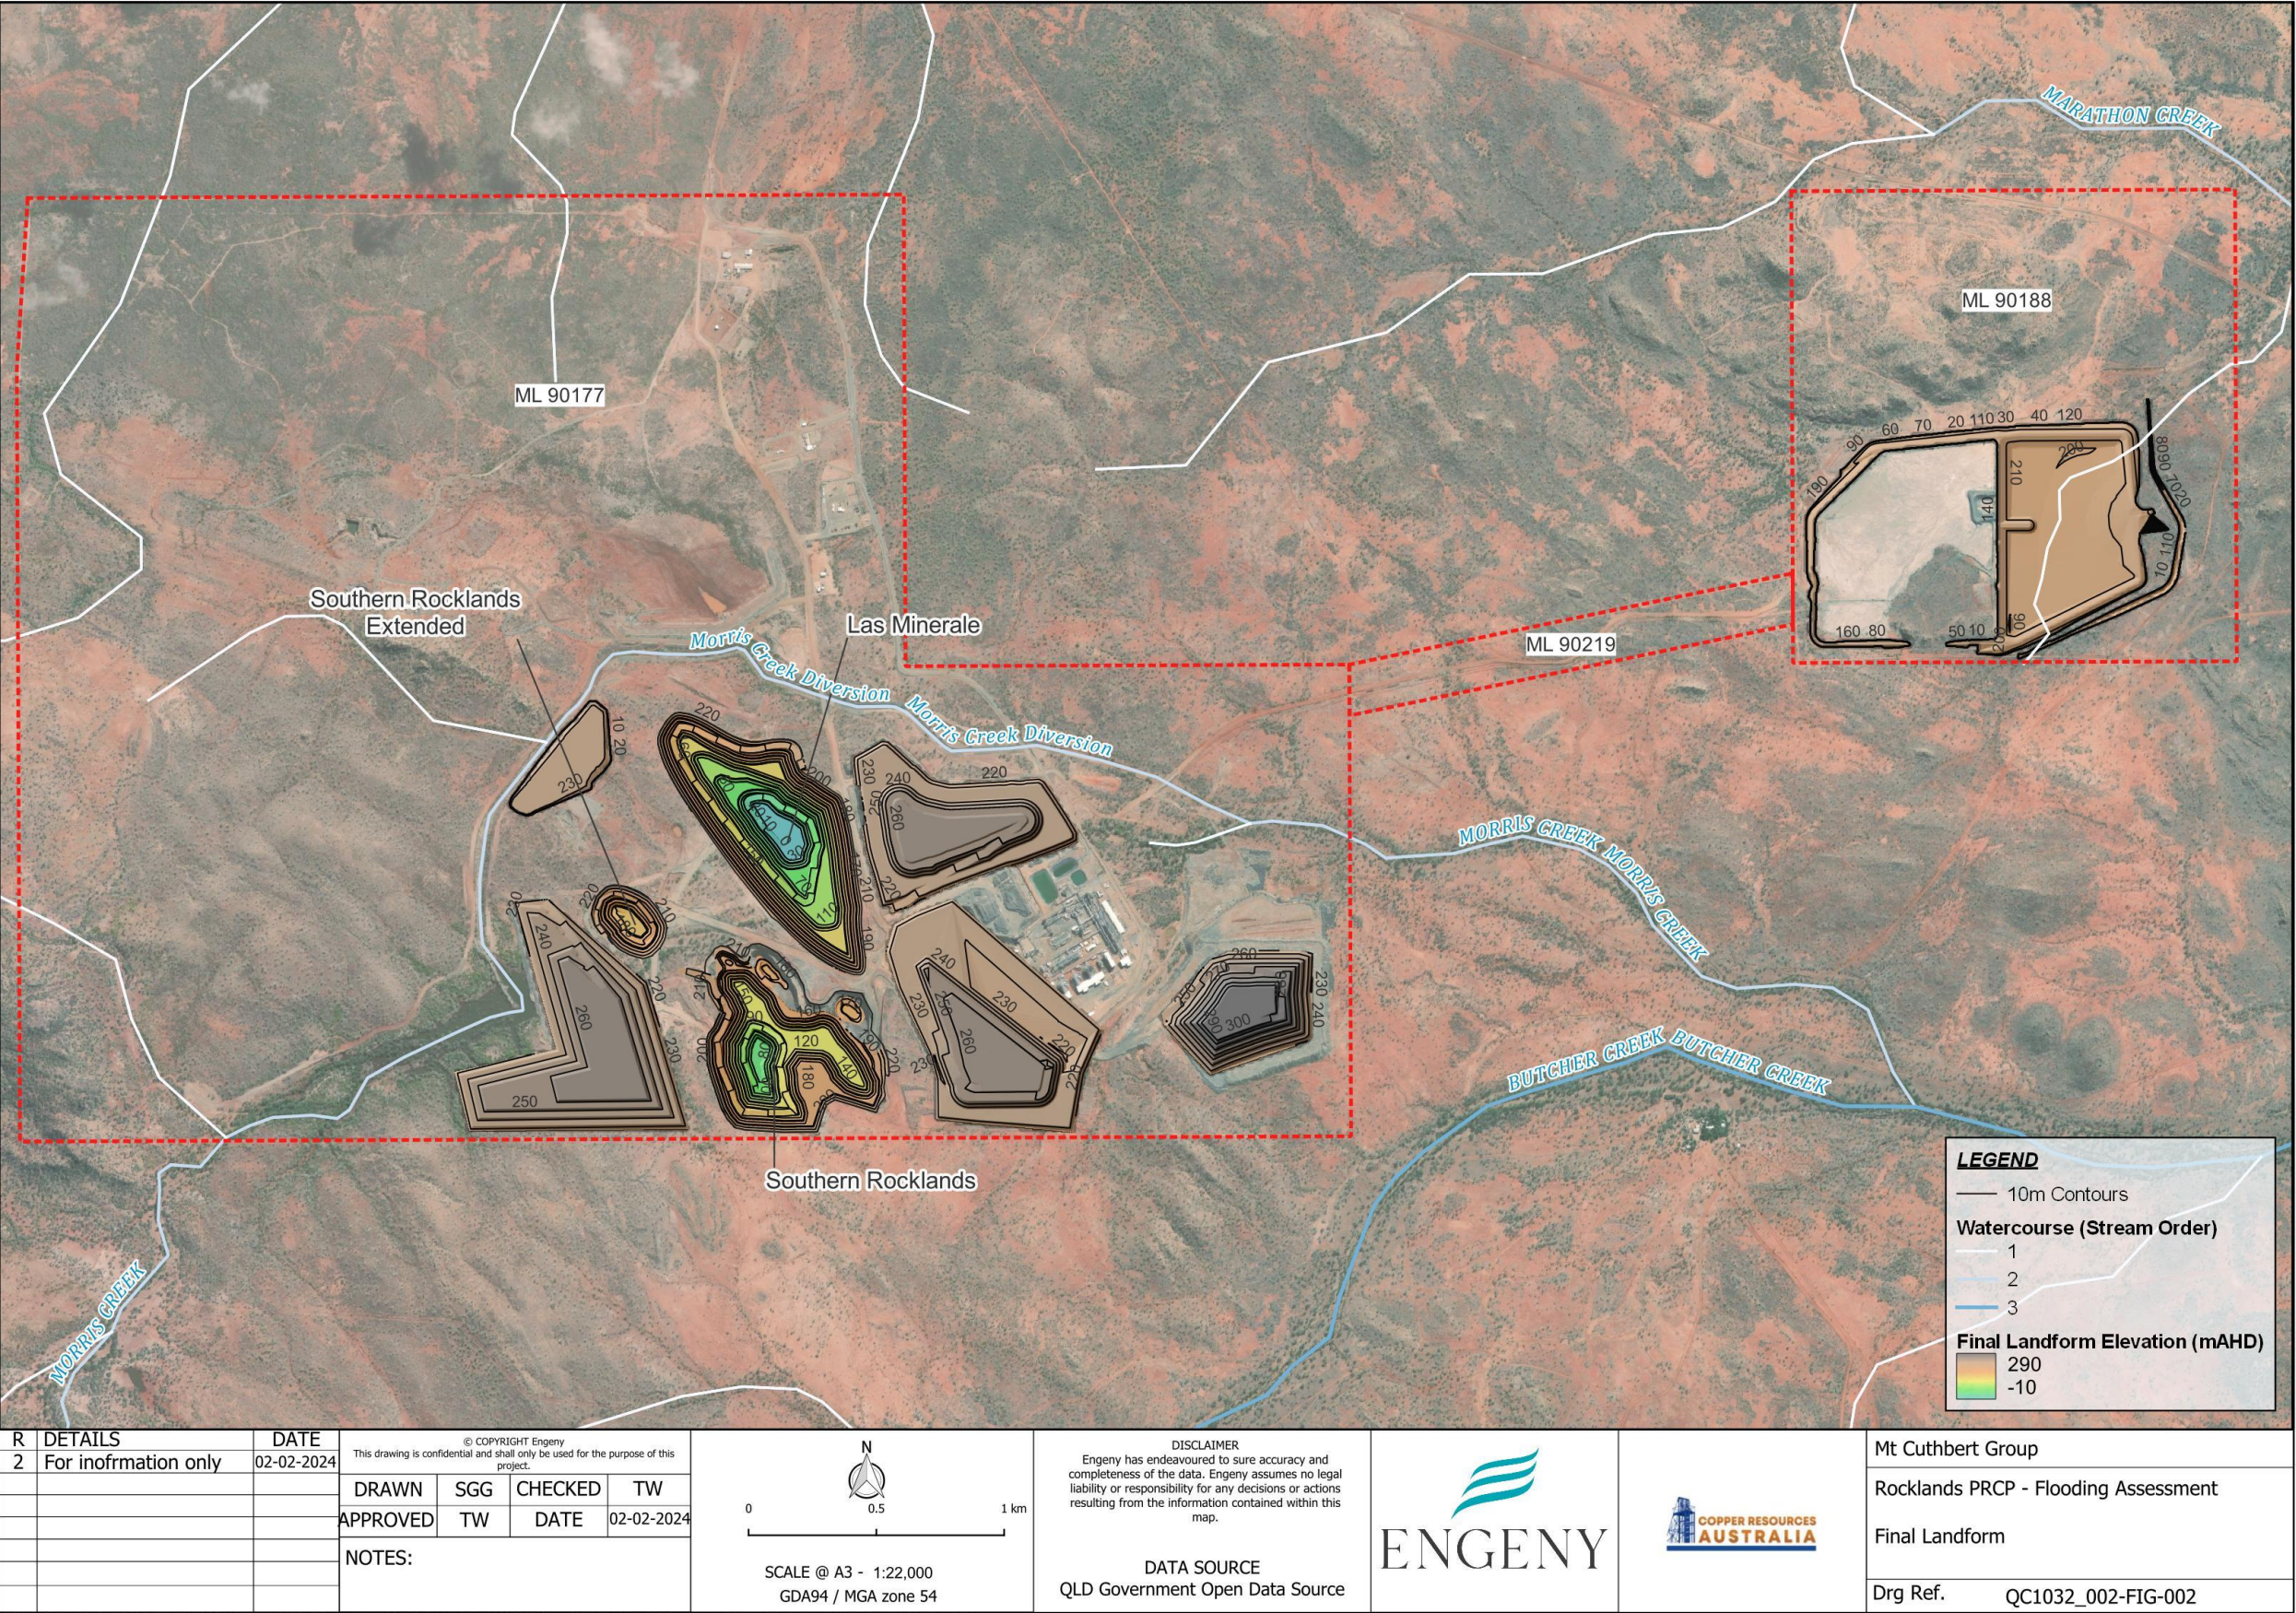


Figure 3.1: Rocklands Mine – Final Landform

4. HYDROLOGY MODEL

4.1 Overview

Flooding at the Rocklands Mine and surrounding areas has been assessed for the 1% Annual Exceedance Probability (AEP), 0.1% AEP and the Probable Maximum Flood (PMF). The flood assessment included detailed hydrology and hydraulic modelling of the Rocklands Mine final landform mine arrangements.

The following sections summarise the hydrology model and hydraulic model development and flood assessment undertaken for the Rocklands Mine which has been used to assess flooding for the PRCP final landform.

4.2 Model Development

A hydrologic model was developed for the Rocklands Mine using XP-RAFTS and used to assess the 50% AEP, 20% AEP, 10% AEP, 5% AEP, 2% AEP, 1% AEP, 0.1% AEP and PMP design storm event hydrology for Morris Creek, Butcher Creek and Marathon Creek (refer to Figure 4.1). The hydrology extent covered the Butcher Creek catchment to approximately 2.3 km downstream of its confluence with Morris Creek, as well as a small upstream portion of Marathon Creek.

4.2.1 Sub-Catchments and Channel Reaches

The XP-RAFTS model structure was generated automatically using the CatchmentSIM software. The sub-catchment and channel parameters were determined based on 1 second Shuttle Radar Topography Mission (SRTM) Digital Elevation Model (DEM) of the Butcher Creek and Marathon Creek catchment surfaces. Catchment areas were then refined around the RCM site using the final landform designs.

The catchment was subdivided into 112 sub-catchments as follows:

- 34 sub-catchments for the Morris Creek catchment.
- 59 sub-catchments for the Butcher Creek catchment.
- 19 sub-catchments for Marathon Creek catchment.

Routing in the XP-RAFTS model was calculated based on the following parameters:

- Catchment area.
- Catchment slope.
- Flow path length.

The extent and sub-catchment layout for the RCM flooding assessment hydrology model is provided in Figure 4.1.

4.2.2 Design Rainfall

The Australian Rainfall and Runoff (ARR) BOM design rainfall data for the Rocklands hydrology model was derived for rainfall events between the 50% and 0.1% AEP event. Rainfall totals in the AEP range 50% to 0.1% were generated through the online ARR Data Hub (BoM, 2022) and defined within XP-RAFTS for all sub-catchment centroids. Each sub-catchment has been assigned an individual Intensity Frequency Duration (IFD) table (BoM, 2019), based on the design rainfall totals shown in Table 4.1.

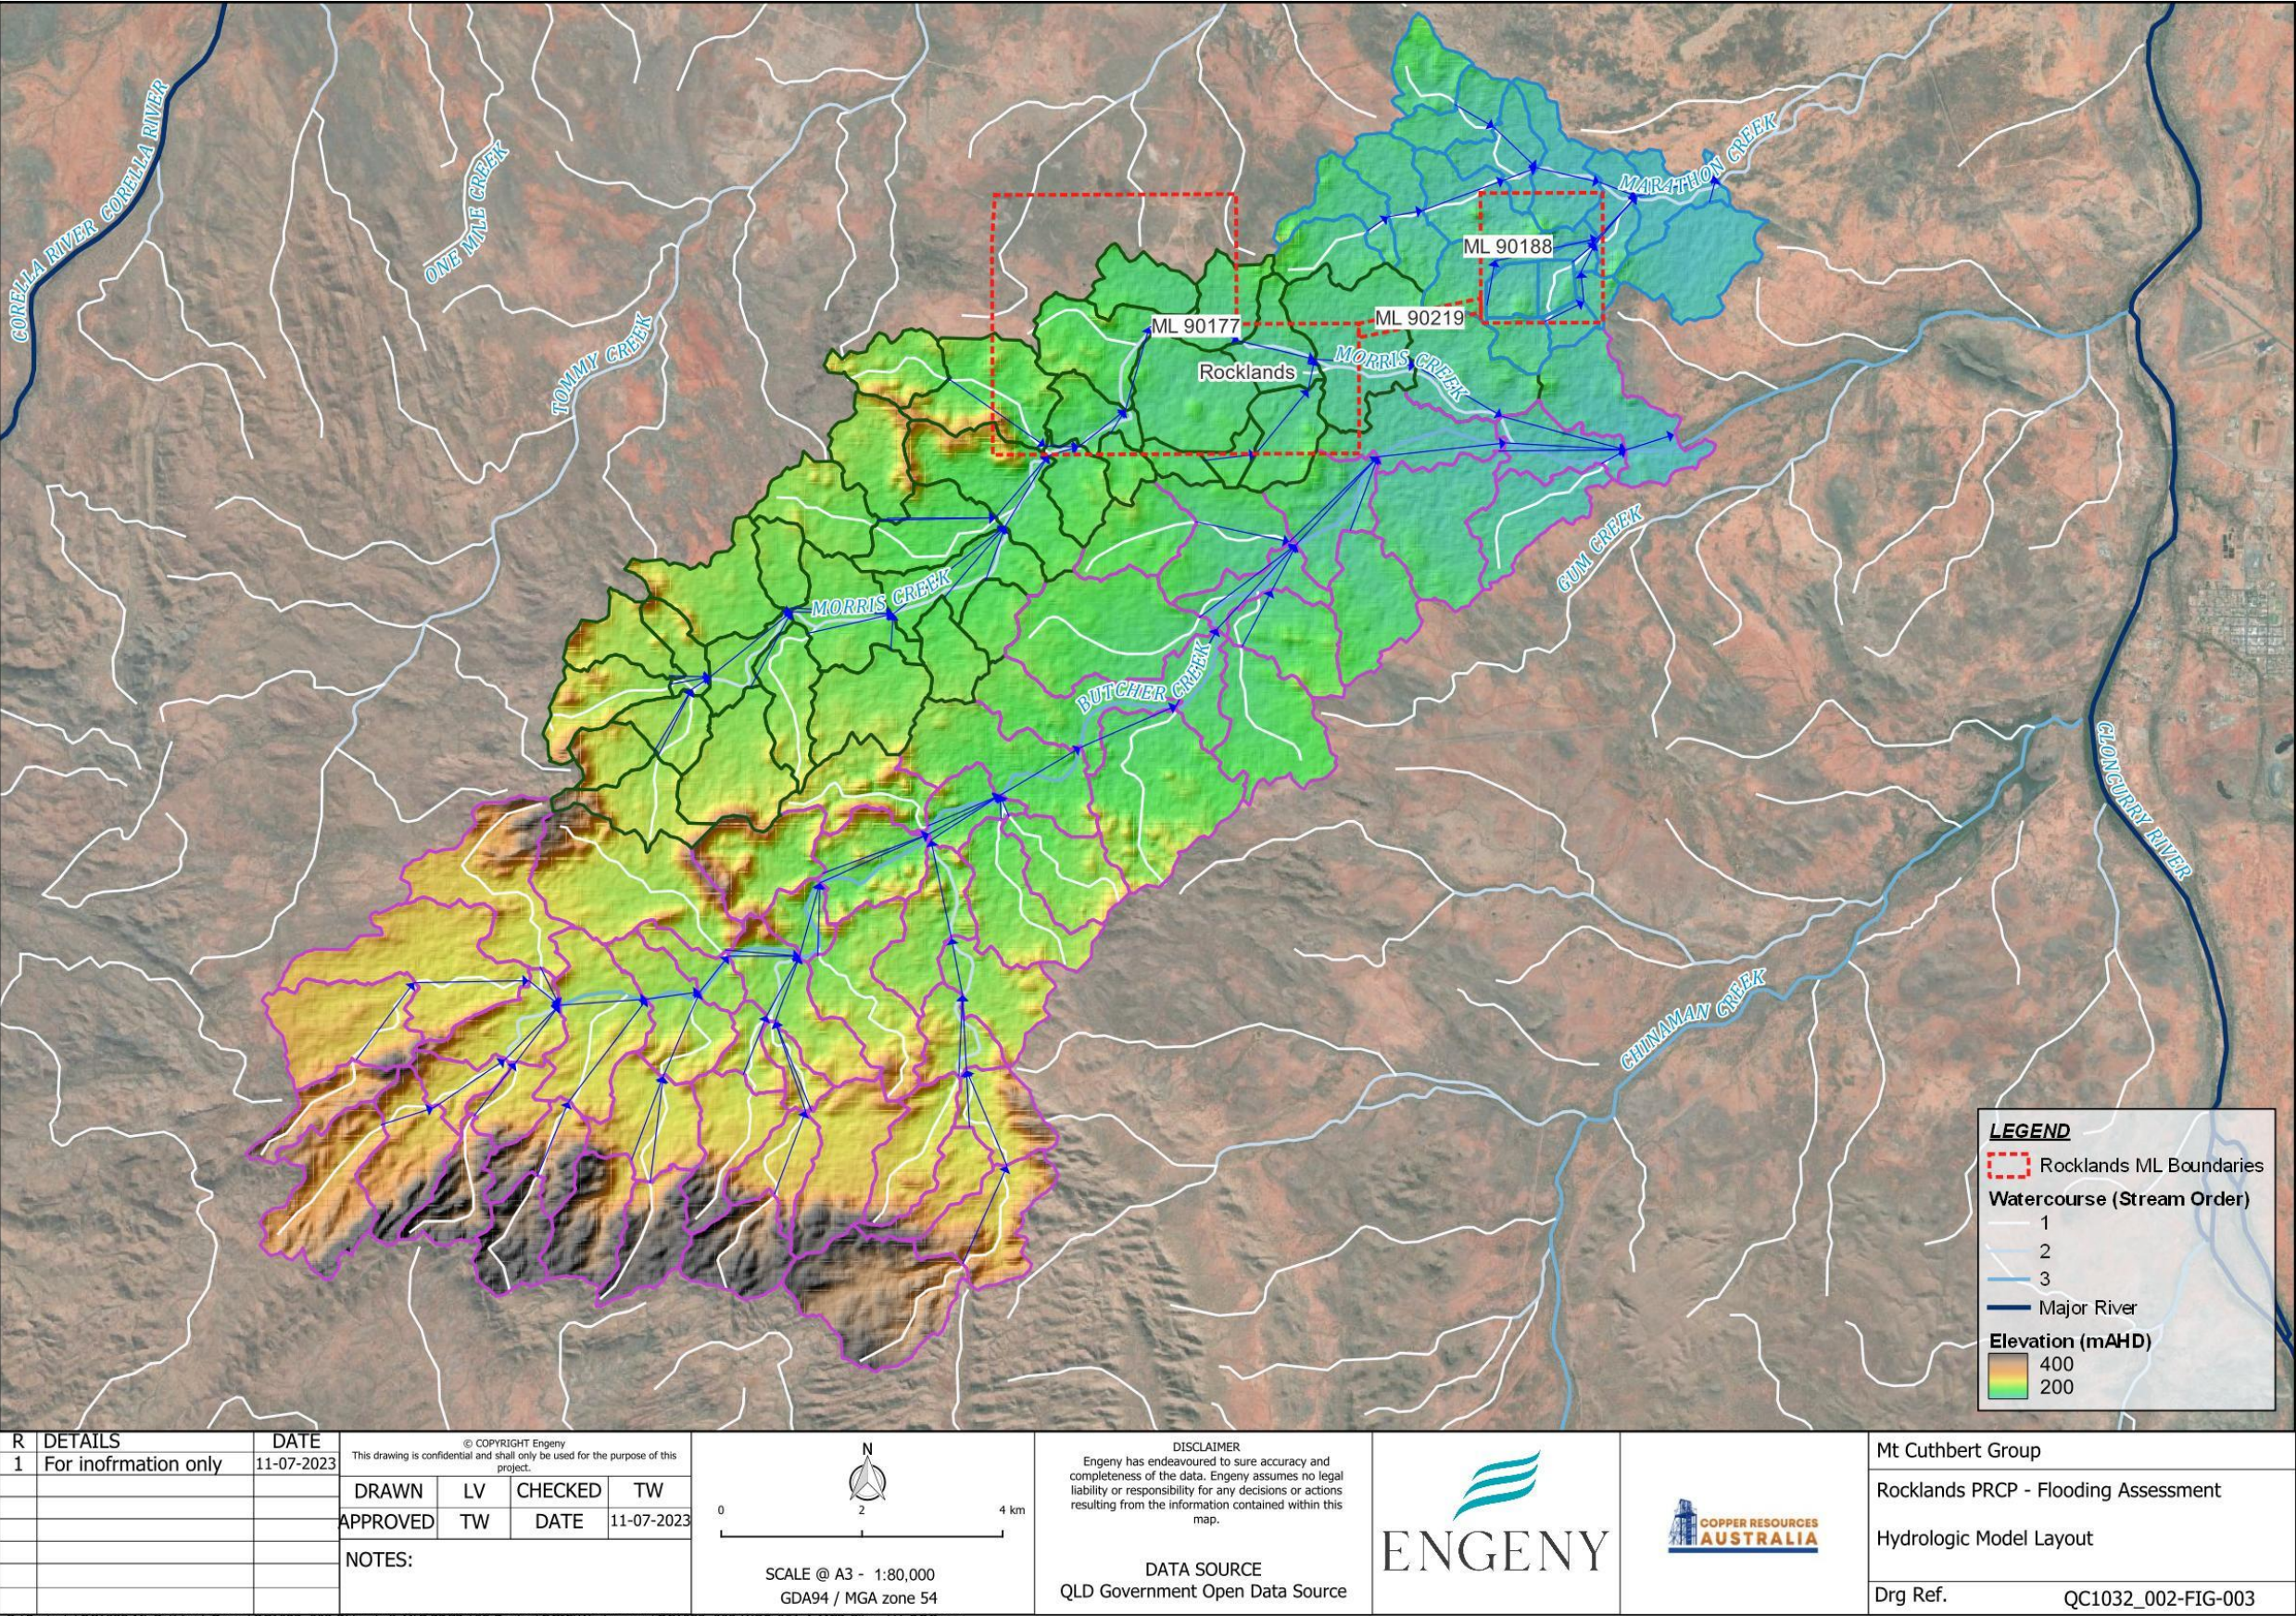


Figure 4.1: Rocklands Mine – Hydrologic Model Layout

TABLE 4.1: ARR2019 BOM DESIGN RAINFALL

Duration	Rainfall Totals (mm) per Annual Exceedance Probability (AEP)					
	50% AEP	10% ARP	5% AEP	2% AEP	1% AEP	0.1% AEP
30 min	29.0	48.6	55.8	65	71.7	103
1 hr	38.2	64.3	74	86	94.8	136
2 hr	47.4	80.4	92.6	108	119	171
3 hr	52.8	90.2	104	122	135	195
6 hr	62.8	109.0	127	150	168	243
9 hr	69.4	122.0	143	171	192	279
12 hr	74.6	133.0	156	188	212	307
24 hr	89.2	165.0	198	239	272	390

4.2.3 PMP Rainfall

Probable Maximum Precipitation (PMP) was calculated for the 15 min, 30 min, 45 min, 1 hr, 1.5 hr, 2 hr, 2.5 hr, the Generalised Short Duration Method (GSDM), using the methodology laid out in *The Estimation of Probable Maximum Precipitation in Australia: Generalised Short-Duration Method* (BoM, 2003). The derived GSDM PMP rainfall depths are presented in Table 4.2.

Where potential existed for PMF critical durations to exceed the 6-hour duration, interpolation between the GSDM and the revised Generalised Tropical Storm Method (GTSMR) was proposed to have been used. As the PMF critical duration was less than 6 hours, the GTSMR method was not required.

TABLE 4.2: PMP DESIGN RAINFALL

Duration	PMP Rainfall Estimate (mm)
15 min	145
30 min	212
45 min	269
1 hr	328
1.5 hr	376
2 hr	427
2.5 hr	461
3 hr	494
4 hr	555
5 hr	600
6 hr	638

4.2.4 Temporal Patterns

An ensemble of 10 temporal patterns was simulated for each design storm AEP and storm duration as recommended by ARR 19 (Ball J, 2019). Temporal patterns for the 50% AEP to 0.1% AEP design storms were adopted from the ensemble temporal patterns for “Monsoonal North” sourced from ARR Data Hub were applied. The ensemble result closest to the average of all ensemble results was adopted as the design flood estimate.

The PMP event temporal patterns were based on the Generalised Short Duration Method Temporal Distribution.

4.2.5 Areal Reduction Factors

The areal reduction factor (ARF) is a multiplier applied to the design rainfall to account for increased spatial variability that occurs over larger catchments. The ARF is calculated using region specific parameters and the total catchment area upstream of the study site. Calculation of storm ARF within the RCM catchments was based on the methodology for catchments between 10 km² and 1,000 km² in accordance with ARR2019 recommendations (Book 2, Chapter 4, Section 4.3), using ARF parameters for the Norther Coastal QLD zone (refer Table 2.4.2 of ARR2019, Book 2, Chapter 4) and a catchment area of approximately 33 km², which is indicative of the catchment area upstream of the PRC landform.

4.2.6 Design Rainfall Losses

Design rainfall losses were sourced from the ARR Data Hub (BoM, 2022) for the hydrology model and are presented in Table 4.3. In accordance with the ARR2019 Guidelines (Ball J, 2019), values of 0 mm for initial loss and 1 mm/hr for continuing loss were adopted for the PMP event. The median pre-burst rainfall depths sourced from the ARR Data Hub (<http://data.arr-software.org>) were then subtracted from the initial storm loss to produce the design storm burst loss.

TABLE 4.3: RAINFALL LOSSES

Parameter	Value
Initial Loss (mm)	24
Continuing Loss (mm)	10

4.3 Design Hydrology and Results

The XP-RAFTS hydrology model was used to model design storm events, including the 50%, 20%, 10%, 5%, 2%, 1% AEP and 0.1% AEP. The design storms and rainfall losses were developed using principals for the current ARR Guidelines (Ball J, 2019) at the time of the model development.

4.3.1 Critical Duration Assessment

The 50% AEP to 0.1% AEP design storm events were simulated for a range of durations between 1h hr to 24 hr and the PMF for durations between 15 min to 6hr to determine the critical duration (longer durations would be run if required). The critical duration is the storm duration which produced the highest average peak flow for the catchment. The reported peak flow and temporal pattern ensemble in Table 4.4 represents result for the next highest peak flow from the average of all ensembles for the critical duration.

TABLE 4.4: DESIGN HYDROLOGY RESULTS AT MORRIS CREEK UPSTREAM OF THE PRCP FINAL LANDFORM

AEP	Peak Flow (m ³ /s)	Critical Duration (h)	Temporal Pattern
50%	18.7	4.5	9
20%	54.6	6	2
10%	73.8	3	2
5%	96.1	4.5	3
2%	131.5	4.5	6
1%	154.3	4.5	2
0.1%	260.1	6	6
PMF	1,177	4	GSDM

4.3.2 Peak Flow Validation

The Regional Flood Frequency Estimation Model (RFFE) was used to validate the design flood peak discharges from the hydrology model. The RFFE is a recommended peak flow validation method from ARR2019 Guidelines. The RFFE provides peak flow estimations based on the catchment area and a catchment shaping factor, determined using the catchment centroid and outlet coordinates. The RFFE transfers flood frequency characteristics from a group of stream gauged catchments to the location of interest. The RFFE peak flow estimates were calculated using the ARR RFFE Model online tool (<https://rffe-2021.wmawater.com.au/>).

The 50% AEP to 1% AEP design hydrology peak discharges and the RFFE analysis peak discharges determined for the Morris Creek catchment upstream of RCM final voids are presented in Table 4.5 and Figure 4.2 below. A comparison of the modelled and RFFE flows through Butcher Creek upstream of its confluence with Morris Creek is also presented in Table 4.5 and Figure 4.3.

The hydrology model tends to underestimate the expected peak flows compared to the RFFE, however, are still within the 5th and 95th percentile results which indicate a wide range of uncertainty.

TABLE 4.5: PEAK DISCHARGES

Design Event	Morris Creek		Butcher Creek	
	Modelled Peak Flow (m ³ /s)	RFFE Peak Flow (m ³ /s)	Modelled Peak Flow (m ³ /s)	RFFE Peak Flow (m ³ /s)
50%	18.7	29.4	62.0	56.74
20%	54.6	69.2	170.2	137.47
10%	73.8	106.6	228.9	212.94
5%	96.1	151.3	295.2	302.3
2%	131.5	223.3	393.2	443.77
1%	154.3	288.6	456.4	570.07

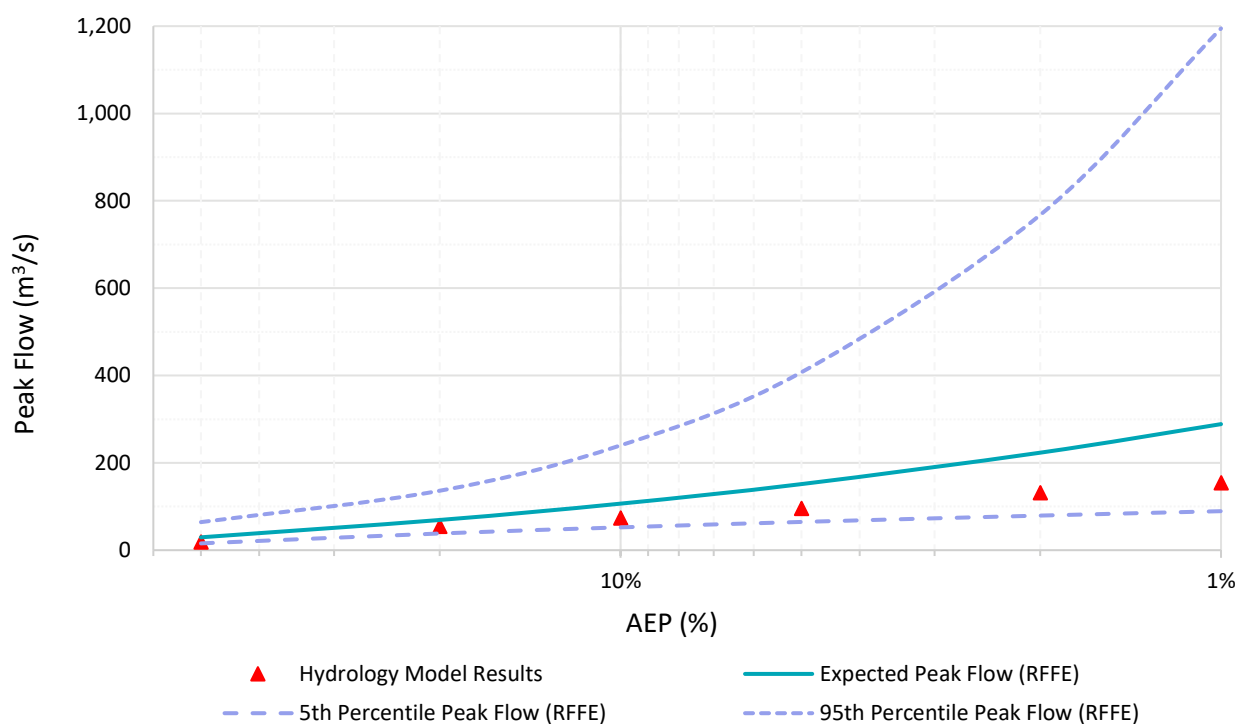


Figure 4.2: Regional Flood Frequency Estimate Validation Results – Morris Creek

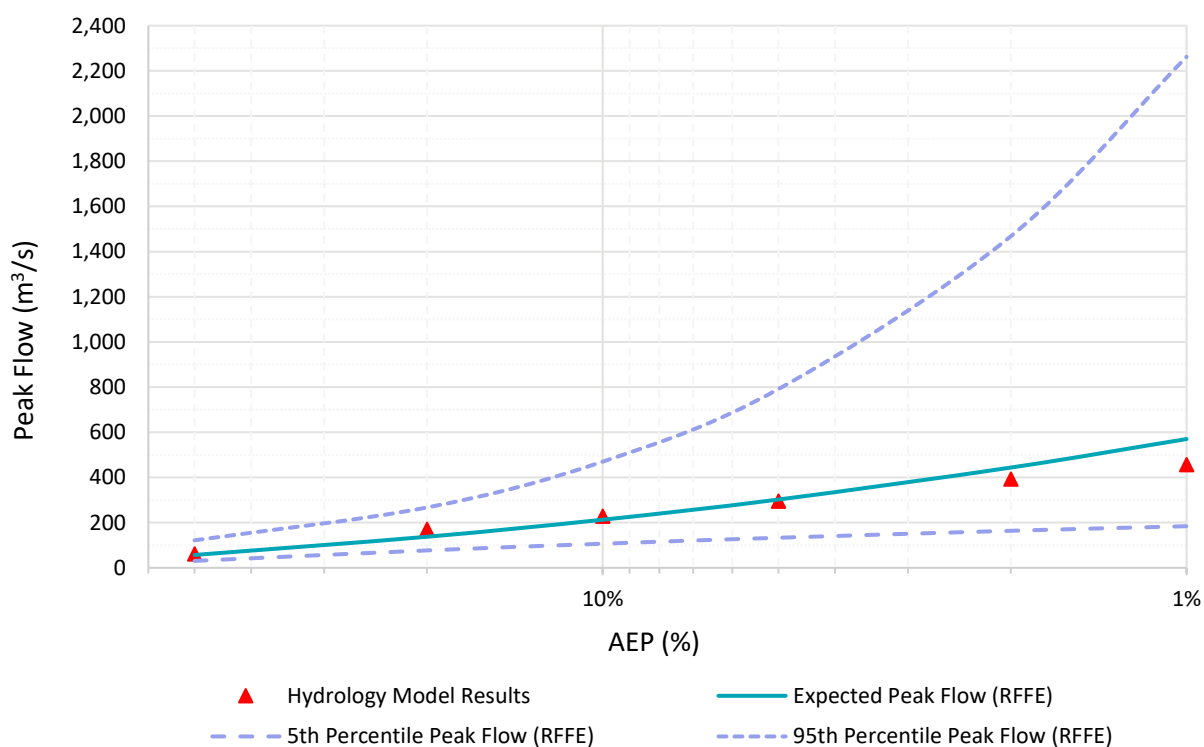


Figure 4.3: Regional Flood Frequency Estimate Validation Results – Butcher Creek

5. HYDRAULIC MODEL

5.1 Overview

Flood modelling for the RCM was undertaken using the two-dimensional modelling software TUFLOW to quantify behaviour and characteristics of each of the creek systems. The PRCP flooding assessment has been completed to meet the flooding requirements of Section 3.6.1 General Rehabilitation Practices within *PRCP Guideline (ESR/2019/4964, Version 3.00)* which is required where flooding is a consideration for the site.

5.2 Model Development

5.2.1 Model Extent and Topography

The model extent was delineated to capture all flood events and their anticipated wetted areas upstream, downstream and throughout the PRCP landform design and voids and is presented in Figure 5.1. A relatively fine cell size (4 m) has been selected to allow for detailed representation of the natural watercourses and Morris Creek diversion.

The Digital Elevation Model (DEM) for RCM and the contributing upstream catchment has been developed and based on the following topography survey (order of priority):

- PRCP final landform design surface.
- 1 m LiDAR topographic survey of the Rocklands Mine captured in 2010.
- SRTM Survey data of the wider catchment (1 second resolution).

The PRCP design surface was developed by Engeny and incorporated into the model. Additional terrain modifiers were incorporated into the model to better represent the final landscape, including:

- Removal of mine infrastructure (e.g.) roads obstructing flows through the Morris Creek Diversion.
- Where the SRTM Survey data was relied on in the model, a blanket reduction of 3.8 m was applied to the survey to match the surface levels of the RCM LiDAR. This adjustment factor was determined through integration of areas where the RCM LiDAR and the SRTM survey overlap.

5.2.2 Boundary Conditions

Boundary conditions are required in the model to define hydrology inflows and outflows of the model domain.

5.2.2.1 Upstream Inflow Boundaries

The inflow boundary conditions used a combination of 'SA' and 'BC' type boundaries, allocating flow to the defined model grid cells based on the modelled hydrograph from the XP-RAFTS hydrologic model (flow vs time) input.

A BC inflow line was used to apply total inflow hydrographs for Butcher Creek and Marathon Creek at the upstream model boundary.

Source-Area (SA) polygons were used to apply total and local inflow hydrographs for individual sub-catchments along Butcher Creek, Morris Creek and Marathon Creek, within the model extent.

5.2.2.2 Downstream Outflow Boundaries

The outflow boundary conditions for the RCM model have been represented as a normal depth based on low flow channel grades at the downstream extent of the models. These boundaries are located a sufficient distance downstream to not influence the flood behaviour onsite. Downstream boundaries were applied to the TUFLOW model to allow flow to exit the study area.

5.2.3 Hydraulic Roughness

The hydraulic Manning's roughness coefficients used in the model are based on visual observation of aerial photography of the site as well as identifiable features in the PRCP landform. Roughness values have been tabulated in Table 5.1.

TABLE 5.1: ADOPTED HYDRAULIC ROUGHNESS VALUES

Land Use Category	Manning's Roughness
Waterway	0.035
Light Vegetation	0.050
Mine Areas / Roads	0.040

5.2.4 Initial Conditions

As a conservative assumption, the existing storage areas, including the diversion dam upstream of the Morris Creek Diversion, and the Raw Water Dam to the north of the site were assumed full at the start of the modelled events. The modelling assumes these storages are pre-filled by rainfall prior to the extreme events, and as a result, the entire 0.1% AEP and PMF flows will make their way through the Morris Creek Diversion.

The average long-term equilibrium pit lake level determined from the Rocklands Final Void Water Balance Model (Engeny, 2023) was used for the initial water level for the final voids (Table 5.2).

TABLE 5.2: ADOPTED FINAL VOID INITIAL WATER LEVELS

Final Void	Initial Water Level (mAHD)
Las Minerale	157.8
Southern Rocklands	182.4
Southern Rocklands Extended	188.5

5.3 Model Simulation

The 1% AEP and 0.1% AEP design flood events and the Probable Maximum Flood (PMF) were simulated using design event hydrographs from the XP-RAFTs hydrology model for the PRC design case. The flood model results were used to assess the performance of the PRCP final landform design, including:

- Final void flood protection / immunity.
- The long-term stability of creek diversions and drainage features.
- Stability of other landform domains (reshaped spoil dumps, roads, and infrastructure areas).
- Identification of any unacceptable flooding outcomes associated with the final landform.

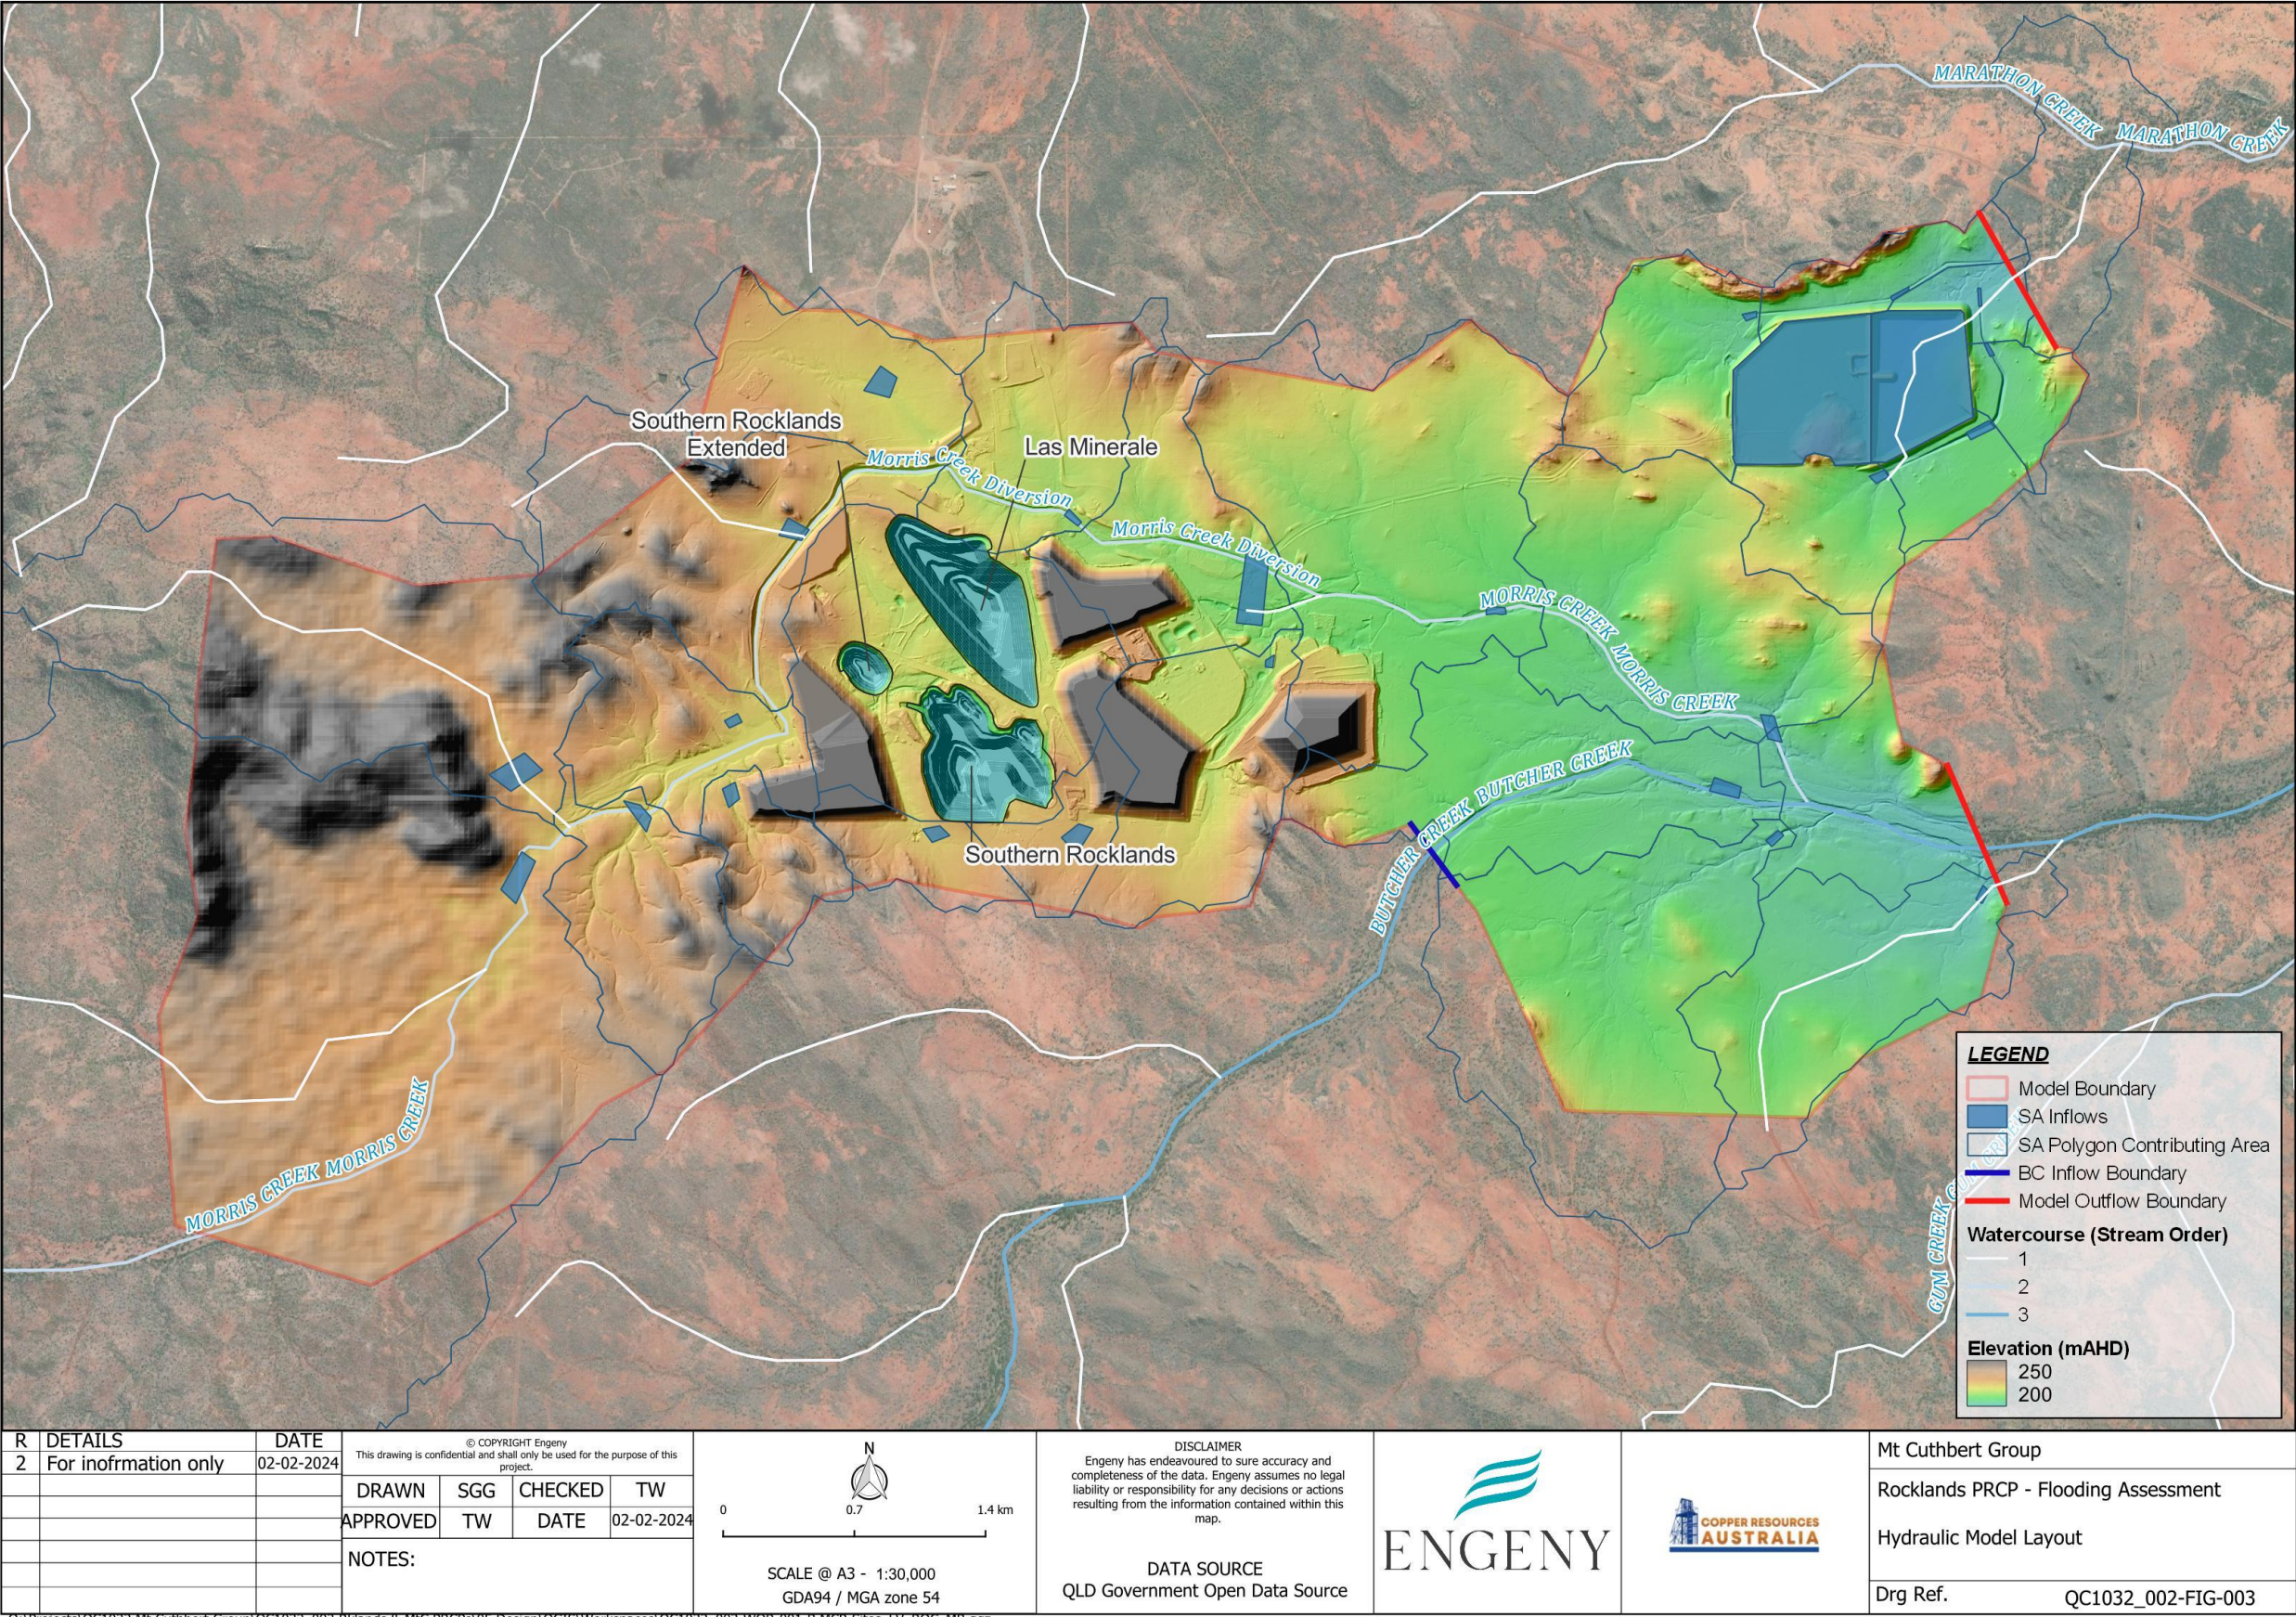


Figure 5.1: Rocklands Mine – Hydraulic Model Layout

6. FLOODING ASSESSMENT

The flood modelling results, including, peak flood depth, level, velocity and stream power are presented in Appendix A for the 1% AEP, 0.1% AEP and PMF events.

6.1 PRCP Final Landform Flooding Interactions

The flood modelling results have been used to identify locations where the 0.1% AEP and PMF flood events interact with the landform design. Key locations of interest include areas with notable ponding against the final rehabilitated WRDs and where increased velocities are predicted to occur.

6.1.1 Western WRD (PAF Cell)

The existing storage upstream of the site is known to pond upstream of the Morris Creek Diversion in rainfall events against the embankment, with the embankment crest level at RL 229.3 (ATCW 2014). The ponding is observed in the 1% AEP, 0.1% AEP and PMF flood results and slightly exceeds the existing diversion dam embankment crest in the PMF. Ponding against the adjacent rehabilitated WRD in reaches up to 9.4 m in the PMF, or a level of 230.0 m (0.7 m above existing embankment crest).

The overtopping of the embankment in the PMF could result in seepage ingress into the PAF Cell prior to capping. The conceptual closure design for the PAF Cell shown in Figure 6.1 designed the external faces of the PAF storage area to be covered by a low permeability compacted soil cover layer with a minimum thickness of 1m. An external layer of NAF waste rock is specified to form a batter slope of 1V:3H with a minimum width between 6m and 11m, and a thickness on the top surface of 2m. Following closure, the overtopping of the existing embankment is not expected to present a risk to the stability of the landform.

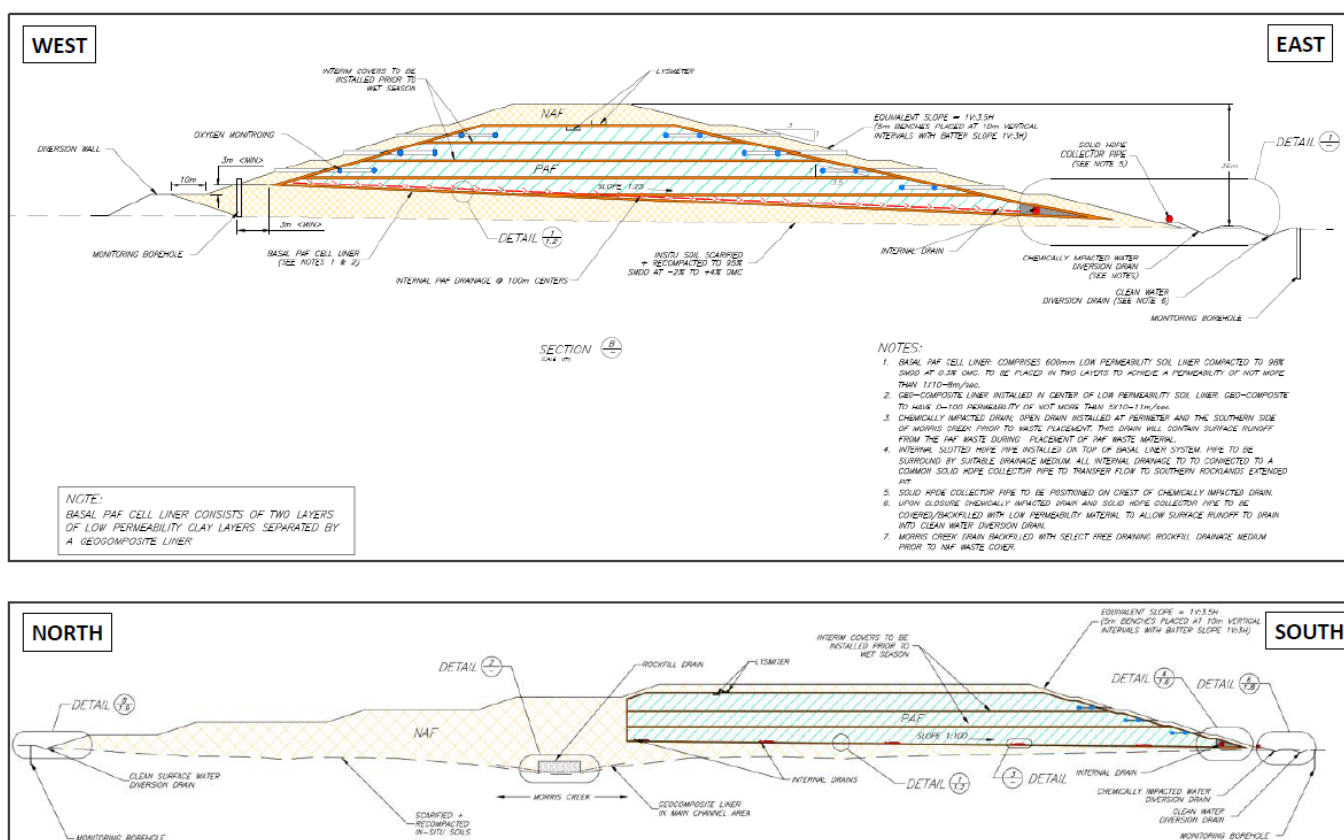


Figure 6.1: Section View through PA CELL (KPC 2011)

6.1.2 Residual Voids

Engeny understand the intention of CRA is that all residual voids have up to and including 0.1% AEP flood immunity.

Flood modelling indicates that with the construction of the diversion to the south of the southern WRD as shown in Figure 6.2, there are expected to be no impacts to residual voids from flood events up to a PMF.

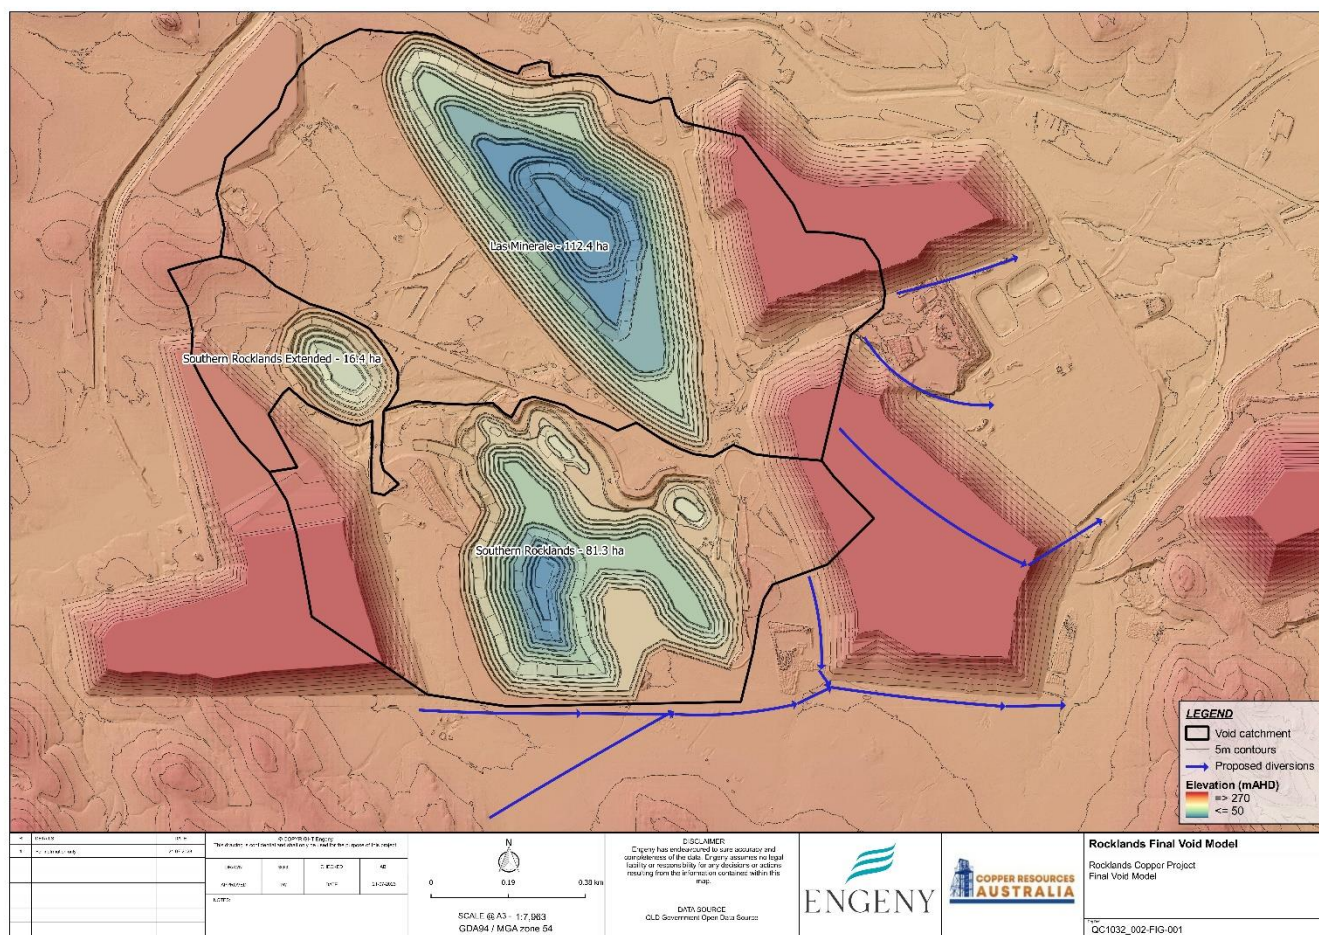


Figure 6.2: Final Void Catchments and Proposed Diversions

Flooding results associated with the 1% AEP, 0.1% AEP and PMF flows which include the proposed southern diversion are presented in Appendix A. The difference in PMF flood depth and extent with the proposed diversion, compared to the current PRCP landform, is shown in Figure 6.3. The proposed southern diversion is expected to have minor impact on a portion of the Morris Creek flows directly downstream of the diversion. No impact is expected within the Morris Creek Diversion or downstream Butcher Creek system.

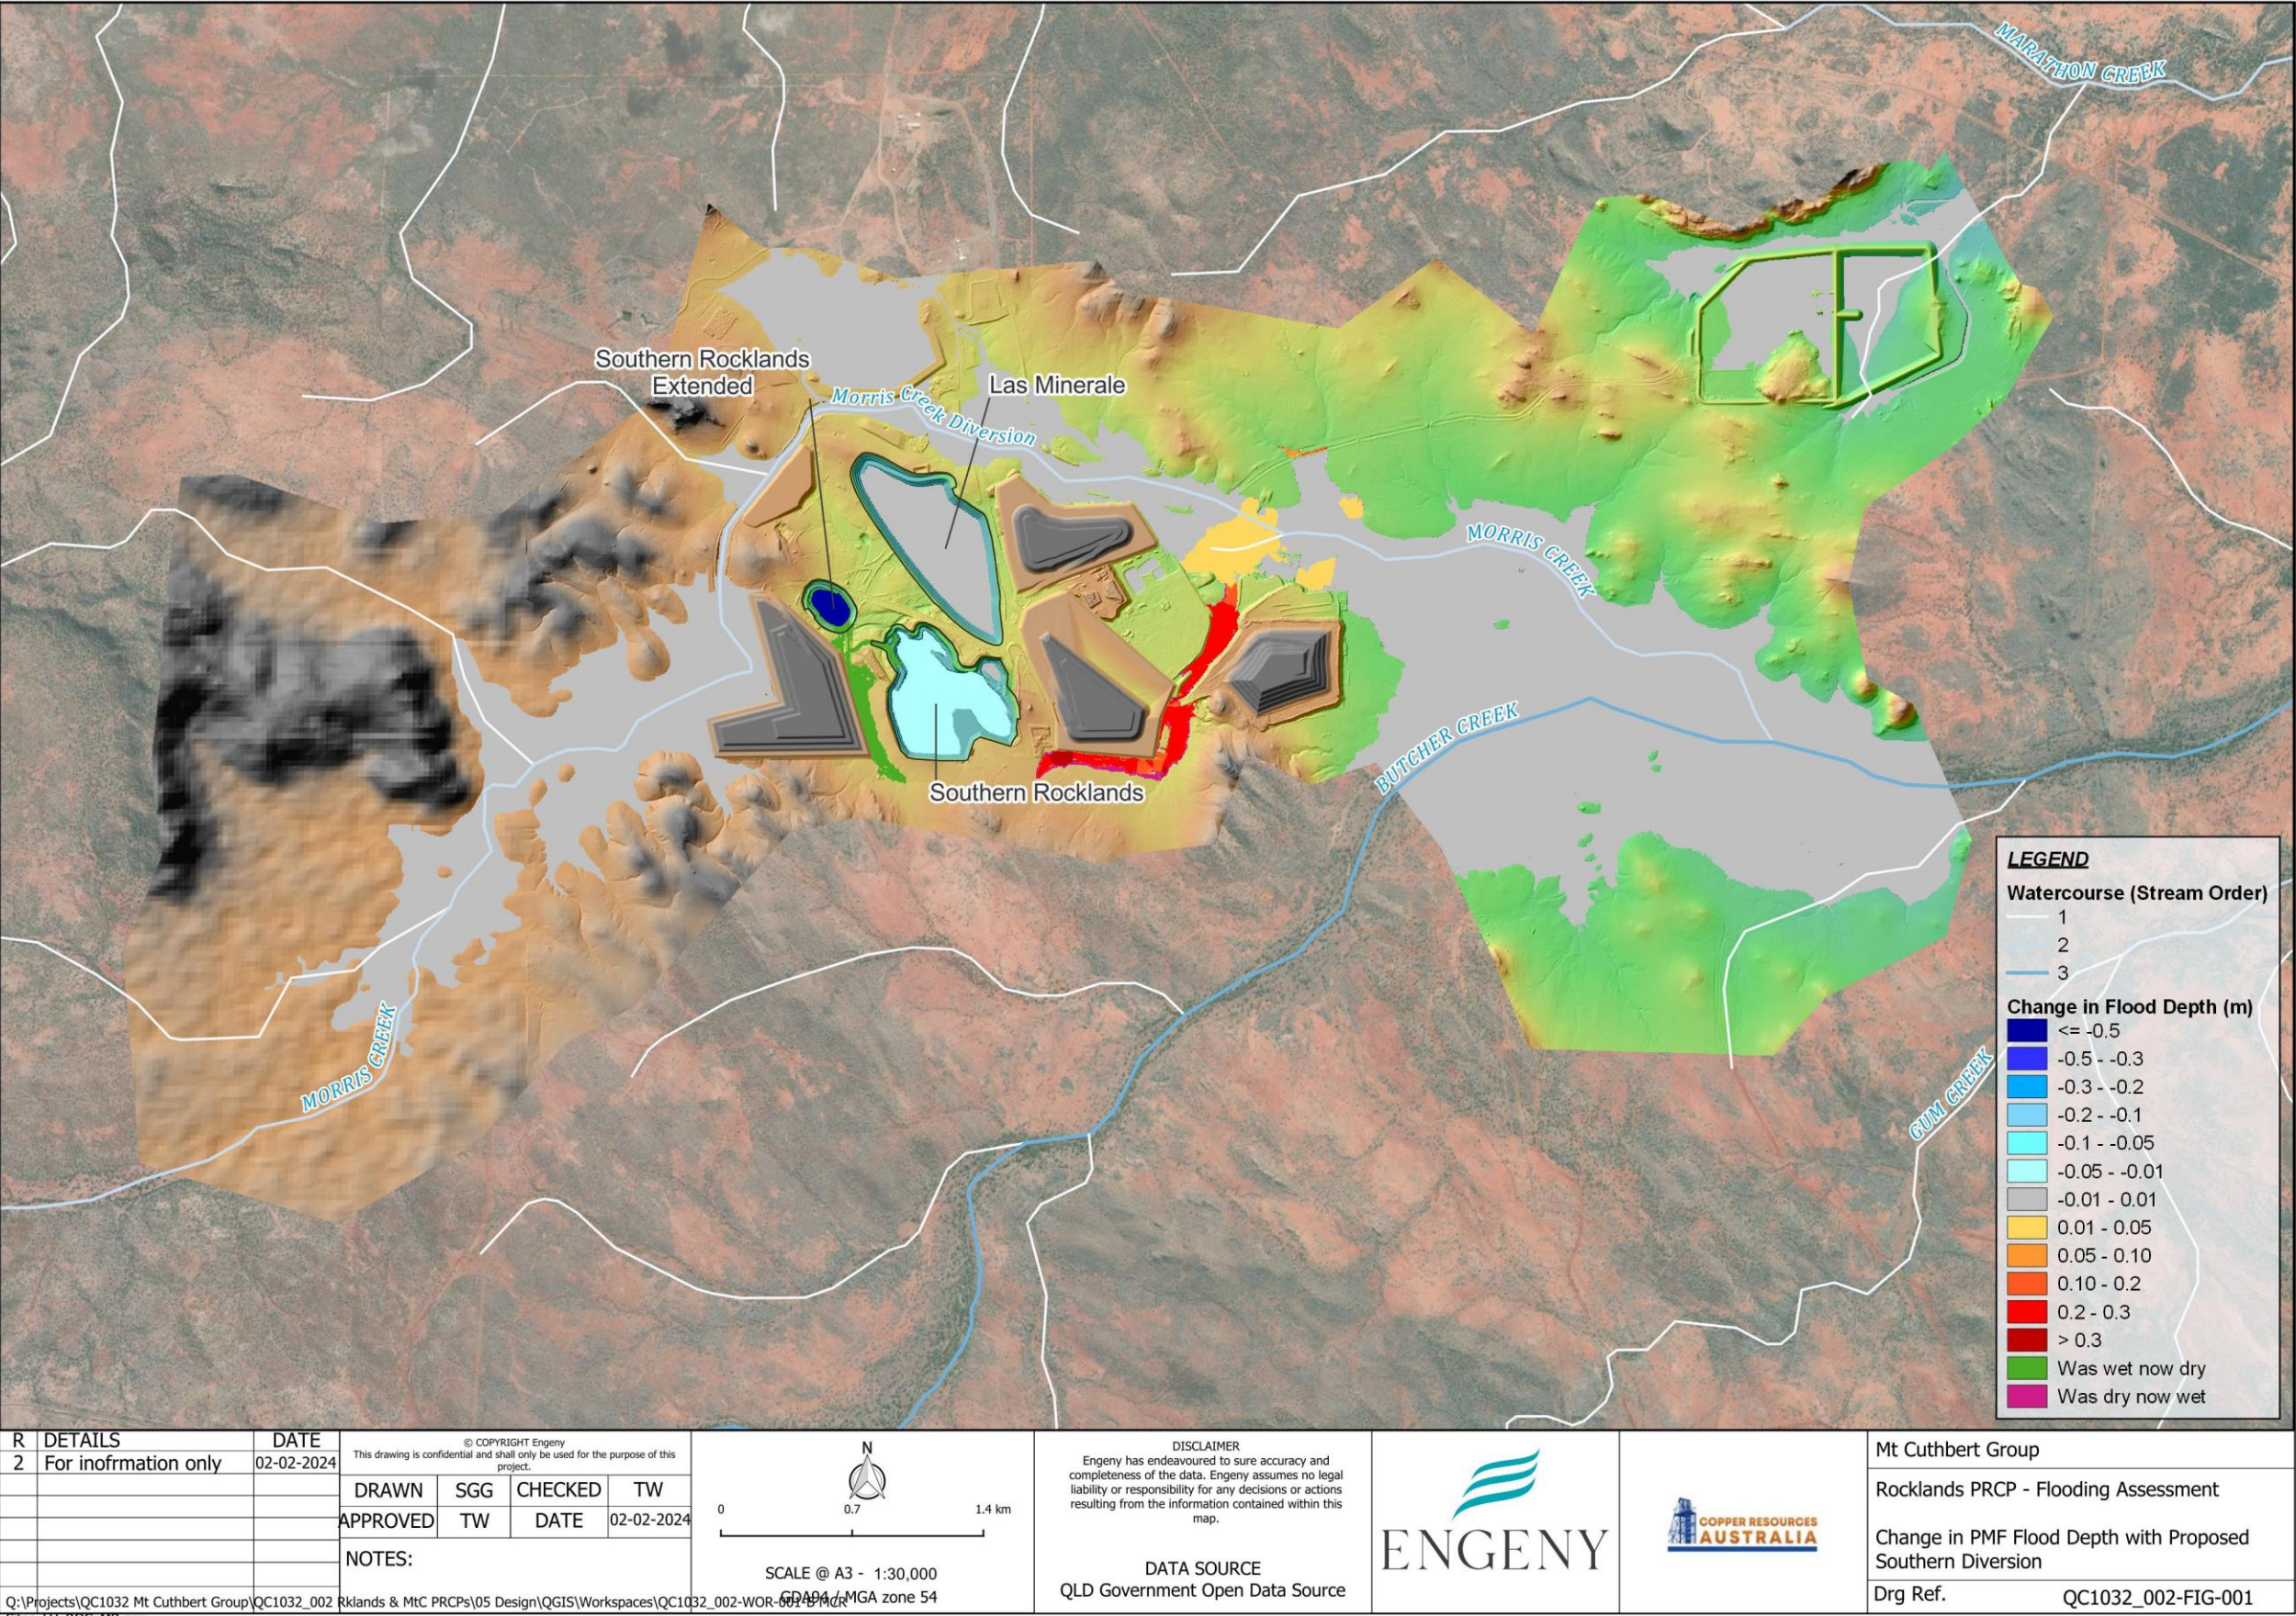


Figure 6.3: Change in PMF Flood Depth with Proposed Southern Diversion

6.1.3 Morris Creek Diversion

In the Rocklands EIS (DERM, 2011), the Morris Creek Diversion was proposed to maintain flows from the 1 in 1000 year ARI (0.1% AEP equivalent) flood event. MCR have proposed to increase the height of the existing levee on the downstream side of the Morris Creek Diversion to ensure flood immunity up to and including the PMF. Overtopping of the Morris Creek Diversion has potential to cause inundation to the Las Minerale and Southern Rocklands Extended final voids.

The PRCP flood modelling indicates that the proposed buttress levee is effective in containing flows through the Morris Creek Diversion in all modelled events.

The Australian Coal Association Research Program (ACARP) *criteria for functioning river landscapes units in mining and post mining landscapes* (ACARP, 2014) is a recognised guideline for design of watercourse diversions within Queensland. ACARP (2014) provides guidance on hydraulic parameters which represent a stable watercourse. *As the Morris Creek Diversion is proposed to be permanent structure retained after mine closure, further assessment of the Morris Creek Diversion against the ACARP stability criteria would be required prior to relinquishment.*

6.1.4 Marathon Creek (TSF) Diversions

Two clean water diversions around the TSF cells are included in the final PRCP landform. The Northern (existing) diversion is typically capable of conveying flows up to and including the 0.1% AEP event. Overtopping of the Northern diversion occurs in the PMF, resulting in ponding against the embankment of the TSF cells. The proposed Eastern diversion was included in the model, in accordance with the proposed PRCP final landform designs and is typically capable of conveying flows up to and including the PMF event.

6.2 Flood Risk

6.2.1 Flow Velocity

The 0.1% AEP flows are shown in Figure 6.4 and are expected to reach velocities of up to 2.3 m/s to 3.6 m/s in the Morris Creek Diversion. There are also low velocity (<1.5 m/s) flows against all WRDS. The erosion risk to the landform and Morris Creek Diversion for a 0.1% AEP is expected to be low.

The PMF flows are shown in Figure 6.5 and are expected to reach velocities from 3.5 to greater than 4.5 m/s (maximum velocity of approximately 5.6m/s) in the Morris Creek Diversion. There are also low velocity (<1.5 m/s) flows against the Western, Eastern and Southern WRDs. Flows against the Northern WRD are slightly increased but are not expected to cause significant erosion. The erosion risk to the landform and Morris Creek Diversion for a PMF is expected to be low.

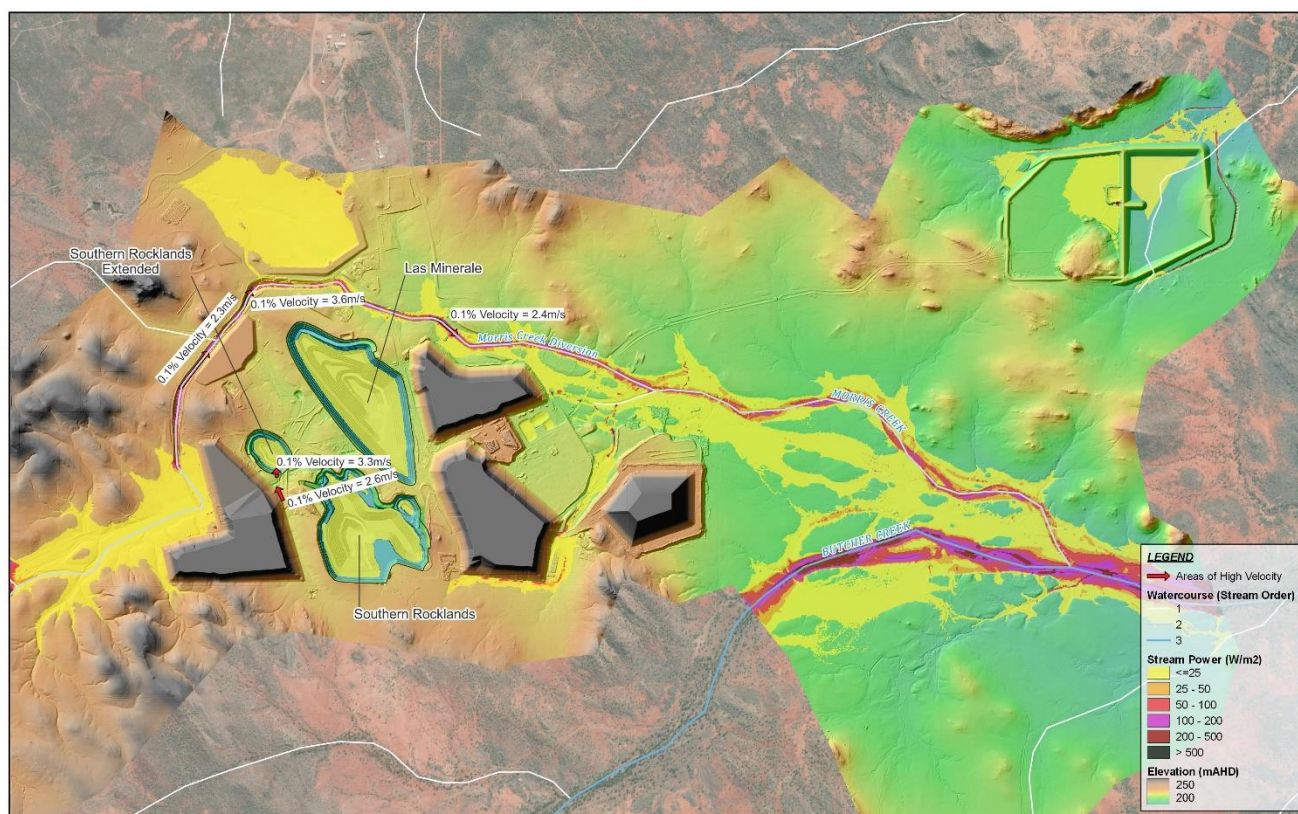


Figure 6.4: 0.1% AEP Stream Power for Final Landform

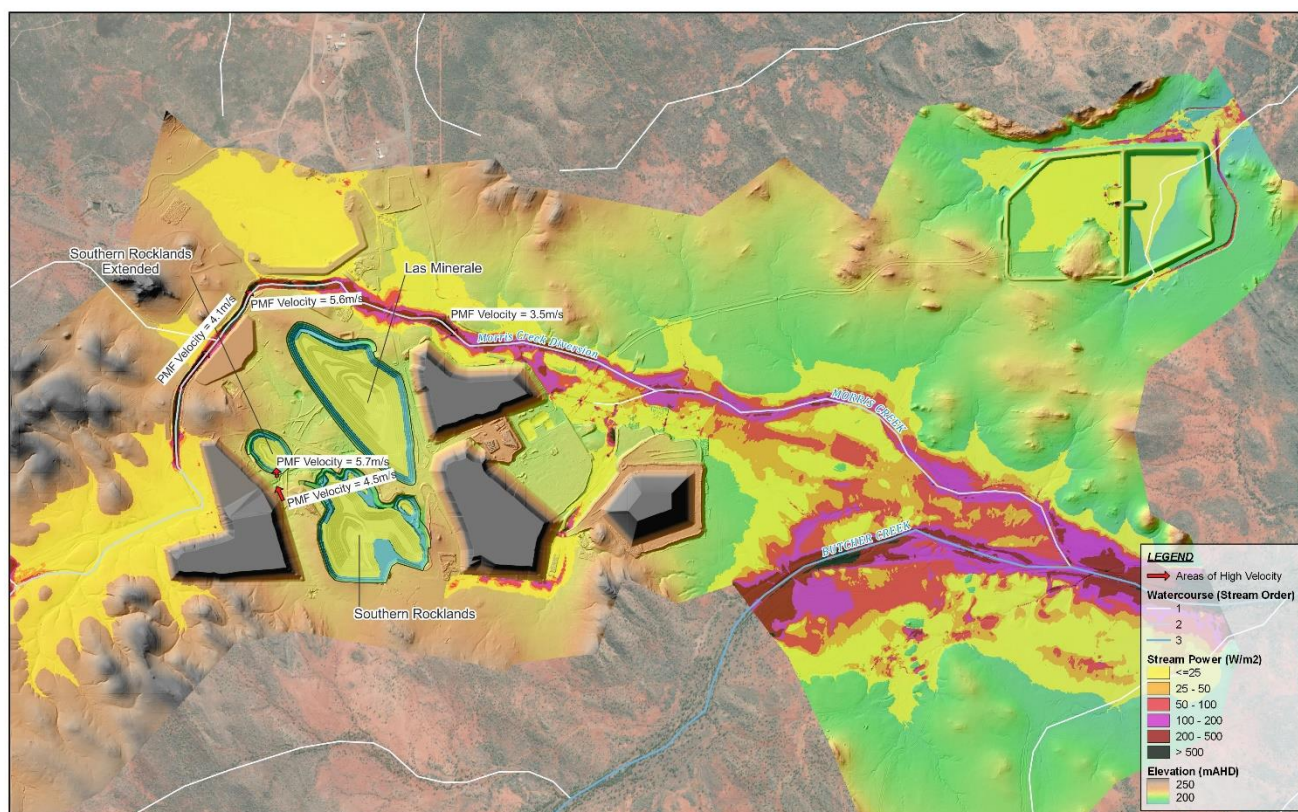


Figure 6.5: PMF Stream Power for Final Landform

6.2.2 Flood Velocity and Landform Erosion Risk Profile

In accordance with the DES Progressive Rehabilitation and Closure Plans (PRCP) Guideline (ESR/2019/4964, Version 3.00), a flood risk profile has been developed.

Components of the final landforms with potential flooding interactions (refer to Section 6.1) have been reviewed against the Rocklands flooding assessment peak velocity results for the 1% AEP, 0.1% AEP flood event and the PMF (Appendix A) to assess the risk of landform erosion under very rare and extreme flooding. The assessment of landform erosion risk from regional flooding can be summarised as:

- The final landform voids and WRDs are located in a floodplain storage area of Morris Creek.
- The final TSF Cells are located on a tributary of Marathon Creek.
- Flooding against the final landform rehabilitated WRDs is expected to have moderate flow velocities up to 4.5 m/s in localised locations adjacent to the WRDs located east of the Las Minerale and Southern Rocklands voids in the PMF only. Very low flow velocity in the 0.1% AEP (<1.5 m/s), indicating a low risk of erosion to the rehabilitated landforms.
- The proposed PRCP landform provides PMF flood immunity to the final voids, assuming a clean water diversion to the south of Southern Rocklands void is implemented.
- Isolated locations within the Morris Creek Diversion channel are expected to have 0.1% AEP and PMF flow velocities above 4.5 m/s (maximum of 5.6 m/s in the PMF) with the potential to cause localised erosion where not vegetated. It is understood the diversion is cut into rock, and as such could be expected to be resistant to erosion. It is noted that in large events it is expected that natural undisturbed watercourse and landform impacts by flooding would also have erosion.
- PMF flows within the existing and proposed clean water diversion around the TSF cells typically remain below 2.5 m/s, with very low flow velocity in the 0.1% AEP (<1.5 m/s), indicating low risk of erosion with well-established vegetation.
- The overall risk of erosion from flooding is low considering the very low likelihood of a PMF event and long-term well-established vegetation will provide suitable erosion protection.


7. REFERENCES


- ACARP. (2014). *Criteria for functioning river landscape units in mining and post mining landscapes*. Australian Coal Association Research Program.
- Ball J, B. M. (2019). *Australian Rainfall and Runoff: A Guide to Flood Estimation*. Commonwealth of Australia.
- BoM. (2003). *The Estimation of Probable Maximum Precipitation in Australia: Generalised Short-Duration Method*. Melbourne, Australia: Bureau of Meteorology.
- BoM. (2019). *Design Rainfall Data System*. Retrieved from Bureau of Meteorology:
<http://www.bom.gov.au/water/designRainfalls/revised-ifd/>
- BoM. (2022). *ARR Data Hub*. Retrieved from <https://data.arr-software.org/>
- DERM. (2011). *EIS Assessment Report: Rocklands Group Copper Project proposed by Cudoco Limited*. Queensland Government: Department of Environment and Resource Management.

8. QUALIFICATIONS

- (a) In preparing this document, including all relevant calculation and modelling, Engeny Australia Pty Ltd (Engeny) has exercised the degree of skill, care and diligence normally exercised by members of the engineering profession and has acted in accordance with accepted practices of engineering principles.
- (b) Engeny has used reasonable endeavours to inform itself of the parameters and requirements of the project and has taken reasonable steps to ensure that the works and document is as accurate and comprehensive as possible given the information upon which it has been based including information that may have been provided or obtained by any third party or external sources which has not been independently verified.
- (c) Engeny reserves the right to review and amend any aspect of the works performed including any opinions and recommendations from the works included or referred to in the works if:
 - (i) Additional sources of information not presently available (for whatever reason) are provided or become known to Engeny; or
 - (ii) Engeny considers it prudent to revise any aspect of the works in light of any information which becomes known to it after the date of submission.
- (d) Engeny does not give any warranty nor accept any liability in relation to the completeness or accuracy of the works, which may be inherently reliant upon the completeness and accuracy of the input data and the agreed scope of works. All limitations of liability shall apply for the benefit of the employees, agents and representatives of Engeny to the same extent that they apply for the benefit of Engeny.
- (e) This document is for the use of the party to whom it is addressed and for no other persons. No responsibility is accepted to any third party for the whole or part of the contents of this Report.
- (f) If any claim or demand is made by any person against Engeny on the basis of detriment sustained or alleged to have been sustained as a result of reliance upon the Report or information therein, Engeny will rely upon this provision as a defence to any such claim or demand.
- (g) This Report does not provide legal advice.


APPENDIX A: 1% AEP, 0.1% AEP AND PMF FLOOD ASSESSMENT RESULTS

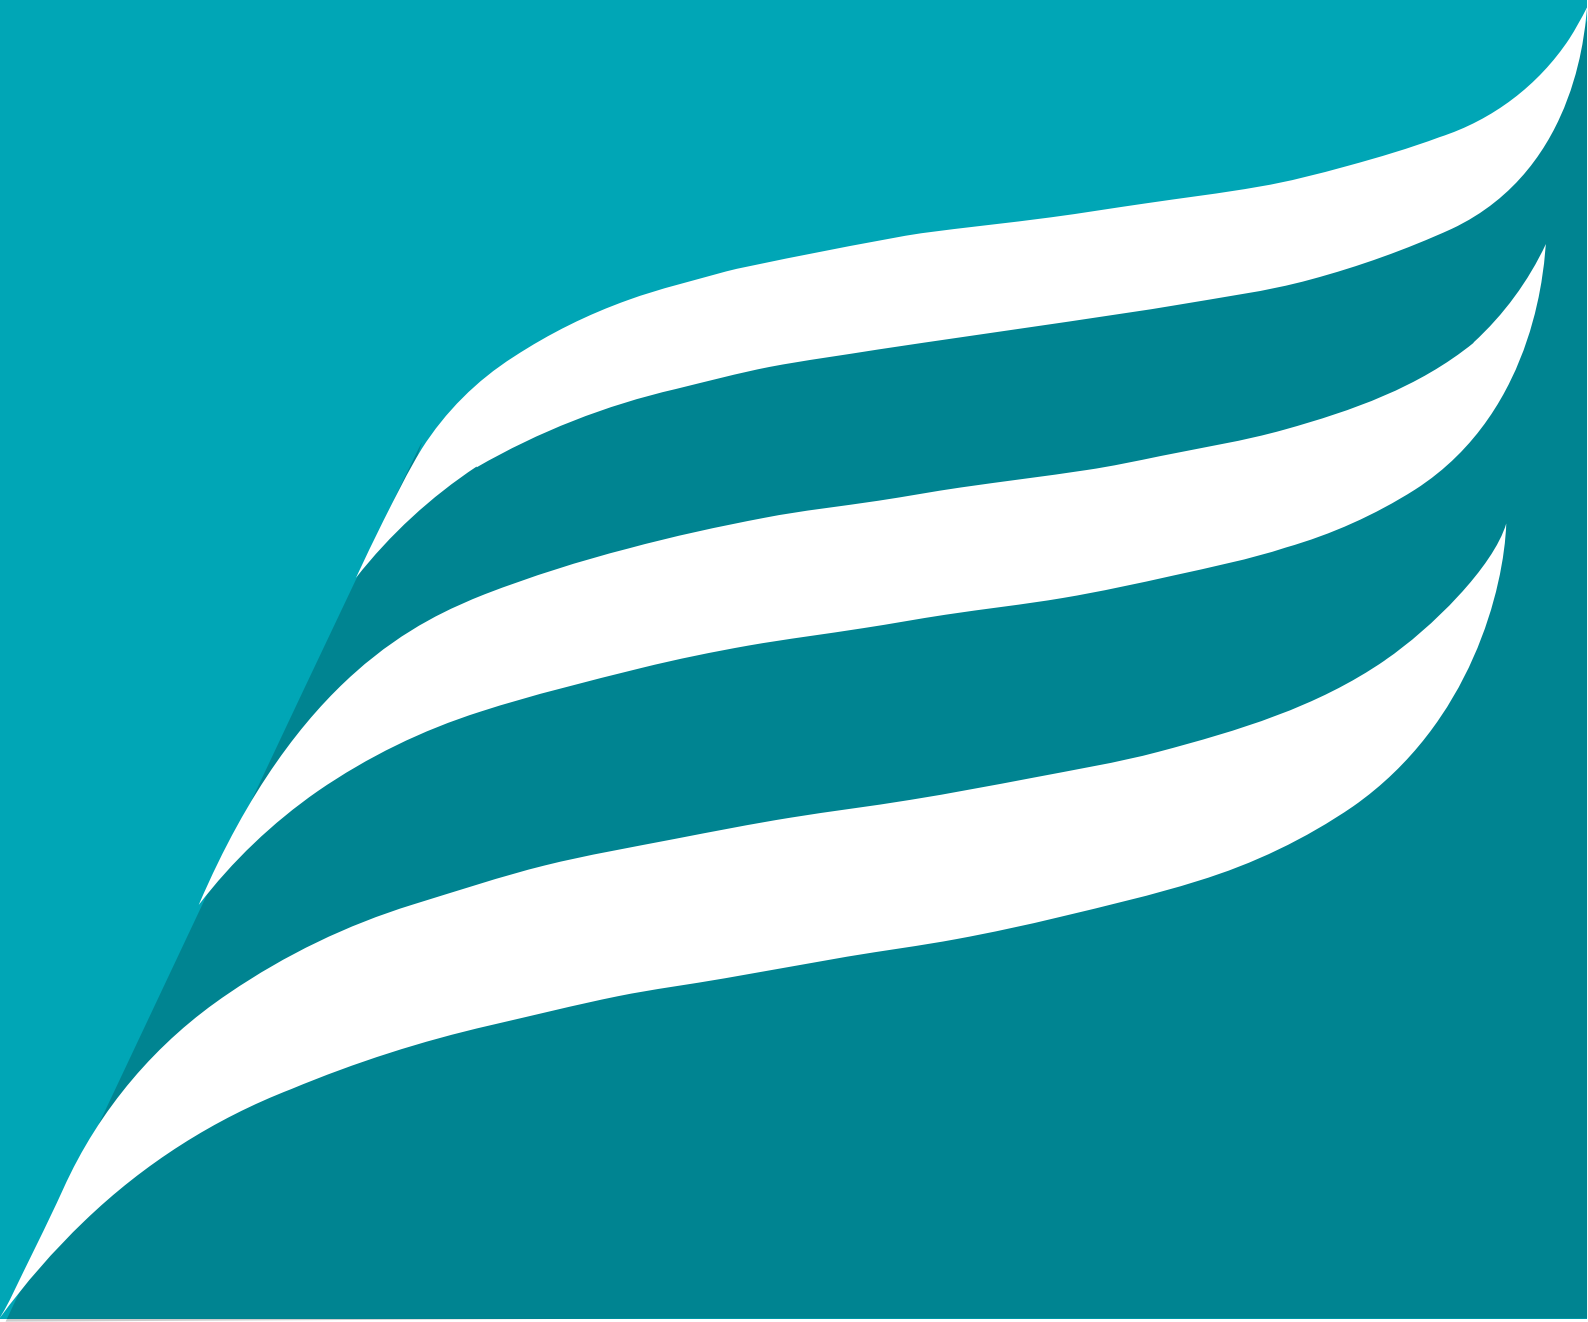

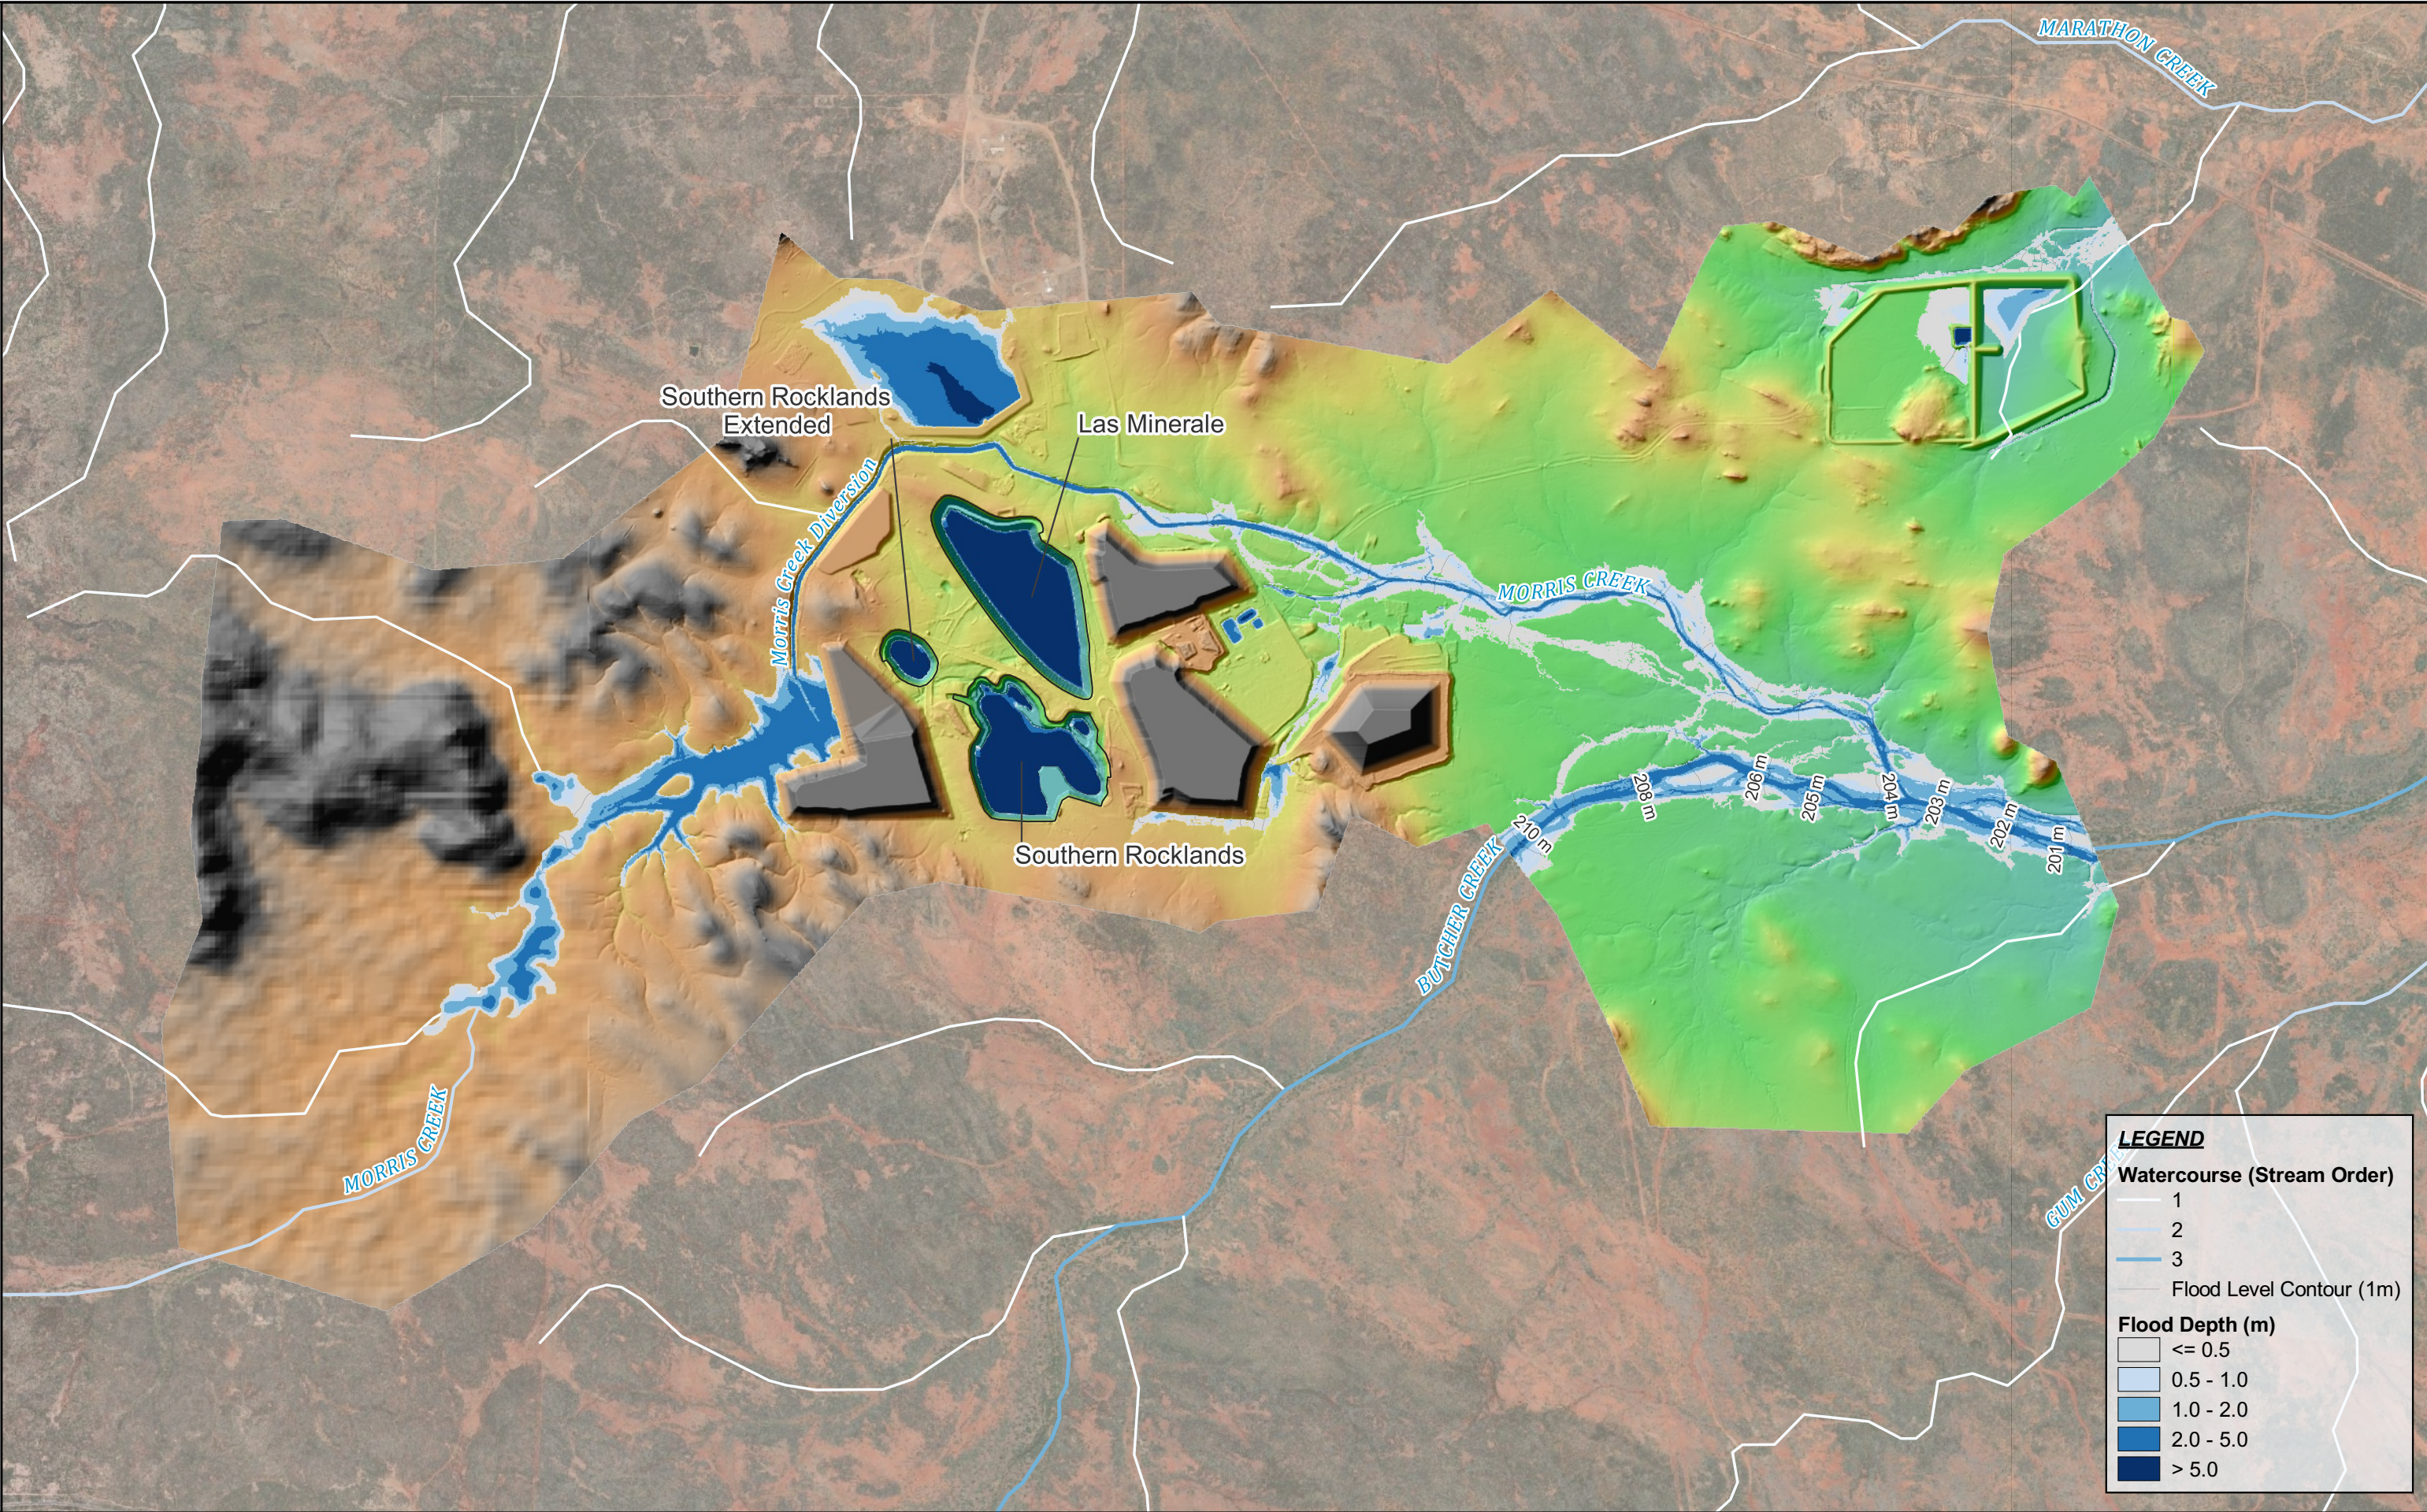

R	DETAILS	DATE
1	For information only	09-08-2024
\\online.com\files\BNManagement\Projects\QC1032 Mt Cuthbert Group\QC1032_002 Rklands & MtC PRCPs\05 Design\QGIS\Workspaces\QC1032_002-WOR-001-B MCR Sites_LV_ROC_MB.qgz		

© COPYRIGHT Engeny This drawing is confidential and shall only be used for the purpose of this project.			
DRAWN	LV	CHECKED	TW
APPROVED	TW	DATE	09-08-2024
NOTES:			

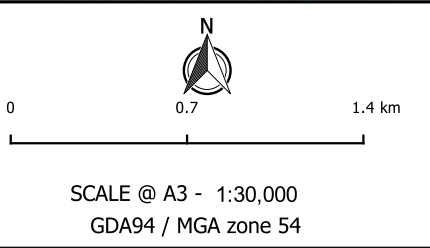


DISCLAIMER
Engeny has endeavoured to ensure accuracy and completeness of the data. Engeny assumes no legal liability or responsibility for any decisions or actions resulting from the information contained within this map.

DATA SOURCE
QLD Government Open Data Source



Mt Cuthbert Group	
Rocklands PRCP - Flooding Assessment	
Peak Flood Depth and Water Level 1% AEP	
Drg Ref.	QC1032_002-FIG-Appendix A

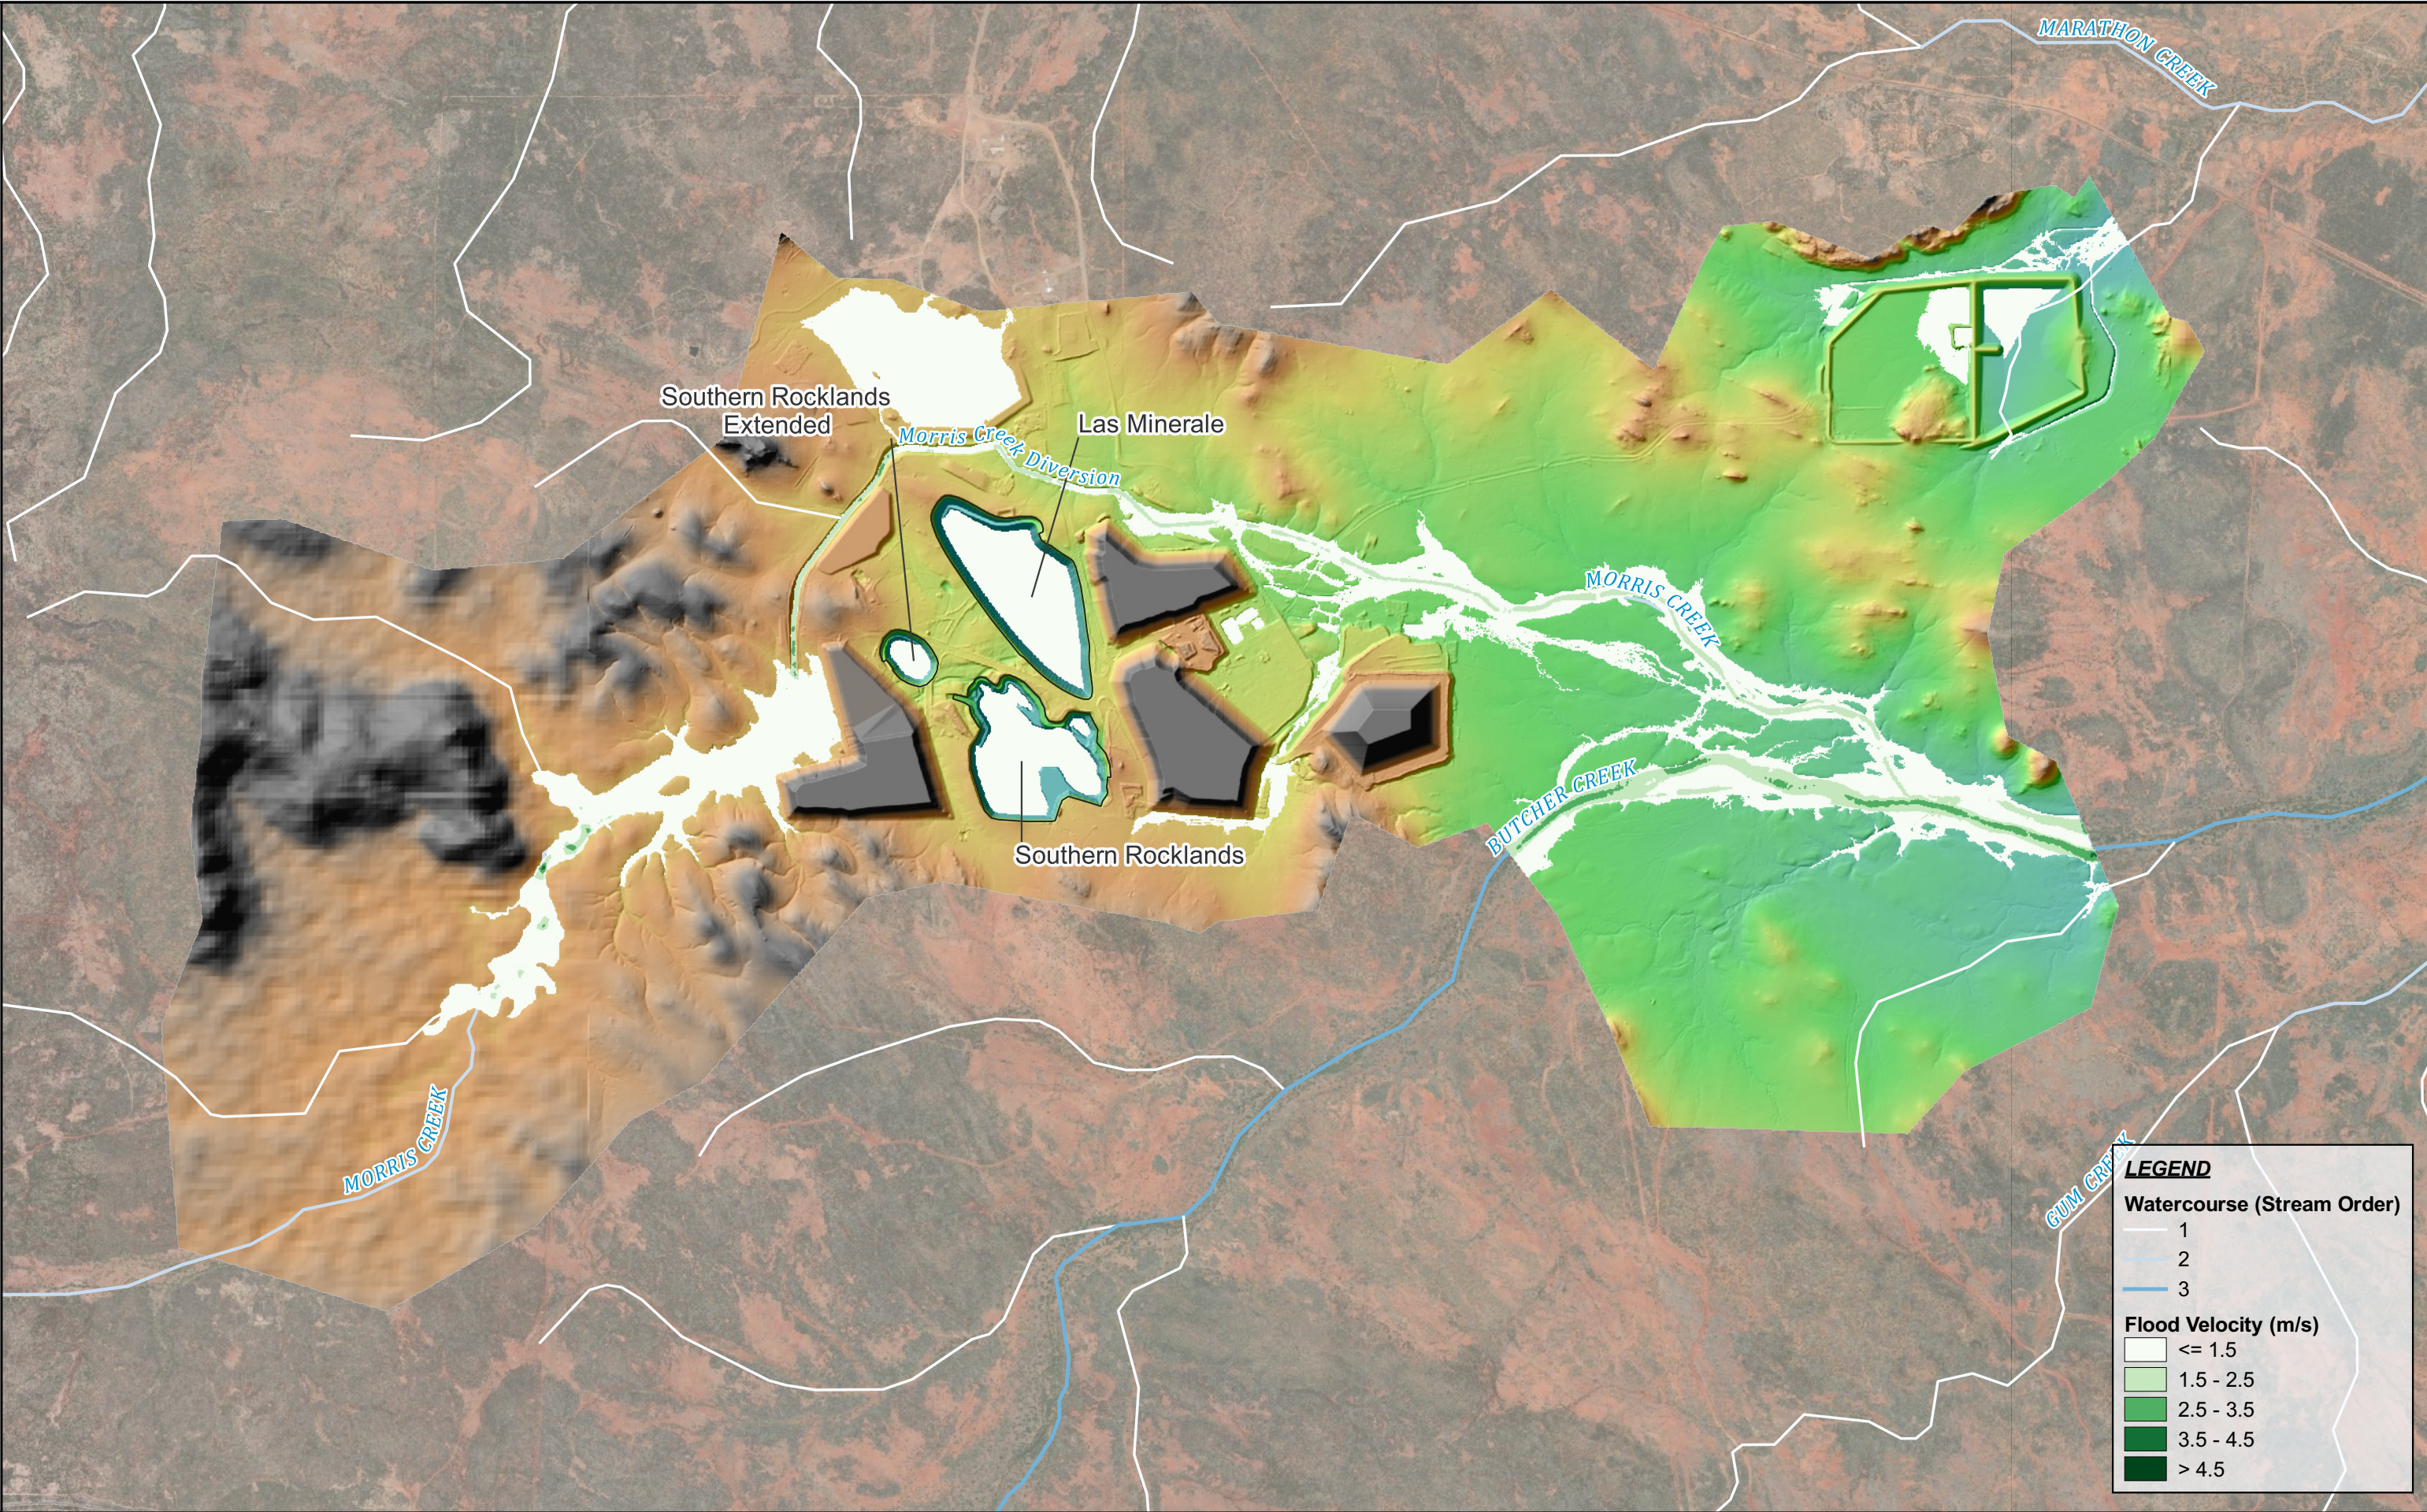

R	DETAILS	DATE
1	For inofrmation only	09-08-2024
\\online.com\files\BNEManagement\Projects\QC1032 Mt Cuthbert Group\QC1032_002 Rklands & MtC PRCPs\05 Design\QGIS\Workspaces\QC1032_002-WOR-001-B MCR Sites_LV_ROC_MB.qgz		

© COPYRIGHT Engeny This drawing is confidential and shall only be used for the purpose of this project.			
DRAWN	LV	CHECKED	TW
APPROVED	TW	DATE	09-08-2024

NOTES:



0 0.7 1.4 km


SCALE @ A3 - 1:30,000
GDA94 / MGA zone 54

DISCLAIMER
Engeny has endeavoured to sure accuracy and completeness of the data. Engeny assumes no legal liability or responsibility for any decisions or actions resulting from the information contained within this map.

DATA SOURCE
QLD Government Open Data Source




Mt Cuthbert Group	
Rocklands PRCP - Flooding Assessment	
Peak Flood Velocity 1% AEP	
Drg Ref.	QC1032_002-FIG-Appendix A

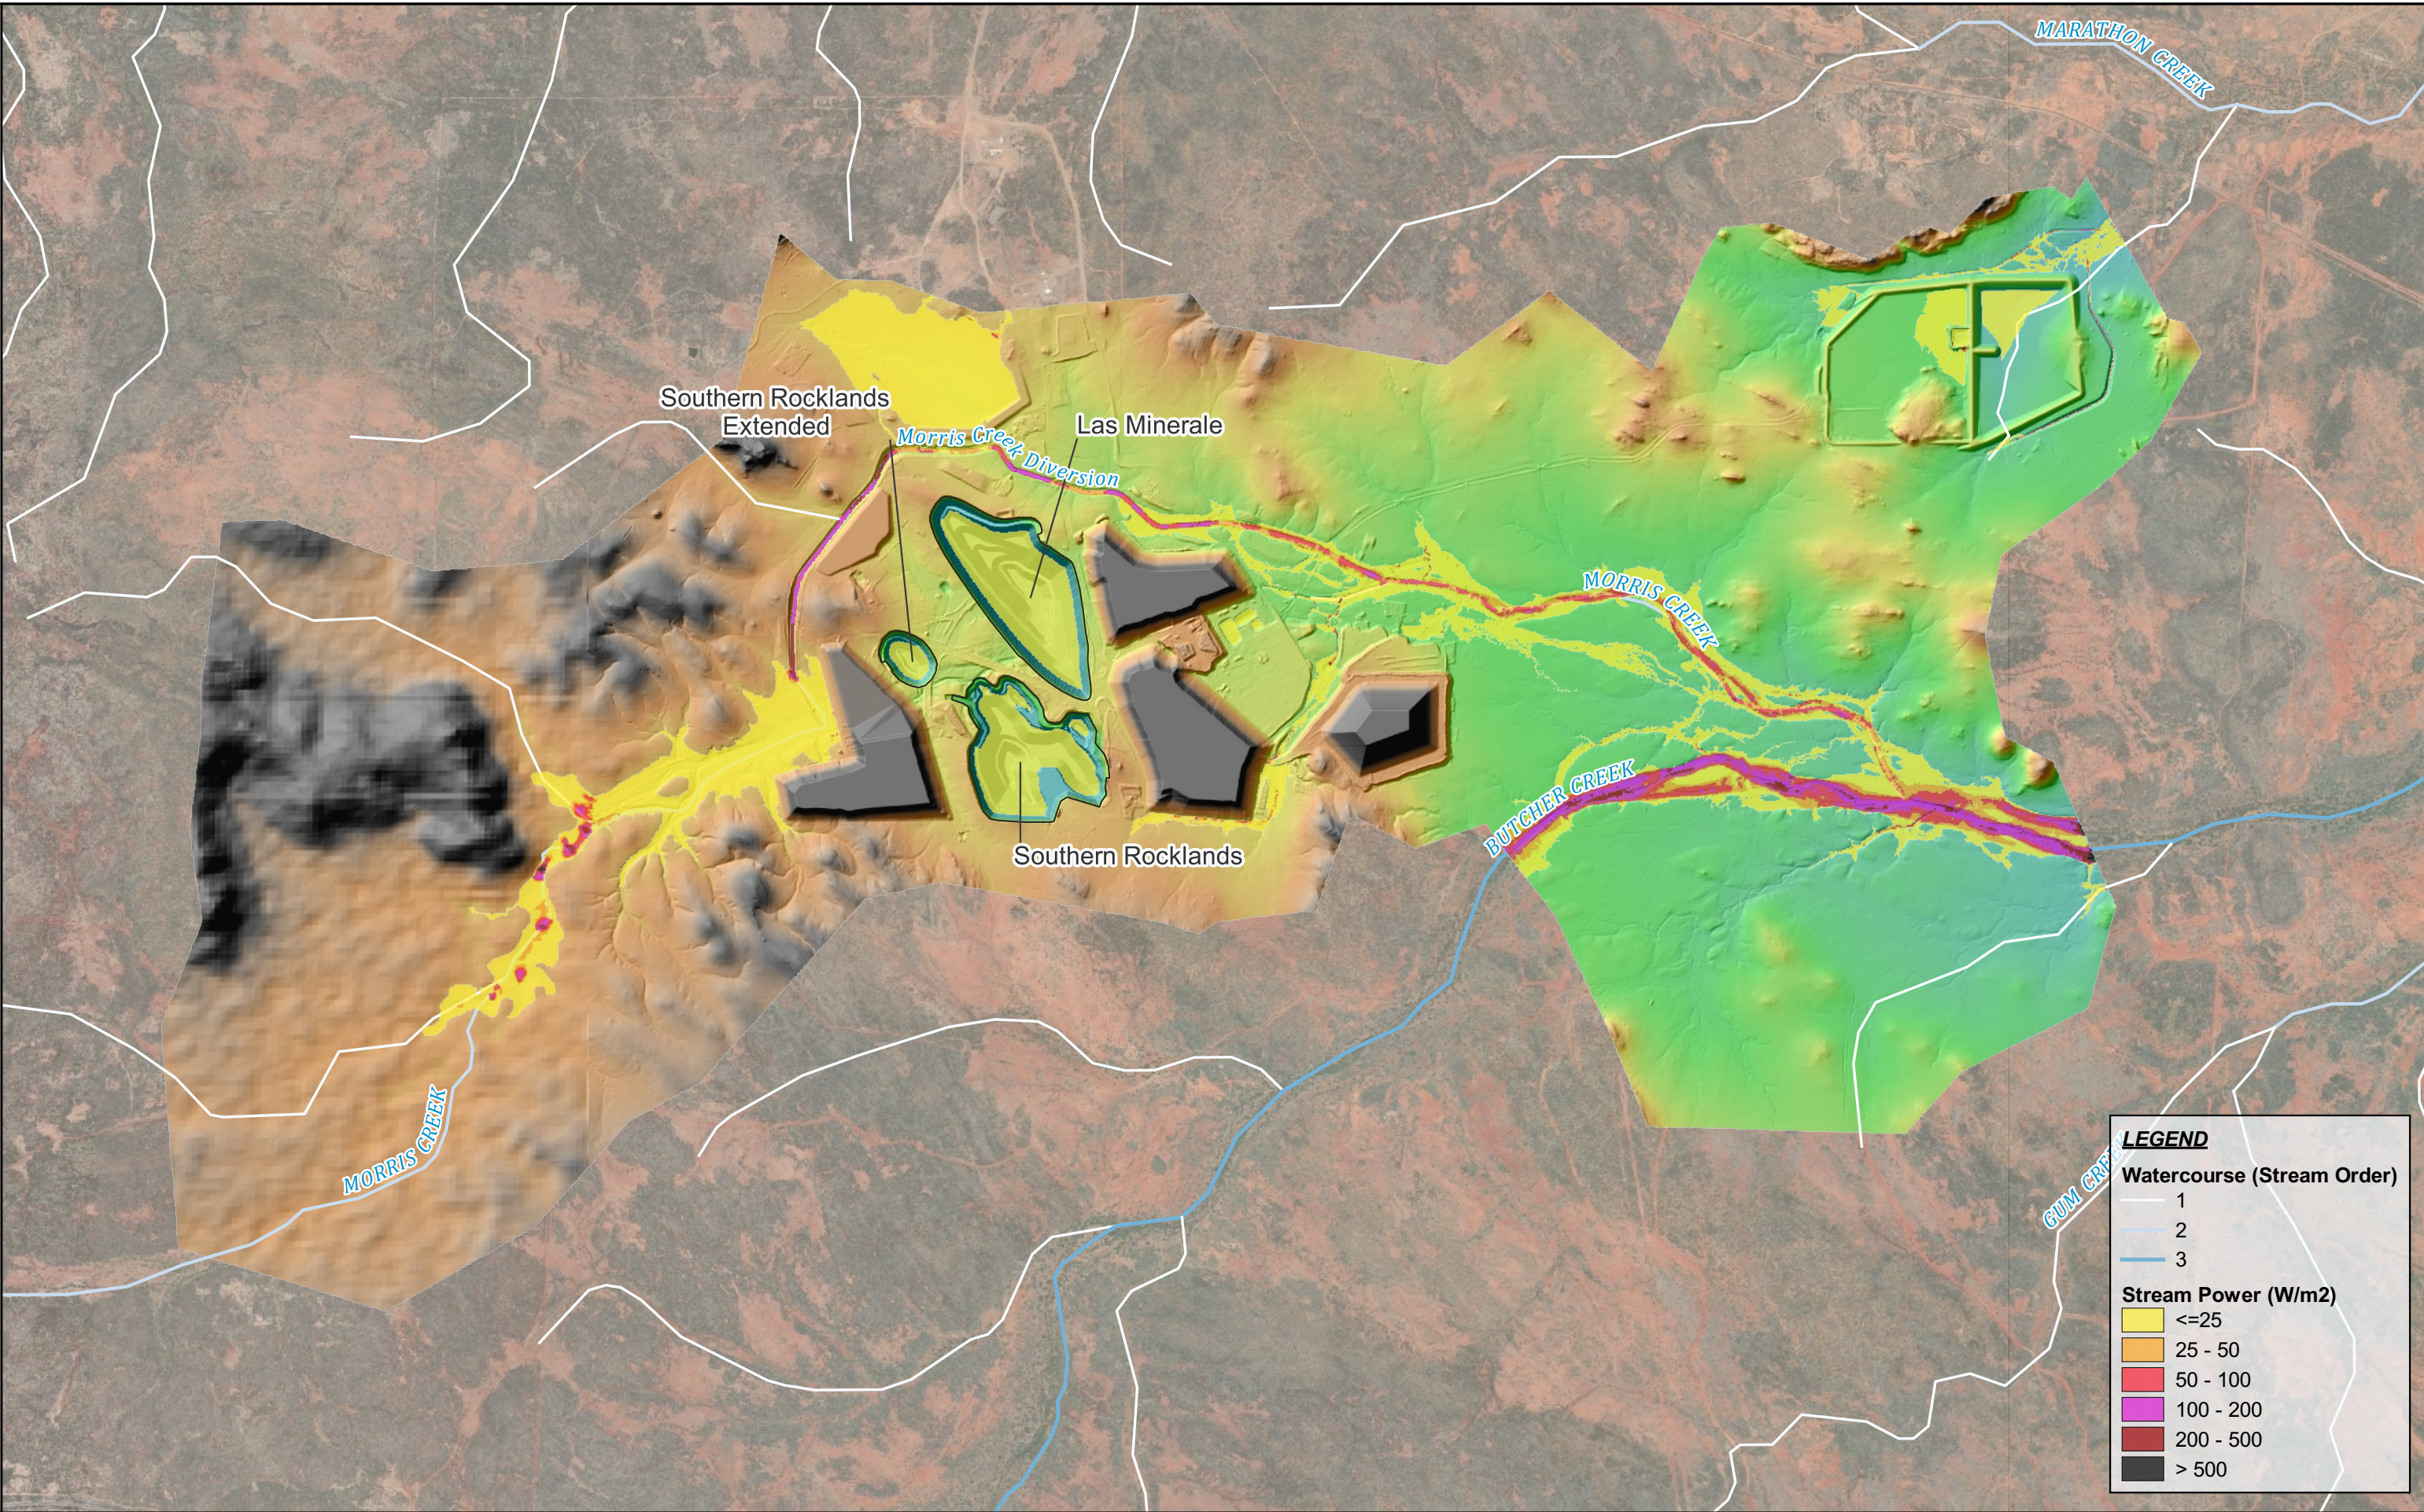

R	DETAILS	DATE
1	For information only	09-08-2024
\\online.com\files\BNEManagement\Projects\QC1032 Mt Cuthbert Group\QC1032_002 Rklnds & MtC PRCPs\05 Design\QGIS\Workspaces\QC1032_002-WOR-001-B MCR Sites_LV_ROC_MB.qgz		

© COPYRIGHT Engeny This drawing is confidential and shall only be used for the purpose of this project.			
DRAWN	LV	CHECKED	TW
APPROVED	TW	DATE	09-08-2024
NOTES:			

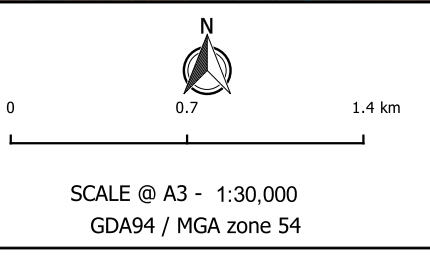


DISCLAIMER
Engeny has endeavoured to ensure accuracy and completeness of the data. Engeny assumes no legal liability or responsibility for any decisions or actions resulting from the information contained within this map.

DATA SOURCE
QLD Government Open Data Source




Mt Cuthbert Group	
Rocklands PRCP - Flooding Assessment	
Peak Stream Power	1% AEP
Drg Ref.	QC1032_002-FIG-Appendix A

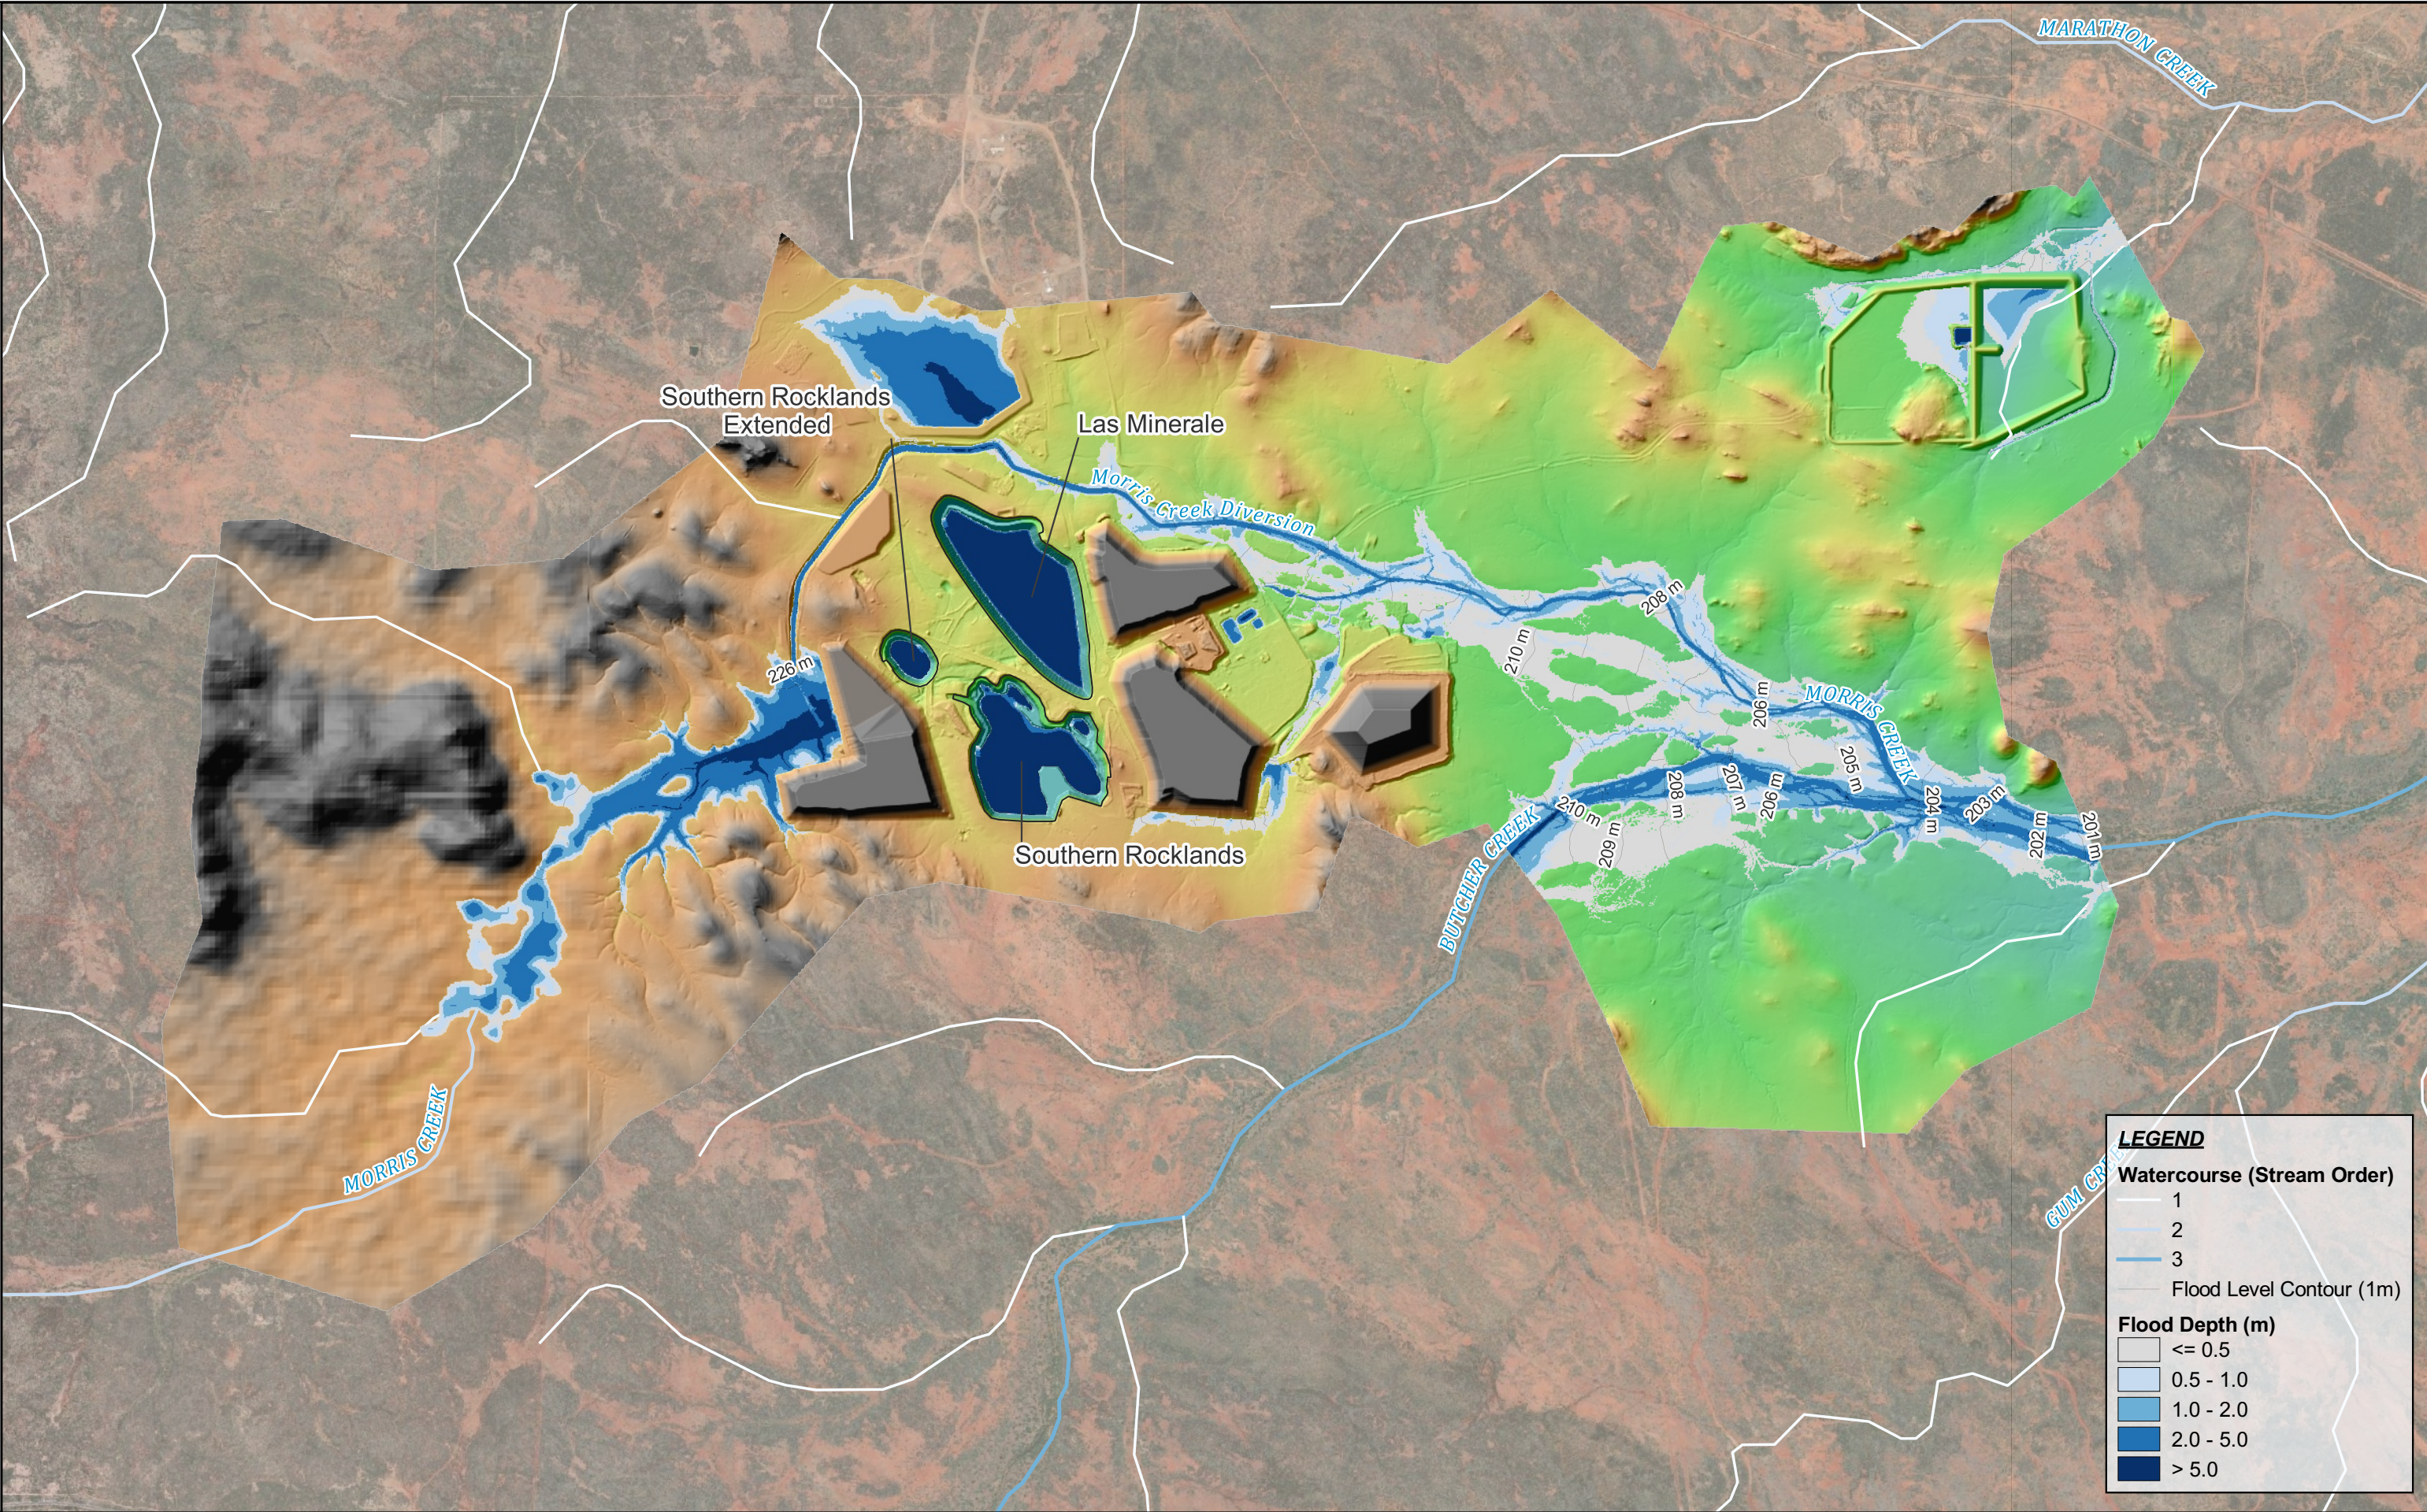

R	DETAILS	DATE
1	For information only	09-08-2024
\\online.com\files\BNEManagement\Projects\QC1032 Mt Cuthbert Group\QC1032_002 Rklands & MtC PRCPs\05 Design\QGIS\Workspaces\QC1032_002-WOR-001-B MCR Sites_LV_ROC_MB.qgz		

© COPYRIGHT Engeny This drawing is confidential and shall only be used for the purpose of this project.			
DRAWN	LV	CHECKED	TW
APPROVED	TW	DATE	09-08-2024

NOTES:

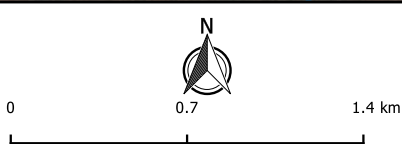


SCALE @ A3 - 1:30,000
GDA94 / MGA zone 54

DISCLAIMER
Engeny has endeavoured to ensure accuracy and completeness of the data. Engeny assumes no legal liability or responsibility for any decisions or actions resulting from the information contained within this map.

DATA SOURCE
QLD Government Open Data Source




Mt Cuthbert Group	
Rocklands PRCP - Flooding Assessment	
Peak Flood Depth and Water Level 0.1% AEP	
Drg Ref.	QC1032_002-FIG-Appendix A

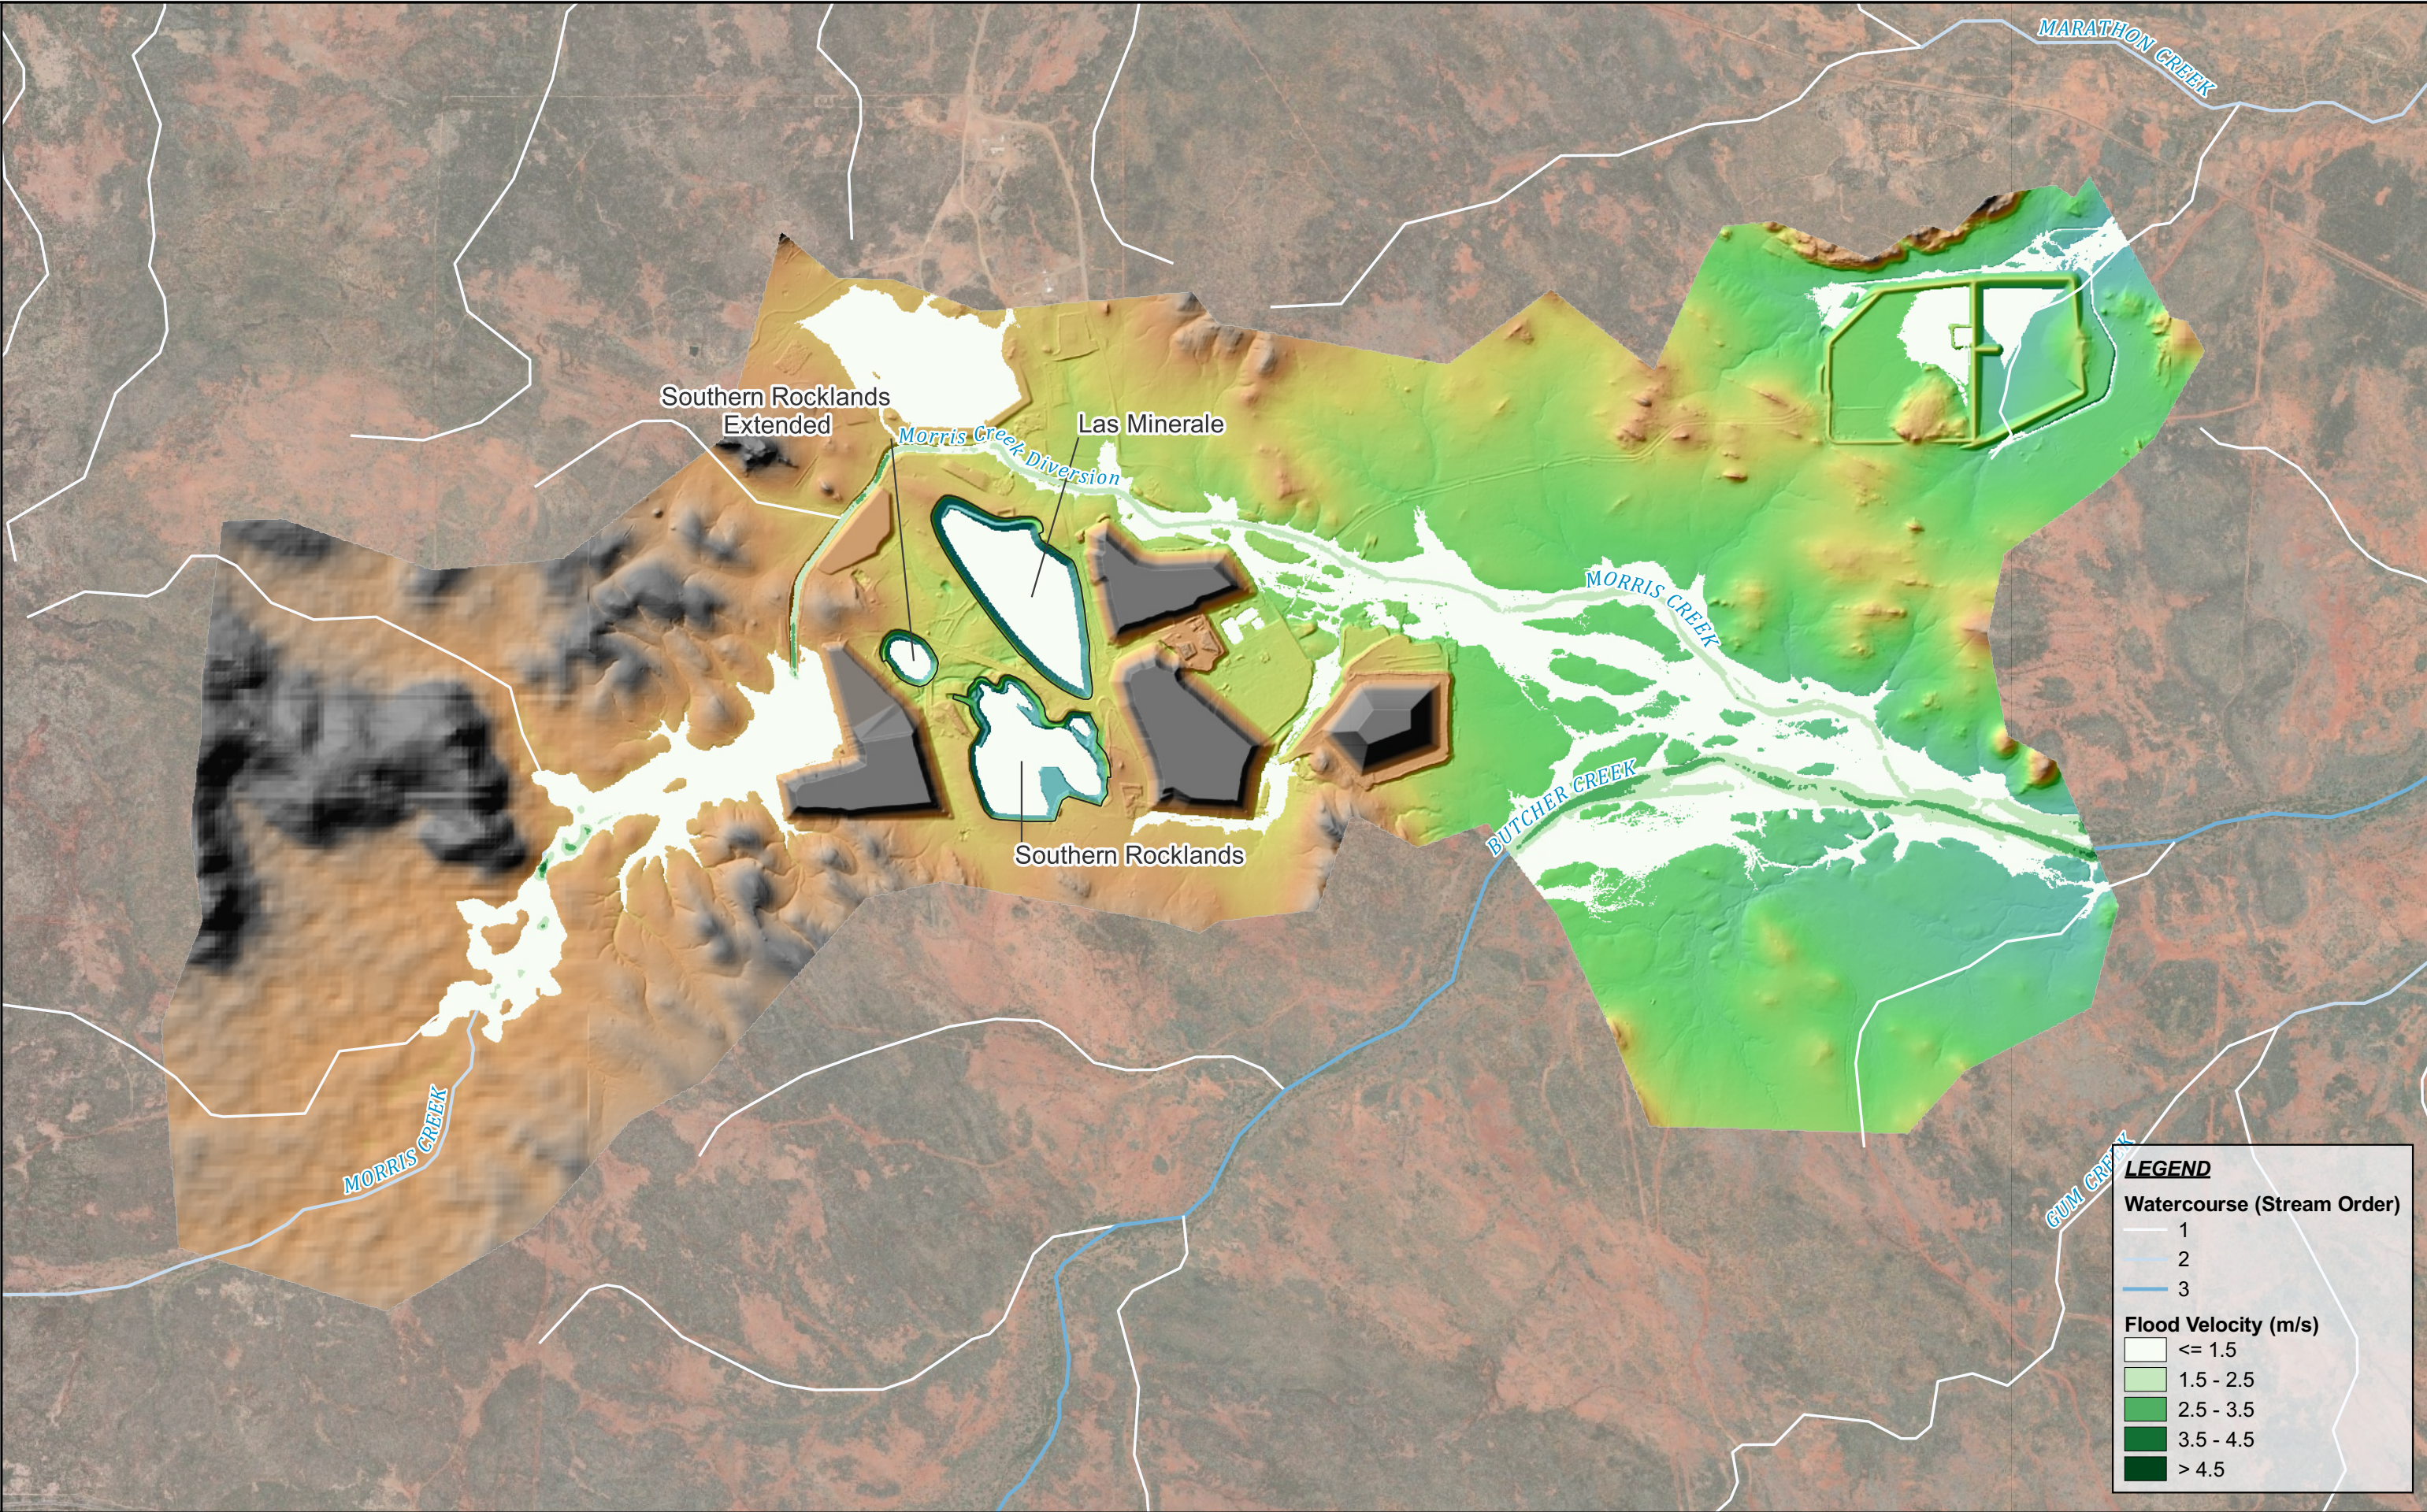

R	DETAILS	DATE
1	For information only	09-08-2024
\\online.com\files\BNEManagement\Projects\QC1032 Mt Cuthbert Group\QC1032_002 Rklands & MtC PRCPs\05 Design\QGIS\Workspaces\QC1032_002-WOR-001-B MCR Sites_LV_ROC_MB.qgz		

© COPYRIGHT Engeny This drawing is confidential and shall only be used for the purpose of this project.			
DRAWN	LV	CHECKED	TW
APPROVED	TW	DATE	09-08-2024
NOTES:			

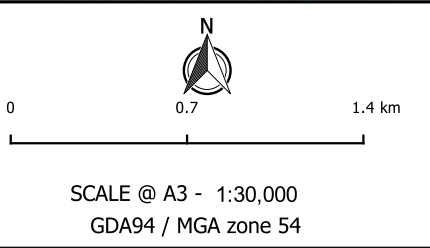


DISCLAIMER
Engeny has endeavoured to ensure accuracy and completeness of the data. Engeny assumes no legal liability or responsibility for any decisions or actions resulting from the information contained within this map.

DATA SOURCE
QLD Government Open Data Source




Mt Cuthbert Group	
Rocklands PRCP - Flooding Assessment	
Peak Flood Velocity	0.1% AEP
Drg Ref.	QC1032_002-FIG-Appendix A

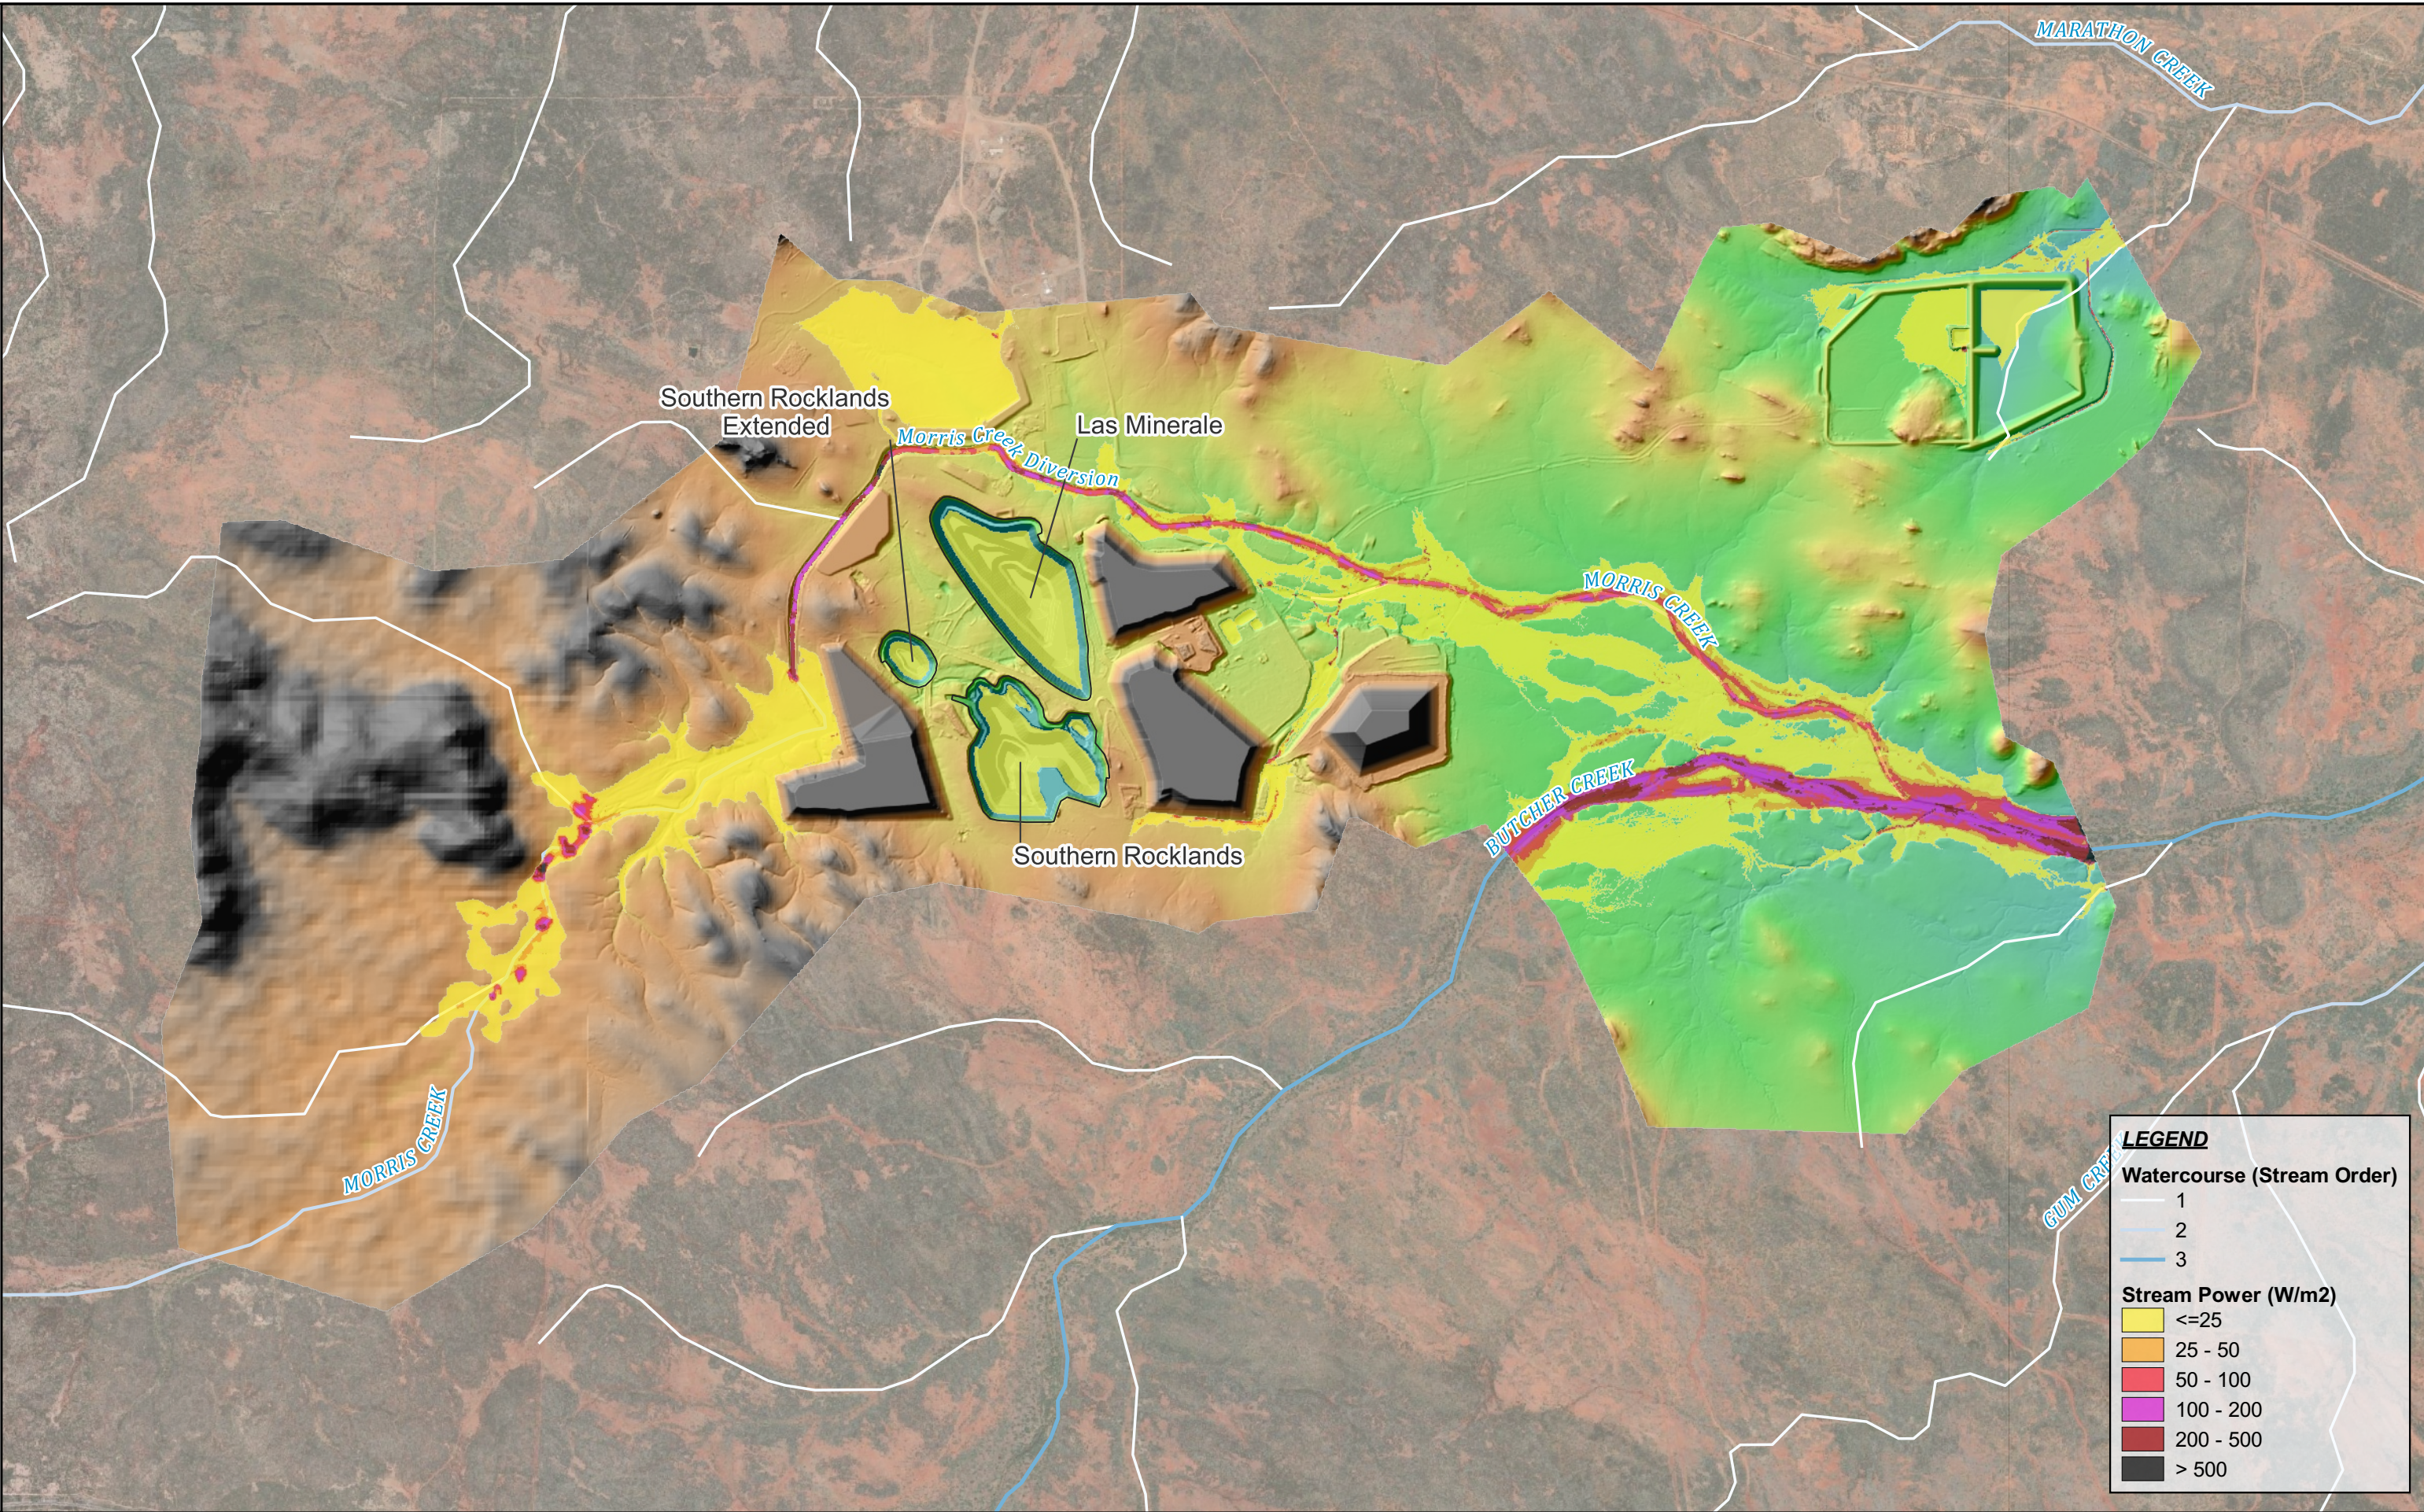

R	DETAILS	DATE
1	For information only	09-08-2024
\\online.com\files\BNEManagement\Projects\QC1032 Mt Cuthbert Group\QC1032_002 Rklands & MtC PRCPs\05 Design\QGIS\Workspaces\QC1032_002-WOR-001-B MCR Sites_LV_ROC_MB.qgz		

© COPYRIGHT Engeny This drawing is confidential and shall only be used for the purpose of this project.			
DRAWN	LV	CHECKED	TW
APPROVED	TW	DATE	09-08-2024
NOTES:			

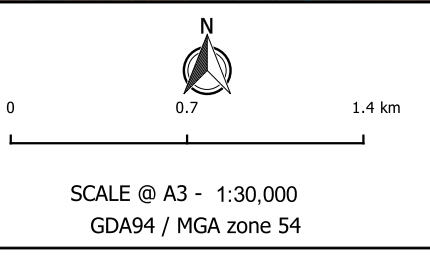


DISCLAIMER
Engeny has endeavoured to ensure accuracy and completeness of the data. Engeny assumes no legal liability or responsibility for any decisions or actions resulting from the information contained within this map.

DATA SOURCE
QLD Government Open Data Source




Mt Cuthbert Group	
Rocklands PRCP - Flooding Assessment	
Peak Stream Power	0.1% AEP
Drg Ref.	QC1032_002-FIG-Appendix A

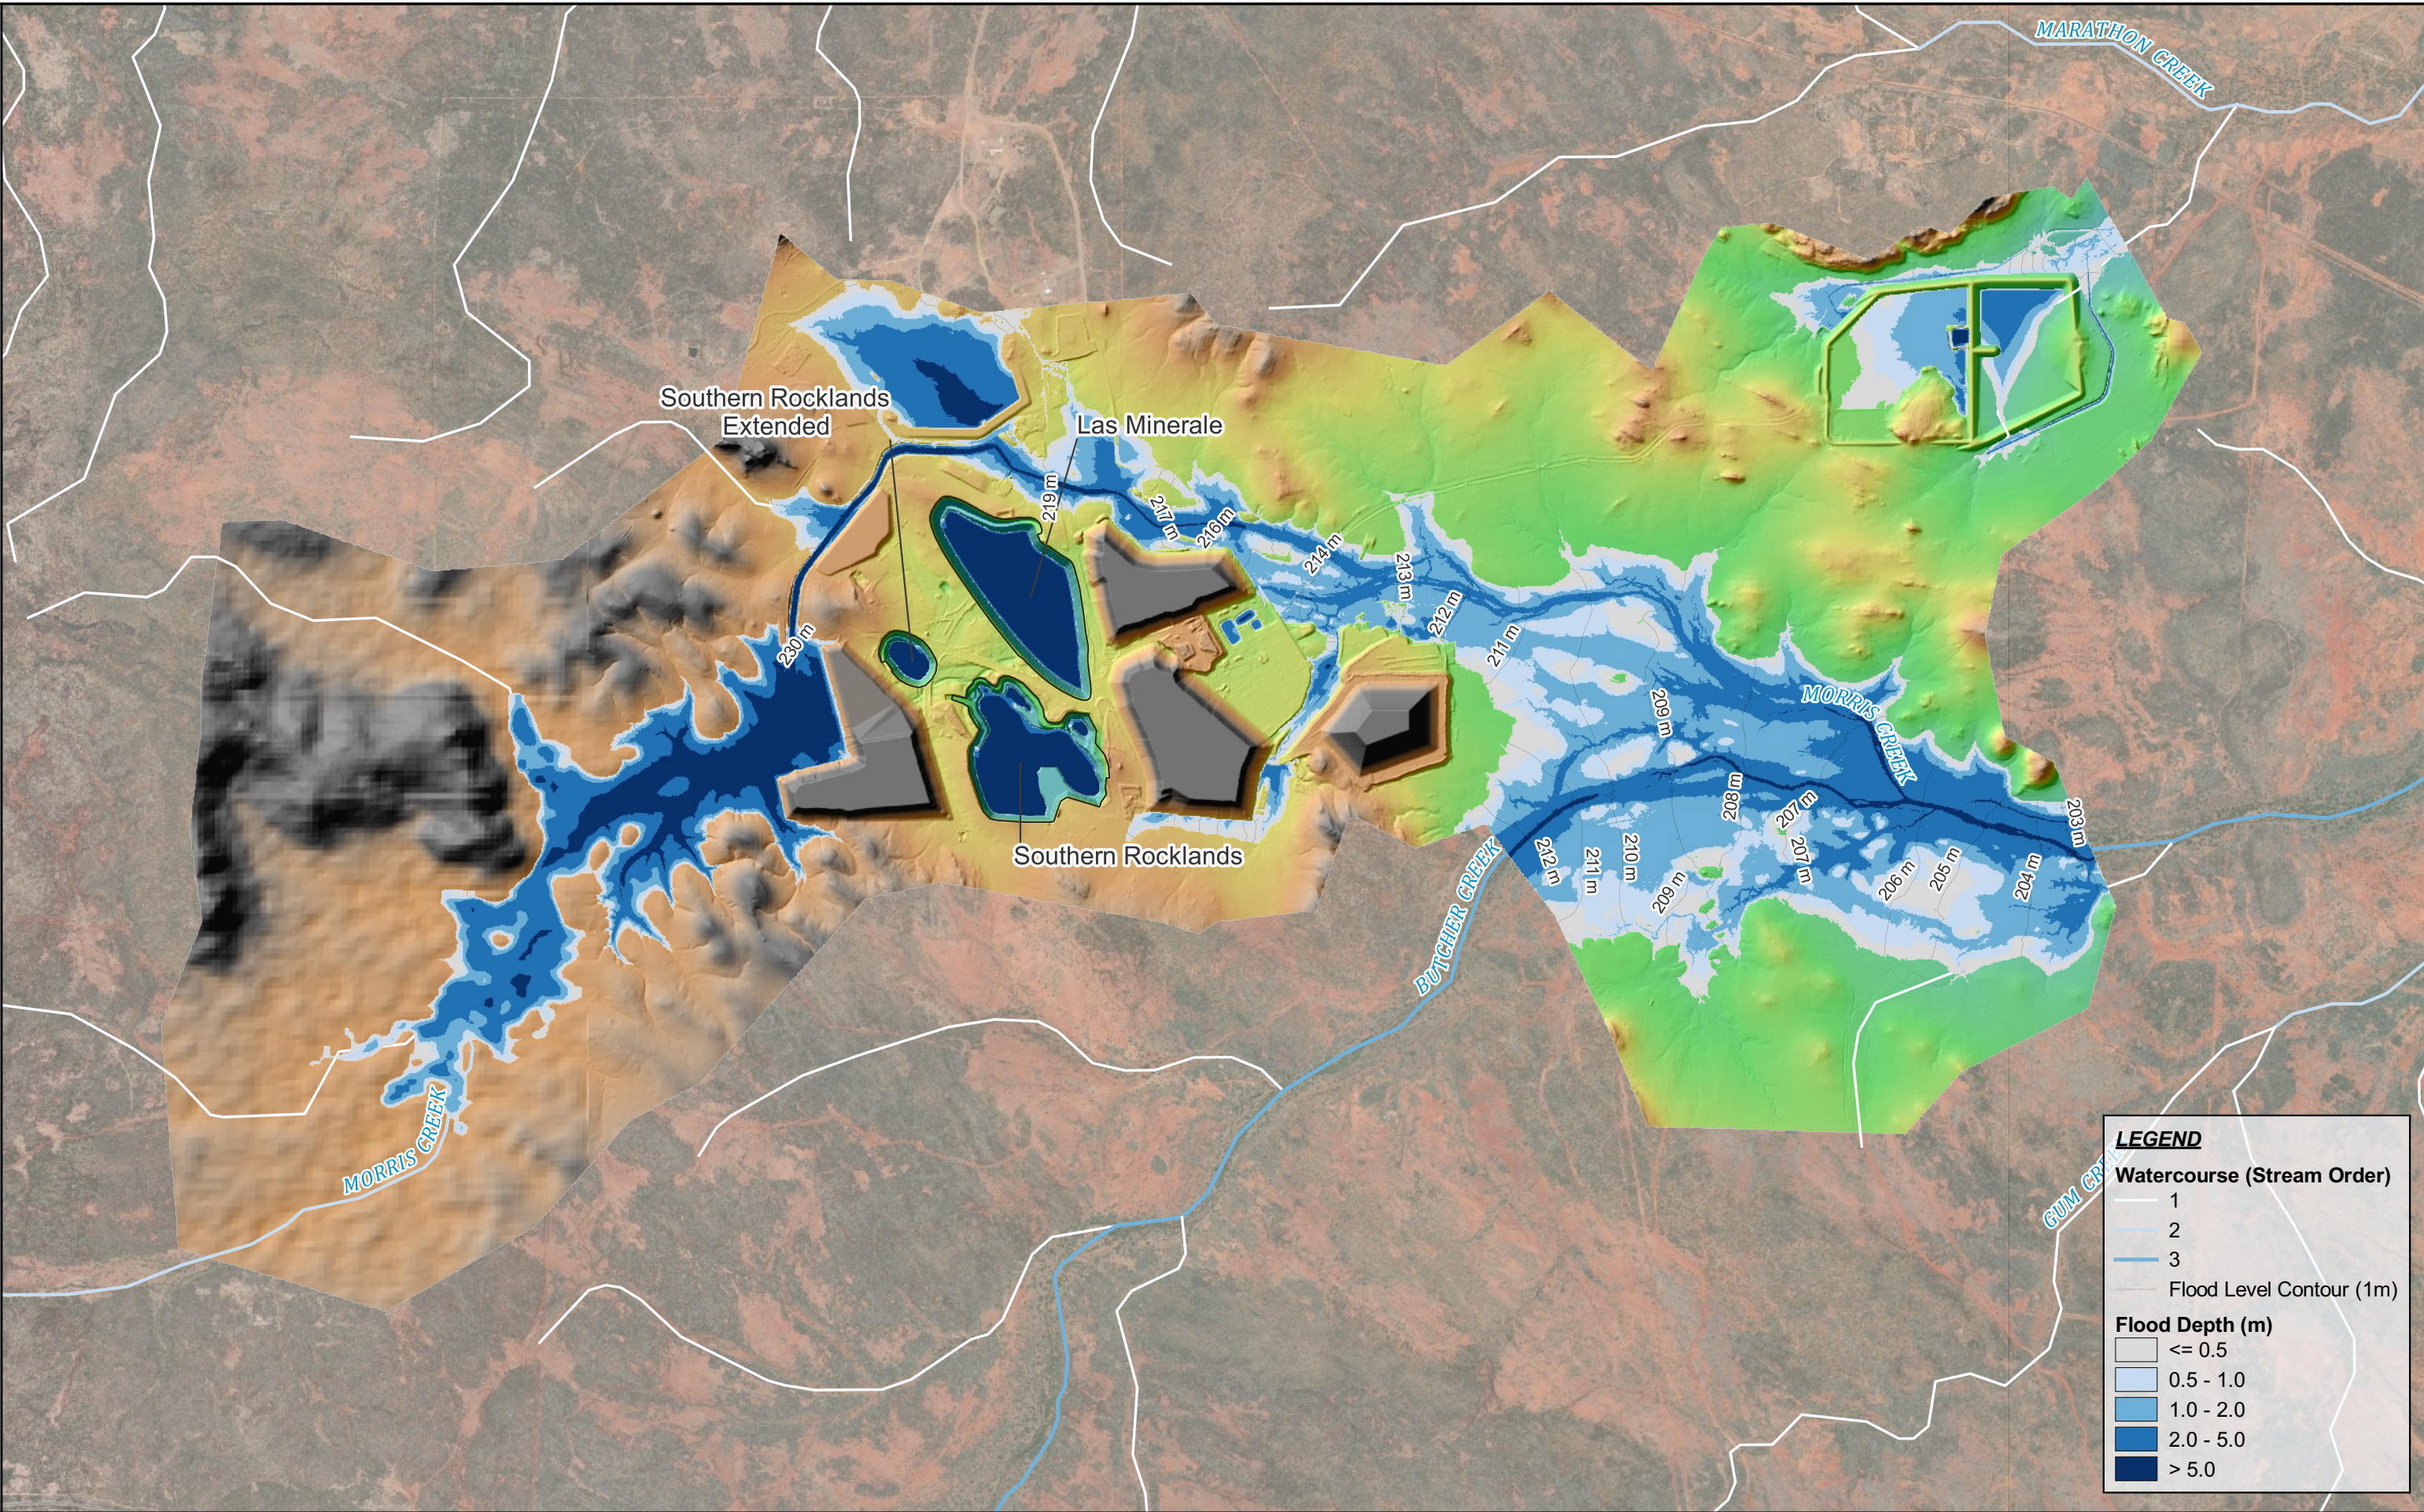

R	DETAILS	DATE
1	For information only	09-08-2024
\\online.com\files\BNEManagement\Projects\QC1032 Mt Cuthbert Group\QC1032_002 Rklands & MtC PRCPs\05 Design\QGIS\Workspaces\QC1032_002-WOR-001-B MCR Sites_LV_ROC_MB.qgz		

© COPYRIGHT Engeny This drawing is confidential and shall only be used for the purpose of this project.			
DRAWN	LV	CHECKED	TW
APPROVED	TW	DATE	09-08-2024
NOTES:			

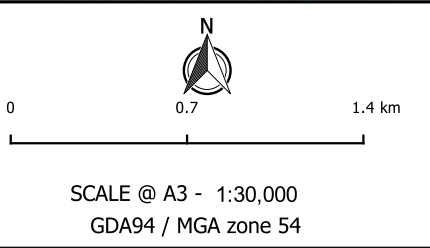


DISCLAIMER
Engeny has endeavoured to ensure accuracy and completeness of the data. Engeny assumes no legal liability or responsibility for any decisions or actions resulting from the information contained within this map.

DATA SOURCE
QLD Government Open Data Source




Mt Cuthbert Group	
Rocklands PRCP - Flooding Assessment	
Peak Flood Depth and Water Level PMF	
Drg Ref.	QC1032_002-FIG-Appendix A

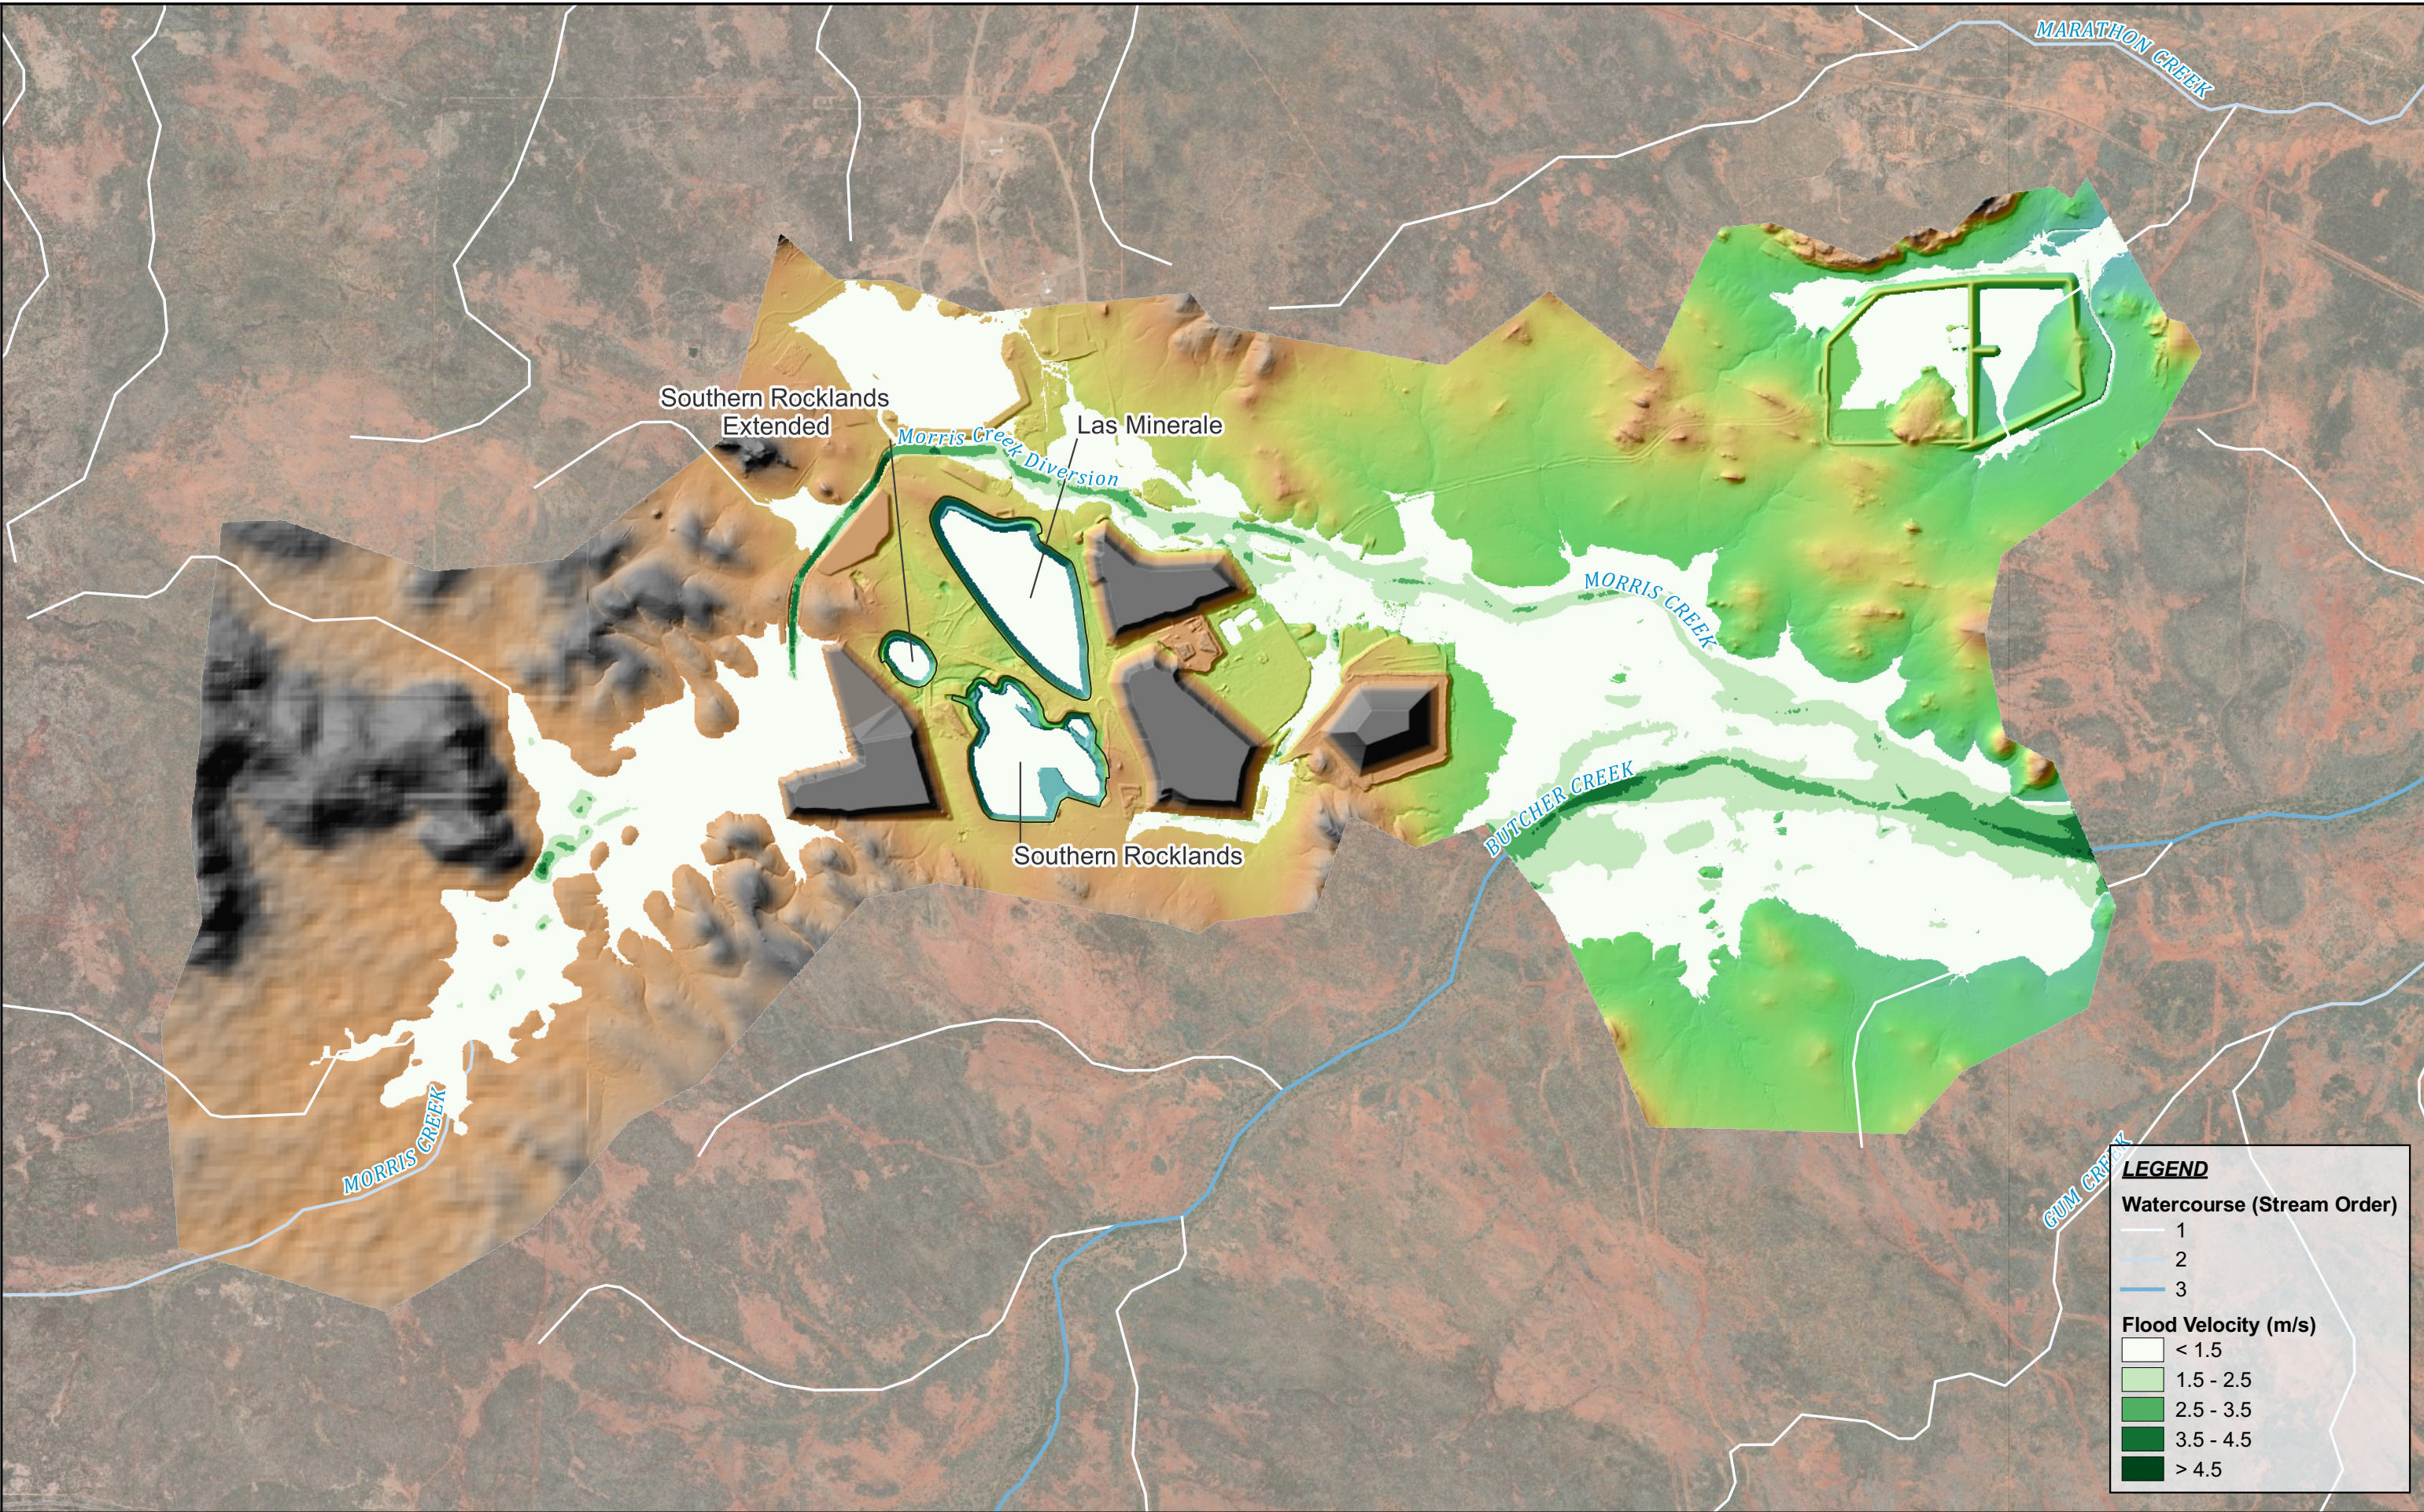

R	DETAILS	DATE
1	For information only	09-08-2024
\\online.com\files\BNEManagement\Projects\QC1032 Mt Cuthbert Group\QC1032_002 Rklands & MtC PRCPs\05 Design\QGIS\Workspaces\QC1032_002-WOR-001-B MCR Sites_LV_ROC_MB.qgz		

© COPYRIGHT Engeny This drawing is confidential and shall only be used for the purpose of this project.			
DRAWN	LV	CHECKED	TW
APPROVED	TW	DATE	09-08-2024
NOTES:			

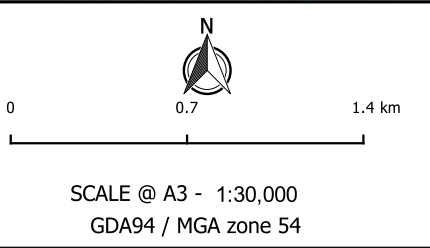


DISCLAIMER
Engeny has endeavoured to ensure accuracy and completeness of the data. Engeny assumes no legal liability or responsibility for any decisions or actions resulting from the information contained within this map.

DATA SOURCE
QLD Government Open Data Source




Mt Cuthbert Group	
Rocklands PRCP - Flooding Assessment	
Peak Flood Velocity PMF	
Drg Ref.	QC1032_002-FIG-Appendix A

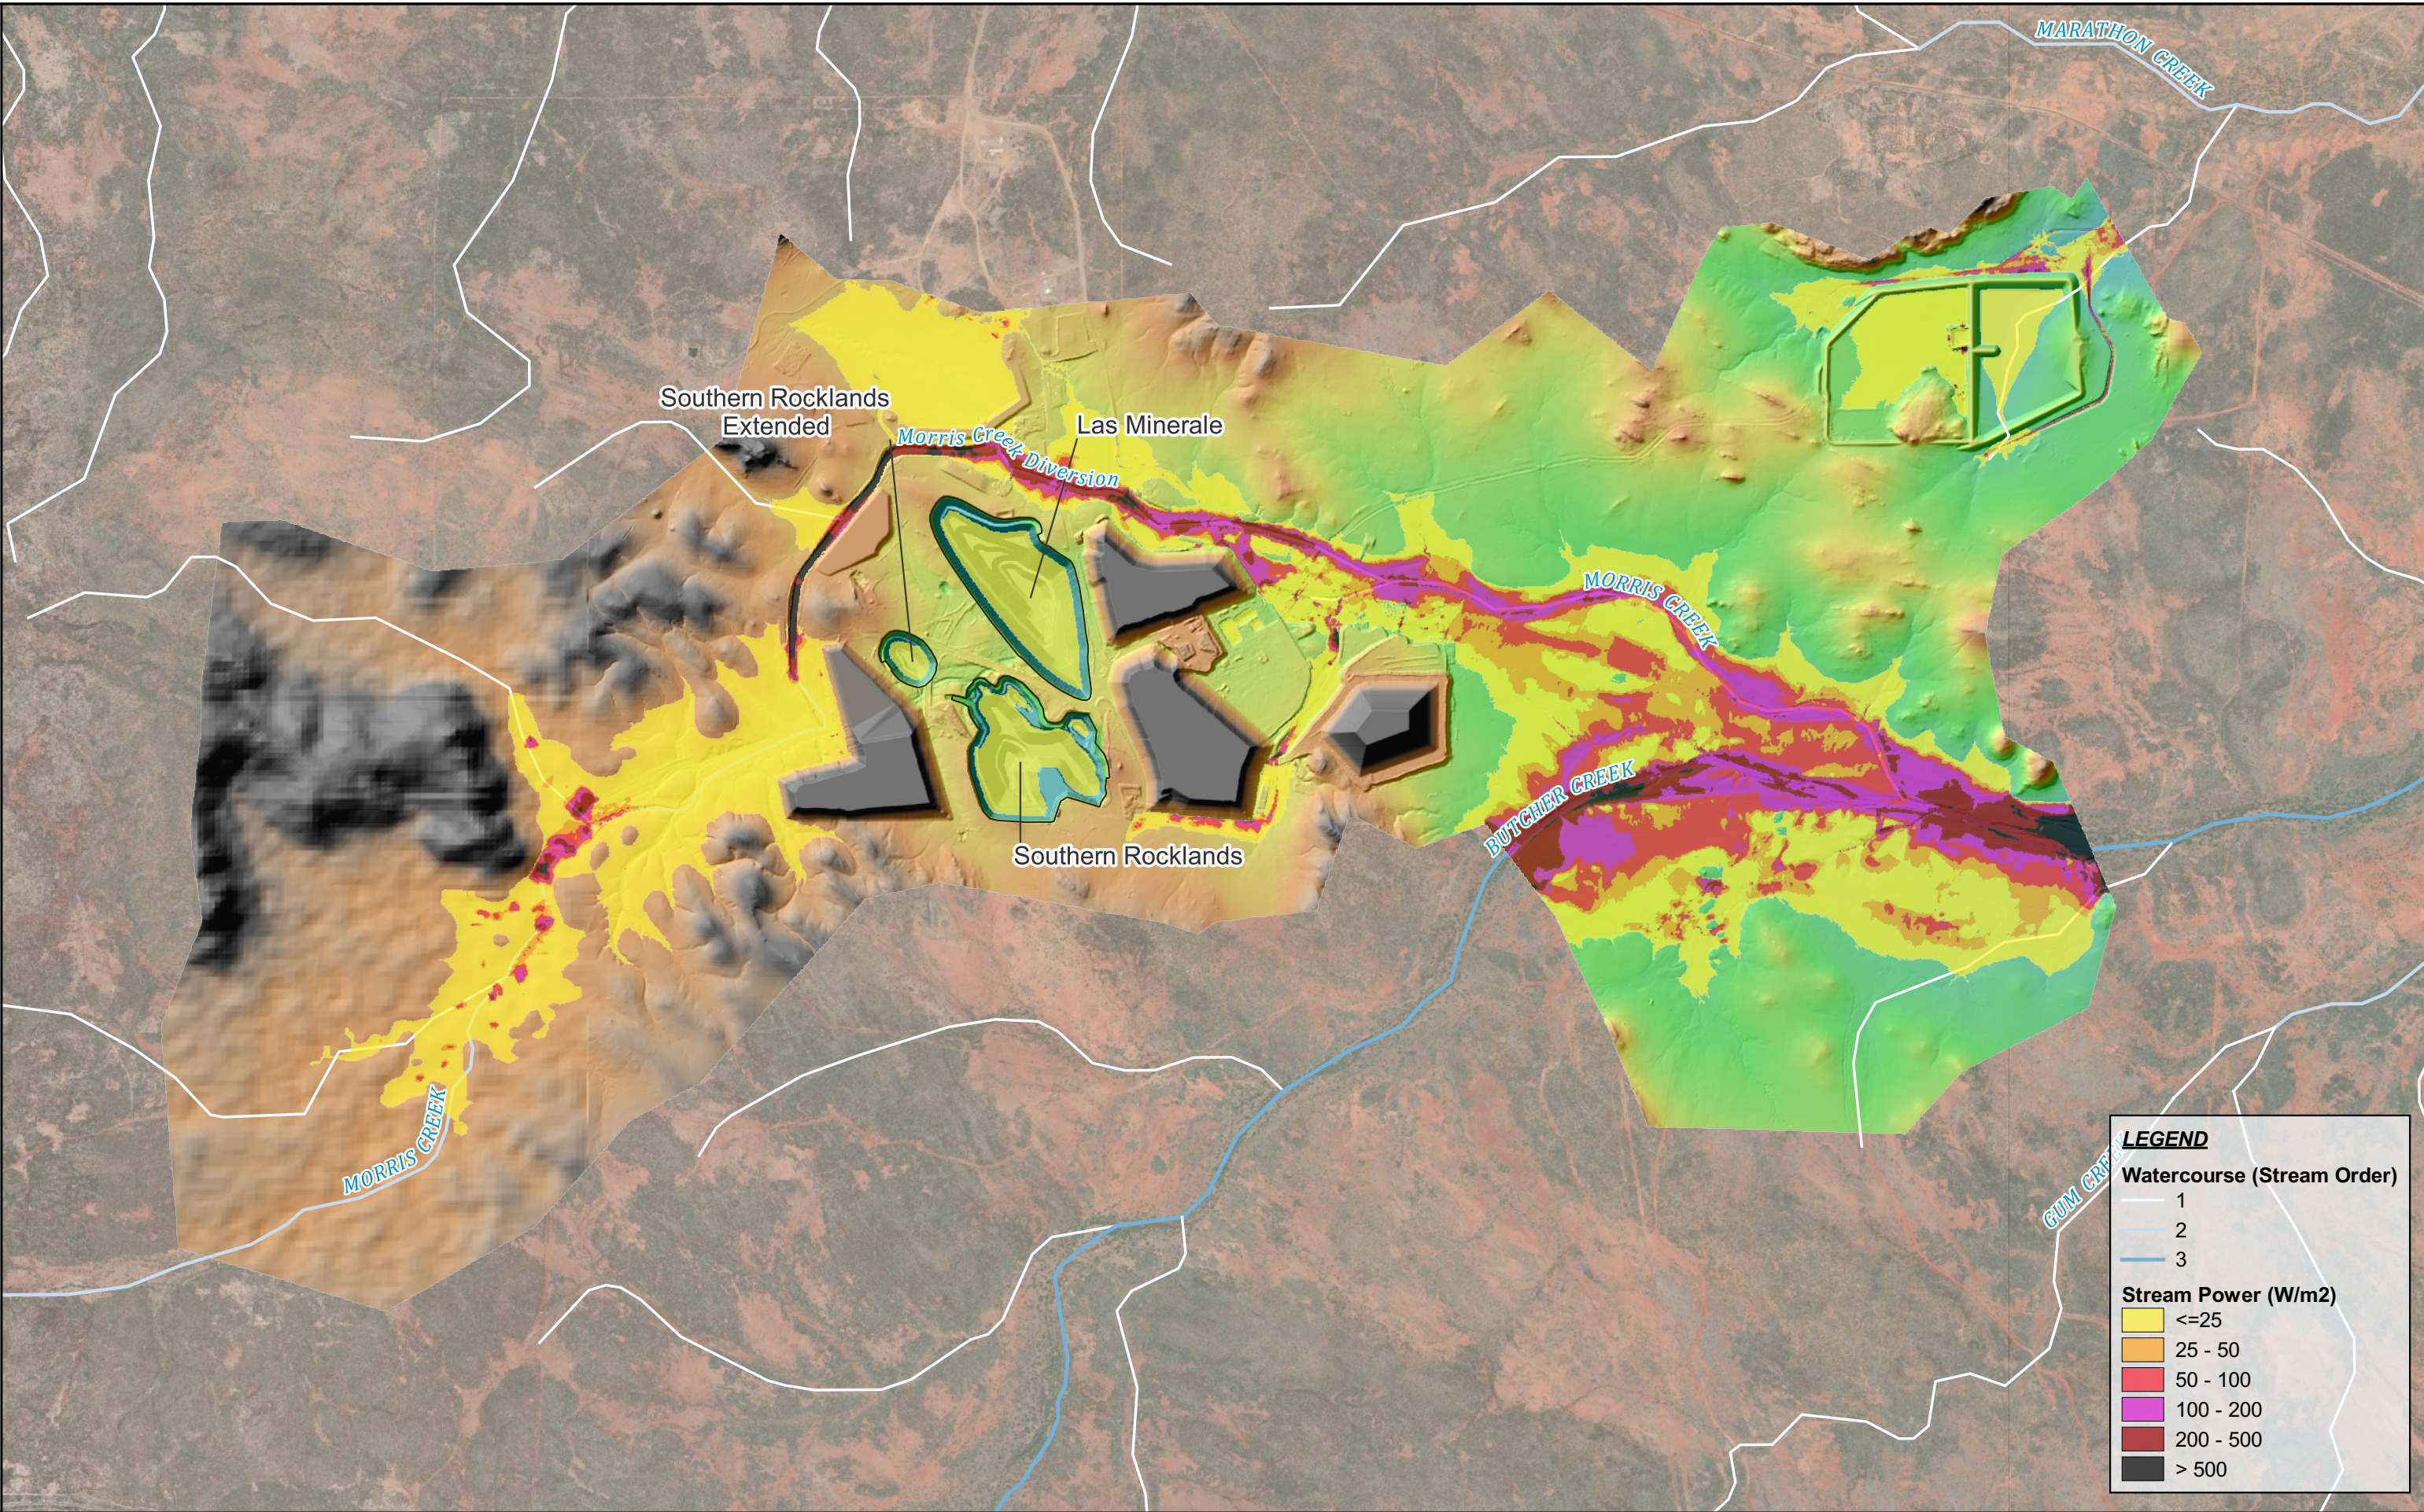

R	DETAILS	DATE
1	For information only	09-08-2024
\\online.com\files\BNEManagement\Projects\QC1032 Mt Cuthbert Group\QC1032_002 Rklands & MtC PRCPs\05 Design\QGIS\Workspaces\QC1032_002-WOR-001-B MCR Sites_LV_ROC_MB.qgz		

© COPYRIGHT Engeny This drawing is confidential and shall only be used for the purpose of this project.			
DRAWN	LV	CHECKED	TW
APPROVED	TW	DATE	09-08-2024
NOTES:			

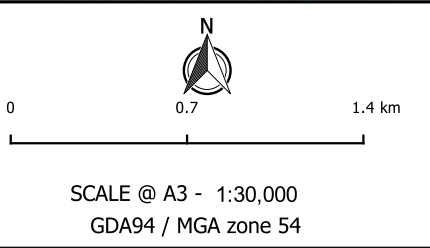

DISCLAIMER
Engeny has endeavoured to ensure accuracy and completeness of the data. Engeny assumes no legal liability or responsibility for any decisions or actions resulting from the information contained within this map.

DATA SOURCE
QLD Government Open Data Source



Mt Cuthbert Group	
Rocklands PRCP - Flooding Assessment	
Peak Stream Power	
PMF	
Drg Ref.	QC1032_002-FIG-Appendix A

APPENDIX F. REHABILITATION RISK ASSESSMENT.

RISK SCENARIO	CAUSES	EXISTING CONTROLS	IMPACT AREA	LIKELIHOOD	CONSEQUENCE	RISK SCORE	PROPOSED CONTROLS	LIKELIHOOD	CONSEQUENCE	RESIDUAL
Mine Infrastructure										
Safety Hazard for personnel due to surface roughness (rockiness, depressions) in excess of that expected for PMLU	Inadequate surface preparation, localised settlement, erosion gullies	Surface preparation according to design	Safety	D	2	L		D	2	L
Mining infrastructure is unsafe for personnel	Infrastructure is used or interacted with post mining		Safety	C	4	E	Removal of all infrastructure other than those formally agreed to remain as part of the PMLU or under a signed landholder agreement; final landform survey to confirm no built structures remain other than those forming part of a landholder agreement	E	2	L
Erosion causes changes to land surface	Erodible topsoil and subsoils, adverse weather events, poor soil cover, land gradient and slope length	Landform design moderating slope. Land area is generally flat.	Structurally Stable	C	2	M	Adequate/effective subsoil and topsoil amelioration, establishment of vegetative groundcover, erosion monitoring against the PRCP erosion classification framework and repair of erosion where it may compromise stable condition.	D	2	L
Hazard for stock and wildlife due to surface roughness (rockiness, depressions) in excess of that expected for PMLU	Inadequate surface preparation, localised settlement, erosion gullies	Surface preparation according to design	Environment	D	2	L		D	2	L
Mining infrastructure is unsafe for stock and wildlife	Infrastructure is used or interacted with post mining		Environment	C	3	H	Removal of all infrastructure other than those formally agreed	E	2	L
Erosion of land surface causes downstream water quality impacts	Erodible topsoil and subsoils, adverse weather events, poor soil cover, land, gradient and slope length	Landform design moderating slope. Land area is generally flat	Environment	C	3	H	Prompt revegetation establishment, revegetation monitoring and management as required.	D	2	L
Contaminants from buildings/workshop areas and laydown areas cause contamination of surface water	Hydrocarbon or heavy metal contamination from operational activities in infrastructure areas	Landform design moderating slope, Procedure in place for housekeeping and proactive spills management that includes spill cleanup during operations, storage and bunding of hazardous materials, etc.	Environment	A	3	E	Appropriate infrastructure management. Contaminated land investigation and remediation as required.	E	3	M
Vegetation species density/diversity is inadequate for local stock and wildlife	Weather, poor soil characteristics, poor management practices impacting germination, vegetation establishment and PMLU density/diversity metrics		Environment	C	2	M	Improving rehabilitation methodologies, management and maintenance activities, rehabilitation performance monitoring and assessment, undertake repairs and improvement works as required	D	2	L
Hazard for Stock and wildlife due to presence of pest and weeds	Poor local, regional or site property management practices.	Pest and weed management practices, monitoring programs to allow early detection and management, intensify	Environment	D	2	L		D	2	L

RISK SCENARIO	CAUSES	EXISTING CONTROLS	IMPACT AREA	LIKELIHOOD	CONSEQUENCE	RISK SCORE	PROPOSED CONTROLS	LIKELIHOOD	CONSEQUENCE	RESIDUAL
		monitoring and management measures as appropriate								
Inadequate species density/diversity of vegetation for low intensity grazing/novel native ecosystem PMLU	Weather, poor soil characteristics, poor management practices impacting germination, vegetation establishment and PMLU density/diversity metrics		PMLU	C	2	M	Improving rehabilitation methodologies, management and maintenance activities, rehabilitation performance monitoring and assessment, undertake repairs and improvement works as required	D	2	L
PMLU is not achieved due to the presence of excessive Pest and Weeds	Poor local, regional or site property management practices.	Pest and weed management practices, monitoring programs to allow early detection and management, intensify monitoring and management measures as appropriate	PMLU	D	2	L		D	2	L
Waste Rock Dumps										
Safety Hazard for personnel due to surface roughness (rockiness, depressions) in excess of that expected for PMLU	Erosion gullies etc. due to subsoil/topsoil characteristics/availability, inadequate surface preparation, localised settlement	Surface preparation according to design	Safety	D	3	M	Rehabilitation monitoring and assessment, undertake repairs and maintenance as required.	D	2	L
Safety hazard for personnel due to slope steepness in excess of that expected for the PMLU	Landform not constructed to design		Safety	D	3	M	Dump and slope survey controls, reshaping to design	D	2	L
Significant Slope failure	Landform not constructed to design, excessive slope steepness, physical material properties, inadequate drainage controls, adverse rainfall event	Slope moderation, max. slopes subject to engineered design, geotechnical assessment required for completion criteria	Structurally Stable	E	2	L		E	2	L
Initial/ongoing gully, pipe and/or sheet erosion of rehabilitated areas	Dispersive topsoils, adverse weather events	Landform design moderating slope. WEPP modelling indicates erosion rates along slopes to be acceptable.	Structurally Stable	D	3	M	Adequate rehabilitation monitoring for the site conditions and landform profile.	E	3	M
Initial/ongoing gully, pipe and/or sheet erosion of rehabilitated areas (medium-long term risk)	Inadequate rehabilitation drainage capacity and/or design	Drainage network design with acceptable design standards for drainage structures, sufficient water storage structures, engineered flow channels.	Structurally Stable	D	3	M	Monitoring of drainage network performance, undertake repairs and maintenance as required, prompt remediation and casual feedback loop to water management system review	E	3	M

RISK SCENARIO	CAUSES	EXISTING CONTROLS	IMPACT AREA	LIKELIHOOD	CONSEQUENCE	RISK SCORE	PROPOSED CONTROLS	LIKELIHOOD	CONSEQUENCE	RESIDUAL
Initial/ongoing gully, pipe and/or sheet erosion of rehabilitated areas	Adverse climatic events and/or climatic sequences beyond design capacity	Drainage network design with acceptable design standards for drainage structures, sufficient water storage structures, engineered flow channels.	Structurally Stable	D	3	M	Monitoring of drainage network performance, undertake repairs and maintenance as required, prompt remediation and casual feedback loop to water management system review	E	3	M
Initial/ongoing gully, pipe and/or sheet erosion of rehabilitated areas (medium-long term risk)	Rehabilitation failure/vegetation disease/loss, climatic events (drought), other	Landform design moderating slope. WEPP modelling indicates erosion rates along slopes to be acceptable.	Structurally Stable	C	3	H	Adequate rehabilitation monitoring for the site conditions and landform profile.	D	3	M
Safety hazard for native fauna and incidental stock, where access occurs, due to surface roughness (rockiness, depressions) in excess of that expected for PMLU	Erosion gullies etc due to subsoil/topsoil characteristics/availability, inadequate surface preparation, localised settlement or inadequate growth media/cover system performance.	Surface preparation according to design, rehabilitation monitoring and assessment, undertake repairs and maintenance as required.	Environment	D	2	L		D	2	L
Safety hazard for native fauna and incidental stock, where access occurs, due to Slope steepness in excess of that expected for the PMLU	Landform not constructed to design	Dump and slope survey controls, reshaping to design	Environment	D	2	L		D	2	L
Downstream water quality impacts due to significant downward movement of soil (Slope failure)	Landform not constructed to design, excessive slope steepness, physical material properties, inadequate drainage controls, adverse rainfall event	Slope moderation, max. slopes subject to engineered design, geotechnical assessment required for completion criteria	Environment	E	3	M	Adequate rehabilitation monitoring for the site conditions and landform profile.	E	2	L
Transport of sediments causes downstream water quality impacts (Initial/ongoing gully, pipe and/or sheet erosion of rehabilitated areas)	Dispersive topsoils, adverse weather events	Current rehabilitation monitoring indicates that the current methodology is adequate for the site conditions and landform profile.	Environment	D	3	M	Adequate/effective subsoil and topsoil amelioration, prompt revegetation establishment, sediment controls during vegetation establishment, revegetation monitoring, revegetation maintenance and repairs as required.	E	3	M
Transport of sediments causes downstream water quality impacts (Initial/ongoing gully, pipe and/or sheet erosion of rehabilitated areas) (medium-long term risk)	Inadequate rehabilitation drainage capacity and/or design		Environment	D	3	M	Avoidance of flow concentration, sub-catchment delineation, effective revegetation techniques, rehabilitation monitoring, regular (typically annual) review of water management design parameters, monitoring of drainage network performance, prompt remediation and casual feedback loop to water management system review.	E	3	M

RISK SCENARIO	CAUSES	EXISTING CONTROLS	IMPACT AREA	LIKELIHOOD	CONSEQUENCE	RISK SCORE	PROPOSED CONTROLS	LIKELIHOOD	CONSEQUENCE	RESIDUAL
Transport of sediments causes downstream water quality impacts (Initial/ongoing gully, pipe and/or sheet erosion of rehabilitated areas)	Adverse climatic events and/or climatic sequences beyond design capacity		Environment	D	3	M	Downstream sedimentation controls, prompt revegetation, regular (typically annual) review of water management design parameters, prompt remediation and casual feedback loop to water management system review.	E	3	M
Transport of sediments causes downstream water quality impacts (Initial/ongoing gully, pipe and/or sheet erosion of rehabilitated areas) (medium-long term risk)	Rehabilitation failure/vegetation disease/loss, climatic events (drought), other	Current rehabilitation monitoring indicates that the current methodology is adequate for the site conditions and landform profile.	Environment	C	3	H	Adequate/effective subsoil and topsoil amelioration, prompt revegetation establishment, sediment controls during vegetation establishment, revegetation monitoring, revegetation maintenance and repairs as required.	D	3	M
Acid and saline drainage generation impacts revegetation performance, downstream receiving environment water quality and dependant ecosystems	Adverse waste rock geochemistry	Confirmed NAF materials and low risk of saline drainage	Environment	D	3	M	PAF materials to be covered by NAF, regular water quality monitoring and assessment, appropriate capping methodology implemented	E	3	M
Impacts to groundwater (seepage) including GDEs	Adverse waste rock geochemistry	Confirmed NAF materials and low risk of saline drainage	Environment	D	3	M	PAF materials to be covered by NAF, regular water quality monitoring and assessment, appropriate capping methodology implemented, 1 years post-closure seepage recovery	E	3	M
Vegetation species density/diversity is inadequate for native flora/fauna values.	Weather, poor soil characteristics, poor management practices impacting germination, vegetation establishment and PMLU density/diversity metrics and shortage of topsoil resources		Environment	C	2	M	Review rehabilitation methodologies as required, rehabilitation area monitoring and assessment, undertake repairs and maintenance works as required. Monitoring pasture dieback and undertaking reparation activities as required.	D	2	L
Hazard for native fauna due to presence of pest and weeds.	Poor local, regional or site property management practices.	Pest and weed management practices, monitoring programs to allow early detection and management, intensify monitoring and management measures as appropriate	Environment	D	2	L		D	2	L
Inadequate species density/diversity of vegetation for native ecosystem PMLU	Weather, poor soil characteristics, poor management practices impacting germination, vegetation establishment and PMLU density/diversity metrics and shortage of topsoil resources		PMLU	C	2	M	Review rehabilitation methodologies as required, rehabilitation area monitoring and assessment, undertake repairs and maintenance works as required. Monitoring pasture dieback and undertaking reparation activities as required.	D	2	L

RISK SCENARIO	CAUSES	EXISTING CONTROLS	IMPACT AREA	LIKELIHOOD	CONSEQUENCE	RISK SCORE	PROPOSED CONTROLS	LIKELIHOOD	CONSEQUENCE	RESIDUAL
PMLU is not achieved due to the presence of excessive Pest and Weeds	Poor local, regional or site property management practices.	Pest and weed management practices, monitoring programs to allow early detection and management, intensify monitoring and management measures as appropriate	PMLU	D	2	L		D	2	L
Permanent Diversion Channels										
Safety Hazard for personnel to surface roughness, localised depressions, unstable banks or erosion features in excess of that expected for PMLU	Erosion gullies, rills, bank instability, inadequate surface preparation, localised settlement, dispersive or erodible materials or drainage feature not performing in accordance with design.	Surface preparation according to design (initial)	Safety	C	2	M	Rehabilitation monitoring and assessment (pre-closure), undertake repairs and maintenance as required.	D	2	L
Safety Hazard for native fauna and stock, where access occurs, due to surface roughness, unstable banks, scour features or localised erosion in excess of that expected for PMLU	Erosion gullies, rills, bank instability, inadequate surface preparation, localised settlement, dispersive or erodible materials	Surface preparation according to design (initial)	Environment	C	2	M	Rehabilitation monitoring and assessment (pre-closure), undertake repairs and maintenance as required.	D	2	L
Drainage feature does not achieve hydraulic, hydrologic or geomorphic stability and does not maintain a self-sustaining sediment transport regime.	Erodible topsoils and subsoils, dispersive materials, inadequate drainage capacity or design, adverse weather events or climatic sequences beyond design capacity, vegetation failure, localised bank instability or inadequate integration with upstream and downstream reaches.	Geomorphic diversion design	Structurally Stable	C	2	M	Adequate/effective subsoil and topsoil amelioration, prompt revegetation establishment, sediment controls during establishment, revegetation monitoring, revegetation maintenance and repairs as required, bank stabilisation if required, geomorphic monitoring and regular review of drainage design/performance until the drainage feature is demonstrated to be stable without ongoing maintenance.	D	2	L
Transport of sediments causes downstream water quality impacts due to ongoing erosion and bank instability (Diversion doesn't achieve geomorphic stability) (medium long-term risk)	Rehabilitation failure, vegetation disease/loss, climatic events (drought), other	Geomorphic diversion design and existing drainage/sediment controls. Current rehabilitation monitoring indicates that the current methodology is adequate for the site conditions and landform profile.	Environment	B	3	H	Adequate/effective subsoil and topsoil amelioration, prompt revegetation establishment, sediment controls during vegetation establishment, revegetation monitoring, revegetation maintenance and repairs as required.	C	3	H

RISK SCENARIO	CAUSES	EXISTING CONTROLS	IMPACT AREA	LIKELIHOOD	CONSEQUENCE	RISK SCORE	PROPOSED CONTROLS	LIKELIHOOD	CONSEQUENCE	RESIDUAL
Failure of retained levees, embankments or backflow prevention structures during flood events creates safety hazards or unintended flood-flow pathways.	Structure failure, landform not constructed to design, unsuitable physical material properties, inadequate flood capacity, adverse rainfall event or insufficient inspection/maintenance of retained flood protection structures.	Retained levee construction according to design	Safety	E	4	H	Ensuring no personnel or stock access to areas protected by retained levees during flood events	E	3	M
Failure of retained levees, embankments or backflow prevention structures causes downstream environmental impacts or compromises drainage feature stability.	Structure failure, landform not constructed to design, physical material properties, adverse rainfall event, scour, overtopping or hydraulic performance below design assumptions.	Retained levee design and AQP certification requirements for constructed drainage features and flood-protection landforms.	Environment	D	3	M	Geotechnical assessment undertaken at closure	D	2	L
Vegetation species density/diversity is inadequate for the PMLU	Weather, poor soil characteristics, poor management practices impacting germination, vegetation establishment and PMLU density/diversity metrics, shortage of suitable growth media or loss of riparian/watercourse vegetation following flood events or drought.		PMLU	C	3	H	Review rehabilitation methodologies as required, rehabilitation area monitoring and assessment, undertake repairs and maintenance works as required. Monitoring pasture dieback and undertaking reparation activities as required.	D	3	M
PMLU is not achieved due to the presence of excessive Pest and Weeds	Poor local, regional or site property management practices, flood-borne weed propagules, ineffective follow-up weed control or reinfestation from upstream/downstream areas.	Pest and weed management practices, monitoring programs to allow early detection and management, intensify monitoring and management measures as appropriate	PMLU	C	3	H		C	3	H
Drainage feature does not achieve stable upstream/downstream tie-in, causing head cutting, bed incision or localised bank erosion.	Incorrect channel grade, inadequate transition to natural drainage lines, unsuitable bed/bank material, adverse flow events, or insufficient	Geomorphic diversion design and landform construction to design.	Structurally Stable	C	3	H	Survey verification of upstream and downstream tie-ins, post-wet-season inspections, targeted bank/bed stabilisation, rock armouring or grade controls where required, and corrective works where head cutting or incision is identified.	D	3	M

RISK SCENARIO	CAUSES	EXISTING CONTROLS	IMPACT AREA	LIKELIHOOD	CONSEQUENCE	RISK SCORE	PROPOSED CONTROLS	LIKELIHOOD	CONSEQUENCE	RESIDUAL
	armouring/vegetation at tie-in points.									
Blockage, debris accumulation or sediment aggradation reduces channel capacity and causes localised overtopping, diversion of flow or erosion.	Flood-borne debris, sediment deposition, vegetation debris, inadequate channel capacity, poor sediment transport balance, or insufficient post-event inspection.	Geomorphic diversion design and drainage network design.	Environment	C	3	H	Post-flow and post-wet-season inspections, removal of debris or excessive sediment where required, review of sediment transport performance, and corrective works where aggradation compromises hydraulic capacity or stability.	D	2	L
Uncontrolled flow breakout or channel avulsion causes erosion, sediment release or disturbance outside the designed drainage feature.	Inadequate freeboard, localised bank failure, blockage, flood event exceeding design assumptions, poor channel alignment, or bank overtopping.	Retained levee/channel design and geomorphic diversion design.	Environment	D	4	H	Hydraulic performance review, flood damage inspections, verification of channel capacity and freeboard, stabilisation of vulnerable banks, and prompt remediation of any flow breakout pathways.	E	3	M
Drainage feature requires ongoing active maintenance to remain functional and therefore does not achieve stable condition.	Design not sufficiently self-sustaining, poor vegetation establishment, ongoing erosion/sedimentation, inadequate sediment transport regime, or reliance on repeated repair works.	Geomorphic diversion design and rehabilitation monitoring.	PMLU	C	3	H	Demonstrate through monitoring that the drainage feature is self-sustaining, hydraulically and geomorphically stable, and does not require ongoing maintenance beyond normal land management. Escalate repeated repairs into design review and corrective earthworks.	D	3	M
Water Management Infrastructure										
Safety hazard for personnel, stock or wildlife due to surface roughness (rockiness, depressions) in excess of that expected for PMLU	Erosion gullies etc due to subsoil/topsoil characteristics/availability, inadequate surface preparation, localised settlement	Surface preparation according to design	Safety	D	3	M	Rehabilitation monitoring and assessment, undertake repairs and maintenance as required.	D	2	L
Initial/ongoing gully, pipe and/or sheet erosion of rehabilitated areas	Erodible topsoils and subsoils, adverse weather events	Landform design moderating slope. Adequate/effective subsoil and topsoil amelioration	Structurally Stable	D	2	L		D	2	L
Initial/ongoing gully, pipe and/or sheet erosion of rehabilitated areas (medium-long term risk)	Rehabilitation failure/vegetation disease/loss, climatic events (drought), other	Landform design moderating slope. WEPP modelling indicates erosion rates along slopes to be acceptable.	Structurally Stable	D	3	M	Adequate rehabilitation monitoring for the site conditions and landform profile.	E	3	M
Safety hazard for stock and wildlife due to surface roughness (rockiness, depressions) in excess of that expected for PMLU	Erosion gullies etc due to subsoil/topsoil characteristics/availability, inadequate surface	Surface preparation according to design	Environment	D	3	M	Rehabilitation monitoring and assessment, undertake repairs and maintenance as required.	D	2	L

RISK SCENARIO	CAUSES	EXISTING CONTROLS	IMPACT AREA	LIKELIHOOD	CONSEQUENCE	RISK SCORE	PROPOSED CONTROLS	LIKELIHOOD	CONSEQUENCE	RESIDUAL
	preparation, localised settlement									
Transport of sediments causes downstream water quality impacts (Initial/ongoing gully, pipe and/or sheet erosion of rehabilitated areas)	Erodible topsoils and subsoils, adverse weather events	Landform design moderating slope. Prompt revegetation establishment, revegetation monitoring and management as required.	Environment	D	2	L		D	2	L
Transport of sediments causes downstream water quality impacts (Initial/ongoing gully, pipe and/or sheet erosion of rehabilitated areas) (medium-long term risk)	Rehabilitation failure/vegetation disease/loss, climatic events (drought), other	Current rehabilitation monitoring indicates that the current methodology is adequate for the site conditions and landform profile.	Environment	D	3	M	Adequate/effective subsoil and topsoil amelioration, prompt revegetation establishment, sediment controls during vegetation establishment, revegetation monitoring, revegetation maintenance and repairs as required.	E	3	M
Vegetation species density/diversity is inadequate for local stock and wildlife	Weather, poor soil characteristics, poor management practices impacting germination, vegetation establishment and PMLU density/diversity metrics and shortage of topsoil resources		Environment	C	2	M	Review rehabilitation methodologies as required, rehabilitation area monitoring and assessment, undertake repairs and maintenance works as required. Monitoring pasture dieback and undertaking reparation activities as required.	D	2	L
Hazard for Stock and wildlife (native fauna) due to presence of pest and weeds	Poor local, regional or site property management practices.	Pest and weed management practices, monitoring programs to allow early detection and management, intensify monitoring and management measures as appropriate	Environment	D	2	L		D	2	L
Inadequate species density/diversity of vegetation for novel native ecosystem/grazing native vegetation PMLU	Weather, poor soil characteristics, poor management practices impacting germination, vegetation establishment and PMLU density/diversity metrics and shortage of topsoil resources		PMLU	C	2	M	Review rehabilitation methodologies as required, rehabilitation area monitoring and assessment, undertake repairs and maintenance works as required. Monitoring pasture dieback and undertaking reparation activities as required.	D	2	L
PMLU is not achieved due to the presence of excessive Pest and Weeds	Poor local, regional or site property management practices.	Pest and weed management practices, monitoring programs to allow early detection and management, intensify monitoring and management measures as appropriate	PMLU	C	2	M		C	2	M

Retained Water Management Infrastructure

RISK SCENARIO	CAUSES	EXISTING CONTROLS	IMPACT AREA	LIKELIHOOD	CONSEQUENCE	RISK SCORE	PROPOSED CONTROLS	LIKELIHOOD	CONSEQUENCE	RESIDUAL
Retained water storage becomes unsafe for personnel, stock or native fauna during or following extreme rainfall events, including overtopping, embankment instability, unsafe batters or uncontrolled access to deep water.	Extreme rainfall events, inadequate spillway capacity, embankment instability, erosion of dam batters, poor access/egress design, physical material properties or failure to maintain safe stock/wildlife access.		Safety	D	3	M	Only engineered water storage to be retained at closure, dam will be assessed as safe and stable by appropriately qualified person prior to relinquishment; volume is relatively small and water will be free of contaminants.	E	3	M
Retained water storage does not remain structurally, geotechnically or erosional stable.	Extreme rainfall, batter erosion, wave action, settlement, seepage, spillway erosion, embankment instability, inadequate freeboard or deterioration of retained dam infrastructure over time.		Structurally Stable	D	3	M	Only engineered water storage to be retained at closure, dam will be assessed as safe and stable by appropriately qualified person prior to relinquishment; volume is relatively small and water will be free of contaminants.	E	3	M
Hazard to livestock health due to water quality in retained storages not meeting PMLU water quality requirements	Adverse geochemical characteristics of disturbed materials in catchment		Environment	C	3	H	Mine affected water to be removed from dam (where required), water quality monitoring program to allow early detection and management of poor water quality.	D	3	M
Minor Disturbance Areas										
Safety hazard for personnel, stock or wildlife due to surface roughness, rockiness, depressions, localised settlement or uneven rehabilitated surfaces in excess of that expected for PMLU	Erosion gullies, inadequate surface preparation, localised settlement, poor backfilling, residual windrows, compacted pads/tracks or incomplete reshaping of borrow pits, laydown areas and stockpile footprints.	Surface preparation according to design	Environment	D	2	L		D	2	L
Initial or ongoing rill, gully, pipe or sheet erosion compromises landform stability of rehabilitated minor disturbance areas.	Erodible topsoils and subsoils, adverse weather events, poor soil cover, compacted surfaces, concentrated runoff from tracks/pads, vegetation failure or inappropriate reshaping of borrow pits and stockpile footprints.	Landform design moderating slope. Adequate/effective subsoil and topsoil amelioration	Structurally Stable	D	2	L		D	2	L

RISK SCENARIO	CAUSES	EXISTING CONTROLS	IMPACT AREA	LIKELIHOOD	CONSEQUENCE	RISK SCORE	PROPOSED CONTROLS	LIKELIHOOD	CONSEQUENCE	RESIDUAL
Transport of sediment causes downstream water quality impacts	Erosion of stockpile footprints, borrow pits, pads and tracks; adverse rainfall; poor revegetation; dispersive soils; concentrated runoff or delayed stabilisation of disturbed surfaces.	Current rehabilitation monitoring indicates that the current methodology is adequate for the site conditions and landform profile.	Environment	D	3	M	Adequate/effective subsoil and topsoil amelioration, prompt revegetation establishment, sediment controls during vegetation establishment, revegetation monitoring, maintenance and repairs as required and surface water runoff/downstream monitoring during flow events	E	3	M
Compaction of pads, tracks, laydown areas or borrow pit floors limits infiltration, root growth and vegetation establishment.	Heavy vehicle traffic, long-term laydown use, construction of pads/tracks, poor ripping/scarification, sodic or hard setting soils or insufficient growth media depth.	Surface preparation according to design	PMLU	C	3	H	Deep rip/scarify compacted areas, apply suitable growth media and ameliorants, monitor infiltration/vegetation establishment, and undertake further ripping, amelioration or reseeded where establishment is poor.	D	2	L
Contamination from laydown areas, pads, borrow pits or stockpile areas prevents achievement of the Low Intensity Cattle Grazing PMLU or causes surface water/groundwater impacts.	Hydrocarbon or heavy metal contamination from operational activities in infrastructure areas	Procedure in place for housekeeping and proactive spills management that includes spill cleanup during operations, storage and bunding of hazardous materials, etc..	Environment	C	3	H	Undertake contaminated land investigation where required, validate former laydown/pad/borrow areas, remove or remediate contaminated material, lawfully dispose of waste, protect clean growth media from contamination	E	3	M
Vegetation species density/diversity is inadequate for the Low Intensity Cattle Grazing PMLU.	Weather, poor soil characteristics, poor management practices impacting germination, vegetation establishment and PMLU density/diversity metrics, shortage of topsoil resources or poor establishment on compacted pads, tracks and borrow pit footprints.		PMLU	C	2	M	Review rehabilitation methodologies as required, rehabilitation area monitoring and assessment, undertake repairs and maintenance works as required. Monitoring pasture dieback and undertaking reparation activities as required.	D	2	L
PMLU is not achieved due to the presence of excessive Pest and Weeds	Poor local, regional or site property management practices.	Pest and weed management practices, monitoring programs to allow early detection and management, intensify monitoring and management measures as appropriate	PMLU	D	2	L		D	2	L

Tailings Storage Facility and Decant Pond


RISK SCENARIO	CAUSES	EXISTING CONTROLS	IMPACT AREA	LIKELIHOOD	CONSEQUENCE	RISK SCORE	PROPOSED CONTROLS	LIKELIHOOD	CONSEQUENCE	RESIDUAL
Safety hazard for personnel, stock or native fauna due to surface roughness, depressions, settlement, cracking, ponding or soft/unstable surfaces in excess of that expected for PMLU	Differential settlement, tailings consolidation, inadequate surface preparation, ineffective cover placement, residual decant pond depressions, erosion gullies or localised instability.	Surface preparation according to design	Safety	D	3	M	Final landform survey, settlement assessment, AQP inspection and rectification of depressions, cracking, soft areas, ponding or erosion prior to RM7/RM9 certification.	D	2	L
Significant slope failure or embankment/batter instability of the TSF landform.	Landform not constructed to design, excessive slope steepness, physical material properties, inadequate drainage controls, adverse rainfall event, tailings consolidation, settlement, seepage or cover/drainage system failure.	Slope moderation, max. slopes subject to engineered design, geotechnical assessment required for completion criteria and AQP-prepared landform closure design required under PRCP12/PRCP13.	Structurally Stable	E	2	L		E	2	L
Initial/ongoing gully, pipe and/or sheet erosion of rehabilitated areas compromises the TSF cover system or final landform stability.	Dispersive topsoils, adverse weather events, climatic sequences beyond design capacity, rehabilitation failure, vegetation disease/loss, drought, long slope lengths, concentrated runoff, settlement-related ponding or inadequate cover/growth media performance.	Landform design moderating slope. WEPP modelling indicates erosion rates along slopes to be acceptable and RM4/RM5 require the cover system and growth media to be designed, installed and certified, including erosional stability and water-shedding performance.	Structurally Stable	C	3	H	Adequate rehabilitation monitoring for the site conditions and landform profile, including post-wet-season inspections, erosion monitoring against the PRCP erosion classification framework, repair of rills/gullies, maintenance of drainage controls and design review where erosion recurs or could compromise stable condition.	D	3	M
Downstream water quality impacts due to significant downward movement of soil, tailings or cover material associated with slope failure.	Landform not constructed to design, excessive slope steepness, physical material properties, inadequate drainage controls, adverse rainfall event, tailings exposure, embankment instability or failure of erosion/sediment controls.	Slope moderation, max. slopes subject to engineered design, geotechnical assessment required for completion criteria and landform closure design addressing geotechnical stability, erosional stability and acceptable water quality outcomes.	Environment	E	2	L		E	2	L
Transport of sediments causes downstream water quality impacts from initial/ongoing gully, pipe	Dispersive topsoils, adverse weather events, climatic sequences beyond design capacity, rehabilitation	Current rehabilitation monitoring indicates that the current methodology is adequate for the site	Environment	C	3	H	Adequate/effective subsoil and topsoil amelioration, prompt revegetation establishment, sediment controls during vegetation establishment, revegetation monitoring, revegetation	D	3	M

RISK SCENARIO	CAUSES	EXISTING CONTROLS	IMPACT AREA	LIKELIHOOD	CONSEQUENCE	RISK SCORE	PROPOSED CONTROLS	LIKELIHOOD	CONSEQUENCE	RESIDUAL
and/or sheet erosion of rehabilitated areas.	failure, vegetation disease/loss, drought, poor cover establishment, exposed tailings or ineffective drainage controls.	conditions and landform profile.					maintenance and repairs as required, together with surface water runoff monitoring and downstream monitoring during flow events			
Acid and saline drainage generation impacts revegetation performance, downstream receiving environment water quality and dependent ecosystems.	Adverse tailings geochemistry	Confirmed NAF materials and low risk of saline drainage	Environment	D	3	M	PAF materials to be covered by NAF, regular water quality monitoring and assessment, appropriate capping methodology implemented and surface water/groundwater monitoring	E	3	M
Impacts to groundwater, including seepage impacts to GDEs.	Adverse tailings geochemistry, tailings pore water, seepage through embankments or foundations, ineffective cover performance	Confirmed NAF materials and low risk of saline drainage	Environment	D	3	M	PAF materials to be covered by NAF, regular water quality monitoring and assessment, appropriate capping methodology implemented, 10 years post-closure seepage recovery	E	3	M
Vegetation species density/diversity is inadequate for the Native Ecosystem PMLU and native fauna habitat values.	Weather, poor soil characteristics, poor management practices impacting germination, vegetation establishment and PMLU density/diversity metrics, shortage of topsoil resources, unsuitable cover/growth media quality, salinity, compaction or drought.		Environment / PMLU	C	2	M	Improving rehabilitation methodologies over time, research activities, management and maintenance activities, rehabilitation performance monitoring and corrective revegetation works to achieve Native Ecosystem criteria, including BioCondition requirements, overall vegetation cover >60%, weed criteria and evidence of fauna utilisation.	D	2	L
Hazard to stock and wildlife/native fauna, or failure to achieve PMLU, due to presence of excessive pest species, restricted invasive plants or weed cover exceeding PRCP criteria.	Poor local, regional or site property management practices, disturbed surfaces, poor vegetation establishment, imported seed/growth media, wind-borne weed propagules or ineffective follow-up treatment.	Pest and weed management practices, monitoring programs to allow early detection and management, intensify monitoring and management measures as appropriate	Environment / PMLU	D	2	L		D	2	L
Inadequate species density/diversity of vegetation for Native Ecosystem PMLU.	Weather, poor soil characteristics, poor management practices impacting germination, vegetation establishment and PMLU		PMLU	C	2	M	Improving rehabilitation methodologies over time, research activities, management and	D	2	L

RISK SCENARIO	CAUSES	EXISTING CONTROLS	IMPACT AREA	LIKELIHOOD	CONSEQUENCE	RISK SCORE	PROPOSED CONTROLS	LIKELIHOOD	CONSEQUENCE	RESIDUAL
	density/diversity metrics and shortage of topsoil resources.						maintenance activities, rehabilitation performance monitoring			
Residual Voids (NUMAs)										
Safety hazard for personnel due to void overtopping	Extreme rainfall events beyond design capacity, insufficient water level monitoring	Void constructed to design criteria	Safety	D	3	M	Void water level monitoring, hydrological modelling.	D	2	L
Safety hazard for personnel, including falls, slips, trips impacting humans having access to the residual void	Insufficient warnings, barriers preventing access to hazardous areas, fencing/bunding breaks, unauthorised access		Safety	C	3	H	Signage, physical barriers, slope moderation, conduct a risk assessment of controls when designed and placed. Modify as required. Post closure monitoring.	D	2	L
Final void highwalls and low walls subject to significant slope failure	Excessive slopes, inadequate design, not constructed to design, inadequate drainage controls, adverse weather event		Structurally Stable	E	3	M	Slope moderation, final landform design, maximum slopes subject to engineered design, assessment of construction materials by a suitably qualified person, provision of adequate drainage infrastructure, geotechnical assessment undertaken at closure. Certification by a suitably qualified expert that the final landform is stable and constructed according to design criteria.	E	2	L
Gully erosion on void walls	Faults and fractures in the underlaying geology, adverse weather events	Landform design in accordance with geotechnical assessment of the site, monitoring and management as required.	Structurally Stable	D	2	L		D	2	L
Gully erosion on void walls	Inadequate design, erodible topsoil and subsoils	Landform including highwalls and site drainage network to be constructed as designed. Monitoring of drainage network performance, prompt remediation. Certification by a suitably qualified person that the final landform is stable and constructed according to design criteria.	Structurally Stable	D	2	L		D	2	L
Gully erosion on void walls	Unsuitable material used on low wall slopes subject to submersion	Final void walls constructed as per design criteria	Structurally Stable	D	2	L		D	2	L
Safety hazard for stock and wildlife due to void overtopping	Extreme rainfall events beyond design capacity, insufficient water level monitoring	Surface preparation according to design	Environment	D	3	M	Void water level monitoring, hydrological modelling.	D	2	L
Safety hazard for stock and wildlife, including falls, slips, trips impacting livestock	Insufficient warnings, barriers preventing access		Environment	C	3	H	Signage, physical barriers, slope moderation, conduct a risk assessment of controls when	D	2	L

RISK SCENARIO	CAUSES	EXISTING CONTROLS	IMPACT AREA	LIKELIHOOD	CONSEQUENCE	RISK SCORE	PROPOSED CONTROLS	LIKELIHOOD	CONSEQUENCE	RESIDUAL
and wildlife having access to the residual void. Livestock and wildlife accessing void water for drinking	to hazardous areas, fencing/bunding breaks, unauthorised access						designed and placed. Modify as required. Post closure monitoring.			
Downstream water quality impacts due to significant downward movement of soil (Final void highwalls and low walls subject to significant slope failure)	Excessive slopes, inadequate design, not constructed to design, inadequate drainage controls, adverse weather event		Environment	E	3	M	Slope moderation, final landform design, maximum slopes subject to engineered design, assessment of construction materials by a suitably qualified person, provision of adequate drainage infrastructure, geotechnical assessment undertaken at closure. Certification by a suitably qualified expert that the final landform is stable and constructed according to design criteria.	E	2	L
Water quality impacts (water contained within the pit) due to significant downward movement of soil (Gully erosion on void walls)	Faults and fractures in the underlying geology, adverse weather events	Landform design in accordance with geotechnical assessment of the site, monitoring and management as required.	Environment	D	2	L		D	2	L
Water quality impacts (water contained within the pit) due to significant downward movement of soil (Gully erosion on void walls)	Inadequate design, erodible topsoil and subsoils	Landform including highwalls and site drainage network to be constructed as designed.	Environment	D	3	M	Monitoring of drainage network performance, prompt remediation. Certification by a suitably qualified person that the final landform is stable and constructed according to design criteria.	D	2	L
Water quality impacts (water contained within the pit) due to significant downward movement of soil (Gully erosion on void walls)	Unsuitable material used on low wall slopes subject to submersion		Environment	D	3	M	Final void walls to be constructed as per design criteria	D	2	L
Adverse water quality and dependent ecosystem impact due to contribution of Mine affected water to the natural groundwater body	Void long-term water level is above natural groundwater level		Environment	D	3	M	Final void hydrological assessment shows final voids as a groundwater sink. Monitoring of pit water quality to be undertaken and assessed against model predictions. Geotechnical/geochemical assessment, groundwater monitoring program	D	3	M
Release of contaminants contained within the void to receiving environment due to spilling of mine affected water from voids	Excess groundwater accumulation/severe rainfall/climate change influencing evaporation and rainfall rates	Storage curves and void water balance indicate there is sufficient capacity in final voids. Current water balance indicates voids have strongly negative water balance	Environment	D	2	L		D	2	L

APPENDIX G. EIS COMMUNITY CONSULTATION REPORT.

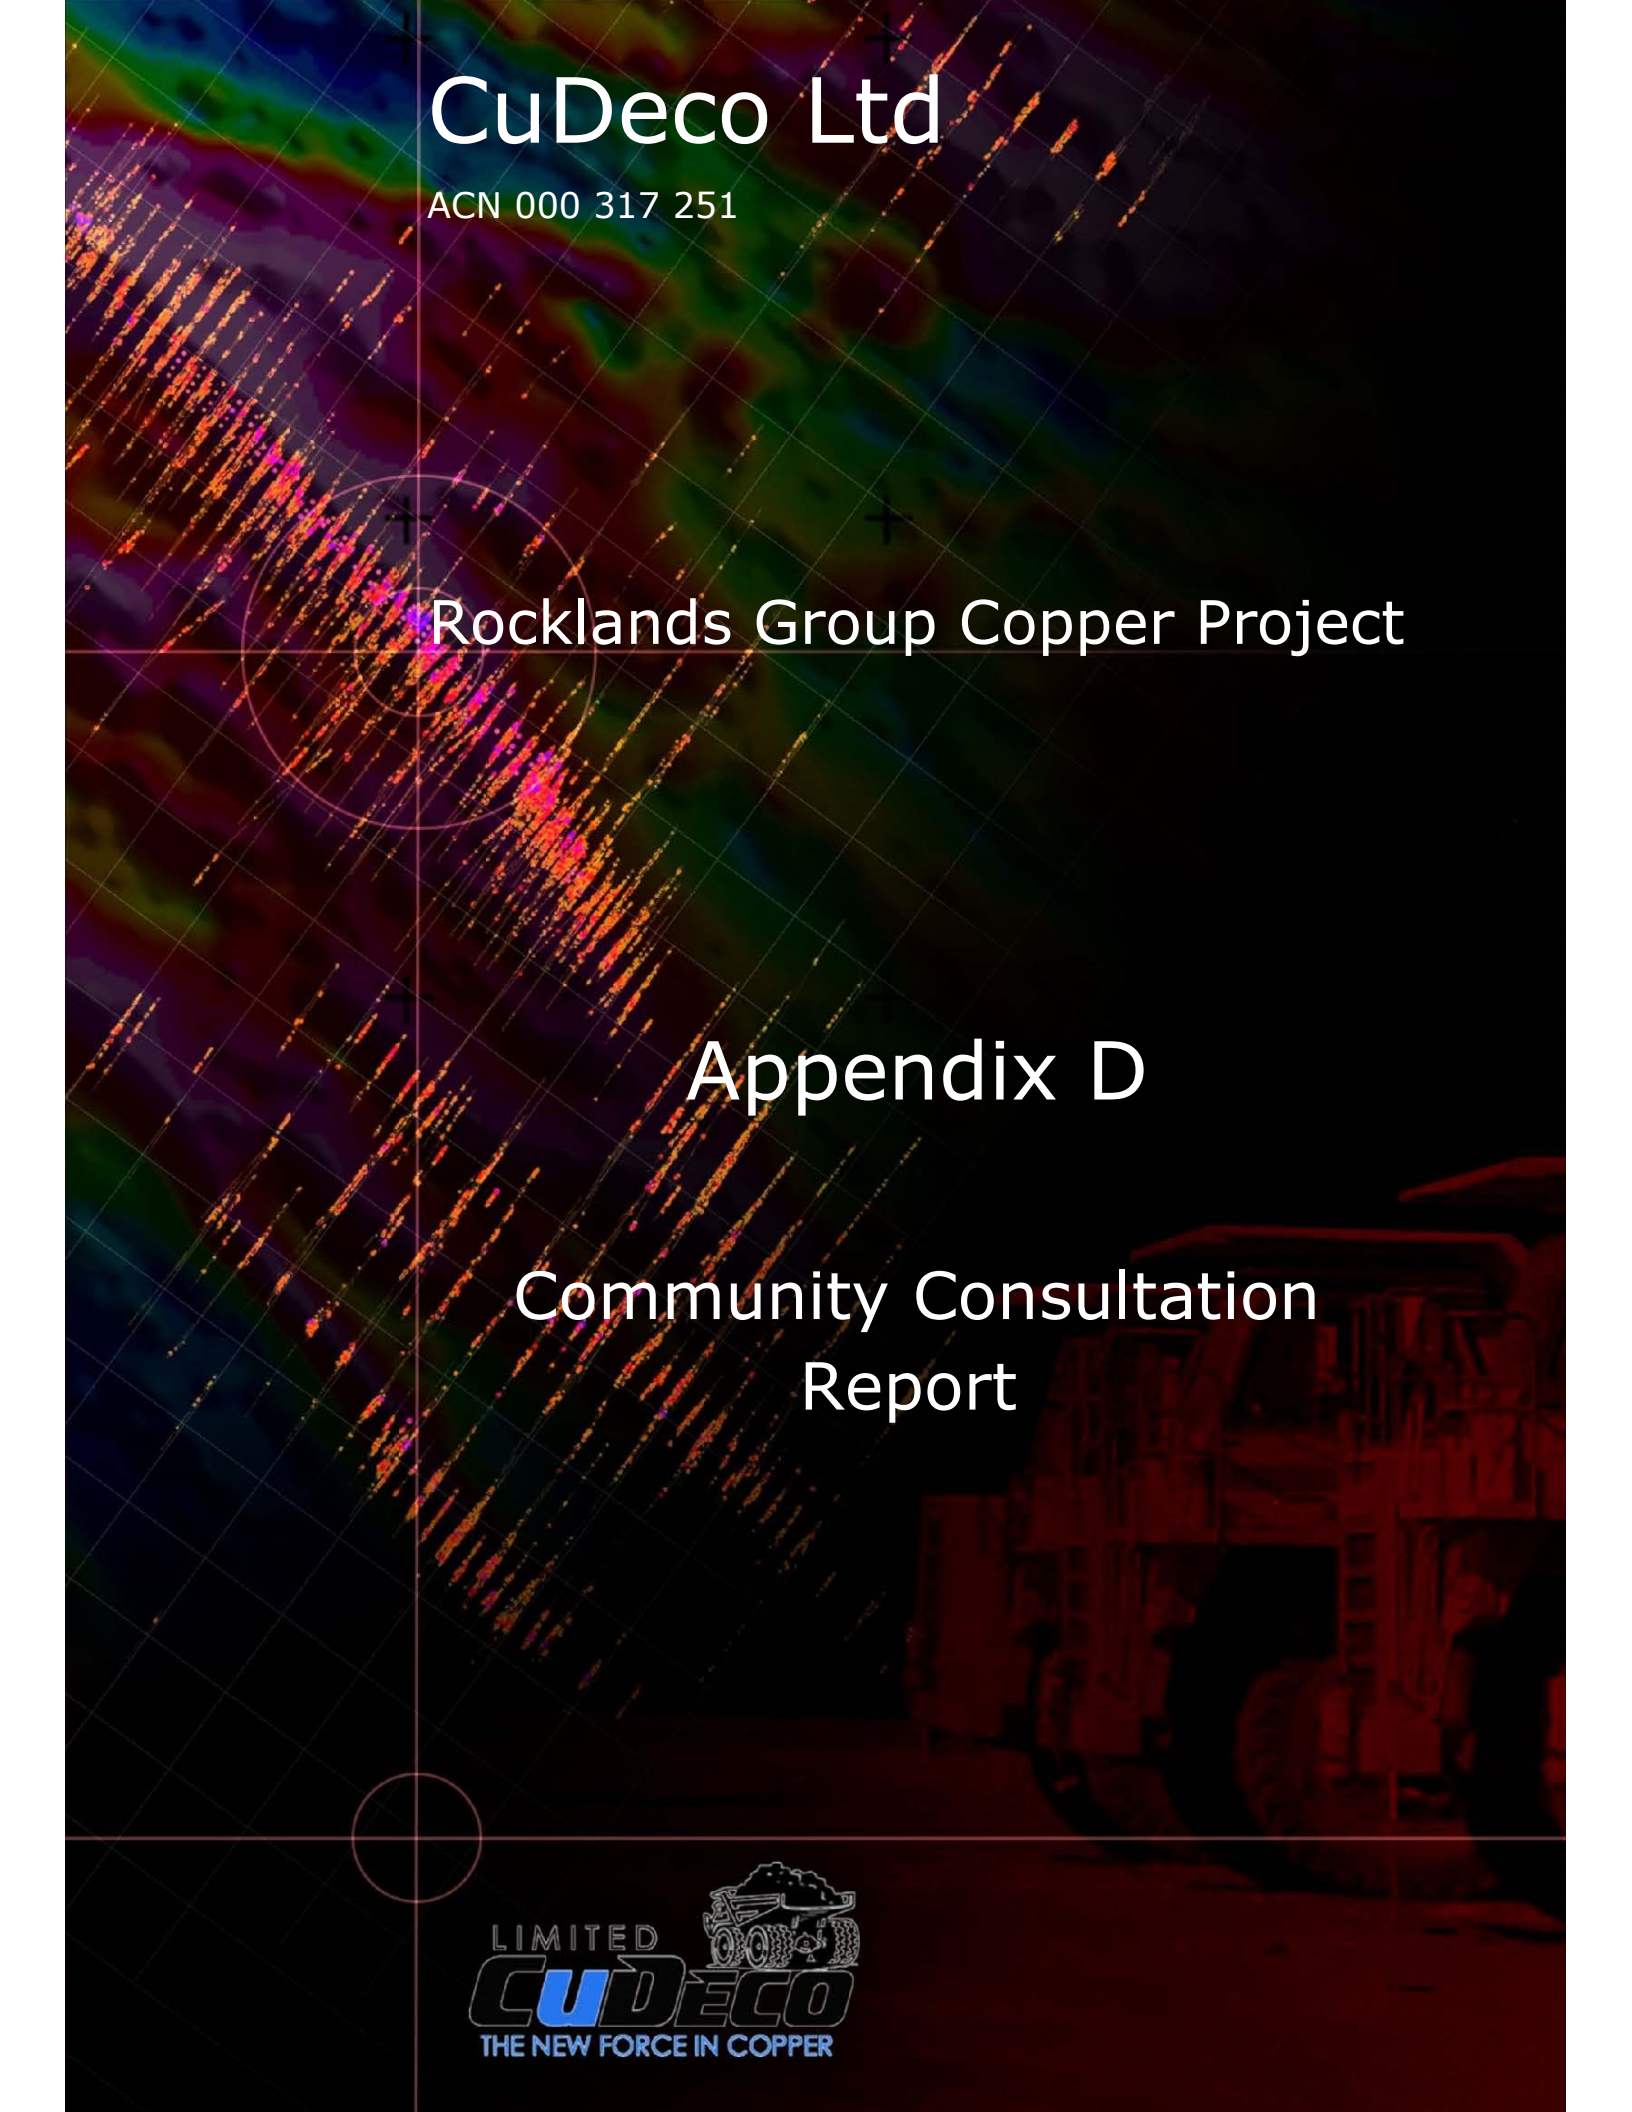

CuDeco Ltd

ACN 000 317 251

Rocklands Group Copper Project

Appendix D

Community Consultation Report

Contents

1. Introduction 3

2. Methodology..... 3

3. Interested Persons 3

4. Affected Persons 5

5. Community Consultation Register 6

6. CuDeco’s Role in the Cloncurry Community 12

7. On Going Community Consultation 13



1. Introduction

The TOR states that the following must be discussed in regards to the Community Consultation Program for the Project:

- Describe the nature and extent of the Community Consultation Program for the Project, including the methodology and the process in which interested and affected persons were identified.
- Include the details of the interested and affected persons, Commonwealth, State and Local Government agencies, advisory bodies and group of stakeholders consulted.
- Summarise the results of the community consultation program including the issues raised, and
- The means by which the issues were addressed.

2. Methodology

CuDeco has formally and informally undertaken a number of activities with regard to Community Consultation for the Rocklands Copper Project. Highlights of these activities include the completion of Cultural Heritage Management Plans with the Mitakoodi and Mayi people and Kalkadoon people. CuDeco is also a major employer of local indigenous people. Public information sessions have been held in the town of Cloncurry. Both formal and informal meetings have been held with the Cloncurry Shire Council Major and his officers. Meetings with Government officers and other business groups have been undertaken. Also good relations exist between the landholders and CuDeco. As yet there has been little dialogue with conservation groups as the issues on site are likely to have minor environmental impact.

CuDeco's record of community engagement is summarised in Table 3. CuDeco through both their informal and formal community consultation program have informed the community of Project status; noted any concerns regarding current or planned Project activities and their environmental impacts; and moved to address these where they have occurred.

Where possible CuDeco has actively engaged with Interested Persons and Affected persons as outlined below.

3. Interested Persons

The following definition of interested persons has been taken from the *QEPA Guideline 12 – The EIS Process for Non-standard Mining Projects*.

Example of persons who may be proposed as an interested person—

an unincorporated community or environmental body with a financial or non-financial interest in the local government area that the operational land is in.

QEPA Guideline 12 – The EIS Process for Non-standard Mining Projects states the following for interested persons:



“At the beginning of the EIS process, the proponent may nominate those persons with an interest in the project. Interested persons may include a local community progress association, a local/state/national environmental action group, or affected land users other than land holders.”

Interested persons in the Project in the Cloncurry region have been identified by CuDeco and the Cloncurry Shire Council.

These interested persons may include, but not be limited to the following groups as stated in Table 1 below.

Table 1 – Interested Persons

Name of Interested Person or Organisation	Relationship to Project	Contact Details
DERM– Cloncurry Regional Office	Administers leases and natural resource planning	72 Uhr Street Cloncurry Qld 4824 Phone: (07) 4742 8222
Cloncurry Shire Council	Local Government Agency	Chambers, 19 Scarr Street Cloncurry Qld 4824 Phone: (07) 4742 4100
CS Energy Mica Creek Pty Ltd	Supplier of power that may be used as a source for the Project	Mica Creek Power Station Power House Road PO Box 1077 Mount Isa, Qld 4825 Phone: (07) 4740 0700
Ergon Energy	Owner of power distribution system	PO BOX 308 Rockhampton Qld 4700 Phone 13 10 46
Sunwater/North West Queensland Water Pipeline Pty Ltd	Manager of the Lake Julius pipeline	SunWater Level 10, 179 Turbot Street PO Box 15536 City East, Queensland 4002 Australia Phone (07) 3120 0000
Southern Gulf Catchments Group	Member of the National Heritage Trust	PO Box 2211 Mount Isa Qld 4825 Phone: (07) 4743 1888
North Queensland Mines Pty Ltd	Owner of EPM 15706, adjacent to the Project site	c/- Mining Tenement Services GPO Box 215 Brisbane Qld 4001
Department of Main Roads Cloncurry District Office and RoadTek	Administers roads required for transport of product	16 – 22 Ramsay St Cloncurry Qld 4824



4. Affected Persons

A definition of an affected person is provided in QEPA Guideline 12 – The EIS Process for Non-standard Mining Projects and is shown below:

Section 38 of the EP Act, 1994 (Qld) gives the following definition for affected persons –

1. A person is an **affected person** for a project if the person is—

- (a) a person mentioned in subsection (2) for the operational land or any land joining it; or
- (b) any of the following under the *Native Title Act 1993* (Cth) for the operational land or for an area that includes any of the land—
 - (i) a registered native title body corporate;
 - (ii) a registered native title claimant;
 - (iii) a representative Aboriginal/Torres Strait Islander body; or
- (c) a relevant local government for the operational land.

2. For subsection (1)(a), the persons are as follows—

- (a) for freehold land—a registered proprietor;
- (b) for land that is held from the State for an estate or interest less than fee simple and for which the interest is recorded in a register mentioned in the *Land Act 1994* (**Land Act**), section 2765—a person recorded in the register as the registered holder of the interest;
- (c) for land subject to a mining claim, mineral development licence or mining lease—a holder of, or an applicant for, the tenement;
- (d) for land subject to an authority to prospect or a lease or licence under the *Petroleum Act 1923*—
 - (ii) a holder of the authority; or
 - (iii) a lessee under the lease; or
 - (iv) a licensee under the licence;
- (e) for land under the Land Act or the *Nature Conservation Act 1992* (**NCA**) for which there are trustees—a trustee of the land;
- (f) for Aboriginal land under the *Aboriginal Land Act 1991* (**ALA**) that is taken to be a reserve because of section 87(2) or 87(4)(b) of that Act—a grantee of the land;
- (g) for DOGIT land under the ALA or the *Torres Strait Islander Land Act 1991*—a trustee for the land;
- (h) for land held under a lease under the *Local Government (Aboriginal Lands) Act 1978*, section 3—a relevant local government;
- (i) for Torres Strait Islander land under the *Torres Strait Islander Land Act 1991* that is taken to be a reserve because of section 84(2) or 84(4)(b)8 of that Act—a grantee of the land;
- (j) for land under a lease from the State under the *Aborigines and Torres Strait Islanders (Land Holding) Act 1985* that has been excised from land granted in trust for Aboriginal or Torres Strait Islander purposes under the Land Act—a trustee of the land;
- (k) for land that is any of the following, the State—
 - (i) unallocated State land;
 - (ii) a reserve under the Land Act for which there is no trustee;
 - (iii) a national park, national park (Aboriginal land), national park (scientific), national park (Torres Strait Islander land), national park (recovery) or forest reserve under the NCA;
 - (iv) a conservation park under the NCA for which there are no trustees;
 - (v) a State forest or timber reserve under the *Forestry Act 1959*;



- (vi) a State controlled road under the *Transport Infrastructure Act 1994*;
- (vii) a fish habitat area under the *Fisheries Act 1994*.
- (l) another person prescribed under a regulation.

Affected persons were identified in the following ways:

- Lot and Plan search via DNRM for contact details of other lease holders.
- Title Search via DNRM for existing deeds and tenements.
- Environmentally Sensitive areas map request.
- Contacting the local council in the LGA the Project is located in.
- Native Title Search via DNRM

Affected Persons for the Project are shown in Table 2 below.

Table 2 – Affected Persons

Name of Interested Person or Organisation	Relationship to Project	Contact Details
Jersey Plains Pastoral Company	Owner of Lot 521 on CP905413 (Chumvale Station) Holder of Lot 4144 on PH2265 (property directly to the west of the Project boundary)	PO Box 39 Cloncurry QLD 4824
Kalkadoon People	Native Title Claimants over Project area.	189 Barkly Highway, Mt Isa
Xstrata – Mount Isa Mines Limited	Holder of EPM 14303, tailings dam pipeline route	Locked Bag 100 Mt Isa Qld 4825
Mitakoodi and Mayi People	Native Title Claimants over the Project area	c/o Qld South Native Title Services, PO Box 18032 Adelaide Street, Brisbane, 4000.
North Queensland Mines Pty Ltd	Owner of EPM 15706, adjacent to the Project site	c/- Mining Tenement Services GPO Box 215 Brisbane Qld 4001

5. Community Consultation Register

The Consultation Register, which identifies the methods of communication, issues discussed and ways in which the issues were addressed, is presented in Table 3. Key issues raised and outcomes from consultation are summarised in background.



Table 3: Record of Community Consultation at October 2009 for the CuDeco Rocklands Copper Project, Cloncurry.

Date	Method of Communication	Brief Description of consultation	Stakeholders Involved	Issues Discussed and Actions Taken	Future Actions Required.
Ongoing discussions 2006 to 2009	Chairman Wayne McCrae has spoken with the Major of Cloncurry in his Council offices on numerous occasions over this time	1. Major indicated that the council would support the company and has offered us some areas for building for accommodation in new areas to be developed for low cost housing 2. Discussions have been held with Council in relation to the bitumening of the road to Rocklands. CuDeco have agreed in principle to co-contribute for the construction and bitumening of the road.	Cloncurry City Council	Housing needs in the town of Cloncurry. Bitumening of the road to Rocklands. Council to speak further with the Queensland Government for support.	Ongoing discussions between Council and CuDeco
Ongoing discussions Dec 2007 to 2009	Chairman Wayne McCrae has spoken with a number of key industry people in Cloncurry.	These are key service industries to be affected by the start up and operation of the mine. These industry partners have received an update of the likely construction and operation demands of the Rocklands copper project, in particular housing needs, upgraded service industries and hardware/construction support.	Keith Douglas from the real estate industry, Ed Morrison from the shopkeepers industry, and Trevor Pavey from the Hardware industry	Employment numbers during construction and operation. Housing demand, upgraded services, potential staffing needs.	Ongoing updates on mine construction to be made available.



Ongoing 2009	Director Peter Hutchison spoke with Roadtek at Cloncurry	Roadtek is the Queensland Government “ private road builder”. Roadworks will be required on the site and main arterial roads. These preliminary discussions have addressed the future needs of CuDeco and the ability of Rocktek to support any road program.	Rocktek Management	Road needs and potential support	Both parties to continue discussions.
Ongoing 2009	Director Peter Hutchinson spoke with Lawlor Brothers at Cloncurry and Webster, concreting contractors	Lawlor Bros are private road construction contractors and preliminary discussions have been made about future needs of the company. Webster are concreting contractors and may assist in construction.	Senior Management of private Roadworks and Concreting companies	Business opportunities for local companies to support construction and operation of the mine.	Ongoing discussions
Ongoing 2007 - 2009	Chairman Wayne McCrae has spoken with a number of key industry people in Mt. Isa	Discussions have centred around potential construction and fabrication needs, ongoing tyre support from suppliers, and other service groups from Mt Isa companies.	Industry support providers - Construction and fabrication companies in Mt.Isa. Tyre supplier in Mt. Isa and other service industries.	Business opportunities for local companies to support construction and operation of the mine.	Ongoing discussions



Ongoing 2007 - 2009	Numerous discussions on site with the landowner, David Corbett and adjacent landowners, Chris Phillips, 'Flatop' to the east, and Andrew McMillan, 'Corella Park' to the west	These discussions hold great importance as they inform all parties of ongoing progress and issues affecting both parties. A compensation agreement, is nearing completion between CuDeco and the landholder at Chumvale, David Corbett.	Surrounding Landholders at Chumvale; Flatop, Corella Park	Ongoing support where possible for improving water points for cattle and ongoing road upgrades.	Completion of compensation agreement and ongoing discussions.
Ongoing 2007 - 2009	A combination of both formal and informal meetings with the traditional owners	Consultation with the traditional owners both from a social perspective and in conjunction with current employment requirements (CuDeco have employment of local traditional owners up to 50% of our field staff), local social activities and Cultural Heritage Management Plan and native title discussions and agreements. These meetings are all documented.	Mitakoodi & Mayi, Kalkadoon traditional owners	Cultural Heritage Management Plan finalised and ongoing discussion re: employment	Ongoing discussion between Cu Deco and the traditional owners



2009	John Green, CuDeco Infrastructure Manager, held discussions with CS Energy/Ergon Energy, BHP Billiton, Queensland Rail, Xstrata Copper, Townsville Port, Various freight companies	Discussion on power supply, infrastructure sharing, transport and sale of product	Major businesses in the immediate Queensland region	Existing infrastructure, current capacity, potential to share	Discussion to share
Early April, 2009, and regular dialogue has continued since, generally on an informal basis.	Formal Meeting in Cloncurry Council offices with Peter Hutchison, CuDeco Mayor, Andrew Daniels and CEO, Craig Turnour	Update on mine drilling program, future issues including road infrastructure, accommodation needs, and employment opportunities.	Cloncurry City Council	To continue dialogue on timing for mine construction and operation, so that appropriate infrastructure and support services can be arranged as required.	Once the EIS has been completed and approved by the EPA for distribution, a briefing will be arranged between CuDeco and the Council. Ongoing dialogue between CuDeco and Council. Arranged for site visit For Council to site.
Late April, 2009	Peter Hutchison hosted a site visit to the Rockland Copper Project by the Mayor, Cloncurry Council, CEO and Works Manger	Inspected the Corella Park Road and discussed road access arrangements, and general aspects of the Project and the likely benefits, and impact on Cloncurry with the influx of ~120 people and families, on a permanent basis.	Cloncurry City Council	To continue dialogue on timing for mine construction and operation, so that appropriate infrastructure and support services can be arranged as required.	Ongoing dialogue between CuDeco and Council



23rd October 2009	Newspaper advertisement – North West Star	Public Display outside Woolworths, Cloncurry 23 rd and 24th October, 2009	Community of Cloncurry. Over 75 people visited the display manned Peter Hutchison, Director of CuDeco and staff.	Employment prospects; Start of mine date; Accommodation needs for an additional 120 people; will increase uptown for housing in the town; Impetus to upgrade policing support; Opportunity for services industries e.g. laundry catering; Much needed boost for town etc	Overwhelming public support for the mine
--------------------------	---	---	--	--	--



6. CuDeco's Role in the Cloncurry Community

CuDeco have been an active member of the Cloncurry community since 2002. The Mt Norma mine was run by two of the present directors, Mr. Wayne McCrae and Peter Hutchison. They have long established ties within the town and community and Peter Hutchison now lives permanently in the town. The workforce is now approaching 100 people with upwards of 50 % of these employees, indigenous persons.

Because of these strong local connections, public consultation has been undertaken both informally and formally particularly with the local Shire Council, local State and Federal Government members. Again because many members of the workforce, are locally based, there is a high degree of awareness and anticipation of the project coming to fruition.

Table 3 summarized the results of the community consultation program, providing a summary of the groups and individuals consulted, the issues raised, and the means by which the issues were addressed.

A public display session has been in October, 2009 over two days for three hours at the main shopping centre. Over 75 people took an active interest in the project (see Figure 1) and were overwhelming in favour of the project recognizing the benefits which would accrue to the town.

In addition, CuDeco have had discussions with the local police force and assist with sponsorship of the PCYC youth facilities. In this time, CuDeco has also sponsored many public activities, with suitable promotion of the Company and the Project, such as the local racing association, the Cloncurry Show Society, and junior sporting activities.

There is widespread support for the project to date with no major environmental issues being raised by the public or government department. There has been generally local consultation with government staff related to day to day issues with the exploration program at the Rocklands Copper project.

A Cultural Heritage Management Plan (CHMP) has been finalised with the Mitakoodi and Mayi, Kalkadoon traditional owners. CuDeco have employment of local traditional owners up to 50% of our field staff.

The relationship with the surrounding land holders is good and a land compensation agreement is now being finalised with David Corbett, Chumvale Station where the project is located.

The Cloncurry Council recognizes the importance of a strong economic mine to the town's ongoing development so that local services can be supported and improved for the town of Cloncurry.

To this end, discussions with CuDeco and the Council are extremely positive, particularly in view of the fact, that the operation will be community based rather than fly-fly out.



This strategy by CuDeco allows the Council and State Government to develop longer term planning strategies for the town with an emphasis on affordable housing, increased employment opportunities and appropriate support services.

7. On Going Community Consultation

CuDeco intend to hold at least public information in Cloncurry during the public display and comment period of this EIS. This is to assist local people further with their understanding of the project and in making submissions about concern or support.

After the close of the draft EIS submission period, public comments will be forwarded to CuDeco by the DERM.

CuDeco will response to these comments in a supplementary EIS. CuDeco will continue ongoing consultation with stakeholders at key stages of the project life where there is any significant progress or change with Project activities.



APPENDIX H. LANDHOLDER AGREEMENT.

Attachment 1 – Agreement

20/4/2021

Jersey Plains Pastoral Company Pty Ltd

Agreement for retention of infrastructure

Copper Resources Australia Pty Ltd is the holder of environmental authority EPML00887913 for the Rocklands Project. EPML00887913 relates to Mining Leases 90177, 90188 and 90219 (together the MLs).

Jersey Plains Pastoral Company Pty Ltd are the registered lessees of Lot 521 Plan CP905413.

The parties have agreed that the infrastructure listed below will remain in situ on surrender of the MLs:

- Water Storage Facility
- ECD2 Pond
- Raw Water Pond
- Process Water Pond

This retention of this infrastructure in situ on the Chumvale Station will be in accordance with the environmental authority's assigned post-mine land use of grazing - open pasture. The infrastructure will be left in a state that is safe to humans and wildlife, stable, non-polluting and able to sustain the agreed post-mine land use.

This letter agreement commences on the date it is signed by all the parties.














Executed as an agreement:



Director

APPENDIX I. WSF WATER QUALITY.

Date	Time	Sample Location	Sample Type	pH (Field)	pH lower limit	pH higher limit	EC (Field)	EC limit	Sulphate (as SO4)	Sulphate limit	Total Aluminium	Aluminium limit	Total Arsenic	Arsenic Limit	Total Boron	Boron Limit	Total Cadmium	Cadmium Limit	Total Chromium	Chromium Limit	Total Cobalt	Cobalt Limit	Total Copper	Copper Limit	Total Lead	Lead Limit	Total Mercury	Mercury Limit	Total Nickel	Nickel Limit	Total Selenium	Selenium Limit	Total Uranium	Uranium Limit	Total Zinc	Zinc Limit	Fluoride	Fluoride Limit
4/09/2022	07:55	WSF	Routine	8.08	4	9	487	5970	40	1000	1.1	5	0	0.5	0.11	5	<0.0002	0.01	0.003	1	0.002	1	0.014	1	0	0.1	<0.0001	0.002	0.003	1	<0.001	0.02	<0.005	0.2	<0.005	20	0.6	2
20/01/2023	14:30	WSF	Resample	7.71	4	9	119.1	5970		1000	7.9	5	0.002	0.5	0.05	5	<0.0002	0.01	0.015	1	0.005	1	0.035	1	0.004	0.1	<0.0001	0.002	0.008	1	<0.001	0.02	<0.005	0.2	0.007	20	0	2
21/03/2023	15:00	WSF	Routine	7.93	4	9	95.4	5970	780	1000	2.5	5	0.001	0.5	0.05	5	<0.0002	0.01	0.006	1	0.002	1	0.014	1	0.001	0.1	<0.0001	0.002	0.003	1	<0.001	0.02	<0.005	0.2	<0.005	20	0.8	2
17/06/2023	11:30	WSF	Routine	8.65	4	9	225.7	5970	0	1000	3.2	5	0.001	0.5	0.05	5	<0.0002	0.01	0.007	1	0.004	1	0.024	1	0.002	0.1	<0.0001	0.002	0.005	1	<0.001	0.02	<0.005	0.2	0.005	20	0	2
5/08/2023	13:15	WSF	Routine	8.63	4	9	267.6	5970	0	1000	1.5	5	0	0.5	0.05	5	<0.0002	0.01	0.002	1	0.002	1	0.013	1	0	0.1	<0.0001	0.002	0	1	<0.001	0.02	<0.005	0.2	<0.005	20	0	2
1/10/2023	09:00	WSF	Routine	7.19	4	9	397.2	5970	19	1000	14	5	0.003	0.5	0.12	5	<0.0002	0.01	0.018	1	0.03	1	0.1	1	0.007	0.1	<0.0001	0.002	0.017	1	<0.001	0.02	<0.005	0.2	0.017	20	0	2
7/04/2024	11:00	WSF	Routine	6.24	4	9	102.2	5970	0	1000	5.4	5	0.001	0.5	0.05	5	<0.0002	0.01	0.012	1	0.004	1	0.028	1	0.003	0.1	<0.0001	0.002	0.006	1	<0.001	0.02	<0.005	0.2	0.009	20	0	2

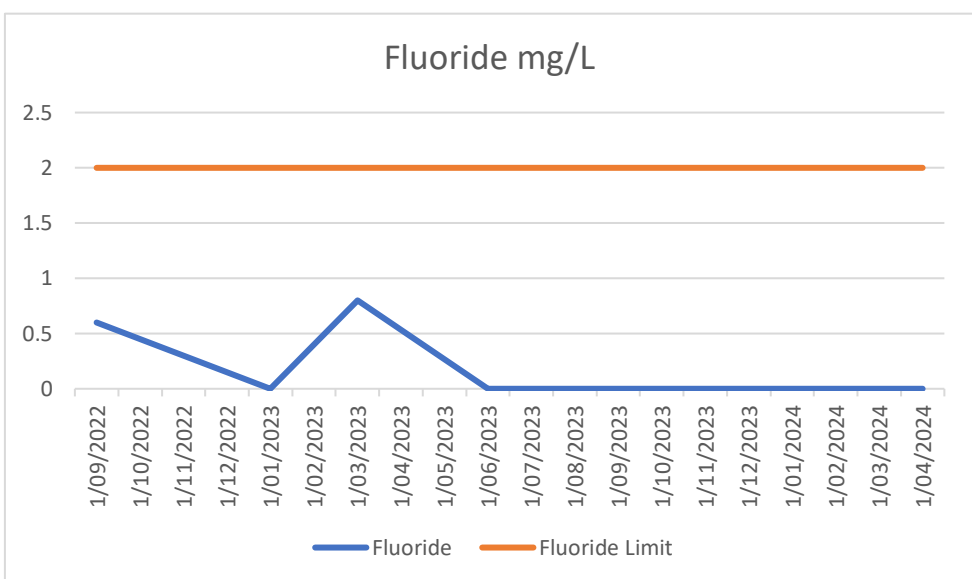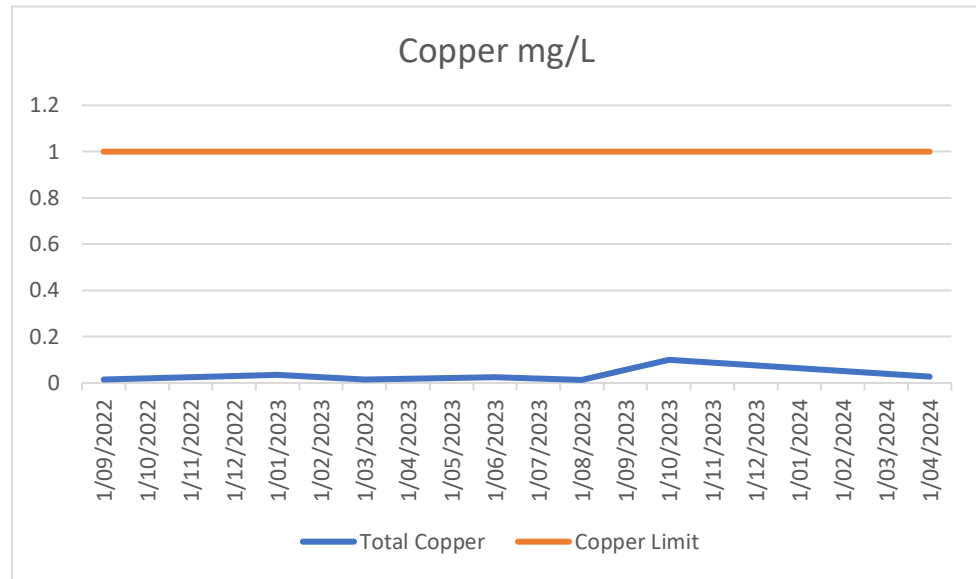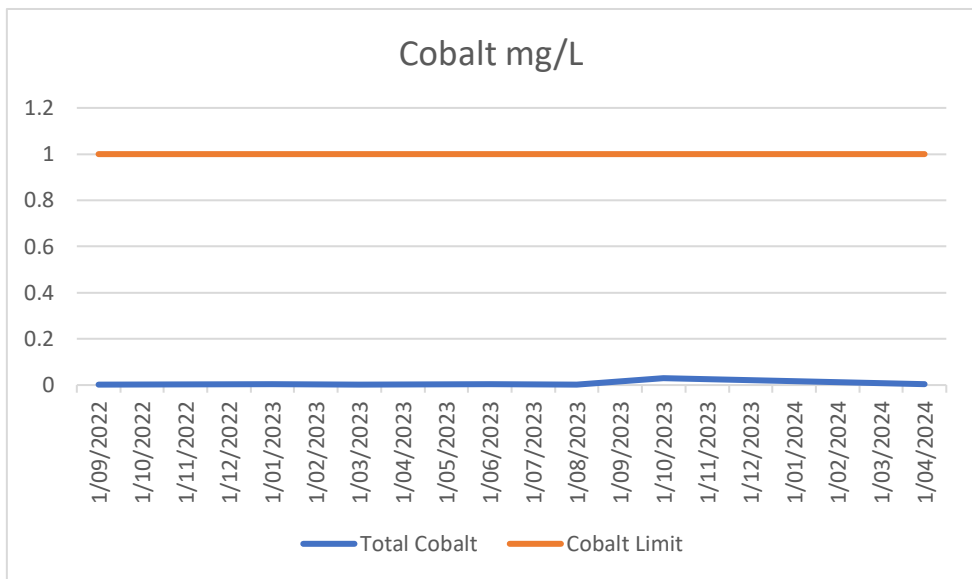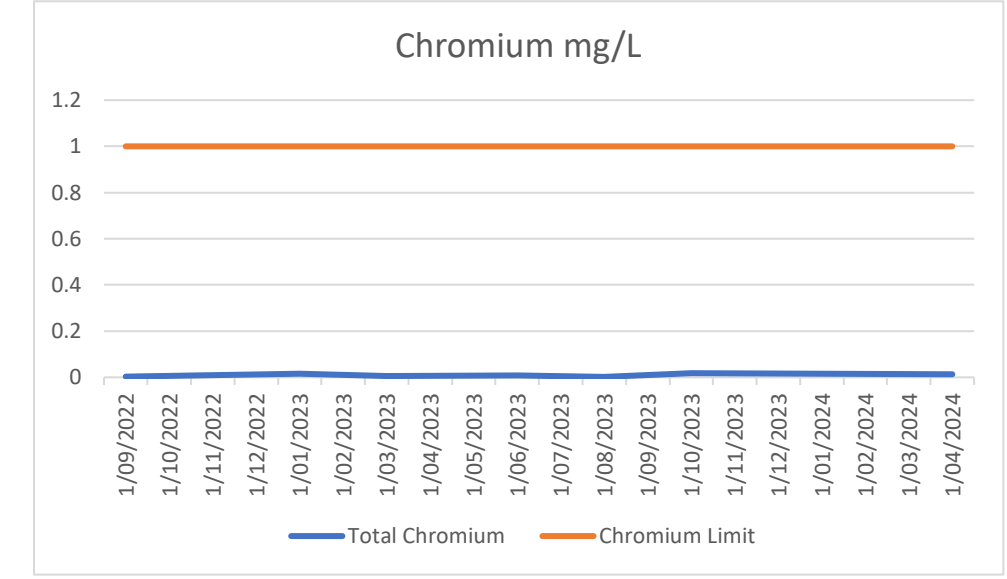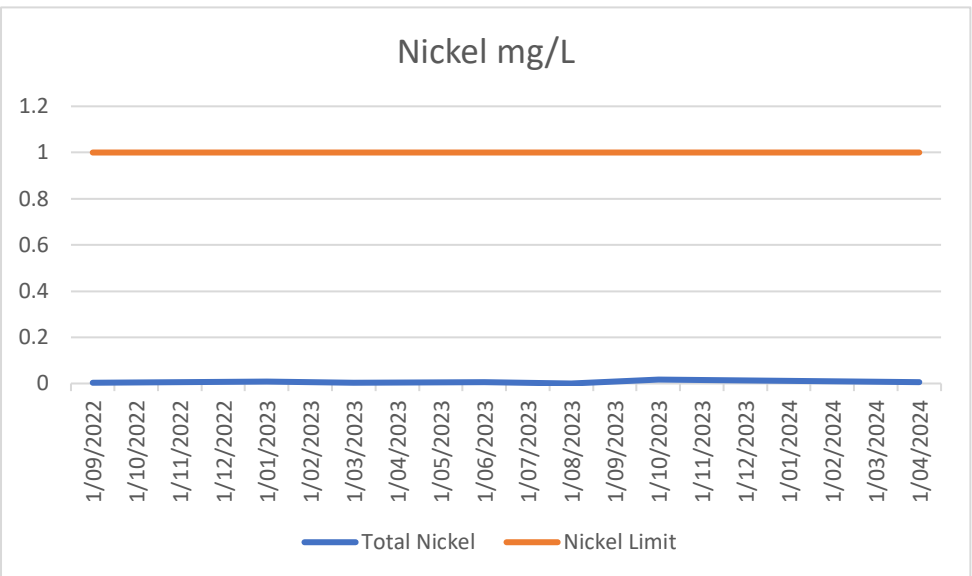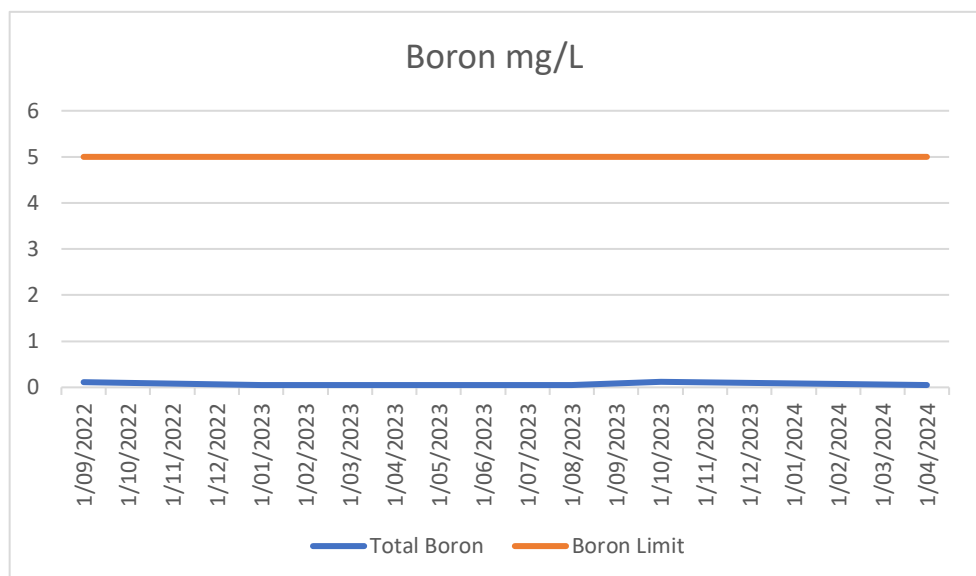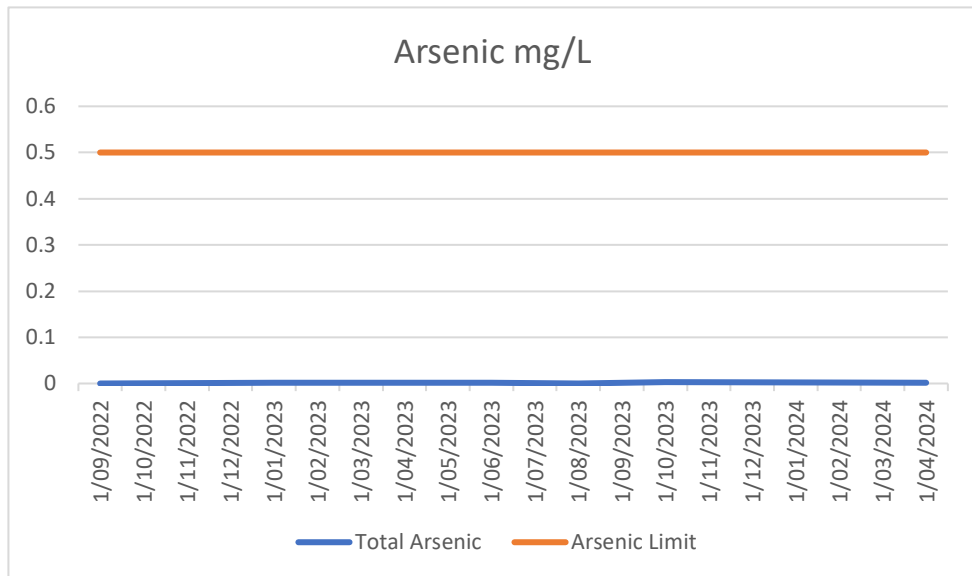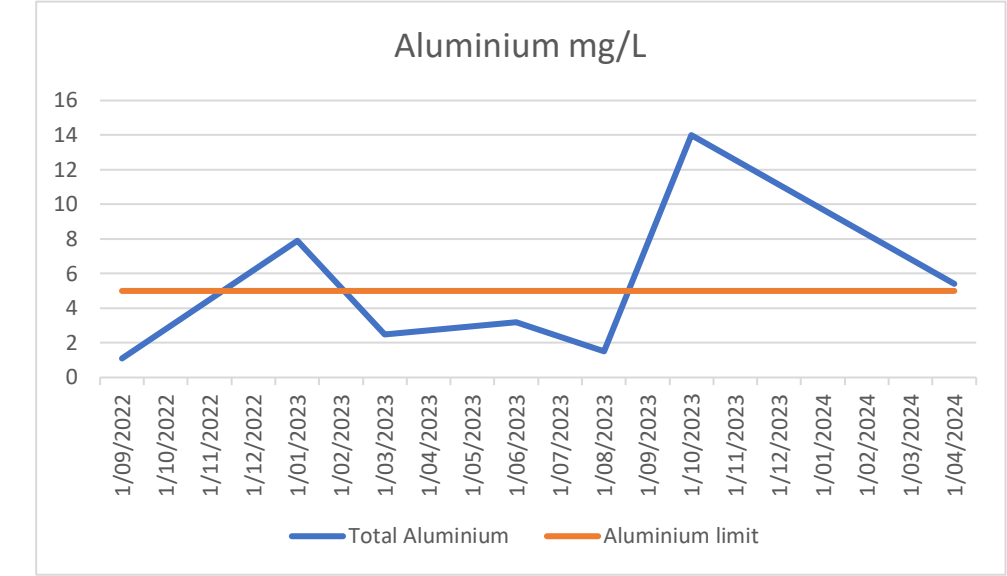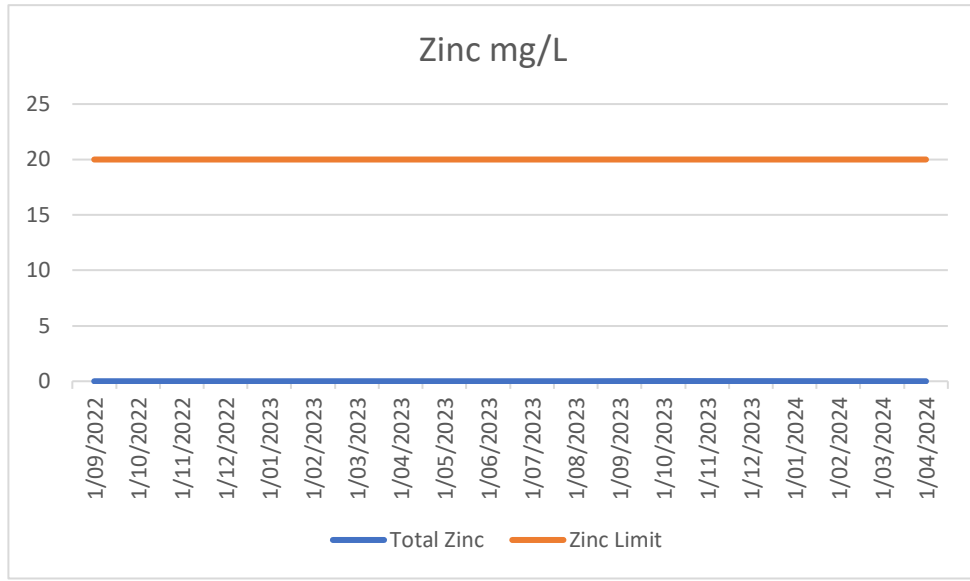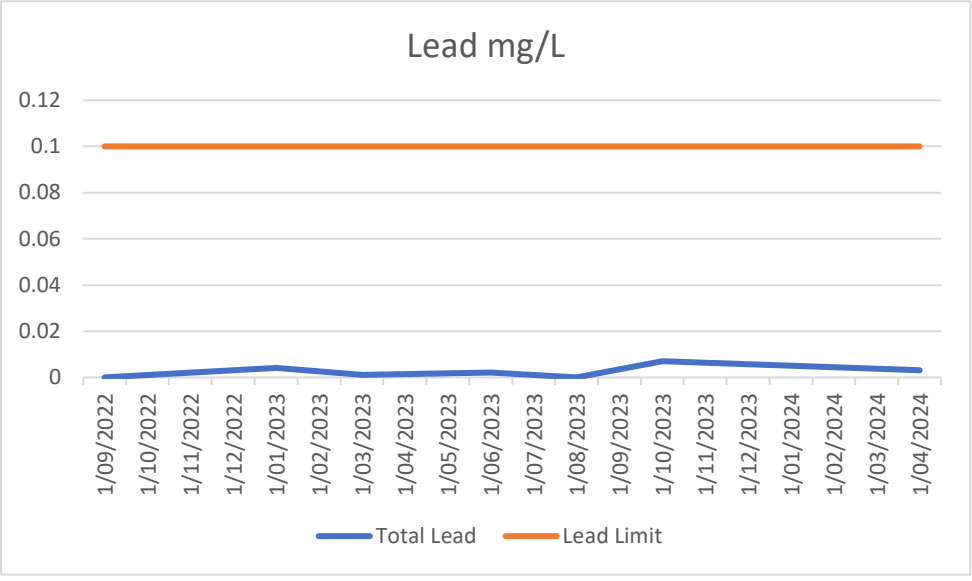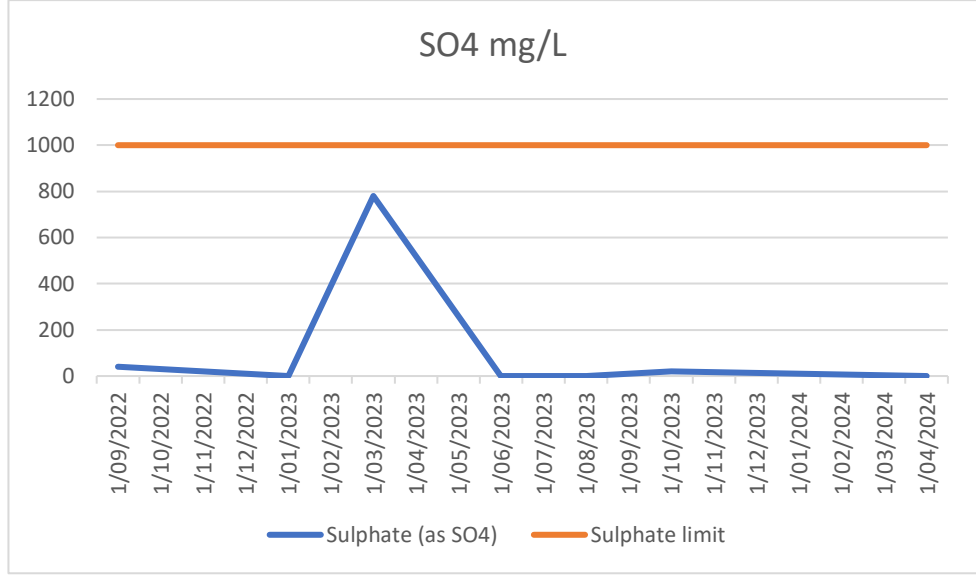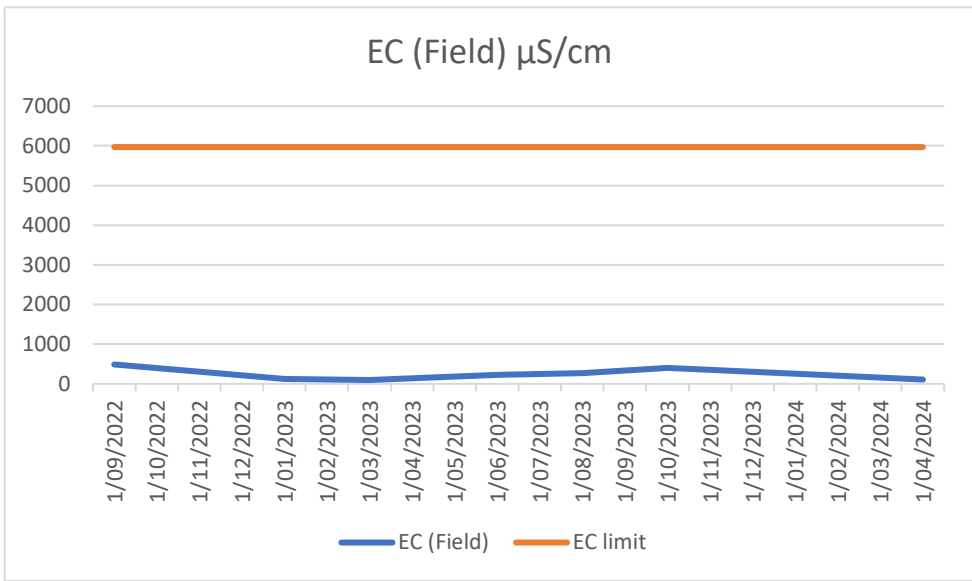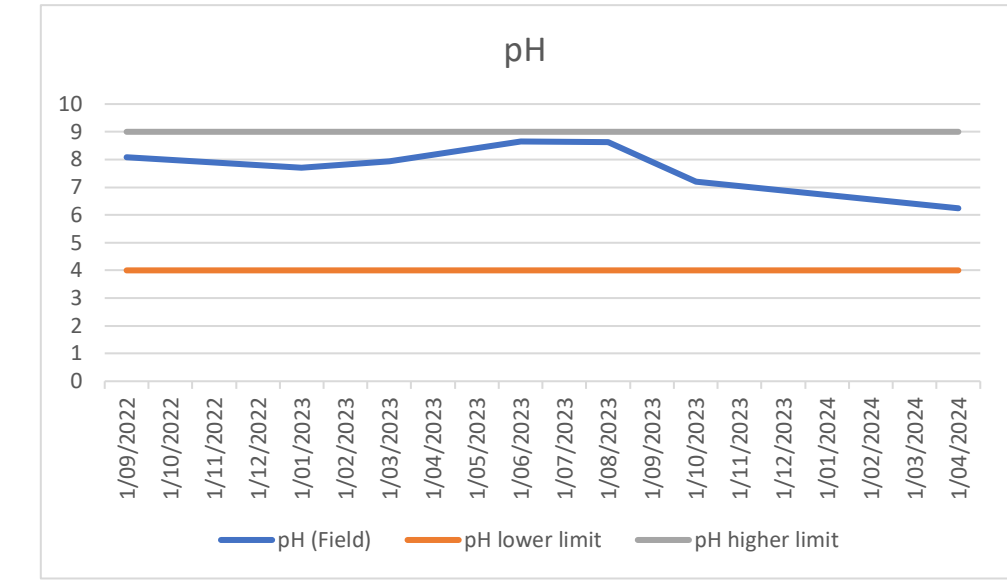

APPENDIX J. TOPSOIL TESTING RESULTS.

Date: 18/10/2024

To: Liam Henessy and Nikki Keane (Copper Resources Australia Pty Ltd)

From: AARC Environmental Solutions Pty Ltd

Subject: Topsoil characterisation results at impact and reference sites in Rocklands Copper Mine

AARC Environmental Solutions Pty Ltd (AARC) has been commissioned by Copper Resources Australia Pty Ltd (CRA) to prepare a report on the results from the topsoil characterisation from both reference and impact sites at the Rocklands Copper Mine (RCM). RCM is located approximately 15 km west-northwest of Cloncurry Queensland, within the Cloncurry Shire Regional Council (Figure 1).

RCM is an open cut mine producing poly-metallic ore, magnetite and native copper that is processed onsite and transported off site as concentrate. Environmental Authority EPML00887913 (EA) includes mining leases (ML) ML90177, ML90188 and ML90219 which are operated by CRA. Under The project EA's CRA is currently authorised to process more than 100,000 tonnes a year of mineral products, other than coke.

A soil characterisation was completed by Eurofins Environment Testing Australia Pty Ltd on 10th September 2024 using samples collected at RCM. Results inform on soil physical and geochemical characteristics for both impact and representative sites.

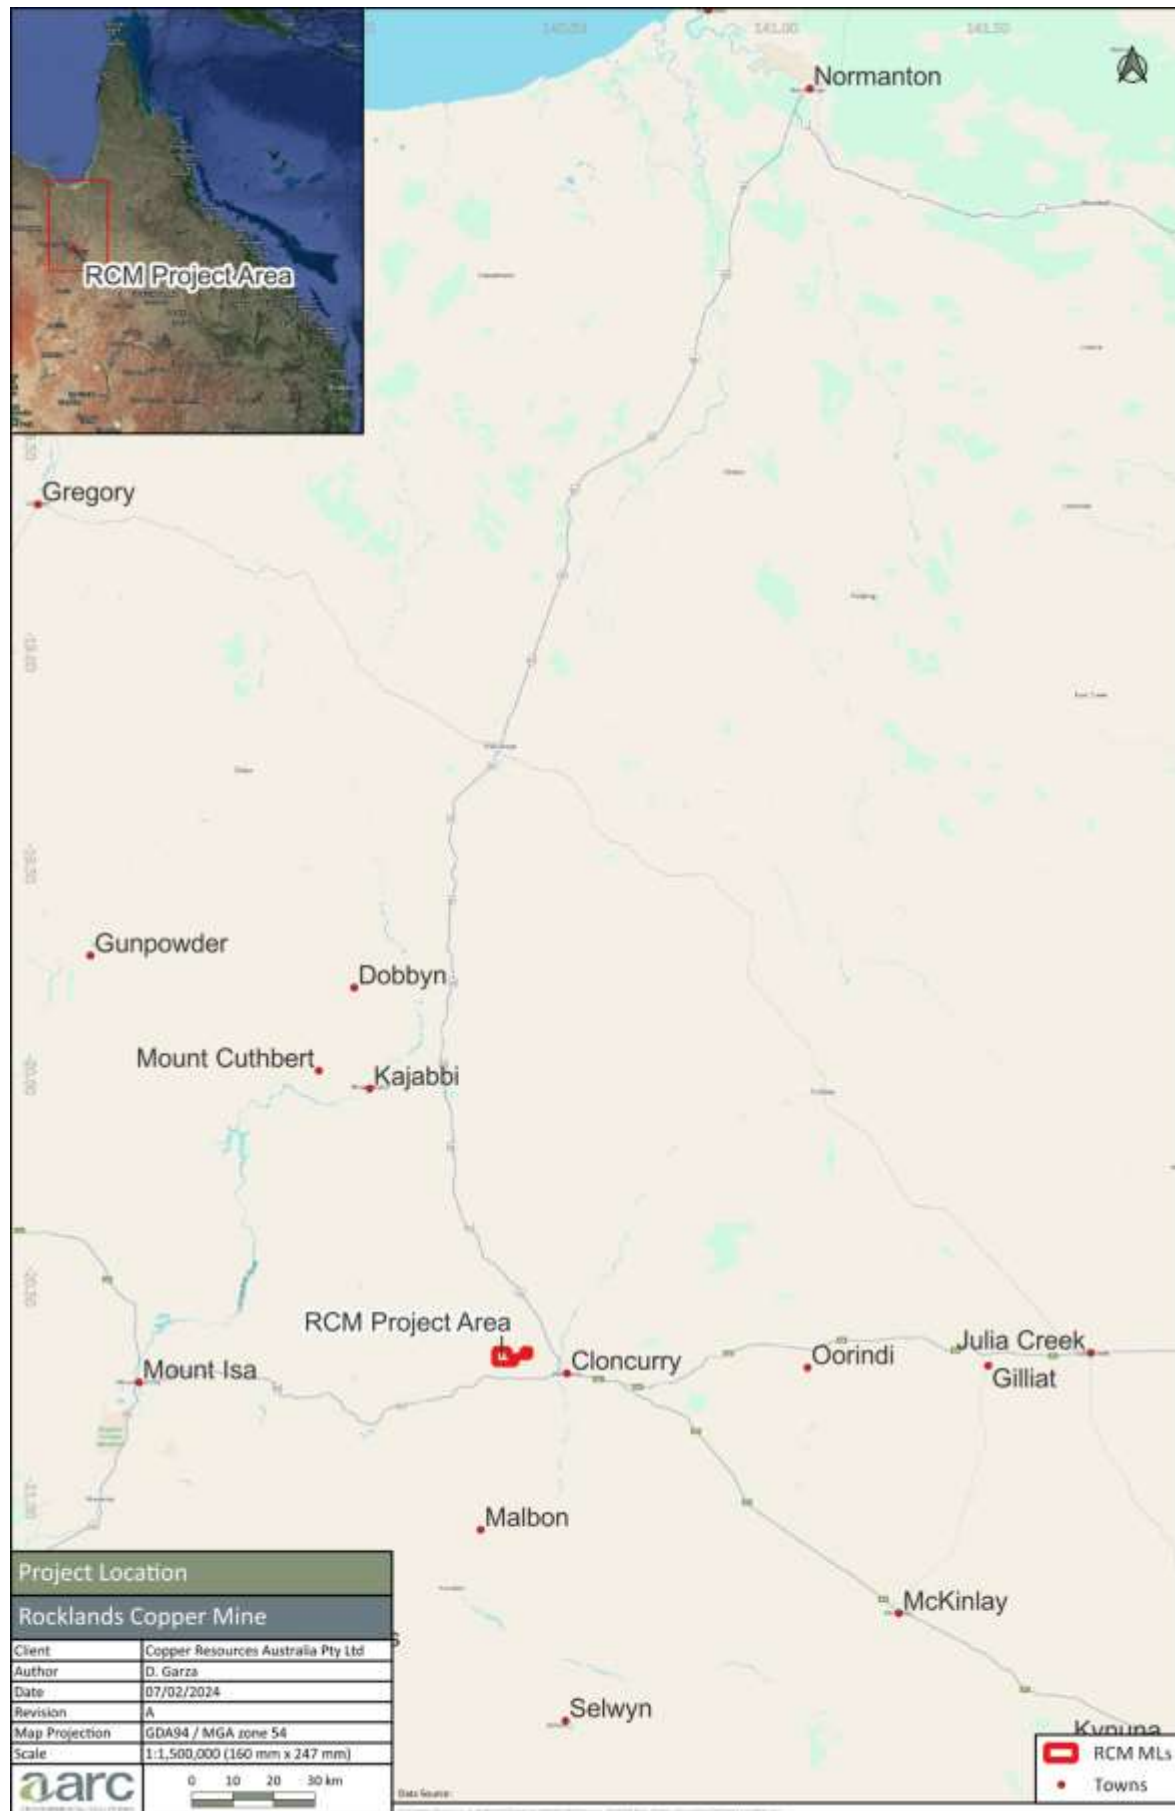


Figure 1. Project Location

1 Soil Assessment

A soil assessment was completed across different landforms within the Project area on 10th September 2024. The objective of this investigation was to:

- Evaluate the topsoil quality between reference and impact sites.

Soil samples were collected at different locations listed in Table 1 and shown in Figure 2Figure 1 and Figure 3. Samples were sent to a National Association of Testing Authorities (NATA) certified laboratory for both physical and geochemical parameters in order to assess whether the topsoil characteristics were consistent with those required to establish and sustain the identified vegetation species diversity on rehabilitated landforms at the Project.



Figure 2 Topsoil characterisation sample locations at impact sites



Figure 3 Topsoil characterisation sample locations at reference sites

Sample ID	Stockpile Name	Date	Longitude	Latitude	Easting	Northing
SP2 A	WSF West	21/08/2024	140.35535	-20.663185	432852.0728	7714994.565
SP2 B	WSF West	21/08/2024	140.355036	-20.66312	432819.3364	7715001.629
SP2 C	WSF West	21/08/2024	140.354642	-20.662977	432778.2324	7715017.293
SP2 D	WSF West	21/08/2024	140.354288	-20.662799	432741.2795	7715036.846
SP3 A	AO West	21/08/2024	140.361628	-20.657526	433503.5593	7715623.451
SP5 A	LM Pit North	21/08/2024	140.361223	-20.66624	433465.1649	7714658.875
SP5 B	LM Pit North	21/08/2024	140.360573	-20.665877	433397.3007	7714698.783
SP5 C	LM Pit North	21/08/2024	140.35982	-20.66559	433318.7405	7714730.238
SP5 D	LM Pit North	21/08/2024	140.359227	-20.6654	433256.8886	7714751.022
SP7 A	MCD South	21/08/2024	140.35132	-20.672772	432436.5272	7713931.864
REF1	Reference Site	23/08/2024	140.357865	-20.657609	433111.6078	7715612.72
REF2	Reference Site	23/08/2024	140.352183	-20.66867	432524.6041	7714386.207
REF3	Reference Site	23/08/2024	140.360385	-20.679656	433383.7282	7713173.733
REF4	Reference Site	23/08/2024	140.409797	-20.651373	438518.7802	7716323.399
REF5	Reference Site	31/08/2024	140.382954	-20.667356	435729.1966	7714544.119

Table 1 Topsoil Characterisation Sample Coordinates

2 Topsoil Assessment Results

A comparative topsoil study was completed at Rocklands to evaluate soil quality between reference and impact sites. Topsoil sampling was undertaken to assess whether the topsoil characteristics were consistent with those required to establish and sustain the identified vegetation species diversity on rehabilitated landforms at the Project.

The results are displayed in Table 2.

Table 2 Topsoil analysis

Analyte	Unit	LO R	Sites															
			Impact sites											Reference sites				
			SP2 A	SP2 B	SP2 C	SP2 D	SP3 A	SP5 A	SP5 B	SP5 C	SP5 D	SP7 A	REF1	REF2	REF3	REF4	REF5	
Physical Parameters																		
Moisture Content	%	1	8.3	9.8	8.2	7.5	3.6	6.7	2.5	3.5	4	1.8	1.2	2.4	1.7	< 1	1	
Organic Matter	% w/w	0.0 1	8.4	7.7	9.1	8.5	4.8	6.7	5.7	5.6	5.1	4.1	4.4	6.2	5.3	2.3	2.8	
Physical Parameters (Particle size)																		
Clay	%	2.5	15	19	18	16	4	6	< 2.5	5	6	< 2.5	< 2.5	16	20	< 2.5	< 2.5	
Sand	%		32	31	31	26	37	37	19	38	36	54	40	38	40	48	58	
Silt	%		40	40	40	40	40	40	40	40	40	40	40	40	40	40	40	
General Soil Characteristics																		
Electrical Conductivity (1:5 aqueous extract at 25 °C as rec.)	µS/cm	10	150	150	240	160	100	41	110	85	150	110	2300	61	63	33	1200	
pH (1:5 Aqueous extract at 25 °C as rec.)	pH unit	0.1	9	8.9	9.4	9.3	8.6	7.7	8.2	8.7	9.4	8.7	8.4	7.1	7.8	7	8.8	
Ammonia (as N)	mg/kg	5	< 5	9.7	5.5	14	5.1	5.1	5.2	< 5	< 5	5.1	< 5	5.3	6.1	< 5	5.7	
Chloride (1:5 aqueous extract)	mg/kg	5	< 5	< 5	9.8	< 5	< 5	< 5	< 5	< 5	6.9	< 5	< 5	< 5	< 5	< 5	1400	
Exchangeable Sodium Percentage (ESP)*	%	0.1	3.2	3.4	13	5.8	0.5	0.5	0.3	0.3	2.6	0.3	< 0.1	0.2	0.9	2.1	17	
Phosphorus	mg/kg	5	170	180	160	240	150	200	190	140	180	260	340	210	190	66	95	

Analyte	Unit	LO R	Sites														
			Impact sites										Reference sites				
			SP2 A	SP2 B	SP2 C	SP2 D	SP3 A	SP5 A	SP5 B	SP5 C	SP5 D	SP7 A	REF1	REF2	REF3	REF4	REF5
Sulphur	mg/kg	50	< 200	< 200	< 200	< 200	< 200	< 200	< 200	< 200	< 200	< 200	< 200	< 200	< 200	< 200	< 200
Nitrate & Nitrite (as N)	mg/kg	5	< 5	< 5	< 5	< 5	< 5	< 5	< 5	< 5	< 5	< 5	< 5	< 5	< 5	< 5	23
Nitrate (as N)	mg/kg	5	< 5	< 5	< 5	< 5	< 5	< 5	< 5	< 5	< 5	< 5	< 5	< 5	< 5	< 5	23
Nitrite (as N)	mg/kg	5	< 5	< 5	< 5	< 5	< 5	< 5	< 5	< 5	< 5	< 5	< 5	< 5	< 5	< 5	< 5
Organic Nitrogen (as N)	mg/kg	10	440	540.3	354.5	366	434.9	714.9	494.8	590	510	664.9	900	524.7	273.9	150	194.3
Total Kjeldahl Nitrogen (as N)	mg/kg	10	440	550	360	380	440	720	500	590	510	670	900	530	280	150	200
Total Nitrogen (as N)	mg/kg	10	440	550	360	380	440	720	500	590	510	670	900	530	280	150	220
Total Organic Carbon	mg/kg	0.1	0.1	0.9	1	0.8	< 0.1	0.6	0.5	2.1	2.9	< 0.1	0.8	0.6	0.2	< 0.1	0.1
Exchangeable Cations																	
Cation Exchange Capacity	meq/100 g	0.5	48	44	45	43	36	20	22	36	38	28	30	12	15	2.7	13
Calcium (exchangeable)	meq/100 g	0.1	42	37	33	35	34	15	18	33	34	26	28	7.2	10	1.7	8.3
Magnesium (exchangeable)	meq/100 g	0.1	4.5	5.2	5.4	4.8	1.5	4.1	2.7	2.7	2.6	1	1	4.2	3.9	0.9	1.9
Potassium (exchangeable)	meq/100 g	0.1	0.3	0.5	0.3	0.6	0.3	0.6	0.6	0.5	0.5	0.6	0.4	0.8	0.3	< 0.1	0.3
Sodium (exchangeable)	meq/100 g	0.1	1.6	1.5	5.6	2.5	0.2	0.1	< 0.1	< 0.1	1	< 0.1	< 0.1	< 0.1	0.1	< 0.1	2.2
Alkali Metals																	

Analyte	Unit	LO R	Sites														
			Impact sites										Reference sites				
			SP2 A	SP2 B	SP2 C	SP2 D	SP3 A	SP5 A	SP5 B	SP5 C	SP5 D	SP7 A	REF1	REF2	REF3	REF4	REF5
Potassium	mg/kg	5	930	1200	920	870	850	4000	2600	1200	2200	5400	860	1800	6500	1100	670
Heavy Metals																	
Arsenic	mg/kg	2	5.4	4.9	4	6.8	3.1	19	13	4.1	7.4	30	2.2	21	3.1	< 2	< 2
Boron	mg/kg	10	< 10	< 10	< 10	< 10	< 10	< 10	< 10	< 10	< 10	< 10	< 10	< 10	< 10	< 10	< 10
Cadmium	mg/kg	0.4	< 0.4	< 0.4	< 0.4	< 0.4	< 0.4	< 0.4	< 0.4	< 0.4	< 0.4	< 0.4	< 0.4	< 0.4	< 0.4	< 0.4	< 0.4
Chromium	mg/kg	5	42	43	40	38	31	74	63	33	53	32	25	71	56	< 5	23
Cobalt	mg/kg	5	46	47	45	66	11	42	45	26	27	30	7.4	45	24	12	9.5
Copper	mg/kg	5	100	100	100	98	50	170	190	49	90	160	21	170	43	< 5	26
Iron	mg/kg	20	5600 0	6200 0	6000 0	5800 0	2800 0	6800 0	7200 0	2700 0	4700 0	6300 0	2000 0	6800 0	5100 0	1100 0	2600 0
Lead	mg/kg	5	11	13	11	10	< 5	12	8.1	< 5	< 5	13	< 5	7.9	5.6	19	< 5
Manganese	mg/kg	5	1100	980	1200	1100	310	1500	880	190	430	1500	240	770	670	650	260
Nickel	mg/kg	5	33	33	33	31	17	41	32	18	27	24	13	36	33	< 5	10
Zinc	mg/kg	5	24	25	25	22	9.1	35	24	11	20	25	8.5	14	16	5.7	10

2.1 Physical Parameters

Physical soil parameters are those items which are not based on chemical data and commonly include parameters such as soil moisture, organic matter, particle density and particle size.

When comparing sampling sites to reference sites, very little variability was observed in soil particle density with exception of 'Ref5' site which contain high amount of sand particle. Soil moisture percentage at the reference sites ranged from <1% and 2.4%, while at the impact sites ranged from 2.5% and 9.8%. Organic matter across impact sites ranged from 4.1% and 8.4% while at the reference sites ranged from 2.3% and 6.2%.

2.2 General Soil Characteristics

General soil characteristics assist in defining the soil's ability to support life. pH values should generally measure between 5.5 and 7.5, as the availability of nutrients decreases outside of these limits. The reference sites registered a pH between 7.0 and 8.8 while at impact sites registered pH between 7.7 and 9.4.

Soil salinity is defined by the Electrical Conductivity (EC) and chloride. High soil salinity can have a detrimental impact on plant health if it is too high. The highest electrical conductivity (EC) was recorded at the reference site 'REF1' measuring 2,300 $\mu\text{S}/\text{cm}$ while the highest chloride concentration was found at 'REF5' at 1,400 mg/kg. The EC and chloride levels at the impact sites were generally low.

2.3 Exchangeable Cations

The concentrations and ratios of exchangeable cations can impact the nutrient capacity and dispersive nature of a soil body. Of particular importance to dispersion is the percentage of exchangeable sodium (ESP). Ultimately, however, the cation exchange capacity (CEC) of the soil determines how much impact these factors will have, as they operate based on a soil's clay content and ability to hold ions.

The cation exchange capacity (CEC) at the reference sites varied between 2.7 and 30 meq/100g, while the impact sites exhibited a much broader range, from 41 to 240 meq/100g. The highest CEC was observed at the 'SP2 A' impact site, measuring 48 meq/100g, whereas the lowest CEC was observed at the 'REF5' reference site, at just 2.7 meq/100g.

In terms of exchangeable sodium percentage (ESP), only two sites showed elevated values. The 'SP2 C' impact site recorded an ESP of 13%, while the 'REF5' reference site had a higher value of 17%.

3 Conclusions

A soil sampling has been completed for the Rocklands Copper Mine site. In total 15 samples were collected from both reference and impact sites. After that, a physical and geochemical assessment was conducted for each sample.

When comparing impact sites to reference sites, very little variability was observed in the physical and chemical parameters except for reference sites 'REF1' and 'REF5', which exhibited higher values of EC and chloride, respectively. Soils are naturally alkaline with relatively higher content of silt particles for both sampled and reference sites.

APPENDIX K. GEOTECHNICAL REPORT KP 2009.

CUDECO LIMITED
ROCKLANDS GROUP COPPER PROJECT
GEOTECHNICAL SITE INVESTIGATION

Ref. PE801-00089/05
September 2009

Rev. No.	Date	Description	KP Approved	Client Approved
A	17/09/2009	Issued For Client Review	TDR	

Knight Piésold Pty Limited
A.B.N. 67 001 040 419
Level 1, 67 Boundary Street
South Brisbane, QLD 4101
AUSTRALIA

CONTENTS	PAGE
1. INTRODUCTION	1
2. SITE LOCATION AND CHARACTERISTIC	2
2.1 SITE LOCATION	2
2.2 TOPOGRAPHY, VEGETATION AND LAND USE	2
2.3 GEOLOGY	3
2.4 CLIMATE	6
2.5 SEISMICITY	6
3. GEOTECHNICAL INVESTIGATIONS	9
3.1 GENERAL	9
3.2 DIAMOND CORE BOREHOLES	9
3.3 TEST-PITTING	9
3.4 IN-SITU PERMEABILITY TESTING	10
3.5 LOGGING AND SAMPLING PROCEDURES	10
3.6 LABORATORY TESTING	10
4. GROUND CONDITIONS	11
4.1 PLANT SITE & CRUSHER	11
4.1.1 General	11
4.1.2 Sub-Surface Profile	12
4.1.3 Laboratory Testing	12
4.1.4 Aggressive Ground	13
4.2 TAILINGS STORAGE FACILITY	14
4.2.1 General	14
4.2.2 Sub-Surface Profile	17
4.2.3 Laboratory Testing	17
4.2.4 Near Surface Permeability Testing	18
4.2.5 Bedrock Permeability Testing	19
4.3 WATER HARVESTING AND STORAGE FACILITIES	20
4.3.1 General	20
4.3.2 Sub-Surface Profile	21
4.3.3 In-situ Permeability Testing	21
4.4 MORRIS CREEK DIVERSION SYSTEM	21
4.4.1 General	21
4.4.2 Sub-Surface Profile	22
4.4.3 Laboratory Testing	22

CONTENTS	PAGE
5. FOUNDATION DESIGN	24
5.1 INFRASTRUCTURE ASSUMPTIONS	24
5.1.1 PRIMARY CRUSHER	24
5.1.2 MILL	25
5.1.3 STOCKPILE	25
5.1.4 FLOTATION TANKS	25
5.2 SHEAR STRENGTH PARAMETERS AND BEARING CAPACITY	25
5.2.1 PRIMARY CRUSHER	28
5.2.2 MILL	29
5.2.3 STOCKPILE RECLAIM CHAMBER	30
5.2.4 FLOTATION TANKS	31
5.3 SOIL COMPRESSIBILITY AND SETTLEMENT ANALYSIS	32
6. CONSTRUCTION CONSIDERATIONS	34
6.1 EXCAVATABILITY	34
6.2 CUT SLOPES	36
7. CONCLUSIONS AND RECOMMENDATIONS	37
8. REFERENCES	38
DRAWINGS	
APPENDIX A	
Borehole Logs	
APPENDIX B	
Test Pit Logs	
APPENDIX C	
Permeability Tests	
APPENDIX D	
Settlement Analysis	
APPENDIX E	
Site Photos	
APPENDIX F	
Laboratory Test Results	
APPENDIX G	
Logging Sheets	

1. INTRODUCTION

Cudoco Limited is currently conducting a feasibility studies of the Rocklands Group Copper Project near Cloncurry in Northern Queensland. The project will include the construction of a Tailings Storage Facility (TSF), Water Harvesting Facility and Water Storage Facility, Morris Creek Diversion Channel and Dam, and ore processing plant. As part of this project, Knight Piésold Pty Ltd (KP) was commissioned to complete a geotechnical site investigation and provide geotechnical recommendations for the aforementioned mining infrastructure. The site general arrangement is illustrated in drawing PE801-00089-10 Rev. P5.

The scope of work involved for the geotechnical site investigation is as follows:

- Investigate ground conditions beneath the proposed locations for the above infrastructure in order to determine the subsurface conditions at the sites;
- Determine the availability of suitable materials for embankment construction;
- Determine methods of excavation required for locations where excavation is necessary (i.e. Drill and blast, etc.);
- Conduct plant site foundation design;
- Provide geotechnical design parameters to be used in the design and construction of the above mentioned infrastructure.

This report details the geotechnical site investigation, presents an interpretation of ground conditions and material properties at each of the above locations, and provides geotechnical design parameters to be used in the structural design of the plant site foundation, as well as other mining infrastructure. The interpretation of the site conditions is based on the sub-surface lithology as determined during the site investigation, visual assessment of the in-situ materials, in-situ field testing, and laboratory testing.

2. SITE LOCATION AND CHARACTERISTIC

2.1 SITE LOCATION

The Rocklands Group Copper Project site is located approximately 16 km west-northwest of Cloncurry, Queensland off the Old Mt Isa Road. The TSF is located approximately 4 km east-northeast of the current equipment compound/office facility along Old Mt Isa Road.

2.2 TOPOGRAPHY, VEGETATION AND LAND USE

The current land use of the Project site is low intensity cattle grazing and mineral exploration. The Project is located within the pastoral lease referred to locally as Chumvale Station.

The Project site is lightly wooded with Snappy Gum (*Eucalyptus leucophloia*), Bloodwood (*Corymbia* sp), Ghost Gum, Turpentine (*Acacia chisholmii*), Buffel Grass (*Cenchrus ciliaris*) and Spinifex (*Triodia pungens*). Narrow fringes of River Redgum (*Eucalyptus camaldulensis*) riparian woodland occur along the creeklines. Heavier timbers tend to dominate along the creeklines and Turpentine bush dominates the more rugged terrain (Ref 1).

The proposed open pits, proposed waste dumps, proposed processing plant site, the Water Harvesting Facility (WHF), the Water storage Facility (WSF) and the Morris Creek diversion channel are located on the main block of EPM 13049. The land is generally flat in the southern portion of the MLA area. The areas adjacent to Morris Creek and along one of the major tributaries are particularly flat. To the south-west and north-east the land is rugged, with sharp ridges and prominent rocky outcrops typical of the Cloncurry / Mt Isa region.

There are two drainage basins on the main block of EPM 13049, with a small ridgeline running from south-west to south-east and separating the two. Morris Creek runs across the southern end of the lease from west to east and eventually flows into the Cloncurry River. The majority of the lease drains into Morris Creek. However, the northern end of the lease drains in a northerly direction into Tommy Creek and eventually into the Corella River. All creeks were dry at the time of investigation but there was evidence of historic high flows through the creeks and of extensive overland flow outside of the defined water courses.

The tailings storage facility is located on a sub-block of EPM 13049 and is located approximately 4 km east-northeast of the main block. The terrain in the sub-block is more rugged than the main block with a large granite ridge separating the proposed TSF cells. Another significant ridge borders the facility at its southeast corner, and the facility is marked with various rock outcrops throughout. The ground surface is otherwise relatively flat with a low order creek flowing northeast across the sub-block which was dry at the time of the investigation.

Throughout the area, there are no naturally occurring surface water points, with the exception of small pits which hold surface/groundwater year round. All rivers and creeks are classified as losing streams, i.e. they lose any water that flows in the stream due to infiltration, as the groundwater level is below the bottom of the stream channel. Consequently, the streams are dry during most of the year, and will only have water flowing or ponded in the stream bed following rainfall events that are of such intensity that the rate of precipitation is greater than the rate of infiltration.

2.3 GEOLOGY

The following description derives from the document "Las Minerale Central Cu-Co-Au Deposit Rocklands Project, Cloncurry District. Geological Model Status Report" (Ref 2).

"In terms of regional geology, the prospect area occurs in the Quamby-Malbon Zone of the Eastern Succession of the highly mineralized Proterozoic, Mt Isa Inlier. The Rocklands project is located in the nose area of the major north plunging Duck Creek Anticline. The current detailed published geology of the area is the Geoscience Australia 1:100,000 geological sheet of Marraba (No. 6956). Mapping was completed in 1978 by the Bureau of Mineral Resources/Geological Survey Queensland. On the Marraba sheet, the Rocklands area is shown to be underlain by Middle Proterozoic units of the Overhang Jaspilite and Mitakoodi Quartzite intruded by some patches of Proterozoic dolerite. The Overhang Jaspilite is shown to have a broad ESE strike and contains interlayered units of jaspilite, calc silicate, limestone, sandstone, and quartzite. Thin (1 m to 10 m) surficial deposits of Tertiary to Recent alluvium and colluvium cover the Proterozoic geology in places.

The Cloncurry district is a famous historical copper field, and in the early 20th century it was the premier copper field in the British Empire. There are many old copper showings and workings scattered through the district. The Rocklands area

is no exception, with historical open pit and underground production from the Double Oxide Mine and several other smaller copper occurrences. A gossanous lode containing secondary copper minerals and native copper, with some supergene and primary copper sulphides was mined at Double Oxide until 1994. Some copper stained siliceous outcrops occur as isolated occurrences in broadly sub-parallel trends to the Double Oxide lode.

The mineralized lodes occur within a metamorphosed sedimentary sequence of fine quartz and quartz magnetite sandstone, siltstone, quartzite, limestone and calcareous units including scapolitic siltstone. Medium grained, intrusive dolerite is very prominent in the area and appears generally conformable with the sediments. Copper mineralisation over the Rocklands project area is hosted in a series of sub parallel, WNW trending, linear zones, of which Las Minerale, Le Meridien and Rocklands South are the most prominent structures identified to date. Geophysical aspects of the mineralization and lodes such as the magnetic and conductivity features display the same overall trends as the mapped geology. Assuming non-conductive or resistive country rock, the high sulphide content present in the project area allows the mineralized structures to be tracked with electrical geophysics.

The overall attitude of the sedimentary sequence is generally striking ESE with a sheet dip to N. Structural information has been obtained from surface outcrops and oriented drill core. Dips in the south of the prospect area appear to be shallower, in the 10° to 40° range, dipping to NE, whereas steeper dips in the 40° to 80° range are present north of the Las Minerale structure. The typical structural setting at Las Minerale is that copper mineralization occurs within a steeply dipping, through-going, WNW trending, clearly defined and persistent linear structure that cuts the dipping sediment-dolerite package at a high angle. Surface expression of the mineralization consists of oxidized siliceous breccia. Where there is oriented core and good correlation between drill holes, the Las Minerale structure has been observed to be striking ESE (125°) and steeply dipping either sub-vertical or 70° to 80° to SW. The overall structural setting suggested is of an asymmetrical syncline with a major structural break at its axis. In this situation the structure is likely to be a reverse fault.

The total true thickness of the structure is from 30 m and up to 50 m in places. Thickness of in-fill drops off in the vertical direction with generally thinner zones of 20 m to 30 m present below 150 m vertical where more massive calcite and

unfractured country rock are present. The thickness includes all material in-filling the structure, i.e. hydrothermal breccia, calcite and quartz vein material, together with slivers of apparently in-situ shattered and altered wall rock. There is widespread evidence across the prospect area of planar joints and fractures that have acted as dilatant channel-ways to fluids that have altered and mineralized the rock. As more mineralized fluid was pumped into the structure, jigsaw type breccias, with little evidence of rotation were replaced by milled matrix supported breccias with rounded clasts. Clasts within the country rock breccias reflect the composition of the wall rocks. Siltstone and dolerite are the main clasts which evolve from shattered and fractured in-situ wall rock through jigsaw breccias to clast-supported breccia. Two main types of dolerite breccia occur, differentiated by matrix content. Polymict breccia is prominent in the central part of Las Minerale, where rounded and angular clasts can be either clast or matrix-supported. The geometry and extent of this polymict breccia appears to be limited. The nature of in-fill of the mineralised structure changes from the east to the west. At the eastern end, in-fill is hydrothermal breccia; in the central zone breccia, in-fill is dominated by dolerite breccia.

The base of oxidation in unmineralised rocks within the project area is a relatively shallow at 10 m to 20 m. However, oxidation of the sulphidic mineralized structures at Las Minerale and Double Oxide generated acid fluids which have resulted in leaching, deep oxidation and supergene enrichment of copper. Within the oxidized zone, copper has been leached from near surface areas and re-deposited as coarse nuggets of native copper which are associated in particular with the oxidized versions of the polymict breccia. Copper carried in solution downwards to below the base of oxidation replaced existing sulphides with the strongly copper enriched mineral chalcocite. Oxidation at Las Minerale has been observed at vertical depths in excess of 100 m. There is a close correlation between copper mineral species and the oxidation state. Chalcopyrite is the dominant primary copper mineral at the eastern end, where oxidation is shallowest, whereas in the central and western sections, native copper is prominent, where oxidation levels are deep. Chalcocite is a prominent mineral where the deep level of oxidation indicates leaching. The high supergene copper grades containing chalcocite and native copper have been enriched by weathering processes.

Cross-cutting structures are interpreted on the basis of abrupt changes in lithology and unit thickness, particularly if these correspond to evidence of deep fracture

controlled oxidation. The orientation of cross-cutting structures is 60° to 80° and they form a sub-parallel series.

The conclusion is that the Las Minerale structure is characterised by a high level of internal complexity. This complexity is reflected both in the distribution of the various rock types such as breccia and vein in-fill and also in the impact that the oxidation, deep leaching and precipitation of supergene and oxide copper minerals have on copper grades.”

2.4 CLIMATE

The area experience two weather cycles, a wet season and a dry season. The wet season run from December to March with average maximum temperature between 32°C and 37°C. The wet season runs from April to November with warm days and cool nights. Climatic average for Cloncurry are given in Table 2.1.

Table 2.1: Average Temperature

	Ave. Max. Temperature (°C)	Ave. Min. Temperature (°C)	Average Rainfall (mm)	Average Evaporation (mm)
Jan	37.3	24.5	130.5	290
Feb	35.6	23.9	102.0	242
Mar	34.7	22.7	72.3	258
Apr	32	19.1	19.5	222
May	28.3	15.1	15.6	184
Jun	25	11.7	8.6	155
July	24.7	10.3	4.4	158
Aug	27.5	12.2	3.6	203
Sep	31.2	15.6	5.2	256
Oct	35.1	20	20.3	300
Nov	37.1	22.8	30.1	343
Dec	38	24.2	64.0	314
Annual	32.2	18.5	476.1	2925

2.5 SEISMICITY

Australia is in the middle of the Indo-Australian tectonic plate and, consequently does not experience the severity or frequency of seismic activities of regions along plate boundaries. Despite the stability of the plate, there are small earthquakes within Australia (intra-plate tectonism). The reasons for these earthquakes in comparison to those along the major plate boundaries have not been fully

investigated and identified yet. Seismologists assume that some earthquakes are caused by new movements on old faults and some may be caused by heating effects in the deep sedimentary basins.

Seismic hazard assessment for the Rocklands site was carried out based on ANCOLD guideline (Ref. 3) and verified against other sources such as Global Seismic Hazard Maps (Ref. 4) and USGS Database (Ref. 5). The results have been used to determine the ground acceleration values for Maximum Design Earthquake (MDE) as well as Operating Basis Earthquake (OBE).

A search for all recorded earthquake activities within a radial distance of 1000 km from the TSF location during the period of 1973 to 2003 was conducted using USGS earthquake database. Major findings of the search were as follows.

- Total of 334 seismic activities have occurred within the search area where 126 events with a Richter Magnitude greater than 4.0 (M4).
- The largest event recorded was in 1988 in Tennant Creek which is about 690km towards the south of TSF location with a magnitude of M6.9.
- The closest event recorded was in 1996 at a location 300 km towards the north of TSF location with magnitude M4.2.
- All recorded earthquakes have occurred at a depth less than 33 km below the ground level. Out of them, 92% of the events have occurred 0-10 km below ground level.
- Majority of the seismic events where magnitude higher than M4 have occurred towards the south of proposed TSF location.

Selection of Design Earthquake was based on “Risk Based Approach” recommended by ANCOLD. Based on consequence classification of dams, proposed TSF dam has been classified as “High” consequence category dam with substantial potential incremental consequences of failure (i.e. economic, social, environmental and loss of life). For consequence category “High”, probabilistically derived Annual Exceedance Probability (AEP) for Maximum Design Earthquake (MDE) was estimated as 1/10,000. Using Esteva & Rosenblueth 1964 (Ref. 6) Attenuation model, corresponding peak ground acceleration for return period 1/10,000 was estimated as 0.4g.

Selection of Operating Basis Earthquake (OBE) was based on AS/NZS 1170.4-2007 “Structural Design Actions – Earthquake Actions in Australia” (Ref. 7) and AS/NZS 1170.0-2002 “Structural Design Actions – General Principles” (Ref. 8) as specified in ANCOLD guideline. According to AS/NZS 1170.0-2002, the importance level of the proposed TSF dam was considered as “Level 5”. As the site is located in an area of low seismicity, AEP for operating basis earthquake was selected as 1/2500. The corresponding hazard factor (Z) and probability factor (Kp) for AEP 1/2500 were estimated as 0.03 and 1.8 respectively. Based on above factors, peak ground acceleration operating basis earthquake (OBE) with return period 1/2500 was estimated as 0.05g.

Further analysis was carried out based on GSHAP (Global Seismic Hazard Assessment Program) and the results revealed that the Rocklands site is located in Low Hazard region. Moreover, the peak ground acceleration for 1 in 475 return period with 10% probability of exceedance in 50 years was estimated as 0.04g which correlate well with the peak ground acceleration calculated for OBE.

According to “The Geology of Australia” by David Johnson (Ref 9), an earthquake greater than magnitude 7 occurs somewhere in Australia every 100 years or so and any particular point in Australia would only be expected to be within 50 km of a magnitude 7 earthquake about once in every 100,000 years, compared with every few years in seismically active areas such as Japan, Philippines or California. Based on seismic attenuation functions by Gaull, Michael-Leiba and Rynn (Ref. 10), horizontal peak acceleration was estimated for an 7M earthquake occur at an epicentral distance of 50 km from the site at a depth of 10km below the ground level as 0.2g which is well below the MDE estimated in accordance with ANCOLD and can be considered as conservative.

The selected Annual Exceedance Probabilities (AEP) and Peak Ground Accelerations (PGA) for Maximum Design Earthquake and Operating Basis Earthquake are presented in Table 2.2.

Table 2.2: Selected Annual Exceedance Probabilities and Peak Ground Accelerations

Earthquake Event	AEP	PGA
Maximum Design Earthquake (MDE)	1 in 10,000	0.4g
Operating Basis Earthquake (OBE)	1 in 2,500	0.05g

3. GEOTECHNICAL INVESTIGATIONS

3.1 GENERAL

The geotechnical investigation for the proposed Rocklands Group Copper Project was conducted from 26th June to 06th July 2009, with a second phase of investigation conducted between 15th July and 17th July 2009.

The fieldwork was supervised by an experienced Geotechnical Engineer from KP. The positions of the boreholes and test pits were determined prior to mobilising to site and were set out using a hand-held Global Positioning System (GPS) instrument.

Representative samples were collected from trial Pits and potential borrow source locations for laboratory testing.

3.2 DIAMOND CORE BOREHOLES

The 14 boreholes were drilled using a track mounted diamond drilling rig at locations where subsurface conditions are of particular importance to the infrastructure design.

Each borehole was drilled from ground surface using HQ size triple tube coring techniques with mud-flush for high recovery. All but the plant site holes and the tailings storage facility pond holes were drilled prior to the KP geotechnical engineer arriving on site, but were later photographed and logged at the on-site core shed. The plant site holes were drilled with the KP representative present at various times during drilling, with cores photographed, logged and placed in trays. Logs of the boreholes and corresponding core are presented in Appendix A, with photos shown in Appendix F. Representative samples were selected from the recovered core and were sent for laboratory testing.

3.3 TEST-PITTING

The 57 test-pit were dug using a 2006 New Holland 115B backhoe an additional 13 locations where test-pit were proposed were found to have high strength rock at surface which prevented excavation of the test-pits. The pits were dug at locations that would assist in the determination of suitable construction material quantities, excavatability and near surface conditions. Grab samples were selected from

various representative soil types encountered and were sent for laboratory testing. Logs of the test-pits are presented in Appendix B.

3.4 IN-SITU PERMEABILITY TESTING

A total of 5 in-situ shallow soil permeability tests were conducted at the site using a Guelph Permeameter in order to determine the permeability of the in-situ soil near surface. Falling head permeability was additionally conducted in two boreholes to assess the in-situ permeability of the bedrock at those locations. Results of all permeability tests are given in Appendix C.

3.5 LOGGING AND SAMPLING PROCEDURES

Materials encountered in trial pits and boreholes were logged in accordance with the methods in Australian Standard 1726 – 1993 *Geotechnical Site Investigations* (Ref. 11). KP Soil and Rock Description Sheets outlining the terms and symbols used on the logs are presented in Appendix G.

3.6 LABORATORY TESTING

Selected soil samples from various boreholes and test-pits were collected and delivered to A.G. Labs in Newmarket, Queensland, the laboratory is NATA accredited. Tests have been carried out in accordance with the relevant Australian standard, and include the following:

- Moisture Content (AS 1289.2.1.1)
- California Bearing Ratio (CBR) (AS 1289.6.1.1)
- Atterberg Limits (AS 1289.3.3.1)
- Aggressive Ground (AS 1289.3.6.1)
- Particle Size Distribution (AS 1289.3.2.1)
- Laboratory Permeability Testing (AS 1289.6.7.2)
- Laboratory Compaction Testing (AS 1289.5.1.1)
- Point Load Testing (AS 4133.4.1)
- Emerson Class (AS 1289.3.8.1)

4. GROUND CONDITIONS

Trial Pits and boreholes were grouped into four main areas, as identified below:

- Plant site and Crusher
- Tailings Storage Facility
- Water Harvesting and Water Storage Facility
- Morris Creek Diversion System

4.1 PLANT SITE & CRUSHER

4.1.1 General

Two boreholes were drilled within the general area of the plant site. As no detailed design has yet been conducted on the processing plant the boreholes were intended to provide preliminary indication of the sub-surface profile within the general area rather than targeting the foundations of specific structures.

A single borehole was originally intended to be drilled in the approximate area of the crusher and ROM pad, however the first borehole attempted resulted in poor recoveries and therefore this borehole was abandoned and a second hole redrilled within 10m of the original design locations. As no detailed design has yet been conducted on the crusher area the boreholes were intended to provide preliminary indication of the sub-surface profile within the general area rather than targeting the foundations of specific structures. The locations and details of the boreholes drilled within the plant site and crusher area are given in Table 4.1 and are shown on Drawing PE801-0089-021 Rev P2.

Table 4.1: Plant site and Crusher Borehole Locations and Depths

Borehole ID	Easting (m)	Northing (m)	Depth (m)	Related Infrastructure
BH-PS-S01	434609.4	7713756.6	6.1	Crusher foundation
BH-PS-S02	434792.4	7713729.3	16.3	Plant site Foundations
BH-PS-S03	434854.7	7713761.2	19.1	Plant site Foundation
BH-PS-S04	434605.0	7713779.0	20.7	Crusher Foundation

Note – All UTM coordinates use WGS84 map datum

In addition to the boreholes 9 shallow test pits were excavated across the proposed plant site and crusher area. Details of the test pits are given in Table 4.2

Table 4.2: Plant site and Crusher Test Pit Locations and Depths

Test-Pit ID	Easting (m)	Northing (m)	Depth (m)	Related Infrastructure/Notes
TP-PS-S01	434722.5	7713772.6	0.8	Plant site Area
TP-PS-S02	434788.1	7713844.2	2.3	Plant site Area
TP-PS-S03	434867.7	7713895.6	0.3	Plant site Area
TP-PS-S04	434713.3	7713641.8	2.4	Plant site Area
TP-PS-S05	434819.8	7713706.4	1.1	Plant site Area
TP-PS-S06	434882.9	7713748.6	0.8	Plant site Area
TP-PS-S07	434950.8	7713788.6	2.4	Plant site Area
TP-PS-S08	434872.1	7713658.3	1.8	Plant site Area
TP-PS-S09	434926.2	7713692.7	1.9	Plant site Area

Note – All UTM coordinates use WGS84 map datum

4.1.2 Sub-Surface Profile

Colluvial clays were observed to a depth of between 0.8 m and 1.3 m. These soils were generally sandy with gravel in some locations and continue into residual soils and extremely weathered rock.

Bedrock at this site is generally highly fractured and consists of sandstone, altered sandstone and dolerite. The fracturing was particularly highly developed at BH-PS-S01, where the degree of fracturing led to reduced recovery during drilling. This hole was abandoned at approximately 6m with BH-PS-S04 taking its place.

Where in sandstone, fresh intact rock was not encountered until a depth of approximately 19m however the overlying rock although highly fractured was generally of medium to high strength and relatively incompressible. The dolerite bedrock was less fractured and distinctly to slightly weathered and of medium to high strength by depths of approximately 8 – 10 m

Groundwater at the plant site was encountered at depths between 8.6 and 9.0 m and is therefore considered too deep to be of significant to the plant site foundations either from a geotechnical or aggressive ground perspective.

4.1.3 Laboratory Testing

Laboratory testing was completed on representative samples sourced from the borehole and test pits located within the plant site and crusher area. The laboratory testing results have been used to verify the visual logging of material conducted in

the field. Results of the laboratory testing of near surface soil from the plant site are given in Table 4.3 and 4.4.

Table 4.3: Classification Test Results

Location	Depth (m)	Gravel (%)	Sand (%)	Fines (%)	Plastic limit (%)	Liquid limit (%)	PI (%)	Class
TP_PS-S04	1.0	25	41	34	20	29	9	SC

Table 4.4: Compaction and CBR tests

Location	Depth (m)	Standard Compaction		Californian Bearing Ratio		
		Optimum Moisture Content (%)	Maximum Dry Density (%)	Compaction (% SMDD)	Soaked	Unsoaked
TP_PS-S04	1.0	9.8	2.11	98	25	18

Point Load testing in both the diametrical and axial directions were conducted in order to determine the compressive strength of subsurface rock encountered during drilling at the Plant site. The results are summarized in Tables 4.5.

Table 4.5: Point Load Test Results

Location	Depth (m)	Material	Axial		Diametric	
			I _{s(50)} (Mpa)	Strength	I _{s(50)} (Mpa)	Strength
BH-PS-S02	6.9	Dolerite	3.70	Very high	4.01	Very high
BH-PS-S02	11.5	Dolerite	12.47	Extremely high	10.29	Extremely high
BH-PS-S03	7.0	Dolerite	0.36	Medium	0.29	Low
BH-PS-S03	9.3	Dolerite	0.62	Medium	0.57	Medium

The results of the testing indicate that the soil material within the plant site should be suitable for fill around the plant, they are clayey gravelly sands which have a low swell potential, give moderate CBR and relatively high compacted densities.

The rock material is of medium to high strength as indicated by the logging and is likely to require blasting or ripping with a large dozer to excavate.

4.1.4 Aggressive Ground

Chemical agents that are destructive to concrete may be found in ground. Sulphates and acids, naturally occurring in soil and groundwater, are the agents

most likely to attack concrete. The effects can be serious resulting in expansion and weakening of the concrete. Aggressive ground testing was therefore completed on a sample selected from TP-PS-S04 in order to determine the likelihood of aggressive ground in the plant site area. The results of the test are summarized in Table 4.6.

Table 4.6: Summary of Aggressive Ground Conditions

Location	Depth (m)	pH	Sulfate as SO_4^{2-} (mg/kg)	Chloride (mg/kg)
BH-PS-S04	1.0	8.3	20	90

Based on the results of the soil testing the soils at the site should be considered low salinity, with a high pH and low sulfate content. Based on Section 4 – Design for durability of AS 3600-2001 “Concrete Structures” (Ref. 12), the surface exposure environment was non-aggressive therefore exposure classification A2 was selected.

According to AS 3600-2001, members subjected to exposure classification A2 shall be initially cured continuously for at least three days under ambient conditions, or cured by accelerated methods, so that the average compressive strength of concrete at the completion of curing is not less than 15 MPa. Concrete in the member shall have a characteristic strength not less than 25 MPa for exposure classification A2.

Required minimum cover to reinforcement where standard formwork and compaction are used shall be 30 mm, unless exceeded by the covers required by Section 5 for fire resistance.

It is recommended that additional samples are submitted for aggressive ground testing when the location of the critical plant component has been defined.

4.2 TAILINGS STORAGE FACILITY

4.2.1 General

Seven boreholes were drilled within the within the TSF area, the borehole targeted the foundation condition below the external embankment and in the vicinity of the tailings supernatant pond areas.

The locations and details of the boreholes drilled within the tailings storage facility areas are given in Table 4.7 and are shown on Drawing PE801-0089-015 Rev P4.

Table 4.7: Tailings storage Facility Borehole Locations and Depths

Borehole ID	Easting (m)	Northing (m)	Depth (m)	Related Infrastructure
BH-TSF-01	438022.4	7716483.9	25.6	TSF Embankment
BH-TSF-02	438840.8	7716485.9	29.7	TSF Embankment
BH-TSF-03	439214.0	7716042.3	29.6	TSF Embankment
BH-TSF-04	439056.0	7715450.2	9.6	TSF Embankment
BH-TSF-05	438389.0	7715420.8	29.9	TSF Embankment
BH-TSF-06	438646.0	7716227	16.1	TSF Pond
BH-TSF-07	438457.0	7715931.0	14.8	TSF Pond

Note – All UTM coordinates use WGS84 map datum

Thirty three test pits were planned to be excavated within the TSF basin and embankment footprint areas, of these five were not excavated as high strength rock was exposed at surface at the location of the test pits. Details of the TSF test pits are given in Table 4.8, with their location shown on Drawing PE801-0089-015 Rev P4.

Table 4.8: Tailings Storage Facility Test Pit Locations and Depths

Test-Pit ID	Easting (m)	Northing (m)	Depth (m)	Related Infrastructure/Notes
TP-TSF-01	437872.2	7716484.2	0.3	TSF Embankment
TP-TSF-02	438273.8	7716482.2	0.5	TSF Embankment
TP-TSF-03	438684.8	7716485.7	0.4	TSF Embankment
TP-TSF-04	439077.3	7716441.1	0.4	TSF Embankment
TP-TSF-05	437831.0	7716288.6	0.4	TSF Embankment
TP-TSF-06	438080.3	7716363.7	0.4	TSF Basin Floor
TP-TSF-07	438479.1	7716406.2	0.5	TSF Divider Embankment
TP-TSF-08	438638.1	7716346.3	0.65	TSF Basin Floor
TP-TSF-09	438999.1	7716312.5	0.8	TSF Basin Floor
TP-TSF-10	438211.5	7716316.4	0.4	TSF Embankment
TP-TSF-11	438078.3	7716249.0	0.65	TSF Basin Floor
TP-TSF-12	438479.8	7716279.8	Note 1	TSF Basin Floor
TP-TSF-13	438846.1	7716222.5	0.5	TSF Basin Floor
TP-TSF-14	438083.8	7716146.1	0.8	TSF Basin Floor
TP-TSF-15	437920.0	7716052.1	Note 1	TSF Basin Floor
TP-TSF-16	438697.1	7716073.0	0.6	TSF Divider Embankment
TP-TSF-17	438907.9	7716073.0	Note 1	TSF Divider Embankment

Table 4.8 (Cont): Tailings Storage Facility Test Pit Locations and Depths

Test-Pit ID	Easting (m)	Northing (m)	Depth (m)	Related Infrastructure/Notes
TP-TSF-18	439058.1	7716072.4	1.7	TSF Divider Embankment
TP-TSF-19	439210.9	7716182.7	0.7	TSF Embankment
TP-TSF-20	438726.9	7715947.2	0.35	TSF Basin Floor
TP-TSF-21	437971.7	7715722.6	0.1	TSF Embankment
TP-TSF-22	438288.7	7715739.1	0.3	TSF Basin Floor
TP-TSF-23	438566.9	7715752.1	0.35	TSF Basin Floor
TP-TSF-24	439020.1	7715865.9	Note 1	TSF Basin Floor
TP-TSF-25	439221.7	7715854.0	1.6	TSF Embankment
TP-TSF-26	438310.4	7715549.2	2.2	TSF Basin Floor
TP-TSF-27	438551.0	7715579.5	Note 1	TSF Basin Floor
TP-TSF-28	438768.9	7715652.3	Note 1	TSF Basin Floor
TP-TSF-29	438142.4	7715757.9	0.7	TSF Basin Floor
TP-TSF-30	438557.1	7715375.6	1.2	TSF Embankment
TP-TSF-31	438739.0	7715369.3	0.65	TSF Embankment
TP-TSF-32	439039.2	7715578.2	0.9	TSF Basin Floor
TP-TSF-33	439239.7	7715611.8	0.1	TSF Embankment

Note 1 – Not excavated as rock at surface

Note 2 - All UTM coordinates use WGS84 map datum

Five test pits were planned along the alignment of the TSF diversion channel, of which a single test pit was not excavated as high strength rock was exposed at surface. Details of the TSF diversion channel test pits are given in Table 4.9, with their location shown on Drawing PE801-0089-015 Rev P4.

Table 4.9: TSF Diversion Channel Test Pit Locations and Depths

Test-Pit ID	Easting (m)	Northing (m)	Depth (m)	Related Infrastructure/Notes
TP-DC-01	438030.3	7715417.7	0.9	TSF Diversion Channel Inlet
TP-DC-02	438416.6	7715254.7	0.3	TSF Diversion Channel
TP-DC-03	438776.7	7715117.4	Note 1	TSF Diversion Channel
TP-DC-04	439153.4	7715307.3	2.3	TSF Diversion Channel
TP-DC-05	439341.7	7715717.7	1.4	TSF Diversion Channel

Note 1 – Not excavated as rock at surface

Note 2 - All UTM coordinates use WGS84 map datum

An additional 6 test pits were planned along the alignment of the decant access roads over the ridge in the centre of the facility. None of these test pits were excavated as high strength granite was exposed over the entire ridge area.

4.2.2 Sub-Surface Profile

Within the TSF area, it was observed that transported soils exist throughout the proposed floor of the facility. Colluvial clays exist at depths of 0.3 to 1.4 m, while alluvial clays, clayey sands and clayey gravels comprise the area surrounding the creeks to depths of up to 2.2 m.

A large granite ridge exists and extends from the western edge of the lease in a north easterly direction for a distance of approximately 1.5km. The granite was found to be high strength where exposed at surface with a thin weathered layer (<2m) in the boreholes. This granite ridge separate the tailings storage facility cells and the granite was found to underlie most of soils in the facility.

Sandstone was encountered in the southeast area of the facility which overlies the granite, and is extremely weathered and highly fractured at the interface with the overlying colluvial and alluvial soils.

An interpretive surface soil map was produced from the results of the test pitting and walk over surveys of the area and is given in Drawing PE801-00089-017 Rev P0.

4.2.3 Laboratory Testing

Laboratory testing was completed on representative samples sourced from the borehole and test pits located within the tailings storage facility area and from stockpiles of lateritic gravelly clay located within the basin area. An additional grab sample "Gravel 2" from the creek bed within the facility was also tested. The laboratory testing results have been used to verify the visual logging of material conducted in the field and to assess material suitability for construction materials. Results of the laboratory testing of near surface soil from the TSF are given in tables 4.10, 4.11 and 4.12.

Table 4.10: Classification Test Results

Location	Depth (m)	Gravel (%)	Sand (%)	Fines (%)	Plastic limit (%)	Liquid limit (%)	PI (%)	Class
Gravel 2	0.1	19	58	23	NA	NA	Non-plastic	SM
TP-TSF-13	0.2	12	57	31	NA	NA	Non-plastic	SM
TP-TSF-25	0.7	15	25	60	41	15	26	CL
TP-TSF-01	0.2	5	68	27	NA	NA	Non-plastic	SM
Stockpile	0	29	17	54	40	19	21	CL

Table 4.11: CBR and Emerson Class tests

Location	Depth (m)	Californian Bearing Ratio			Emerson Class Number
		Compaction (% SMDD)	Soaked	Unsoaked	
Gravel 2	0.1	98	25	50	-
TP-TSF-13	0.2	98	15	16	3
Stockpile	0	98	8	10	-

Table 4.12: Compaction and permeability tests

Location	Depth (m)	Standard Compaction		Permeability Test	
		Optimum Moisture Content (%)	Maximum Dry Density (%)	Compaction (% SMDD)	Permeability (m/sec)
Gravel 2	0.1	9.5	2.00	93	7×10^{-9}
TP-TSF-13	0.2	11.1	1.95	98	2×10^{-9}
TP-TSF-25	0.7	12.9	1.98	98	1×10^{-10}
TP-TSF-01	0.2	9.03	1.91	98	5×10^{-9}
Stockpile	0	15.2	1.81	98	5×10^{-10}

The results of the testing indicate that the material within the TSF basin are generally sands with moderate to high non plastic fines content and low plasticity clays. They exhibit very low permeabilities when compacted at optimum moisture content and at 98% of standard maximum dry density. They have a moderate dispersion potential and low to moderate CBR values. These materials should be suitable for construction of basin liner and tailings storage facility embankments.

The samples of alluvial sand “Gravel 2” tested for suitability for use as a drainage medium contains a fine content too high to produce a suitable drainage medium as indicated by the low permeability achieved in the permeability test conducted in this material.

4.2.4 Near Surface Permeability Testing

Four in-situ shallow soil permeability tests were conducted within the TSF basin area. The results of these tests are summarized in Table 4.13 with a detailed test report shown in Appendix C.

Table 4.13: Near Surface In-Situ Permeability Testing

Permeability Test ID	Material	Easting (m)	Northing (m)	Depth (m)	K_{fs} (m/s)
Perm 1	Colluvium	437848.0	7716470.0	0.12	1.7×10^{-6}
Perm 2	Alluvium	437946.0	7716134.0	0.2	1.4×10^{-5}
Perm 3	Alluvium	438848.0	7716219.0	0.2	1.2×10^{-5}
Perm 4	Colluvium	439223.0	7715870.0	0.36	$> 10^{-8}$

The results indicate that the near surface in-situ material within the basin displays a wide range of permeabilities with the alluvial material generally exhibiting higher permeability and the colluviums lower permeabilities. Laboratory testing indicates that these material can achieve significantly lower permeabilites when compacted and should be suitable for formation of the basin liner.

4.2.5 Bedrock Permeability Testing

Two boreholes (Borehole BH-TSF-06 and BH-TSF-07) were drilled to allow measurement of the in-situ permeability of the subsurface materials along the ridge line which will form the boundary between the three tailings storage facility cells. The supernatant pond for all three tailings storage facility cells will be located against this ridge line. The boreholes were drilled on relatively level ground approximately 10 m from the break of slope, above which slightly weathered to weathered granite was exposed at surface.

The boreholes were advanced into massive fresh granite with no natural fractures or discontinuities to depth of 16.05 m and 14.80 m respectively. No casing was required in BH-TSF-06 as the borehole remained open from surface, borehole BH-TSF-07 was cased with 90mm diameter PVC pipe over the top 1.78 m to prevent borehole collapse during testing. The detailed logs of these holes are shown in Appendix A

Falling head permeability testing was conducted on both boreholes over the entire length of the borehole. The boreholes were initially filled with fresh water to surface and the rate of drop of the water level within the boreholes was measured, with measurement continued until a constant rate of drop was observed. For both boreholes an initial moderate rate of fall was observed prior to stabilisation of the rate of fall, this was interpreted as saturation of the primary and secondary porosity prior to the onset of laminar steady state flow.

The slow rate of fall of the water level within the borehole prohibited the use of the Hvorslev method for determination of permeability as this method required the water level within the borehole to drop to approximately $\frac{1}{3}$ of the initial head (for both boreholes the fall in the water level was only 0.4 to 0.5 m per day). The Hoek and Brown method was therefore used to determine the permeability of the granite, the results of the testing are summarised in Table 4.14 with detailed test reports given in Appendix C.

Table 4.14: Subsurface Permeability Test Results

Borehole	Depth (m)	Duration of test (hrs:min)	Time to steady state flow (hrs:min)	Steady state rate of fall (mm/hr)	Permeability (m/sec)
BH-TSF-06	16.05	43:00	1:45	20.3	1.3×10^{-10}
BH-TSF-07	14.80	20:28	1:07	17.3	1.1×10^{-10}

4.3 WATER HARVESTING AND STORAGE FACILITIES

4.3.1 General

Eight test pits were excavated within the water storage facility and water harvesting areas. All test pits were successfully excavated with no exposed rock observed at surface. Details of the WHF and WSF test pits are given in Table 4.15, with their location shown on Drawing PE801-0089-026 Rev P2.

Table 4.15: WHF and WSF Test Pit Locations and Depths

Test-Pit ID	Easting (m)	Northing (m)	Depth (m)	Related Infrastructure/Notes
TP-WH-01	433246.6	7714914.7	2.3	WSF Embankment
TP-WH-02	433466.1	7714936.8	2.0	WSF Embankment
TP-WH-03	433668.0	7715075.3	2.3	WSF Embankment
TP-WH-04	433474.9	7715482.6	0.8	WSF Spillway
TP-WH-05	434386.9	7714322.4	1.4	WHF Embankment
TP-WH-06	434594.4	7714370.9	2.7	WHF Embankment
TP-WH-07	434600.8	7714489.6	2.4	WHF Embankment
TP-WH-08	434327.6	7714711.4	1.7	WHF Spillway

Note – All UTM coordinates use WGS84 map datum

4.3.2 Sub-Surface Profile

Within the water storage facility colluvial clays were observed with thickness of between 0.3m and 2.3m (limited by machine reach and may be deeper). The colluvial soil overlayed residual soils derived from the underlying sandstone. Highly fractured, distinctly weathered, medium strength sandstone was encountered at depths between 0.8 and 2.3 m. Within the creek bed that flows through the WSF embankment zone alluvial sandy clays were observed to a depth of approximately 0.7 m and were underlain by approximately 1.3 m of extremely weathered, low strength sandstone. More intact, medium strength sandstone was encountered at approximately 2.0 m where the hole was terminated.

Conditions similar to those observed at the Water Storage Facility were encountered at the Water Harvesting Facility, as both sites are in relatively close proximity. Colluvial and alluvial clays were encountered at depths between 0.2 and 0.5 m, and were underlain by residual soils and extremely weathered sandstone to a maximum depth of approximately 2.7 m where distinctly weathered, medium strength sandstone was encountered.

4.3.3 In-situ Permeability Testing

A single in-situ permeability test was conducted within the WSF basin area which gave a permeability of 2.0×10^{-5} m/sec in the in-situ soils at 0.17m depth. Based on logging of the soils and the similarity between the soil within the TSF and those within the WSF it is anticipated that reworking and compaction of the soil in the TSF will result in a permeability of between 1×10^{-7} and 1×10^{-8} m/s.

4.4 MORRIS CREEK DIVERSION SYSTEM

4.4.1 General

To assess the excavatability and suitability of the excavated material as a construction material 3 borehole and 7 test pits were excavated along the alignment of the channel and within the footprint of the Morris Creek diversion dam. Details of the test pits and boreholes are given in Table 4.16 and 4.17 and the location shown on Drawing PE801-0089-025 Rev P4.

Table 4.16: Morris Creek Diversion System Borehole Locations and Depths

Borehole ID	Easting (m)	Northing (m)	Depth (m)	Related Infrastructure
BH-DC-01	432712.0	7713533.7	20.7	Diversion Dam
BH-DC-02	432510.9	7714077.3	22.4	Diversion Channel
BH-DC-03	432936.9	7714752.5	15.1	Diversion Channel

Table 4.15: Morris Creek Diversion System Locations and Depths

Test-Pit ID	Easting (m)	Northing (m)	Depth (m)	Related Infrastructure/Notes
TP-DC-01	432749.2	7713406.3	0.6	Diversion Dam
TP-DC-02	432664.7	7713703.3	2.4	Diversion Dam
TP-DC-03	432506.5	7713765.5	2.3	Diversion Channel
TP-DC-04	432626.7	7714316.4	1.0	Diversion Channel
TP-DC-05	432761.8	7714507.7	1.3	Diversion Channel
TP-DC-06	433274.1	7714829.3	1.9	Diversion Channel Outlet
TP-DC-07	432800.2	7713148.9	2.2	Diversion Dam Spillway

Note – All UTM coordinates use WGS84 map datum

4.4.2 Sub-Surface Profile

At the Diversion Dam/Channel site, it was observed that colluvial and alluvial clays exist to a maximum depth of approximately 0.6 m, with some colluvial sands encountered to a depth of approximately 2.3 m at TP-DC-03. These soils were generally underlain by extremely weathered, low strength sandstone at depths between 1.0 and 2.4 m. The sandstone was generally highly fractured with residual sands and clays throughout the fractures. The Diversion Dam is situated in a relatively shallow valley, with BH-DC-01 located at the base. This borehole yielded alluvial clays to a depth of approximately 1.2 m and was underlain by sandy materials to a depth of approximately 2.6 m. These alluvial soils were underlain by altered siltstone which was fractured and of low strength to a depth of approximately 7.0m. Below the siltstone, medium strength, slightly weathered to fresh altered sandstone was encountered to a depth of 20.7 m where the hole was terminated.

4.4.3 Laboratory Testing

Laboratory testing was completed on representative samples sourced from the borehole and test pits located within the diversion system area. The laboratory testing results have been used to verify the visual logging of material conducted in

the field and to assess material suitability for construction materials. Results of the laboratory testing of near surface soil from the diversion system are given in tables 4.16, and 4.17. With point load test results from the rock samples given in Table 4.18.

Table 4.16: Classification Test Results

Location	Depth (m)	Gravel (%)	Sand (%)	Fines (%)	Plastic limit (%)	Liquid limit (%)	PI (%)	Class	Emerson
TP-DC-03	0.6	45	30	25	27	23	4	GM	4

Table 4.17: Compaction and permeability tests

Location	Depth (m)	Standard Compaction		Permeability Test	
		Optimum Moisture Content (%)	Maximum Dry Density (%)	Compaction (% SMDD)	Permeability (m/sec)
TP-DC-03	0.6	10.3	2.00	98	7×10^{-9}

Table 4.18: Point Load Test Results

Location	Depth (m)	Material	Axial		Diametric	
			I _{s(50)} (Mpa)	Strength	I _{s(50)} (Mpa)	Strength
BH-DC-01	7.2	Siltstone	1.01	High	0.85	Medium
BH-DC-02	12.9	Sandstone	1.80	High	1.65	High
BH-DC-03	7.3	Sandstone	4.14	Very high	1.88	High

The results of the testing indicate that the soil material from within the diversion channel will likely be suitable for construction of the diversion dam and water storage and harvesting facilities. The material is a gravel with a high enough proportion of silt material to give suitably low permeability, it has a moderate dispersion potential therefore would not be suitable for placement on the outer submerged faces of the embankments. The point load testing of the rock material confirms the visually logging of the material in the boreholes and indicates that blasting or ripping with a large dozer would be required to excavated the rock material within the channel.

5. FOUNDATION DESIGN

5.1 INFRASTRUCTURE ASSUMPTIONS

All information with respect to the proposed foundation for plant site structures, such as footing type and bearing pressures to be exerted on the existing ground, have been assumed by Knight Piésold based on past projects utilizing plants with a throughput similar to that expected from the Rocklands Group Copper Project. All design parameter presented herewith should be considered preliminary and should be reviewed by the process plant designer during design of the process plant.

A summary of some of the infrastructure that may be required for this site is given in Table 5.1, while a summary of the assumptions made with respect to this infrastructure is presented in the following sections.

Table 5.1: Summary of Plant site Infrastructure

Description	Footing Type	Imposed Load (kPa)	Bore Hole
Primary Crusher	Rectangular Raft	240	BH-PS-S04
Mill	Rectangular Raft	180	BH-PS-S02
Stockpile	Circular Raft	270	BH-PS-S02
Flotation Tanks	Circular Raft	150	BH-PS-S03

5.1.1 PRIMARY CRUSHER

The primary crusher vault is assumed to be founded on a single 25.6 m by 9.4 m raft, which will be situated at the edge of a 12 m high ROM pad. Settlement of the vault will largely be determined by the load and size of this ROM pad. The following assumptions have been made in the bearing capacity and settlement analyses:

- A footprint area of 100m by 50m in order to account for the large ROM pad loading area;
- The crusher vault will be founded at approximately 1.0 m below natural ground level (NGL);
- The ROM pad will be established at NGL with a height of 12m;
- ROM density will be 20kN/m³;
- A bearing pressure of 240kPa is produced by ROM fill 12 m in height above NGL;

- The primary crusher will essentially be locked into the ROM pad and will therefore settle with it.

5.1.2 MILL

The mill is assumed to be founded on a single 10.0 m by 8.0 m raft. The following assumptions have been made in the bearing capacity and settlement analyses:

- The mill will be founded on an individual 10.0 m by 8.0 m raft foundation;
- The raft will be founded at approximately 1.0 m below NGL;
- The mill will impose a bearing pressure of 180kPa.

5.1.3 STOCKPILE

The ore stockpile is assumed to be conical in shape with a base diameter of 64.0m and an approximate height of 28m. The following assumptions have been made in the bearing capacity and settlement analyses:

- The stockpile will be formed on an earthfill platform approximately 70 m in diameter and 5 m in height;
- A reinforced concrete reclaim chamber 64.0 m by 7.4 m will be founded at NGL;
- The reclaim chamber will be embedded in ~5m of compacted fill;
- A maximum bearing pressure of 270kPa will be imposed.

5.1.4 FLOTATION TANKS

The flotation tanks are assumed to be a series of seven 8.1 m high steel tanks with diameters of 7.5 m, and will be spaced with 8.5 m centres. The following assumptions have been made in the bearing capacity and settlement analyses:

- Each tank is founded on a flexible raft foundation;
- The tanks are to be founded at 1.0m below NGL;
- The tanks will impose a bearing pressure of 150kPa.

5.2 SHEAR STRENGTH PARAMETERS AND BEARING CAPACITY

Estimates of the safe bearing capacity for the foundation materials have been calculated based on an assessment of the material observed as core from the boreholes around the Plant site location. The safe bearing capacity is the maximum bearing pressure to which the soil can be subjected without the risk of shear failure with an assumed factor of safety (FS) of 3.

The properties of the materials have been determined based on the results of the site investigation and the results of laboratory testing. The strength properties of the rock encountered at the 4 plant site borehole locations were estimated based on past experience, and have been verified using the computer program, RocLab, which is based on the rock mass rating system (RMR). As the analysis method used is limited to only two subsurface layers, the sub-surface conditions were generalized. An estimation of strength properties for near surface soils encountered at the plant site location are given in Table 5.2. A summary of the strength parameters based on the RocLab results are given in Table 5.3.

Table 5.2: Near Surface Soil Strength Properties

Location	Depth (m)	Soil Type	Description	γ_{sat} (kN/m ³)	γ_{dry} (kN/m ³)	ϕ (°)	c' (kPa)	E (Mpa)	ν
BH-PS-S01	1.3	Colluvium	Gravelly clay with sand	18.5	17	30	0	20	0.3
BH-PS-S02	1.3	Colluvium	Sandy Clay	20	18.5	28	0	20	0.3
BH-PS-S02	1.9	Residual Soil	Clayey Sand, Trace Gravel	20	19	30	0	30	0.3
BH-PS-S03	0.18	Colluvium	Sandy Clay	20	18.5	28	0	20	0.3
BH-PS-S03	0.8	Residual Soil	Sandy Gravel, Trace Fines	21	19	36	0	40	0.3
BH-PS-S04	1.05	Colluvium	Sandy Clay	20	18.5	28	0	20	0.3
BH-PS-S04	1.8	Residual Soil	Sandy Gravel, Trace Fines	21	19	36	0	40	0.3

Table 5.3: Summary of Subsurface Strength Parameters

Depth of base of layer below NGL (m)					Consistency / Strength	Description	Et Minimum [MPa]	Et Expected [MPa]	Et Maximum [MPa]
Primary Crusher		Mill	Stockpile	Flotation Tanks					
BH-PS-S01	BH-PS-S04	BH-PS-S02	BH-PS-S02	BH-PS-S03					
1.3	1.1	1.3	1.3	0.2	Firm/Stiff	Colluvial clay	15	20	30
1.3	1.4	1.3	1.3	0.2	Medium Dense/Dense	Colluvial gravel	20	30	40
2.0	3.9	1.9	1.9	3.8	Stiff to very stiff/hard	Saprolite, RS/XW	30	40	50
3.6	5.4	7.8	7.8	11.8	Low to Medium	Saprock, DW	500	750	1000
6.1	9.3	9.5	9.5	13	Medium to High	Bedrock, SW	1000	2500	4000
100.0	19.3	11.8	11.8	14.5	High to Very High	Bedrock, FR	5000	7500	10000

Using principles of elastic equilibrium, the safe bearing capacities were calculated using classical bearing capacity formulae first developed by Prandtl, (Ref. 13), and later updated by Terzaghi (Ref. 14), Meyerhof (Ref. 15), and Hansen (Ref. 16). The following formula is the fundamental equation used in the analysis:

$$q_f = cN_c s_c d_c + \gamma D N_q s_q d_q + 0.5 \gamma B N_\gamma s_\gamma d_\gamma$$

Where q_f = ultimate bearing capacity, D = founding depth, B = width of foundation, N_x = bearing capacity factors, s_x = shape factors, d_x = depth factors.

The actual safe bearing capacity of a particular footing will be dependent on its location, geometry, founding depth, and founding horizon. Hence, further analysis of specific foundations is recommended to confirm the actual safe bearing capacities for the structures at final design stage. In the event that a higher bearing capacity is required to support a particular foundation, the removal and replacement of the natural subgrade with adequately compacted select granular fill may achieve this. However, assessment of specific foundation locations will be required to confirm an increase in bearing capacity. A summary of the allowable bearing capacity as it varies with depth for each structure is presented in the following sections.

5.2.1 PRIMARY CRUSHER

The primary crusher was assumed to be located near BH-PS-S04. As this analysis is limited to only 2 subsurface layers, the subsurface profile at this location was generalized to 0.8 m of colluvial clay underlain by distinctly weathered rock to a depth of 9.3 m. Given the degree of fracturing within the rock, a friction angle normally associated with angular gravels has been assigned at 38° and the layer was assumed to be cohesionless. These parameters have been used for the distinctly weathered layer throughout the area. The allowable bearing capacities for the founding depths specified in Section 5.1 are summarized in tables 5.4 and 5.5.

Table 5.4: Primary Crusher Vault Bearing Capacity

Safe Bearing Capacity [kPa]							
Breadth [m]	Residual soil thickness [m] below foundation						
	0.00	1.00	2.00	3.00	5.00	10.00	15.00
0.5	491	131	131	131	131	131	131
1.0	594	153	153	153	153	153	153
1.5	696	226	175	175	175	175	175
2.0	799	334	196	196	196	196	196
4.0	1209	763	493	325	284	284	284
6.0	1619	1182	873	651	372	372	372
8.0	2029	1598	1267	1010	652	460	460
9.4	2316	1888	1546	1272	871	521	521

Table 5.5: Primary Crusher (Full ROM Pad) Bearing Capacity

Safe Bearing Capacity [kPa]							
Breadth [m]	Residual soil thickness [m] below foundation						
	0.00	1.00	2.00	3.00	5.00	10.00	15.00
0.5	96	21	21	21	21	21	21
1.0	192	41	41	41	41	41	41
2.0	385	149	82	82	82	82	82
5.0	962	651	447	311	206	206	206
10.0	1925	1580	1302	1077	744	412	412
20.0	3849	3486	3160	2867	2368	1489	952
50.0	9623	9248	8888	8544	7900	6511	5386
70.0	13472	13094	12728	12374	11696	10176	8870

5.2.2 MILL

The mill was assumed to be located near BH-PS-S02. The subsurface profile at this location was generalized to 1.9 m of colluvial clay underlain by distinctly weathered rock. The allowable bearing capacities for the depths specified in Section 5.1 are summarized in Table 5.6.

Table 5.6: Mill Bearing Capacity

Safe Bearing Capacity [kPa]							
Breadth [m]	Residual soil thickness [m] below foundation						
	0.00	0.50	1.00	2.50	5.00	10.00	15.00
0.5	588	151	151	151	151	151	151
1	672	285	169	169	169	169	169
1.5	756	419	242	187	187	187	187
2	840	536	350	205	205	205	205
2.5	924	642	453	223	223	223	223
5	1344	1113	926	545	313	313	313
8	1848	1639	1457	1032	596	421	421
20	3864	3679	3504	3033	2396	1519	981

5.2.3 STOCKPILE RECLAIM CHAMBER

The stockpile was also assumed to be located near BH-PS-S02, and was therefore assigned the same strength parameters and layer thicknesses as the mill foundation. The allowable bearing capacities for the depths specified in Section 5.1 are summarized in Tables 5.7 and 5.8. The reclaim chamber was first analyzed NGL and then when embedded in 5m of compacted fill.

Table 5.7: Stockpile Reclaim Chamber Bearing Capacity (at NGL)

Safe Bearing Capacity [kPa]							
Breadth [m]	Residual thickness [m] below foundation						
	0.00	0.50	1.00	2.00	2.50	3.00	5.00
0.5	118	25	25	25	25	25	25
1	235	91	50	50	50	50	50
1.5	353	186	101	76	76	76	76
2	470	289	182	101	101	101	101
2.5	588	398	273	133	126	126	126
5	1176	966	796	546	455	380	252
7.4	1741	1523	1335	1030	908	801	491
20	4704	4476	4260	3862	3678	3505	2894

Table 5.8: Stockpile Reclaim Chamber Bearing Capacity (embedded 5.0m)

Safe Bearing Capacity [kPa]							
Breadth [m]	Residual thickness [m] below foundation						
	0.00	0.50	1.00	2.00	2.50	3.00	5.00
0.5	1812	521	521	521	521	521	521
1	1930	879	546	546	546	546	546
1.5	2048	1193	723	571	571	571	571
2	2165	1432	970	597	597	597	597
2.5	2283	1632	1185	651	622	622	622
5	2871	2408	2029	1458	1243	1063	748
7.4	3435	3042	2700	2138	1908	1705	1105
20	6399	6104	5823	5305	5066	4838	4036

5.2.4 FLOTATION TANKS

The flotation tanks were assumed to be located near BH-PS-S03. The subsurface profile at this location was generalized to 0.8m of residual soil underlain by distinctly weathered rock. As the relatively shallow near surface soils at this location are comprised of both colluvial clays and residual soil, the friction angle was assigned such that it lies between the values associated with each particular soil type at 34°. The allowable bearing capacities for the depth specified in Section 5.1 are summarized in Tables 5.9 and 5.10. The tanks were first analysed based on a circular raft footing, and then with a 1m wide strip footing.

Table 5.9: Flotation Tanks Bearing Capacity (Circular Raft)

Safe Bearing Capacity [kPa]							
Breadth [m]	Residual thickness [m] below foundation						
	0.00	0.50	1.00	2.00	5.00	10.00	15.00
0.5	66	35	35	35	35	35	35
1	131	89	69	69	69	69	69
1.5	197	152	118	104	104	104	104
2	263	216	178	138	138	138	138
2.5	328	280	240	177	173	173	173
5	657	607	561	480	346	346	346
7.5	985	935	887	799	588	519	519
10	1314	1263	1214	1122	889	691	691

Table 5.10: Flotation Tanks Bearing Capacity (Strip)

Breadth [m]	Safe Bearing Capacity [kPa]						
	Residual thickness [m] below foundation						
	0.00	0.50	1.00	2.00	5.00	10.00	15.00
0.5	124	65	65	65	65	65	65
1	247	175	130	130	130	130	130
1.5	371	294	234	195	195	195	195
2	494	415	349	260	260	260	260
2.5	618	537	468	357	325	325	325
5	1235	1152	1074	935	650	650	650
7.5	1853	1768	1687	1538	1171	975	975
10	2471	2385	2303	2148	1747	1300	1300

5.3 SOIL COMPRESSIBILITY AND SETTLEMENT ANALYSIS

In elastic analysis, settlement is most sensitive to the selection of the input parameters for soil compressibility. Therefore careful consideration has been given to the values chosen for the modulus of elasticity (E) and Poisson's ratio (v), which have been selected as representative properties for each horizon being considered.

Settlement analyses were completed on all foundations for the plant site option as presented in Table 5.1 based on the thickness of the sub-surface layers present beneath each respective foundation as estimated from the borehole logs. All information with respect to the proposed foundation for plant site structures such as footing type, bearing pressures to be exerted on the existing ground, and allowable settlements have been assumed based on past projects utilizing plants with a throughput similar to that expected from the Rocklands Group Copper Project.

Standard elastic settlement analysis was used to examine potential settlements of the plant site foundation, and accounting for the layered soil profile by using a variation in moduli of elasticity with depth based on the following equation:

$$S = qB(1-v^2)(I/E)$$

Where S = settlement, q = increase in effective pressure, B = width or diameter of footing, v = Poisson's ratio, I = influence factor, and E = modulus of elasticity.

The influence factor (I) takes into account the shape of the footing and the thickness of the various soil horizons. Factors for footings of various dimensions and layer

thickness ratios are published by Harr (Ref 17), and Lee, White and Ingles (Ref 18). Tables of factors for both flexible and rigid footings were used from these publications. Although this analysis is suitable for most footings, it only yields settlements at the centre or edge of a footing and cannot directly consider the interaction of closely spaced foundations.

Total and differential settlements were estimated for each foundation. Total settlement is the expected maximum settlement of each footing, while differential settlement is the potential difference in settlement across a footing caused by differential loads and variable foundation conditions. The sub-surface parameters which provide the basis for this analysis have been presented in tables 5.2 and 5.3, while the estimated settlements for each foundation are presented in Table 5.11. The analysis assumes that there will be no preloading prior to construction.

Table 5.11: Plant site Settlement Summary

Structure	Founding Depth (m)	Footing Type	Bearing Pressure	Settlement (mm)							
				Individual		Interactive		Total		Differential	
				Min	Max	Min	Max	Min	Max	Min	Max
Crusher (centre)	0.0	Rectangular Flexible Raft	240	22	41			22	41		
Crusher (edge)	0.0	Rectangular Flexible Raft	240	11	21			11	21	7	14
Mill (centre)	1.0	Rectangular Flexible Raft	180	4	8			4	8		
Mill (edge)	1.0	Rectangular Flexible Raft	180	2	4			2	4	4	7
Stockpile	0.5	Circular Flexible Raft	270	12	23			12	23	6	12
Flotation Tanks	0.0	Circular Flexible Raft	150	5	9	5	9	10	18	3	6

A detailed summary of the settlement analysis for the specified founding depth, including the strength parameters and subsurface lithology assumed is given in Appendix E.

6. CONSTRUCTION CONSIDERATIONS

6.1 EXCAVATABILITY

The proposed bulk earthworks will require excavation of the existing ground to varying depths. Consequently, excavations may encounter both soil and rock materials. While excavations in soil should be achieved by conventional earthmoving equipment such as dozers, excavators and graders, the underlying rock may require greater effort in order to achieve the required depths. The excavatability of rock depends on geotechnical properties of the material such as strength and fracture frequency, as well as the method of excavation and the type and size of excavating equipment used. An assessment of the excavatability of rock materials encountered was completed in order to establish the excavation methods that will likely be required during construction.

The assessment of excavatability of each site area was limited by the number of boreholes and test-pits and their relative locations to the associated infrastructure. As a result, the rock mass condition may vary from that indicated by drilling and test-pitting and the excavatability of materials may therefore vary over short distances. A summary of this assessment is given in Table 6.1.

6.2 CUT SLOPES

The cut slopes required for the construction of the TSF in the granite and sandstone ridges are anticipated to be relatively steep and in the range of 20 m in height. The stability of the slope will be controlled by the orientation of the structures within the rock, such as bedding and cleavage. Therefore, each rock cut should be assessed individually during the excavation process, with the slope of the excavation to be shallower than the dip of the structures within the rock to avoid the risk of planar or wedge failures.

The cut slopes required for the construction of the plant site infrastructure are anticipated to be relatively low and shallow, with depths in the range of 0 to 1.0 m. As soils within these depths are primarily colluvial clays and gravels overlying highly fractured rock, it is recommended that these slopes be maintained at 1V:1.5H.

As with the plant site cut slopes, any slopes required for the excavation and removal of unsuitable materials from embankment footprints are anticipated to be relatively low and shallow. Unsuitable materials may include any organics or highly compressible clays, and cut slopes should be maintained at 1V:1.5H. Any excavations with a cut depth of greater than 5m throughout the site should be individually assessed in order to determine the stability of the resulting slope.

7. CONCLUSIONS AND RECOMMENDATIONS

The following conclusions and recommendations have been drawn from this geotechnical site investigation:


- In general, the ground conditions at the TSF are comprised largely of transported clays, silty and clayey sands and gravels occurring near creek beds, and residual soils. These soils are underlain by distinctly weathered to fresh granite and sandstone. The clays encountered in the TSF were generally of medium plasticity and suitable as a low permeability construction material.
- Subsurface permeability testing in the TSF indicate that the granite that comprises the ridge that will serve to divide the 3 cells of the facility will likely not require a liner.
- In general, the ground conditions in the Water Harvesting and Water Storage facilities are comprised of colluvial clays or alluvial sands and gravels. Where alluvial sands and gravels occur in embankment footprints, sands and gravels will need to be removed and replaced with suitable construction materials.
- The Main Diversion Channel requires significant cuts in certain areas, and as such may require ripping or blasting the rock in order to achieve the necessary elevations. There is significant variability in weathering and fracturing across the site, and ground conditions will need to be assessed on an individual basis during construction in order to determine the necessary excavation methods. Clays encountered in the diversion channel alignment were generally of medium plasticity and will be suitable as an embankment construction material.
- The ground conditions at the plant site were highly variable. In general, colluvial clays of medium plasticity were underlain by residual soils and variably weathered, highly fractured rock. Given the degree of fracturing, excavation will be possible with a 30 ton excavator with local ripping or hydraulic rock breaking necessary where high strength, intact rock is encountered.
- The estimated bearing capacities of all structures exceed the design loads assumed for each structure.
- Settlement analyses were conducted on all structures and the minimum founding depths required for the assumed loading have been provided. If preloading is completed prior to construction, or in-situ materials are replaced with compacted select granular fill, settlements may be reduced; however this will need to be confirmed on an individual basis.

8. REFERENCES

1. AustralAsian Resource Consultants (October 2006). *Rocklands Project Initial Advice Statement*.
2. Dr Simon Beams & Rod H. Lewis (January 2009). Las Minerale Central Cu-Co-Au Deposit Rocklands Project, Cloncurry District. Geological Model Status Report
3. ANCOLD (1998), "Guidelines for Design of Dams for Earthquake"
4. Global Seismic Hazard Assessment Program (GSHAP), "Global Seismic Hazard Map" <http://www.seismo.ethz.ch/GSHAP/>
5. United States Geological Survey (USGS), Word Data Centre for Seismology, Denver. http://neic.usgs.gov/neis/epic/epic_circ.html
6. Esteva, R. L. & Rosenblueth, E. (1964). Expectros de temblores a distancias moderados y grandes. Bolotin Sociedad Mexicana de Ingenieria Seismica. 2. 1-18
7. AS/NZS 1170.4 (2007), "Structural Design Actions Part 4: Earthquake Actions in Australia", Standards Australia, Sydney, NSW, Australia.
8. AS/NZS 1170.0 (2002), "Structural Design Actions Part 0: General Principles", Standards Australia, Sydney, NSW, Australia.
9. David Johnson (2004) The Geology of Australia, Cambridge University Press, 2004
10. Gaull, B.A., Michael-Leiba, M.O. and Rynn, J. (1990). "Probabilistic Earthquake Maps of Australia", Aust J Earth Sciences, Vol.37, pp 169-187.
11. Australia Standards (1993), AS 1726-1993 " Geotechnical Site Investigation"
12. Australia Standards (2001), AS 3600-2001 " Concrete Structures"
13. Prandtl, L. (1921) "On the penetrating strength (hardness) of plastic construction materials and the strength of cutting edges", Zeit. Angew. Math. Mech., No.1,pp.15-20
14. Terzaghi K. and Peck R.B. (1967), "Soil Mechanics in Engineering Practice", 2nd edition, John Wiley and sons, New York.

15. Meyerhof G.G. (1956), "Penetration tests and bearing capacity of cohesionless soils", Proceedings ASCE, Vol. 82, No. SM1, Paper 866
16. Hansen J.B. (1968), "A revised extended formula for Bearing Capacity", Danish Geotechnical Institute Bulletin, No. 28.
17. Harr (1966). Foundations of Theoretical Soil Mechanics. McGraw – Hill, New York.
18. Lee, White and Ingles (1983). Geotechnical Engineering. Pitman Published, Melbourne.

DRAWINGS

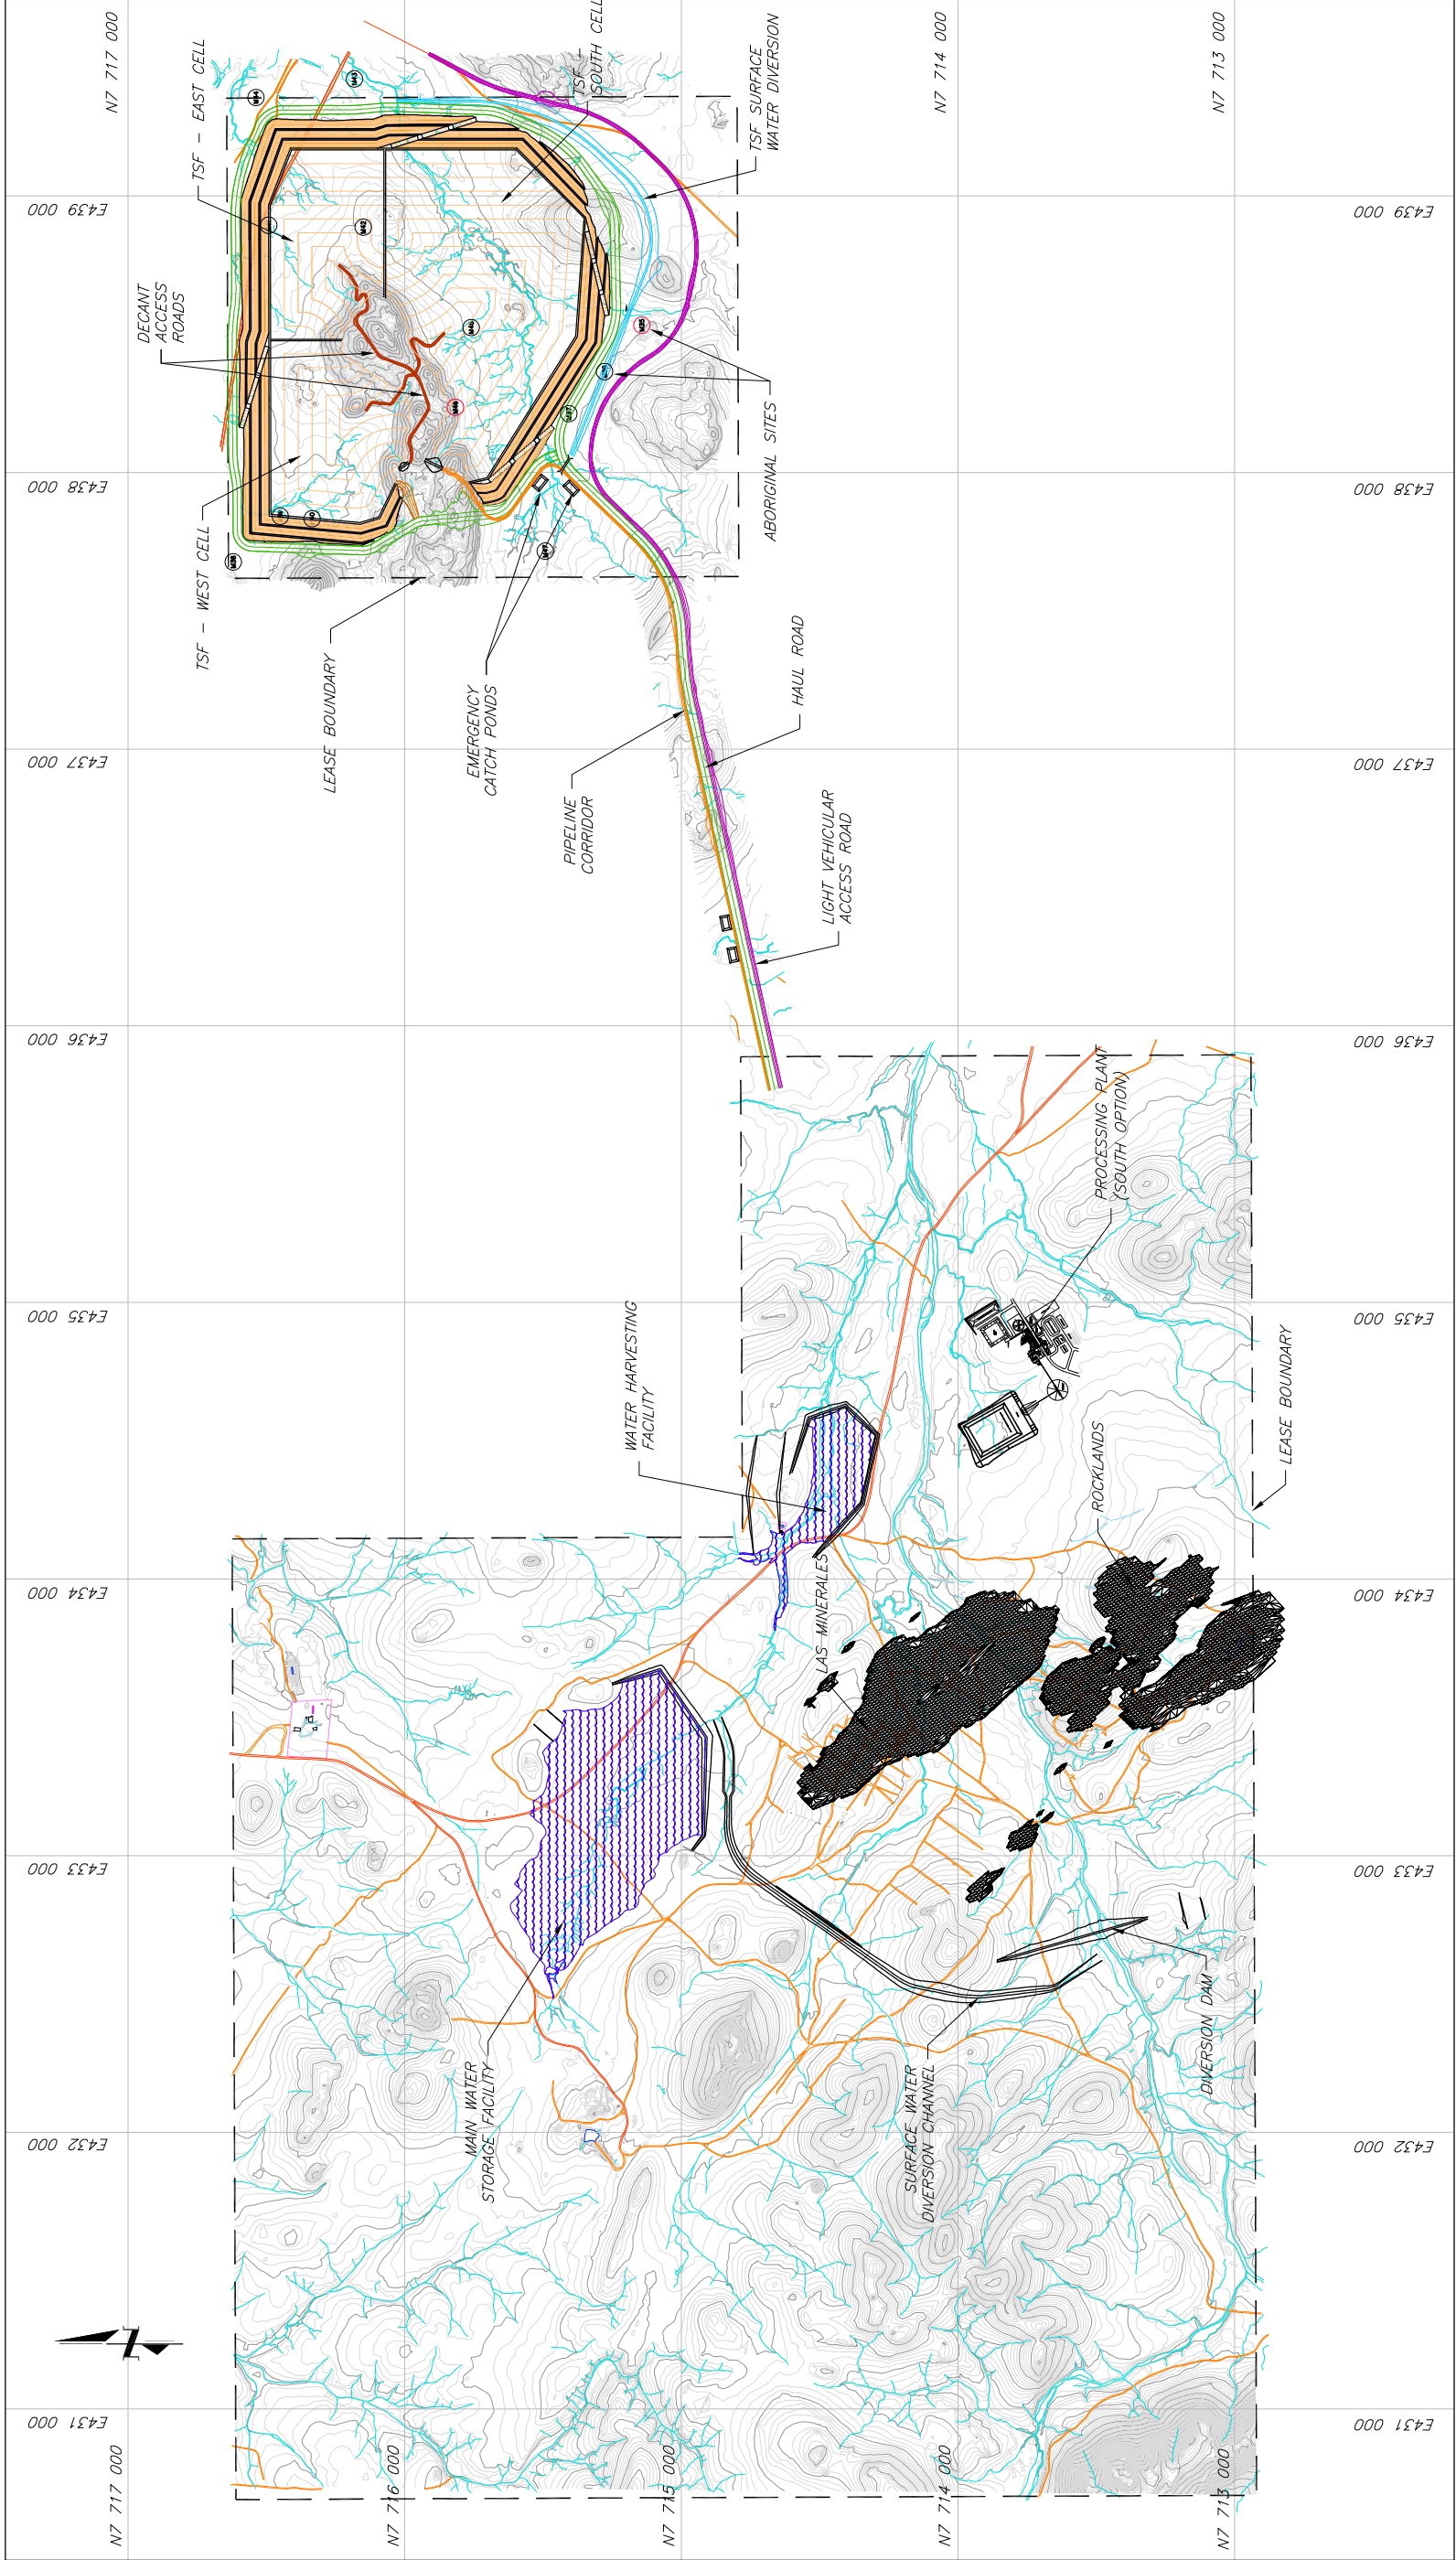

Knight Piésold
CONSULTING

Knight Piésold Pty. Ltd.
A.C.N. 001 040 419 A.B.N. 67 001 040 419
P.O. BOX 1710, Hornsby, N.S.W. 1635
Level 3, 46 Ventnor Avenue, West Perth, W.A. 6005
P.O. BOX 1957, Townsville, Q.L.D. 4066

Reference Drawings

Designed	TDR	03/09
Drawn	TDR	03/09
Design Check		
Drawing Check		
Approved		

Revisions	
Rev	Date
P1	09/03/09
P2	20/03/09
P3	01/05/09
P4	25/05/09
P5	17/09/09



Revisions	
Drw	Ch'k
TDR	TDR
TAD	TDR
TAD	TDR
TAD	TDR
TDR	TDR

Date	Apr'd

Scale
AS SHOWN
(A3)

ORIGINAL STAMPED IN RED

CUDECO LIMITED
ROCKLANDS GROUP COPPER PROJECT
SITE GENERAL ARRANGEMENT

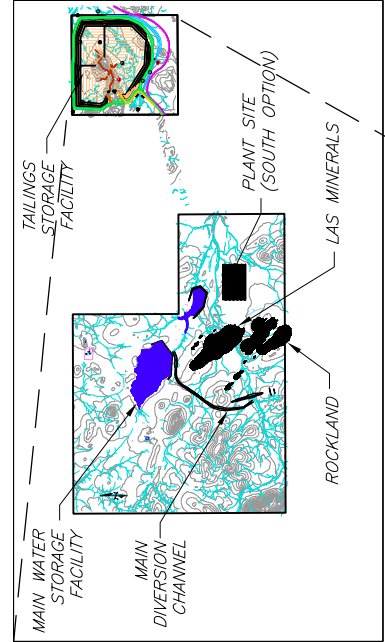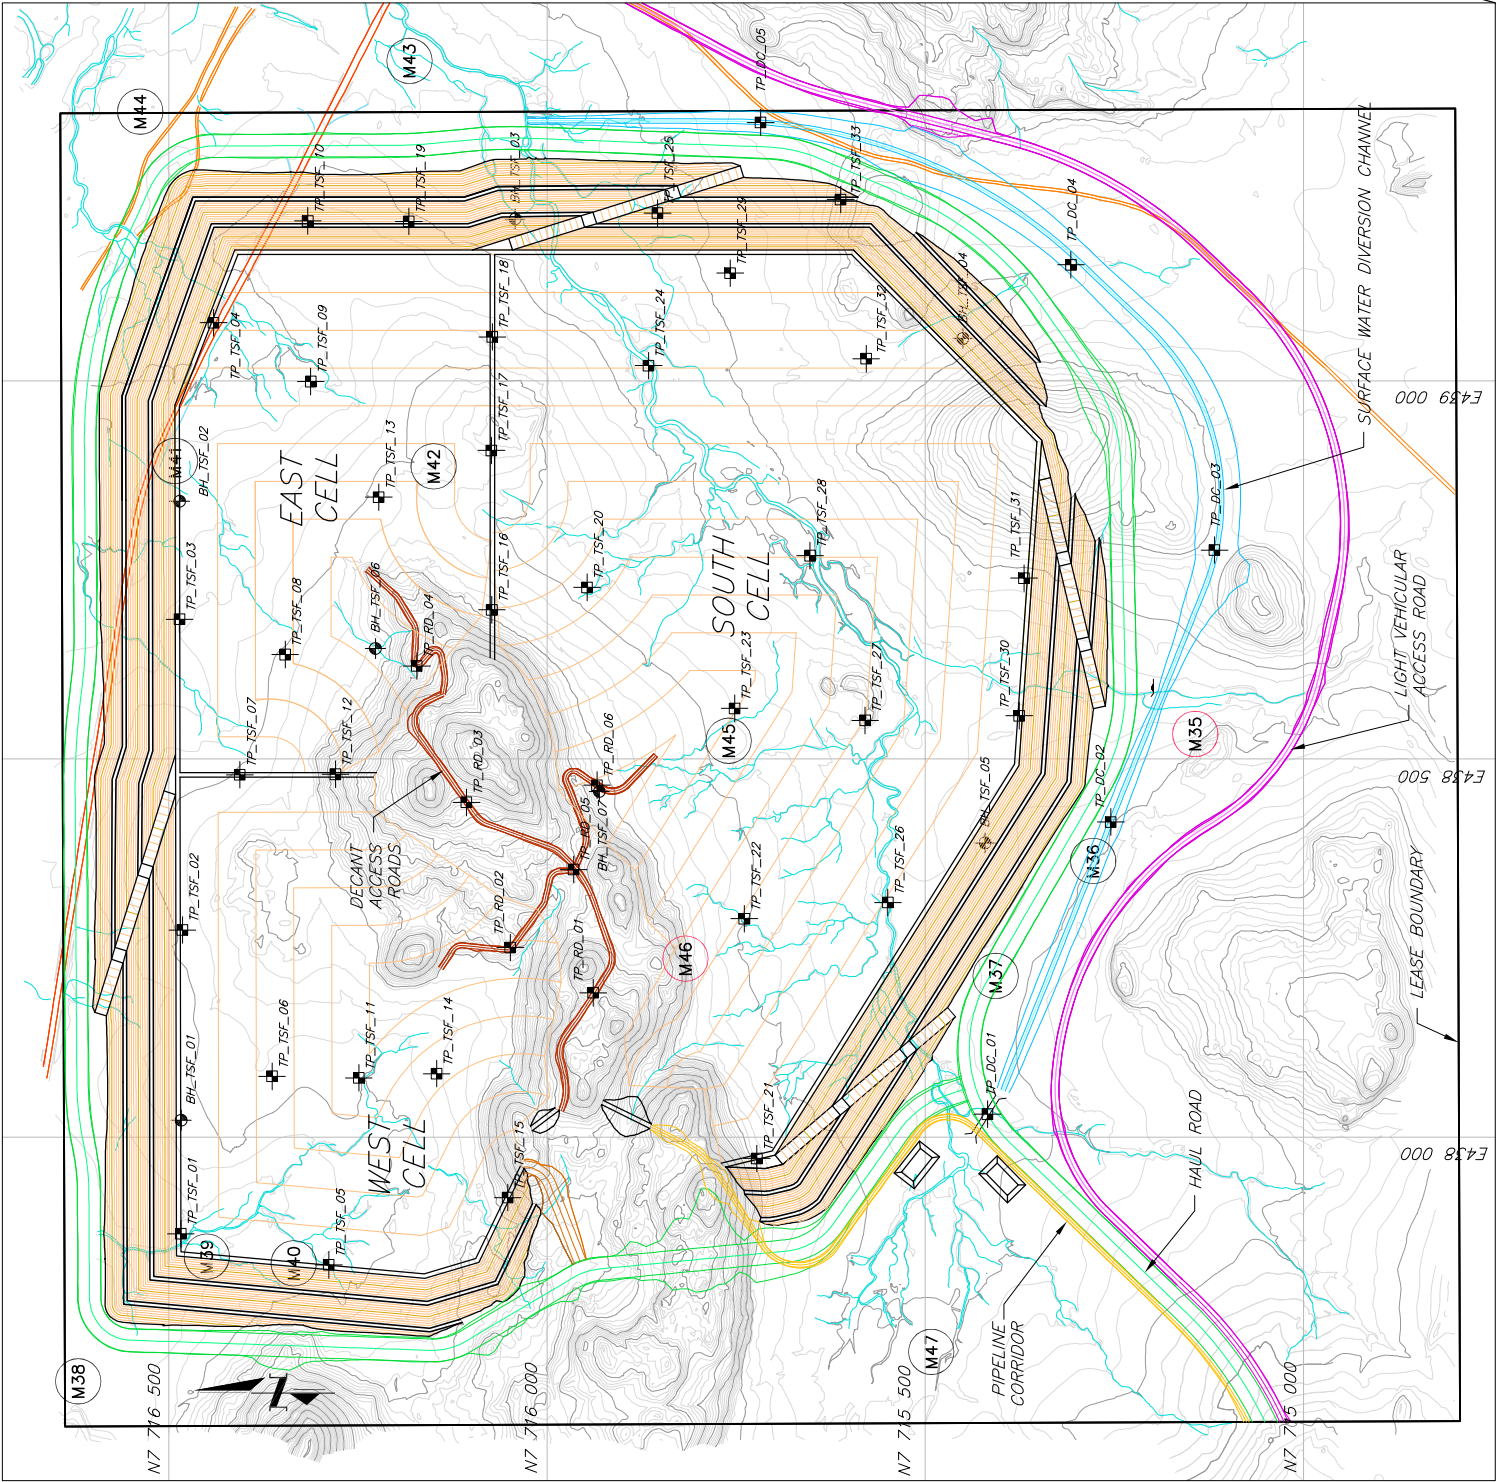

LOCATION PLAN

LEGEND:

- BOREHOLE LOCATIONS
- TESTPIT LOCATIONS
- ABORIGINAL SITES

Testpit ID	EASTING	NORTHING
TP_TSF_01	437872.2	7716484.2
TP_TSF_02	438273.8	7716482.2
TP_TSF_03	438684.8	7716485.7
TP_TSF_04	439077.3	7716441.1
TP_TSF_05	437831.0	7716288.6
TP_TSF_06	438080.3	7716363.7
TP_TSF_07	438479.1	7716406.2
TP_TSF_08	438638.1	7716346.3
TP_TSF_09	438999.1	7716312.5
TP_TSF_10	439211.5	7716316.4
TP_TSF_11	438078.3	7716249.0
TP_TSF_12	438479.8	7716279.8
TP_TSF_13	438846.1	7716222.5
TP_TSF_14	438083.8	7716146.1
TP_TSF_15	437920.0	7716052.1
TP_TSF_16	438697.1	7716073.0
TP_TSF_17	438907.9	7716073.0
TP_TSF_18	439058.1	7716072.4
TP_TSF_19	439210.9	7716182.7
TP_TSF_20	438726.9	7715947.2
TP_TSF_21	437971.7	7715722.6
TP_TSF_22	438288.7	7715739.1
TP_TSF_23	438566.9	7715752.1
TP_TSF_24	439020.1	7715865.9
TP_TSF_25	439221.7	7715854.0
TP_TSF_26	438310.4	7715549.2
TP_TSF_27	438551.0	7715579.5
TP_TSF_28	438768.9	7715652.3
TP_TSF_29	439142.4	7715757.9
TP_TSF_30	438557.1	7715375.6
TP_TSF_31	438739.0	7715369.3
TP_TSF_32	439029.2	7715578.2
TP_TSF_33	439239.7	7715611.8

Borehole ID	EASTING	NORTHING
BH_TSF_01	438022.4	7716483.9
BH_TSF_02	438840.8	7716485.9
BH_TSF_03	439214.0	7716042.3
BH_TSF_04	439056.0	7715450.2
BH_TSF_05	438389.0	7715420.8
BH_TSF_06	438646.0	7716227.0
BH_TSF_07	438457.0	7715931.0

Testpit ID	EASTING	NORTHING
TP_DC_01	438030.3	7715417.7
TP_DC_02	438416.6	7715254.7
TP_DC_03	438776.7	7715117.4
TP_DC_04	439153.4	7715307.3
TP_DC_05	439341.7	7715717.7

Testpit ID	EASTING	NORTHING
TP_RD_01	438190.7	7715938.9
TP_RD_02	438250.6	7716048.7
TP_RD_03	438442.6	7716106.6
TP_RD_04	438623.0	7716172.1
TP_RD_05	438354.0	7715963.7
TP_RD_06	438465.3	7715934.0

NOTES:

- ACCESS TO ALL LOCATIONS MAY NOT BE POSSIBLE. SURFACE MAPPING MAY BE USED AS AN ALTERNATIVE METHOD IF APPROPRIATE.



Knight Piésold
CONSULTING

Knight Piésold Pty. Ltd.
A.C.N. 001 040 419 A.B.N. 67 001 040 419
P.O. BOX 1710, Hornsby, N.S.W. 1635
Level 3, 48 Ventnor Avenue, West Perth, W.A. 6005
P.O. BOX 1957, Townsville, Q.L.D. 4066

Reference Drawings

Designed	TDR	02/09
Drawn	TAD	02/09
Design Check		
Drawing Check		
Approved		

Rev

Date

- P1 06/03/09 LEASE BOUNDARY CORRECTED
- P2 20/03/09 PIT BLOCKS MOVED & WSF DETAILS ADDED
- P3 22/05/09 TSF, DIV CHANNEL AND TOPO UPDATED, ROADS ADDED
- P4 17/09/09 OPTIMISED PITS ADDED

Dwg

Ch'k

Date

App'r'd

Date

Scale

AS SHOWN (A3)

ORIGINAL STAMPED IN RED

CUDECO LIMITED
ROCKLANDS GROUP COPPER PROJECT
TSF, DIVERSION CHANNEL AND ROADS
GEOTECHNICAL INVESTIGATION PLAN

Drg No PE801-00089-015 Revision P4

LEGEND:

- BOREHOLE LOCATIONS

TESTPIT LOCATIONS

ABORIGINAL SITES

GRANITE OUTCROP

SANDSTONE OUTCROP

ALLUVIAL SANDS & GRAVELS


COLLUVIAL SANDS AND GRAVELS

ALLUVIAL SILTS AND CLAYS

COLLUVIAL SILTS AND CLAYS

NOTES:

1. ALL SOIL BOUNDARY ARE APPROXIMATE
2. NOT ALL TESTPITS WERE EXCAVATED DUE TO ACCESS RESTRICTIONS AND OR REFUSAL AT SURFACE

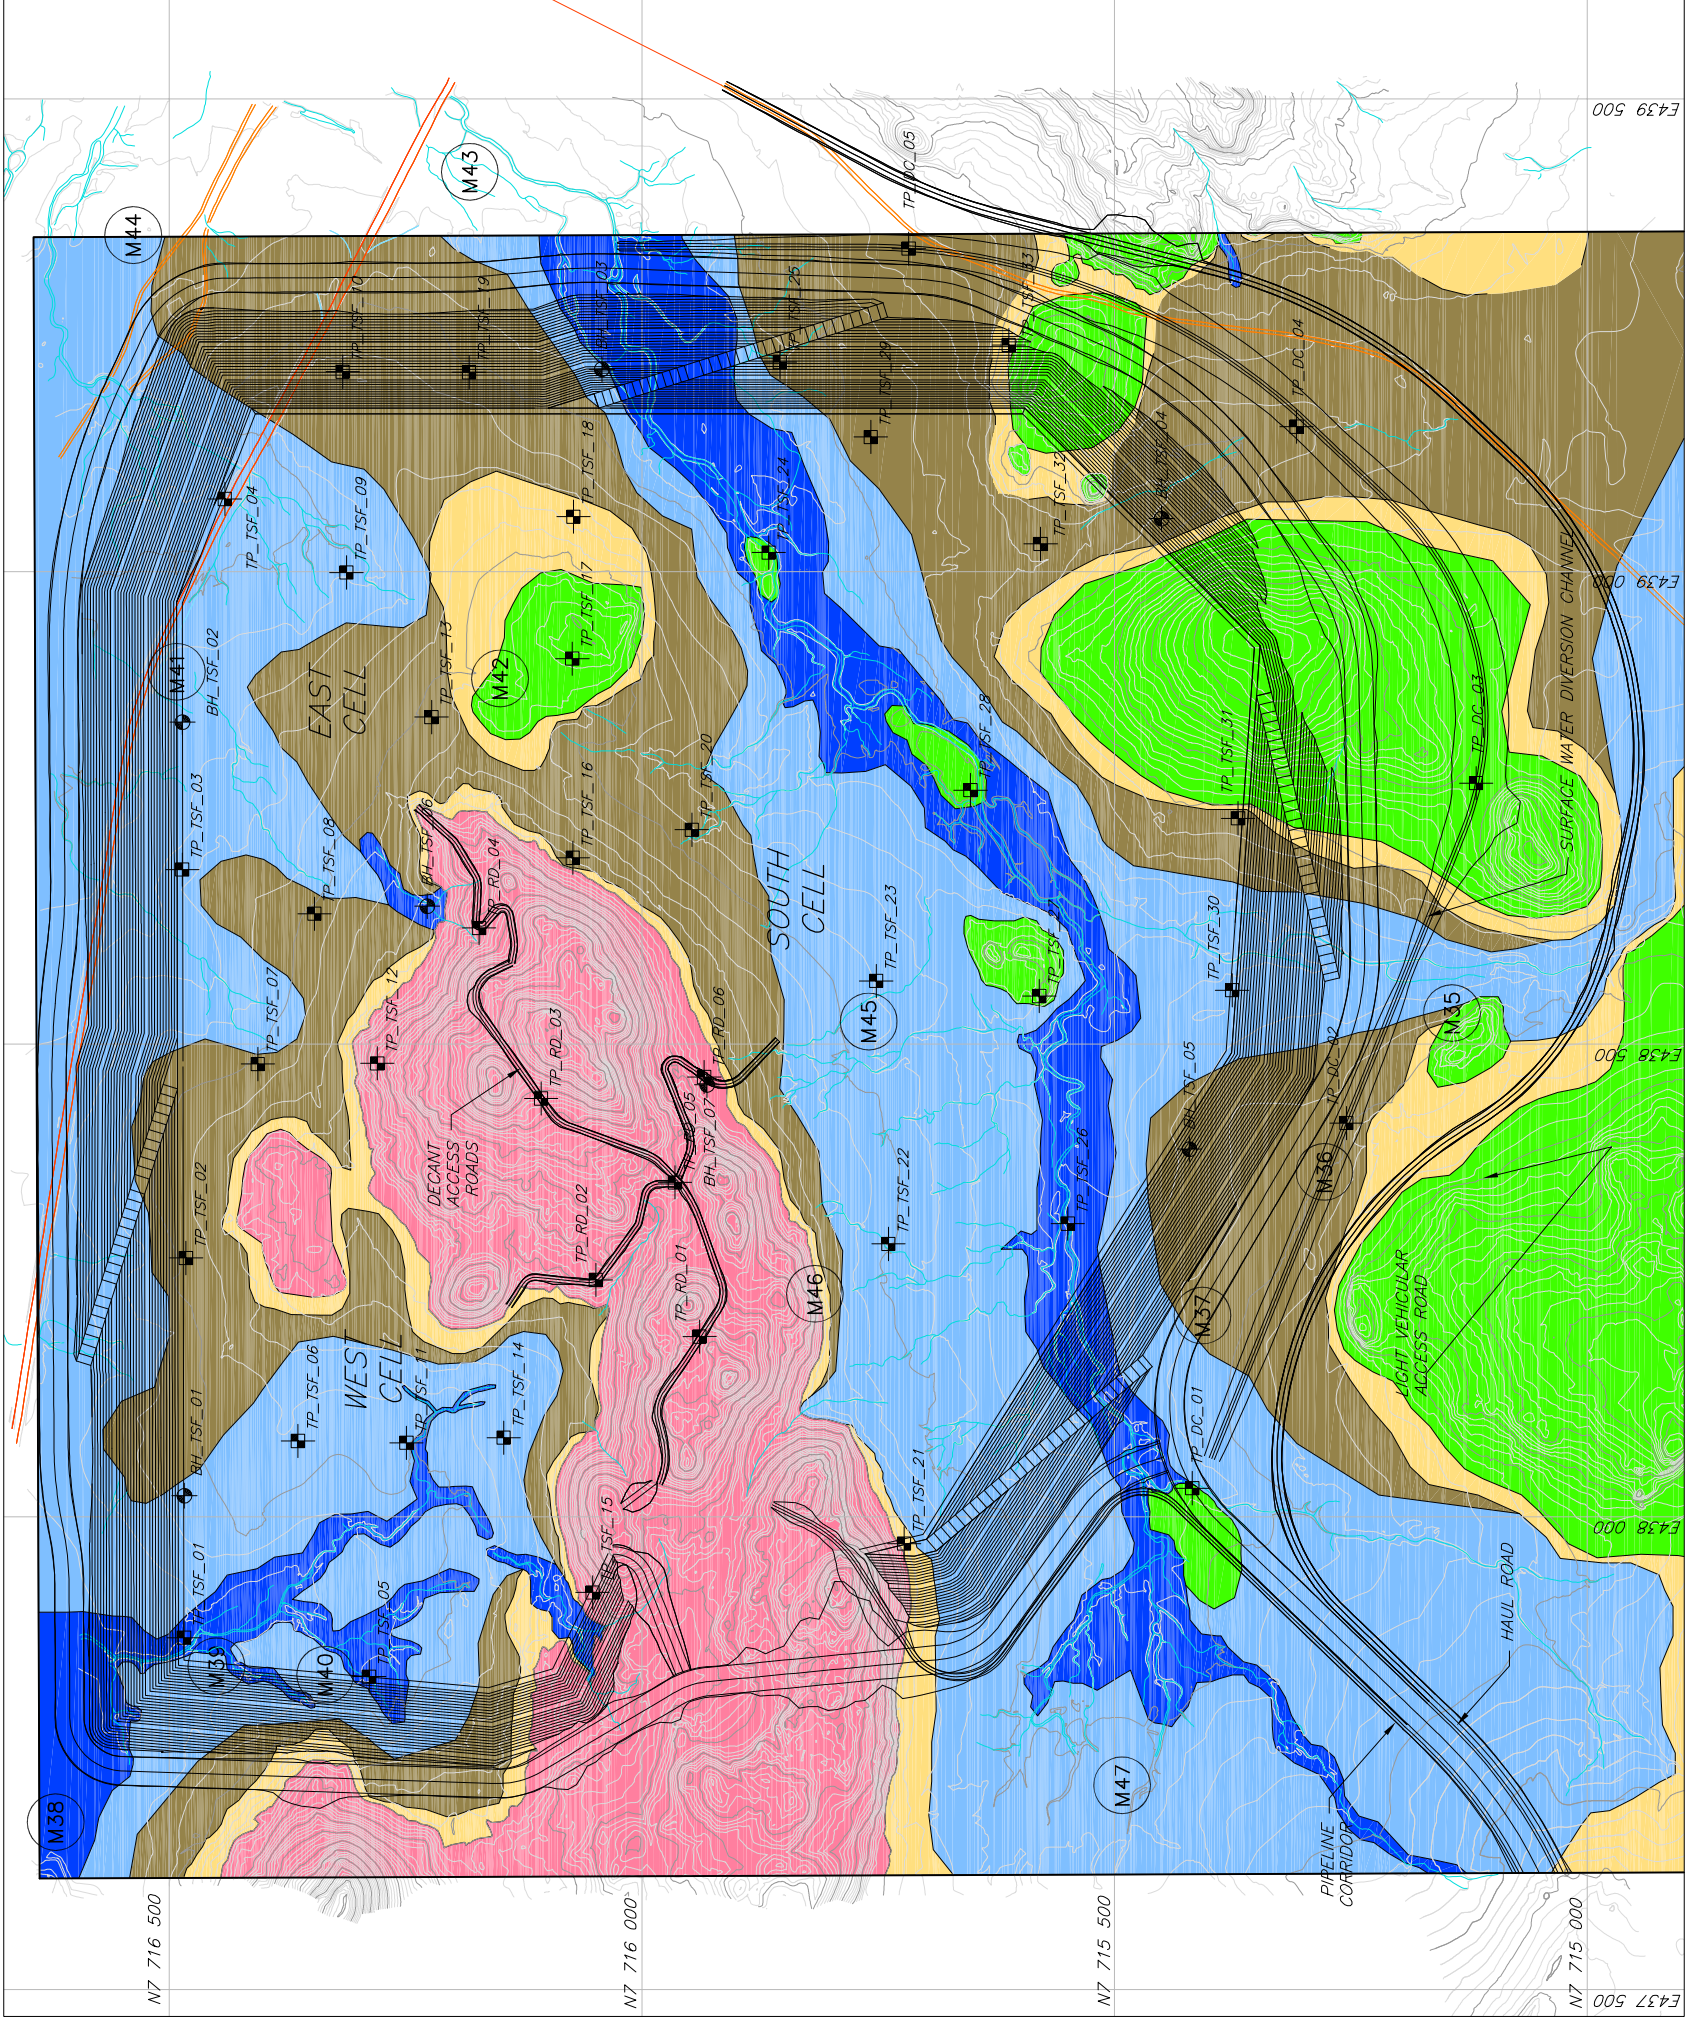

Knight Piésold
CONSULTING

Knight Piésold Pty. Ltd.
A.C.N. 001 040 419 A.B.N. 67 001 040 419
P.O. BOX 1710, Hornsby, N.S.W. 1635
Level 3, 48 Ventnor Avenue, West Perth, W.A. 6005
P.O. BOX 1957, Townsville, Q.L.D. 4066

Reference Drawings

Designed	JF	02/09
Drawn	JF	02/09
Design Check	TDR	
Drawing Check	TDR	
Approved		

Revisions

Rev	Date

Drg


Ch'k	Date	App'r'd	Date

Scale
AS SHOWN
(A3)

ORIGINAL STAMPED IN RED


CUDECO LIMITED
ROCKLANDS GROUP COPPER PROJECT
TSF, DIVERSION CHANNEL AND ROADS
GEOTECHNICAL SOILS MAP

Drg No PE801-00089-017 Revision P0

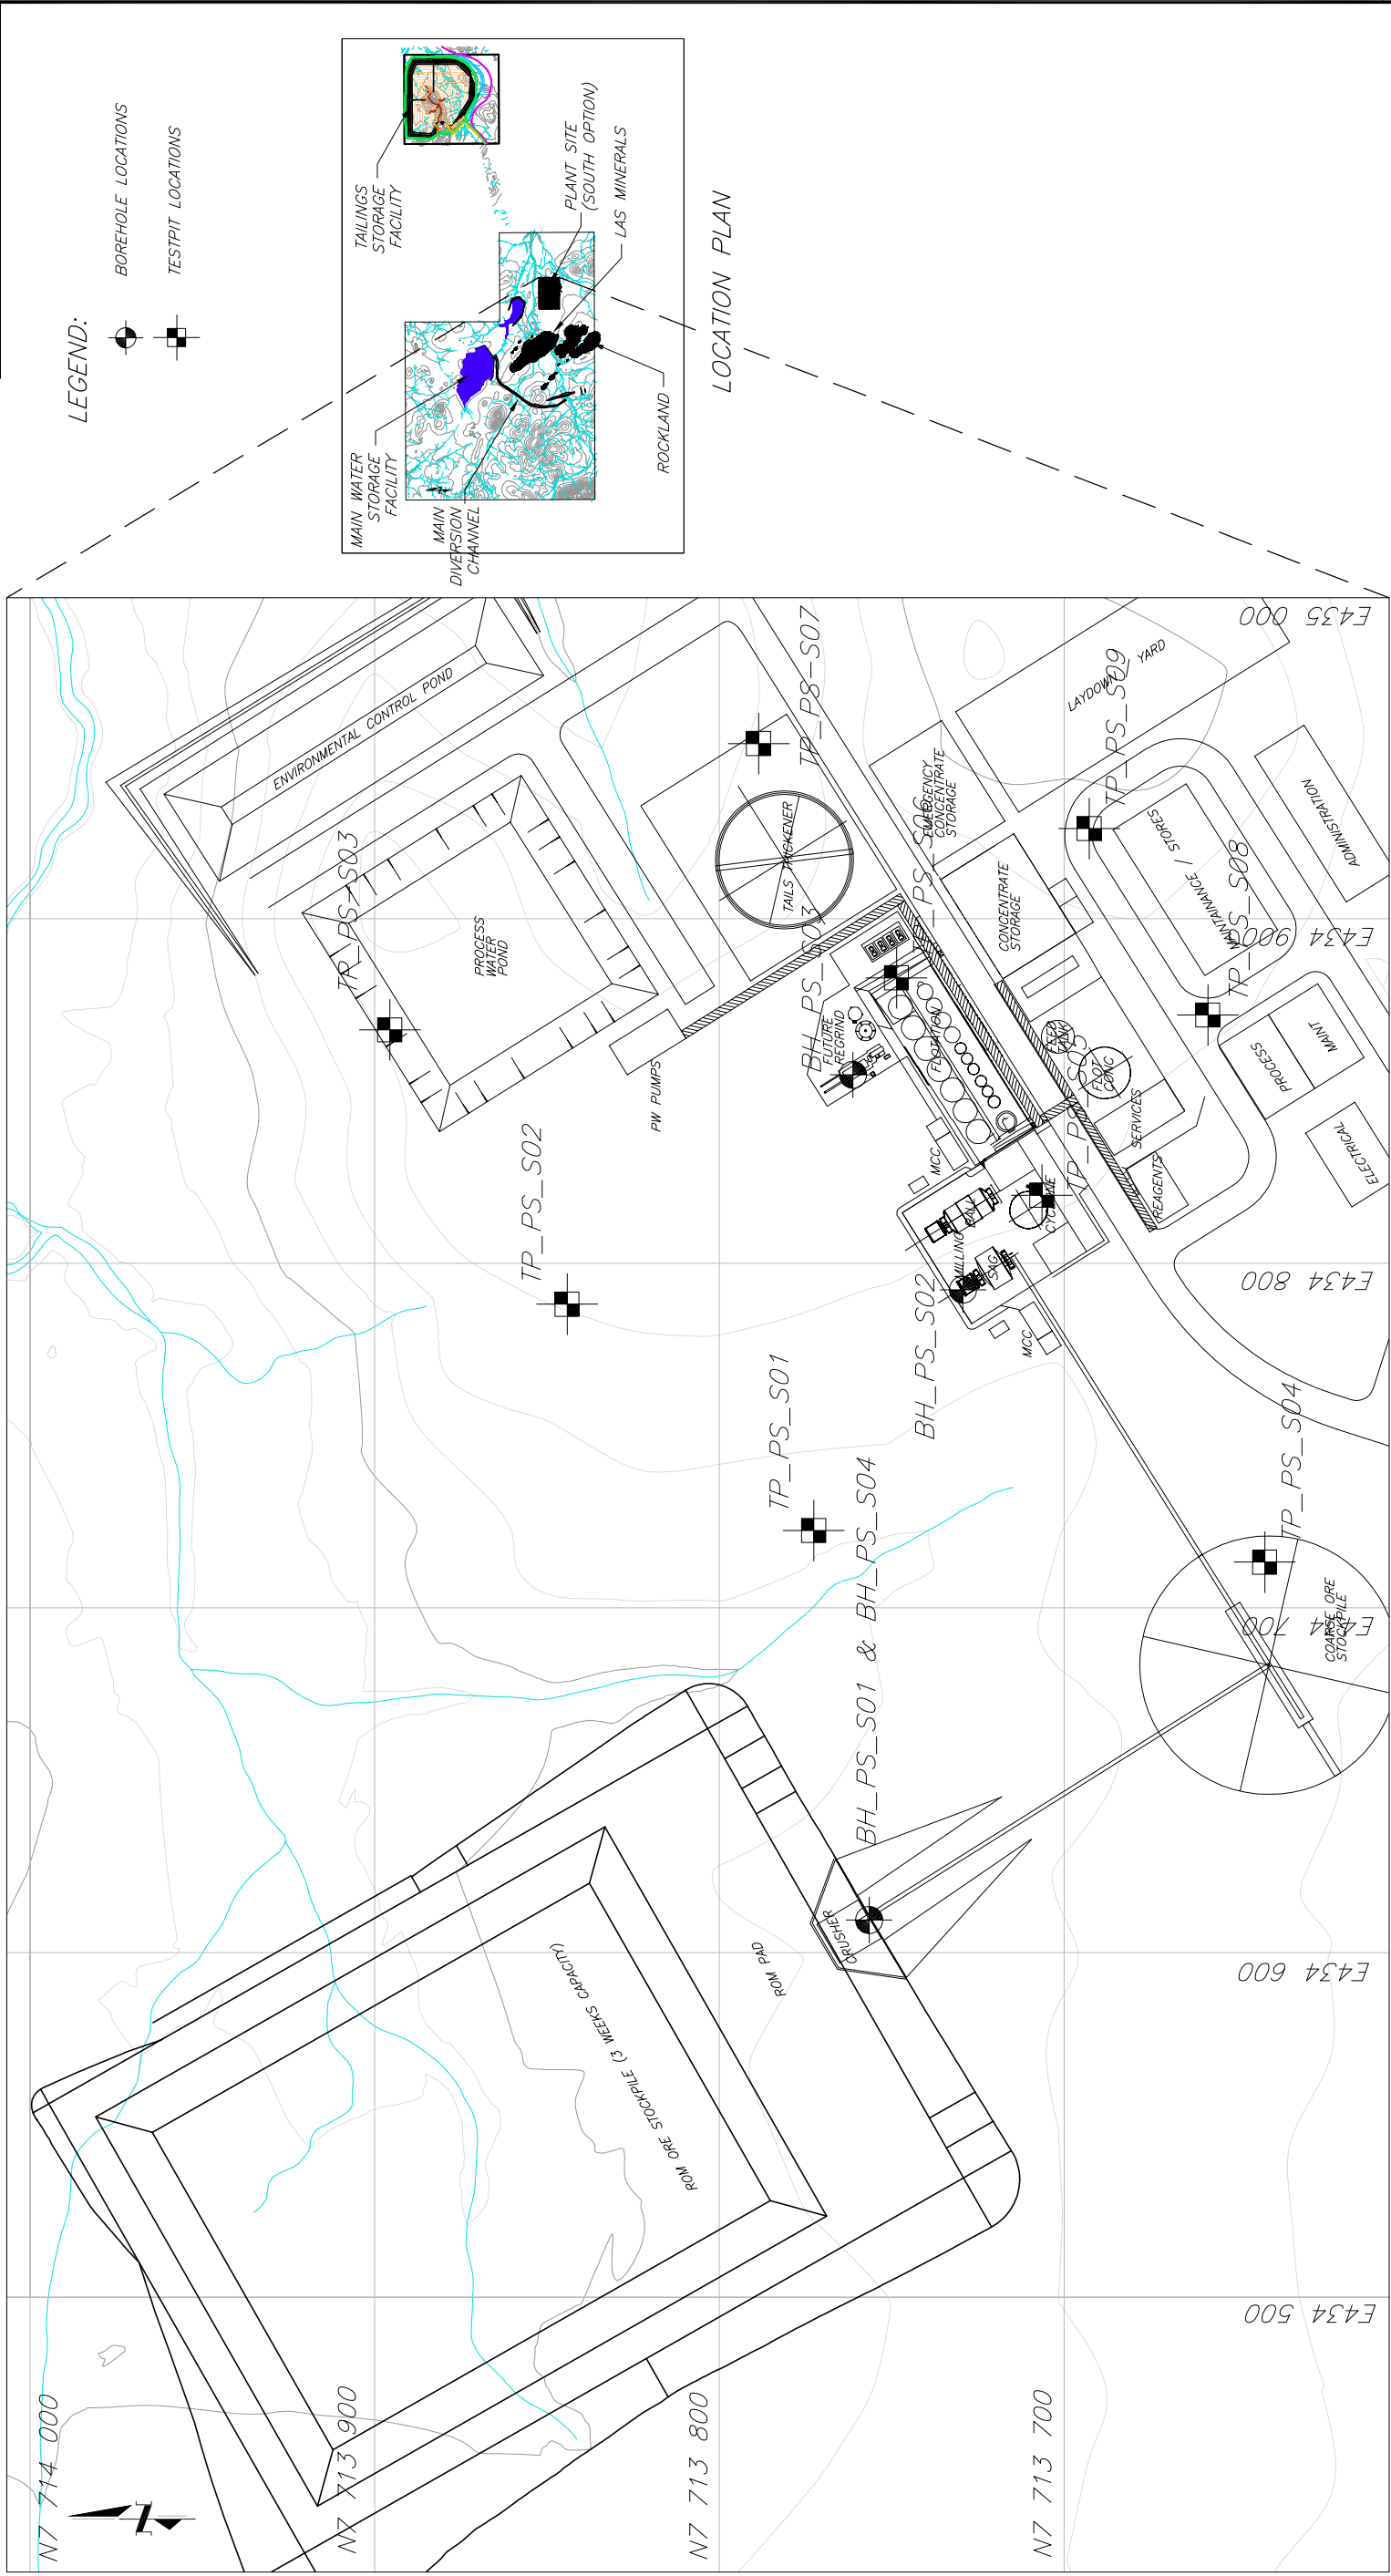

LEGEND:

- BOREHOLE LOCATIONS
- TESTPIT LOCATIONS

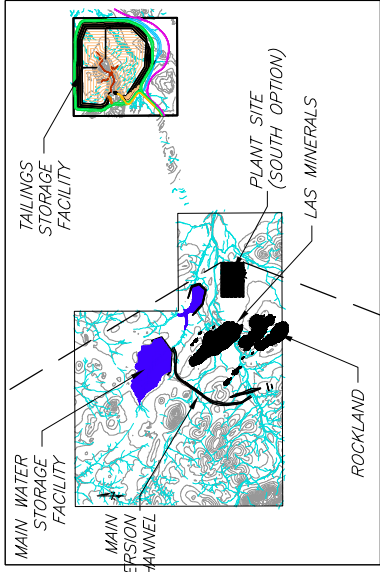

LOCATION PLAN

Borehole ID	EASTING	NORTHING
BH_PS_S01	434609.4	7713756.6
BH_PS_S02	434792.4	7713729.3
BH_PS_S03	434854.7	7713761.2
BH_PS_S04	434613.0	7713761.0

<i>Tespit</i>	<i>ID</i>	<i>EASTING</i>	<i>NORTHING</i>
<i>TP_PS_S01</i>		434722.5	7713772.6
<i>TP_PS_S02</i>		434788.1	7713844.2
<i>TP_PS_S03</i>		434867.7	7713895.6
<i>TP_PS_S04</i>		434713.3	7713641.8
<i>TP_PS_S05</i>		434819.8	7713706.4

<i>Tespit</i>	ID	EASTING	NORTHING
TP_PS_S06		434882.9	7713748.6
TP_PS_S07		434950.8	7713788.6
TP_PS_S08		434872.1	7713658.3
TP_PS_S09		434926.2	7713692.7



Knight Piésold
CONSULTING


Knight Piesold Pty. Ltd.
A.C.N. 001 040 419 A.B.N. 67 001 040 419
☐ P.O. BOX 1710, Hornsby, N.S.W. 1635
☒ Level 3, 46 Ventnor Avenue, West Perth, W.A. 6005
☐ P.O. BOX 1957, Toowoong, Q.L.D. 4666

ORIGINAL STAMPED IN RED

CUDECO LIMITED
ROCKLANDS GROUP COPPER PROJECT
PLANT SITE (SOUTH OPTION)
GEOTECHNICAL INVESTIGATION PLAN

Drq No PE801-00089-021 Revision P1

LEGEND:

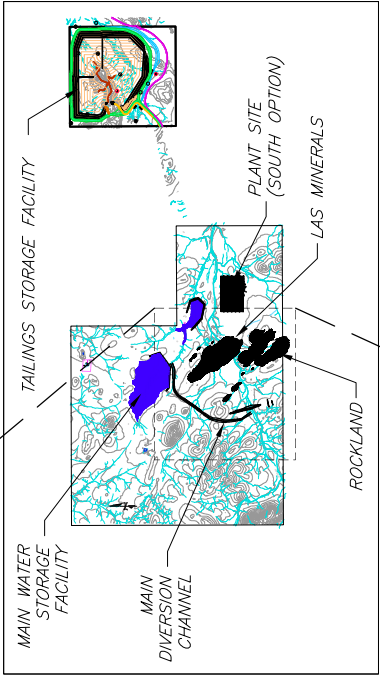

LOCATION PLAN

Tespit ID	EASTING	NORTHING
TP_DC_01	432749.2	7713406.3
TP_DC_02	432664.7	7713703.3
TP_DC_03	432506.5	7713765.5
TP_DC_04	432626.7	7714316.4
TP_DC_05	432761.8	7714507.7
TP_DC_06	433274.1	7714829.3
TP_DC_07	432800.2	7713148.9

Borehole ID	EASTING	NORTHING	DEPTH(m)
BH_DC_01	432712.0	7713533.7	20
BH_DC_02	432510.9	7714077.3	22
BH_DC_03	432936.9	7714752.5	15



ORIGINAL STAMPED IN RED

CUDECO LIMITED
ROCKLANDS GROUP COPPER PROJECT
MAIN DIVERSION CHANNEL
GEOTECHNICAL INVESTIGATION PLAN

Drq No PE801—00089—025 Revision P4

Knight Piésold
CONSULTING


Knight Piésold Pty. Ltd.
A.C.N. 001 040 419
P.O. BOX 1710, Hornsby, N.S.W. 1635
Level 3, 48 Ventnor Avenue, West Perth, W.A. 6005
P.O. BOX 1957, Townsberg, Q.L.D. 4066

Designed	TDR	02/09
Drawn	TAD	02/09
Design Check		
Drawing Check		
Approved		




Reference Drawings

Rev	Date	Revisions	Drq	Ch'k	Date	App'r'd	Date
P1	06/03/09	LEASE BOUNDARY CORRECTED	TDR	TDR			
P2	20/03/09	PIT BLOCKS MOVED AND WSF DETAILS ADDED	TAD	TDR			
P3	25/05/09	LOCATION PLAN TOPO. UPDATED	TAD	TDR			
P4	17/09/09	OPTIMISED FITS ADDED	TDR	TDR			

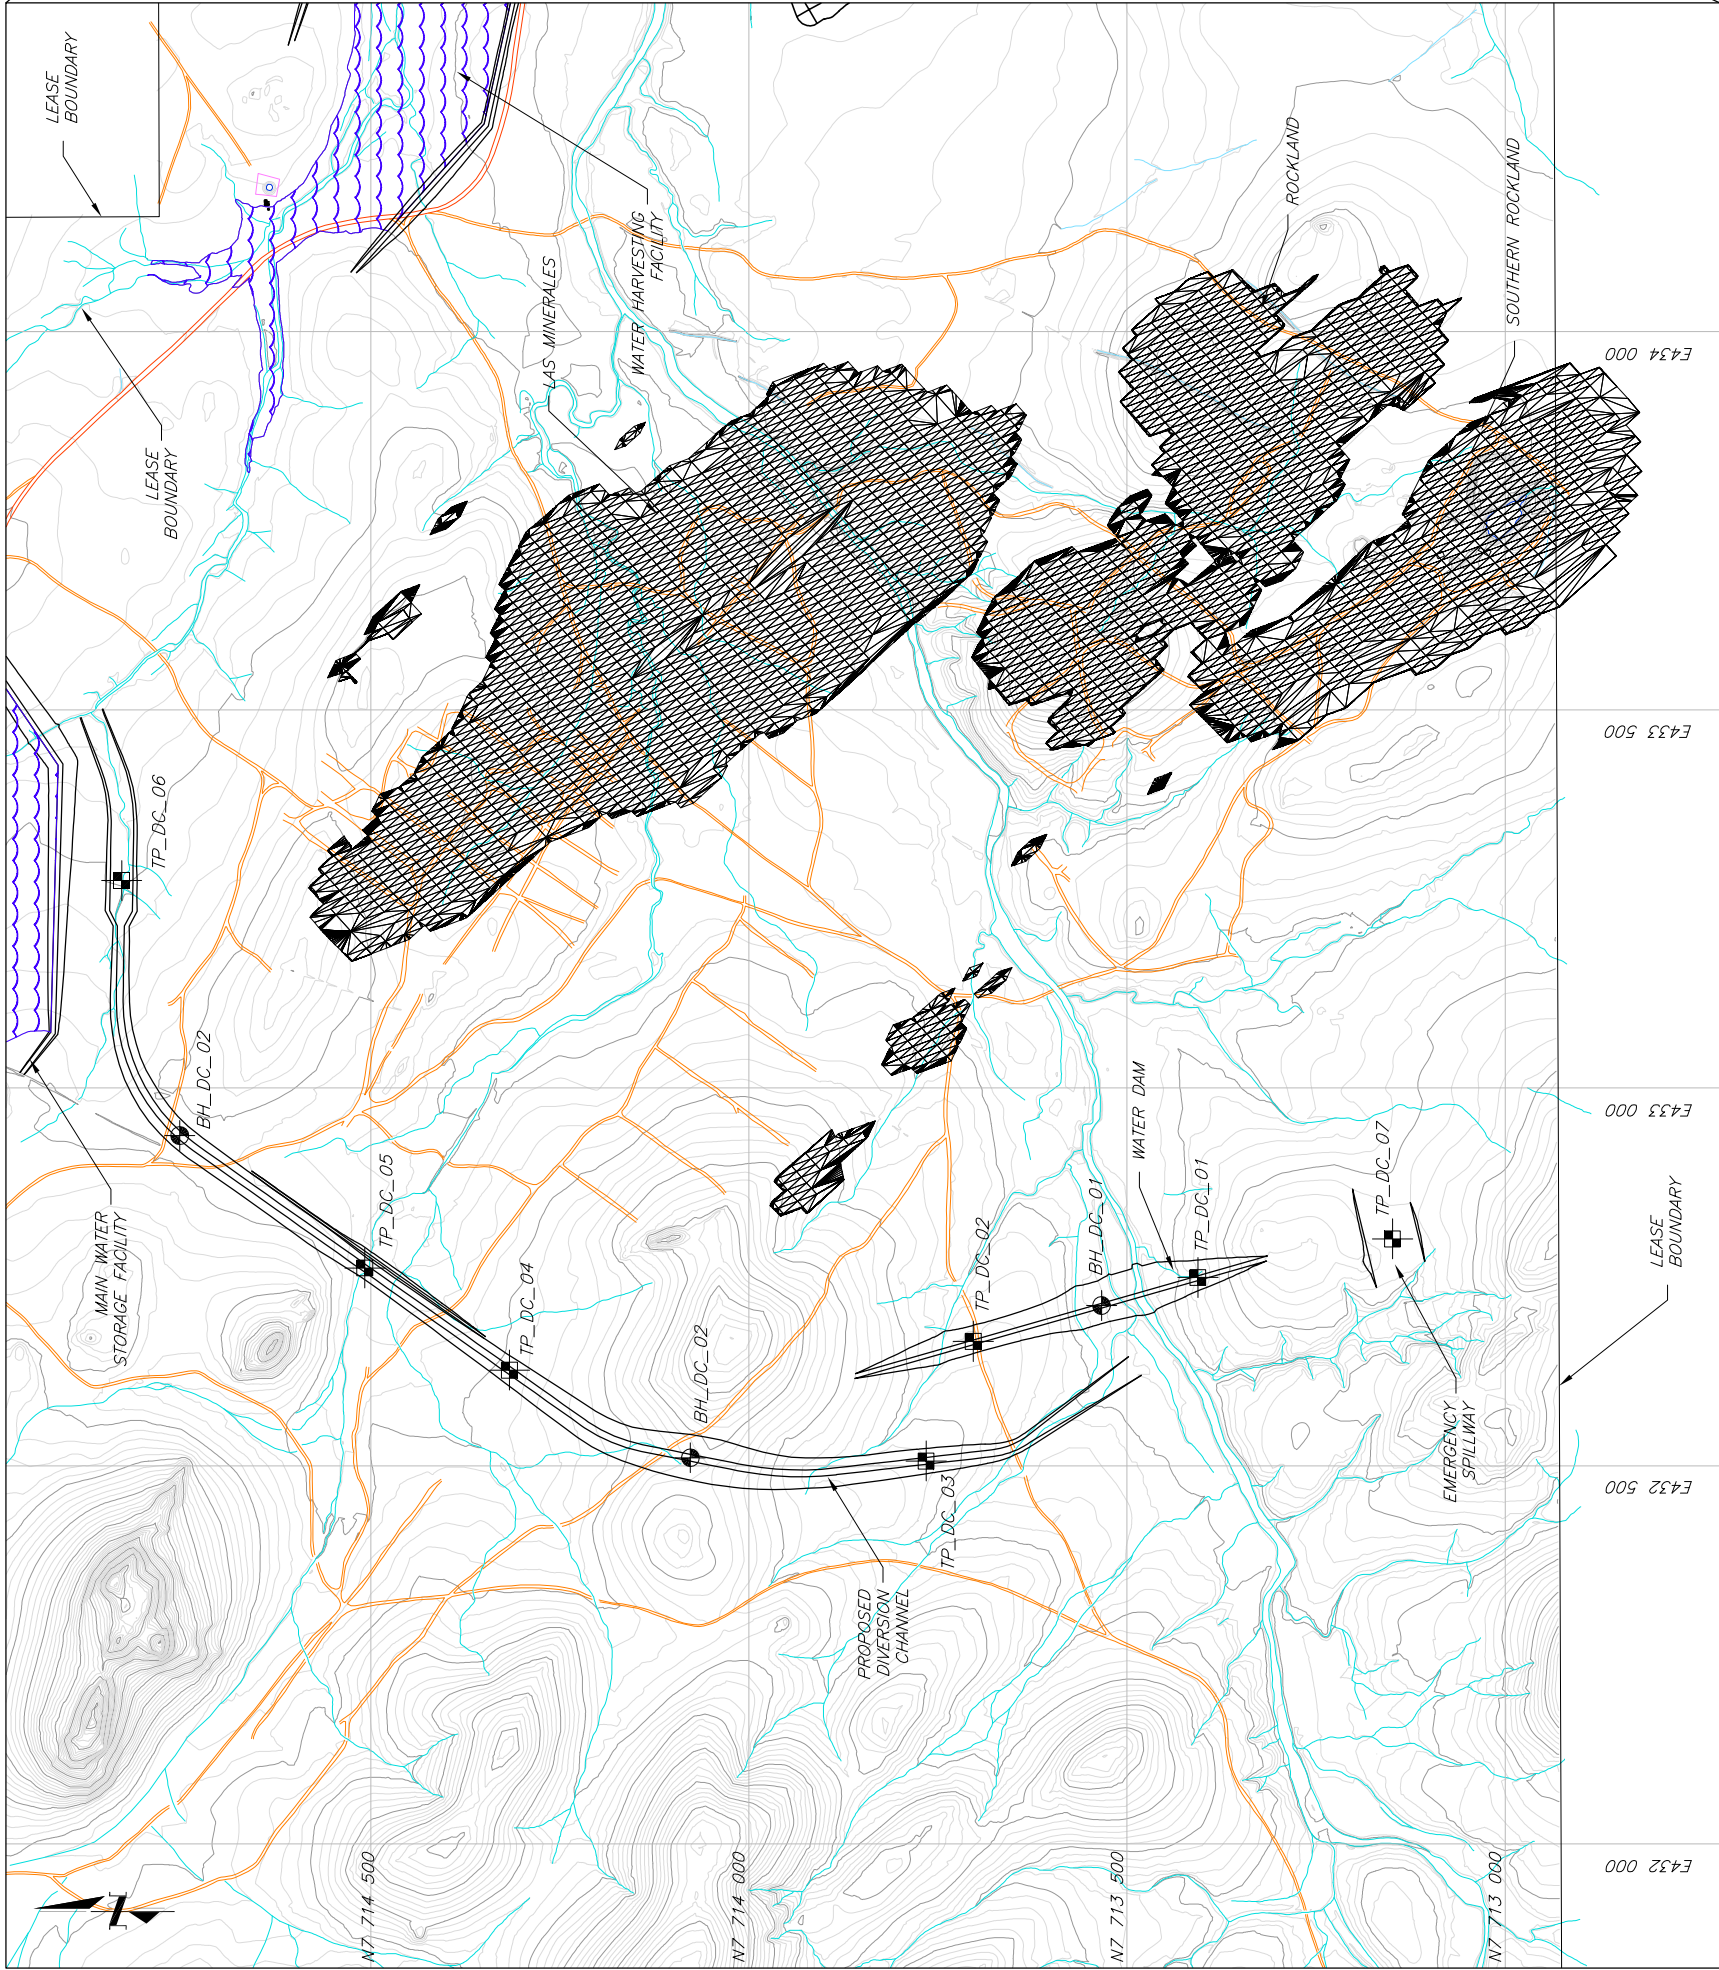

LEGEND:

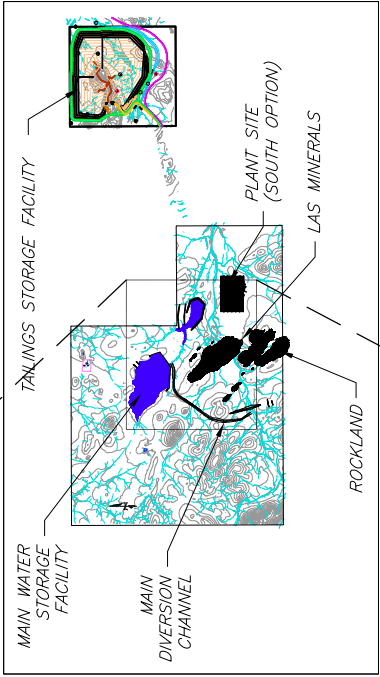

LOCATION PLAN

TESTPIT ID	EASTING	NORTHING
TP_WH_01	433246.6	7714914.7
TP_WH_02	433466.1	7714936.8
TP_WH_03	433668.0	7715075.3
TP_WH_04	433474.9	7715482.6
TP_WH_05	434386.9	7714322.4
TP_WH_06	434594.4	7714370.9
TP_WH_07	434600.8	7714489.6
TP_WH_08	434327.6	7714711.4

NOTES:

1. DEPENDING ON THE DEPTH OF COLLUVIAL SOIL, ADDITIONAL BOREHOLES MAY BE REQUIRED.



ORIGINAL STAMPED IN RED

CUDECO LIMITED
ROCKLANDS GROUP COPPER PROJECT
WATER HARVESTING
GEOTECHNICAL INVESTIGATION PLAN

Drq No PE801—00089—026 Revision P2


Scale
AS SHOWN
(A3)

Rev	Date	Revisions	Drq	Ch'k	Date	App'r'd	Date
P1	25/05/09	LOCATION PLAN TOPO UPDATED	TAD	TDR			
P2	17/09/09	OPTIMISED PITS ADDED	TDR	TDR			

Designed	TDR	03/09
Drawn	TAD	03/09
Design Check		
Drawing Check		
Approved		

Knight Piésold
CONSULTING

Knight Piésold Pty. Ltd.
A.C.N. 001 040 419 A.B.N. 67 001 040 419
P.O. BOX 1710, Hornsby, N.S.W. 1635
Level 3, 48 Ventnor Avenue, West Perth, W.A. 6005
P.O. BOX 1957, Townsville, Q.L.D. 4066

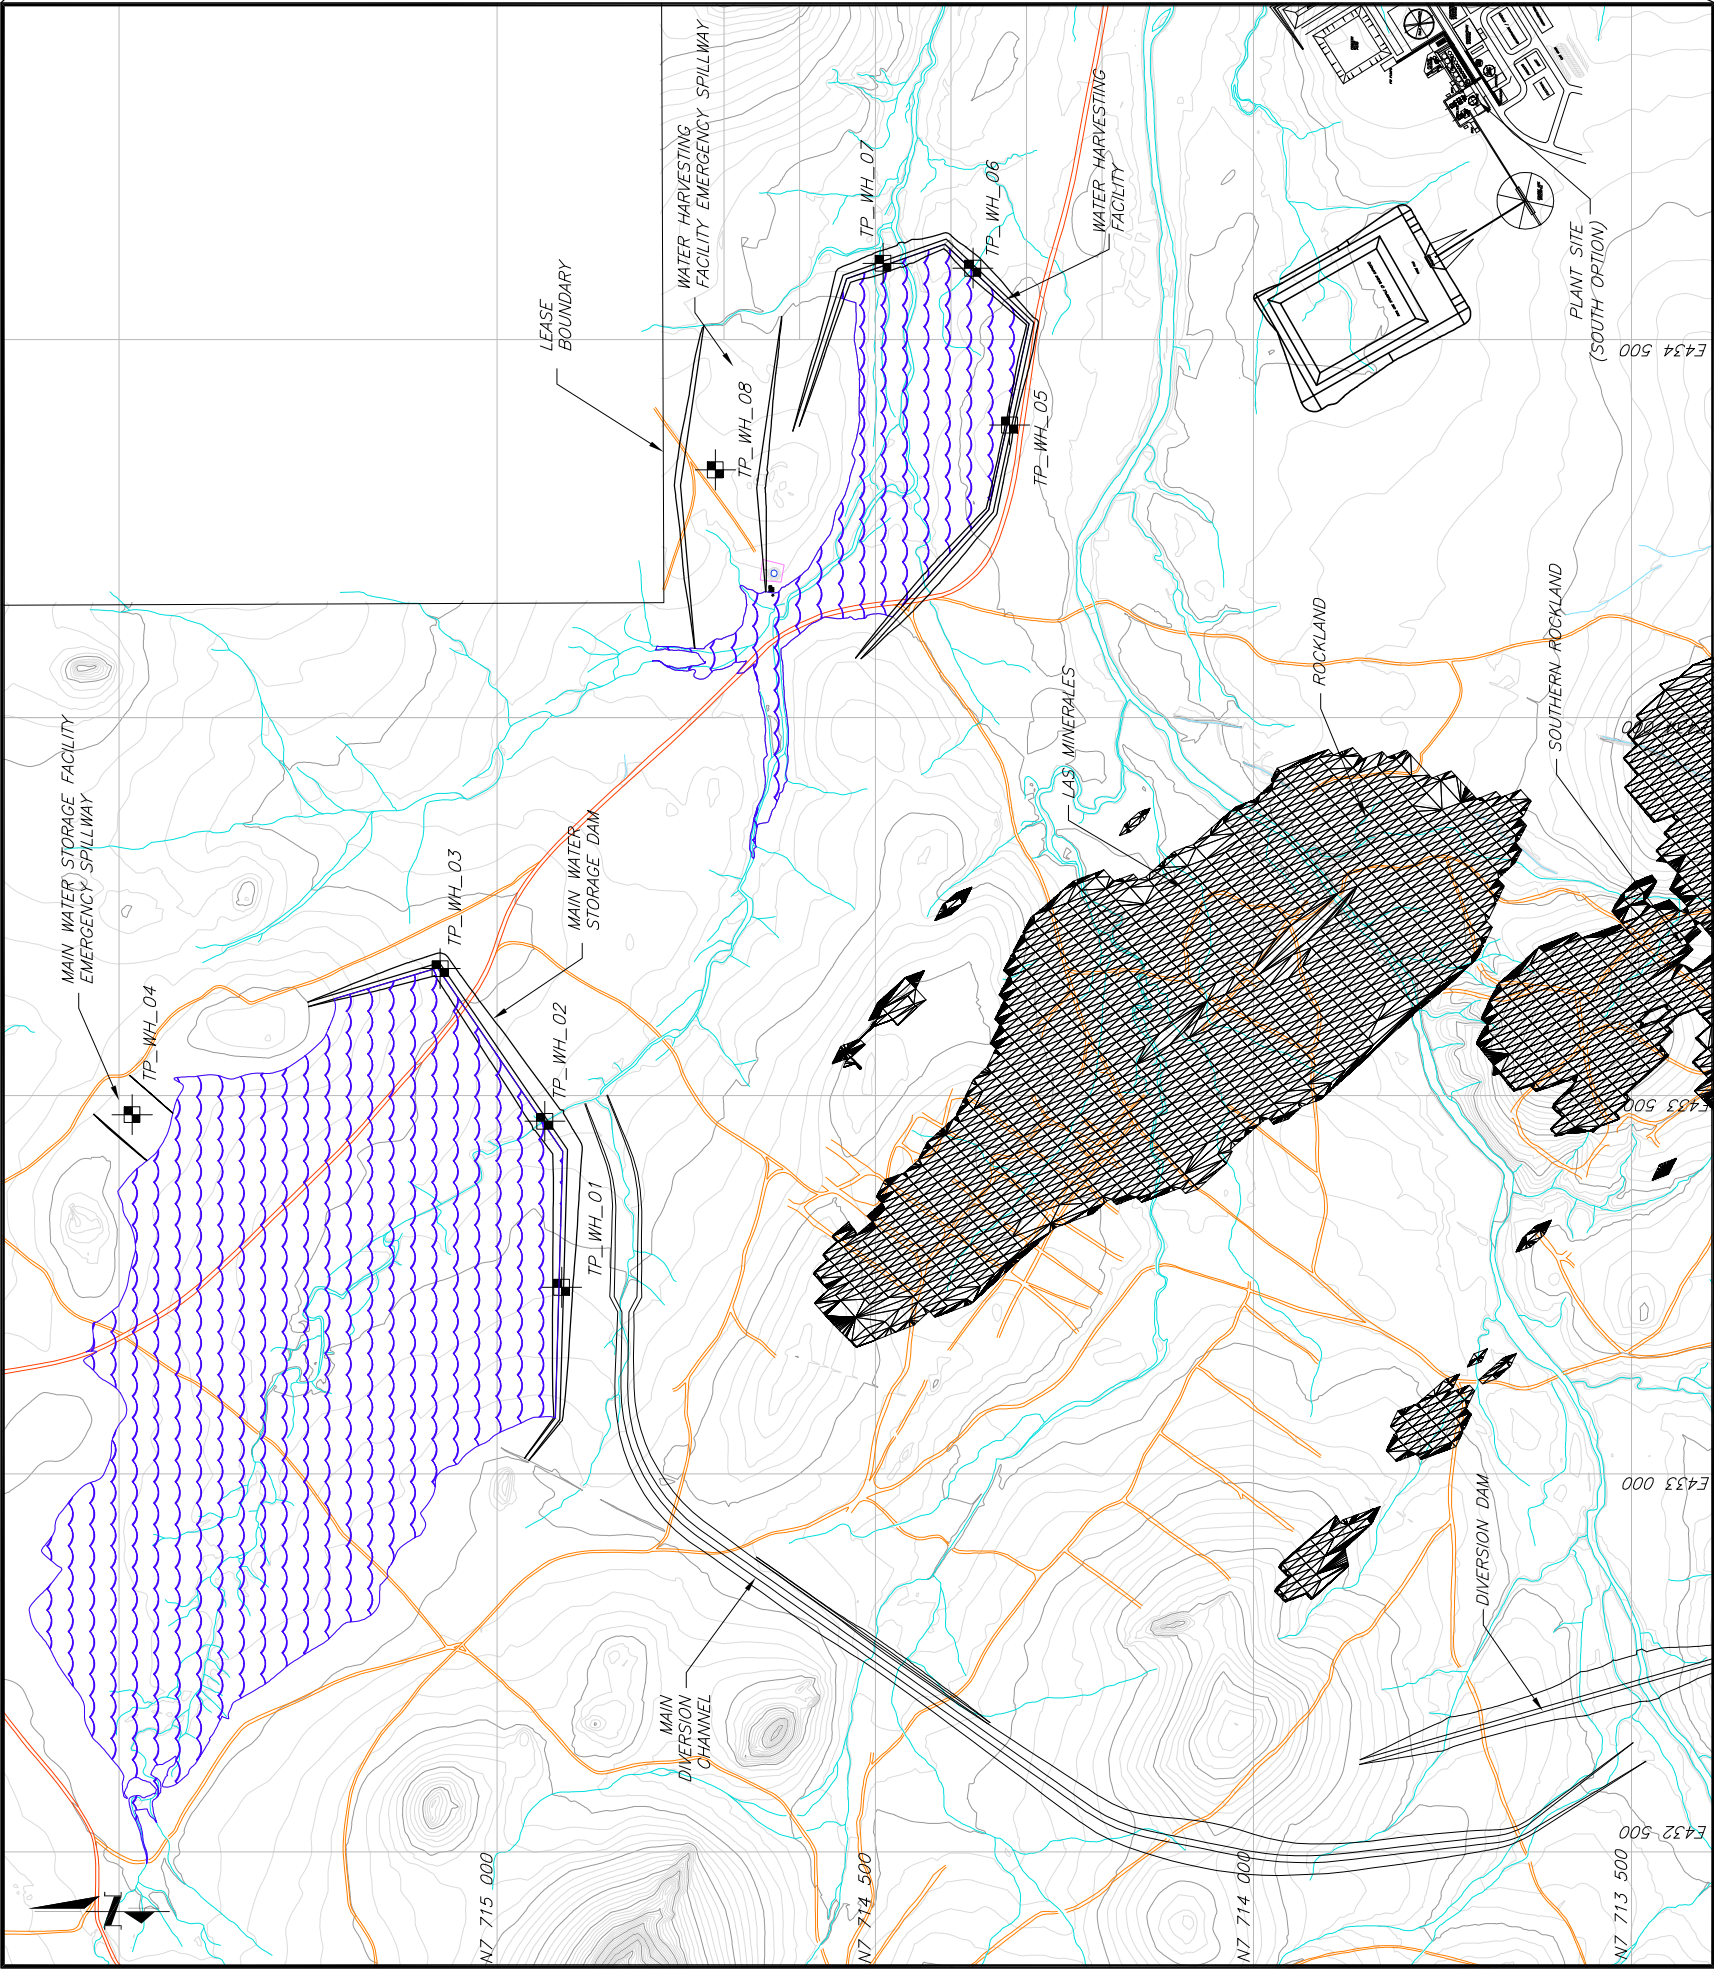

APPENDIX A

Borehole Logs

Knight Piesold

CONSULTING
Knight Piesold Pty Limited
A.B.N. 67 001 040 419
Level 3, 46 Ventnor Avenue
WEST PERTH WA 6005
Australia

Rocklands
CuDeco
Queensland
Australia

HOLE: BHDC01

Sheet 1 of 2

JOB: PE801-00089

TOTAL RECOVERY (%)	SOLID CORE RECOVERY (%)	ROCK QUALITY DESIGNATION (%)	FRACTURE FREQUENCY	GRAPHIC LOG	DEPTH (m)	MATERIAL DESCRIPTION	STRENGTH/CONSISTENCY	WEATHERING	DEFECTS/ADDITIONAL COMMENTS	WATER STRIKES AND SAMPLING
81	67	N/A			0m	ALLUVIUM, low to medium plasticity, brown, gravelly, clay, with 10 - 20 mm cobbles, <u>moist</u> .	VL	XW	PP test = 1.5 to 1.75 kg/cm ²	
100	71	N/A			1.2m	ALLUVIUM, low plasticity, mottled brown / white, sandy, gravelly, silt, <u>slightly moist</u> , angular cobbles 10 - 20 mm, residual soil at bottom.			Too coarse for PP test	
100	80	0			2.6m	Altered SILTSTONE, black with irregular green / grey inclusions, 5 - 10 mm cobbles within siltstone matrix, very close fracturing with residual soil in joints throughout.	VL-L		Fractures occurring in sedimentary layers, approximately 60° from vertical, also occurring irregularly throughout.	
100	83	0			3.6m	Altered SILTSTONE, black with irregular green / grey inclusions, 5 - 10 mm cobbles within siltstone matrix, fracturing along layers, with residual soil in joints throughout.	L			
97	72	0			4.5m	Altered SILTSTONE, black with irregular green / grey inclusions, 5 - 10 mm cobbles within siltstone matrix, fracturing along layers, approximately 60° from vertical, with residual soil in joints throughout.				
100	63	38			5.4m	Altered SILTSTONE / mudstone, black matrix with 5 - 10 mm cobbles, distinct layering, very close to close fracturing.	L-M	DW	Rqd = 150, 150, 300	
100	100	11			7m	Altered SILTSTONE / mudstone, black matrix with 5 - 10 mm cobbles, distinct layering, easily broken with knife, very close to close fracturing.			Rqd = 100	
93	89	0			8m				Rqd = 0	
100	100	65			8.5m	Altered SANDSTONE, black / grey in colour with quartz inclusions, close to moderately close fractures.	M	SW	Rqd = 100, 250, 300	
					9.5m	Altered SANDSTONE, black / grey in colour with quartz inclusions, close to moderately close fractures, 0.1 m cavity			Rqd = 100, 120, 290	

NOTES:

CONTRACTOR:
MACHINE: Coretech

LOGGED BY: JLF
CHECKED BY:

DATE STARTED: 27/06/2009

DATE FINISHED: 27/06/2009

HOLE SIZE:

NORTHING: 7713533.7 INCLINATION: -90

EASTING: 432712

ELEVATION:

BHDC01

KP_RH3_PE801-00089-ROCKLANDS-BH-GP1_KP_RH1_GDT_21/08/09

TOTAL RECOVERY (%)	SOLID CORE RECOVERY (%)	ROCK QUALITY DESIGNATION (%)	FRACTURE FREQUENCY	GRAPHIC LOG	DEPTH (m)	MATERIAL DESCRIPTION	STRENGTH/CONSISTENCY	WEATHERING	DEFECTS/ADDITIONAL COMMENTS	WATER STRIKES AND SAMPLING
88	75	71			11	at 10.0 m, 0.05 m cavities at 10.5 and 10.7 m.				
88	71	60			11.1m	Altered SANDSTONE, black / grey with quartz / calcite inclusions, close to moderately close fracturing.	M-H		Rqd = 120, 180, 310, 320. Zones of distinctly weathered with residual soils in voids.	
100	94	72			12.7m	Altered SANDSTONE, black / grey with quartz / calcite inclusions, moderately close fracturing.	H	FR	Rqd = 250, 400, 500. Zones of distinctly weathered.	
87	75	59			14.3m	Altered SANDSTONE, black / grey with quartz / calcite inclusions, moderately close fracturing, distinctly weathered zones containing residual soils in voids.		SW	Rqd = 2 x 100, 250, 500	
100	72	69			17.5m	Altered SANDSTONE, black with seams, moderately close to wide fracturing.	VH	FR	Rqd = 100, 2 x 200, 900	
99	91	88			20.7m	End of hole				
99	94	94							Rqd = 200, 400, 900	

TOTAL RECOVERY (%)	SOLID CORE RECOVERY (%)	ROCK QUALITY DESIGNATION (%)	FRACTURE FREQUENCY	GRAPHIC LOG	DEPTH (m)	MATERIAL DESCRIPTION	STRENGTH/CONSISTENCY	WEATHERING	DEFECTS/ADDITIONAL COMMENTS	WATER STRIKES AND SAMPLING
88	67	N/A	N/A		0m	COLLUVIUM , clayey, gravel, low to medium plasticity, brown, <u>moist</u> , firm.	VL	XW	Too coarse for PP test	
98	63	0			0.6m	Altered SANDSTONE , grey / white in colour, very close to close fracturing with residual soil throughout fractures.	L-M	DW-XW	Fractured along sedimentary layers, approximately 35° from vertical, Rqd = 0	
100	80	0			1			DW		
					2					
96	90	47			2.4m	Altered SANDSTONE , grey / white, close to moderately close fractures.	M		Rqd = 2 x 100, 450	
					3					
					4				Rqd = 100, 120	
100	100	24			5					
99	88	53			6		M-H		Rqd = 4 x 100, 140, 2 x 150	
90	83	0			6.5m	Altered SANDSTONE , grey / white, with very close to close fractures.		SW		
100	100	0			7					
93	87	50			7.8m	Altered SANDSTONE , grey / white, with close fractures, 0.1 m cavity at 8 m.	H		Rqd = 6 x 100, 150	
					9					
100	77	55			9.3m	Altered SANDSTONE , grey / white, with very close to moderately close fractures.			Rqd = 150, 450	

NOTES:

CONTRACTOR:
MACHINE: Coretech

DATE STARTED: 27/06/2009

NORTHING: 7714077.3

INCLINATION: -90

LOGGED BY: JLF
CHECKED BY:

DATE FINISHED: 27/06/2009

EASTING: 432510.9








HOLE SIZE:

ELEVATION:

BHDC02

TOTAL RECOVERY (%)	SOLID CORE RECOVERY (%)	ROCK QUALITY DESIGNATION (%)	FRACTURE FREQUENCY	GRAPHIC LOG	DEPTH (m)	MATERIAL DESCRIPTION	STRENGTH/CONSISTENCY	WEATHERING	DEFECTS/ADDITIONAL COMMENTS	WATER STRIKES AND SAMPLING
98	93	57			11	10.4m Altered SANDSTONE, grey / white, with very close to moderately close fractures, with residual soil in fractures.			Rqd = 180, 290, 330	
100	64	40			12				Rqd = 2 x 100	
100	100	57			13				Rqd = 2 x 100, 2 x 120, 130	
96	87	49			14				Rqd = 120, 130, 230, 260	
75	70	0			15	14.9m Altered SANDSTONE, grey / white, with very close to close fractures, with residual soil in fractures.			Rqd = 0	
100	85	64			16	15.3m Altered SANDSTONE, grey / white, with close to moderately close fractures, with residual soil in fractures.			Rqd = 2 x 100, 150, 350	
97	97	100			17	16.4m Altered SANDSTONE, grey / white in colour, medium grain size with moderately close to wide fractures.		FR	Rqd = 100, 3 x 150, 170, 2 x 200, 250, 380, 450, 2 x 500, 800	
					18					
					19					
					20					
					21					

TOTAL RECOVERY (%)	SOLID CORE RECOVERY (%)	ROCK QUALITY DESIGNATION (%)	FRACTURE FREQUENCY	GRAPHIC LOG	DEPTH (m)	MATERIAL DESCRIPTION	STRENGTH/ CONSISTENCY	WEATHERING	DEFECTS/ADDITIONAL COMMENTS	WATER STRIKES AND SAMPLING
						22.4m End of hole				
					23					
					24					
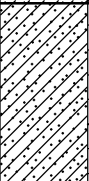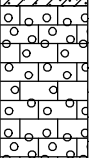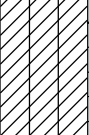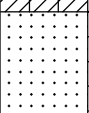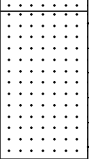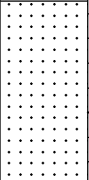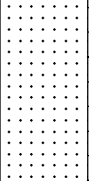TOTAL RECOVERY (%)	SOLID CORE RECOVERY (%)	ROCK QUALITY DESIGNATION (%)	FRACTURE FREQUENCY	GRAPHIC LOG	DEPTH (m)	MATERIAL DESCRIPTION	STRENGTH/CONSISTENCY	WEATHERING	DEFECTS/ADDITIONAL COMMENTS	WATER STRIKES AND SAMPLING
100	100	N/A	N/A		0m	Sandy, CLAY , high plasticity, brown, moist, very stiff to hard with fractured dolerite and residual soil at bottom.	VL		PP test >4.5 kg/cm ²	
100	40	0			1.5m	DOLORITE , black / green with brown / red staining, very close fracturing, residual soil throughout.			Rqd = 0	
97	67	0			2.8m	DOLORITE , black / green with brown / red staining, very close to close fracturing, residual soil throughout.	L-M		Rqd = 0	
100	58	0			3.4m	Silty, gravelly, CLAY , medium plasticity, moist, becoming residual soil / rock near bottom.	VL		PP test = 3 kg/cm ² at 3.6 m	
100	75	0			5m	SANDSTONE , black / green, brown / red staining, very close fracturing, residual soil throughout.	L		Rqd = 0	
94	56	0			5.9m	SANDSTONE , black / green, with some red inclusions, very close fractures at top becoming moderately close fracturing and massive at approximately 6.5 m.	M-H		Rqd = 200, 250	
100	92	38			7.1m	SANDSTONE , black / green with red seams, sub-vertical fracturing throughout (close to moderately close).	H		Rqd = 2 x 100, 150, 2 x 200	
100	93	63								
97	83	60							3 x 100, 3 x 200	

NOTES:

CONTRACTOR:
MACHINE: Coretech

LOGGED BY: JLF
CHECKED BY:

DATE STARTED: 27/06/2009

DATE FINISHED: 27/06/2009

HOLE SIZE:

NORTHING: 7714752.5



EASTING: 432936.9

ELEVATION:

INCLINATION: -90

BHDC03

TOTAL RECOVERY (%)	SOLID CORE RECOVERY (%)	ROCK QUALITY DESIGNATION (%)	FRACTURE FREQUENCY	GRAPHIC LOG	DEPTH (m)	MATERIAL DESCRIPTION	STRENGTH/CONSISTENCY	WEATHERING	DEFECTS/ADDITIONAL COMMENTS	WATER STRIKES AND SAMPLING
100	87	53			11	10.1m SANDSTONE, black / green with red seams, distinct sub-vertical fracture at 10.6 m (30° from vertical), close to moderately close fractures.			Rqd = 4 x 100, 2 x 200	
100	100	69			12				Rqd = 100, 2 x 150, 200, 230	
97	97	89			13	12.8m SANDSTONE, black / green with red seams, distinct sub-vertical fracture at 10.6 m (30° from vertical), moderately close fractures.			Rqd = 3 x 100, 160, 200, 230, 250, 280	
100	100	71			14					
					15	14.4m SANDSTONE, black / green with red seams, distinct sub-vertical fracture at 10.6 m (30° from vertical), close to moderately close fractures.				
					15.1m	End of hole				
					16					
					17					
					18					
					19					
					20					
					21					

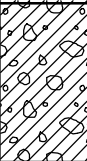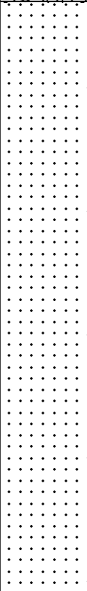TOTAL RECOVERY (%)	SOLID CORE RECOVERY (%)	ROCK QUALITY DESIGNATION (%)	FRACTURE FREQUENCY	GRAPHIC LOG	DEPTH (m)	MATERIAL DESCRIPTION	STRENGTH/CONSISTENCY	WEATHERING	DEFECTS/ADDITIONAL COMMENTS	WATER STRIKES AND SAMPLING
100	100	0			0m	COLLUVIUM , gravelly, clay, low to medium plasticity, brown, moist, with some residual sand / gravel near bottom.	VL	XW	PP test = 3.55 kg/cm ²	
100	71	0			1.3m	SANDSTONE , fine grained, pink with very close fracturing, swelling clays throughout fractures.	L			
100	75	0			2			SW		
50	0				3		L-M	DW	Rock is of reasonable strength but highly fractured due to swelling clays.	
73	43	0			4		M	SW		
100	50	0			5					
100	60	0			6					
100	100	0			7					
100	50	0			8		L-M	DW		
100	83	0			9					
100	65	0			10		M			
67	60	0			11	6.1m End of hole. Rig could drill no further, BHPSS01 abandoned and re-drilled at BHPSS04.				

NOTES:

1. No ground water encountered at depth.

CONTRACTOR:
MACHINE: Coretech

DATE STARTED: 27/06/2009

NORTHING: 7713756.6

INCLINATION: -90

LOGGED BY: JLF
CHECKED BY:












DATE FINISHED: 27/06/2009

EASTING: 434609.4

HOLE SIZE:

ELEVATION:

BHPSS01

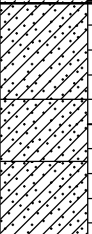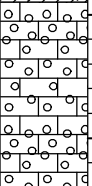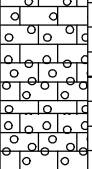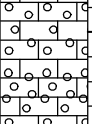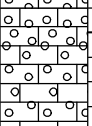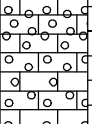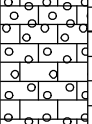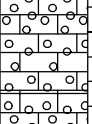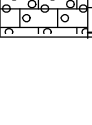  TOTAL RECOVERY (%)	SOLID CORE RECOVERY (%)	ROCK QUALITY DESIGNATION (%)	FRACTURE FREQUENCY	GRAPHIC LOG	DEPTH (m)	MATERIAL DESCRIPTION	STRENGTH/CONSISTENCY	WEATHERING	DEFECTS/ADDITIONAL COMMENTS	WATER STRIKES AND SAMPLING
100	100	0			0m	COLLUVIUM , sandy, clay, with trace gravel, medium to high plasticity, <u>moist</u> .	VL	XW	PP test = 3.5 to >4.0 kg/cm ²	
100	100	0			0.8m	COLLUVIUM , sandy, clay, with trace gravel, brown, high plasticity, <u>moist</u> .			PP test = 4.0 kg/cm ²	
100	100	0			1.3m	RESIDUAL soil, clayey sand, brown / grey, <u>moist</u> , medium dense.			Too coarse for PP test	
100	100	0			1.9m	DOLORITE , grey / green, very close fracturing with residual clays / sands in fractures.	L-M	DW	Rqd = 0	
100	100	0			3					
100	80	0			4				Rqd = 0	
90	90	0			4.3m	DOLORITE , grey / green, very close to close fractures with a 0.15 m cavity at 4.4 m.			Rqd = 0	
90	90	0			5.8m	DOLORITE , grey / green, very close to close fractures with 0.08 m core loss at top.			Rqd = 0	
81	81	17			6		M		Rqd = 120	
100	100	0			7				Rqd = 0	
100	75	0			8			SW	Rqd = 0	
100	100	0			9				Rqd = 0	
					9.5m	DOLORITE , grey / green, close to moderately close fractures with 0.08 m core loss at top.	M-H		Rqd = 130, 150, 260	

NOTES:

CONTRACTOR:
MACHINE: Coretech

DATE STARTED: 2/07/2009

NORTHING: 7713729.3 INCLINATION: -90

LOGGED BY: JLF
CHECKED BY:

DATE FINISHED: 2/07/2009

EASTING: 434792.4

HOLE SIZE:

ELEVATION:

BHPSS02

TOTAL RECOVERY (%)	SOLID CORE RECOVERY (%)	ROCK QUALITY DESIGNATION (%)	FRACTURE FREQUENCY	GRAPHIC LOG	DEPTH (m)	MATERIAL DESCRIPTION	STRENGTH/CONSISTENCY	WEATHERING	DEFECTS/ADDITIONAL COMMENTS	WATER STRIKES AND SAMPLING
100	100	68				10.3m DOLORITE , grey / green, moderately close fractures with 0.08 m core loss at top.	H		Rqd = 150, 170, 310, 340, 400	
100	100	91			11					
100	100	77			12	11.8m DOLORITE , grey / green, close to moderately close fractures, some along ~45° plane, with 0.08 m core loss at top.			Rqd = 2 x 100, 150, 190, 250, 360	
100	100	87			13					
100	100				14				Rqd = 100, 150, 180, 240, 300, 340	
97	97	1			15				Rqd = 160, 190, 290, 370, 450	
					16	16.3m End of hole				
					17					
					18					
					19					
					20					
					21					

TOTAL RECOVERY (%)	SOLID CORE RECOVERY (%)	ROCK QUALITY DESIGNATION (%)	FRACTURE FREQUENCY	GRAPHIC LOG	DEPTH (m)	MATERIAL DESCRIPTION	STRENGTH/CONSISTENCY	WEATHERING	DEFECTS/ADDITIONAL COMMENTS	WATER STRIKES AND SAMPLING
100	100	0			0m	COLLUVIUM , sandy, gravelly, clay, low to medium plasticity, brown / red, moist. DOLORITE , grey / green, very close fracturing with residual clays and sands throughout.	VL	XW	PP test 0.75 kg/cm ²	
100	8	0			0.18m		L		Swelling clays have significantly fractured rock	
100	93	0			1				Rqd = 0	
100	93	0			2				Rqd = 0	
100	53	0			3				Rqd = 0	
100	92	0			3	DOLORITE , grey / green, very close to close irregular fracturing throughout.	L-M	DW	Rqd = 0	
100	72	0			4				Rqd = 0	
100	64	0			5				Rqd = 0	
99	81	17			6	DOLORITE , grey / green, very close to moderately close irregular fracturing.	M		Rqd = 130, 140	
96	86	16			7				Rqd = 220	
99	93	21			8				Rqd = 100, 220	
					9					
					9.9m					

NOTES:

1. Ground water level at 19.0 m depth.

CONTRACTOR:
MACHINE: Coretech

DATE STARTED: 30/06/2009

NORTHING: 7713761.2 INCLINATION: -90

LOGGED BY: JLF
CHECKED BY:

DATE FINISHED: 30/06/2009

EASTING: 434854.7

HOLE SIZE:

ELEVATION:

BHPSS03

TOTAL RECOVERY (%)	SOLID CORE RECOVERY (%)	ROCK QUALITY DESIGNATION (%)	FRACTURE FREQUENCY	GRAPHIC LOG	DEPTH (m)	MATERIAL DESCRIPTION	STRENGTH/CONSISTENCY	WEATHERING	DEFECTS/ADDITIONAL COMMENTS	WATER STRIKES AND SAMPLING
100	100	0			11	DOLORITE , grey / green, very close to moderately close irregular fracturing, some chalcopyrite inclusions.			Rqd = 0	
100	100	0			11.8m	DOLORITE , grey / green with chalcopyrite inclusions, moderately close fractures.	H	SW	Rqd = 0	
100	100	81			12				Rqd = 170, 300, 500	
					13	13m DOLORITE , grey / green with chalcopyrite inclusions, moderately close to wide fractures.		FR	Rqd = 2 x 220, 410, 650	
100	100	100			14					
					14.5m	DOLORITE , grey / green with chalcopyrite inclusions, moderately close fractures.			Rqd = 100, 140, 150, 240, 370, 470	
100	100	98			15					
					16	16m DOLORITE , grey / green with chalcopyrite inclusions, moderately close to wide fractures.			Rqd = 2 x 150, 160, 180, 220, 300, 330, 380, 470, 780	
100	100	100			17					
					18					
					19	19.1m End of hole				
					20					
					21					

TOTAL RECOVERY (%)	SOLID CORE RECOVERY (%)	ROCK QUALITY DESIGNATION (%)	FRACTURE FREQUENCY	GRAPHIC LOG	DEPTH (m)	MATERIAL DESCRIPTION	STRENGTH/CONSISTENCY	WEATHERING	DEFECTS/ADDITIONAL COMMENTS	WATER STRIKES AND SAMPLING
100	100	0			0m	COLLUVIUM , sandy, gravelly, clay, medium plasticity, mottled brown / red, <u>moist</u> .	VL	XW	PP test = 1.75 kg/cm ²	
100	100	0			1.05m	SANDSTONE , fine grained, pink / grey with swelling clays throughout, very close fracturing.	L-M	DW	Rock itself is of reasonable strength but is highly fractured due to swelling clays	
98	20	0			2					
97	86	0			3		M			
100	91	0			3.9m	SANDSTONE , fine grained, pink / grey with swelling clays throughout, very close fracturing, 0.1 m core loss at bottom.			Extremely weathered for last 0.3 m	
93	64	0			5.7m	SANDSTONE , fine grained, pink / grey with swelling clays throughout, very close fracturing, 0.1 m core loss at bottom, clays present throughout fractures with carbonate present in some.	H			
67		0								
72		0								
85		0								
75										
90										
100										
100										
100										
100										
100										
100										
100										
100								SW		

NOTES:

CONTRACTOR:
MACHINE: Coretech

DATE STARTED: 5/07/2009

NORTHING:

INCLINATION: -90

LOGGED BY: JLF
CHECKED BY:

DATE FINISHED: 6/07/2009

EASTING:

BHPSS04

HOLE SIZE:

ELEVATION:

TOTAL RECOVERY (%)	SOLID CORE RECOVERY (%)	ROCK QUALITY DESIGNATION (%)	FRACTURE FREQUENCY	GRAPHIC LOG	DEPTH (m)	MATERIAL DESCRIPTION	STRENGTH/CONSISTENCY	WEATHERING	DEFECTS/ADDITIONAL COMMENTS	WATER STRIKES AND SAMPLING
100										
100										
100		15			11			DW	Rqd = 110	
100					12	11.6m SANDSTONE, fine grained, pink / grey with swelling clays throughout, close to moderately close fractures, 0.1 m core loss at bottom, clays present throughout fractures with carbonate present in some.			0.30 m of extremely weathered	
98					13					
100					14			SW		
100					15					
100					15			DW	0.05 m residual soil band	
100					16					
90					16	15.7m Altered SANDSTONE, grey with close to moderately close fractures.		SW		
100		55			17					
100		41			18					
100					19			FR		
100		41			20					
100		29			21					
					21	20.7m End of hole				

TOTAL RECOVERY (%)	SOLID CORE RECOVERY (%)	ROCK QUALITY DESIGNATION (%)	FRACTURE FREQUENCY	GRAPHIC LOG	DEPTH (m)	MATERIAL DESCRIPTION	STRENGTH/CONSISTENCY	WEATHERING	DEFECTS/ADDITIONAL COMMENTS	WATER STRIKES AND SAMPLING
25	25	0	N/A		0m	ALLUVIUM , clayey, sandy, gravel, brown, <u>moist</u> .	VL	XW	Too coarse for PP test.	
					0.4m	Residual soil, very highly weathered granite, pink and brown in colour, trace fines, very loose to loose consistency.				
100	91	0	N/A	+	1					
				+	2	GRANITE , pink in colour, close to moderately close fracturing, coarse grains.	L	DW	Rqd = 100 mm, 100 mm, 150 mm, 150 mm, 200 mm, 240 mm and 260 mm.	
				+	3					
100	93	80		+	4	GRANITE , pink in colour, moderately close fracturing, coarse grains.	L-M	SW	Rqd = 110 mm, 120 mm, 250 mm, 250 mm, 300 mm.	
				+	5		MS		Rqd = 100 mm, 110 mm, 150 mm, 240 mm, 250 mm, 300 mm 350 mm.	
100	100	86		+	6				Rqd = 100 mm, 100 mm, 110 mm, 120 mm, 200 mm, 200 mm, 250 mm, 250 mm.	
				+	7					
100	100	89		+	8				Rqd = 110 mm, 150 mm, 190 mm, 230 mm, 350 mm, 350 mm.	
				+	9	GRANITE , pink in colour, moderately close fracturing, coarse grains, fracture void at 10.0 m filled with residual soil / rock.			Rqd = 100 mm, 100 mm, 110 mm, 120 mm, 200 mm, 320 mm, 350 mm.	
100	100	92		+						

NOTES:

1. Ground water level reached at 11.7 m depth.

CONTRACTOR:
MACHINE: Cortech

DATE STARTED: 27/06/2009

NORTHING: 7716483.9 INCLINATION: -90

LOGGED BY: JLF
CHECKED BY:

DATE FINISHED: 27/06/2009

EASTING: 438022.4

HOLE SIZE:

ELEVATION:

BHTSF01

TOTAL RECOVERY (%)	SOLID CORE RECOVERY (%)	ROCK QUALITY DESIGNATION (%)	FRACTURE FREQUENCY	GRAPHIC LOG	DEPTH (m)	MATERIAL DESCRIPTION	STRENGTH/CONSISTENCY	WEATHERING	DEFECTS/ADDITIONAL COMMENTS	WATER STRIKES AND SAMPLING
100	100	87		++ ++ ++ ++ ++ ++ ++	11	10.2m GRANITE , pink in colour, moderately close fracturing, coarse grains.			Rqd = 110 mm, 150 mm, 170 mm, 150 mm, 300 mm, 350 mm.	
100	100	84		++ ++ ++ ++ ++ ++	12	11.7m GRANITE , pink in colour, very close to moderately close fracturing.		DW-SW	Rqd = 100 mm, 100 mm, 150 mm, 300 mm.	
100	100	81		++ ++ ++ ++ ++	13					
100	100	43		++ ++ ++ ++ ++ ++	14	13.2m GRANITE , pink in colour, very close to close fracturing.	L-M		Rqd = 100 mm, 100 mm, 100 mm, 110 mm, 150 mm, 180 mm, 220 mm.	
100	100	93		++ ++ ++ ++ ++ ++	15				Rqd = 5 x 100 mm, 350 mm.	
100	100	71		++ ++ ++ ++ ++ ++	16					
100	100	57		++ ++ ++ ++ ++	17			DW	Rqd = 100 mm, 150 mm.	
100	75	42		++ ++ ++ ++ ++	17	16.8m GRANITE , pink in colour, very closely fractured, some staining.	L		Rqd = 0.	
100	100	100		++ ++ ++ ++ ++	18	17.2m GRANITE , pink / black in colour, moderately close fracturing.	H	FR	Rqd = 150 mm, 350 mm.	
100	100	100		++ ++ ++ ++ ++ ++	19	17.7m GRANITE , pink / black in colour, wide fracturing.			Rqd = 700 mm, 800 mm.	
100	100	100		++ ++ ++ ++ ++ ++	20		H-VH		Rqd = 1,500 mm.	
100	100	82		++ ++ ++ ++ ++	21	20.7m GRANITE , pink / black in colour, with moderately close to wide fracturing.			Rqd = 490 mm.	
100	100	92		++ ++ ++ ++ ++	21	21.3m GRANITE , pink / black in colour, with close to moderately close fracturing.	VHS		Rqd = 100 mm, 730 mm.	

TOTAL RECOVERY (%)	SOLID CORE RECOVERY (%)	ROCK QUALITY DESIGNATION (%)	FRACTURE FREQUENCY	GRAPHIC LOG	DEPTH (m)	MATERIAL DESCRIPTION	STRENGTH/ CONSISTENCY	WEATHERING	DEFECTS/ADDITIONAL COMMENTS	WATER STRIKES AND SAMPLING
				+ +		22.2m GRANITE , pink / black in colour, with very close to moderately close fractures.			Rqd = 2 x 100 mm, 170 mm, 230 mm, 270 mm, 350 mm.	
				+ + +	23					
				+ + +		23.7m GRANITE , pink / black in colour, moderately close to wide fractures.			Rqd = 230 mm, 1,220 mm.	
				+ + +	24					
				+ + +	25					
100	100	100		+ + +		25.6m End of hole			Rqd = 400 mm.	
					26					
					27					
					28					
					29					
					30					
					31					
					32					
					33					

TOTAL RECOVERY (%)	SOLID CORE RECOVERY (%)	ROCK QUALITY DESIGNATION (%)	FRACTURE FREQUENCY	GRAPHIC LOG	DEPTH (m)	MATERIAL DESCRIPTION	STRENGTH/CONSISTENCY	WEATHERING	DEFECTS/ADDITIONAL COMMENTS	WATER STRIKES AND SAMPLING
100	100	0			0m	Colluvium, sandy, CLAY , low to medium plasticity, brown moist, soft to firm.	VL	XW	PP test = 0.5 kg/cm ² at 0.8 m = 1.75 kg/cm ² at 0.18 m	
100	100	0			0.2m		VL			
					0.6m	Residual soil, clayey, GRAVEL , pink angular cobbles 1 to 3 mm with brown clay throughout, medium dense.	L		Too coarse to PP test. Rqd = 160, 200	
100	94	40			1	GRANITE , pink / black with residual soil throughout, close to moderately close fractures.	VL		Rqd = 370	
100	100	0			1.5m	GRANITE , pink / black with residual soil throughout, close to moderately close fractures, loose to medium dense.	L			
100	100	74			2	GRANITE , pink / black with residual soil throughout, close to moderately close fractures.	L-M	DW	Rqd = 160, 600, 650	
100	95	88			2.5m	GRANITE , pink / black with residual soil throughout, some irregular sub-vertical fractures, close to moderately close fractures.				
					3					
					4					
100	100	74			4.1m	GRANITE , pink / black with residual soil throughout, some irregular sub-vertical fractures, moderately close fractures.			Rqd = 100, 120, 140, 300, 450	
					5					
					5.6m	GRANITE , pink / black with residual soil throughout, some irregular sub-vertical fractures, moderately close fractures, sections of extreme weathering with residual soil filled voids at 6.4 m, 6.5 m 6.6 m, 7.0 m.		XW-DW	Rqd = 200, 250, 450	
100	100	60			6					
					7					
98	98	60			7.1m	GRANITE , pink / black with residual soil throughout, close to moderately close fractures, 0.03 m, core loss at bottom.			Rqd = 120, 180, 280, 310	
					8					
					8.6m	Altered SANDSTONE , grey / black with green / white bands, close to moderately close fractures.		DW	Rqd = 100, 180, 200, 470	
100	100	70			9					

NOTES:

CONTRACTOR: Coretech
MACHINE:

DATE STARTED: 29/06/2009

NORTHING: 7716485.9 INCLINATION: -90

LOGGED BY: JLF
CHECKED BY:

DATE FINISHED: 29/06/2009

EASTING: 438840.8

HOLE SIZE:

ELEVATION:

BHTSF02

TOTAL RECOVERY (%)	SOLID CORE RECOVERY (%)	ROCK QUALITY DESIGNATION (%)	FRACTURE FREQUENCY	GRAPHIC LOG	DEPTH (m)	MATERIAL DESCRIPTION	STRENGTH/CONSISTENCY	WEATHERING	DEFECTS/ADDITIONAL COMMENTS	WATER STRIKES AND SAMPLING
100	100	43			11		L	XW	Rqd = 3 x 100, 140, 200	
100	100	71			12	11.6m SANDSTONE, grey / green with red inclusions, moderately close fractures (dolorite?).	M	DW	Rqd = 200, 370, 500	
100	100	93			13		M-H	SW	Rqd = 140, 230, 370	
99	99	75			14				Rqd = 2 x 100, 2 x 200, 250, 350	
96	96	66			15					
					16		H	FR	Rqd = 100, 110, 130, 250, 270, 290	
100	100	77			17				Rqd = 100, 200, 220, 230, 400	
100	100	89			18				Rqd = 2 x 100, 150, 200, 230, 250, 400	
100	100	75			19	20.2m SANDSTONE, grey / green with red inclusions, band of moderately fractured very high strength pink granite from 20.4 m to 21.65 m with ~45° joint.			Rqd = 2 x 100, 110, 200, 230, 460	
					20					
					21	21.8m SANDSTONE, grey / green with red			Rqd = 100, 200, 230, 420	

TOTAL RECOVERY (%)	SOLID CORE RECOVERY (%)	ROCK QUALITY DESIGNATION (%)	FRACTURE FREQUENCY	GRAPHIC LOG	DEPTH (m)	MATERIAL DESCRIPTION	STRENGTH/CONSISTENCY	WEATHERING	DEFECTS/ADDITIONAL COMMENTS	WATER STRIKES AND SAMPLING
98	91	78			23	inclusions, sub-vertical fracture from 22.5 m to 23.5 m at ~10° from vertical.				
100	100	78			24				Rqd = 130, 360, 780	
100	88	68			25	25m SANDSTONE, grey / green with red inclusions, joint with granite at bottom filled with residual soil - gravel of 10 - 30 mm, angular cobbles.			Rqd = 130, 240, 260, 460	
100	100	65			26					
100	100	65			27	26.6m GRANITE, pink / grey, sub-vertical fractures ~10° from vertical from 26.6 m to 27.0 m, then again at 27.3 m, 27.4 m.	VH		Rqd = 100, 380, 560	
100	97	33			28					
100	97	33			29	28.2m GRANITE, pink / grey, 10° fractures at 28.3 to 28.5 m, 29.4 to 29.6 m, 29.1 to 29.3 m.			Rqd = 100, 300, 400	
					30	29.7m End of hole				
					31					
					32					
					33					

TOTAL RECOVERY (%)	SOLID CORE RECOVERY (%)	ROCK QUALITY DESIGNATION (%)	FRACTURE FREQUENCY	GRAPHIC LOG	DEPTH (m)	MATERIAL DESCRIPTION	STRENGTH/CONSISTENCY	WEATHERING	DEFECTS/ADDITIONAL COMMENTS	WATER STRIKES AND SAMPLING
100	100	N/A	N/A		0m	ALLUVIUM , low to medium plasticity, mottled red / brown, sandy, gravelly, clay, <u>moist</u> .	VL	XW	PP = 2.8 kg/cm ²	
					0.4m				Very loose to loose consistency	
25	0	N/A			1	ALLUVIUM , mottled brown / grey, clayey, sandy, gravel, residual soil near 0.6 m, 0.6 m core loss between 0.6 m and 1.2 m.				
100	100	100			1.2m		VH	FR	Rqd = 100, 200	
					1.5m	SANDSTONE , with quartz / amphibolite inclusions, grey / green in colour, massive, moderately close fractures.			Rqd = 350, 480	
100	95	83			2	SANDSTONE , with quartz / amphibolite / calcite inclusions massive, some voids filled with residual soil, close to moderately close fractures.				
					2.5m				Rqd = 100, 150, 150, 160, 160	
					3	SANDSTONE , with quartz / amphibolite / calcite inclusions massive, some voids filled with residual soil, closely fractured.				
98	78	72			4					
					5				Rqd = 150, 200, 250	
100	100	67			5m	Silty, sandy, GRAVEL , mottled brown/white, loose to medium dense, <u>slightly moist</u> , alluvial with some residual soils near bottom.	VL	XW	Too coarse for PP test	
100	67	N/A	N/A		5.6m		H		Rqd = 100	
67	33	33			5.8m	Fractured SANDSTONE pocket, angular, 10 - 30 mm cobbles.	VH	FR	Rqd = 160, 200	
100	85	74			7	A hard SANDSTONE amphibolite / calcite inclusions, green / pink / grey in colour, massive, moderately close to wide fractures.				
					7.1m	A hard SANDSTONE amphibolite / calcite inclusions, green / pink / grey in colour, massive, moderately close fractures, 0.02 m cavities filled with residual soil at 8.0 m and 8.3 m.			Rqd = 100, 170, 170, 180, 200, 250	
97	93	71			8					
					8.6m	SANDSTONE , pink / green in colour, moderately close to wide fractures, massive, 0.08 m core loss at top, granite seam at ~8.6 - 8.85 m.			Rqd = 100, 200, 220, 300, 600	
95	95	95			9					

NOTES:

1. Ground water level reached at 3.9 m depth.

CONTRACTOR:
MACHINE: Coretech

DATE STARTED: 26/06/2009

NORTHING: 7716042.3 INCLINATION: -90

LOGGED BY: JLF
CHECKED BY:

DATE FINISHED: 26/06/2009

EASTING: 439214

BHTSF03

SOLE SIZE:

ELEVATION:

[illegible]

[illegible]

TOTAL RECOVERY (%)	SOLID CORE RECOVERY (%)	ROCK QUALITY DESIGNATION (%)	FRACTURE FREQUENCY	GRAPHIC LOG	DEPTH (m)	MATERIAL DESCRIPTION	STRENGTH/CONSISTENCY	WEATHERING	DEFECTS/ADDITIONAL COMMENTS	WATER STRIKES AND SAMPLING
79	79	N/A	N/A		0m	COLLUVIUM , low to medium plasticity, mottled red / brown, sandy, gravelly, clay, <u>moist</u> , with trace organics.	VL	XW	pp = 2.5 - 2.75 kg/cm ²	
100	50	N/A	N/A		1.4m	Residual soil, brown mottled grey, clayey, gravel 10 - 20 mm cobbles throughout, <u>moist</u> .	VH	FR	Medium dense	
100	100	100			1.5m				Sub-vertical hairline fracture throughout, Rqd = 400, 200	
93	93	91			2.1m	GRANITE , with calcite / amphibolite inclusions, massive, grey with pink and green, moderately close fractures.			Sub-vertical hairline fracture throughout, Rqd = 300, 510, 100, 170, 200	
					3m	GRANITE , with calcite / amphibolite / quartz inclusions, grey with pink and green, close to moderately close fractures, massive.				
					3.6m	GRANITE , with calcite / amphibolite / quartz inclusions, grey with pink and green, moderately close fractures, massive.			Rqd = 100, 300, 600, 500	▼
100	100	100			4m					
					5m	GRANITE , with calcite / amphibolite / quartz inclusions, grey with pink and green, close to moderately close fractures, massive.			Rqd = 170, 180, 270, 290, 480	
94	94	87			5.1m					
					6m					
					6.7m	GRANITE , with calcite / amphibolite / quartz inclusions, grey with pink and green, wide fractures, massive.			Rqd = 1,600, solid core	
100	100	100			7m					
					8m					
95	95	100			9m				Rqd = 1,240, 600 core loss at bottom of run	
					9.6m	End of hole				

NOTES:

1. Ground water level reached at 4.0 m depth.

CONTRACTOR:
MACHINE: Coretech

DATE STARTED: 26/06/2009

NORTHING: 7715450.2 INCLINATION: -90

LOGGED BY: JLF
CHECKED BY:

DATE FINISHED: 26/06/2009

EASTING: 439056

BHTSF04

HOLE SIZE:

ELEVATION:

TOTAL RECOVERY (%)	SOLID CORE RECOVERY (%)	ROCK QUALITY DESIGNATION (%)	FRACTURE FREQUENCY	GRAPHIC LOG	DEPTH (m)	MATERIAL DESCRIPTION	STRENGTH/CONSISTENCY	WEATHERING	DEFECTS/ADDITIONAL COMMENTS	WATER STRIKES AND SAMPLING
98	63	0			0m	COLLUVIUM , medium plasticity, mottled brown / white, sandy, gravelly, clay, <u>slightly moist</u> , soft, becoming more gravelly at ~0.9 m.	VL	XW	PP test = 1.75 kg/cm ²	
97	14	0			1.1m	COLLUVIUM , non-plastic, brown / white, silty, gravel, <u>dry to slightly moist</u> , medium dense.			Too coarse for PP test	
96	86	0			2				Too coarse for PP test	
98	94	0			3.7m	RESIDUAL SOIL , non-plastic, silty sand, bouldery, dense, <u>moist</u> .			Too coarse for PP test	
99	96	69			5.3m	Altered SANDSTONE , grey / white / green, moderately close fractures.	L	XW-DW	Rqd = 2 x 100, 230, 270, 370	
					5.6m	RESIDUAL SOIL , non-plastic, mottled brown / black, silty, gravelly, sand, <u>moist, medium dense</u> .				
92	79	39			6.9m	Altered SANDSTONE , grey / white / green, moderately to closely fractures.	M		Rqd = 130, 150, 340, 7	▼
100	100	84			8.1m	Altered SANDSTONE , grey / white / green, close to moderately close fractures.		DW	Rqd = 3 x 200, 120, 390, 450	
							M-H	SW	Rqd = 130, 230, 300, 390	

NOTES:

1. Ground water level reached at 7.0 m depth.

CONTRACTOR:
MACHINE: Coretech

DATE STARTED: 29/06/2009

NORTHING: 7715420.8 INCLINATION: -90

LOGGED BY: JLF
CHECKED BY:

DATE FINISHED: 29/06/2009

EASTING: 438389

BHTSF05

HOLE SIZE:

ELEVATION:

TOTAL RECOVERY (%)	SOLID CORE RECOVERY (%)	ROCK QUALITY DESIGNATION (%)	FRACTURE FREQUENCY	GRAPHIC LOG	DEPTH (m)	MATERIAL DESCRIPTION	STRENGTH/CONSISTENCY	WEATHERING	DEFECTS/ADDITIONAL COMMENTS	WATER STRIKES AND SAMPLING
100	100	88								
100	100	86			11		H		Rqd = 100, 200, 300	
93	77	62			11.5m	Altered SANDSTONE, grey / white / green, close to moderately close fractures, 0.08 m cavity at 11.9 m filled with residual soil and 10 - 50 mm angular cobbles.			Rqd = 100, 110, 200, 270	
93	87	67			12.6m	Altered SANDSTONE, grey / white / green, moderately close fractures, 0.05 m cavities at 13.1 and 13.8 m.		FR	Rqd = 180, 220, 290, 320	
100	70	70			14				Rqd = 120, 230	
92	75	46			14.1m	Altered SANDSTONE, grey / white / green, close to moderately close fractures, 0.05 m cavities at 13.1 and 13.8 m.		SW-FR	Rqd = 170, 210, 300	
					14.6m	Altered SANDSTONE, grey / white / green, close to moderately close fractures, 0.05 m cavities at 13.1 and 13.8 m, becoming slightly weathered at 15.5 m.				
97	97	67			15		M	SW	Rqd = 120, 130, 150, 200, 470	
99	99	46			16.2m	Altered SANDSTONE, grey / white / green, becoming very closely fractures at ~17.0 m, 0.05 m cavities at 13.1 and 13.8 m, becoming slightly weathered at 15.5 m.	L-M	XW-DW	Rqd = 270, 460	
97	93	43			17.8m	Altered SANDSTONE, grey / white / green, becoming very closely fractures at ~18.45 m, 0.05 m cavities at 13.1 and 13.8 m, becoming slightly weathered at 15.5 m.	M	DW-SW	Rqd = 250, 390	
100	100	59			19.4m	Altered SANDSTONE, grey / white / green, very close to close fractures, 0.05 m cavities at 13.1 and 13.8 m, becoming slightly weathered, medium strength at ~19.25 m.	M-H	SW	Rqd = 170, 310, 400	
					20.9m	Altered SANDSTONE, grey / white / green, moderately close to close fractures, 0.05 m cavities at 13.1 and 13.8 m, becoming slightly weathered, medium strength at ~19.25 m.				

TOTAL RECOVERY (%)	SOLID CORE RECOVERY (%)	ROCK QUALITY DESIGNATION (%)	FRACTURE FREQUENCY	GRAPHIC LOG	DEPTH (m)	MATERIAL DESCRIPTION	STRENGTH/CONSISTENCY	WEATHERING	DEFECTS/ADDITIONAL COMMENTS	WATER STRIKES AND SAMPLING
100	100	57			23				Rqd = 2 x 100, 120, 540	
100	100	100			24	24.1m			Rqd = 200	
100	100	82			25	Altered SANDSTONE , grey / white / green, moderately close fractures, 0.05 m cavities at 13.1 and 13.8 m, becoming slightly weathered, medium strength at ~19.25 m.			Rqd = 230, 350, 490	
100	100	85			26				Rqd = 2 x 120, 230, 260, 420	
100	100	51			27	26.9m	M	DW-SW	Rqd = 190, 530	
					28					
99	99	46			29	28.3m	M-H	SW-FR	Rqd - 140, 600	
					30	29.9m				
					31	End of hole				
					32					
					33					

TOTAL RECOVERY (%)	SOLID CORE RECOVERY (%)	ROCK QUALITY DESIGNATION (%)	FRACTURE FREQUENCY	GRAPHIC LOG	DEPTH (m)	MATERIAL DESCRIPTION	STRENGTH/CONSISTENCY	WEATHERING	DEFECTS/ADDITIONAL COMMENTS	WATER STRIKES AND SAMPLING		
62	62	62	0	+++++	0m	Core loss	el	xw	45° and 30° planar and rough, iron stained			
					0.05m	GRANITE, coarse grained, massive, brown, extremely low strength (pocket penetrometer = 2.0), extremely weathered to soil properties comprising sand and gravel sized quartz crystal in clay matrix.					m	hw
					0.78m							
					1.05m							
105	105	48	2	+++++	1.45m	GRANITE, coarse grained, massive, grey brown, medium strength, highly weathered	h	mw				
					2.3m	GRANITE, coarse grained, massive, brown, extremely low strength, extremely weathered to soil properties comprising sand and gravel sized quartz crystal in clay matrix.					l	hw
					2.8m	GRANITE, grey brown, coarse grained, high strength, moderately weathered					h	mw
						GRANITE, grey brown, coarse grained, low strength, highly weathered						
101	101	96	3	+++++	4m	GRANITE, coarse grained, massive, pink/grey, high strength, moderately weathered	m	mw				
					4.15m	GRANITE, coarse grained, massive, pink/grey, medium strength, moderately weathered	h	sw				
					4.35m		l	hw				
						4.5m	h	mw				
104	104	71	3	+++++		GRANITE, coarse grained, massive, pink/grey, high strength, slightly weathered						
						GRANITE, grey brown, coarse grained, low strength, highly weathered						
						GRANITE, coarse grained, massive, pink/grey, high strength, slightly weathered						
						GRANITE, coarse grained, massive, pink/grey, high strength, slightly weathered						
100	100	87	4	+++++	6	GRANITE, coarse grained, massive, pink/grey, high strength, slightly weathered						
					7							
					7.3m							
100	100	97	2	+++++	8	GRANITE, coarse grained, massive, pink, very high strength, slightly weathered	vh	sw	30° and 60° planar and rough, iron stained			
					9							
98	98	95	3	+++++								

NOTES:

CONTRACTOR: Altons
MACHINE: Diamond

DATE STARTED: 14/07/2009

NORTHING: 7716227

INCLINATION: -90

LOGGED BY: TDR
CHECKED BY:

DATE FINISHED: 14/07/2009

EASTING: 54428646

HOLE SIZE: HQ

ELEVATION:

TSF-BH06

KP BH3 PE801-00089 ROCKLANDS BH GP I KP BH1 GDT 21/08/09

TOTAL RECOVERY (%)	SOLID CORE RECOVERY (%)	ROCK QUALITY DESIGNATION (%)	FRACTURE FREQUENCY	GRAPHIC LOG	DEPTH (m)	MATERIAL DESCRIPTION	STRENGTH/ CONSISTENCY	WEATHERING	DEFECTS/ADDITIONAL COMMENTS	WATER STRIKES AND SAMPLING
107	107	91	5		11					
100	100	100	3		12					
					13					
95	95	95	0		14	13.3m GRANITE , coarse grained, massive, pink, extremely high strength, fresh	eh	fr	No defect or fracture - all fracture on core are drill breaks	
100	100	100	0		15					
					16					
					17					
					18					
					19					
					20					
					21					

TOTAL RECOVERY (%)	SOLID CORE RECOVERY (%)	ROCK QUALITY DESIGNATION (%)	FRACTURE FREQUENCY	GRAPHIC LOG	DEPTH (m)	MATERIAL DESCRIPTION	STRENGTH/CONSISTENCY	WEATHERING	DEFECTS/ADDITIONAL COMMENTS	WATER STRIKES AND SAMPLING
86	0	0	N/A	+	0m	GRANITE, coarse grained, Light brown colour, high strength, Slightly weathered, (recovered as angular gravel 2 mm to 20 mm in size, (Interpreted as boulder of fresh material from on hill side above).	h	sw	70° to core, rough irregular, iron stained	
33	0	0	N/A	+	0.6m	GRANITE, coarse grained grains comprise quartz and some feldspar, all mica weathered to clay, light brown, very low strength (pocket penetrometer >5.0), extremely weathered	vl	xw		
17	0	0	N/A	+	1.3m		l	mw		
71	67	67	1	+	2	GRANITE, coarse grained, light pink with iron staining, low strength, moderately weathered			50 to 60° to core, rough irregular, iron stained	
100	100	90	1	+	3	GRANITE, coarse grained grains comprise quartz and some feldspar, all mica weathered to clay, light brown, extremely low strength (can be remoulded by hand), extremely weathered	el	xw		
				+	3.5m		m	mw		
				+	4.3m	GRANITE, coarse grained, massive, pink with iron staining, medium strength, Moderately weathered	h	sw	Fracture set subparallel to core infilled with goethite and clay. Rough irregular open (<1 mm) fractures at 50° to core with iron staining.	
100	100	100	3	+	5	GRANITE, coarse grained, pink/grey, high strength, slightly weathered. Fracture set subparallel to core infilled with goethite and clay. Rough irregular open (<1 mm) fractures at 50° to core with iron staining.				
				+	6					
102	102	91	0	+	7					
				+	8					
100	100	100	0	+	9					
				+	9m	GRANITE, coarse grained, massive, pink/grey, very high strength, fresh	vh	fr		
107	107	107	0	+						

NOTES:

CONTRACTOR: Altons
MACHINE: Diamond

DATE STARTED: 15/07/2009

NORTHING: 7715931

INCLINATION: -90

LOGGED BY: TDR
CHECKED BY:

DATE FINISHED: 15/07/2009

EASTING: 54438457

HOLE SIZE: HQ

ELEVATION:

TSF-BH07

TOTAL RECOVERY (%)	SOLID CORE RECOVERY (%)	ROCK QUALITY DESIGNATION (%)	FRACTURE FREQUENCY	GRAPHIC LOG	DEPTH (m)	MATERIAL DESCRIPTION	STRENGTH/ CONSISTENCY	WEATHERING	DEFECTS/ADDITIONAL COMMENTS	WATER STRIKES AND SAMPLING
94	94	92	0		11	11.8m GRANITE , coarse grained, massive, pink/grey, extremely high strength, fresh	eh	fr		
101	101	101	0		12					
					13					
100	100	100	0		14					
					15					
					16					
					17					
					18					
					19					
					20					
					21					

APPENDIX B

Test Pit Logs

Knight Piesold CONSULTING


Knight Piesold Pty Limited
A.C.N. 001 040 419
Level 3, 46 Ventnor Avenue
WEST PERTH WA 6005
Australia

Rocklands
CuDeco
Queensland
Australia

TEST PIT NO.: TP DC 01

Sheet 1 of 1

JOB: PE801-00089

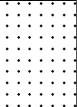DEPTH (m)	USC	GRAPHIC LOG	MATERIAL DESCRIPTION	SAMPLE TYPE
0.0	CL		Alluvium - sandy, CLAY , medium plasticity, brown / red.	
0.5			0.4m SANDSTONE , extremely weathered and highly fractured with residual clayey sand throughout, fractures and low strength.	
1.0			0.9m Test pit TP DC 01 terminated at 0.9 m depth with sandstone, slightly weathered, highly fractured with medium to high strength.	
1.5				
2.0				
2.5				
3.0				
3.5				
4.0				
4.5				
5.0				

NOTES:

1. No bulk sample taken.

CONTRACTOR:
MACHINE: New Holland
LOGGED BY: JLF
CHECKED BY:

DATE EXCAVATED: 2/07/2009
DATE PROFILED: 2/07/2009
EXCAVATION SIZE: 3 x 0.8 m

NORTHING: 7715417.7 m
EASTING: 438030.3 m
ELEVATION: m

Knight Piesold CONSULTING


Knight Piesold Pty Limited
A.C.N. 001 040 419
Level 3, 46 Ventnor Avenue
WEST PERTH WA 6005
Australia

Rocklands
CuDeco
Queensland
Australia

TEST PIT NO.: TP DC 01a

Sheet 1 of 1

JOB: PE801-00089

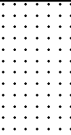DEPTH (m)	USC	GRAPHIC LOG	MATERIAL DESCRIPTION	SAMPLE TYPE
0.0			SANDSTONE , extremely weathered, highly fractured, low strength, grey / white, brown residual sands.	
0.5			0.6m	
1.0			Test pit TP DC 01a refusal at 0.6 m depth with sandstone, distinctly weathered, fractured with medium strength, grey / black in colour.	
1.5				
2.0				
2.5				
3.0				
3.5				
4.0				
4.5				
5.0				

NOTES:

1. No bulk sample taken.

CONTRACTOR:
MACHINE: New Holland
LOGGED BY: JLF
CHECKED BY:

DATE EXCAVATED: 4/07/2009
DATE PROFILED: 4/07/2009
EXCAVATION SIZE: 3 x 0.8 m

NORTHING: 7713406.3 m
EASTING: 432749.2 m
ELEVATION: m

Knight Piesold CONSULTING

Knight Piesold Pty Limited
A.C.N. 001 040 419
Level 3, 46 Ventnor Avenue
WEST PERTH WA 6005
Australia

Rocklands
CuDeco
Queensland
Australia

TEST PIT NO.: TP DC 02

Sheet 1 of 1

JOB: PE801-00089

DEPTH (m)	USC	GRAPHIC LOG	MATERIAL DESCRIPTION	SAMPLE TYPE
0.0	CI		Colluvium, sandy, gravelly, CLAY , medium plasticity, brown / red.	
0.3			Test pit TP DC 02 terminated at 0.3 m depth with sandstone, bedrock, grey, slightly weathered with high strength.	
0.5				
1.0				
1.5				
2.0				
2.5				
3.0				
3.5				
4.0				
4.5				
5.0				

NOTES:

1. No bulk sample taken.

CONTRACTOR:
MACHINE: New Holland
LOGGED BY: JLF
CHECKED BY:

DATE EXCAVATED: 2/07/2009
DATE PROFILED: 2/07/2009
EXCAVATION SIZE: 3 x 0.8 m

NORTHING: 7715254.7 m
EASTING: 438416.6 m
ELEVATION: m

Knight Piesold CONSULTING


Knight Piesold Pty Limited
A.C.N. 001 040 419
Level 3, 46 Ventnor Avenue
WEST PERTH WA 6005
Australia

Rocklands
CuDeco
Queensland
Australia

TEST PIT NO.: TP DC 02a

Sheet 1 of 1

JOB: PE801-00089

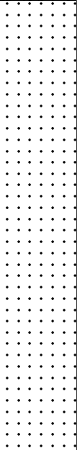DEPTH (m)	USC	GRAPHIC LOG	MATERIAL DESCRIPTION	SAMPLE TYPE
0.0	CI		Colluvium, sandy, gravelly, CLAY , low to medium plasticity, brown / red.	
0.5			0.4m SANDSTONE , extremely weathered, highly fractured with low strength, grey / white.	
1.0				
1.5				
2.0				
2.5			2.4m Test pit TP DC 02a terminated at 2.4 m depth with sandstone, distinctly weathered, fractured with medium strength, grey.	
3.0				
3.5				
4.0				
4.5				
5.0				

NOTES:

1. No bulk sample taken.

CONTRACTOR:
MACHINE: New Holland
LOGGED BY: JLF
CHECKED BY:

DATE EXCAVATED: 4/07/2009
DATE PROFILED: 4/07/2009
EXCAVATION SIZE: 3 x 0.8 m

NORTHING: 7713703.3 m
EASTING: 432664.7 m
ELEVATION: m

Knight Piesold CONSULTING

Knight Piesold Pty Limited
A.C.N. 001 040 419
Level 3, 46 Ventnor Avenue
WEST PERTH WA 6005
Australia

Rocklands
CuDeco
Queensland
Australia

TEST PIT NO.: TP DC 03

Sheet 1 of 1

JOB: PE801-00089

DEPTH (m)	USC	GRAPHIC LOG	MATERIAL DESCRIPTION	SAMPLE TYPE
0.0			0m Some colluvial sands and gravels overlying slightly weathered sandstone, basically exposed rock. Test pit refusal at 0.0 m depth.	
0.5				
1.0				
1.5				
2.0				
2.5				
3.0				
3.5				
4.0				
4.5				
5.0				

NOTES:

1. No bulk sample taken.

CONTRACTOR:
MACHINE: New Holland
LOGGED BY: JLF
CHECKED BY:

DATE EXCAVATED: 2/07/2009
DATE PROFILED: 2/07/2009
EXCAVATION SIZE: 3 x 0.8 m

NORTHING: 7715117.4 m
EASTING: 438776.7 m
ELEVATION: m

Knight Piesold CONSULTING

Knight Piesold Pty Limited
A.C.N. 001 040 419
Level 3, 46 Ventnor Avenue
WEST PERTH WA 6005
Australia

Rocklands
CuDeco
Queensland
Australia

TEST PIT NO.: TP DC 03a

Sheet 1 of 1

JOB: PE801-00089

DEPTH (m)	USC	GRAPHIC LOG	MATERIAL DESCRIPTION	SAMPLE TYPE
0.0	CI		Colluvium, sandy, gravelly, CLAY , medium plasticity, brown.	
0.5	SP		0.6m Colluvium, silty, gravelly, SAND , brown.	
1.0			2.3m Test pit TP DC 03a end of reach at 2.3 m depth with sandstone, extremely weathered, low to medium strength, highly fractured, grey / white.	
1.5				
2.0				
2.5				
3.0				
3.5				
4.0				
4.5				
5.0				

NOTES:

1. No bulk sample taken.

CONTRACTOR:
MACHINE: New Holland
LOGGED BY: JLF
CHECKED BY:

DATE EXCAVATED: 4/07/2009
DATE PROFILED: 4/07/2009
EXCAVATION SIZE: 3 x 0.8 m

NORTHING: 7713765.5 m
EASTING: 432506.5 m
ELEVATION: m

Knight Piesold CONSULTING



Knight Piesold Pty Limited
A.C.N. 001 040 419
Level 3, 46 Ventnor Avenue
WEST PERTH WA 6005
Australia

Rocklands
CuDeco
Queensland
Australia

TEST PIT NO.: TP DC 04

Sheet 1 of 1

JOB: PE801-00089

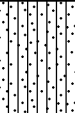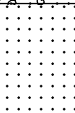DEPTH (m)	USC	GRAPHIC LOG	MATERIAL DESCRIPTION	SAMPLE TYPE
0.0	OL		Colluvium, sandy, SILT , dark brown / black with some roots and grasses.	
0.5	SP		0.5m Residual soil, gravelly, SAND , brown grey with cobbles, 3 - 30 mm.	
1.0				
1.5				
1.8			1.8m SANDSTONE , extremely weathered and highly fractured with low strength.	
2.0				
2.3			2.3m Test pit TP DC 04 terminated at 2.3 m depth with sandstone bedrock, fractured with medium to high strength.	
2.5				
3.0				
3.5				
4.0				
4.5				
5.0				

NOTES:

1. No bulk sample taken.

CONTRACTOR:
MACHINE: New Holland
LOGGED BY: JLF
CHECKED BY:

DATE EXCAVATED: 2/07/2009
DATE PROFILED: 2/07/2009
EXCAVATION SIZE: 3 x 0.8 m

NORTHING: 7715307.3 m
EASTING: 439153.4 m
ELEVATION: m

Knight Piesold CONSULTING


Knight Piesold Pty Limited
A.C.N. 001 040 419
Level 3, 46 Ventnor Avenue
WEST PERTH WA 6005
Australia

Rocklands
CuDeco
Queensland
Australia

TEST PIT NO.: TP DC 04a

Sheet 1 of 1

JOB: PE801-00089

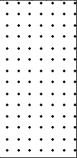DEPTH (m)	USC	GRAPHIC LOG	MATERIAL DESCRIPTION	SAMPLE TYPE
0.0	CI		Colluvium, gravelly, CLAY , with trace sand, cobbles 10 - 30 mm, low to medium plasticity, brown.	
0.5			SANDSTONE , extremely weathered and highly fractured, low strength with residual sands and clays throughout, grey / white.	
1.0			Test pit TP DC 04a terminated at 1.0 m depth with sandstone, distinctly weathered and medium strength, highly fractured, grey.	
1.5				
2.0				
2.5				
3.0				
3.5				
4.0				
4.5				
5.0				

NOTES:

1. No bulk sample taken.

CONTRACTOR:
MACHINE: New Holland
LOGGED BY: JLF
CHECKED BY:

DATE EXCAVATED: 4/07/2009
DATE PROFILED: 4/07/2009
EXCAVATION SIZE: 3 x 0.8 m

NORTHING: 7714316.4 m
EASTING: 432626.7 m
ELEVATION: m

Knight Piesold CONSULTING

Knight Piesold Pty Limited
A.C.N. 001 040 419
Level 3, 46 Ventnor Avenue
WEST PERTH WA 6005
Australia

Rocklands
CuDeco
Queensland
Australia

TEST PIT NO.: TP DC 05

Sheet 1 of 1

JOB: PE801-00089

DEPTH (m)	USC	GRAPHIC LOG	MATERIAL DESCRIPTION	SAMPLE TYPE
0.0	CL		Colluvium, sandy, CLAY , trace gravel, medium plasticity, brown.	
0.5				
1.0	SC		0.9m Colluvium, clayey, SAND , with trace gravel, bouldery with angular fractured sandstone 50 - 100 mm.	
1.5			1.4m Test pit TP DC 05 terminated at 1.4 m depth with sandstone bedrock, grey with medium strength.	
2.0				
2.5				
3.0				
3.5				
4.0				
4.5				
5.0				

NOTES:

1. No bulk sample taken.

CONTRACTOR:
MACHINE: New Holland
LOGGED BY: JLF
CHECKED BY:

DATE EXCAVATED: 2/07/2009
DATE PROFILED: 2/07/2009
EXCAVATION SIZE: 3 x 0.8 m

NORTHING: 7715717.7 m
EASTING: 439341.7 m
ELEVATION: m

Knight Piesold CONSULTING


Knight Piesold Pty Limited
A.C.N. 001 040 419
Level 3, 46 Ventnor Avenue
WEST PERTH WA 6005
Australia

Rocklands
CuDeco
Queensland
Australia

TEST PIT NO.: TP DC 05a

Sheet 1 of 1

JOB: PE801-00089

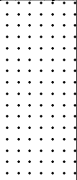DEPTH (m)	USC	GRAPHIC LOG	MATERIAL DESCRIPTION	SAMPLE TYPE
0.0	CL		Colluvium, sandy, CLAY , medium plasticity, brown.	
0.5			0.5m SANDSTONE , extremely weathered and highly fractured with residual soils throughout, low strength.	
1.0				
1.3			1.3m Test pit TP DC 05a terminated at 1.3 m depth with sandstone, distinctly weathered and fractured with medium strength, grey.	
1.5				
2.0				
2.5				
3.0				
3.5				
4.0				
4.5				
5.0				

NOTES:

1. No bulk sample taken.

CONTRACTOR:
MACHINE: New Holland
LOGGED BY: JLF
CHECKED BY:

DATE EXCAVATED: 4/07/2009
DATE PROFILED: 4/07/2009
EXCAVATION SIZE: 3 x 0.8 m

NORTHING: 7714507.7 m
EASTING: 432761.8 m
ELEVATION: m

Knight Piesold CONSULTING

Knight Piesold Pty Limited
A.C.N. 001 040 419
Level 3, 46 Ventnor Avenue
WEST PERTH WA 6005
Australia

Rocklands
CuDeco
Queensland
Australia

TEST PIT NO.: TP DC 06a

Sheet 1 of 1

JOB: PE801-00089

DEPTH (m)	USC	GRAPHIC LOG	MATERIAL DESCRIPTION	SAMPLE TYPE
0.0			SANDSTONE , extremely weathered and highly fractured with low strength and residual sands and clays throughout.	
0.5				
1.0				
1.5				
2.0			1.9m Test pit TP DC 06a refusal at 1.9 m depth with sandstone, distinctly weathered, fractured with medium strength.	
2.5				
3.0				
3.5				
4.0				
4.5				
5.0				

NOTES:

1. No bulk sample taken.

CONTRACTOR:
MACHINE: New Holland
LOGGED BY: JLF
CHECKED BY:

DATE EXCAVATED: 4/07/2009
DATE PROFILED: 4/07/2009
EXCAVATION SIZE: 3 x 0.8 m

NORTHING: 7714829.3 m
EASTING: 433274.1 m
ELEVATION: m

Knight Piesold CONSULTING


Knight Piesold Pty Limited
A.C.N. 001 040 419
Level 3, 46 Ventnor Avenue
WEST PERTH WA 6005
Australia

Rocklands
CuDeco
Queensland
Australia

TEST PIT NO.: TP DC 07a

Sheet 1 of 1

JOB: PE801-00089

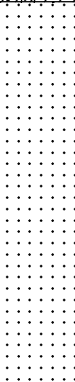DEPTH (m)	USC	GRAPHIC LOG	MATERIAL DESCRIPTION	SAMPLE TYPE
0.0	CI		Colluvium, sandy, gravelly, CLAY , low to medium plasticity, brown / grey.	
0.5			0.5m SANDSTONE , extremely weathered and highly fractured with low strength, grey / white.	
1.0				
1.5				
2.0				
2.2			2.2m Test pit TP DC 07a terminated at 2.2 m depth with sandstone, distinctly weathered, highly fractured with medium strength, grey.	
2.5				
3.0				
3.5				
4.0				
4.5				
5.0				

NOTES:

1. No bulk sample taken.

CONTRACTOR:
MACHINE: New Holland
LOGGED BY: JLF
CHECKED BY:

DATE EXCAVATED: 4/07/2009
DATE PROFILED: 4/07/2009
EXCAVATION SIZE: 3 x 0.8 m

NORTHING: 7713148.9 m
EASTING: 432800.2 m
ELEVATION: m

Knight Piesold CONSULTING


Knight Piesold Pty Limited
A.C.N. 001 040 419
Level 3, 46 Ventnor Avenue
WEST PERTH WA 6005
Australia

Rocklands
CuDeco
Queensland
Australia

TEST PIT NO.: TP PS 501

Sheet 1 of 1

JOB: PE801-00089

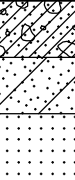DEPTH (m)	USC	GRAPHIC LOG	MATERIAL DESCRIPTION	SAMPLE TYPE
0.0	CI		Colluvium, sandy, gravelly, CLAY , low to medium plasticity, brown.	
	SC		0.25m Colluvium, clayey, SAND , with trace gravel, brown with grey.	
0.5			0.5m SANDSTONE , extremely weathered and highly fractured, grey with low strength.	
			0.8m Test pit TP PS 501 terminated at 0.8 m depth with sandstone, distinctly weathered with medium strength, grey, fractured.	
1.0				
1.5				
2.0				
2.5				
3.0				
3.5				
4.0				
4.5				
5.0				

NOTES:

1. No bulk sample taken.

CONTRACTOR:
MACHINE: New Holland
LOGGED BY: JLF
CHECKED BY:

DATE EXCAVATED: 3/07/2009
DATE PROFILED: 3/07/2009
EXCAVATION SIZE: 3 x 0.8 m

NORTHING: 7713772.6 m
EASTING: 434722.6 m
ELEVATION: m

Knight Piesold CONSULTING


Knight Piesold Pty Limited
A.C.N. 001 040 419
Level 3, 46 Ventnor Avenue
WEST PERTH WA 6005
Australia

Rocklands
CuDeco
Queensland
Australia

TEST PIT NO.: TP PS 502

Sheet 1 of 1

JOB: PE801-00089

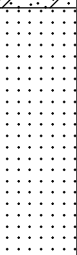DEPTH (m)	USC	GRAPHIC LOG	MATERIAL DESCRIPTION	SAMPLE TYPE
0.0	CI		Colluvium, sandy, gravelly, SAND , medium plasticity, brown, angular sandstone cobbles 10 - 50 mm, becoming <u>slightly moist</u> at ~0.6 m.	
0.5				
1.0	SC		1m Residual soil, clayey, SAND , with trace gravel, brown / grey.	
1.5			1.2m SANDSTONE , extremely weathered, highly fractured with low to medium strength, residual clayey sand throughout fractures.	
2.0				
2.5			2.3m Test pit TP PS 502 end of reach at 2.3 m depth.	
3.0				
3.5				
4.0				
4.5				
5.0				

NOTES:

1. No bulk sample taken.

CONTRACTOR:
MACHINE: New Holland
LOGGED BY: JLF
CHECKED BY:

DATE EXCAVATED: 3/07/2009
DATE PROFILED: 3/07/2009
EXCAVATION SIZE: 3 x 0.8 m

NORTHING: 7713844.2 m
EASTING: 434788.1 m
ELEVATION: m

Knight Piesold CONSULTING

Knight Piesold Pty Limited
A.C.N. 001 040 419
Level 3, 46 Ventnor Avenue
WEST PERTH WA 6005
Australia

Rocklands
CuDeco
Queensland
Australia

TEST PIT NO.: TP PS 503

Sheet 1 of 1

JOB: PE801-00089

DEPTH (m)	USC	GRAPHIC LOG	MATERIAL DESCRIPTION	SAMPLE TYPE
0.0	GC		0.1m Colluvium, sandy, GRAVEL , with trace fines and cobbles 3 - 50 mm.	
0.3			SANDSTONE , extremely weathered and highly fractured with medium strength, grey in colour. Test pit TP PS 503 terminated at 0.3 m depth with sandstone, grey / white, fractured with medium to high strength, distinctly weathered.	
0.5				
1.0				
1.5				
2.0				
2.5				
3.0				
3.5				
4.0				
4.5				
5.0				

NOTES:

1. No bulk sample taken.

CONTRACTOR:
MACHINE: New Holland
LOGGED BY: JLF
CHECKED BY:

DATE EXCAVATED: 3/07/2009
DATE PROFILED: 3/07/2009
EXCAVATION SIZE: 3 x 0.8 m

NORTHING: 7713895.6 m
EASTING: 434867.7 m
ELEVATION: m

Knight Piesold CONSULTING



Knight Piesold Pty Limited
A.C.N. 001 040 419
Level 3, 46 Ventnor Avenue
WEST PERTH WA 6005
Australia

Rocklands
CuDeco
Queensland
Australia

TEST PIT NO.: TP PS 504

Sheet 1 of 1

JOB: PE801-00089

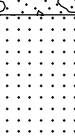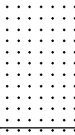DEPTH (m)	USC	GRAPHIC LOG	MATERIAL DESCRIPTION	SAMPLE TYPE
0.0	CI		Colluvium, sandy, gravelly, CLAY , low to medium plasticity, brown, becoming <u>slightly moist</u> at ~0.55 m.	
0.5	SW		0.6m Colluvium, gravelly, SAND , with trace fines, grey with brown.	
1.0			1.2m SANDSTONE , extremely weathered and highly fractured with low strength, grey in colour.	
1.5				
2.0			2.3m SANDSTONE , distinctly weathered, fractured with medium strength, grey in colour.	
2.5			2.4m Test pit TP PS 504 end of reach at 2.4 m depth.	
3.0				
3.5				
4.0				
4.5				
5.0				

NOTES:

1. No bulk sample taken.

CONTRACTOR:
MACHINE: New Holland
LOGGED BY: JLF
CHECKED BY:

DATE EXCAVATED: 3/07/2009
DATE PROFILED: 3/07/2009
EXCAVATION SIZE: 3 x 0.8 m

NORTHING: 7713641.8 m
EASTING: 434713.3 m
ELEVATION: m

Knight Piesold CONSULTING

Knight Piesold Pty Limited
A.C.N. 001 040 419
Level 3, 46 Ventnor Avenue
WEST PERTH WA 6005
Australia

Rocklands
CuDeco
Queensland
Australia

TEST PIT NO.: TP PS 505

Sheet 1 of 1

JOB: PE801-00089

DEPTH (m)	USC	GRAPHIC LOG	MATERIAL DESCRIPTION	SAMPLE TYPE
0.0	CL		Colluvium, sandy, CLAY , medium plasticity, brown.	
0.5	SM		0.5m Residual soil, silty, SAND , bouldery with angular sandstone rocks.	
0.7			0.7m SANDSTONE , extremely weathered with low strength, grey / white in colour.	
1.0			1.1m Test pit TP PS 505 terminated at 1.1 m depth with sandstone bedrock, distinctly weathered with medium strength, highly fractured.	
1.5				
2.0				
2.5				
3.0				
3.5				
4.0				
4.5				
5.0				

NOTES:

- No bulk sample taken.

CONTRACTOR:
MACHINE: New Holland
LOGGED BY: JLF
CHECKED BY:

DATE EXCAVATED: 3/07/2009
DATE PROFILED: 3/07/2009
EXCAVATION SIZE: 3 x 0.8 m

NORTHING: 7713706.4 m
EASTING: 434819.8 m
ELEVATION: m

Knight Piesold CONSULTING

Knight Piesold Pty Limited
A.C.N. 001 040 419
Level 3, 46 Ventnor Avenue
WEST PERTH WA 6005
Australia

Rocklands
CuDeco
Queensland
Australia

TEST PIT NO.: TP PS 506

Sheet 1 of 1

JOB: PE801-00089

DEPTH (m)	USC	GRAPHIC LOG	MATERIAL DESCRIPTION	SAMPLE TYPE
0.0	CL		Colluvium, sandy, CLAY , with trace gravel, medium plasticity, brown / red.	
0.2m			SANDSTONE , distinctly weathered and highly fractured with medium strength, sandy clay throughout fractures.	
0.5				
0.8m			Test pit TP PS 506 refusal at 0.8 m depth.	
1.0				
1.5				
2.0				
2.5				
3.0				
3.5				
4.0				
4.5				
5.0				

NOTES:

1. No bulk sample taken.

CONTRACTOR:
MACHINE: New Holland
LOGGED BY: JLF
CHECKED BY:

DATE EXCAVATED: 3/07/2009
DATE PROFILED: 3/07/2009
EXCAVATION SIZE: 3 x 0.8 m

NORTHING: 7713748.6 m
EASTING: 434882.9 m
ELEVATION: m

Knight Piesold CONSULTING


Knight Piesold Pty Limited
A.C.N. 001 040 419
Level 3, 46 Ventnor Avenue
WEST PERTH WA 6005
Australia

Rocklands
CuDeco
Queensland
Australia

TEST PIT NO.: TP PS 507

Sheet 1 of 1

JOB: PE801-00089

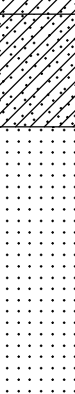DEPTH (m)	USC	GRAPHIC LOG	MATERIAL DESCRIPTION	SAMPLE TYPE
0.0	CL		Colluvium, sandy, CLAY , medium plasticity, brown.	
0.5	CL		0.7m Colluvium, sandy, CLAY , medium to high plasticity, brown.	
1.0			1.2m SANDSTONE , distinctly weathered and highly fractured, grey / blue in colour with medium strength.	
1.5				
2.0				
2.5			2.4m Test pit TP PS 507 end of reach at 2.4 m depth.	
3.0				
3.5				
4.0				
4.5				
5.0				

NOTES:

1. No bulk sample taken.

CONTRACTOR:
MACHINE: New Holland
LOGGED BY: JLF
CHECKED BY:

DATE EXCAVATED: 3/07/2009
DATE PROFILED: 3/07/2009
EXCAVATION SIZE: 3 x 0.8 m

NORTHING: 7713788.6 m
EASTING: 434950.8 m
ELEVATION: m

Knight Piesold CONSULTING


Knight Piesold Pty Limited
A.C.N. 001 040 419
Level 3, 46 Ventnor Avenue
WEST PERTH WA 6005
Australia

Rocklands
CuDeco
Queensland
Australia

TEST PIT NO.: TP PS 508

Sheet 1 of 1

JOB: PE801-00089

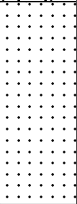DEPTH (m)	USC	GRAPHIC LOG	MATERIAL DESCRIPTION	SAMPLE TYPE
0.0	CL		Colluvium, sandy, CLAY , with trace gravel, brown with 3 - 20 mm cobbles.	
0.5				
	SC		0.7m Residual soil, clayey SAND , with trace gravel, brown / grey.	
1.0			0.9m SANDSTONE , distinctly weathered, fractured with medium strength, grey.	
1.5				
			1.8m Test pit TP PS 508 terminated at 1.8 m depth with sandstone, distinctly weathered, fractured with medium strength, grey.	
2.0				
2.5				
3.0				
3.5				
4.0				
4.5				
5.0				

NOTES:

1. No bulk sample taken.

CONTRACTOR:
MACHINE: New Holland
LOGGED BY: JLF
CHECKED BY:

DATE EXCAVATED: 3/07/2009
DATE PROFILED: 3/07/2009
EXCAVATION SIZE: 3 x 0.8 m

NORTHING: 7713658.3 m
EASTING: 434872.1 m
ELEVATION: m

Knight Piesold CONSULTING

Knight Piesold Pty Limited
A.C.N. 001 040 419
Level 3, 46 Ventnor Avenue
WEST PERTH WA 6005
Australia

Rocklands
CuDeco
Queensland
Australia

TEST PIT NO.: TP PS 509

Sheet 1 of 1

JOB: PE801-00089

DEPTH (m)	USC	GRAPHIC LOG	MATERIAL DESCRIPTION	SAMPLE TYPE
0.0	CI		Colluvium, gravelly, CLAY , with trace sand, brown with grey sandstone boulders, 50 - 100 mm.	
0.3m			SANDSTONE , extremely weathered and highly fractured with low strength, grey.	
0.5				
1.0				
1.5				
1.7m			SANDSTONE , distinctly weathered, highly fractured with medium strength, grey.	
1.9m			Test pit TP PS 509 refusal at 1.9 m depth.	
2.0				
2.5				
3.0				
3.5				
4.0				
4.5				
5.0				

NOTES:

1. No bulk sample taken.

CONTRACTOR:
MACHINE: New Holland
LOGGED BY: JLF
CHECKED BY:

DATE EXCAVATED: 3/07/2009
DATE PROFILED: 3/07/2009
EXCAVATION SIZE: 3 x 0.8 m

NORTHING: 7713692.7 m
EASTING: 434926.2 m
ELEVATION: m

Knight Piesold CONSULTING

Knight Piesold Pty Limited
A.C.N. 001 040 419
Level 3, 46 Ventnor Avenue
WEST PERTH WA 6005
Australia

Rocklands
CuDeco
Queensland
Australia

TEST PIT NO.: TP TSF 01

Sheet 1 of 1

JOB: PE801-00089

DEPTH (m)	USC	GRAPHIC LOG	MATERIAL DESCRIPTION	SAMPLE TYPE
0.0			Alluvium, clayey, SAND , brown / grey, <u>very dry</u> , medium dense.	
0.25m			Residual soil, silty, sandy, GRAVEL , 1 - 3 mm cobbles, trace fines.	
0.3m			Test pit TP TSF 01 terminated at 0.3 m depth with fresh granite, pink / grey, very high strength.	
0.5				
1.0				
1.5				
2.0				
2.5				
3.0				
3.5				
4.0				
4.5				
5.0				

NOTES:

1. Bulk sample taken at 0.25 m depth.

CONTRACTOR:
MACHINE: New Holland
LOGGED BY: JLF
CHECKED BY:

DATE EXCAVATED: 30/06/2009
DATE PROFILED: 30/06/2009
EXCAVATION SIZE: 3 x 0.8 m

NORTHING: 7716484.2 m
EASTING: 437872.2 m
ELEVATION: m

Knight Piesold CONSULTING

Knight Piesold Pty Limited
A.C.N. 001 040 419
Level 3, 46 Ventnor Avenue
WEST PERTH WA 6005
Australia

Rocklands
CuDeco
Queensland
Australia

TEST PIT NO.: TP TSF 02

Sheet 1 of 1

JOB: PE801-00089

DEPTH (m)	USC	GRAPHIC LOG	MATERIAL DESCRIPTION	SAMPLE TYPE
0.0	CI		Colluvium, sandy, gravelly, CLAY , brown.	
	GM		0.3m Residual soil, silty, sandy, GRAVEL , grey with pink 1 - 4 mm cobbles.	
0.5			0.5m Test pit TP TSF 02 terminated at 0.5 m depth with granite, slightly weathered with high strength.	
1.0				
1.5				
2.0				
2.5				
3.0				
3.5				
4.0				
4.5				
5.0				

NOTES:

1. No bulk sample taken.

CONTRACTOR:
MACHINE: New Holland
LOGGED BY: JLF
CHECKED BY:

DATE EXCAVATED: 30/06/2009
DATE PROFILED: 30/06/2009
EXCAVATION SIZE: 3 x 0.8 m

NORTHING: 7716482.2 m
EASTING: 438273.8 m
ELEVATION: m

Knight Piesold CONSULTING

Knight Piesold Pty Limited
A.C.N. 001 040 419
Level 3, 46 Ventnor Avenue
WEST PERTH WA 6005
Australia

Rocklands
CuDeco
Queensland
Australia

TEST PIT NO.: TP TSF 03

Sheet 1 of 1

JOB: PE801-00089

DEPTH (m)	USC	GRAPHIC LOG	MATERIAL DESCRIPTION	SAMPLE TYPE
0.0	OL		0.1m Alluvium, silty, CLAY , brown / grey, <u>very dry</u> , with trace sand and organics throughout.	
	CL		0.3m Alluvium, sandy, CLAY , low to medium plasticity, brown / red.	
			0.4m Residual soil, sandy, GRAVEL , with trace fines, granite cobbles of 2 - 4 mm.	
0.5			Test pit TP TSF 03 terminated at 0.4 m depth with granite bedrock of medium strength and distinctly weathered.	
1.0				
1.5				
2.0				
2.5				
3.0				
3.5				
4.0				
4.5				
5.0				

NOTES:

1. No bulk sample taken.

CONTRACTOR:
MACHINE: New Holland
LOGGED BY: JLF
CHECKED BY:

DATE EXCAVATED: 30/06/2009
DATE PROFILED: 30/06/2009
EXCAVATION SIZE: 3 x 0.8 m

NORTHING: 7716441.1 m
EASTING: 439077.3 m
ELEVATION: m

Knight Piesold CONSULTING


Knight Piesold Pty Limited
A.C.N. 001 040 419
Level 3, 46 Ventnor Avenue
WEST PERTH WA 6005
Australia

Rocklands
CuDeco
Queensland
Australia

TEST PIT NO.: TP TSF 04

Sheet 1 of 1

JOB: PE801-00089

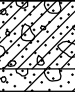DEPTH (m)	USC	GRAPHIC LOG	MATERIAL DESCRIPTION	SAMPLE TYPE
0.0	CL		Alluvium, sandy, gravelly, CLAY , brown with large boulders throughout.	
0.3m 0.4m	GM		Residual soil, clayey, gravelly, SAND , brown with white. Test pit TP TSF 04 terminated at 0.4 m depth with granite bedrock distinctly weathered with medium to high strength.	
0.5				
1.0				
1.5				
2.0				
2.5				
3.0				
3.5				
4.0				
4.5				
5.0				

NOTES:

1. No bulk sample taken.

CONTRACTOR:
MACHINE: New Holland
LOGGED BY: JLF
CHECKED BY:

DATE EXCAVATED: 2/07/2009
DATE PROFILED: 2/07/2009
EXCAVATION SIZE: 3 x 0.8 m

NORTHING: 7716441.1 m
EASTING: 439077.3 m
ELEVATION: m

Knight Piesold CONSULTING

Knight Piesold Pty Limited
A.C.N. 001 040 419
Level 3, 46 Ventnor Avenue
WEST PERTH WA 6005
Australia

Rocklands
CuDeco
Queensland
Australia

TEST PIT NO.: TP TSF 05

Sheet 1 of 1

JOB: PE801-00089

DEPTH (m)	USC	GRAPHIC LOG	MATERIAL DESCRIPTION	SAMPLE TYPE
0.0			Alluvium, clayey, silty, SAND , brown / grey, <u>very dry</u> .	
0.5			0.4m Test pit TP TSF 05 terminated at 0.4 m depth with fresh granite, pink / grey, very high strength.	
1.0				
1.5				
2.0				
2.5				
3.0				
3.5				
4.0				
4.5				
5.0				

NOTES:

1. Bulk sample taken at 0.4 m depth.

CONTRACTOR:
MACHINE: New Holland
LOGGED BY: JLF
CHECKED BY:

DATE EXCAVATED: 30/06/2009
DATE PROFILED: 30/06/2009
EXCAVATION SIZE: 3 x 0.8 m

NORTHING: 7716288.6 m
EASTING: 437831 m
ELEVATION: m

Knight Piesold CONSULTING

Knight Piesold Pty Limited
A.C.N. 001 040 419
Level 3, 46 Ventnor Avenue
WEST PERTH WA 6005
Australia

Rocklands
CuDeco
Queensland
Australia

TEST PIT NO.: TP TSF 06

Sheet 1 of 1

JOB: PE801-00089

DEPTH (m)	USC	GRAPHIC LOG	MATERIAL DESCRIPTION	SAMPLE TYPE
0.0	CI		Alluvium, gravelly, CLAY , brown with cobbles 1 - 5 mm.	
	GM		0.2m Residual soil, sandy, GRAVEL , with trace fines, cobbles 1 - 4 mm, pink / grey in colour.	
			0.4m Test pit TP TSF 06 terminated at 0.4 m depth with granite, slightly weathered rock, high strength.	
0.5				
1.0				
1.5				
2.0				
2.5				
3.0				
3.5				
4.0				
4.5				
5.0				

NOTES:

1. No bulk sample taken.

CONTRACTOR:
MACHINE: New Holland
LOGGED BY: JLF
CHECKED BY:

DATE EXCAVATED: 30/06/2009
DATE PROFILED: 30/06/2009
EXCAVATION SIZE: 3 x 0.8 m

NORTHING: 7716363.7 m
EASTING: 438080.3 m
ELEVATION: m

Knight Piesold CONSULTING

Knight Piesold Pty Limited
A.C.N. 001 040 419
Level 3, 46 Ventnor Avenue
WEST PERTH WA 6005
Australia

Rocklands
CuDeco
Queensland
Australia

TEST PIT NO.: TP TSF 07

Sheet 1 of 1

JOB: PE801-00089

DEPTH (m)	USC	GRAPHIC LOG	MATERIAL DESCRIPTION	SAMPLE TYPE
0.0	OL		0.1m Colluvium, sandy, CLAY , with organics throughout, low plasticity, grey / brown.	
	CI		Colluvium, sandy, gravelly, CLAY , low to medium plasticity, brown with grey.	
	GC		0.3m Residual soil, clayey, GRAVEL , sand, with 2 - 4 mm cobbles of parent rock.	
0.5			0.4m GRANITE bedrock, medium strength, distinctly weathered.	
			0.5m Test pit TP TSF 07 refusal at 0.5 m depth.	
1.0				
1.5				
2.0				
2.5				
3.0				
3.5				
4.0				
4.5				
5.0				

NOTES:

1. No bulk sample taken.

CONTRACTOR:
MACHINE: New Holland
LOGGED BY: JLF
CHECKED BY:

DATE EXCAVATED: 1/07/2009
DATE PROFILED: 1/07/2009
EXCAVATION SIZE: 3 x 0.8 m

NORTHING: 7716406.2 m
EASTING: 438479.1 m
ELEVATION: m

Knight Piesold CONSULTING

Knight Piesold Pty Limited
A.C.N. 001 040 419
Level 3, 46 Ventnor Avenue
WEST PERTH WA 6005
Australia

Rocklands
CuDeco
Queensland
Australia

TEST PIT NO.: TP TSF 08

Sheet 1 of 1

JOB: PE801-00089

DEPTH (m)	USC	GRAPHIC LOG	MATERIAL DESCRIPTION	SAMPLE TYPE
0.0	OL		0.1m Colluvium, sandy, CLAY , low plasticity, brown / grey with organics, very dry.	
	SW		Colluvium, silty, gravelly, SAND , brown / grey with pink granite cobbles 2 - 4 mm.	
0.5	GM		0.5m Residual soil, sandy, GRAVEL , with cobbles 2 - 4 mm, trace fines.	
			0.65m Test pit TP TSF 08 refusal at 0.65 m depth with granite bedrock of medium to high strength.	
1.0				
1.5				
2.0				
2.5				
3.0				
3.5				
4.0				
4.5				
5.0				

NOTES:

1. No bulk sample taken.

CONTRACTOR:
MACHINE: New Holland
LOGGED BY: JLF
CHECKED BY:

DATE EXCAVATED: 2/07/2009
DATE PROFILED: 2/07/2009
EXCAVATION SIZE: 3 x 0.8 m

NORTHING: 7716346.3 m
EASTING: 438638.1 m
ELEVATION: m

Knight Piesold CONSULTING

Knight Piesold Pty Limited
A.C.N. 001 040 419
Level 3, 46 Ventnor Avenue
WEST PERTH WA 6005
Australia

Rocklands
CuDeco
Queensland
Australia

TEST PIT NO.: TP TSF 09

Sheet 1 of 1

JOB: PE801-00089

DEPTH (m)	USC	GRAPHIC LOG	MATERIAL DESCRIPTION	SAMPLE TYPE
0.0			Alluvium, sandy, CLAY , with trace gravel, medium plasticity.	
0.5				
1.0			0.8m Test pit TP TSF 11 terminated at 0.8 m depth with granite bedrock, pink / grey with medium strength.	
1.5				
2.0				
2.5				
3.0				
3.5				
4.0				
4.5				
5.0				

NOTES:

1. No bulk sample taken.

CONTRACTOR:
MACHINE: New Holland
LOGGED BY: JLF
CHECKED BY:

DATE EXCAVATED: 1/07/2009
DATE PROFILED: 1/07/2009
EXCAVATION SIZE: 3 x 0.8 m

NORTHING: 7716312.5 m
EASTING: 438999.1 m
ELEVATION: m

Knight Piesold CONSULTING

Knight Piesold Pty Limited
A.C.N. 001 040 419
Level 3, 46 Ventnor Avenue
WEST PERTH WA 6005
Australia

Rocklands
CuDeco
Queensland
Australia

TEST PIT NO.: TP TSF 10

Sheet 1 of 1

JOB: PE801-00089

DEPTH (m)	USC	GRAPHIC LOG	MATERIAL DESCRIPTION	SAMPLE TYPE
0.0	CI		Colluvium, sandy, CLAY , with trace gravel, bouldery, low to medium plasticity, brown.	
0.5			0.4m Test pit TP TSF 10 terminated at 0.4 m depth with sandstone bedrock, medium to high strength with fracturing.	
1.0				
1.5				
2.0				
2.5				
3.0				
3.5				
4.0				
4.5				
5.0				

NOTES:

1. No bulk sample taken.

CONTRACTOR:
MACHINE: New Holland
LOGGED BY: JLF
CHECKED BY:

DATE EXCAVATED: 2/07/2009
DATE PROFILED: 2/07/2009
EXCAVATION SIZE: 3 x 0.8 m

NORTHING: 7716316.4 m
EASTING: 439211.5 m
ELEVATION: m

Knight Piesold CONSULTING

Knight Piesold Pty Limited
A.C.N. 001 040 419
Level 3, 46 Ventnor Avenue
WEST PERTH WA 6005
Australia

Rocklands
CuDeco
Queensland
Australia

TEST PIT NO.: TP TSF 11

Sheet 1 of 1

JOB: PE801-00089

DEPTH (m)	USC	GRAPHIC LOG	MATERIAL DESCRIPTION	SAMPLE TYPE
0.0	OL		0.1m Alluvium, silty, CLAY , low plasticity, brown, black, very dry with organics throughout.	
	CL		0.2m Alluvium, sandy CLAY , low to medium plasticity, brown.	
	SC		Alluvium, clayey, SAND , brown / grey, with trace gravel.	
0.5	GM		0.5m Residual soil, sandy, GRAVEL , with trace fines, red / brown.	
			0.65m Test pit TP TSF 11 terminated at 0.65 m with fresh granite bedrock, pink / grey with very high strength.	
1.0				
1.5				
2.0				
2.5				
3.0				
3.5				
4.0				
4.5				
5.0				

NOTES:

1. No bulk sample taken.

CONTRACTOR:
MACHINE: New Holland
LOGGED BY: JLF
CHECKED BY:

DATE EXCAVATED: 30/06/2009
DATE PROFILED: 30/06/2009
EXCAVATION SIZE: 3 x 0.8 m

NORTHING: 7716249 m
EASTING: 438078.3 m
ELEVATION: m

Knight Piesold CONSULTING


Knight Piesold Pty Limited
A.C.N. 001 040 419
Level 3, 46 Ventnor Avenue
WEST PERTH WA 6005
Australia

Rocklands
CuDeco
Queensland
Australia

TEST PIT NO.: TP TSF 13

Sheet 1 of 1

JOB: PE801-00089

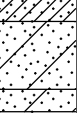DEPTH (m)	USC	GRAPHIC LOG	MATERIAL DESCRIPTION	SAMPLE TYPE
0.0	OL		0.1m Colluvium, sandy, CLAY , with organics throughout, low plasticity, grey / brown.	
	CL		Colluvium, clayey, SAND , trace gravel, brown, <u>slightly moist</u> , distinct sand lenses.	
	SC		0.4m Residual soil, clayey, SAND , grey with brown.	
0.5			0.5m Test pit TP TSF 13 refusal at 0.5 m depth with sandstone bedrock.	
1.0				
1.5				
2.0				
2.5				
3.0				
3.5				
4.0				
4.5				
5.0				

NOTES:

1. No bulk sample taken.

CONTRACTOR:
MACHINE: New Holland
LOGGED BY: JLF
CHECKED BY:

DATE EXCAVATED: 1/07/2009
DATE PROFILED: 1/07/2009
EXCAVATION SIZE: 3 x 0.8 m

NORTHING: 7716222.5 m
EASTING: 438846.1 m
ELEVATION: m

Knight Piesold CONSULTING

Knight Piesold Pty Limited
A.C.N. 001 040 419
Level 3, 46 Ventnor Avenue
WEST PERTH WA 6005
Australia

Rocklands
CuDeco
Queensland
Australia

TEST PIT NO.: TP TSF 14

Sheet 1 of 1

JOB: PE801-00089

DEPTH (m)	USC	GRAPHIC LOG	MATERIAL DESCRIPTION	SAMPLE TYPE
0.0			Alluvium, sandy, CLAY , medium plasticity, brown.	
0.35			Alluvium, clayey, silty, SAND , brown / grey.	
0.8			Test Pit TP TSF 03 terminated at 0.8 m depth with granite, fresh rock, very high strength, pink / grey.	
1.0				
1.5				
2.0				
2.5				
3.0				
3.5				
4.0				
4.5				
5.0				

NOTES:

1. Bulk samples taken at 0.35 and 0.8 m depth.

CONTRACTOR:
MACHINE: New Holland
LOGGED BY: JLF
CHECKED BY:

DATE EXCAVATED: 30/06/2009
DATE PROFILED: 30/06/2009
EXCAVATION SIZE: 3 x 0.8 m

NORTHING: 7716146.1 m
EASTING: 438083.8 m
ELEVATION: m

Knight Piesold CONSULTING

Knight Piesold Pty Limited
A.C.N. 001 040 419
Level 3, 46 Ventnor Avenue
WEST PERTH WA 6005
Australia

Rocklands
CuDeco
Queensland
Australia

TEST PIT NO.: TP TSF 16

Sheet 1 of 1

JOB: PE801-00089

DEPTH (m)	USC	GRAPHIC LOG	MATERIAL DESCRIPTION	SAMPLE TYPE
0.0	OL		0.1m Colluvium, sandy, CLAY , with organics throughout, low plasticity, grey / brown.	
	CL		Colluvium, sandy, CLAY , <u>slightly moist</u> , brown / red.	
0.5	SC		0.5m Residual soil, clayey, SAND , brown / grey, with trace gravel.	
			0.6m Test pit TP TSF 16 refusal at 0.6 m depth with sandstone bedrock, distinctly weathered and fractured with low to medium strength.	
1.0				
1.5				
2.0				
2.5				
3.0				
3.5				
4.0				
4.5				
5.0				

NOTES:

1. No bulk sample taken.

CONTRACTOR:
MACHINE: New Holland
LOGGED BY: JLF
CHECKED BY:

DATE EXCAVATED: 1/07/2009
DATE PROFILED: 1/07/2009
EXCAVATION SIZE: 3 x 0.8 m

NORTHING: 7716073 m
EASTING: 438697.1 m
ELEVATION: m

Knight Piesold CONSULTING

Knight Piesold Pty Limited
A.C.N. 001 040 419
Level 3, 46 Ventnor Avenue
WEST PERTH WA 6005
Australia

Rocklands
CuDeco
Queensland
Australia

TEST PIT NO.: TP TSF 18

Sheet 1 of 1

JOB: PE801-00089

DEPTH (m)	USC	GRAPHIC LOG	MATERIAL DESCRIPTION	SAMPLE TYPE
0.0	SC		Alluvium, clayey, SAND , with trace gravel, brown.	
0.15	CL		Alluvium, sandy, CLAY , brown, medium plasticity, trace gravel and boulders up to 120 mm.	
0.5				
1.0				
1.2	SC		Residual soil, clayey, SAND , brown with grey, angular cobbles 3 - 20 mm.	
1.5				
1.7			Test pit TP TSF 18 terminated at 1.7 m depth with sandstone bedrock, distinctly weathered with medium strength.	
2.0				
2.5				
3.0				
3.5				
4.0				
4.5				
5.0				

NOTES:

1. No bulk sample taken.

CONTRACTOR:
MACHINE: New Holland
LOGGED BY: JLF
CHECKED BY:

DATE EXCAVATED: 1/07/2009
DATE PROFILED: 1/07/2009
EXCAVATION SIZE: 3 x 0.8 m

NORTHING: 7716072.4 m
EASTING: 439058.1 m
ELEVATION: m

Knight Piesold CONSULTING

Knight Piesold Pty Limited
A.C.N. 001 040 419
Level 3, 46 Ventnor Avenue
WEST PERTH WA 6005
Australia

Rocklands
CuDeco
Queensland
Australia

TEST PIT NO.: TP TSF 19

Sheet 1 of 1

JOB: PE801-00089

DEPTH (m)	USC	GRAPHIC LOG	MATERIAL DESCRIPTION	SAMPLE TYPE
0.0	CL		Colluvium, sandy, CLAY , brown, medium plasticity.	
0.5	SC		Residual soil, clayey, SAND , brown with grey, some fractured sandstone throughout.	
0.7			Test pit TP TSF 19 terminated at 0.7 m depth with sandstone bedrock of medium to high strength.	
1.0				
1.5				
2.0				
2.5				
3.0				
3.5				
4.0				
4.5				
5.0				

NOTES:

1. No bulk sample taken.

CONTRACTOR:
MACHINE: New Holland
LOGGED BY: JLF
CHECKED BY:

DATE EXCAVATED: 2/07/2009
DATE PROFILED: 2/07/2009
EXCAVATION SIZE: 3 x 0.8 m

NORTHING: 7716182.7 m
EASTING: 439210.9 m
ELEVATION: m

Knight Piesold CONSULTING

Knight Piesold Pty Limited
A.C.N. 001 040 419
Level 3, 46 Ventnor Avenue
WEST PERTH WA 6005
Australia

Rocklands
CuDeco
Queensland
Australia

TEST PIT NO.: TP TSF 20

Sheet 1 of 1

JOB: PE801-00089

DEPTH (m)	USC	GRAPHIC LOG	MATERIAL DESCRIPTION	SAMPLE TYPE
0.0	CL		Colluvium, sandy, CLAY , brown with medium to high plasticity, boulders up to 60 mm.	
0.35m			Test pit TP TSF 20 terminated at 0.35 m depth with granite bedrock with quartz and calcite inclusions, medium to high strength.	
0.5				
1.0				
1.5				
2.0				
2.5				
3.0				
3.5				
4.0				
4.5				
5.0				

NOTES:

1. No bulk sample taken.

CONTRACTOR:
MACHINE: New Holland
LOGGED BY: JLF
CHECKED BY:

DATE EXCAVATED: 1/07/2009
DATE PROFILED: 1/07/2009
EXCAVATION SIZE: 3 x 0.8 m

NORTHING: 7715947.2 m
EASTING: 438726.9 m
ELEVATION: m

Knight Piesold CONSULTING

Knight Piesold Pty Limited
A.C.N. 001 040 419
Level 3, 46 Ventnor Avenue
WEST PERTH WA 6005
Australia

Rocklands
CuDeco
Queensland
Australia

TEST PIT NO.: TP TSF 21

Sheet 1 of 1

JOB: PE801-00089

DEPTH (m)	USC	GRAPHIC LOG	MATERIAL DESCRIPTION	SAMPLE TYPE
0.0	GC		0.1m Colluvium, GRAVEL , with trace fines, very bouldery. Test pit TP TSF 21 terminated at 0.1 m depth with granite bedrock, medium to high strength with distinct to slightly weathering.	
0.5				
1.0				
1.5				
2.0				
2.5				
3.0				
3.5				
4.0				
4.5				
5.0				

NOTES:

1. No bulk sample taken

CONTRACTOR:
MACHINE: New Holland
LOGGED BY: JLF
CHECKED BY:

DATE EXCAVATED: 1/07/2009
DATE PROFILED: 1/07/2009
EXCAVATION SIZE: 3 x 0.8 m

NORTHING: 7715722.6 m
EASTING: 437971.7 m
ELEVATION: m

Knight Piesold CONSULTING

Knight Piesold Pty Limited
A.C.N. 001 040 419
Level 3, 46 Ventnor Avenue
WEST PERTH WA 6005
Australia

Rocklands
CuDeco
Queensland
Australia

TEST PIT NO.: TP TSF 23

Sheet 1 of 1

JOB: PE801-00089

DEPTH (m)	USC	GRAPHIC LOG	MATERIAL DESCRIPTION	SAMPLE TYPE
0.0	CI		Alluvium, gravelly, CLAY , brown with white, medium to high plasticity, some boulders up to 70 mm.	
0.3	SC		Residual soil, clayey, SAND , brown / grey with trace gravel.	
0.35			Test pit TP TSF 23 terminated at 0.35 m depth with sandstone bedrock with quartz and calcite inclusions.	
0.5				
1.0				
1.5				
2.0				
2.5				
3.0				
3.5				
4.0				
4.5				
5.0				

NOTES:

1. No bulk sample taken

CONTRACTOR:
MACHINE: New Holland
LOGGED BY: JLF
CHECKED BY:

DATE EXCAVATED: 1/07/2009
DATE PROFILED: 1/07/2009
EXCAVATION SIZE: 3 x 0.8 m

NORTHING: 7715752.1 m
EASTING: 438566.9 m
ELEVATION: m

Knight Piesold CONSULTING

Knight Piesold Pty Limited
A.C.N. 001 040 419
Level 3, 46 Ventnor Avenue
WEST PERTH WA 6005
Australia

Rocklands
CuDeco
Queensland
Australia

TEST PIT NO.: TP TSF 25

Sheet 1 of 1

JOB: PE801-00089

DEPTH (m)	USC	GRAPHIC LOG	MATERIAL DESCRIPTION	SAMPLE TYPE
0.0	CI		Colluvium, sandy, CLAY , low plasticity, brown, trace gravel.	
	CI		Residual soil, silty, CLAY , medium plasticity, brown / white, bouldery.	
0.5			0.5m SANDSTONE , extremely weathered, highly fractured sandstone with residual clayey sand throughout, grey in colour.	
1.0				
1.5			1.6m Test pit TP TSF 25 terminated at 1.6 m depth with sandstone bedrock, distinctly weathered and fractured, grey in colour.	
2.0				
2.5				
3.0				
3.5				
4.0				
4.5				
5.0				

NOTES:

1. No bulk sample taken.

CONTRACTOR:
MACHINE: New Holland
LOGGED BY: JLF
CHECKED BY:

DATE EXCAVATED: 2/07/2009
DATE PROFILED: 2/07/2009
EXCAVATION SIZE: 3 x 0.8 m

NORTHING: 7715854 m
EASTING: 439221.7 m
ELEVATION: m

Knight Piesold CONSULTING

Knight Piesold Pty Limited
A.C.N. 001 040 419
Level 3, 46 Ventnor Avenue
WEST PERTH WA 6005
Australia

Rocklands
CuDeco
Queensland
Australia

TEST PIT NO.: TP TSF 26

Sheet 1 of 1

JOB: PE801-00089

DEPTH (m)	USC	GRAPHIC LOG	MATERIAL DESCRIPTION	SAMPLE TYPE
0.0	SW		Alluvium, gravelly, SAND , with trace fines, brown with grey, cobbles 3 - 20 mm.	
0.5				
1.0	CL		1m Alluvium, silty, sandy, CLAY , medium plasticity, brown white mottled.	
1.5				
2.0	SC		2m Residual soil, clayey, SAND , brown with grey, bouldery.	
2.2			2.2m Test pit TP TSF 26 terminated at 2.2 m depth with sandstone bedrock, fractured and distinctly weathered with low to medium strength.	
2.5				
3.0				
3.5				
4.0				
4.5				
5.0				

NOTES:

1. No bulk sample taken

CONTRACTOR:
MACHINE: New Holland
LOGGED BY: JLF
CHECKED BY:

DATE EXCAVATED: 1/07/2009
DATE PROFILED: 1/07/2009
EXCAVATION SIZE: 3 x 0.8 m

NORTHING: 7715549.2 m
EASTING: 438310.4 m
ELEVATION: m

Knight Piesold CONSULTING

Knight Piesold Pty Limited
A.C.N. 001 040 419
Level 3, 46 Ventnor Avenue
WEST PERTH WA 6005
Australia

Rocklands
CuDeco
Queensland
Australia

TEST PIT NO.: TP TSF 27

Sheet 1 of 1

JOB: PE801-00089

DEPTH (m)	USC	GRAPHIC LOG	MATERIAL DESCRIPTION	SAMPLE TYPE
0.0			0m SANDSTONE outcrop, distinctly weathered at surface with medium to high strength. Test pit TP TSF 27 terminated at 0.0 m depth.	
0.5				
1.0				
1.5				
2.0				
2.5				
3.0				
3.5				
4.0				
4.5				
5.0				

NOTES:

1. No bulk sample taken

CONTRACTOR:
MACHINE: New Holland
LOGGED BY: JLF
CHECKED BY:

DATE EXCAVATED: 1/07/2009
DATE PROFILED: 1/07/2009
EXCAVATION SIZE: 3 x 0.8 m

NORTHING: 7715579.5 m
EASTING: 438551 m
ELEVATION: m

Knight Piesold CONSULTING

Knight Piesold Pty Limited
A.C.N. 001 040 419
Level 3, 46 Ventnor Avenue
WEST PERTH WA 6005
Australia

Rocklands
CuDeco
Queensland
Australia

TEST PIT NO.: TP TSF 29

Sheet 1 of 1

JOB: PE801-00089

DEPTH (m)	USC	GRAPHIC LOG	MATERIAL DESCRIPTION	SAMPLE TYPE
0.0	CL		Colluvium, sandy, CLAY , medium plasticity, brown.	
	CL		0.3m Residual soil, silty, CLAY , medium plasticity, brown / white, bouldery.	
0.5			0.5m SANDSTONE , extremely weathered, highly fractured sandstone with residual clayey sand throughout, fractures, grey in colour.	
			0.7m Test pit TP TSF 29 terminated at 0.7 m depth with sandstone bedrock of medium to high strength.	
1.0				
1.5				
2.0				
2.5				
3.0				
3.5				
4.0				
4.5				
5.0				

NOTES:

1. No bulk sample taken.

CONTRACTOR:
MACHINE: New Holland
LOGGED BY: JLF
CHECKED BY:

DATE EXCAVATED: 2/07/2009
DATE PROFILED: 2/07/2009
EXCAVATION SIZE: 3 x 0.8 m

NORTHING: 7715757.9 m
EASTING: 439142.4 m
ELEVATION: m

Knight Piesold CONSULTING

Knight Piesold Pty Limited
A.C.N. 001 040 419
Level 3, 46 Ventnor Avenue
WEST PERTH WA 6005
Australia

Rocklands
CuDeco
Queensland
Australia

TEST PIT NO.: TP TSF 30

Sheet 1 of 1

JOB: PE801-00089

DEPTH (m)	USC	GRAPHIC LOG	MATERIAL DESCRIPTION	SAMPLE TYPE
0.0	CL		Alluvium, sandy, CLAY , medium plasticity, brown / red with trace gravel (up to 30 mm).	
0.5	SC		0.5m Alluvium, clayey, SAND , brown with angular cobbles throughout.	
0.8			0.8m SANDSTONE , extremely weathered and highly fractured with residual clayey sand throughout.	
1.0			1.2m Test pit TP TSF 30 terminated at 1.2 m depth with sandstone, grey with medium to high strength.	
1.5				
2.0				
2.5				
3.0				
3.5				
4.0				
4.5				
5.0				

NOTES:

1. No bulk sample taken.

CONTRACTOR:
MACHINE: New Holland
LOGGED BY: JLF
CHECKED BY:

DATE EXCAVATED: 2/07/2009
DATE PROFILED: 2/07/2009
EXCAVATION SIZE: 3 x 0.8 m

NORTHING: 7715375.6 m
EASTING: 438557.1 m
ELEVATION: m

Knight Piesold CONSULTING

Knight Piesold Pty Limited
A.C.N. 001 040 419
Level 3, 46 Ventnor Avenue
WEST PERTH WA 6005
Australia

Rocklands
CuDeco
Queensland
Australia

TEST PIT NO.: TP TSF 31

Sheet 1 of 1

JOB: PE801-00089

DEPTH (m)	USC	GRAPHIC LOG	MATERIAL DESCRIPTION	SAMPLE TYPE
0.0	CL		Colluvium, sandy, CLAY , medium plasticity, brown, trace gravels.	
0.25	SC		Colluvium, clayey, sand, brown with angular cobbles and boulders throughout.	
0.65			Test pit TP TSF 31 terminated at 0.65 m depth with sandstone, grey with medium strength.	
1.0				
1.5				
2.0				
2.5				
3.0				
3.5				
4.0				
4.5				
5.0				

NOTES:

1. No bulk sample taken.

CONTRACTOR:
MACHINE: New Holland
LOGGED BY: JLF
CHECKED BY:

DATE EXCAVATED: 2/07/2009
DATE PROFILED: 2/07/2009
EXCAVATION SIZE: 3 x 0.8 m

NORTHING: 7715369.3 m
EASTING: 438739 m
ELEVATION: m

Knight Piesold CONSULTING

Knight Piesold Pty Limited
A.C.N. 001 040 419
Level 3, 46 Ventnor Avenue
WEST PERTH WA 6005
Australia

Rocklands
CuDeco
Queensland
Australia

TEST PIT NO.: TP TSF 32

Sheet 1 of 1

JOB: PE801-00089

DEPTH (m)	USC	GRAPHIC LOG	MATERIAL DESCRIPTION	SAMPLE TYPE
0.0	OL		Colluvium, sandy, SILT , dark brown with grey, roots and organics present.	
0.3	CL		Colluvium, sandy, CLAY , medium plasticity, brown / red with trace gravel.	
0.6	SC		Residual soil, clayey, SAND , brown / grey with angular sandstone (10 - 50 mm), throughout.	
0.9			Test pit TP TSF 32 terminated at 0.9 m depth with sandstone bedrock, grey with medium to high strength.	
1.0				
1.5				
2.0				
2.5				
3.0				
3.5				
4.0				
4.5				
5.0				

NOTES:

1. No bulk sample taken.

CONTRACTOR:
MACHINE: New Holland
LOGGED BY: JLF
CHECKED BY:

DATE EXCAVATED: 2/07/2009
DATE PROFILED: 2/07/2009
EXCAVATION SIZE: 3 x 0.8 m

NORTHING: 7715578.2 m
EASTING: 439029.2 m
ELEVATION: m

Knight Piesold CONSULTING

Knight Piesold Pty Limited
A.C.N. 001 040 419
Level 3, 46 Ventnor Avenue
WEST PERTH WA 6005
Australia

Rocklands
CuDeco
Queensland
Australia

TEST PIT NO.: TP TSF 33

Sheet 1 of 1

JOB: PE801-00089

DEPTH (m)	USC	GRAPHIC LOG	MATERIAL DESCRIPTION	SAMPLE TYPE
0.0	GC		0.1m Colluvium, sandy, GRAVEL , brown / grey, bouldery. Test pit TP TSF 33 terminated at 0.1 m depth with sandstone, distinctly weathered and exposed at surface.	
0.5				
1.0				
1.5				
2.0				
2.5				
3.0				
3.5				
4.0				
4.5				
5.0				

NOTES:

1. No bulk sample taken.

CONTRACTOR:
MACHINE: New Holland
LOGGED BY: JLF
CHECKED BY:

DATE EXCAVATED: 2/07/2009
DATE PROFILED: 2/07/2009
EXCAVATION SIZE: 3 x 0.8 m

NORTHING: 7715611.8 m
EASTING: 439239.7 m
ELEVATION: m

Knight Piesold CONSULTING


Knight Piesold Pty Limited
A.C.N. 001 040 419
Level 3, 46 Ventnor Avenue
WEST PERTH WA 6005
Australia

Rocklands
CuDeco
Queensland
Australia

TEST PIT NO.: TP WH 01

Sheet 1 of 1

JOB: PE801-00089

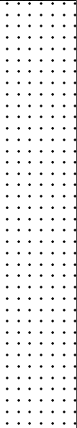DEPTH (m)	USC	GRAPHIC LOG	MATERIAL DESCRIPTION	SAMPLE TYPE
0.0	CL		Colluvium, sandy, CLAY , medium plasticity, brown.	
0.5			0.4m SANDSTONE , extremely weathered and highly fractured, low strength sandstone, grey / white.	
1.0				
1.5				
2.0				
2.5			2.3m Test pit TP WH 01 terminated at 2.3 m depth with sandstone, distinctly weathered with medium strength, grey.	
3.0				
3.5				
4.0				
4.5				
5.0				

NOTES:

1. No bulk sample taken.

CONTRACTOR:
MACHINE: New Holland
LOGGED BY: JLF
CHECKED BY:

DATE EXCAVATED: 4/07/2009
DATE PROFILED: 4/07/2009
EXCAVATION SIZE: 3 x 0.8 m

NORTHING: 7714914.7 m
EASTING: 433246.6 m
ELEVATION: m

Knight Piesold CONSULTING

Knight Piesold Pty Limited
A.C.N. 001 040 419
Level 3, 46 Ventnor Avenue
WEST PERTH WA 6005
Australia

Rocklands
CuDeco
Queensland
Australia

TEST PIT NO.: TP WH 02

Sheet 1 of 1

JOB: PE801-00089

DEPTH (m)	USC	GRAPHIC LOG	MATERIAL DESCRIPTION	SAMPLE TYPE
0.0	CL		Alluvium, sandy, CLAY , medium plasticity, brown.	
	CL		0.2m Alluvium, silty, CLAY , medium plasticity, brown / white, trace sand.	
0.5				
			0.7m SANDSTONE , extremely weathered, fractured with low strength and residual sands and clays throughout.	
1.0				
1.5				
2.0			2m Test pit TP WH 02 terminated at 2.0 m depth with sandstone, distinctly weathered, grey, medium strength and fracturing.	
2.5				
3.0				
3.5				
4.0				
4.5				
5.0				
				

NOTES:

1. No bulk sample taken.

CONTRACTOR:
MACHINE: New Holland
LOGGED BY: JLF
CHECKED BY:

DATE EXCAVATED: 4/07/2009
DATE PROFILED: 4/07/2009
EXCAVATION SIZE: 3 x 0.8 m

NORTHING: 7714936.8 m
EASTING: 433466.1 m
ELEVATION: m

Knight Piesold CONSULTING

Knight Piesold Pty Limited
A.C.N. 001 040 419
Level 3, 46 Ventnor Avenue
WEST PERTH WA 6005
Australia

Rocklands
CuDeco
Queensland
Australia

TEST PIT NO.: TP WH 03

Sheet 1 of 1

JOB: PE801-00089

DEPTH (m)	USC	GRAPHIC LOG	MATERIAL DESCRIPTION	SAMPLE TYPE
0.0	OL		Colluvium, sandy, SILT , dark brown / black with trace gravel, some roots and grasses.	
0.2	CL		Colluvium, silty, CLAY , with trace sand, medium plasticity, grey / white, very bouldery, with large high strength rocks encountered at ~0.5 m.	
0.5				
1.0				
1.5				
2.0				
2.3			Test pit TP WH 03 end of reach at 2.3 m depth.	
2.5				
3.0				
3.5				
4.0				
4.5				
5.0				

NOTES:

1. No bulk sample taken.

CONTRACTOR:
MACHINE: New Holland
LOGGED BY: JLF
CHECKED BY:

DATE EXCAVATED: 4/07/2009
DATE PROFILED: 4/07/2009
EXCAVATION SIZE: 3 x 0.8 m

NORTHING: 7715075.3 m
EASTING: 433668 m
ELEVATION: m

Knight Piesold CONSULTING


Knight Piesold Pty Limited
A.C.N. 001 040 419
Level 3, 46 Ventnor Avenue
WEST PERTH WA 6005
Australia

Rocklands
CuDeco
Queensland
Australia

TEST PIT NO.: TP WH 04

Sheet 1 of 1

JOB: PE801-00089

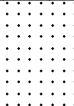DEPTH (m)	USC	GRAPHIC LOG	MATERIAL DESCRIPTION	SAMPLE TYPE
0.0	SP		Colluvium, gravelly, SAND , with trace fines, brown / grey in colour.	
0.3m			SANDSTONE , extremely weathered and highly fractured with low strength, grey in colour with residual sands and clays throughout fractures.	
0.5				
0.8m			Test pit TP WH 04 terminated at 0.8 m depth with sandstone, distinctly weathered with medium strength, grey.	
1.0				
1.5				
2.0				
2.5				
3.0				
3.5				
4.0				
4.5				
5.0				

NOTES:

1. No bulk sample taken.

CONTRACTOR:
MACHINE: New Holland
LOGGED BY: JLF
CHECKED BY:

DATE EXCAVATED: 3/07/2009
DATE PROFILED: 3/07/2009
EXCAVATION SIZE: 3 x 0.8 m

NORTHING: 7715482.6 m
EASTING: 433474.9 m
ELEVATION: m

Knight Piesold CONSULTING


Knight Piesold Pty Limited
A.C.N. 001 040 419
Level 3, 46 Ventnor Avenue
WEST PERTH WA 6005
Australia

Rocklands
CuDeco
Queensland
Australia

TEST PIT NO.: TP WH 05

Sheet 1 of 1

JOB: PE801-00089

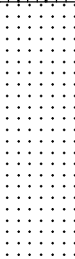DEPTH (m)	USC	GRAPHIC LOG	MATERIAL DESCRIPTION	SAMPLE TYPE
0.0	OL		Colluvium, sandy, SILT , dark brown / black with trace gravel, some roots and grasses.	
0.2m			SANDSTONE , extremely weathered, low strength sandstone, grey in colour becoming distinctly weathered, medium strength sandstone near bottom, fractured throughout.	
0.5				
1.0				
1.4m			Test pit TP WH 05 refusal at 1.4 m depth.	
1.5				
2.0				
2.5				
3.0				
3.5				
4.0				
4.5				
5.0				

NOTES:

1. No bulk sample taken.

CONTRACTOR:
MACHINE: New Holland
LOGGED BY: JLF
CHECKED BY:

DATE EXCAVATED: 3/07/2009
DATE PROFILED: 3/07/2009
EXCAVATION SIZE: 3 x 0.8 m

NORTHING: 7714322.4 m
EASTING: 434386.9 m
ELEVATION: m

Knight Piesold CONSULTING

Knight Piesold Pty Limited
A.C.N. 001 040 419
Level 3, 46 Ventnor Avenue
WEST PERTH WA 6005
Australia

Rocklands
CuDeco
Queensland
Australia

TEST PIT NO.: TP WH 06

Sheet 1 of 1

JOB: PE801-00089

DEPTH (m)	USC	GRAPHIC LOG	MATERIAL DESCRIPTION	SAMPLE TYPE
0.0	CI		Alluvium, sandy, gravelly, CLAY , low to medium plasticity, brown.	
0.5	SC		0.5m Residual soil, clayey, SAND , with trace gravel, bouldery, brown / grey.	
1.0			1m SANDSTONE , extremely weathered, highly fractured with low strength, grey / white.	
1.5				
2.0				
2.5				
2.7			2.7m Test pit TP WH 06 terminated at 2.7 m depth with sandstone, distinctly weathered, fractured with medium strength, grey in colour.	
3.0				
3.5				
4.0				
4.5				
5.0				

NOTES:

1. No bulk sample taken.

CONTRACTOR:
MACHINE: New Holland
LOGGED BY: JLF
CHECKED BY:

DATE EXCAVATED: 3/07/2009
DATE PROFILED: 3/07/2009
EXCAVATION SIZE: 3 x 0.8 m

NORTHING: 7714370.9 m
EASTING: 434594.4 m
ELEVATION: m

Knight Piesold CONSULTING


Knight Piesold Pty Limited
A.C.N. 001 040 419
Level 3, 46 Ventnor Avenue
WEST PERTH WA 6005
Australia

Rocklands
CuDeco
Queensland
Australia

TEST PIT NO.: TP WH 07

Sheet 1 of 1

JOB: PE801-00089

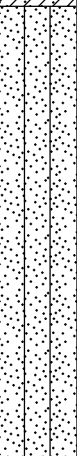DEPTH (m)	USC	GRAPHIC LOG	MATERIAL DESCRIPTION	SAMPLE TYPE
0.0	CI		Alluvium, sandy, CLAY , with trace gravel, low to medium plasticity, brown.	
0.5	SC		0.4m Alluvium, silty, clayey, SAND , with trace gravel, brown / grey.	
1.0				
1.5				
2.0				
2.5			2.4m Test pit TP WH 07 end of reach at 2.4 m depth.	
3.0				
3.5				
4.0				
4.5				
5.0				

NOTES:

1. No bulk sample taken.

CONTRACTOR:
MACHINE: New Holland
LOGGED BY: JLF
CHECKED BY:

DATE EXCAVATED: 3/07/2009
DATE PROFILED: 3/07/2009
EXCAVATION SIZE: 3 x 0.8 m

NORTHING: 7714711.4 m
EASTING: 434327.6 m
ELEVATION: m

Knight Piesold CONSULTING

Knight Piesold Pty Limited
A.C.N. 001 040 419
Level 3, 46 Ventnor Avenue
WEST PERTH WA 6005
Australia

Rocklands
CuDeco
Queensland
Australia

TEST PIT NO.: TP WH 09

Sheet 1 of 1

JOB: PE801-00089

DEPTH (m)	USC	GRAPHIC LOG	MATERIAL DESCRIPTION	SAMPLE TYPE
0.0	CI		Colluvium, sandy, CLAY , with trace gravel, low to medium plasticity, brown.	
	SM		0.3m Residual soil, silty, SAND , grey / brown, becoming <u>slightly moist</u> , near bottom.	
0.5			0.5m SANDSTONE , extremely weathered grey / brown with low strength and fracturing throughout.	
1.0				
1.5				
1.7			1.7m Test pit TP WH 09 terminated at 1.7 m depth with sandstone, distinctly weathered, grey with medium strength and fracturing.	
2.0				
2.5				
3.0				
3.5				
4.0				
4.5				
5.0				

NOTES:

1. No bulk sample taken.

CONTRACTOR:
MACHINE: New Holland
LOGGED BY: JLF
CHECKED BY:

DATE EXCAVATED: 3/07/2009
DATE PROFILED: 3/07/2009
EXCAVATION SIZE: 3 x 0.8 m

NORTHING: 7714711.4 m
EASTING: 434327.6 m
ELEVATION: m

APPENDIX C

Permeability Tests

FALLING HEAD PERMEABILITY TEST

PROJECT:	Rocklands	JOB NUMBER:	PE801-00089	CLIENT:	Cudeco
Borehole ID:	BH-TSF-06	Depth (m):	16.05	Borehole Ø (cm):	10.00
Casing Ø (cm):	9.00	Casing Stickup (m):	0.00	Casing Length (m):	0.00
Initial WL (m):	N/A	Assumed WL (m)	21.05		

[illegible]



Conducted by: Tim Rowles

Date Conducted: 15/07/2009 to 17/07/2009

FALLING HEAD PERMEABILITY TEST (Hoek & Brown)


PROJECT:	Rocklands	JOB NUMBER:	PE801-00089	CLIENT:	Cudeco
Borehole ID:	BH-TSF-06	Depth (m):	16.05	Borehole Ø (cm):	10.00
Casing Ø (cm):	9.00	Casing Stickup (m):	0.00	Casing Length (m):	0.00
Initial WL (m):	N/A	Assumed WL (m)	21.05	Shape Function (F)	Type C

Date / Time	Time (Sec)	Depth (m)	Head (m)	Fall (mm/hr)
15/07/09 12:05	0	0.150	20.90	
15/07/09 12:06	60	0.290	20.76	8400.00
15/07/09 12:07	120	0.370	20.68	4800.00
15/07/09 12:08	180	0.420	20.63	3000.00
15/07/09 12:09	240	0.460	20.59	2400.00
15/07/09 12:10	300	0.490	20.56	1800.00
15/07/09 12:11	360	0.500	20.55	600.00
15/07/09 12:12	420	0.510	20.54	600.00
15/07/09 12:13	480	0.520	20.53	600.00
15/07/09 12:14	540	0.530	20.52	600.00
15/07/09 12:15	600	0.535	20.52	300.00
15/07/09 12:17	720	0.550	20.50	450.00
15/07/09 12:19	841	0.555	20.50	148.76
15/07/09 12:21	961	0.560	20.49	150.00
15/07/09 12:25	1201	0.565	20.49	75.00
15/07/09 12:30	1500	0.570	20.48	60.20
15/07/09 12:40	2100	0.580	20.47	60.00
15/07/09 12:50	2700	0.590	20.46	60.00
15/07/09 13:05	3600	0.595	20.46	20.00
15/07/09 13:50	6300	0.625	20.43	40.00
15/07/09 14:05	7200	0.640	20.41	60.00
15/07/09 15:05	10800	0.660	20.39	20.00
15/07/09 16:09	14640	0.690	20.36	28.13
15/07/09 17:21	18960	0.715	20.34	20.83
16/07/09 7:15	69000	0.980	20.07	19.06
16/07/09 9:21	76560	1.030	20.02	23.81
16/07/09 10:08	79380	1.045	20.01	19.15
16/07/09 11:55	85800	1.080	19.97	19.63
16/07/09 12:54	89340	1.095	19.96	15.25
16/07/09 15:05	97200	1.140	19.91	20.61
17/07/09 7:05	154800	1.410	19.64	16.88

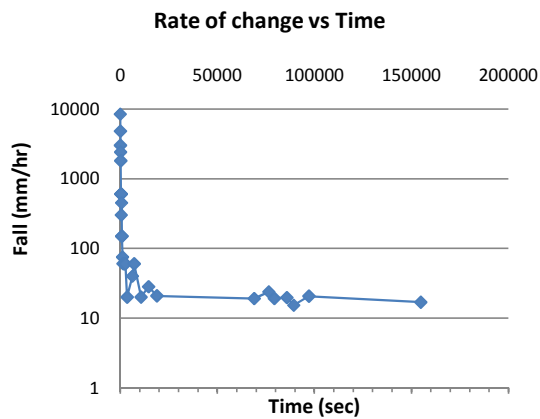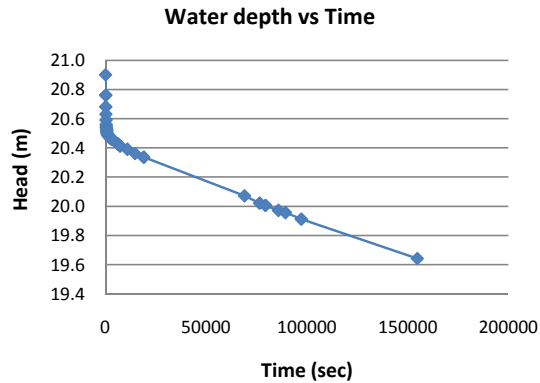


$$k = \frac{A}{F(t_2 - t_1)} \cdot \text{Loge} \frac{H_1}{H_2}$$

Permeability **1.3E-10 m/s**

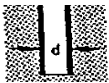


Type A Casing flush with end of borehole in soil or rock of uniform permeability. Inside diameter of casing = d (cm)

$$F = 2.75d$$

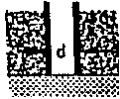


Type B Casing flush with boundary between impermeable strata. Inside diameter of casing = d (cm)

$$F = 2.0d$$

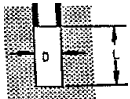

Type C Borehole extended a distance L beyond the end of casing and borehole diameter is D (cm)

$$F = \frac{2\pi L}{\text{Loge}(1L/D)}$$

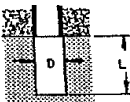

Type D Borehole extended a distance L beyond the end of casing which is flush with an impermeable boundary and borehole diameter is D (cm)

$$F = \frac{2\pi L}{\text{Loge}(1L/D)}$$



FALLING HEAD PERMEABILITY TEST

PROJECT:	Rocklands	JOB NUMBER:	PE801-00089	CLIENT:	Cudeco
Borehole ID:	BH-TSF-07	Depth (m):	14.80	Borehole Ø (cm):	10.00
Casing Ø (cm):	9.00	Casing Stickup (m):	0.23	Casing Length (m):	2.00
Initial WL (m):	N/A	Assumed WL (m)	19.80		

[illegible]


FALLING HEAD PERMEABILITY TEST (Hoek & Brown)

PROJECT:	<i>Rocklands</i>	JOB NUMBER:	<i>PE801-00089</i>	CLIENT:	<i>Cudeco</i>
Borehole ID:	<i>BH-TSF-07</i>	Depth (m):	<i>14.80</i>	Borehole Ø (cm):	<i>10.00</i>
Casing Ø (cm):	<i>9.00</i>	Casing Stickup (m):	<i>0.23</i>	Casing Length (m):	<i>2.00</i>
Initial WL (m):	<i>N/A</i>	Assumed WL (m)	<i>19.80</i>	Shape Function (F)	<i>Type C</i>

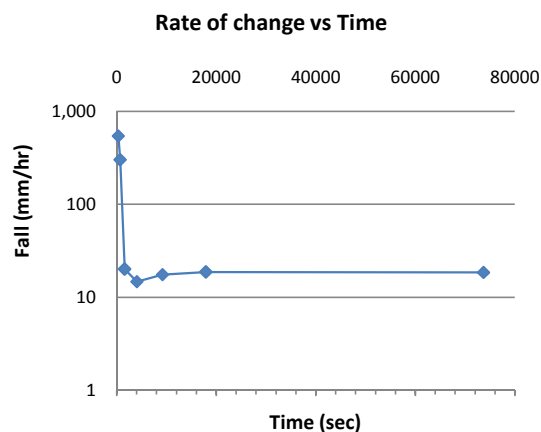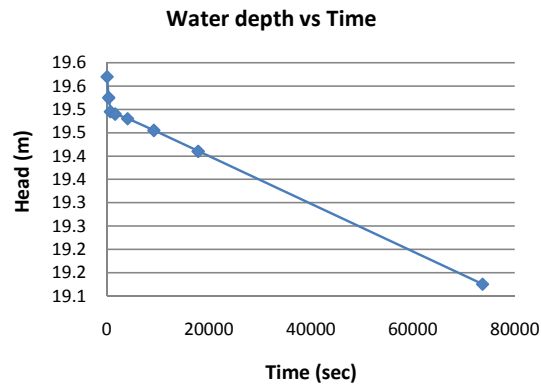
[illegible]

$$k = \frac{A}{F(t_2 - t_1)} \cdot \text{Loge} \frac{H_1}{H_2}$$


Permeability	1.1E-10 m/s
---------------------	--------------------

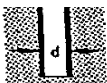


Type A	Casing flush with end of borehole in soil or rock of uniform permeability. Inside diameter of casing = d (cm)	F = 2.75d
--------	---	-----------

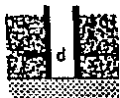

Type B	Casing flush with boundary between impermeable strata. Inside diameter of casing = d (cm)	F = 2.0d
--------	---	----------

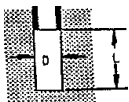

Type C	Borehole extended a distance L beyond the end of casing and borehole diameter is D (cm)	$F = \frac{2\pi L}{\log_e(1L/D)}$
--------	---	-----------------------------------

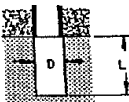

Type D	Borehole extended a distance L beyond the end of casing which is flush with an impermeable boundry and borehole diameter is D (cm)	$F = \frac{2\pi L}{\log_e(1L/D)}$
--------	--	-----------------------------------

APPENDIX D

Settlement Analysis

ROCKLANDS GROUP COPPER PROJECT
Plant Site Settlement Estimates

Version: 3.2

Soil Profile Elasticity:

Depth of base of layer below NGL						Consistency / Strength		Description	Et Minimum [MPa]	Et Expected [MPa]	Et Maximum [MPa]
Primary Crusher	SAG Mill	Stockpile	Flotation	CIL Tanks	(m)						
BH-PS-S01	BH-PS-S04	BH-PS-S02	BH-PS-S03	BH-PS-S03							
1.3	1.1	1.3	0.2	0.2				Colluvial clay	15	20	30
1.3	1.4	1.3	0.2	0.2				Colluvial gravel	20	30	40
2.0	3.9	1.9	3.8	3.8				Saprolite, RS/XW	30	40	50
3.6	5.4	7.8	11.8	11.8				Saprock, DW	500	750	1000
6.1	9.3	9.5	13	13				Bedrock, SW	1000	2500	4000
100.0	19.3	11.8	14.5	14.5				Bedrock, FR	5000	7500	10000

Estimated Settlements:

No mitigation measures

Least Compressible Case

Assumed dimensions and pressures

Structure	Footings Size					Depth below NGL [m]	Bearing Pressure [kPa]	Footing	ks [kPa/m]	Settlement			Soil Profile Analysed						
	L	x	B [m]	x	D					Individual [mm]	Interaction [mm]	Total [mm]	Differential [mm]	Closest Hole	Depth to base of layer below FGL				
															Es [MPa] for Layer.				
Primary Crusher ROM height, m	12	100.0 12.0	x @	50.0 20.0	kN/m3	0.0 kPa	240 240	Vault assumed flexible Loaded by fill around vault.	1.1E+04	22	22	7	BH-PS-S04 Settlement	1.1 30 8	1.4 40 2	3.9 50 11	5.4 1000 0	9.3 4000 0	100.0 10000 1
Primary Crusher (edge) ROM height, m	12	100.0 12.0	x @	50.0 20.0	kN/m3	0.0 kPa	240 240	Vault assumed flexible Loaded by fill around vault.	2.2E+04	11	11	7	BH-PS-S04 Settlement	1.1 30 4	1.4 40 1	3.9 50 5	5.4 1000 0	9.3 4000 0	100.0 10000 1
Mill Expect differential foundation pressure.		10.0	x	8.0		1.0 kPa	180 180	Assumed single flexible raft.	4.0E+04	4	4		BH-PS-S02 Settlement	1.3 30 1.6	1.3 40 0.0	1.9 50 2.0	7.8 1000 0.8	9.5 4000 0.0	100.0 10000 0.0
Mill (edge) Expect differential foundation pressure.		10.0	x	8.0		1.0 kPa	180 180	As above but edge of footing	7.7E+04	2	2	4	BH-PS-S02 Settlement	1.3 30 1	1.3 40 0	1.9 50 1	7.8 1000 0	9.5 4000 0	100.0 10000 0
Stockpile Height		Diam.		64		0.5 kPa	270 270	One spread footing Flexible	2.2E+04	12	12	6	BH-PS-S02 Settlement	1.3 30 6	1.3 40 0	1.9 50 3	7.8 1000 1	9.5 4000 0	100.0 10000 1
Acid Leach Tanks		Diam.	x	7.5		0.0 kPa	150	Assume circular strip footings.	2.9E+04	5	5	3	BH-PS-S03 Settlement	0.2 30 0	0.2 40 0	3.8 50 4	11.8 1000 0	13.0 4000 0	100.0 10000 0

Notes:

- Individual settlement is for one of the structure in isolation and includes an assessment of structure stiffness.
- Interactive settlement is the additional settlement of this structure that results from adjacent structures.
- Total settlement is the combined maximum total settlement of the structure(s).
- Differential settlement is the maximum difference in settlement from one part of the structure to another. This includes an assessment of the differential due to load and differential foundation materials.
- NGL = Natural Ground Level. FGL = Final Ground Level.

Soil Profile Elasticity:

Depth of base of layer below NGL						Consistency / Strength		Description	Et Minimum [MPa]	Et Expected [MPa]	Et Maximum [MPa]
(m)	Primary Crusher	SAG Mill	Stockpile	Flotation	CIL Tanks						
BH-PS-S01 1.3	BH-PS-S04 1.1	BH-PS-S02 1.3	BH-PS-S02 1.3	BH-PS-S03 0.2	BH-PS-S03 0.2	Firm/Stiff			15	20	30
1.3	1.4	1.3	1.3	0.2	0.2	Medium Dense/Dense			20	30	40
2.0	3.9	1.9	1.9	3.8	3.8	Stiff to very stiff/hard			30	40	50
3.6	5.4	7.8	7.8	11.8	11.8	Low to Medium			500	750	1000
6.1	9.3	9.5	9.5	13	13	Medium to High			1000	2500	4000
100.0	19.3	11.8	11.8	14.5	14.5	High to Very High			5000	7500	10000

Estimated Settlements:

Most Compressible Case No mitigation measures Assumed dimensions and pressures

Structure	Footings Size					Depth below NGL [m]	Bearing Pressure [kPa]	Footing	ks [kPa/m]	Settlement			Soil Profile Analysed							
	L	x	B [m]	x	D					Individual [mm]	Interaction [mm]	Total [mm]	Differential [mm]	Closest Hole	Depth to base of layer below FGL					
															Es [MPa] for Layer.					
Primary Crusher ROM height, m 12	100.0 12.0	x @	50.0 20.0	kN/m3		0.0 kPa	240 240	Vault assumed flexible Loaded by fill around vault.	5.9E+03	41		41		BH-PS-S04 Settlement	1.1 15 15	1.4 20 4	3.9 30 18	5.4 500 1	9.3 1000 2	100.0 5000
	Primary Crusher (edge) ROM height, m 12	100.0 12.0	x @	50.0 20.0	kN/m3	0.0 kPa	240 240	Vault assumed flexible Loaded by fill around vault.	1.2E+04	21	14	21		BH-PS-S04 Settlement	1.1 15 8	1.4 20 2	3.9 30 9	5.4 500 0	9.3 1000 0	100.0 5000
Mill Expect differential foundation pressure.	10.0	x	8.0			1.0 kPa	180 180	Assumed single flexible raft.	2.2E+04	8	8			BH-PS-S02 Settlement	1.3 15 3.2	1.3 20 0.0	1.9 30 3.3	7.8 500 1.6	9.5 1000 0.1	100.0 5000
	Mill (edge) Expect differential foundation pressure.	10.0	x	8.0		1.0 kPa	180 180	As above but edge of footing	4.1E+04	4	7	4		BH-PS-S02 Settlement	1.3 15 2	1.3 20 0	1.9 30 2	7.8 500 1	9.5 1000 0	100.0 5000
Stockpile Height	Diam.		64			0.5 kPa	270 270	One spread footing Flexible	1.2E+04	23	12	23		BH-PS-S02 Settlement	1.3 15 13	1.3 20 0	1.9 30 5	7.8 500 3	9.5 1000 0	100.0 5000
Acid Leach Tanks	Diam.	x	7.5			0.0 kPa	150	Assume circular strip footings.	1.7E+04	9	6	18		BH-PS-S03 Settlement	0.2 15	0.2 20 0	3.8 30 7	11.8 500 0	13.0 1000 0	100.0 5000

Notes:

- Individual settlement is for one of the structure in isolation and includes an assessment of structure stiffness.
- Interactive settlement is the additional settlement of this structure that results from adjacent structures.
- Total settlement is the combined maximum total settlement of the structure(s).
- Differential settlement is the maximum difference in settlement from one part of the structure to another. This includes an assessment of the differential due to load and differential foundation materials.
- NGL = Natural Ground Level. FGL = Final Ground Level.

APPENDIX E

Site Photos

**ROCKLANDS GROUP COPPER PROJECT
GEOTECHNICAL SITE INVESTIGATION
BOREHOLE CORE PHOTOS**



Plate 1: Borehole DC 01 –0.0 to 3.05 m depth.



Plate 2: Borehole DC01 –3.05 to 6.24 m depth.

A photograph showing a vertical stack of white plastic trays, each containing a geological sample. The samples are wrapped in clear plastic. Some samples are labeled with handwritten numbers on small pieces of paper. The labels include '01.0', '9.50', '7.00', and '2.05'. The samples appear to be different types of rock or sediment, with varying colors and textures.

A photograph of a vertical rack containing several horizontal trays, each holding a long, thin, dark-colored rock sample. The samples are labeled with small yellow tags. The labels include "CMIT 0.05", "CMIT 0.08", "CMIT 0.10", and "CMIT 0.15". The rock samples show varying textures and colors, ranging from dark grey to light brown.

Plate 4: Borehole DC01 – 9.48 to 11.94 m depth.

ROCKLANDS GROUP COPPER PROJECT
GEOTECHNICAL SITE INVESTIGATION
BOREHOLE CORE PHOTOS



Plate 5: Borehole DC 01 –11.94 to 15.35 m depth.



Plate 6: Borehole DC01 –15.35 to 18.36 m depth.

**ROCKLANDS GROUP COPPER PROJECT
GEOTECHNICAL SITE INVESTIGATION
BOREHOLE CORE PHOTOS**



Plate 7: Borehole DC01 – 18.36 to 20.66 m depth.

**ROCKLANDS GROUP COPPER PROJECT
GEOTECHNICAL SITE INVESTIGATION
BOREHOLE CORE PHOTOS**



Plate 1: Borehole DC02 – 0 to 2.22 m depth.

Photo missing

Plate 2: Borehole DC02 – 2.22 to 5.80m depth.

**ROCKLANDS GROUP COPPER PROJECT
GEOTECHNICAL SITE INVESTIGATION
BOREHOLE CORE PHOTOS**



Plate 3: Borehole DC02 – 5.80 to 8.67m depth.



Plate 4: Borehole DC02 – 8.67 to 12.05m depth.

**ROCKLANDS GROUP COPPER PROJECT
GEOTECHNICAL SITE INVESTIGATION
BOREHOLE CORE PHOTOS**



Plate 5: Borehole DC02 – 12.05 to 15.24m depth.



Plate 6: Borehole DC02 – 15.24 to 18.10m depth.

ROCKLANDS GROUP COPPER PROJECT
GEOTECHNICAL SITE INVESTIGATION
BOREHOLE CORE PHOTOS



Plate 7: Borehole DC02 – 18.10 to 20.88m depth.



Plate 8: Borehole DC02 – 20.88 to 22.38 m depth (EOH).

**ROCKLANDS GROUP COPPER PROJECT
GEOTECHNICAL SITE INVESTIGATION
BOREHOLE CORE PHOTOS**



Plate 1: Borehole DC 03 –0.0 to 2.80 m depth.



Plate 2: Borehole DC03 –2.80 to 5.71 m depth.

ROCKLANDS GROUP COPPER PROJECT
GEOTECHNICAL SITE INVESTIGATION
BOREHOLE CORE PHOTOS



Plate 3: Borehole DC03 – 5.71 to 8.80 m depth.



Plate 4: Borehole DC03 – 8.80 to 12.13 m depth.

**ROCKLANDS GROUP COPPER PROJECT
GEOTECHNICAL SITE INVESTIGATION
BOREHOLE CORE PHOTOS**



Plate 5: Borehole DC03 – 12.13 to 15.05 m depth.

**ROCKLANDS GROUP COPPER PROJECT
GEOTECHNICAL SITE INVESTIGATION
BOREHOLE CORE PHOTOS**



Plate 1: Borehole PS S01 –0.0 to 1.30 m depth.



Plate 2: Borehole PS S01 –1.30 to 2.00 m depth.

ROCKLANDS GROUP COPPER PROJECT
GEOTECHNICAL SITE INVESTIGATION
BOREHOLE CORE PHOTOS



Plate 3: Borehole PS S01 – 2.00 to 2.60 m depth.



Plate 4: Borehole PS S01 – 2.60 to 2.80 m depth.

**ROCKLANDS GROUP COPPER PROJECT
GEOTECHNICAL SITE INVESTIGATION
BOREHOLE CORE PHOTOS**



Plate 5: Borehole PS S01 – 2.80 to 3.30 m depth.



Plate 6: Borehole PS S01 – 3.30 to 3.60 m depth.

**ROCKLANDS GROUP COPPER PROJECT
GEOTECHNICAL SITE INVESTIGATION
BOREHOLE CORE PHOTOS**



Plate 7: Borehole PS S01 –3.60 to 3.90 m depth.



Plate 8: Borehole PS S01 –3.90 to 4.40 m depth.

ROCKLANDS GROUP COPPER PROJECT
GEOTECHNICAL SITE INVESTIGATION
BOREHOLE CORE PHOTOS



Plate 9: Borehole PS S01 – 4.40 to 4.90 m depth.



Plate 10: Borehole PS S01 – 4.90 to 5.10 m depth.

ROCKLANDS GROUP COPPER PROJECT
GEOTECHNICAL SITE INVESTIGATION
BOREHOLE CORE PHOTOS



Plate 11: Borehole PS S01 –5.10 to 5.70 m depth.



Plate 12: Borehole PS S01 –5.70 to 5.90 m depth.

ROCKLANDS GROUP COPPER PROJECT
GEOTECHNICAL SITE INVESTIGATION
BOREHOLE CORE PHOTOS



Plate 13: Borehole PS S01 – 5.90 to 6.10 m depth.

ROCKLANDS GROUP COPPER PROJECT
GEOTECHNICAL SITE INVESTIGATION
BOREHOLE CORE PHOTOS



Plate 1: Borehole PS S02 –0.0 to 2.62 m depth.



Plate 2: Borehole PS S02 –2.62 to 5.81 m depth.

**ROCKLANDS GROUP COPPER PROJECT
GEOTECHNICAL SITE INVESTIGATION
BOREHOLE CORE PHOTOS**



Plate 3: Borehole PS S02 – 5.81 to 9.00 m depth.



Plate 4: Borehole PS S02 – 9.00 to 12.04 m depth.

ROCKLANDS GROUP COPPER PROJECT
GEOTECHNICAL SITE INVESTIGATION
BOREHOLE CORE PHOTOS

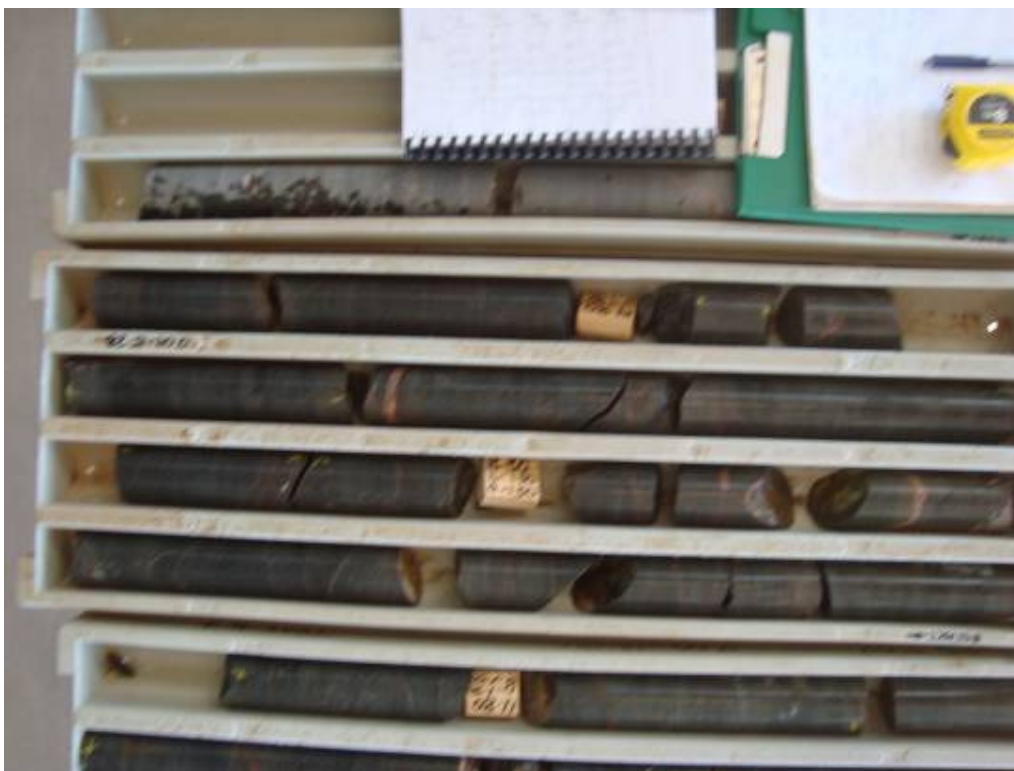


Plate 5: Borehole PS S02 –12.04 to 15.28 m depth.



Plate 6: Borehole PS S02 –15.28 to 16.26 m depth.

**ROCKLANDS GROUP COPPER PROJECT
GEOTECHNICAL SITE INVESTIGATION
BOREHOLE CORE PHOTOS**



Plate 1: Borehole PS S03 –0.0 to 2.80 m depth.



Plate 2: Borehole PS S03 –2.80 to 5.61 m depth.

ROCKLANDS GROUP COPPER PROJECT
GEOTECHNICAL SITE INVESTIGATION
BOREHOLE CORE PHOTOS



Plate 3: Borehole PS S03 – 5.61 to 8.84 m depth.



Plate 4: Borehole PS S03– 8.84 to 12.34 m depth.

**ROCKLANDS GROUP COPPER PROJECT
GEOTECHNICAL SITE INVESTIGATION
BOREHOLE CORE PHOTOS**



Plate 5: Borehole PS S03 –12.34 to 15.55 m depth.



Plate 6: Borehole PS S03 –15.55 to 19.10 m depth.

**ROCKLANDS GROUP COPPER PROJECT
GEOTECHNICAL SITE INVESTIGATION
BOREHOLE CORE PHOTOS**



Plate 1: Borehole PS S04 –0.0 to 2.80 m depth.



Plate 2: Borehole PS S04 –2.80 to 5.61 m depth.

ROCKLANDS GROUP COPPER PROJECT
GEOTECHNICAL SITE INVESTIGATION
BOREHOLE CORE PHOTOS



Plate 3: Borehole PS S04 – 5.61 to 8.84 m depth.



Plate 4: Borehole PS S04– 8.84 to 12.34 m depth.

**ROCKLANDS GROUP COPPER PROJECT
GEOTECHNICAL SITE INVESTIGATION
BOREHOLE CORE PHOTOS**



Plate 5: Borehole PS S04 –12.34 to 15.55 m depth.



Plate 6: Borehole PS S04 –15.55 to 19.10 m depth.

**ROCKLANDS GROUP COPPER PROJECT
GEOTECHNICAL SITE INVESTIGATION
BOREHOLE CORE PHOTOS**



Plate 1: Borehole TFS01 –0.0 to 3.49 m depth.



Plate 2: Borehole TFS01 –3.49 to 6.91 m depth.

ROCKLANDS GROUP COPPER PROJECT
GEOTECHNICAL SITE INVESTIGATION
BOREHOLE CORE PHOTOS



Plate 3: Borehole TSF01 – 6.91 to 10.20 m depth.



Plate 4: Borehole TSF01– 10.20 to 13.59 m depth.

ROCKLANDS GROUP COPPER PROJECT
GEOTECHNICAL SITE INVESTIGATION
BOREHOLE CORE PHOTOS



Plate 5: Borehole TSF01 –13.59 to 16.80 m depth.



Plate 6: Borehole TSF01 –16.80 to 20.23 m depth.

ROCKLANDS GROUP COPPER PROJECT
GEOTECHNICAL SITE INVESTIGATION
BOREHOLE CORE PHOTOS



Plate 7: Borehole TSF01 –20.23 to 23.70 m depth.



Plate 8: Borehole TSF01 –23.70 to 25.60 m depth.

**ROCKLANDS GROUP COPPER PROJECT
GEOTECHNICAL SITE INVESTIGATION
BOREHOLE CORE PHOTOS**



Plate 1: Borehole TSF02 –0.0 to 3.10 m depth.



Plate 2: Borehole TSF02 –3.10 to 6.90 m depth.

**ROCKLANDS GROUP COPPER PROJECT
GEOTECHNICAL SITE INVESTIGATION
BOREHOLE CORE PHOTOS**



Plate 3: Borehole TSF02 – 6.90 to 9.80 m depth.



Plate 4: Borehole TSF02– 9.80 to 13.10 m depth.

**ROCKLANDS GROUP COPPER PROJECT
GEOTECHNICAL SITE INVESTIGATION
BOREHOLE CORE PHOTOS**



Plate 5: Borehole TSF02 –13.10 to 16.60 m depth.



Plate 6: Borehole TSF02 –16.60 to 19.90 m depth.

**ROCKLANDS GROUP COPPER PROJECT
GEOTECHNICAL SITE INVESTIGATION
BOREHOLE CORE PHOTOS**



Plate 7: Borehole TSF02 –19.90 to 23.40 m depth.



Plate 8: Borehole TSF02 –23.40 to 26.60 m depth.

**ROCKLANDS GROUP COPPER PROJECT
GEOTECHNICAL SITE INVESTIGATION
BOREHOLE CORE PHOTOS**



Plate 9: Borehole TSF02 –26.60 to 29.70 m depth.

**ROCKLANDS GROUP COPPER PROJECT
GEOTECHNICAL SITE INVESTIGATION
BOREHOLE CORE PHOTOS**



Plate 1: Borehole TSF03 –0.0 to 3.95 m depth.



Plate 2: Borehole TSF03 –3.95 to 6.90 m depth.

ROCKLANDS GROUP COPPER PROJECT
GEOTECHNICAL SITE INVESTIGATION
BOREHOLE CORE PHOTOS



Plate 3: Borehole TSF03 – 6.90 to 10.02 m depth.



Plate 4: Borehole TSF03– 10.02 to 13.74 m depth.

ROCKLANDS GROUP COPPER PROJECT
GEOTECHNICAL SITE INVESTIGATION
BOREHOLE CORE PHOTOS



Plate 5: Borehole TSF03 –13.74 to 16.90 m depth.



Plate 6: Borehole TSF03 –16.90 to 20.40 m depth.

ROCKLANDS GROUP COPPER PROJECT
GEOTECHNICAL SITE INVESTIGATION
BOREHOLE CORE PHOTOS



Plate 7: Borehole TSF03 –20.40 to 23.82 m depth.



Plate 8: Borehole TSF03 –23.82 to 27.56 m depth.

**ROCKLANDS GROUP COPPER PROJECT
GEOTECHNICAL SITE INVESTIGATION
BOREHOLE CORE PHOTOS**



Plate 9: Borehole TSF03 –27.56 to 26.93 m depth.

**ROCKLANDS GROUP COPPER PROJECT
GEOTECHNICAL SITE INVESTIGATION
BOREHOLE CORE PHOTOS**



Plate 1: Borehole TSF04 –0.0 to 3.79 m depth.



Plate 2: Borehole TSF04 –3.79 to 7.19 m depth.

ROCKLANDS GROUP COPPER PROJECT
GEOTECHNICAL SITE INVESTIGATION
BOREHOLE CORE PHOTOS



Plate 3: Borehole TSF04 – 7.19 to 9.45 m depth.

A photograph of a collection of ancient papyrus scrolls, likely from the Nag Hammadi library, housed in a wooden crate. The scrolls are arranged in rows, some wrapped in plastic. Labels with numbers and dates are visible on the scrolls and the crate. The scrolls vary in length and are some are wrapped in clear plastic. The labels include numbers like 10, 11, 12, 

Plate 2: Borehole TSF05 –3.01 to 6.41 m depth.

[illegible][illegible]

Plate 4: Borehole TSF05 –9.52 to 12.79 m depth.

ROCKLANDS GROUP COPPER PROJECT
GEOTECHNICAL SITE INVESTIGATION
BOREHOLE CORE PHOTOS



Plate 5: Borehole TSF05– 12.79 to 15.29 m depth.



Plate 6: Borehole TSF05 –15.29 to 18.50 m depth.

ROCKLANDS GROUP COPPER PROJECT
GEOTECHNICAL SITE INVESTIGATION
BOREHOLE CORE PHOTOS



Plate 7: Borehole TSF05– 18.50 to 20.71 m depth.



Plate 8: Borehole TSF05 –20.71 to 24.70 m depth.

ROCKLANDS GROUP COPPER PROJECT
GEOTECHNICAL SITE INVESTIGATION
BOREHOLE CORE PHOTOS



Plate 9: Borehole TSF05– 24.70 to 27.94 m depth.

**ROCKLANDS GROUP COPPER PROJECT
GEOTECHNICAL SITE INVESTIGATION
BOREHOLE CORE PHOTOS**



Plate 1: Borehole TSF06 – 0.0 to 3.8 m depth.



Plate 2: Borehole TSF06 – 3.8 to 6.9 m depth.

**ROCKLANDS GROUP COPPER PROJECT
GEOTECHNICAL SITE INVESTIGATION
BOREHOLE CORE PHOTOS**



Plate 3: Borehole TSF06 – 6.9 to 10.3 m depth.



Plate 4: Borehole TSF06 – 10.3 to 13.8 m depth.

**ROCKLANDS GROUP COPPER PROJECT
GEOTECHNICAL SITE INVESTIGATION
BOREHOLE CORE PHOTOS**



Plate 5: Borehole TSF06 – 13.8 to 16.05 m depth (EOH).

**ROCKLANDS GROUP COPPER PROJECT
GEOTECHNICAL SITE INVESTIGATION
BOREHOLE CORE PHOTOS**



Plate 1: Borehole TSF07 – 0.0 to 3.5 m depth.



Plate 2: Borehole TSF07 – 3.5 to 5.8 m depth.

ROCKLANDS GROUP COPPER PROJECT
GEOTECHNICAL SITE INVESTIGATION
BOREHOLE CORE PHOTOS



Plate 3: Borehole TSF07 – 5.8 to 9.10 m depth.



Plate 4: Borehole TSF07 – 9.1 to 12.6 m depth.

ROCKLANDS GROUP COPPER PROJECT
GEOTECHNICAL SITE INVESTIGATION
BOREHOLE CORE PHOTOS



Plate 5: Borehole TSF07 – 12.6 to 14.8 m depth (EOH).

APPENDIX F

Laboratory Test Results

A.G. LABS

Australian
Geomechanical
Laboratories P/L
ABN: 25 065 630 506

Soil & Rock Testing

Postal: PO Box 3317 Newmarket Qld 4051

Address: 10/104 Newmarket Rd Windsor Qld 4030

(Phone) 07 3357 5535

(Fax) 07 3357 5531

windsor@aglabs.com.au

MOISTURE / DENSITY RELATIONSHIP TEST REPORT

Test Method: AS1289 5.1.1

Client: Knight Piesold Pty Ltd

Report No. 9070949-mdd

Project: PE801-0089/01


Test Date: 30/07/09

Report Date: 19/08/09

Client ID: KP03-TP DC03

Depth (m): 0.6

Description: Clayey Sandy Gravel - brown

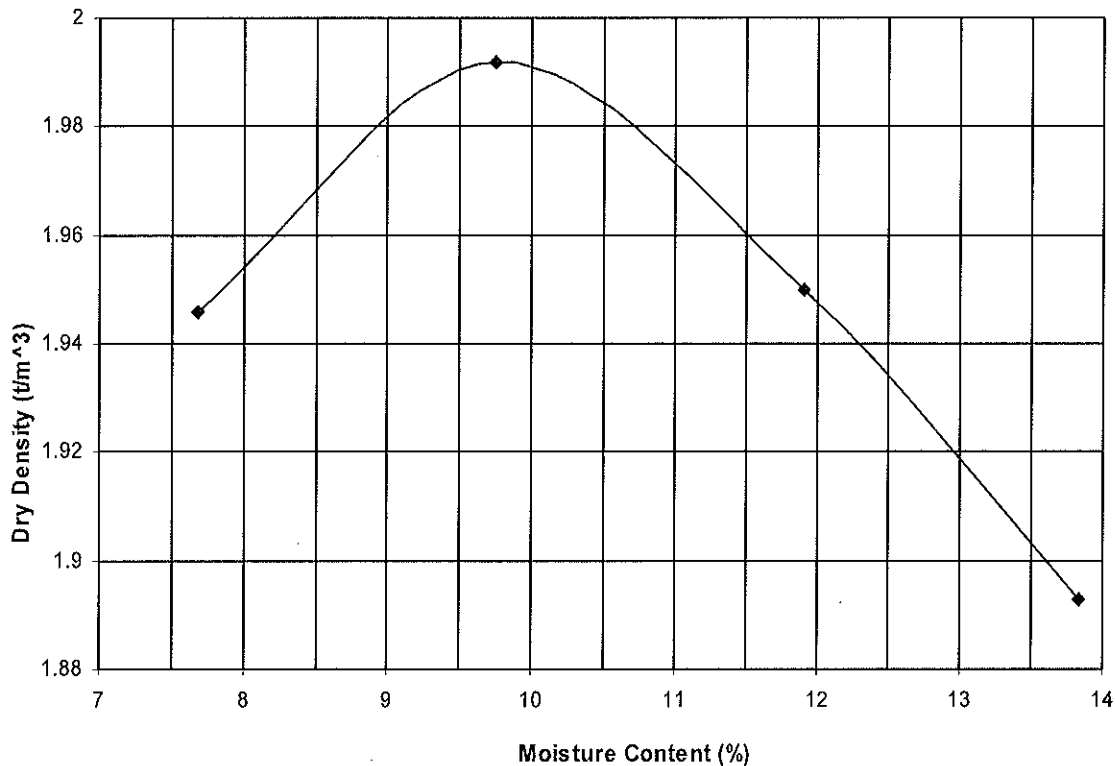

Maximum Dry Density (t/m ³):	1.99	Optimum Moisture Content (%):	10.3
Sample Moisture (%):	5.6	Percentage of Oversize / Sieve Size (mm):	0/19

Remarks: This is a computer generated plot so estimates may show some minor variations from the results summarised.

Sample/s supplied by the client

Page 1 of 1



This Document is issued in accordance with NATA's
accreditation requirements.
Accredited for compliance with ISO/IEC 17025
The results of the tests, calibrations, and/or
measurements included in this document are traceable
to Australian/National standards

NATA Accredited Laboratory Number 9926
Form Number: GT013-5

Authorised Signatory

James Russell
J. Russell

Manager

CALIFORNIA BEARING RATIO TEST REPORT

Test Method: AS1289 5.1.1, 6.1.1

Client: Knight Piesold Pty Ltd

Report No. 9070950-cbr

Project: PE801-0089/01

Test Date: 31/07/09

Report Date: 19/08/09

Sample No.	9070950	
Client ID:	KP04 – TP PS S04	
Depth (m):	1.0	
Description:	Gravelly Clayey Sand brown	
Maximum Dry Density (t/m ³):	2.11	
Optimum Moisture Content (%):	10.0	
Field Moisture (%):	4.3	
Particles > 19mm (%):	0	
Density Ratio (%):	98.0	
Moisture Ratio (%):	99.0	
Surcharge (kg):	4.5	
Soaking Period (days):	-	4
Swell (%):	-	0.5
Top 30mm moisture (%):	-	12.0
C.B.R. value at (mm)	5	5
C.B.R Value	25	18

Remarks:

Sample/s supplied by the client

Page: 1 of 1



This Document is issued in accordance with NATA's accreditation requirements.
Accredited for compliance with ISO/IEC 17025
The results of the tests, calibrations, and/or measurements included in this document are traceable to Australian/National standards

Authorised Signatory

James Russell
J. Russell

Manager

NATA Accredited Laboratory Number 9926
Form Number: GT014-5

CALIFORNIA BEARING RATIO TEST REPORT

Test Method: AS1289 5.1.1, 6.1.1

Client: Knight Piesold Pty Ltd

Report No. 9070948-cbr

Project: PE801-0089/01

Test Date: 31/07/09

Report Date: 19/08/09

Sample No.	9070948	
Client ID:	KP02-Gravel 2	
Depth (m):	0.1	
Description:	Gravelly Silty Sand – brown	
Maximum Dry Density (t/m ³):	2.00	
Optimum Moisture Content (%):	9.5	
Field Moisture (%):	1.0	
Particles > 19mm (%):	0	
Density Ratio (%):	98.0	
Moisture Ratio (%):	101.0	
Surcharge (kg):	4.5	
Soaking Period (days):	-	4
Swell (%):	-	0.1
Top 30mm moisture (%):	-	11.3
C.B.R. value at (mm)	5	5
C.B.R Value	50	25

Remarks:

Sample/s supplied by the client

Page: 1 of 1



This Document is issued in accordance with NATA's accreditation requirements.

Accredited for compliance with ISO/IEC 17025

The results of the tests, calibrations, and/or measurements included in this document are traceable to Australian/National standards

NATA Accredited Laboratory Number 9926

Form Number: GT014-5

Authorised Signatory

James Russell
J. Russell

Manager

CALIFORNIA BEARING RATIO TEST REPORT

Test Method: AS1289 5.1.1, 6.1.1

Client: Knight Piesold Pty Ltd

Report No. 9070947-cbr

Project: PE801-0089/01

Test Date: 31/07/09

Report Date: 19/08/09

Sample No.	9070947	
Client ID:	KP01-TP TSF13	
Depth (m):	0.2	
Description:	Sandy Clayey Sand brown	
Maximum Dry Density (t/m ³):	1.95	
Optimum Moisture Content (%):	11.0	
Field Moisture (%):	3.4	
Particles > 19mm (%):	0	
Density Ratio (%):	98.0	
Moisture Ratio (%):	100.0	
Surcharge (kg):	4.5	
Soaking Period (days):	-	4
Swell (%):	-	0.1
Top 30mm moisture (%):	-	12.0
C.B.R. value at (mm)	5.0	2.5
C.B.R Value	16	15

Remarks:

Sample/s supplied by the client

Page: 1 of 1



This Document is issued in accordance with NATA's
accreditation requirements.
Accredited for compliance with ISO/IEC 17025
The results of the tests, calibrations, and/or
measurements included in this document are traceable
to Australian/National standards

Authorised Signatory

James Russell
J. Russell

Manager

CALIFORNIA BEARING RATIO TEST REPORT

Test Method: AS1289 5.1.1, 6.1.1

Client: Knight Piesold Pty Ltd

Report No. 9070951-cbr

Project: PE801-0089/01

Test Date: 31/07/09

Report Date: 19/08/09

Sample No.	9070951	
Client ID:	KP05 – Stockpile	
Depth (m):	-	
Description:	Sandy Gravelly Clay Red/brown	
Maximum Dry Density (t/m ³):	1.81	
Optimum Moisture Content (%):	15.0	
Field Moisture (%):	2.3	
Particles > 19mm (%):	0	
Density Ratio (%):	98.5	
Moisture Ratio (%):	95.5	
Surcharge (kg):	4.5	
Soaking Period (days):	-	4
Swell (%):	-	0.4
Top 30mm moisture (%):	-	18.0
C.B.R. value at (mm)	2.5	2.5
C.B.R Value	10	8

Remarks:

Sample/s supplied by the client

Page: 1 of 1



This Document is issued in accordance with NATA's
accreditation requirements.
Accredited for compliance with ISO/IEC 17025
The results of the tests, calibrations, and/or
measurements included in this document are traceable
to Australian/National standards

NATA Accredited Laboratory Number 9926
Form Number: GT014-5

Authorised Signatory

James Russell
J. Russell

Manager

ATTERBERG LIMITS TEST REPORT

TEST METHOD: AS1289 2.1.1, 3.1.1, 3.1.2, 3.2.1, 3.3.1, 3.4.1

Client: Knight Piesold Pty Ltd

Report No. 9070947-al

Project: PE801-0089/01

Test Date: 07/08/09

Report Date: 19/08/09

Client ID: KP01-TP TSF13	Depth(m): 0.2	Sample No. 9070947
Liquid Limit (%):	Not Obtainable	Linear Shrinkage (%): Not Obtainable
Plastic Limit (%):	Not Obtainable	Field Moisture Content (%): 3.4
Plasticity Index (%):	Non Plastic	

Client ID: KP02 – Gravel 2	Depth(m): 0.1	Sample No. 9070948
Liquid Limit (%):	Not Obtainable	Linear Shrinkage (%): Not Obtainable
Plastic Limit (%):	Not Obtainable	Field Moisture Content (%): 1.0
Plasticity Index (%):	Non Plastic	

Client ID: KP03 – TP DC 03	Depth(m): 0.6	Sample No. 9070949
Liquid Limit (%):	27	Linear Shrinkage (%): 5.5
Plastic Limit (%):	23	Field Moisture Content (%): 5.6
Plasticity Index (%):	4	

Client ID: KP04 – TP PS S04	Depth(m): 1.0	Sample No. 9070950
Liquid Limit (%):	29	Linear Shrinkage (%): 5.5
Plastic Limit (%):	20	Field Moisture Content (%): 4.3
Plasticity Index (%):	9	

Remarks: The sample/s were tested oven dried, dry sieved and in a 125 – 250mm mould.

*Crumbling occurred.

+Curling occurred

Sample/s supplied by the client

Page: 1 of 1



This Document is issued in accordance with NATA's accreditation requirements.
Accredited for compliance with ISO/IEC 17025
The results of the tests, calibrations, and/or measurements included in this document are traceable to Australian/National standards

NATA Accredited Laboratory Number 9926
Form Number: GT004-5

Authorised Signatory

James Russell
J. Russell

Manager

ATTERBERG LIMITS TEST REPORT

TEST METHOD: AS1289 2.1.1, 3.1.1, 3.1.2, 3.2.1, 3.3.1, 3.4.1

Client: Knight Piesold Pty Ltd

Report No. 9070951-al

Project: PE801-0089/01

Test Date: 07/08/09

Report Date: 19/08/09

Client ID: KP05 - Stockpile	Depth(m): -	Sample No. 9070951
Liquid Limit (%):	40	Linear Shrinkage (%): 10.0
Plastic Limit (%):	19	Field Moisture Content (%): 2.3
Plasticity Index (%):	21	

Client ID: KP06 - TP TSF 01	Depth(m): 0.2	Sample No. 9070952
Liquid Limit (%):	Not Obtainable	Linear Shrinkage (%): Not Obtainable
Plastic Limit (%):	Not Obtainable	Field Moisture Content (%): 1.2
Plasticity Index (%):	Non Plastic	

Client ID: KP07 - TP TSF 25	Depth(m): 0.7	Sample No. 9070953
Liquid Limit (%):	41	Linear Shrinkage (%): 7.5+
Plastic Limit (%):	15	Field Moisture Content (%): 6.2
Plasticity Index (%):	26	

Remarks: The sample/s were tested oven dried, dry sieved and in a 125 – 250mm mould.

*Crumbling occurred.

+Curling occurred

Sample/s supplied by the client

Page: 1 of 1



This Document is issued in accordance with NATA's accreditation requirements.


Accredited for compliance with ISO/IEC 17025
The results of the tests, calibrations, and/or measurements included in this document are traceable to Australian/National standards

NATA Accredited Laboratory Number 9926
Form Number:GT004-5

Authorised Signatory

James Russell
J. Russell

Manager

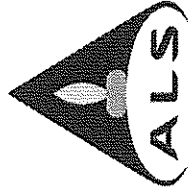

Environmental Division

QUALITY CONTROL REPORT

Work Order	: EB0912082	Page	: 1 of 5
Client	: AUSTRALIAN GEOMECHANICAL LABORATORIES PTY LTD	Laboratory	: Environmental Division Brisbane
Contact	: THE ACCOUNTS DEPARTMENT	Contact	: Tim Klimister
Address	: P O BOX 3317 NEWMARKET QLD, AUSTRALIA 4031	Address	: 32 Shand Street Stafford QLD Australia 4053
E-mail	: windsor@aglabs.com.au	E-mail	: Services.Brisbane@alsenviro.com
Telephone	: +61 07 32175535	Telephone	: +61-7-3243 7222
Facsimile	: +61 07 32175311	Facsimile	: +61-7-3243 7218
Project	: PE801-0089 01	QC Level	: NEPM 1999 Schedule B(3) and ALS QCS3 requirement
Site	: PE081-0089/01	Date Samples Received	: 30-JUL-2009
C-O-C number	: 09 37	Issue Date	: 06-AUG-2009
Sampler	: —	No. of samples received	: 1
Order number	: 0961	No. of samples analysed	: 1
Quote number	: —		

This report supersedes any previous report(s) with this reference. Results apply to the sample(s) as submitted. All pages of this report have been checked and approved for release.

This Quality Control Report contains the following information:

- Laboratory Duplicate (DUP) Report; Relative Percentage Difference (RPD) and Acceptance Limits
- Method Blank (MB) and Laboratory Control Spike (LCS) Report; Recovery and Acceptance Limits
- Matrix Spike (MS) Report; Recovery and Acceptance Limits



NATA Accredited Laboratory 825

This document is issued in accordance with NATA accreditation requirements.


Accredited for compliance with ISO/IEC 17025.

Signatories

This document has been electronically signed by the authorized signatories indicated below. Electronic signing has been carried out in compliance with procedures specified in 21 CFR Part 11.

Signatories	Position	Accreditation Category
Kim McCabe	Senior Inorganic Chemist	Inorganics

Environmental Division Brisbane
Part of the **ALS Laboratory Group**
32 Shand Street Stafford QLD Australia 4053
Tel. +61-7-3243 7222 Fax. +61-7-3243 7218 www.alsglobal.com
A Campbell Brothers Limited Company

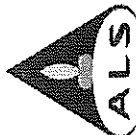

Page : 2 of 5
Work Order : EB0912082
Client : AUSTRALIAN GEOMECHANICAL LABORATORIES PTY LTD
Project : PE801-0089 01

General Comments

The analytical procedures used by the Environmental Division have been developed from established internationally recognized procedures such as those published by the USEPA, APHA, AS and NEPM. In house developed procedures are employed in the absence of documented standards or by client request.

Where moisture determination has been performed, results are reported on a dry weight basis.

Where a reported result is higher than the LOR, this may be due to primary sample extract/digestate dilution and/or insufficient sample for analysis.

Where the LOR of a reported result differs from standard LOR, this may be due to high moisture content, insufficient sample (reduced weight employed) or matrix interference.

Key :

Anonymous = Refers to samples which are not specifically part of this work order but formed part of the QC process lot
CAS Number = CAS registry number from database maintained by Chemical Abstracts Services. The Chemical Abstracts Service is a division of the American Chemical Society.
LOR = Limit of reporting
RPD = Relative Percentage Difference
= Indicates failed QC



Laboratory Duplicate (DUP) Report

The quality control term Laboratory Duplicate refers to a randomly selected intralaboratory split. Laboratory duplicates provide information regarding method precision and sample heterogeneity. The permitted ranges for the Relative Percent Deviation (RPD) of Laboratory Duplicates are specified in ALS Method QM-EN/38 and are dependent on the magnitude of results in comparison to the level of reporting; Result < 10 times LOR:- No Limit; Result between 10 and 20 times LOR:- 0% - 50%; Result > 20 times LOR:- 0% - 20%.

Sub-Matrix: **SOIL**

Sub-Matrix: SOIL									
Laboratory sample ID	Client sample ID	Method: Compound	CAS Number	LOR	Unit	Laboratory Duplicate (DUP) Report			
EA055: Moisture Content (QC Lot: 1057239)									
EB0912053-001	Anonymous	EA055-103: Moisture Content (dried @ 103°C)	---	1.0	%	19.9	19.8	0.0	0% - 50%
EB0912053-008	Anonymous	EA055-103: Moisture Content (dried @ 103°C)	---	1.0	%	12.0	12.5	4.2	0% - 50%
ED040S: Soluble Major Anions (QC Lot: 1057278)									
EB0912082-001	9070950-TP PS S04	ED040S: Sulfate as SO4 2-	14808-79-8	10	mg/kg	20	10	0.0	No Limit



Method Blank (MB) and Laboratory Control Spike (LCS) Report

The quality control term Method / Laboratory Blank refers to an analyte free matrix to which all reagents are added in the same volumes or proportions as used in standard sample preparation. The purpose of this QC parameter is to monitor potential laboratory contamination. The quality control term Laboratory Control Sample (LCS) refers to a certified reference material, or a known interference free matrix spiked with target analytes. The purpose of this QC parameter is to monitor method precision and accuracy independent of sample matrix. Dynamic Recovery Limits are based on statistical evaluation of processed LCS.

Sub-Matrix: SOIL

Method: Compound	CAS Number	LOR	Unit	Method Blank (MB) Report	Laboratory Control Spike (LCS) Report			
					Spike Concentration	Spike Recovery (%) LCS	Recovery Limits (%) Low	High
EA002: pH (Solids) (QCLot: 1057276)	—	0.1	pH Unit	—	5.2 pH Unit	102	96	104
EA002: pH Value								
ED040S: Soluble Major Anions (QCLot: 1057278)	14808-79-8	10	mg/kg	<10	238 mg/kg	99.4	70	130
ED040S: Sulfate as SO4 2-								
ED045: Chloride (QCLot: 1057277)	16887-00-6	10	mg/kg	<10	400 mg/kg	104	86	114
ED045S: Chloride								




Matrix Spike (MS) Report

The quality control term Matrix Spike (MS) refers to an intralaboratory split sample spiked with a representative set of target analytes. The purpose of this QC parameter is to monitor potential matrix effects on analyte recoveries. Static Recovery Limits as per laboratory Data Quality Objectives (DQOs). Ideal recovery ranges stated may be waived in the event of sample matrix interference.

Sub-Matrix: SOIL

Matrix Spike (MS) Report			
Laboratory sample ID	Client sample ID	Method/Compound	CAS Number
ED045: Chloride (QCLot: 1057277)			
EB0912082-001	9070950-TP PS S04	ED045: Chloride	16887-00-6
		Spike Concentration	100 mg/kg
		Spike Recovery (%)	90.0
		MS	70
		Recovery Limits (%)	130
		Low	
		High	

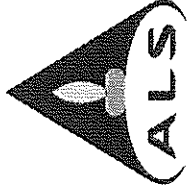

Environmental Division

INTERPRETIVE QUALITY CONTROL REPORT

Work Order	: EB0912082	Page	: 1 of 5
Client	: AUSTRALIAN GEOMECHANICAL LABORATORIES PTY LTD	Laboratory	: Environmental Division Brisbane
Contact	: THE ACCOUNTS DEPARTMENT	Contact	: Tim Kilmister
Address	: P O BOX 3317 NEWMARKET QLD, AUSTRALIA 4031	Address	: 32 Shand Street Stafford QLD Australia 4053
E-mail	: windsor@aglabs.com.au	E-mail	: Services.Brisbane@alsenviro.com
Telephone	: +61 07 32175535	Telephone	: +61-7-3243 7222
Facsimile	: +61 07 32175311	Facsimile	: +61-7-3243 7218
Project	: PE801-0089 01	QC Level	: NEPM 1999 Schedule B(3) and ALS QCS3 requirement
Site	: PE081-0089/01	Date Samples Received	: 30-JUL-2009
C-O-C number	: 09 37	Issue Date	: 06-AUG-2009
Sampler	: ---	No. of samples received	: 1
Order number	: 0961	No. of samples analysed	: 1
Quote number	: ---		

This report supersedes any previous report(s) with this reference. Results apply to the sample(s) as submitted. All pages of this report have been checked and approved for release.

This Interpretive Quality Control Report contains the following information:

- Analysis Holding Time Compliance
- Quality Control Parameter Frequency Compliance
- Brief Method Summaries
- Summary of Outliers

Environmental Division Brisbane

Part of the **ALS Laboratory Group**

32 Shand Street Stafford QLD Australia 4053

Tel. +61-7-3243 7222 Fax. +61-7-3243 7218 www.alsglobal.com

A Campbell Brothers Limited Company



Analysis Holding Time Compliance


The following report summarises extraction / preparation and analysis times and compares with recommended holding times. Dates reported represent first date of extraction or analysis and precludes subsequent dilutions and reruns. Information is also provided re the sample container (preservative) from which the analysis aliquot was taken. Elapsed period to analysis represents number of days from sampling where no extraction / digestion is involved or period from extraction / digestion where this is present. For composite samples, sampling date is assumed to be that of the oldest sample contributing to the composite. Sample date for laboratory produced leachates is assumed as the completion date of the leaching process. Outliers for holding time are based on USEPA SW 846, APHA, AS and NEPM (1999). A listing of breaches is provided in the Summary of Outliers.

Holding times for leachate methods (excluding elutriates) vary according to the analytes being determined on the resulting solution. For non-volatile analytes, the holding time compliance assessment compares the leach date with the shortest analyte holding time for the equivalent soil method. These soil holding times are: Organics (14 days); Mercury (28 days) & other metals (180 days). A recorded breach therefore does not guarantee a breach for all non-volatile parameters.

Matrix: SOIL

Evaluation: * = Holding time breach ; ✓ = Within holding time.

Method		Sample Date		Extraction / Preparation		Analysis	
Container / Client Sample ID(s)		Date extracted	Due for extraction	Evaluation	Date analysed	Due for analysis	Evaluation
EA002: pH (Soils)							
Snap Lock Bag							
9070950-TP PS S04		31-JUL-2009	03-AUG-2009	07-AUG-2009	03-AUG-2009	03-AUG-2009	✓
EA055: Moisture Content							
Snap Lock Bag							
9070950-TP PS S04		31-JUL-2009	---	---	03-AUG-2009	07-AUG-2009	✓
ED040S: Soluble Major Anions							
Snap Lock Bag							
9070950-TP PS S04		31-JUL-2009	03-AUG-2009	07-AUG-2009	05-AUG-2009	31-AUG-2009	✓
ED045: Chloride							
Snap Lock Bag							
9070950-TP PS S04		31-JUL-2009	03-AUG-2009	07-AUG-2009	04-AUG-2009	31-AUG-2009	✓

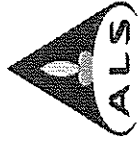

Quality Control Parameter Frequency Compliance

The following report summarises the frequency of laboratory QC samples analysed within the analytical lot(s) in which the submitted sample(s) was(were) processed. Actual rate should be greater than or equal to the expected rate. A listing of breaches is provided in the Summary of Outliers.

Matrix: SOIL

Evaluation: * = Quality Control frequency not within specification ; ✓ = Quality Control frequency within specification.

Quality Control Sample Type		Method	Count		Rate (%)		Quality Control Specification	
Analytical Methods			QC	Regular	Actual	Expected	Evaluation	
Laboratory Duplicates (DUP)								
Major Anions - Soluble		ED040S	1	1	100.0	10.0	✓	NEPM 1999 Schedule B(3) and ALS QCS3 requirement
Moisture Content		EA055-103	2	19	10.5	10.0	✓	NEPM 1999 Schedule B(3) and ALS QCS3 requirement
Laboratory Control Samples (LCS)								
Chloride - Soluble		EDO46S	1	1	100.0	5.0	✓	NEPM 1999 Schedule B(3) and ALS QCS3 requirement
Major Anions - Soluble		ED040S	1	1	100.0	5.0	✓	NEPM 1999 Schedule B(3) and ALS QCS3 requirement
pH (1:5)		EA002	1	1	100.0	5.0	✓	NEPM 1999 Schedule B(3) and ALS QCS3 requirement
Method Blanks (MB)								
Chloride - Soluble		EDO45S	1	1	100.0	5.0	✓	NEPM 1999 Schedule B(3) and ALS QCS3 requirement
Major Anions - Soluble		ED040S	1	1	100.0	5.0	✓	NEPM 1999 Schedule B(3) and ALS QCS3 requirement
Matrix Spikes (MS)								
Chloride - Soluble		EDO46S	1	1	100.0	5.0	✓	ALS QCS3 requirement



Page : 4 of 5
Work Order : EB0912082
Client : AUSTRALIAN GEOMECHANICAL LABORATORIES PTY LTD
Project : PE801-0089 01

Brief Method Summaries

The analytical procedures used by the Environmental Division have been developed from established internationally recognized procedures such as those published by the US EPA, APHA, AS and NEPM. In-house developed procedures are employed in the absence of documented standards or by client request. The following report provides brief descriptions of the analytical procedures employed for results reported in the Certificate of Analysis. Sources from which ALS methods have been developed are provided within the Method Descriptions.

Analytical Methods	Method	Matrix	Method Descriptions
pH (1:5)	EA002	SOIL	(APHA 21st ed., 4500H+) pH is determined on soil samples after a 1:5 soil/water leach. This method is compliant with NEPM (1999) Schedule B(3) (Method 103)
Moisture Content	EA055-103	SOIL	A gravimetric procedure based on weight loss over a 12 hour drying period at 103-105 degrees C. This method is compliant with NEPM (1999) Schedule B(3) (Method 102)
Major Anions - Soluble	ED040S	SOIL	In-house. Soluble Anions are determined off a 1:5 soil / water extract by ICPAES.
Chloride - Soluble	ED045S	SOIL	APHA 21st ed., 4500Cl- Soluble Chloride is determined titrimetrically on soil samples following a 1:5 soil/water leach. This method is compliant with NEPM (1999) Schedule B(3) (Method 401)
Preparation Methods	Method	Matrix	Method Descriptions
1:5 solid / water leach for soluble analytes	EN34	SOIL	10 g of soil is mixed with 50 mL of distilled water and tumbled end over end for 1 hour. Water soluble salts are leached from the soil by the continuous suspension. Samples are settled and the water filtered off for analysis.



Page : 5 of 5
Work Order : EB0912082
Client : AUSTRALIAN GEOMECHANICAL LABORATORIES PTY LTD
Project : PE801-0089 01

Summary of Outliers

Outliers : Quality Control Samples

The following report highlights outliers flagged in the Quality Control (QC) Report. Surrogate recovery limits are static and based on USEPA SW846 or ALS-QW/EN/38 (in the absence of specific USEPA limits). This report displays QC Outliers (breaches) only.

Duplicates, Method Blanks, Laboratory Control Samples and Matrix Spikes

- For all matrices, no Method Blank value outliers occur.
- For all matrices, no Duplicate outliers occur.
- For all matrices, no Laboratory Control outliers occur.
- For all matrices, no Matrix Spike outliers occur.

Regular Sample Surrogates

- For all regular sample matrices, no surrogate recovery outliers occur.

Outliers : Analysis Holding Time Compliance


This report displays Holding Time breaches only. Only the respective Extraction / Preparation and/or Analysis component is/are displayed.

- No Analysis Holding Time Outliers exist.

Outliers : Frequency of Quality Control Samples

The following report highlights breaches in the Frequency of Quality Control Samples.

- No Quality Control Sample Frequency Outliers exist.

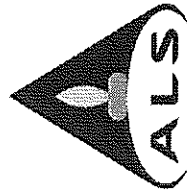

Environmental Division

CERTIFICATE OF ANALYSIS

Work Order : **EB0912082**

Page : 1 of 3

Client : AUSTRALIAN GEOMECHANICAL LABORATORIES PTY LTD
Contact : THE ACCOUNTS DEPARTMENT
Address : P O BOX 3317
NEWMARKET QLD, AUSTRALIA 4031

Laboratory : Environmental Division Brisbane
Contact : Tim Kilmister
Address : 32 Shand Street Stafford QLD Australia 4053

E-mail : windsor@aglabs.com.au
Telephone : +61 07 32175535
Facsimile : +61 07 32175311

E-mail : Services.Brisbane@alsenviro.com
Telephone : +61-7-3243 7222
Facsimile : +61-7-3243 7218

Project : PE801-0089 01
Order number : 0961
C-O-C number : 09 37
Sampler : —
Site : PE081-0089/01

QC Level : NEPM 1999 Schedule B(3) and ALS QCS3 requirement


Date Samples Received : 30-JUL-2009
Issue Date : 06-AUG-2009

Quote number : —
No. of samples received : 1
No. of samples analysed : 1

This report supersedes any previous report(s) with this reference. Results apply to the sample(s) as submitted. All pages of this report have been checked and approved for release.

This Certificate of Analysis contains the following information:

- General Comments
- Analytical Results

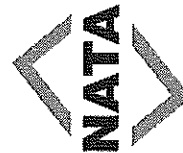

NATA Accredited Laboratory 825

This document is issued in accordance with NATA accreditation requirements.


Accredited for compliance with ISO/IEC 17025.

Signatories

This document has been electronically signed by the authorized signatories indicated below. Electronic signing has been carried out in compliance with procedures specified in 21 CFR Part 11.

Signatories	Position	Accreditation Category
Kim McCabe	Senior Inorganic Chemist	Inorganics

Page : 2 of 3
Work Order : EB0912082
Client : AUSTRALIAN GEOMECHANICAL LABORATORIES PTY LTD
Project : PE801-0089 01

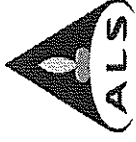

General Comments

The analytical procedures used by the Environmental Division have been developed from established internationally recognized procedures such as those published by the USEPA, APHA, AS and NEPM. In house developed procedures are employed in the absence of documented standards or by client request.

Where moisture determination has been performed, results are reported on a dry weight basis.


Where a reported result is higher than the LOR, this may be due to primary sample extract/digestate dilution and/or insufficient sample for analysis.

Where the LOR of a reported result differs from standard LOR, this may be due to high moisture content, insufficient sample (reduced weight employed) or matrix interference.

When date(s) and/or time(s) are shown bracketed, these have been assumed by the laboratory for processing purposes. If the sampling time is displayed as 0:00 the information was not provided by client.

Key : CAS Number = CAS registry number from database maintained by Chemical Abstracts Services. The Chemical Abstracts Service is a division of the American Chemical Society.
LOR = Limit of reporting

^ = This result is computed from individual analyte detections at or above the level of reporting

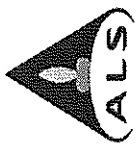

Analytical Results

Sub-Matrix: SOIL

		Client sample ID		Client sampling date / time					
		CAS Number		LOR	Unit	9070950-TP PS S04		[31-JUL-2009]	
Compound						EB0912082-001			
EA002 : pH (Soils)									
pH Value		---	0.1	pH Unit		8.3			
EA055: Moisture Content									
^ Moisture Content (dried @ 103°C)		---	1.0	%		4.4			
ED040S: Soluble Major Anions									
Sulfate as SO4 2-		14808-79-8	10	mg/kg		20			
ED045: Chloride									
Chloride		16887-00-6	10	mg/kg		90			

PARTICLE SIZE DISTRIBUTION TEST REPORT

Test Method: AS1289 3.6.1, 2.1.1

Client: Knight Piesold Pty Ltd

Report No. 9070951-g

Project: PE801-0089/01

Test Date: 30/07/09

Report Date: 19/08/09

Sample No.	9070951	9070952	9070953
Client ID:	KP05 Stockpile	KP06-TP TSF 01	KP07-TP TSF 25
Depth (m):	0	0.2	0.7
Moisture (%)	2.3	1.2	6.2

AS SIEVE SIZE (mm)	PERCENT PASSING		
53	100		100
37.5	99		100
26.5	95		98
19	90		97
9.5	81		90
4.75	75	100	88
2.36	71	95	85
1.18	69	89	82
0.600	68	80	79
0.425	67	72	77
0.300	66	63	75
0.150	62	42	69
0.075	54	27	60

Sample/s supplied by the client

Page: 1 of 1



This Document is issued in accordance with NATA's accreditation requirements.

Accredited for compliance with ISO/IEC 17025

The results of the tests, calibrations, and/or measurements included in this document are traceable to Australian/National standards

Authorised Signatory

James Russell
J. Russell

Manager

NATA Accredited Laboratory Number 9926

Form Number: GT005-5/3

PARTICLE SIZE DISTRIBUTION TEST REPORT

Test Method: AS1289 3.6.1, 2.1.1

Client: Knight Piesold Pty Ltd

Report No. 9070947-g

Project: PE801-0089/01

Test Date: 29/07/09

Report Date: 19/08/09

Sample No.	9070947	9070948	9070949	9070950
Client ID:	KP01-TP TSF13	KP02 Gravel 2	KP03-TP DC03	KP04-TP PS S04
Depth (m):	0.2	0.1	0.6	1.0
Moisture (%)	3.4	1.0	5.6	4.3

AS SIEVE SIZE (mm)	PERCENT PASSING			
53				100
37.5	100		100	97
26.5	99	100	96	94
19	98	100	90	92
9.5	97	99	78	91
4.75	93	92	63	90
2.36	88	81	55	75
1.18	83	68	47	63
0.600	79	58	41	57
0.425	78	53	39	54
0.300	75	47	38	52
0.150	58	35	32	45
0.075	31	23	25	34

Sample/s supplied by the client

Page: 1 of 1



This Document is issued in accordance with NATA's
accreditation requirements.
Accredited for compliance with ISO/IEC 17025
The results of the tests, calibrations, and/or
measurements included in this document are traceable
to Australian/National standards

Authorised Signatory

James Russell
J. Russell

Manager

A.G. LABS	Australian Geomechanical Laboratories P/L ABN: 25 065 630 506	Soil & Rock Testing
	Postal: PO Box 3317 Newmarket Qld 4051 Address: 10/104 Newmarket Rd Windsor Qld 4030	(Phone) 07 3357 5535 (Fax) 07 3357 5531 windsor@aglabs.com.au

PERMEABILITY BY CONSTANT HEAD TEST REPORT	
Test Method: As 1289 6.7.3, 5.1.1 / KH 2 (Based on K H Head (1988) Manual of Laboratory Testing, 10.7)	
Client: Knight Piesold Pty Ltd	Report No. 9070948-chp
Project: PE801-0089/01	Test Date: 13/08/09 Report Date: 19/08/09
Sample Number:	9070948
Client ID:	KP02 – Gravel 2
Depth (m):	0.1
Standard Maximum Dry Density (t/m³):	2.00
Standard Optimum Moisture Content (%):	9.5
Placement Wet Density (t/m³):	2.01
Placement Moisture Content (%):	9.6
Water Used:	Distilled
Pressure Applied (kPa):	60
Specimen Dimensions:	48.3 57.8
Diameter (mm):	
Length (mm):	
PERMEABILITY: $k_{20} = 7 \times 10^{-9} \text{ m/s}$	
Remarks: The specimen was remoulded to a target of 93% of Standard Maximum Dry Density and at Standard Optimum Moisture Content.	
Sample/s supplied by the client	Page: 1 of 1



This Document is issued in accordance with NATA's accreditation requirements.
 Accredited for compliance with ISO/IEC 17025
 The results of the tests, calibrations, and/or measurements included in this document are traceable to Australian/National standards

Authorised Signatory

 J. Russell
 Manager

NATA Accredited Laboratory Number 9926
 Form Number: GT018-5

A.G. LABS

Australian
Geomechanical
Laboratories P/L
ABN: 25 065 630 506

Soil & Rock Testing

Postal: PO Box 3317 Newmarket Qld 4051

Address: 10/104 Newmarket Rd Windsor Qld 4030

(Phone) 07 3357 5535

(Fax) 07 3357 5531

windsor@aglabs.com.au

PERMEABILITY BY CONSTANT HEAD TEST REPORT

Test Method: As 1289 6.7.3, 5.1.1 / KH 2 (Based on K H Head (1988) Manual of Laboratory Testing, 10.7)

Client: Knight Piesold Pty Ltd

Report No. 9070947-chp

Project: PE801-0089/01

Test Date: 07/08/09

Report Date: 19/08/09

Sample Number:

9070947

Client ID:

KP01-TP TSF13

Depth (m):

0.2

Standard Maximum Dry Density (t/m³):

1.95

Standard Optimum Moisture Content (%):

11.1

Placement Wet Density (t/m³):

2.11

Placement Moisture Content (%):

10.8

Water Used:

Distilled

Pressure Applied (kPa):

61

Specimen Dimensions:

Diameter (mm):

48.1

Length (mm):

57.8

PERMEABILITY:

$k_{20} = 2 \times 10^{-9} \text{ m/s}$

Remarks: The specimen was remoulded to a target of 98% of Standard Maximum Dry Density and at Standard Optimum Moisture Content.

Sample/s supplied by the client

Page: 1 of 1



This Document is issued in accordance with NATA's accreditation requirements.

Accredited for compliance with ISO/IEC 17025

The results of the tests, calibrations, and/or measurements included in this document are traceable to Australian/National standards

NATA Accredited Laboratory Number 9926

Form Number: GT018-5

Authorised Signatory

James Russell
J. Russell

Manager

A.G. LABS	Australian Geomechanical Laboratories P/L ABN: 25 065 630 506	Soil & Rock Testing
	Postal: PO Box 3317 Newmarket Qld 4051 Address: 10/104 Newmarket Rd Windsor Qld 4030	(Phone) 07 3357 5535 (Fax) 07 3357 5531 windsor@aglabs.com.au

PERMEABILITY BY CONSTANT HEAD TEST REPORT	
Test Method: As 1289 6.7.3, 5.1.1 / KH 2 (Based on K H Head (1988) Manual of Laboratory Testing, 10.7)	
Client: Knight Piesold Pty Ltd	Report No. 9070949-chp
Project: PE801-0089/01	Test Date: 07/08/09 Report Date: 19/08/09
Sample Number:	9070949
Client ID:	KP03-TP DC03
Depth (m):	0.6
Standard Maximum Dry Density (t/m ³):	2.00
Standard Optimum Moisture Content (%):	10.3
Placement Wet Density (t/m ³):	2.15
Placement Moisture Content (%):	10.4
Water Used:	Distilled
Pressure Applied (kPa):	61
Specimen Dimensions:	
Diameter (mm):	48.1
Length (mm):	57.6
PERMEABILITY: $k_{20} = 7 \times 10^{-9} \text{ m/s}$	
Remarks: The specimen was remoulded to a target of 98% of Standard Maximum Dry Density and at Standard Optimum Moisture Content.	
Sample/s supplied by the client	Page: 1 of 1



This Document is issued in accordance with NATA's accreditation requirements.
 Accredited for compliance with ISO/IEC 17025
 The results of the tests, calibrations, and/or measurements included in this document are traceable to Australian/National standards

NATA Accredited Laboratory Number 9926
 Form Number: GT018-5

Authorised Signatory

James Russell
 J. Russell

Manager

A.G. LABS

Australian
Geomechanical
Laboratories P/L
ABN: 25 065 630 506

Soil & Rock Testing

Postal: PO Box 3317 Newmarket Qld 4051

Address: 10/104 Newmarket Rd Windsor Qld 4030

(Phone) 07 3357 5535

(Fax) 07 3357 5531

windsor@aglabs.com.au

PERMEABILITY BY CONSTANT HEAD TEST REPORT

Test Method: As 1289 6.7.3, 5.1.1 / KH 2 (Based on K H Head (1988) Manual of Laboratory Testing, 10.7)


Client:	Knight Piesold Pty Ltd	Report No.	9070953-chp
Project:	PE801-0089/01	Test Date:	13/08/09
		Report Date:	19/08/09
Sample Number:	9070953		
Client ID:	KP07 - TP TSF 25		
Depth (m):	0.7		
Placement Wet Density (t/m ³):	2.19		
Placement Moisture Content (%):	12.9		
Water Used:	Distilled		
Pressure Applied (kPa):	60		
Specimen Dimensions:			
Diameter (mm):	48.3		
Length (mm):	60.9		
PERMEABILITY: $k_{20} = 1 \times 10^{-10} \text{ m/s}$			
Remarks: The specimen was remoulded as requested by the client.			
Sample/s supplied by the client			Page: 1 of 1



This Document is issued in accordance with NATA's
accreditation requirements.
Accredited for compliance with ISO/IEC 17025
The results of the tests, calibrations, and/or
measurements included in this document are traceable
to Australian/National standards

NATA Accredited Laboratory Number 9926
Form Number: GT018-5

Authorised Signatory

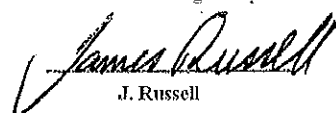
J. Russell

Manager

A.G. LABS

Australian
Geomechanical
Laboratories P/L
ABN: 25 065 630 506

Soil & Rock Testing

Postal: PO Box 3317 Newmarket Qld 4051

Address: 10/104 Newmarket Rd Windsor Qld 4030

(Phone) 07 3357 5535

(Fax) 07 3357 5531

windsor@aglabs.com.au

PERMEABILITY BY CONSTANT HEAD TEST REPORT

Test Method: As 1289 6.7.3, 5.1.1 / KH 2 (Based on K H Head (1988) Manual of Laboratory Testing, 10.7)

Client: Knight Piesold Pty Ltd

Report No. 9070952-chp

Project: PE801-0089/01

Test Date: 13/08/09

Report Date: 19/08/09

Sample Number:

9070952

Client ID:

KP06 - TP TSF 01

Depth (m):

0.2

Placement Wet Density (t/m³):

2.05

Placement Moisture Content (%):

9.3

Water Used:

Distilled

Pressure Applied (kPa):

60

Specimen Dimensions:

Diameter (mm):

48.5

Length (mm):

60.4

PERMEABILITY:

$k_{20} = 5 \times 10^{-9} \text{ m/s}$

Remarks: The specimen was remoulded as requested by the client.

Sample/s supplied by the client

Page: 1 of 1



This Document is issued in accordance with NATA's accreditation requirements.

Accredited for compliance with ISO/IEC 17025

The results of the tests, calibrations, and/or measurements included in this document are traceable to Australian/National standards

NATA Accredited Laboratory Number 9926

Form Number: GT018-5

Authorised Signatory

J. Russell

Manager

A.G. LABS

Australian
Geomechanical
Laboratories P/L
ABN: 25 065 630 506

Soil & Rock Testing

Postal: PO Box 3317 Newmarket Qld 4051

Address: 10/104 Newmarket Rd Windsor Qld 4030

(Phone) 07 3357 5535

(Fax) 07 3357 5531

windsor@aglabs.com.au

PERMEABILITY BY CONSTANT HEAD TEST REPORT

Test Method: As 1289 6.7.3, 5.1.1 / KH 2 (Based on K H Head (1988) Manual of Laboratory Testing, 10.7)

Client: Knight Piesold Pty Ltd

Report No. 9070951-chp

Project: PE801-0089/01

Test Date: 17/08/09

Report Date: 19/08/09

Sample Number:

9070951

Client ID:

KP05 - Stockpile

Depth (m):

-

Standard Maximum Dry Density (t/m³):

1.81

Standard Optimum Moisture Content (%):

15.2

Placement Wet Density (t/m³):

2.03

Placement Moisture Content (%):

13.8

Water Used:

Distilled

Pressure Applied (kPa):

61

Specimen Dimensions:

Diameter (mm):

48.1

Length (mm):

57.7

PERMEABILITY:

$k_{20} = 5 \times 10^{-10}$ m/s

Remarks: The specimen was remoulded to a target of 98% of Standard Maximum Dry Density and at Standard Optimum Moisture Content.

Sample/s supplied by the client

Page: 1 of 1



This Document is issued in accordance with NATA's accreditation requirements.

Accredited for compliance with ISO/IEC 17025

The results of the tests, calibrations, and/or measurements included in this document are traceable to Australian/National standards

NATA Accredited Laboratory Number 9926

Form Number: GT018-5

Authorised Signatory

J. Russell

Manager

A.G. LABS

Australian
Geomechanical
Laboratories P/L
ABN: 25 065 630 506

Soil & Rock Testing

Postal: PO Box 3317 Newmarket Qld 4051

Address: 10/104 Newmarket Rd Windsor Qld 4030

(Phone) 07 3357 5535

(Fax) 07 3357 5531

windsor@aglabs.com.au

PERMEABILITY BY CONSTANT HEAD TEST REPORT

Test Method: As 1289 6.7.3, 5.1.1 / KH 2 (Based on K H Head (1988) Manual of Laboratory Testing, 10.7)

Client: Knight Piesold Pty Ltd

Report No. 9070950-chp

Project: PE801-0089/01

Test Date: 17/08/09

Report Date: 19/08/09

Sample Number:

9070950

Client ID:

KP04-TP PS S04

Depth (m):

1.0

Standard Maximum Dry Density (t/m³):

2.11

Standard Optimum Moisture Content (%):

9.8

Placement Wet Density (t/m³):

2.14

Placement Moisture Content (%):

9.1

Water Used:

Distilled

Pressure Applied (kPa):

60

Specimen Dimensions:

Diameter (mm):

48.2

Length (mm):

57.6

PERMEABILITY:

$k_{20} = 5 \times 10^{-9} \text{ m/s}$

Remarks: The specimen was remoulded to a target of 93% of Standard Maximum Dry Density and at Standard Optimum Moisture Content.

Sample/s supplied by the client

Page: 1 of 1



This Document is issued in accordance with NATA's accreditation requirements.

Accredited for compliance with ISO/IEC 17025

The results of the tests, calibrations, and/or measurements included in this document are traceable to Australian/National standards

NATA Accredited Laboratory Number 9926

Form Number: GT018-5

Authorised Signatory

J. Russell

Manager

A.G. LABS	Australian Geomechanical Laboratories P/L ABN: 25 065 630 506	Soil & Rock Testing
	Postal: PO Box 3317 Newmarket Qld 4051 Address: 10/104 Newmarket Rd Windsor Qld 4030	(Phone) 07 3357 5535 (Fax) 07 3357 5531 windsor@aglabs.com.au

POINT LOAD TEST REPORT	
Test Method: AS 4133.4.1	
Client: Knight Piesold Pty Ltd				Report No. 9070954a-pl	
Project: PE801-0089/01				Test Date: 29/07/09 Report Date: 31/07/09	
<table border="1"> <thead> <tr> <th>Sample No.</th> <th>Client ID</th> <th>Depth (m)</th> <th>I_s (MPa)</th> <th>I_{s(50)} (MPa)</th> <th>Load Direction</th> <th>Material Description</th> <th>*Descriptive Term</th> </tr> </thead> <tbody> <tr> <td>9070954</td> <td>BH PS S02</td> <td>6.9</td> <td>3.67</td> <td>3.70</td> <td>Axial</td> <td>-</td> <td>VH</td> </tr> <tr> <td>9070955</td> <td>BH PS S02</td> <td>11.5</td> <td>12.55</td> <td>12.47</td> <td>Axial</td> <td>-</td> <td>EH</td> </tr> <tr> <td>9070956</td> <td>BH PS S03</td> <td>7.0</td> <td>0.38</td> <td>0.36</td> <td>IL+</td> <td>-</td> <td>M</td> </tr> <tr> <td>9070957</td> <td>BH PS S03</td> <td>9.3</td> <td>0.58</td> <td>0.62</td> <td>Axial</td> <td>-</td> <td>M</td> </tr> <tr> <td>9070958</td> <td>BH DC 01</td> <td>7.2</td> <td>0.92</td> <td>1.01</td> <td>Axial</td> <td>-</td> <td>H</td> </tr> <tr> <td>9070959</td> <td>BH DC 02</td> <td>12.9</td> <td>1.85</td> <td>1.80</td> <td>Axial</td> <td>-</td> <td>H</td> </tr> <tr> <td>9070960</td> <td>BH DC 03</td> <td>7.3</td> <td>3.99</td> <td>4.14</td> <td>Axial</td> <td>-</td> <td>VH</td> </tr> </tbody> </table>								Sample No.	Client ID	Depth (m)	I _s (MPa)	I _{s(50)} (MPa)	Load Direction	Material Description	*Descriptive Term	9070954	BH PS S02	6.9	3.67	3.70	Axial	-	VH	9070955	BH PS S02	11.5	12.55	12.47	Axial	-	EH	9070956	BH PS S03	7.0	0.38	0.36	IL+	-	M	9070957	BH PS S03	9.3	0.58	0.62	Axial	-	M	9070958	BH DC 01	7.2	0.92	1.01	Axial	-	H	9070959	BH DC 02	12.9	1.85	1.80	Axial	-	H	9070960	BH DC 03	7.3	3.99	4.14	Axial	-	VH
Sample No.	Client ID	Depth (m)	I _s (MPa)	I _{s(50)} (MPa)	Load Direction	Material Description	*Descriptive Term	
9070954	BH PS S02	6.9	3.67	3.70	Axial	-	VH	
9070955	BH PS S02	11.5	12.55	12.47	Axial	-	EH	
9070956	BH PS S03	7.0	0.38	0.36	IL+	-	M	
9070957	BH PS S03	9.3	0.58	0.62	Axial	-	M	
9070958	BH DC 01	7.2	0.92	1.01	Axial	-	H	
9070959	BH DC 02	12.9	1.85	1.80	Axial	-	H	
9070960	BH DC 03	7.3	3.99	4.14	Axial	-	VH	
Remarks: The specimens tested as received. + Irregular Lump	
*AS 1726: Table A8	
EL: Extremely Low, VL: Very Low, L: Low, M: Medium, H: High, VH: Very High, EH: Extremely High	
Sample/s supplied by the client							Page: 1 of 1	



This Document is issued in accordance with NATA's accreditation requirements.
 Accredited for compliance with ISO/IEC 17025
 The results of the tests, calibrations, and/or measurements included in this document are traceable to Australian/National standards

NATA Accredited Laboratory Number 9926
 Form Number: GT024-5

Authorised Signatory

James Russell
 J. Russell

Manager

A.G. LABS

Australian
Geomechanical
Laboratories P/L
ABN: 25 065 630 506

Soil & Rock Testing

Postal: PO Box 3317 Newmarket Qld 4051

Address: 10/104 Newmarket Rd Windsor Qld 4030

(Phone) 07 3357 5535

(Fax) 07 3357 5531

windsor@aglabs.com.au

POINT LOAD TEST REPORT

Test Method: AS 4133.4.1

Client: Knight Piesold Pty Ltd

Report No. 9070954-pl

Project: PE801-0089/01

Test Date: 29/07/09

Report Date: 31/07/09

Sample No.	Client ID	Depth (m)	I _s (MPa)	I _{s(50)} (MPa)	Load Direction	Material Description	*Descriptive Term
9070954	BH PS S02	6.9	3.67	4.01	Diametral	-	VH
9070955	BH PS S02	11.5	9.41	10.29	Diametral	-	EH
9070956	BH PS S03	7.0	0.26	0.29	Diametral	-	L
9070957	BH PS S03	9.3	0.52	0.57	Diametral	-	M
9070958	BH DC 01	7.2	0.78	0.85	Diametral	-	M
9070959	BH DC 02	12.9	1.50	1.65	Diametral	-	H
9070960	BH DC 03	7.3	1.72	1.88	Diametral	-	H

Remarks: The specimens tested as received. + Irregular Lump

*AS 1726: Table A8

EL: Extremely Low, VL: Very Low, L: Low, M: Medium, H: High, VH: Very High, EH: Extremely High

Sample/s supplied by the client

Page: 1 of 1



This Document is issued in accordance with NATA's accreditation requirements.

Accredited for compliance with ISO/IEC 17025

The results of the tests, calibrations, and/or measurements included in this document are traceable to Australian/National standards

NATA Accredited Laboratory Number 9926

Form Number: GT024-5

Authorised Signatory

J. Russell

Manager

A.G. LABS

Australian
Geomechanical
Laboratories P/L
ABN: 25 065 630 506

Soil & Rock Testing

Postal: PO Box 3317 Newmarket Qld 4051

Address: 10/104 Newmarket Rd Windsor Qld 4030

(Phone) 07 3357 5535

(Fax) 07 3357 5531

windsor@aglabs.com.au

POINT LOAD TEST REPORT

Test Method: AS 4133.4.1

Client: Knight Piesold Pty Ltd

Report No. 9070954-pl

Project: PE801-0089/01

Test Date: 29/07/09

Report Date: 31/07/09

Sample No.	Client ID	Depth (m)	I _s (MPa)	I _{s(50)} (MPa)	Load Direction	Material Description	*Descriptive Term
9070954	BH PS S02	6.9	3.67	4.01	Diametral	-	VH
9070955	BH PS S02	11.5	9.41	10.29	Diametral	-	EH
9070956	BH PS S03	7.0	0.26	0.29	Diametral	-	L
9070957	BH PS S03	9.3	0.52	0.57	Diametral	-	M
9070958	BH DC 01	7.2	0.78	0.85	Diametral	-	M
9070959	BH DC 02	12.9	1.50	1.65	Diametral	-	H
9070960	BH DC 03	7.3	1.72	1.88	Diametral	-	H

Remarks: The specimens tested as received. + Irregular Lump

*AS 1726: Table A8

EL: Extremely Low, VL: Very Low, L: Low, M: Medium, H: High, VH: Very High, EH: Extremely High

Sample/s supplied by the client

Page: 1 of 1



This Document is issued in accordance with NATA's accreditation requirements.

Accredited for compliance with ISO/IEC 17025

The results of the tests, calibrations, and/or measurements included in this document are traceable to Australian/National standards

NATA Accredited Laboratory Number 9926

Form Number: GT024-5

Authorised Signatory

J. Russell

Manager

A.G. LABS

Australian
Geomechanical
Laboratories P/L
ABN: 25 065 630 506

Soil & Rock Testing

Postal: PO Box 3317 Newmarket Qld 4051

Address: 10/104 Newmarket Rd Windsor Qld 4030

(Phone) 07 3357 5535

(Fax) 07 3357 5531

windsor@aglabs.com.au

EMERSON CLASS NUMBER TEST REPORT

Test Method: AS1289 3.8.1

Client: Knight Piesold Pty Ltd

Report No. 9070947-em

Project: PE801-0089/01

Test Date: 04/08/09

Report Date: 19/08/09

Sample No.	9070947	9070949
Client ID:	KP01-TP TSF13	KP03-TP DC03
Depth (m):	0.2	0.6
Description:	Gravelly Sandy Clay – brown	Gravelly Sandy Clay brown
Emerson Class No.:	3	4

Remarks: Tested with distilled water at 24°C

Sample/s supplied by the client

Page: 1 of 1



This Document is issued in accordance with NATA's accreditation requirements.


Accredited for compliance with ISO/IEC 17025

The results of the tests, calibrations, and/or measurements included in this document are traceable to Australian/National standards

NATA Accredited Laboratory Number 9926

Form Number: GT007-5

Authorised Signatory

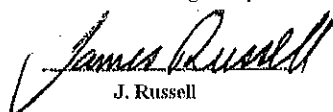
J. Russell

Manager

APPENDIX G

Logging Sheets

PROCEDURES: GEOTECHNICAL SITE INVESTIGATION

Section: **Appendix D**

Page: D1

Rev.: A

Date: 23/02/2007

Title: **LOGGING SHEETS****CLIPBOARD SHEET: SOIL****Table A:** Order of terms (AS1726-1993)

Group	Sub-group
COMPOSITION	Classification symbol.
	SOIL NAME, i.e. gravel, sand, silt or clay.
	Secondary soil components.
	Other minor soil components.
	Plasticity or particle characteristics.
	Colour.
CONDITION	Moisture condition.
	Consistency.
STRUCTURE	Zoning.
	Defects.
ORIGIN	
Additional observations	Other matters believed to be significant.

Table C: Plasticity descriptors (AS1726-1993)

Descriptive terms	Range of liquid limit (%)
Non plastic	-
Of low plasticity	≤ 35
Of medium plasticity	$> 35 \leq 50$
Of high plasticity	> 50

Table D1: Moisture condition, cohesive soils (AS1726-1993)

Description:	Indication
Dry (D)	Hard, friable or powdery, well dry of plastic limit.
Slightly Moist	
Moist (M)	
Very Moist	Soil feels cold, darkened in colour, can be moulded.
Wet (W)	Soil feels cool, darkened in colour, weakened and free water forms when handling.

Table E1: Consistency terms, cohesive soils (AS1726-1993)

Term	C_u (kPa) [PP (kg/cm ²)]	Field guide
Very soft	≤ 12 [<0.24]	Exudes between fingers when squeezed in hand.
Soft	$> 12 \leq 25$ [0.24 to 0.5]	Can be moulded by light finger pressure. Thumb penetrates > 25 mm
Firm	$> 25 \leq 50$ [0.5 to 1.0]	Can be moulded by strong finger pressure. Thumb penetrates about 25 mm.
Stiff	$> 50 \leq 100$ [1.0 to 2.0]	Cannot be moulded by fingers. Can be indented by thumb 6 mm, 10 mm with pick. Can just be penetrated by hand spade.
Very Stiff	$> 100 \leq 200$ [2.0 to 4.0]	Can be indented by thumbnail. Requires hand pick for excavation.
Hard	> 200 [>4.0]	Can be indented with difficulty by thumb-nail. Slight indentation with pick point.

Table B: Classification symbols (AS1726-1993)

Symbol	Typical description
GW	Well-graded gravels, gravel-sand mixtures, little or no fines.
GP	Poorly graded gravels and gravel-sand mixtures, little to no fines, uniform gravels.
GM	Silty gravels, gravel-sand-clay mixtures.
GC	Clayey gravels, gravel-sand-clay mixtures.
SW	Well graded sands, gravelly sands, little or no fines.
SP	Poorly graded sands and gravelly sands; little or no fines, uniform sands.
SM	Silty sands, sand-silt mixtures.
SC	Clayey sands, sand-clay mixtures.
ML	Inorganic silts and very fine sands, rock flour, silty or clayey fine sands or clayey silts with slight plasticity.
CL, CI	Inorganic clays of low to medium plasticity, gravelly clays, sandy clays, silty clays, lean clays.
OL	Organic silts and organic silty clays of low plasticity.
MH	Inorganic clays of high plasticity, organic silts.
CH	Inorganic clays of high plasticity, fat clays.
OH	Organic clays of medium to high plasticity, organic silts.
Pt	Peat and other highly organic soils.

Table D2: Moisture condition, granular soils (AS1726-1993)

Description:	Indication
Dry (D)	Cohesionless and free-running.
Slightly Moist	
Moist (M)	
Very Moist	Soils feel cool, darkened in colour, tends to cohere.
Wet (W)	Soil feels cool, darkened in colour, tends to cohere.

Table E2: Consistency terms, granular soils

Term	γ_d (t/m ³)	Field guide
Very loose	< 1.45	Crumbles very easily when scraped with a geological pick. Compressible.
Loose	1.45 to 1.60	Small resistance to penetration by sharp end of geological pick.
Medium dense	1.60 to 1.75	Considerable resistance to penetration by sharp end of geological pick.
Dense	1.75 to 1.93	Very high resistance to penetration; requires many blows for excavation.
Very dense	> 1.93	High resistance to repeated blows; requires power tools for excavation. Incompressible.

100 x PP reading = q_u = unconfined compressive strength C_u = undrained shear strength = $q_u / 2$ PP range is typically 0 to 4.5 kg/cm²

PROCEDURES: GEOTECHNICAL SITE INVESTIGATION

Section: **Appendix D**

Page: D2

Rev.: A

Date: 23/02/2007

Title: **LOGGING SHEETS****CLIPBOARD SHEET: ROCK****Table F:** Strength of rock material

Term	Symbol	I_s50 (MPa)	Field Guide to strength
Extremely low	EL	≤ 0.03	Easily remoulded by hand to a material with soil properties.
Very low	VL	> 0.03 ≤ 0.1	Material crumbles under firm blows with sharp end of pick; can be peeled with knife; too hard to cut a triaxial sample by hand. Pieces up to 3 cm thick can be broken by finger pressure.
Low	L	> 0.1 ≤ 0.3	Easily scored with knife; indentations 1 mm to 3 mm show in the specimen with firm blows of the pick point; has dull sound under hammer. A piece of core 150 mm long by 50 mm diameter may be broken by hand. Sharp edges of core may be friable and break during handling.
Medium	M	> 0.3 ≤ 1.0	Readily scored with a knife; a piece of core 150 mm long by 50 mm diameter can be broken by hand with difficulty.
High	H	> 1 ≤ 3	A piece of core 150 mm long by 50 mm diameter cannot be broken by hand but can be broken by a pick with a single firm blow; rock rings under hammer.
Very High	VH	> 3 ≤ 10	Hand specimen breaks with pick after more than one blow; rock rings under hammer.
Extremely High	EH	> 10	Specimen requires many blows with geological pick to break through intact material; rock rings under hammer.

Table G: Rock material weathering classification

Term	Symbol	Definition
Residual soil	RS	Soil developed on extremely weathered rock; the mass structure and substance fabric are no longer evident; there is a large change in volume but the soil has not been significantly transported.
Extremely weathered rock	XW	Rock is weathered to such an extent that it has 'soil' properties, i.e. it either disintegrates or can be remoulded in water. Original rock fabric is evident.
Highly weathered rock	HW	Rock strength usually changed by weathering. The entire rock discoloured, usually by iron-staining or bleaching, such that the original rock colour is unrecognisable. Porosity may be increased by leaching, or may be decreased due to deposition of weathering products in pores.
Moderately weathered rock	MW	The entire rock is discoloured, usually by iron-staining or bleaching, such that the original rock colour is unrecognisable.
Slightly weathered rock	SW	Rock is slightly discoloured but shows little or no change of strength from fresh rock.
Fresh rock	FR	Rock shows no sign of decomposition or staining.

Table H: Rock mass weathering grades

Grade	Descriptive terms
I A	Fresh; no visible sign of rock material weathering.
I B	Fresh except for limonite staining on major defect surfaces.
II	Some to all of the rock material is discoloured by slight weathering.
III	Less than half of the rock material is moderately to extremely weathered. Fresh or slightly weathered rock is present either as a discontinuous framework or a corestones.
IV	More than half of the rock material is moderately to extremely weathered. Fresh or slightly weathered rock is present either as a discontinuous framework or as corestones.
V	The rock material is extremely weathered with the original mass structure still largely intact.
VI	Refer to soil classification system.

Table J: Order of terms (AS1726-1993)

Group	Sub-group
COMPOSITION OF ROCK MATERIAL	Rock NAME.
	Grain size.
	Texture and fabric.
	Colour.
CONDITION OF ROCK MATERIAL	Strength.
	Weathering.
ROCK MASS PROPERTIES	Structure of rock.
	Defects: type, orientation, roughness, waviness, continuity.
	Weathering (of rock mass).